

PLAN SHOWING THE ADDITIONAL CONSTRUCTION OF
INDUSTRIAL BUILDING (MANUFACTURE OF MEDICAL AND
SURGICAL INSTRUMENTS) IN R.S.NO. 483/6,
REDDIYAPATTY VILLAGE, NATHAM TALUK,
DINDIGUL DISTRICT.

Scale:(1:400)

AREA DETAILS



AREA OF THE SITE	SQ.MT
(AS PER FMB)	5471.49
(AS PER DOCUMENT)	5503.68
(AS PER PATTA)	5500.00

AREA DETAILS	F.S.I	NON F.S.I	TOTAL AREA
	SQ.M	SQ.M	SQ.M

BLOCK-1			
EXG.GROUND FLOOR AREA	152.70		152.70
PRO.GROUND FLOOR AREA	960.55		960.55
PRO.FIRST FLOOR AREA	1113.25		1113.25
PRO.HEAD ROOM AREA		29.19	29.19
TOTAL	2226.50	29.19	2255.69

BLOCK-2 (TOILET)			
EXG.GROUND FLOOR AREA	25.00		25.00
TOTAL	25.00		25.00

BLOCK - 1	2226.50	29.19	2255.69
BLOCK - 2	25.00		25.00
TOTAL	2251.50	29.19	2280.69

MAXIMUM ONE FLOOR AREA = 1138.25 Sq.M
F.S.I = $\frac{\text{TOTAL BUILT UP AREA}}{\text{SITE EXTENT}} = \frac{2251.50 \text{ Sq.M}}{5471.49 \text{ Sq.M}} = 0.41$

PLOT COVERAGE = $\frac{\text{MAX. ONE FLOOR AREA}}{\text{SITE EXTENT}} \times 100$
= $\frac{1138.25 \text{ Sq.M}}{5471.49 \text{ Sq.M}} \times 100 = 20.80 \%$

	Required	Provided
LORRY PARKING	05 NOS	06 NOS
TWO WHEELER PARKING	45 NOS	50 NOS
CYCLE PARKING	45 NOS	45 NOS

JOINERY DETAILS

	DESCRIPTION	SIZE IN M
RS	Rolling Shutter	4.57 X 3.66
MD	Main Door	1.53 X 2.44
D	Door	1.22 X 3.05
D1	Door	0.91 X 2.10
W	Window	2.44 X 1.53
V	Ventilator	2.44 X 0.60

MACHINERY DETAILS

DESCRIPTION	HP
Cutting machine	: 03nos 5 HP
Ultra sonic pressing machine	: 03nos 8 HP
Sewing machine	: 20nos 7 HP
Pouch sealing machine	: 02nos 2 HP
Computer	: 10nos 6 HP
Sterilisation machine	: 02nos 8 HP
Domino printer	: 02nos 9 HP
Ahu	: 01nos 5 HP
Grinding machine	: 03nos 7 HP
CNC cutting machine	: 02nos 3 HP
Electro polishing machine	: 02nos 5 HP
Punching machine	: 02nos 5 HP
Blade level analyser	: 01nos 3 HP
TOTAL	76 HP

WORKERS DETAILS

DESCRIPTION	Nos
MANAGER	1 Nos
SUPERVISORS	3 Nos
MALE STAFF	8 Nos
FEMALE STAFF	4 Nos
TECHNICIAN	5 Nos
ELECTRICIAN	4 Nos
MALE LABOUR	22 Nos
FEMALE LABOUR	16 Nos
TOTAL	63 Nos

NOTE :

- 1) DRAINAGE TO BE CONNECTED WITH PUBLIC SEWER WITH NECESSARY PERMISSION
- 2) SOLAR WATER HEATING SYSTEM AND SOLAR PHOTO THERMAL ENERGY SYSTEM TO BE PROVIDED IN TERRACE FLOOR
- 3) RAIN WATER HARVESTING SYSTEM TO BE PROVIDED
- 4) STP AND RECYCLING UNIT OF WASTE WATER TO BE PROVIDED IN THE SITE
- 5) STRUCTURE IS SAFE FOR EARTHQUAKE
- 6) FE-FIRE EXTINGUISHING SYSTEM PROVIDED IN ALL FLOORS

SITE APPROVAL


Roc No: SWP/BPA/007907/2023
Site Boundary Shown as "ABCDE" AND
Numbered as SWP/DTCP/DINDIGUL/ Site
Approval No:107/2023

BUILDING PERMISSION


Roc No: SWP/BPA/007907/2023
Drawing Scrutiny Reference. 2SJUU4SJ
Numbered as SWP/DTCP/DINDIGUL/
Building Permission No:18 / 2023

-/ E Signed -/


DEPUTY DIRECTOR
DISTRICT TOWN AND COUNTRY PLANNING
DINDIGUL DISTRICT

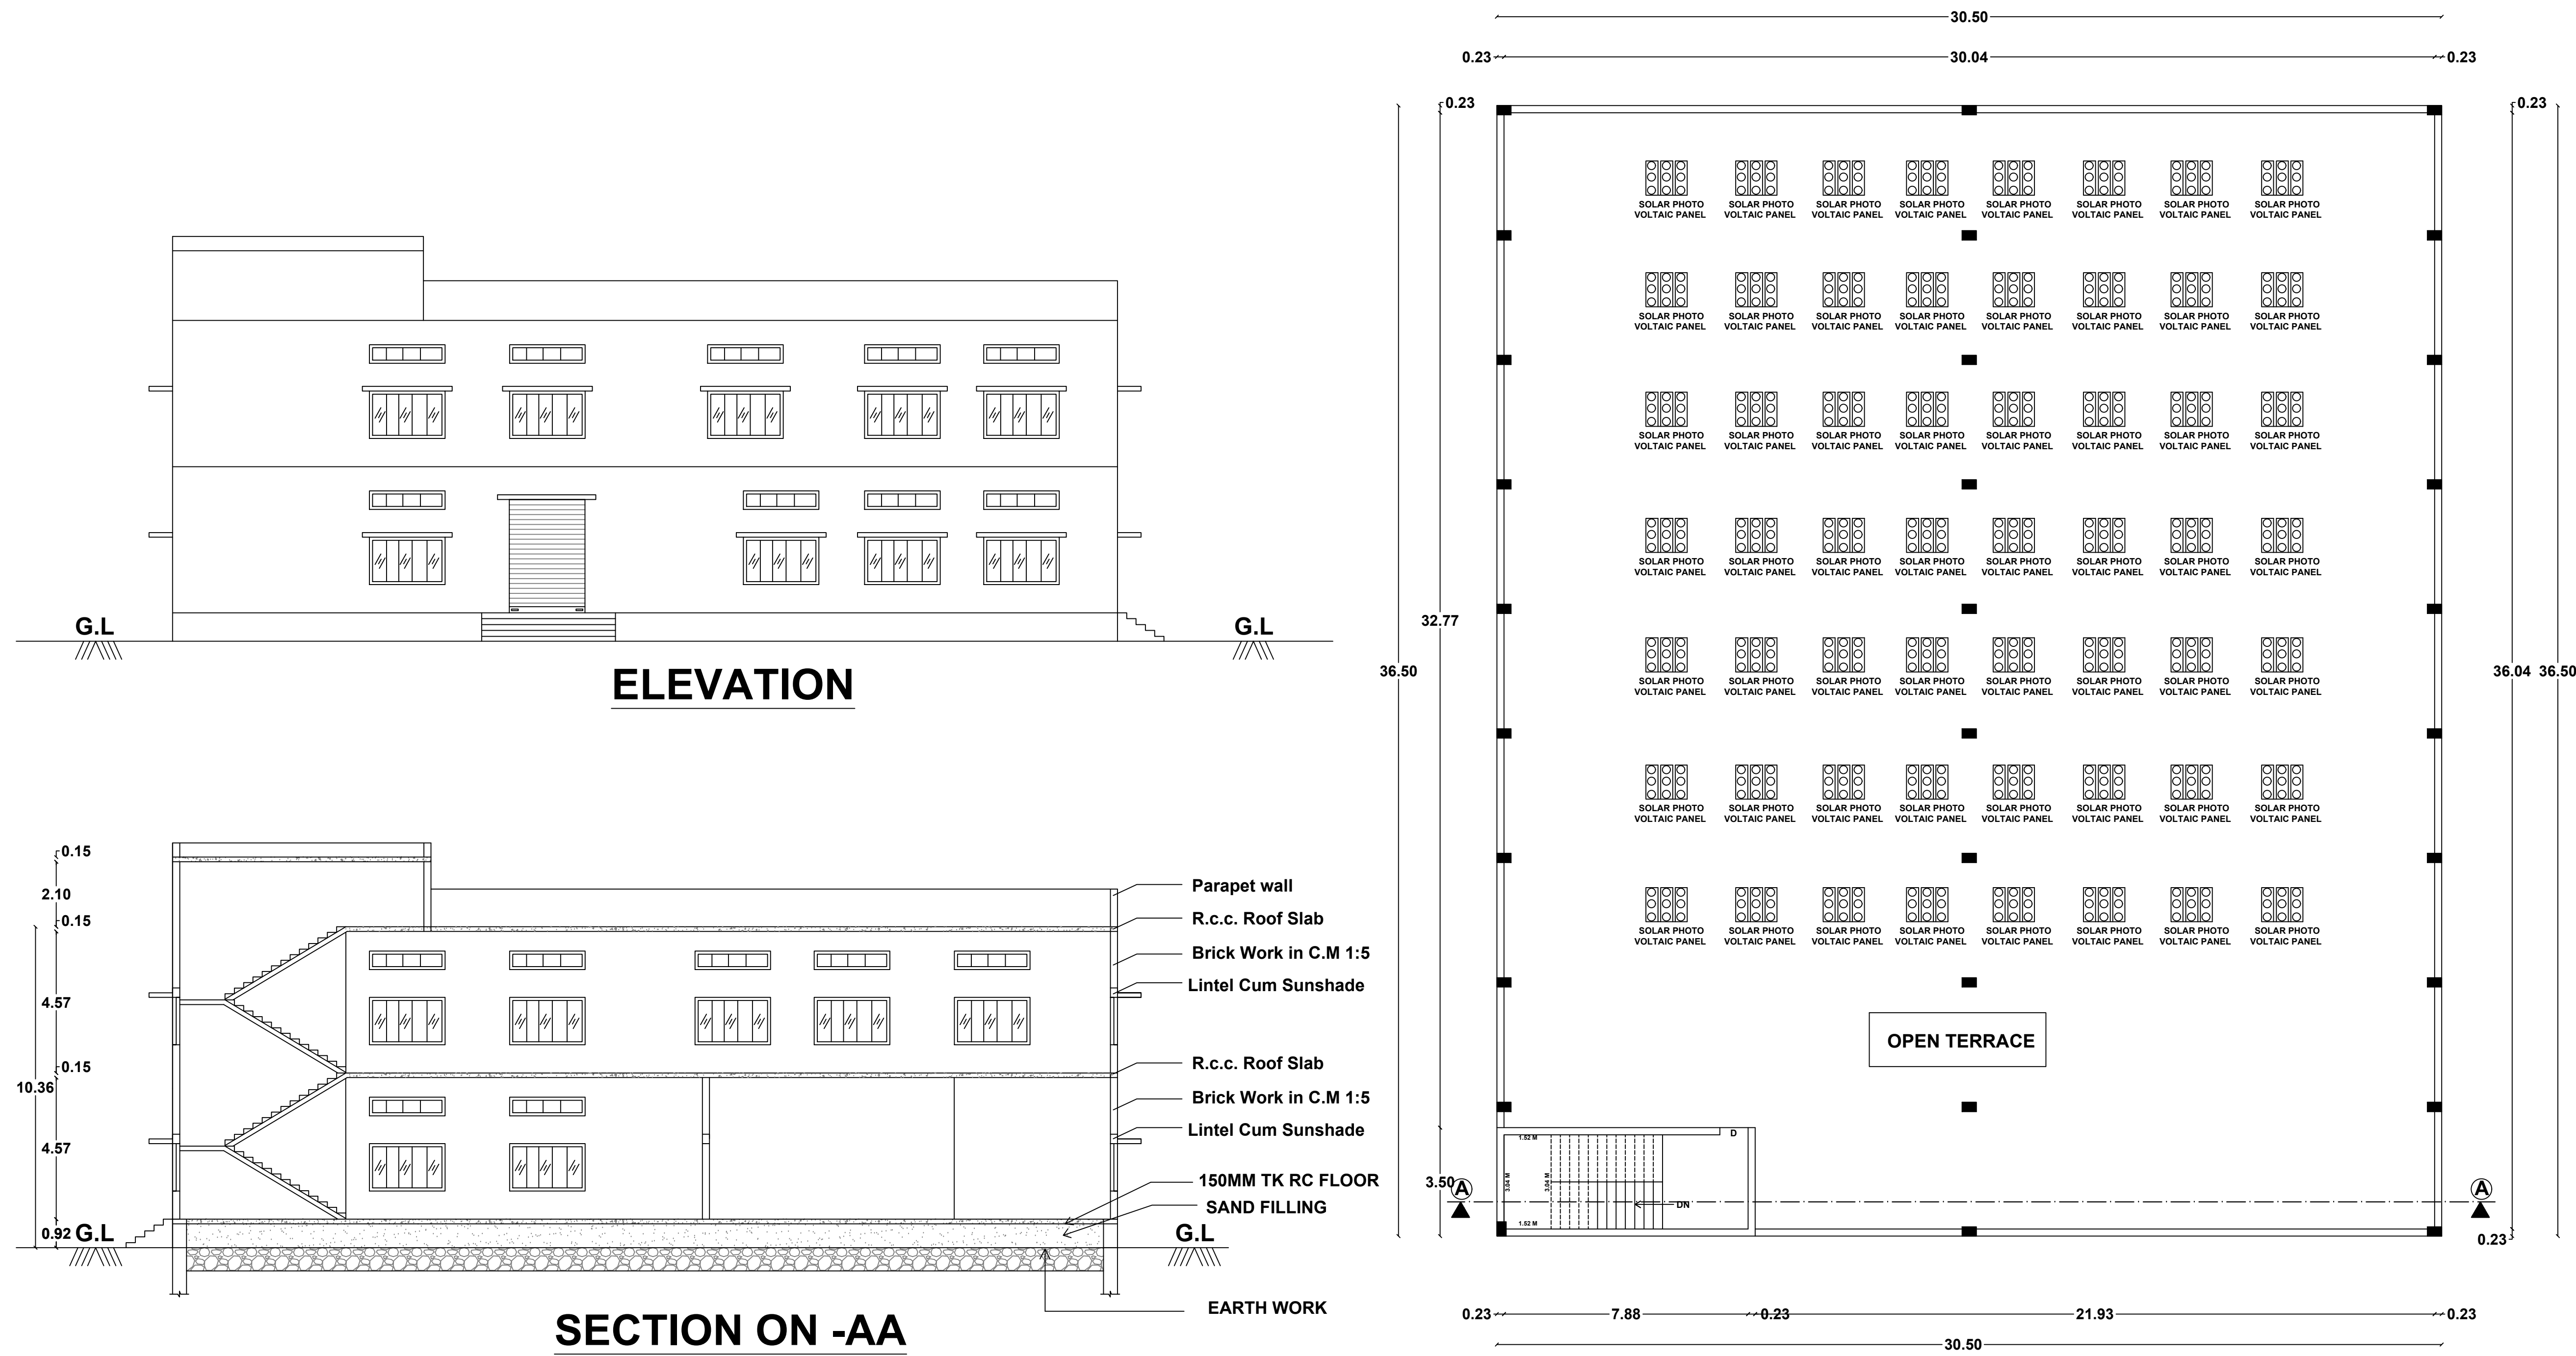


TERRACE FLOOR PLAN

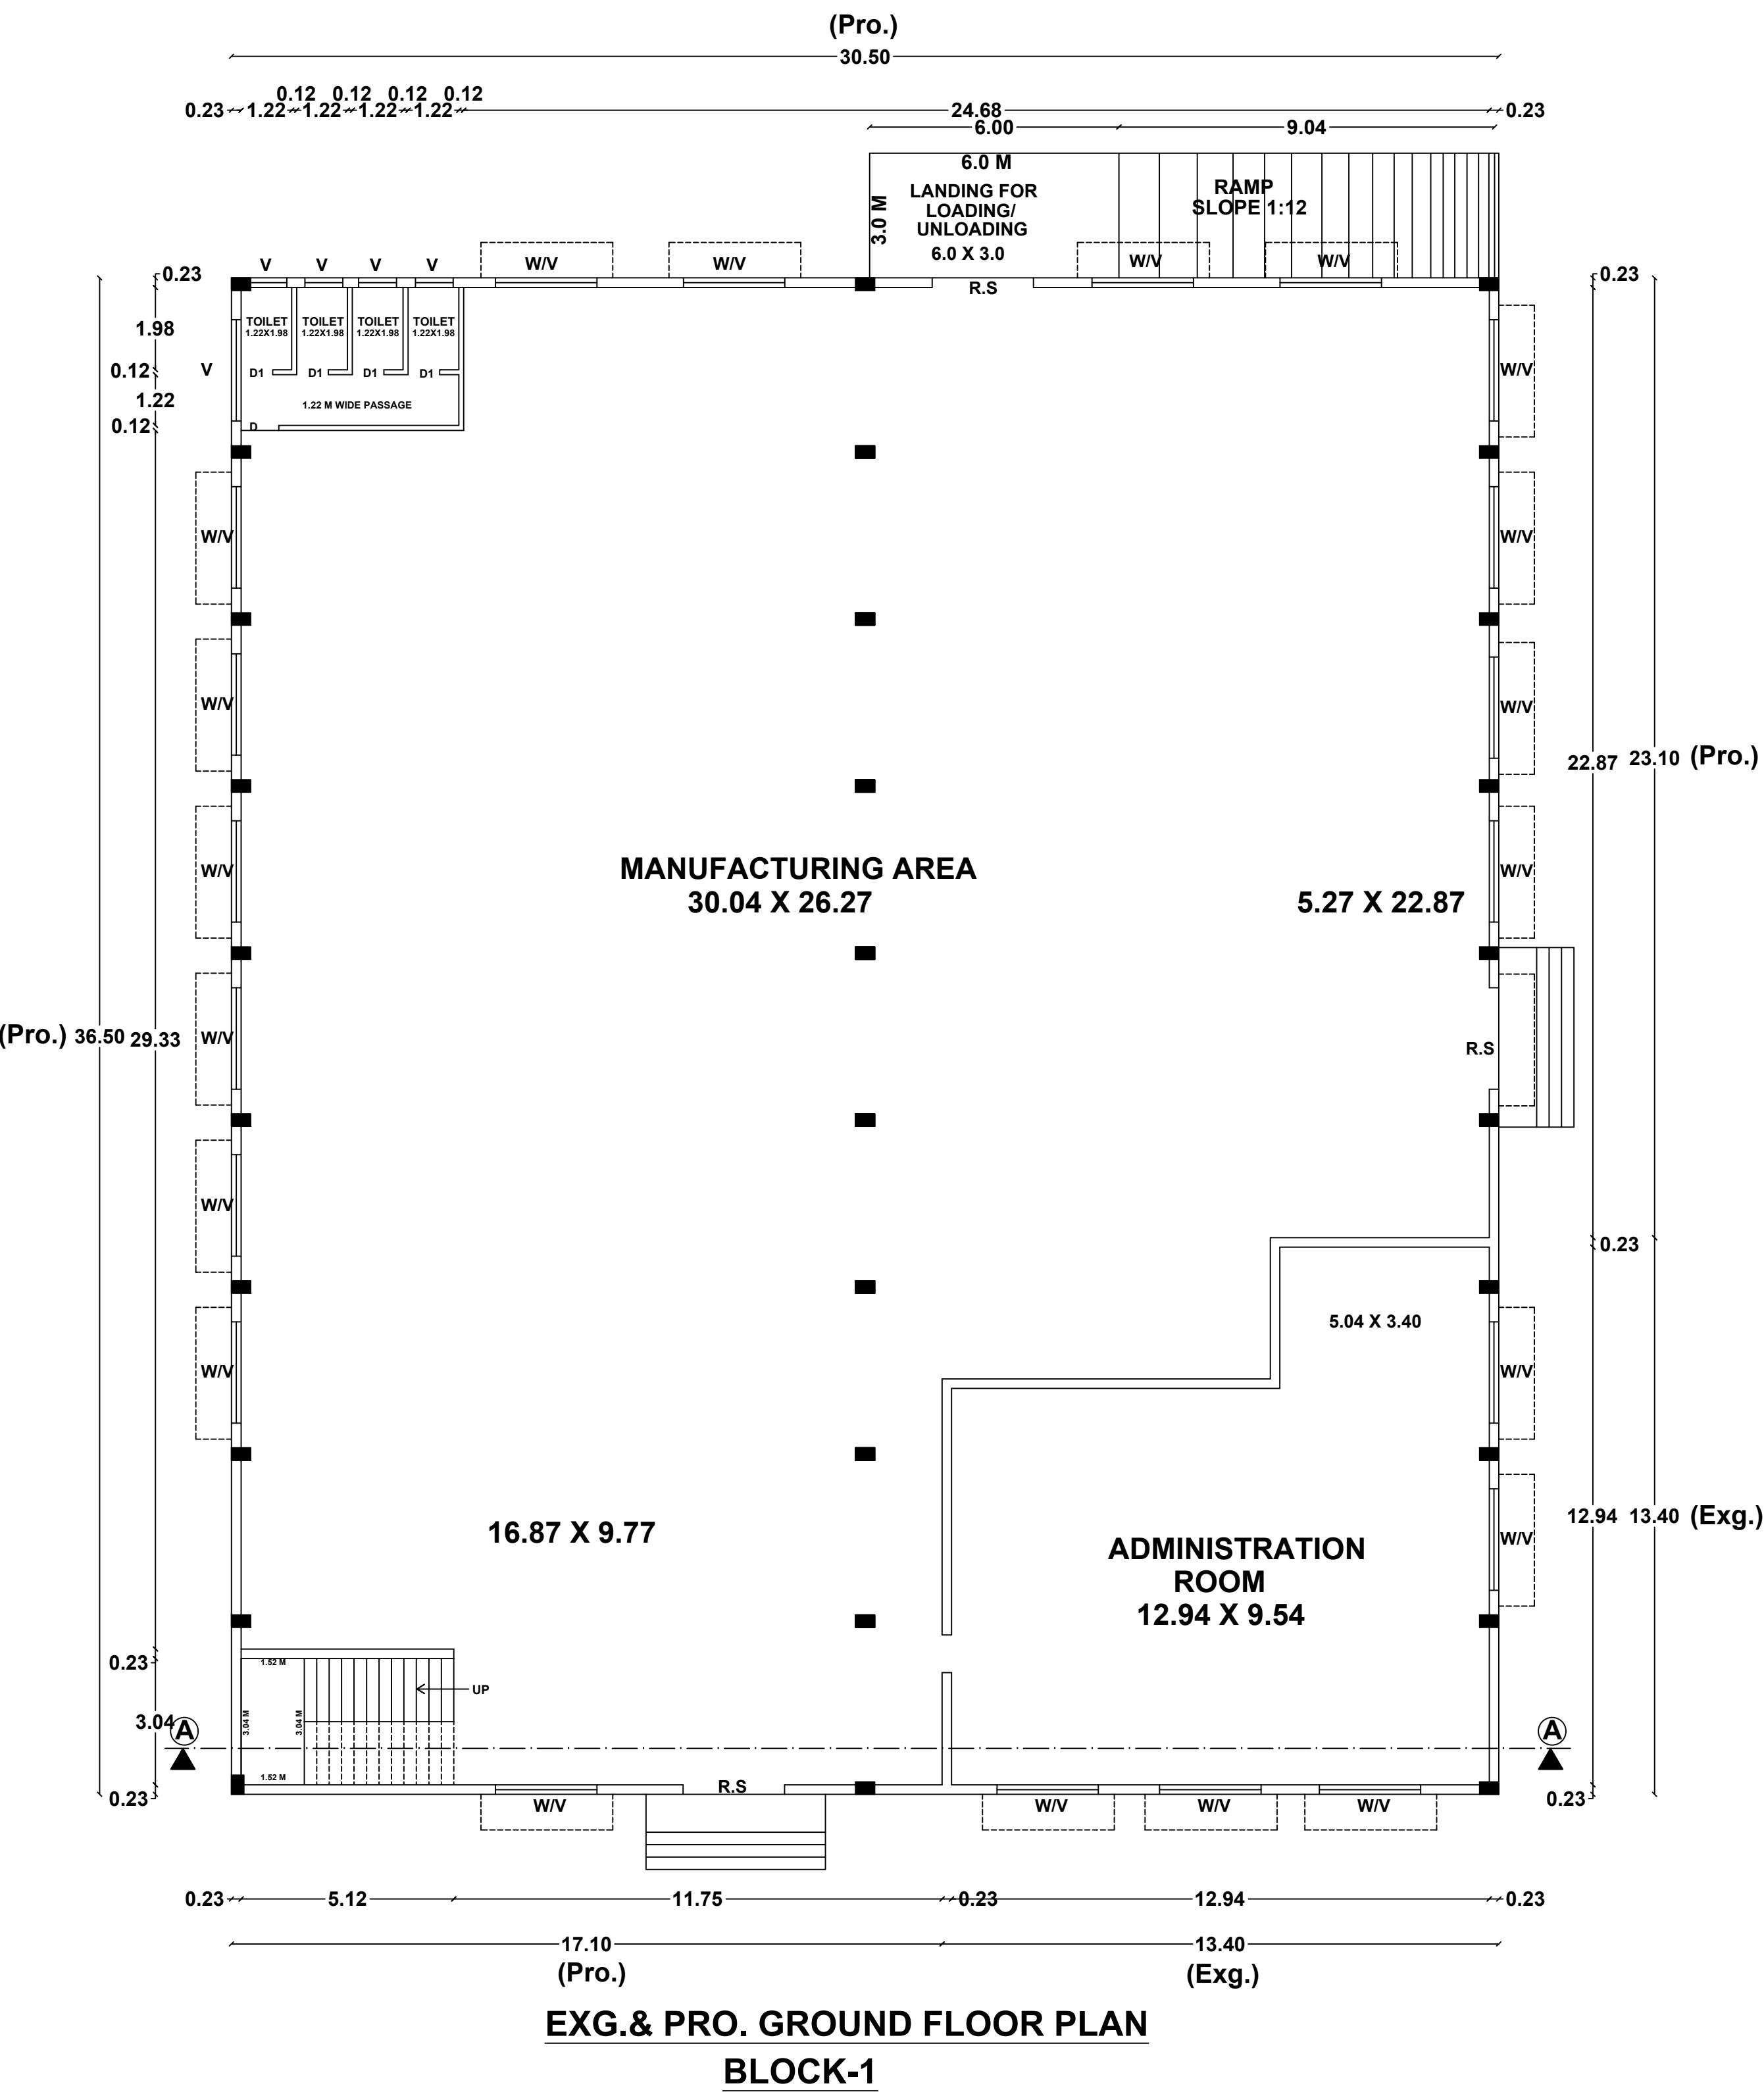

EXG. & PRO. GROUND FLOOR PLAN
BLOCK-1

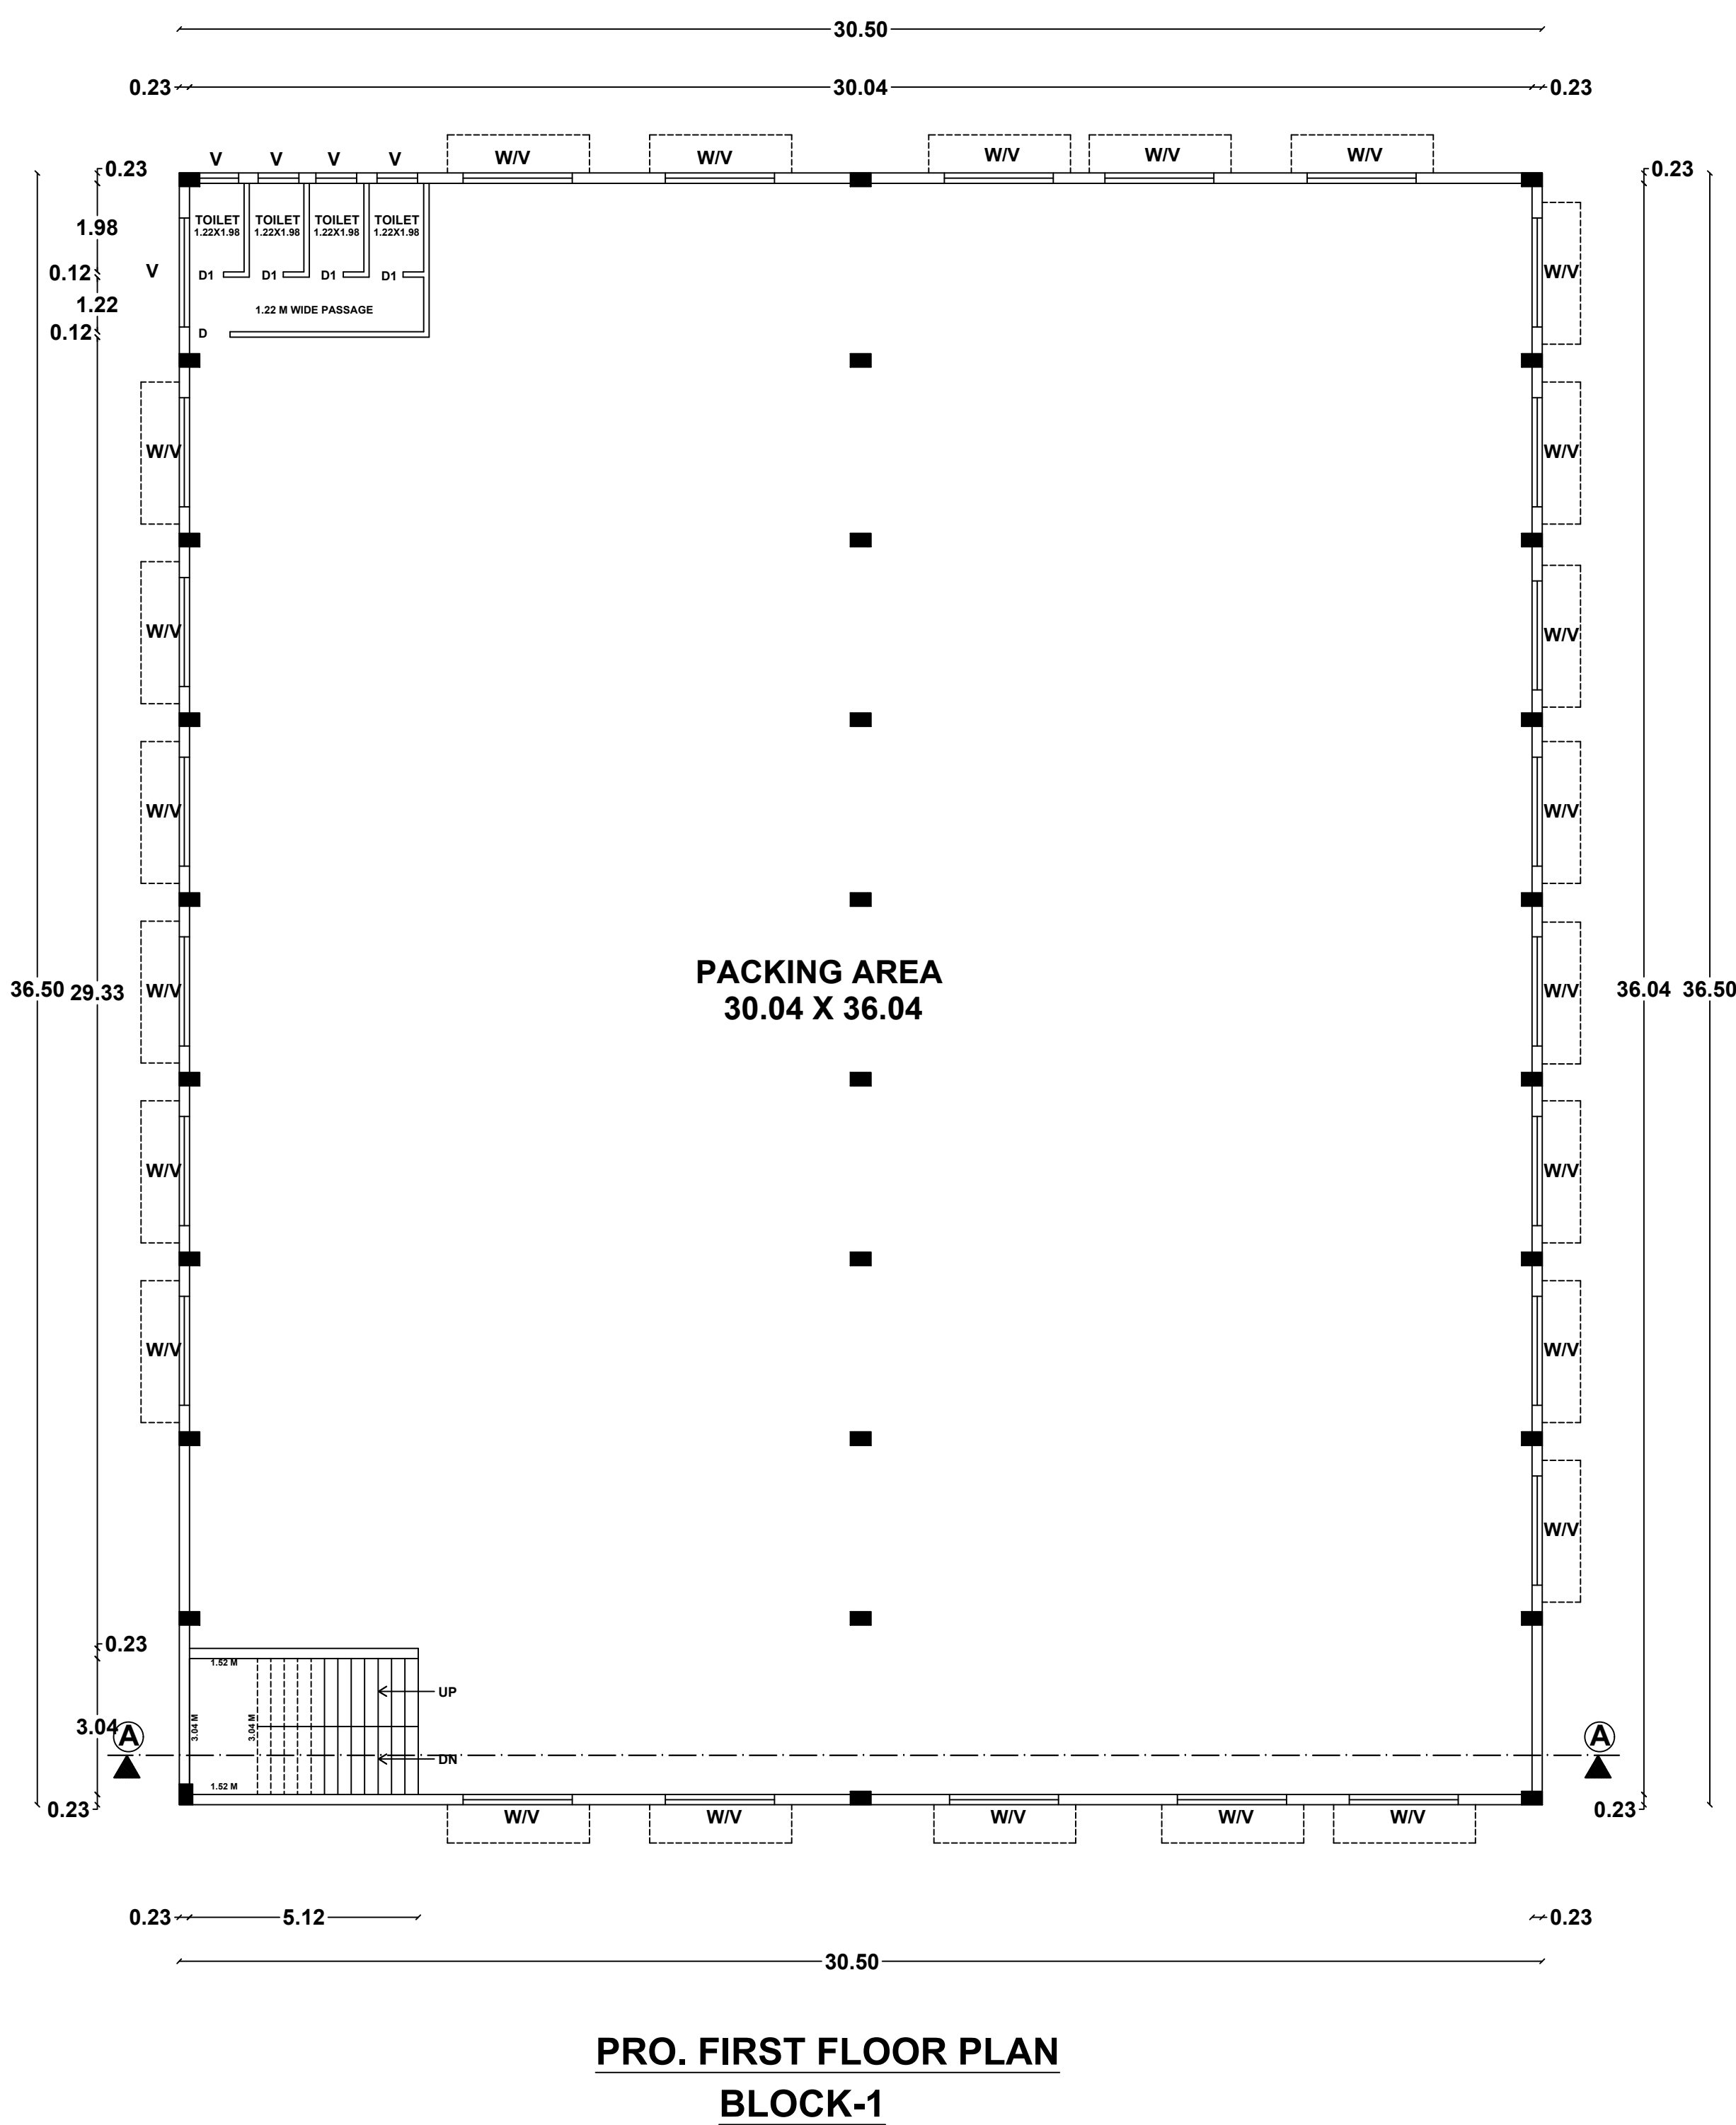

PRO. FIRST FLOOR PLAN
BLOCK-1

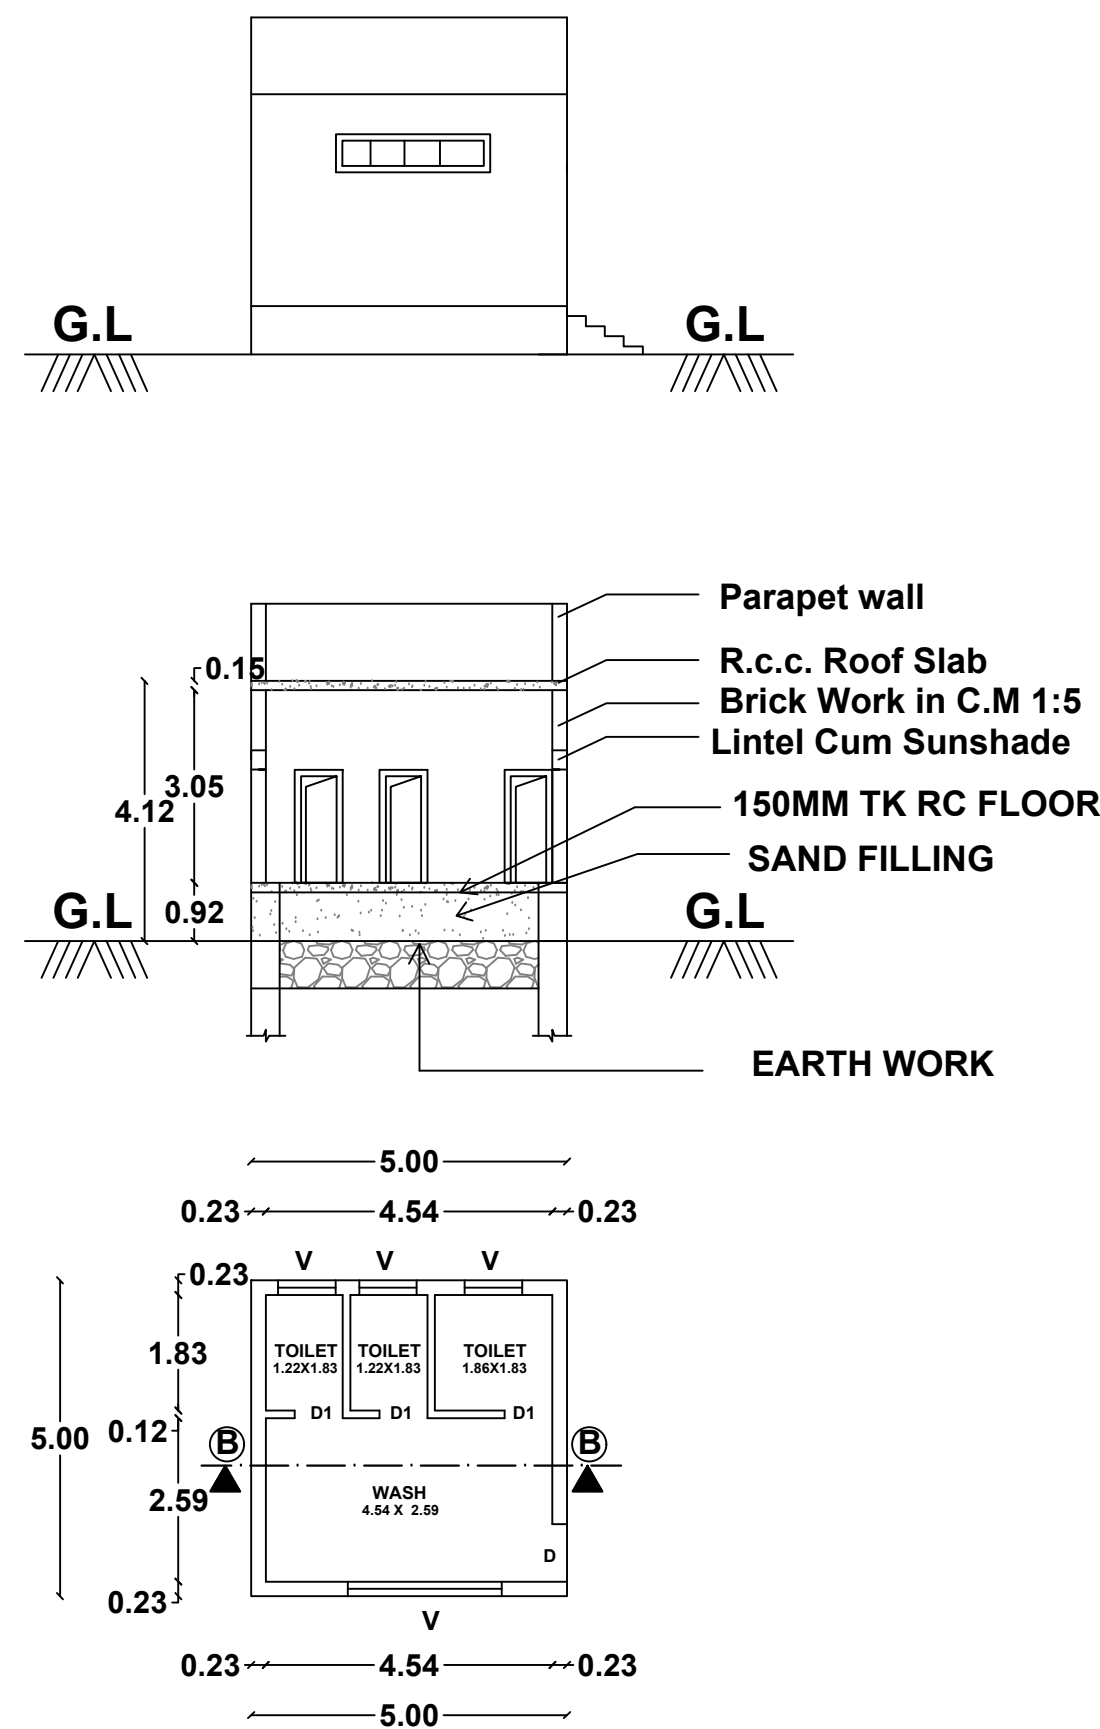

EXG. GROUND FLOOR PLAN
BLOCK-2

AREA OF THE SITE	SQ.MT
(AS PER FMB)	5471.49
(AS PER DOCUMENT)	5503.68
(AS PER PATTA)	5500.00

BLOCK-1			
EX.G.GROUND FLOOR AREA	152.70		152.70
PRO.GROUND FLOOR AREA	960.55		960.55
PRO.FIRST FLOOR AREA	1113.25		1113.25
PRO.HEAD ROOM AREA		29.19	29.19
TOTAL	2226.50	29.19	2255.69

EXG.GROUND FLOOR AREA	25.00		25.00
TOTAL	25.00		25.00

MAXIMUM ONE FLOOR AREA = 1138.25 Sq.M

$$\begin{aligned} \text{PLOT COVERAGE} &= \frac{\text{MAX. ONE FLOOR AREA}}{\text{SITE EXTENT}} \times 100 \\ &= \frac{1138.25 \text{ Sq.M}}{5471.49 \text{ Sq.M}} \times 100 = 20.80 \% \end{aligned}$$

JOINERY DETAILS		
	DESCRIPTION	SIZE IN M
RS	Rolling Shutter	4.57 X 3.66
MD	Main Door	1.53 X 2.44
D	Door	1.22 X 3.05
D1	Door	0.91 X 2.10
W	Window	2.44 X 1.53
V	Ventilator	2.44 X 0.60

DESCRIPTION	HP
Cutting machine : 03nos	5 HP
Ultra sonic pressing machine : 03nos	8 HP
Sewing machine : 2nos	7 HP
Pouch sealing machine : 02nos	2 HP
Computer : 1nos	6 HP
Sterilisation machine : 02nos	8 HP
Domino printer : 02nos	9 HP
Ahu : 01nos	5 HP
Grinding machine : 03nos	7 HP
CNC cutting machine : 02nos	3 HP
Electro polishing machine : 02nos	8 HP
Punching machine : 02nos	5 HP
Blade level analyser : 01nos	3 HP
TOTAL	76 HP


DESCRIPTION	Nos
MANAGER	1 Nos
SUPERVISORS	3 Nos
MALE STAFF	8 Nos
FEMALE STAFF	4 Nos
TECHNICIAN	5 Nos
ELECTRICIAN	4 Nos
MALE LABOUR	22 Nos
FEMALE LABOUR	16 Nos
TOTAL	63 Nos

- 1) DRAINAGE TO BE CONNECTED WITH PUBLIC SEWER WITH NECESSARY PERMISSION
- 2) SOLAR WATER HEATING SYSTEM AND SOLAR PHOTO VOLTANIC ENERGY SYSTEM TO BE PROVIDED IN TERRACE FLOOR
- 3) RAIN WATER HARVESTING SYSTEM TO BE PROVIDED
- 4) STP AND RECYCLING UNIT OF WASTE WATER TO BE PROVIDED IN THE SITE
- 5) STRUCTURE IS SAFE FOR EARTHQUAKE
- 6) FE: FIRE EXTINGUISHING SYSTEM PROVIDED IN ALL FLOORS

Roc No: SWP/BPA/007907/2023
Site Boundary Shown as "ABCDE" AND
Numbered as SWP/DTCP/DINDIGUL/ Site
Approval No:107/2023

Roc No: SWP/BPA/007907/2023
Drawing Scrutiny Reference. 2SJUU4SJ
Numbered as SWP/DTCP/DINDIGUL/
Building Permission No:18 / 2023

**DEPUTY DIRECTOR
DISTRICT TOWN AND COUNTRY PLANNING
DINDIGUL DISTRICT**

 

SCALE 1"=8'0"

