

FACTORY -01

FACTORY -01 GROUND FLOOR PROPOSED HP DETAILS				
HP DETAILS				
SL NO	NAME OF MACHINES	NOS	POWER IN HP	TOTAL POWER HP
POWER PLANT EVAPORATOR				
1-A	MILK PUMP-1	1	3	3
2-A	MILK PUMP-2	1	3	3
3-A	MILK PUMP-3	1	3	3
4-A	MILK PUMP-4	1	3	3
5-A	VACUUM PUMP-1	1	10	10
6-A	VACUUM PUMP-2	1	10	10
7-A	MILK FEED PUMP	1	5	5
8-A	MOTOR (SIFTER ROOM)	1	3	3
TOTAL				40

PLAN SHOWING THE PROPOSED ADDITIONAL CONSTRUCTION OF FOOD PROCESSING (orange industries) UNIT FOR GRB DAIRY FOODS PVT. LTD. PLOT NO : A-2 (R.s.no:227/2pt 3A,3B,4,5pt 6pt,7Bpt,8Apt,8Bpt, 228pt,531pt,532pt) IN APPROVED SIPCOT INDUSTRIAL LAYOUT(104/2021) AT PALLAPATTI VILLAGE, NILAKOTTAI PANCHAYAT UNION, DINDIGUL DISTRICT, TAMILNADU.

SCHEDULE OF JOINERY		
S.NO	TYPE	DESCRIPTION
01.	MD	2000 X 2100 MAIN DOOR
02.	D	1400 X 2100 DOOR
03.	D1	1500 X 2100 WOODEN FRAME WITH FLUSH DOOR
04.	RS	1000 X 2100 DOOR
05.	RS	3000 X 3000 ROLLING SHUTTER TO DETAIL
06.	RS1	2400 X 3000 ROLLING SHUTTER TO DETAIL
07.	RS2	2400 X 3000 ROLLING SHUTTER TO DETAIL
08.	RS3	1800 X 3000 ROLLING SHUTTER TO DETAIL
09.	SD	2400 X 2100 SLIDING DOOR
10.	SD1	2000 X 2100 SLIDING DOOR
11.	SD2	1600 X 2100 SLIDING DOOR
12.	SD3	1500 X 2100 SLIDING DOOR
13.	SD4	2850 X 2100 SLIDING DOOR
14.	SD5	1800 X 2100 SLIDING DOOR
WINDOWS		
01.	W1	2400 X 2000 WINDOW TO DETAIL
02.	FG	2400 X 2000 FIXED WINDOW TO DETAIL

REVISED AND PROPOSED FACTORY-01 BUILDING DETAILS

AREA STATEMENT			
PARTICULAR	SQ.MT		
SITE AREA	FSI AREA	NON FSI AREA	TOTAL
PLINTH AREA			
FACTORY			
EXISTING GROUND FLOOR + PROPOSED GROUND FLOOR OF POWDER PLANT	7257.47	----	7257.47
PROPOSED FIRST FLOOR + FIRST FLOOR OF POWDER PLANT	7257.47	----	7257.47
PROPOSED SECOND FLOOR OF POWDER PLANT	415.08	----	415.08
PROPOSED THIRD FLOOR OF POWDER PLANT	415.08	----	415.08
TOTAL	15345.10	----	15345.10

For GRB DAIRY FOODS PVT. LTD.,

Approved Signatory

APPLICANT

C.S. Venkatesh
C.S. VENKATESH
 REGISTERED ARCHITECT
 Reg. No. CA/2007/41040
 Mob : 9894934630

ARCHITECT


R. Manikandan
R. MANIKANDAN, M.Tech. (Structures)
 Registered Structural Engineer Grade I
 SE/GR-1/19/06/154 (CMDA), RSE 100692019 (GCC)
 CGLRGN/SE/Gr-I/2019/09/036(DTCP)
 AURA ENGINEERING CONSULTANTS
 #6, 50th Street, 7th Avenue, Ashok Nagar,
 Chennai - 600 083, Ph: 9790751378

STRUCTURAL ENGINEER

Er. R. Thirupathi Raja


Er. R. THIRUPATHI RAJA, BE.
 DTCP Registered Engineer
 RE: 08 / 2021
RENGA PLANNERS PVT. LTD.
 Shop No.1, Kallalagari Complex
 Alagar Kovil Main Road, Tallakulam
 Madurai-625002. Cell: 98949 84630

ENGINEER

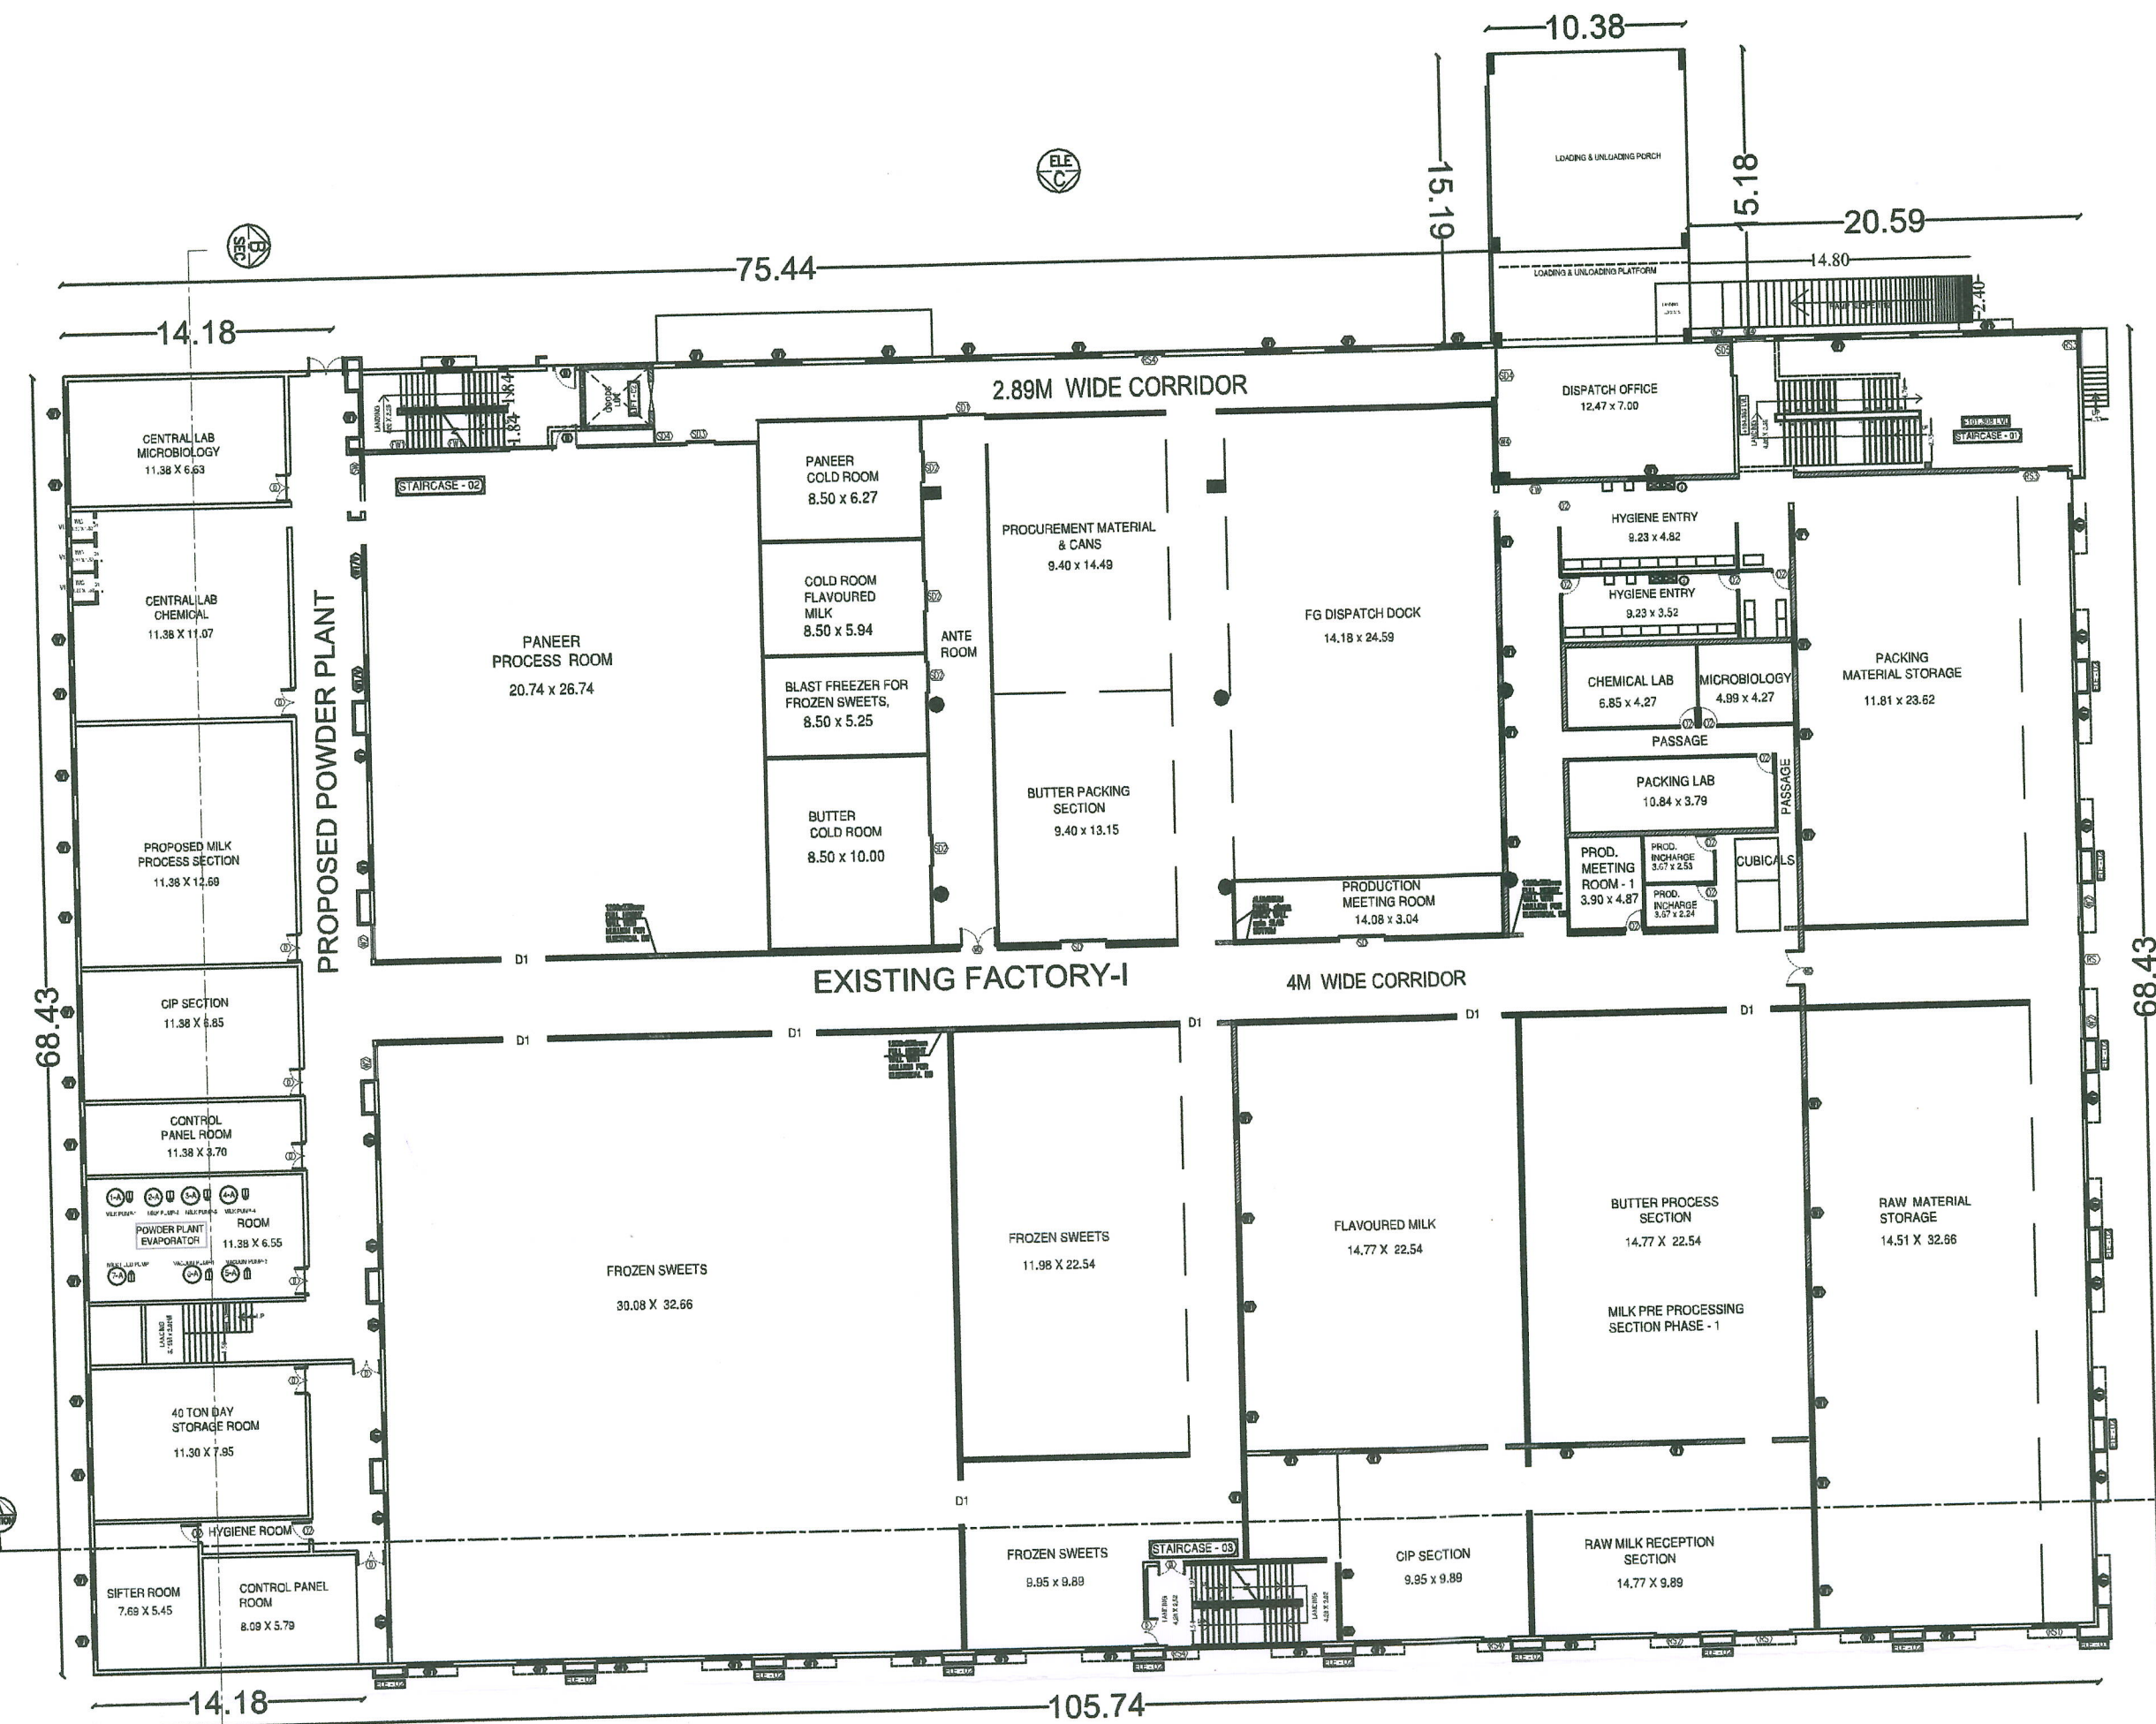

EXISTING AND PROPOSED GROUND FLOOR PLAN

FACTORY -01

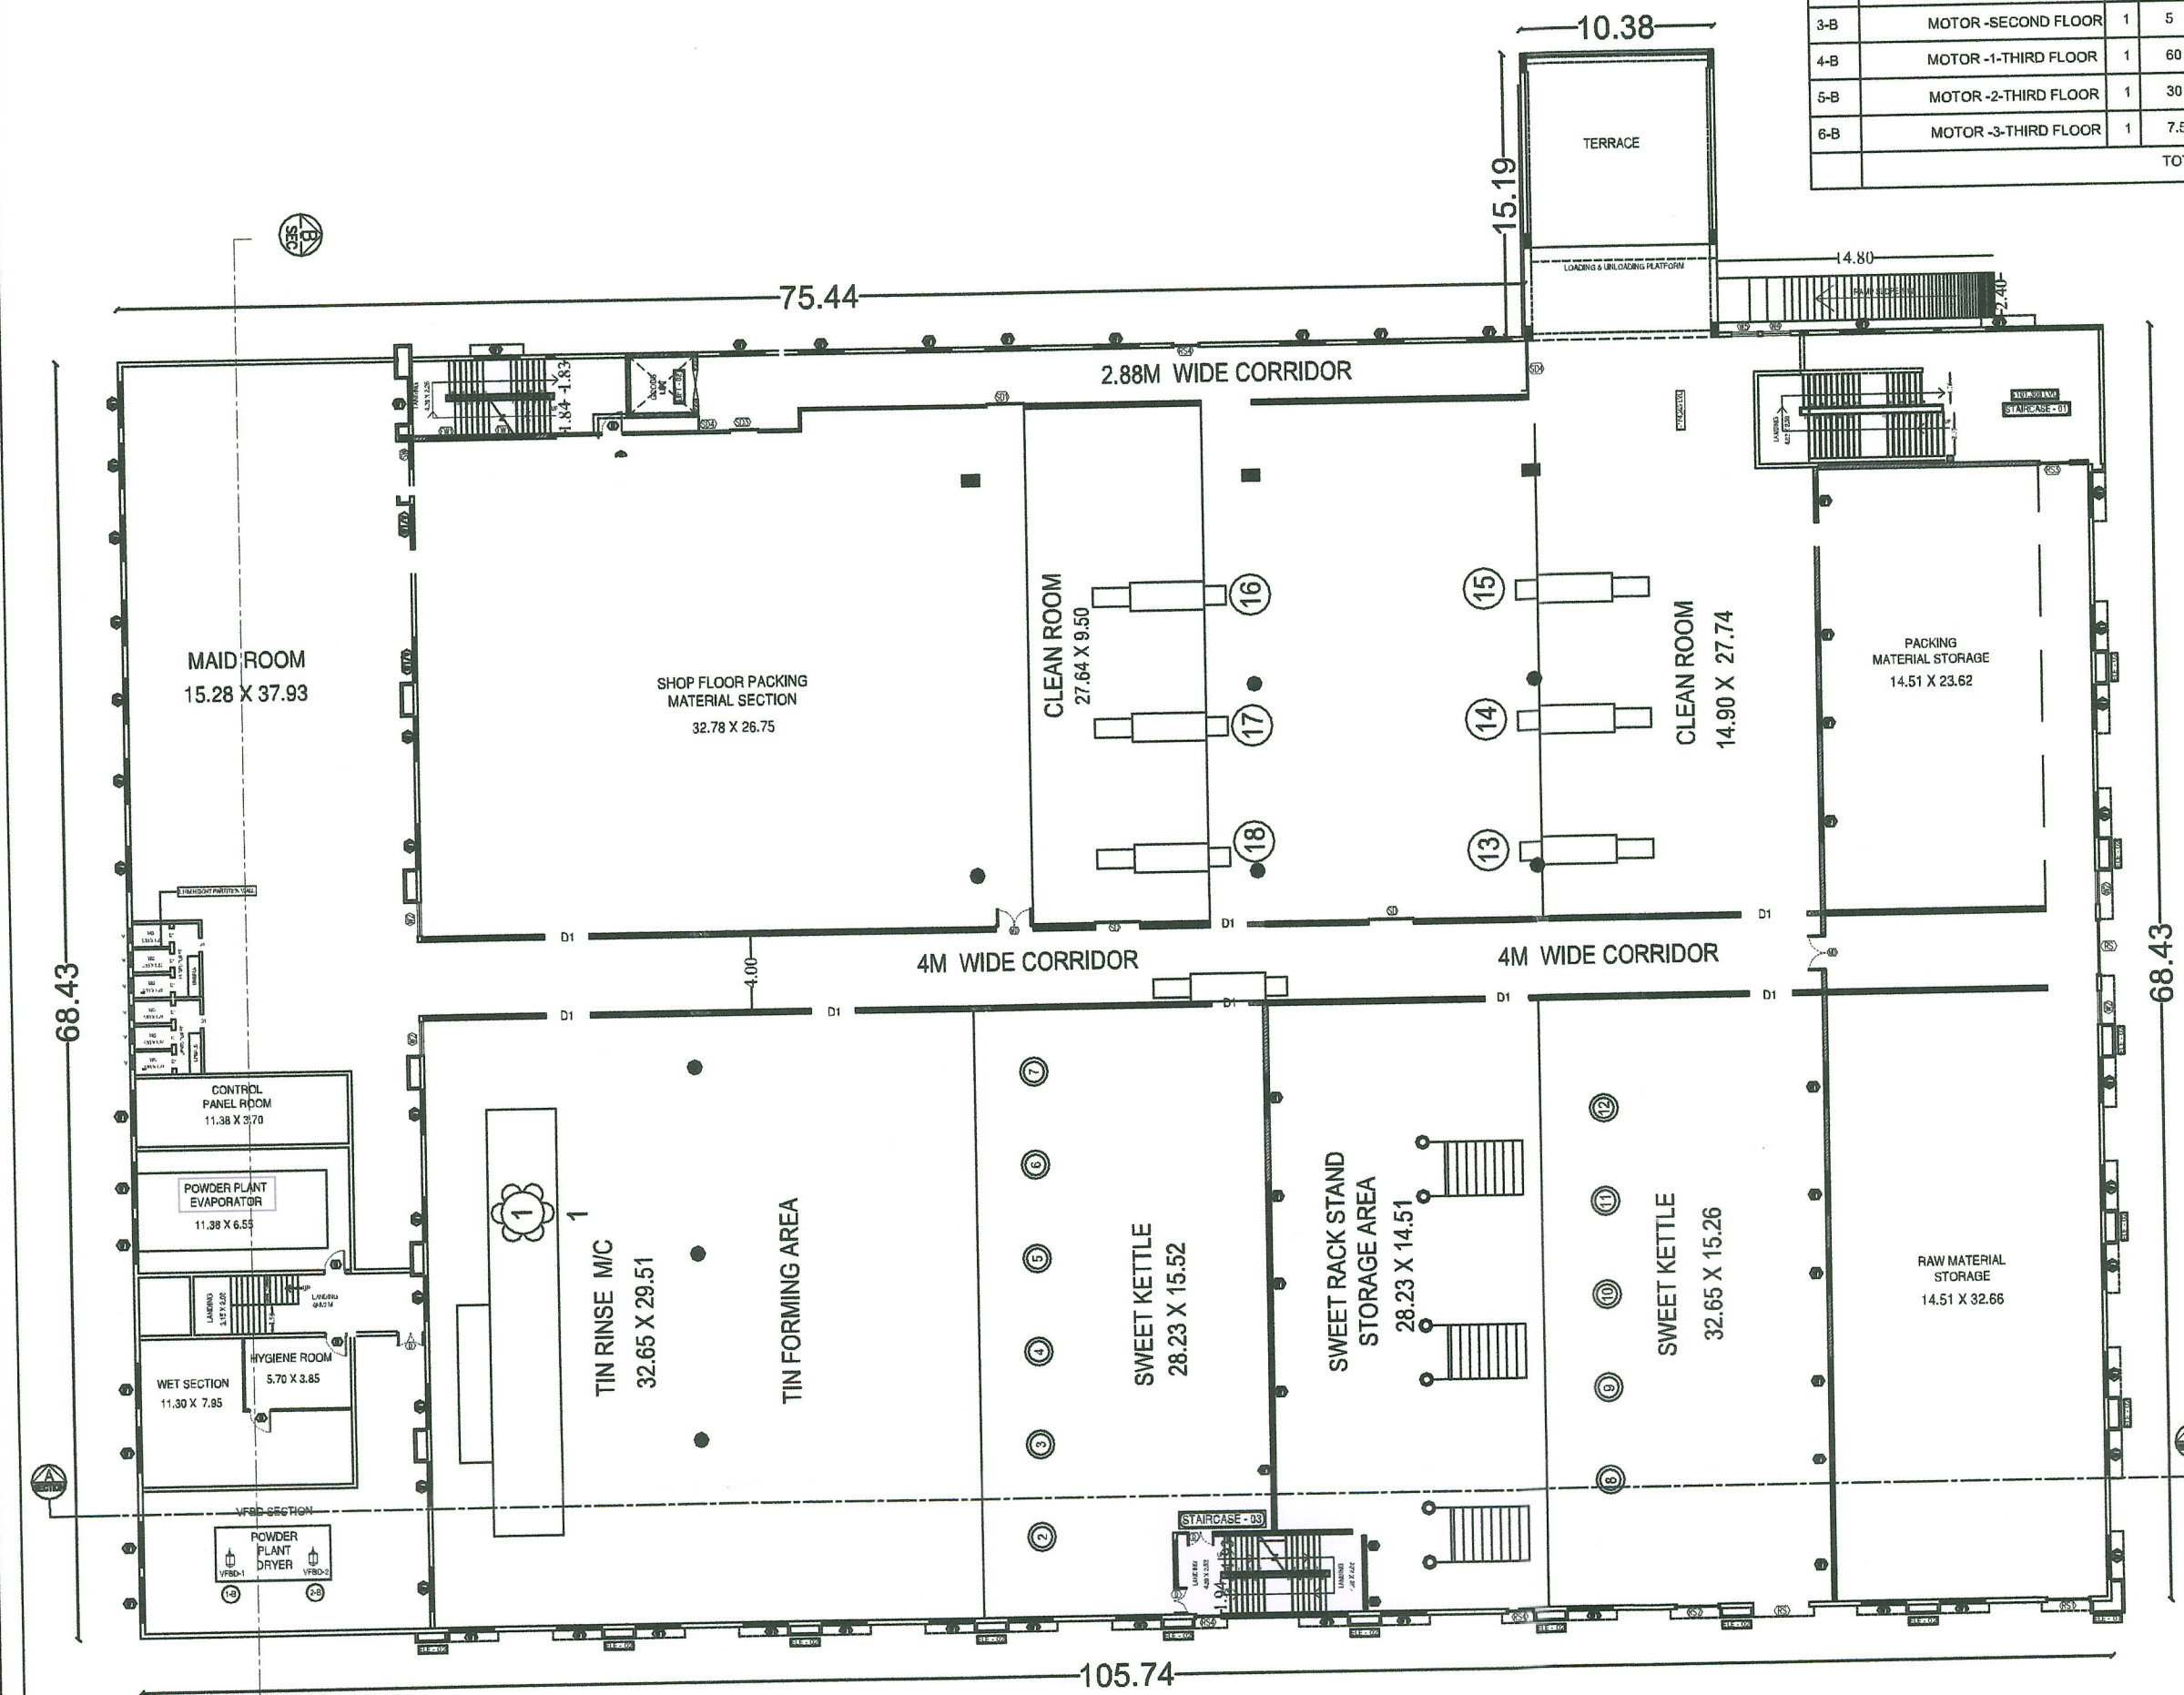

PROPOSED FIRST FLOOR PLAN

FACTORY -01 FIRST FLOOR PROPOSED HP DETAILS				
SWEET SECTION MACHINERY DETAILS				
S. NO.	NAME OF MACHINES	NOS	POWER IN (HP)	TOTAL POWER (HP)
TIN RINSE				
1	TIN RINSE MIC	1	50	50
SWEET SECTION				
2	SWEET KETTLE	11	2	22
CLEAN ROOM				
13	TRAY SEALING MC	6	2	12
TOTAL				
POWER PLANT DRYER				
1-8	VFD-1-FIRST FLOOR	1	5	5
2-8	VFD-2-FIRST FLOOR	1	5	5
3-8	MOTOR -SECOND FLOOR	1	5	5
4-8	MOTOR -1-THIRD FLOOR	1	60	60
5-8	MOTOR -2-THIRD FLOOR	1	30	30
6-8	MOTOR -3-THIRD FLOOR	1	7.5	7.5
TOTAL				
112.50				

PLAN SHOWING THE PROPOSED ADDITIONAL CONSTRUCTION OF FOOD PROCESSING UNIT (orange industries) FOR GRB DAIRY FOODS PVT. LTD. PLOT NO : A-2 (R.s.no:227/2pt,3A,3B,4,5pt,6pt,7Bpt,8Apt,8Bpt, 228pt,531pt,532pt) IN APPROVED SIPCOT INDUSTRIAL LAYOUT (104/2021) AT PALLAPATTI VILLAGE, NILAKOTTAI PANCHAYAT UNION, DINDIGUL DISTRICT, TAMILNADU.

SCHEDULE OF JOINERY		
S.NO	TYPE	DESCRIPTION
DOORS		
01.	MD	2000 X 2100 MAIN DOOR
02.	D	1400 X 2100 DOOR
03.	D1	1500 X 2100 WOODEN FRAME WITH FLUSH DOOR
04.	D2	11000 X 2100 DOOR
05.	RS	3000 X 3000 ROLLING SHUTTER TO DETAIL
06.	RS1	2400 X 3000 ROLLING SHUTTER TO DETAIL
07.	RS2	2400 X 3000 ROLLING SHUTTER TO DETAIL
08.	RS3	1800 X 3000 ROLLING SHUTTER TO DETAIL
09.	SD	2400 X 2100 SLIDING DOOR
10.	SD1	2000 X 2100 SLIDING DOOR
11.	SD2	1800 X 2100 SLIDING DOOR
12.	SD3	1500 X 2100 SLIDING DOOR
13.	SD4	2850 X 2100 SLIDING DOOR
14.	SD5	1800 X 2100 SLIDING DOOR
WINDOWS		
01.	W1	2400 X 2000 WINDOW TO DETAIL
02.	FG	2400 X 2000 FIXED WINDOW TO DETAIL

REVISED AND PROPOSED FACTORY-01 BUILDING DETAILS

AREA STATEMENT			
PARTICULAR	SQ.MT		
SITE AREA	46014.39		
	FSI AREA	NON FSI AREA	TOTAL
PLINTH AREA			
FACTORY			
EXISTING GROUND FLOOR + PROPOSED GROUND FLOOR OF POWDER PLANT	7257.47	----	7257.47
PROPOSED FIRST FLOOR + FIRST FLOOR OF POWDER PLANT	7257.47	----	7257.47
PROPOSED SECOND FLOOR OF POWDER PLANT	415.08	----	415.08
PROPOSED THIRD FLOOR OF POWDER PLANT	415.08	----	415.08
TOTAL	15345.10	----	15345.10

For GRB DAIRY FOODS PVT. LTD.,

Authorized Signatory

APPLICANT

ARCHITECT

C.S.VENKATESH
REGISTERED ARCHITECT
Reg. No. CA/2007/11040
Mob : 9894984639

STRUCTURAL ENGINEER


R. Manikandan

R. MANIKANDAN, M.Tech. (Structures)
Registered Structural Engineer Grade I
SE/GR-1/19/06/154 (CMDA), RSF 100692019 (SCC)
CGLRGN/55/Gr-1/2019/09/036(DTCP)
AURA ENGINEERING CONSULTANTS
#6, 50th Street, 7th Avenue, Ashok Nagar,
Chennai - 600 083. Ph: 9790751378

Er. R. THIRUPATHI RAJA, BE.
DTCP Registered Engineer
RE: 08 / 2021
RENGA PLANNERS PVT. LTD.
Shop No.1, Kallalagar Complex
Atagar Kovil Main Road, Tallokulam
Madurai-625002. Cell: 98949 04630

ENGINEER

FACTORY -01

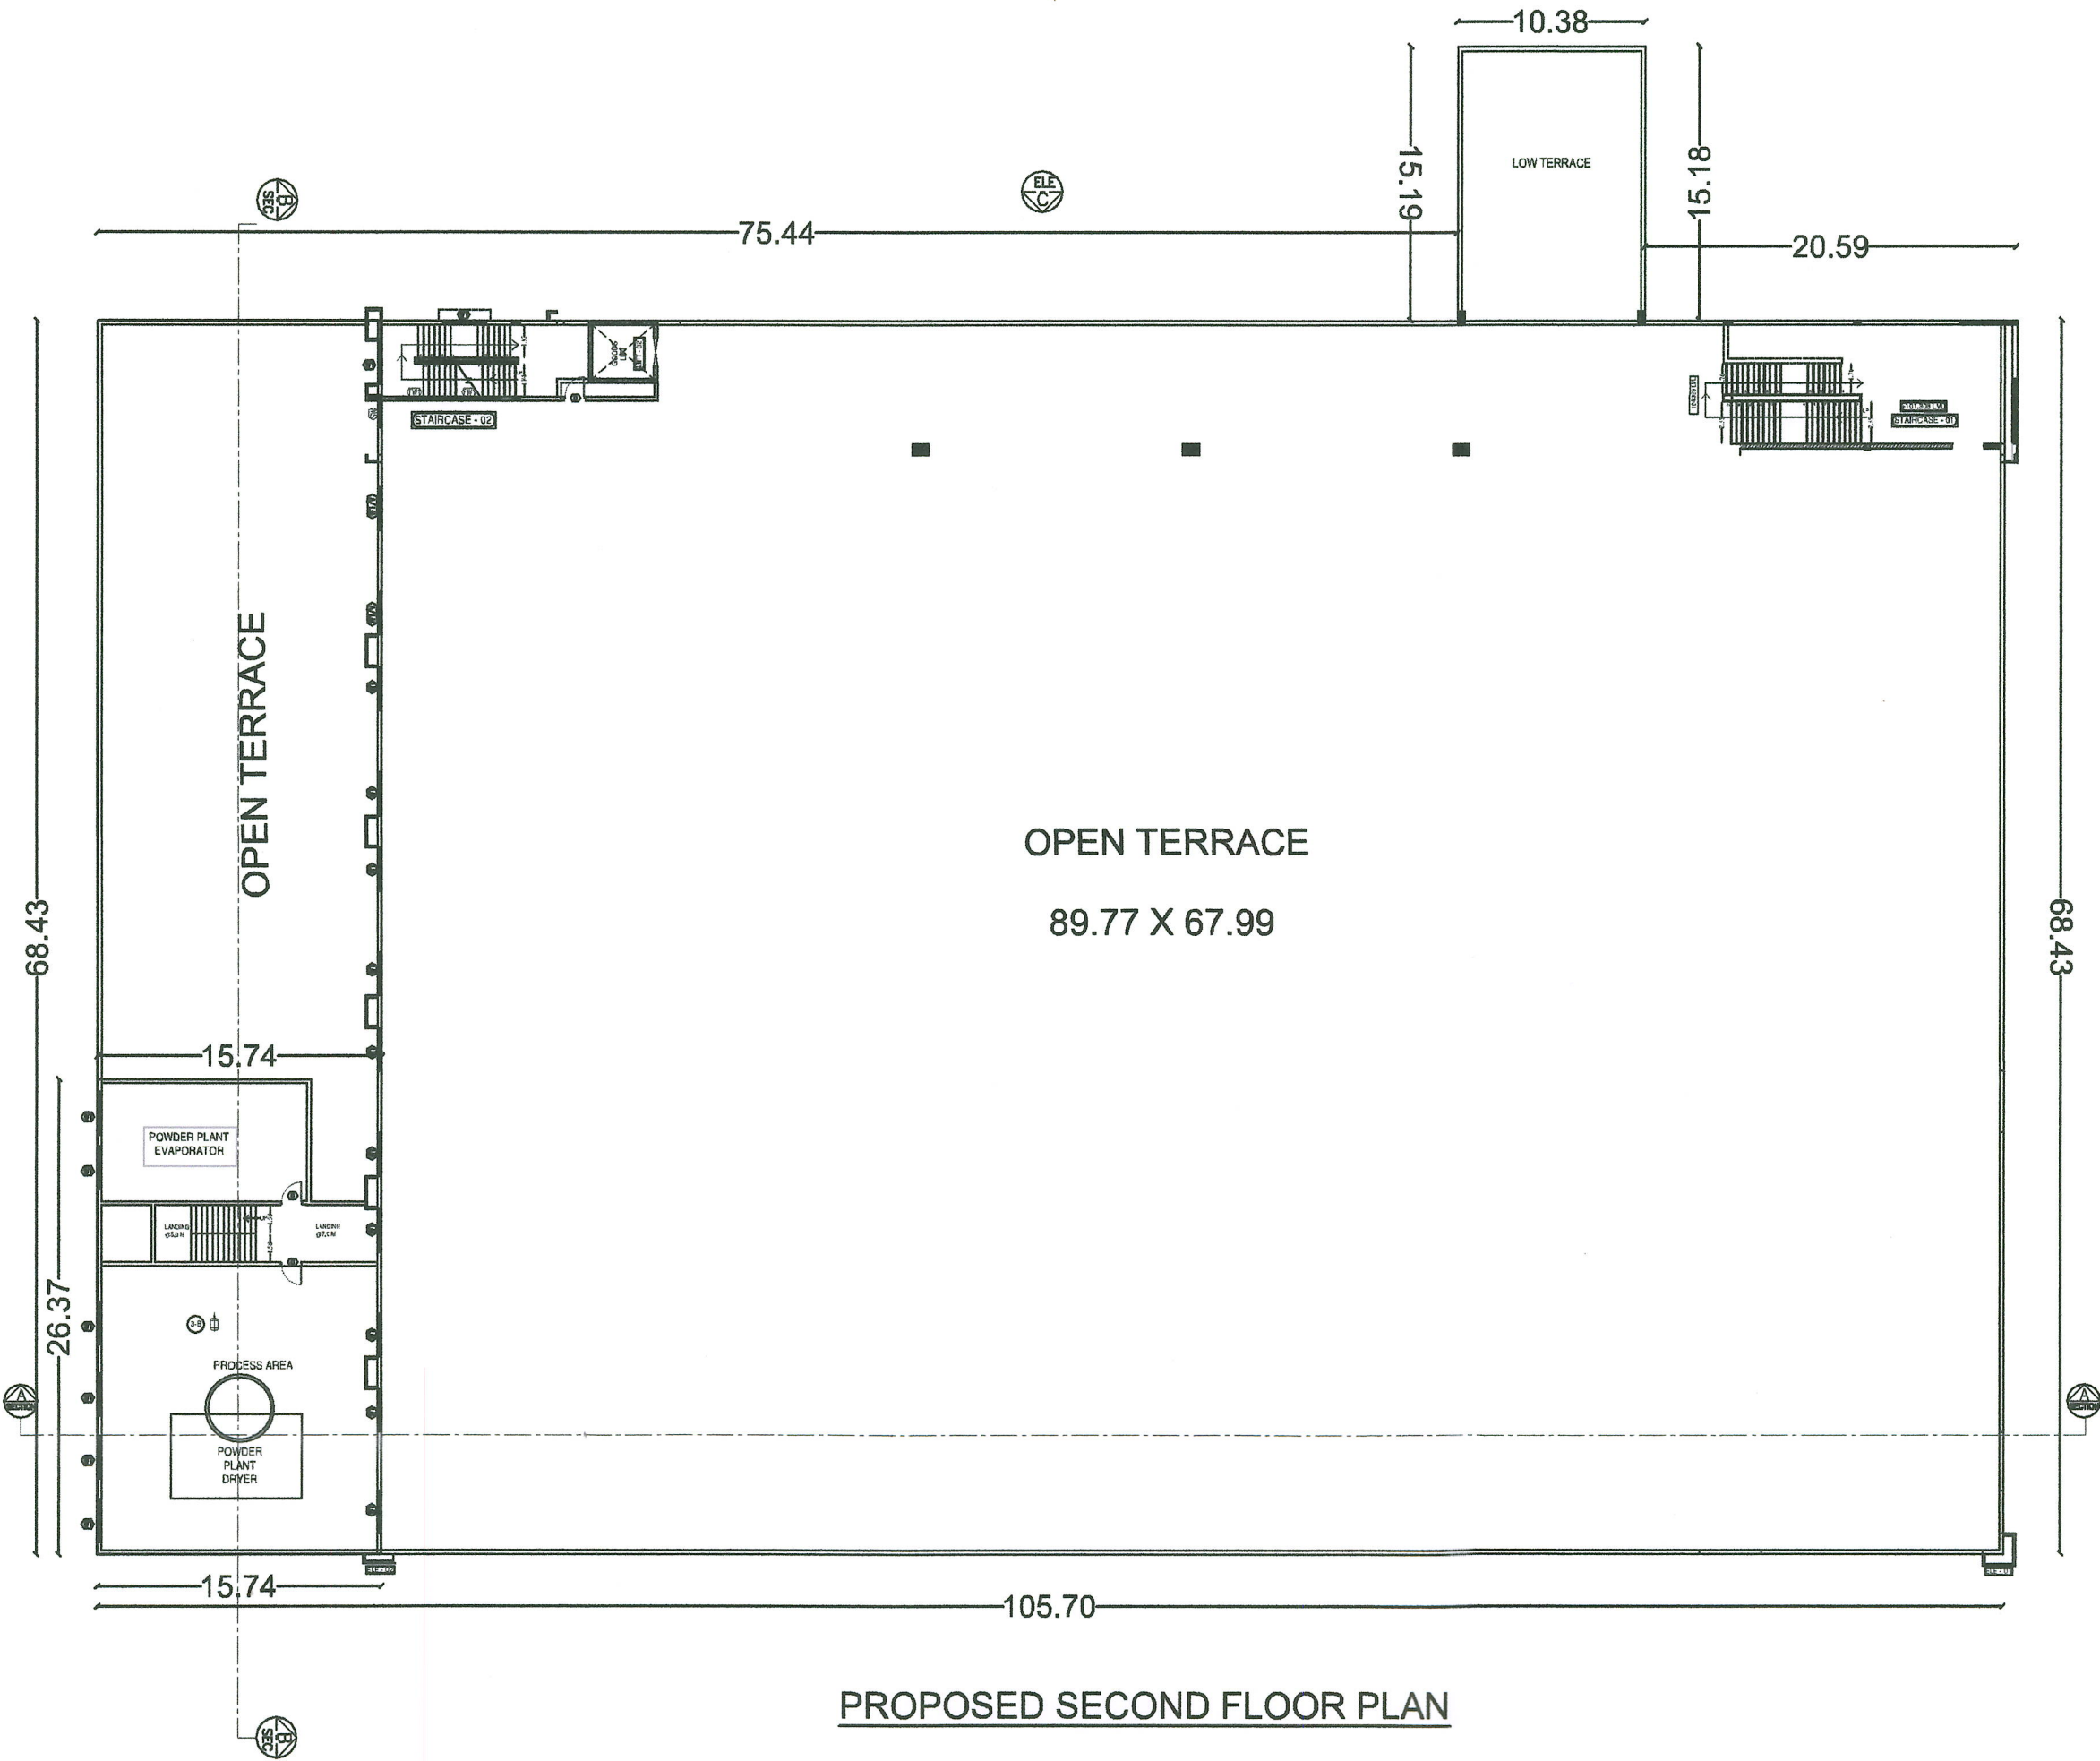

PROPOSED SECOND FLOOR PLAN

PLAN SHOWING THE PROPOSED ADDITIONAL CONSTRUCTION OF FOOD PROCESSING UNIT (orange industries) FOR GRB DAIRY FOODS PVT. LTD., PLOT NO : A-2 (R.s.no:227/2pt.3A,3B,4,5pt.6pt,7Bpt,8Apt,8Bpt, 228pt,531pt,532pt) IN APPROVED SIPCOT INDUSTRIAL LAYOUT(104/2021) AT PALLAPATTI VILLAGE, NILAKOTTAI PANCHAYAT UNION, DINDIGUL DISTRICT, TAMILNADU.

SCHEDULE OF JOINERY		
S.NO	TYPE	DESCRIPTION
DOORS		
01.	MD	2000 X 2100 MAIN DOOR
02.	D	1400 X 2100 DOOR
03.	D1	1500 X 2100 WOODEN FRAME WITH FLUSH DOOR
04.	D2	1000 X 2100 DOOR
05.	RS	3000 X 3000 ROLLING SHUTTER TO DETAIL
06.	RS1	2400 X 3000 ROLLING SHUTTER TO DETAIL
07.	RS2	2400 X 3000 ROLLING SHUTTER TO DETAIL
08.	RS3	1800 X 3000 ROLLING SHUTTER TO DETAIL
09.	SD	2400 X 2100 SLIDING DOOR
10.	SD1	2000 X 2100 SLIDING DOOR
11.	SD2	1600 X 2100 SLIDING DOOR
12.	SD3	1500 X 2100 SLIDING DOOR
13.	SD4	2850 X 2100 SLIDING DOOR
14.	SD5	1800 X 2100 SLIDING DOOR
WINDOWS		
01.	W1	2400 X 2000 WINDOW TO DETAIL
02.	FG	2400 X 2000 FIXED WINDOW TO DETAIL

REVISED FACTORY-01 BUILDING DETAILS			
AREA STATEMENT			
PARTICULAR	SQ.MT		
SITE AREA	46014.39		
	FSI AREA	NON FSI AREA	TOTAL
PLINTH AREA			
FACTORY			
EXISTING GROUND FLOOR + PROPOSED GROUND FLOOR OF POWDER PLANT	7257.47	----	7257.47
PROPOSED FIRST FLOOR + FIRST FLOOR OF POWDER PLANT	7257.47	----	7257.47
PROPOSED SECOND FLOOR OF POWDER PLANT	415.08	----	415.08
PROPOSED THIRD FLOOR OF POWDER PLANT	415.08	----	415.08
TOTAL	15345.10	----	15345.10


For GRB DAIRY FOODS PVT. LTD.,
[Signature]
Authorised Signatory
APPLICANT

[Signature]
C.S.VENKATESH
REGISTERED ARCHITECT
Reg. No. CA/2007/41040
Mob : 9894984630
ARCHITECT

[Signature]
R. MANIKANDAN, M.Tech, (Structures)
Registered Structural Engineer Grade I
SE/GR-1/19/06/154 (CMDA), RSE 100692019 (GCC)
CGLRGN/SE/Gr-1/2019/09/036(DTCP)
AURA ENGINEERING CONSULTANTS
#8, 50th Street, 7th Avenue, Ashok Nagar,
Chennai - 600 083. Ph: 9790751378
STRUCTURAL ENGINEER

[Signature]
Er. R. THIRUPATHI RAJA, et.,
DTCP Registered Engineer
RE: 08 / 2021
RENGA PLANNERS PVT. LTD.
Shop No.1, Kalialagar Complex
Alagar Kovil Main Road, Tallakulam
Madurai-625002. Cell: 98949 84630
ENGINEER

FACTORY -01

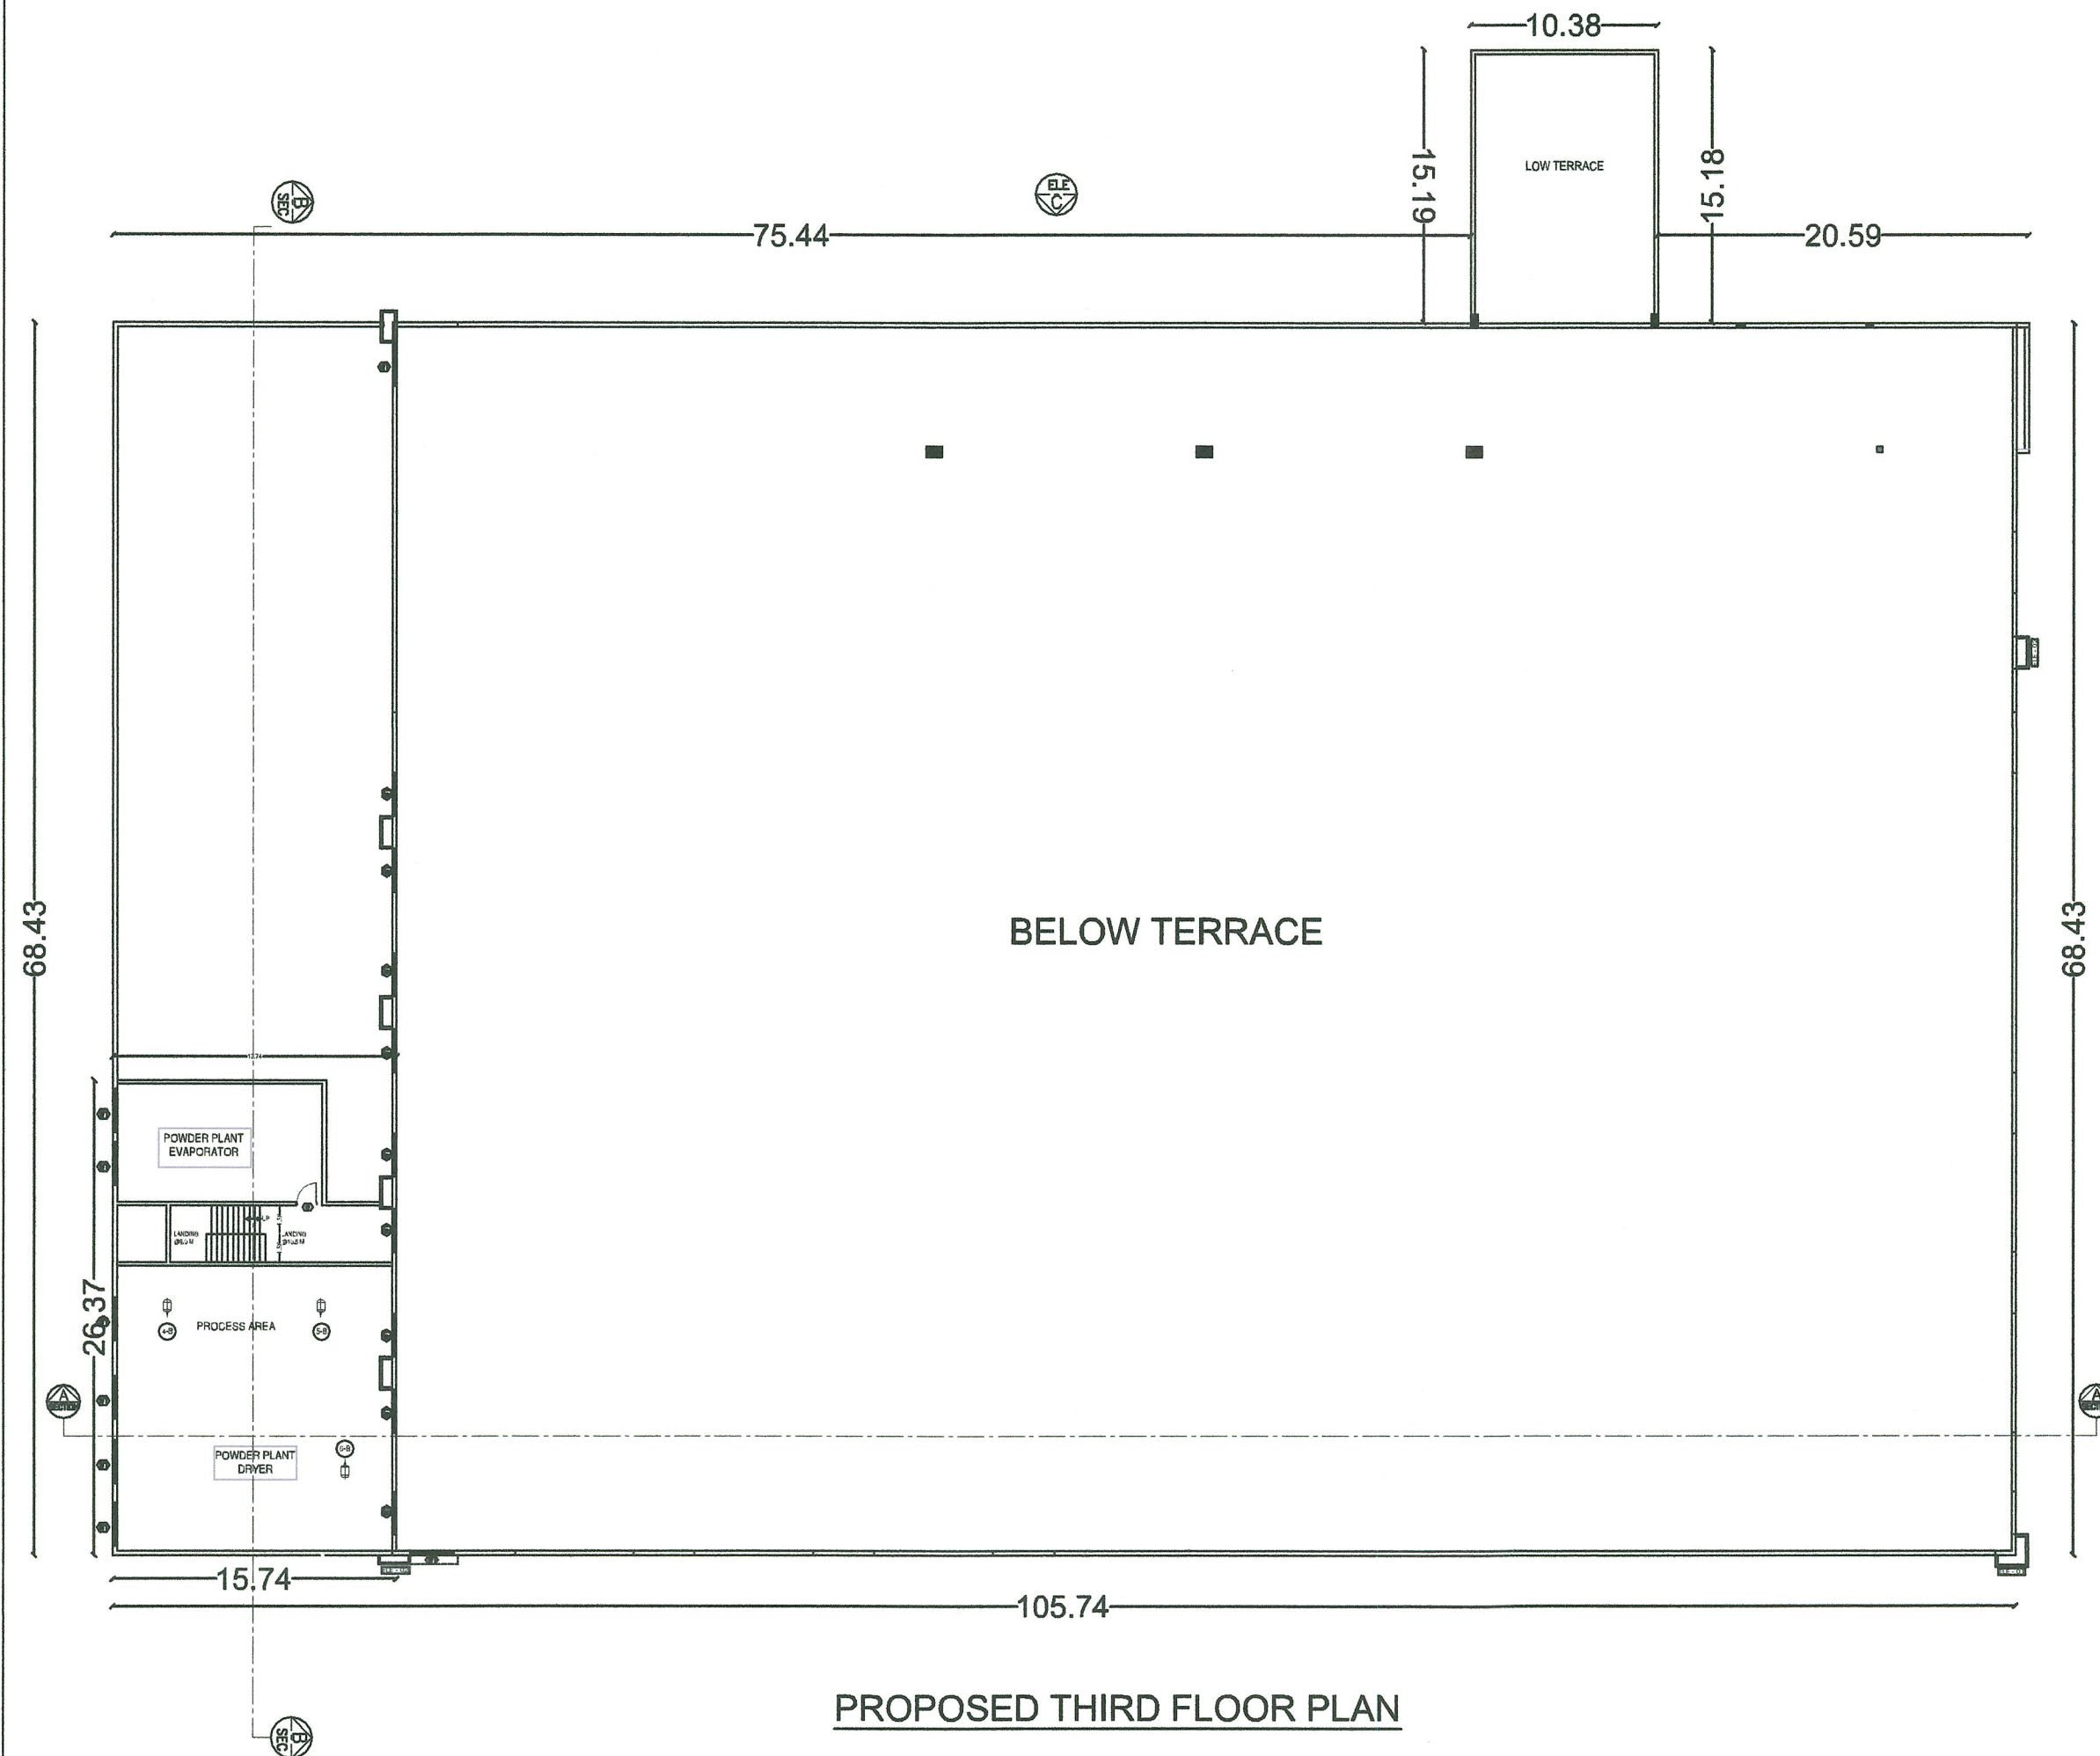

PLAN SHOWING THE PROPOSED ADDITIONAL CONSTRUCTION OF FOOD PROCESSING UNIT (orange industries) FOR GRB DAIRY FOODS PVT. LTD. PLOT NO : A-2 (R.s.no:227/2pt.3A,3B,4,5pt.6pt.7Bpt.8Apt.8Bpt.228pt.531pt.532pt) IN APPROVED SIPCOT INDUSTRIAL LAYOUT (104/2021) AT PALLAPATTI VILLAGE, NILAKOTTAI PANCHAYAT UNION, DINDIGUL DISTRICT, TAMILNADU.

SCHEDULE OF JOINERY			
S.NO	TYPE	OPENING SIZE	DESCRIPTION
DOORS			
01.	MD	2000 X 2100	MAIN DOOR
02.	D	1400 X 2100	DOOR
03.	D1	1500 X 2100	WOODEN FRAME WITH FLUSH DOOR
04.	D2	1000 X 2100	DOOR
05.	RS	3000 X 3000	ROLLING SHUTTER TO DETAIL
06.	RS1	2400 X 3000	ROLLING SHUTTER TO DETAIL
07.	RS2	2400 X 3000	ROLLING SHUTTER TO DETAIL
08.	RS3	1800 X 3000	ROLLING SHUTTER TO DETAIL
09.	SD	2400 X 2100	SLIDING DOOR
10.	SD1	2000 X 2100	SLIDING DOOR
11.	SD2	1600 X 2100	SLIDING DOOR
12.	SD3	1500 X 2100	SLIDING DOOR
13.	SD4	2850 X 2100	SLIDING DOOR
14.	SD5	1800 X 2100	SLIDING DOOR
WINDOWS			
01.	W1	2400 X 2000	WINDOW TO DETAIL
02.	FG	2400 X 2000	FIXED WINDOW TO DETAIL

REVISED FACTORY-01 BUILDING DETAILS			
AREA STATEMENT			
PARTICULAR	SQ.MT		
SITE AREA	FSI AREA	NON FSI AREA	TOTAL
PLINTH AREA			
FACTORY			
EXISTING GROUND FLOOR + PROPOSED GROUND FLOOR OF POWDER PLANT	7257.47	-----	7257.47
PROPOSED FIRST FLOOR + FIRST FLOOR OF POWDER PLANT	7257.47	-----	7257.47
PROPOSED SECOND FLOOR OF POWDER PLANT	415.08	-----	415.08
PROPOSED THIRD FLOOR OF POWDER PLANT	415.08	-----	415.08
TOTAL	15345.10	-----	15345.10

For GRB DAIRY FOODS PVT. LTD.,
 Authorised Signatory

APPLICANT

C.S.VENKATESH
 REGISTERED ARCHITECT
 Reg. No. CA/2007/41040
 Mob : 9894984630

ARCHITECT


R. MANIKANDAN, M.Tech, (Structures)
 Registered Structural Engineer Grade I
 SE/GR-1/19/06/154 (CMDA), RSE 100692019 (GCC)
 CGLRGN/SE/Gr-1/2019/09/036 (DTCP)
 AURA ENGINEERING CONSULTANTS
 #8, 50th Street, 7th Avenue, Ashok Nagar,
 Chennai - 600 083. Ph: 9790751378

STRUCTURAL ENGINEER

Er. R. THIRUPATHI RAJA, RE.
 DTCP Registered Engineer
 RE: 08 / 2021
RENGA PLANNERS PVT. LTD.
 Shop No.1, Kallalagar Complex
 Alagar Kovil Main Road, Tallakulam
 Madurai-625002. Cell: 98949 84630

ENGINEER

FACTORY -01

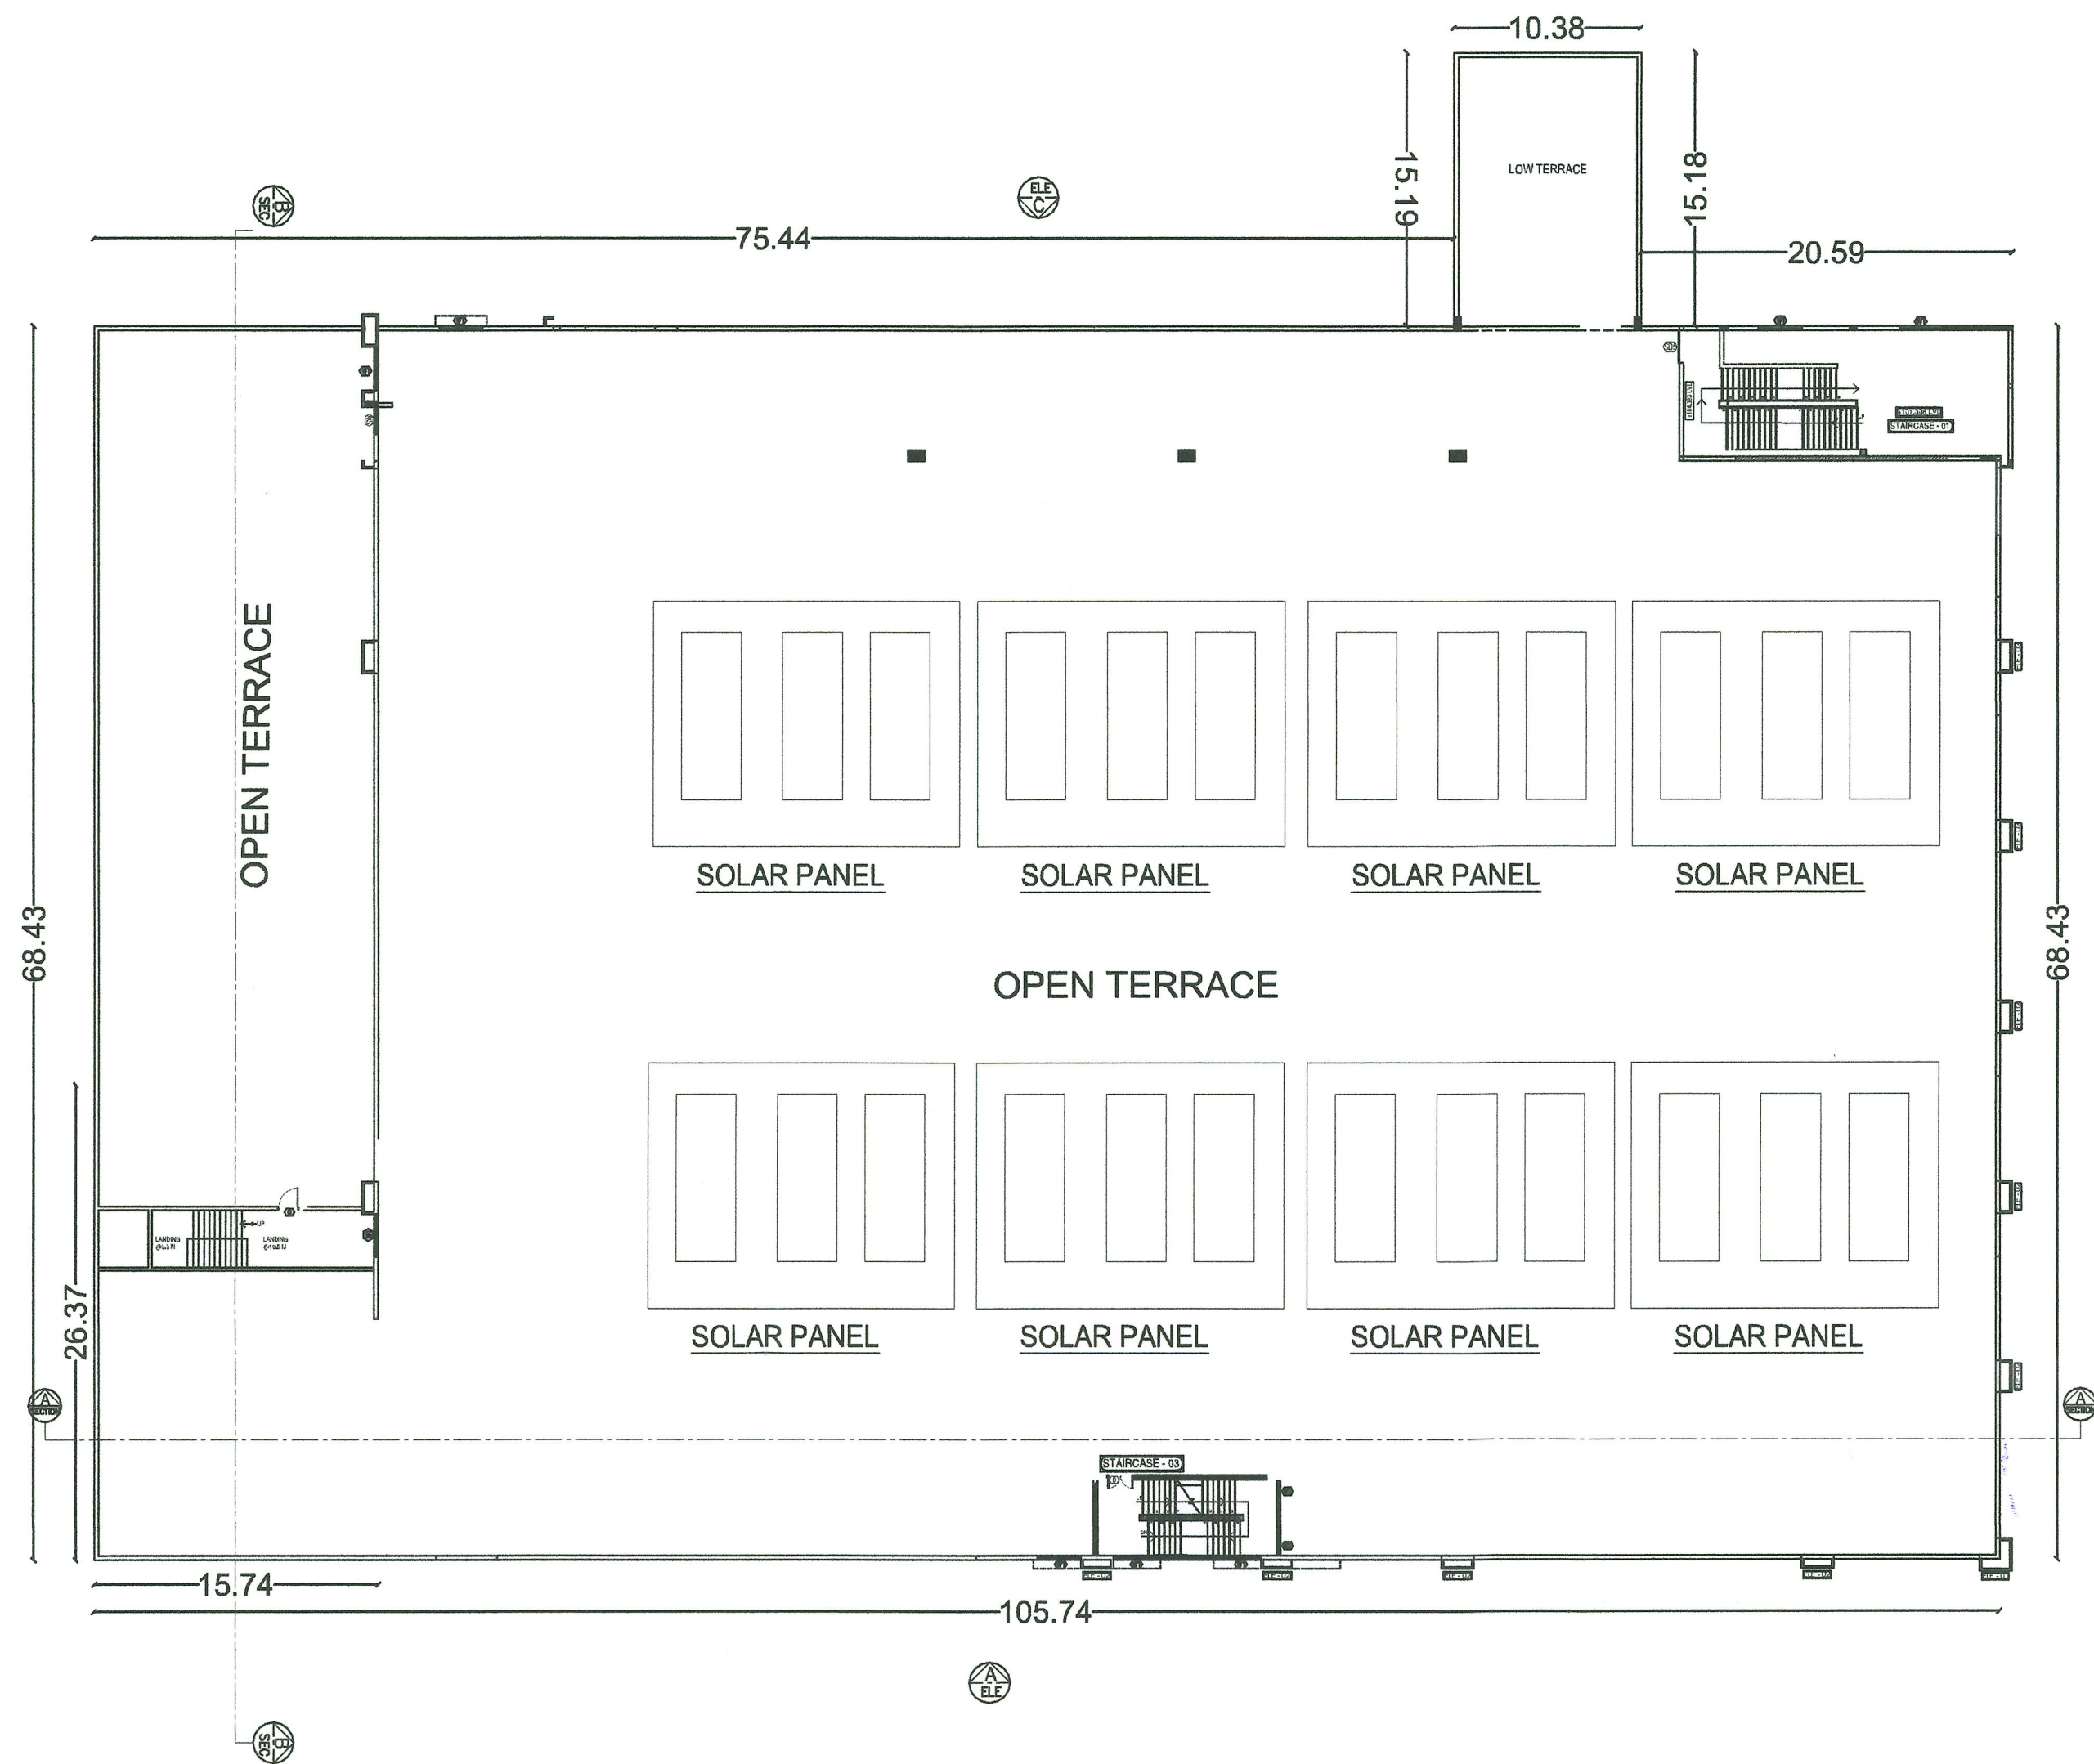

TERRACE FLOOR PLAN

PLAN SHOWING THE PROPOSED ADDITIONAL CONSTRUCTION OF FOOD PROCESSING UNIT (orange industries) FOR GRB DAIRY FOODS PVT, LTD, PLOT NO : A-2 (R.s.no:227/2pt,3A,3B,4,5pt,6pt,7Bpt,8Apt,8Bpt, 228pt,531pt,532pt) IN APPROVED SIPCOT INDUSTRIAL LAYOUT (104/2021) AT PALLAPATTI VILLAGE, NILAKOTTAI PANCHAYAT UNION, DINDIGUL DISTRICT, TAMILNADU.

SCHEDULE OF JOINERY			
S.NO	TYPE	OPENING SIZE	DESCRIPTION
DOORS			
01.	D1	1.50 X 2.10	WOODEN FRAME WITH FLUSH DOOR
02.	RS3	1800 X 3000	ROLLING SHUTTER TO DETAIL
WINDOWS			
01.	W1	2400 X 2000	WINDOW TO DETAIL
02.	FG	2400 X 2000	FIXED WINDOW TO DETAIL

FACTORY-01 BUILDING DETAILS			
AREA STATEMENT			
PARTICULAR	SQ.MT		
SITE AREA	46014.39		
	FSI AREA	NON FSI AREA	TOTAL
PLINTH AREA			
FACTORY			
GROUND FLOOR + GROUND FLOOR OF POWDER PLANT	7257.47	----	7257.47
FIRST FLOOR + FIRST FLOOR OF POWDER PLANT	7257.47	----	7257.47
SECOND FLOOR OF POWDER PLANT	415.08	----	415.08
THIRD FLOOR OF POWDER PLANT	415.08	----	415.08
FOURTH FLOOR OF POWDER PLANT	415.08	----	415.08
TOTAL	15760.18	----	15760.18


For GRB DAIRY FOODS PVT. LTD.,
APPLICANT

C.S.VENKATESH
REGISTERED ARCHITECT
Reg. No. CA/2007/41040
Mob : 9894984630
ARCHITECT


R. MANIKANDAN, M.Tech, (Structures)
Registered Structural Engineer Grade I
SE/GR-I/19/06/154 (CMDA), RSE 100692019 (GCC)
CGLRGN/SE/Gr-I/2019/09/036(DTCP)
AURA ENGINEERING CONSULTANTS
#8, 50th Street, 7th Avenue, Ashok Nagar,
Chennai - 600 083. Ph: 9790751378
STRUCTURAL ENGINEER

Er. R. THIRUPATHI RAJA, BE.
DTCP Registered Engineer
RE: 08 / 2021
RENGA PLANNERS PVT. LTD.
Shop No.1, Kallalagar Complex
Alagar Kovil Main Road, Tallakulam
Madurai-625002. Cell: 98949 84630
ENGINEER


FACTORY -01

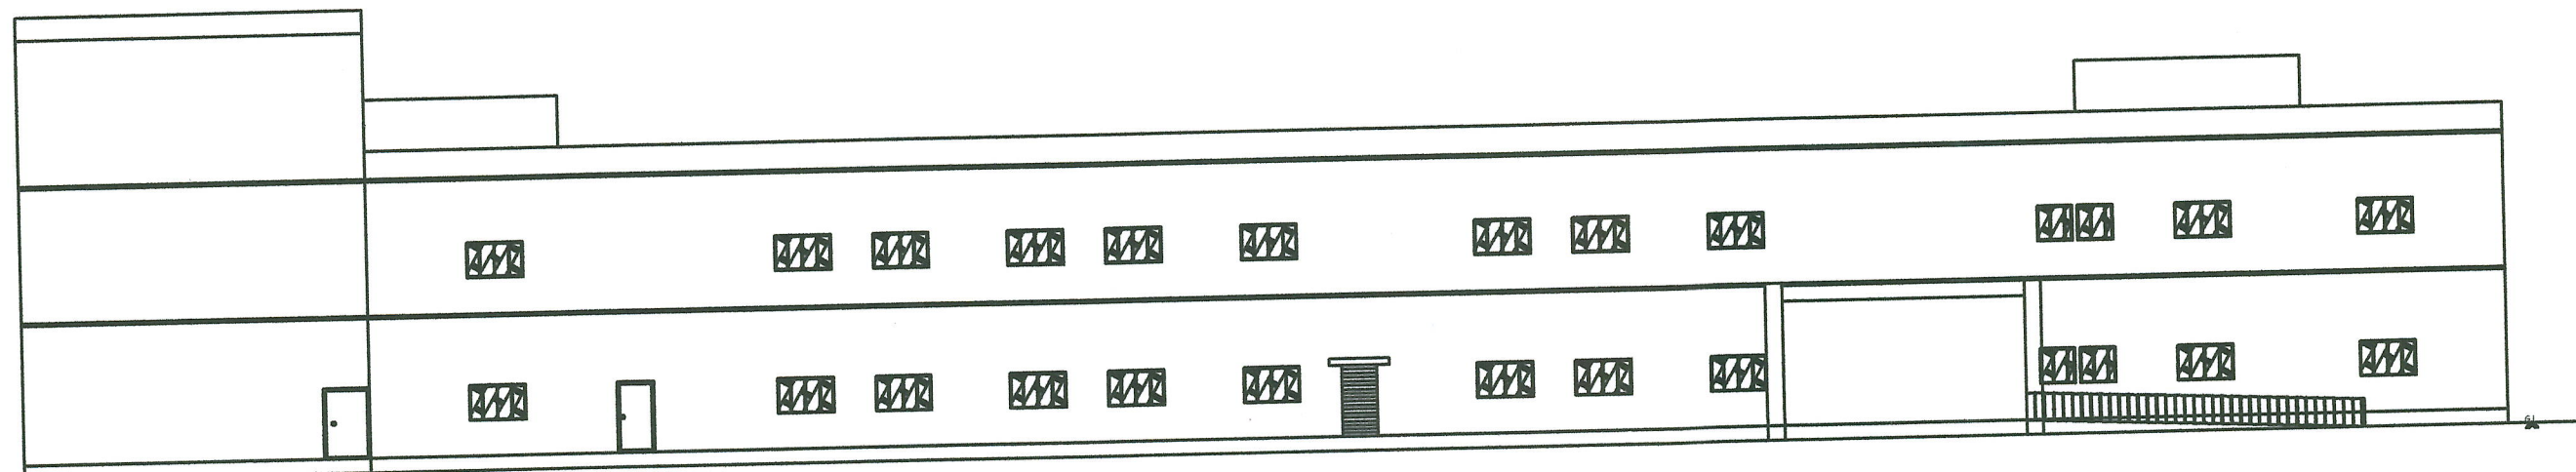

ELEVATION

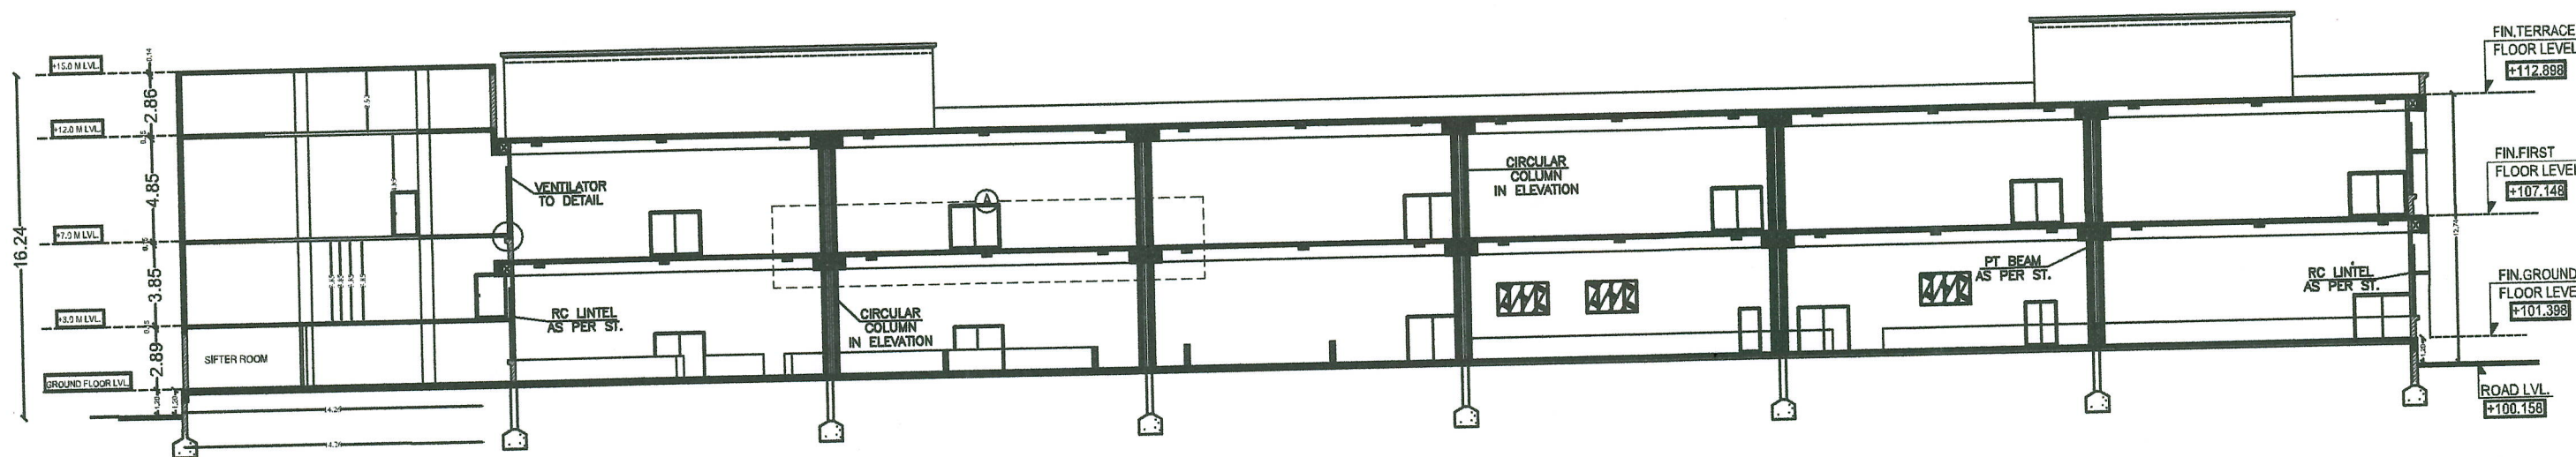

WITH POWDER PLANT SECTION AA

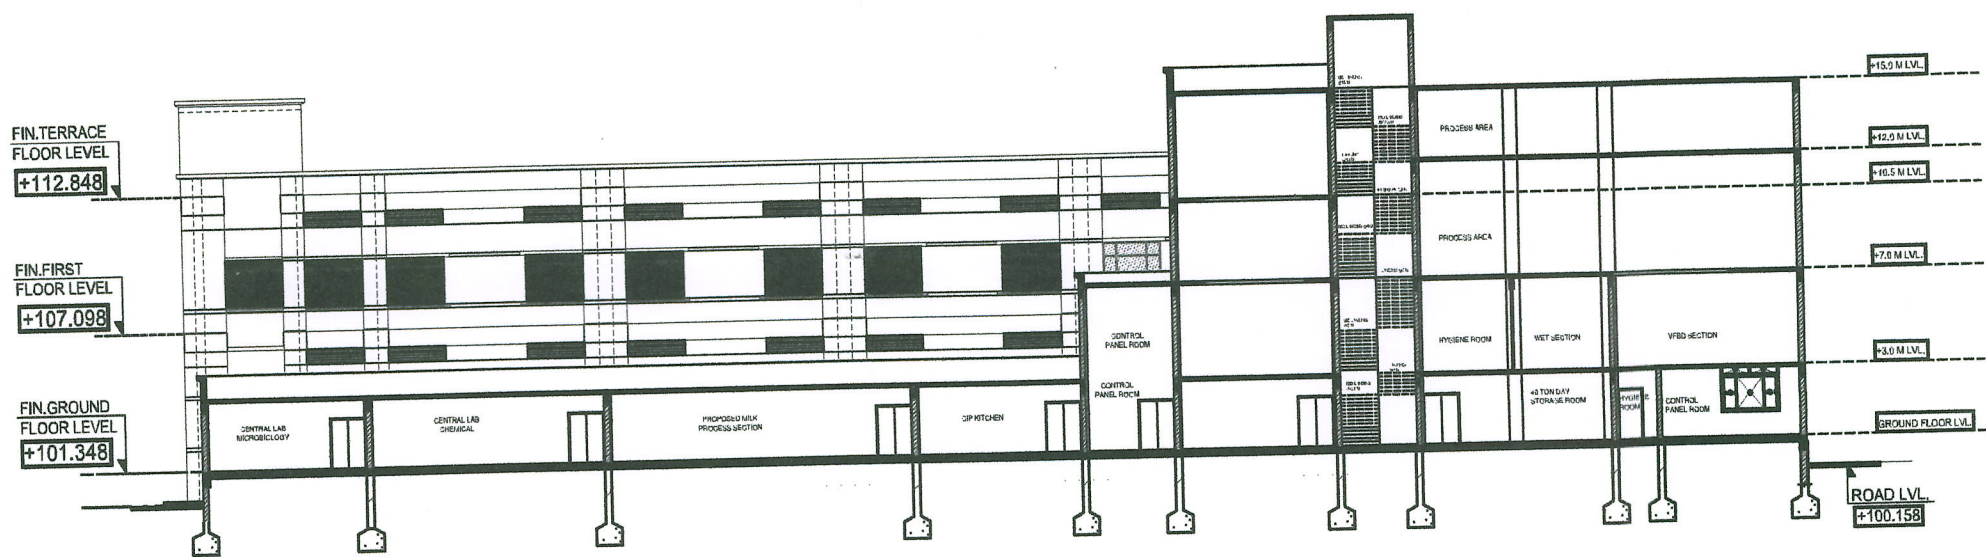

WITH POWDER PLANT SECTION BB

PLAN SHOWING THE PROPOSED ADDITIONAL
CONSTRUCTION OF FOOD PROCESSING UNIT
(orange industries) FOR GRB DAIRY FOODS PVT. LTD.
PLOT NO : A-2
(R.s.no:227/2pt,3A,3B,4,5pt,6pt,7Bpt,8Apt,8Bpt,
228pt,531pt,532pt) IN APPROVED SIPCOT INDUSTRIAL
LAYOUT(104/2021) AT PALLAPATTI VILLAGE,
NILAKOTTAI PANCHAYAT UNION, DINDIGUL
DISTRICT, TAMILNADU.

SCHEDULE OF JOINERY

S.NO	TYPE	OPENING SIZE	DESCRIPTION
DOORS			
01.	D1	1.50 X 2.10	WOODEN FRAME WITH FLUSH DOOR
02.	RS3	1800 X 3000	ROLLING SHUTTER TO DETAIL
WINDOWS			
01.	W1	2400 X 2000	WINDOW TO DETAIL
02.	FG	2400 X 2000	FIXED WINDOW TO DETAIL

REVISED AND PROPOSED FACTORY-01 BUILDING DETAILS

PARTICULAR		SQ.MT		
SITE AREA		FSI AREA	NON FSI AREA	TOTAL
PLINTH AREA				
FACTORY				
EXISTING GROUND FLOOR + PROPOSED GROUND FLOOR OF POWDER PLANT		7257.47	----	7257.47
PROPOSED FIRST FLOOR + FIRST FLOOR OF POWDER PLANT		7257.47	----	7257.47
PROPOSED SECOND FLOOR OF POWDER PLANT		415.08	----	415.08
PROPOSED THIRD FLOOR OF POWDER PLANT		415.08	----	415.08
TOTAL		15345.10	----	15345.10

For GRB DAIRY FOODS PVT. LTD.,

Authorized Signatory

APPLICANT

C.S. Venkatesh
C.S. VENKATESH
REGISTERED ARCHITECT
Reg. No. CA/2007/41040
Mob : 9894984630

ARCHITECT


R. Manikandan
R. MANIKANDAN, M.Tech. (Structures)
Registered Structural Engineer Grade I
Registered Structural Engineer Grade I
SE/GR-1/19/06/154 (CMDA), RSE 100692019 (GCC)
SE/GR-1/19/06/154 (CMDA), RSE 100692019 (GCC)
CGLRGN/SE/Gr-1/2019/09/036(DTCP)
AURA ENGINEERING CONSULTANTS
#8, 50th Street, 7th Avenue, Ashok Nagar,
Chennai - 600 083. Ph: 9790751378

STRUCTURAL ENGINEER

Er. R. Thirupathi Raja
Er. R. THIRUPATHI RAJA, BE.
DTCP Registered Engineer
RE: 08 / 2021
RENGA PLANNERS PVT. LTD.
Shop No.1, Kallalagar Complex
Alagar Kovil Main Road, Telhokulam
Madurai-625002. Cell: 9894984630

ENGINEER

FACTORY BLOCK -02

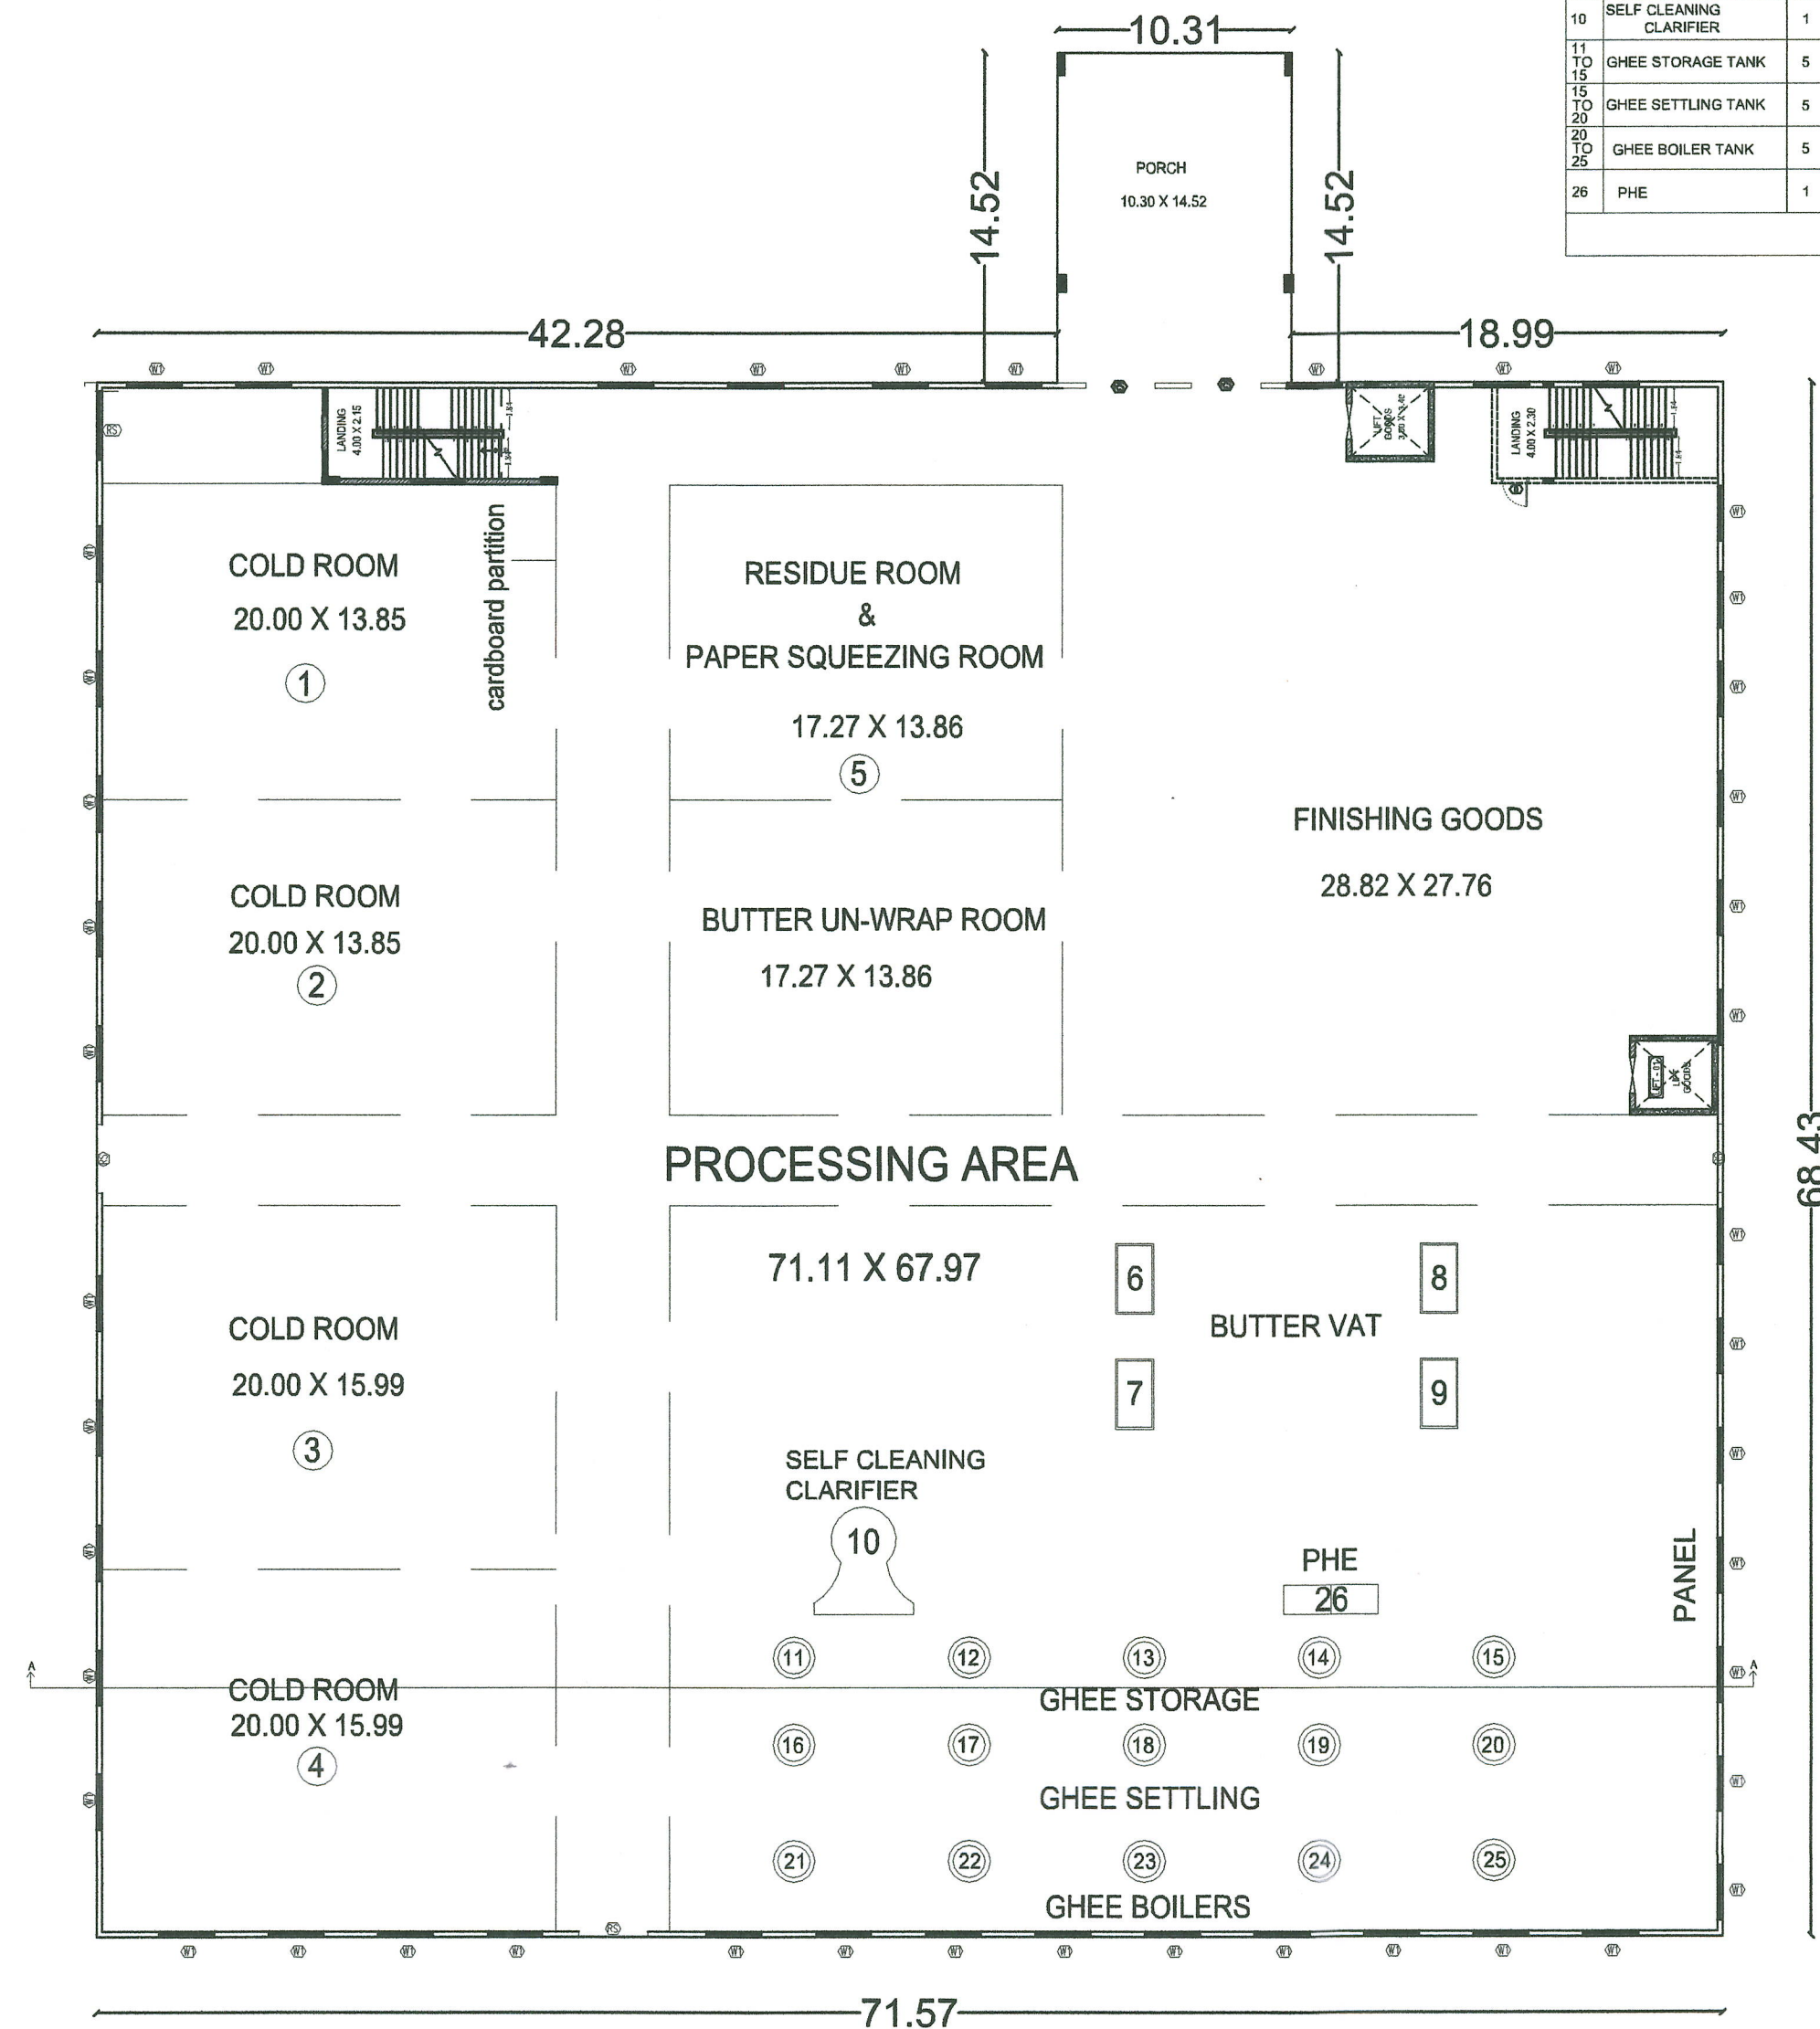

GROUND FLOOR PLAN

GHEE-MACHINERY DETAILS			
SL NO	NAME OF MACHINES	NOS	TOTAL POWER H.P.
1 TO 4	COLD ROOM	4	25
5	RESIDUE ROOM & PAPER SQUEEZING ROOM	1	50
6 TO 9	BUTTER VAT	4	2
10	SELF CLEANING CLARIFIER	1	15
11 TO 15	GHEE STORAGE TANK	5	2
16 TO 20	GHEE SETTLING TANK	5	2
21 TO 25	GHEE BOILER TANK	5	3.2
26	PHE	1	7
TOTAL			216

PLAN SHOWING THE PROPOSED ADDITIONAL CONSTRUCTION OF FOOD PROCESSING UNIT (orange industries) FOR GRB DAIRY FOODS PVT, LTD, PLOT NO : A-2 (R.s.no:227/2pt,3A,3B,4,5pt,6pt,7Bpt,8Apt,8Bpt, 228pt,531pt,532pt) IN APPROVEDSIPCOT INDUSTRIAL LAYOUT (104/2021) AT PALLAPATTI VILLAGE, NILAKOTTAI PANCHAYAT UNION, DINDIGUL DISTRICT, TAMILNADU.

SCHEDULE OF JOINERY

S.NO	TYPE	OPENING SIZE	DESCRIPTION
DOORS			
01.	MD	2000 X 2100	MAIN DOOR
02.	D	1400 X 2100	DOOR
03.	D1	1500 X 2100	WOODEN FRAME WITH FLUSH DOOR
04.	D2	1000 X 2100	DOOR
05.	RS	3000 X 3000	ROLLING SHUTTER TO DETAIL
06.	RS1	2400 X 3000	ROLLING SHUTTER TO DETAIL
07.	RS2	2400 X 3000	ROLLING SHUTTER TO DETAIL
08.	RS3	1800 X 3000	ROLLING SHUTTER TO DETAIL
09.	SD	2400 X 2100	SLIDING DOOR
10.	SD1	2000 X 2100	SLIDING DOOR
11.	SD2	1600 X 2100	SLIDING DOOR
12.	SD3	1500 X 2100	SLIDING DOOR
13.	SD4	2650 X 2100	SLIDING DOOR
14.	SD5	1800 X 2100	SLIDING DOOR
WINDOWS			
01.	W1	2400 X 2000	WINDOW TO DETAIL
02.	FG	2400 X 2000	FIXED WINDOW TO DETAIL

PROPOSED FACTORY BUILDING DETAILS

	FSI AREA	NON FSI AREA	TOTAL
PLINTH AREA			
FACTORY-2			
GROUND FLOOR	5047.11	-----	5047.11
FIRST FLOOR AREA	5047.11	-----	5047.11
TOTAL	10094.22	-----	10094.22

APPLICANT

For GRB DAIRY FOODS PVT. LTD.,
Authorized Signatory

ARCHITECT

C.S. VENKATESH
REGISTERED ARCHITECT
Reg. No. CA/2007/41040
Mob : 9894984630


STRUCTURAL ENGINEER

R. MANIKANDAN, M.Tech, (Structures)
Registered Structural Engineer Grade I
SE/GR-1/19/06/154 (CMDA), RSE 100692019 (GCC)
CGLRGN/SE/Gr-I/2019/09/036(DTCP)
AURA ENGINEERING CONSULTANTS
#8, 50th Street, 7th Avenue, Ashok Nagar,
Chennai - 600 083. Ph: 9790751378

ENGINEER

Er. R. THIRUPATHI RAJA, BE.,
DTCP Registered Engineer
RE: 08 / 2021
RENGA PLANNERS PVT. LTD.
Shop No.1, Kallalagar Complex
Alagar Kovil Main Road, Tallakulam
Madurai-625002. Cell: 98949 84630

FACTORY BLOCK -02

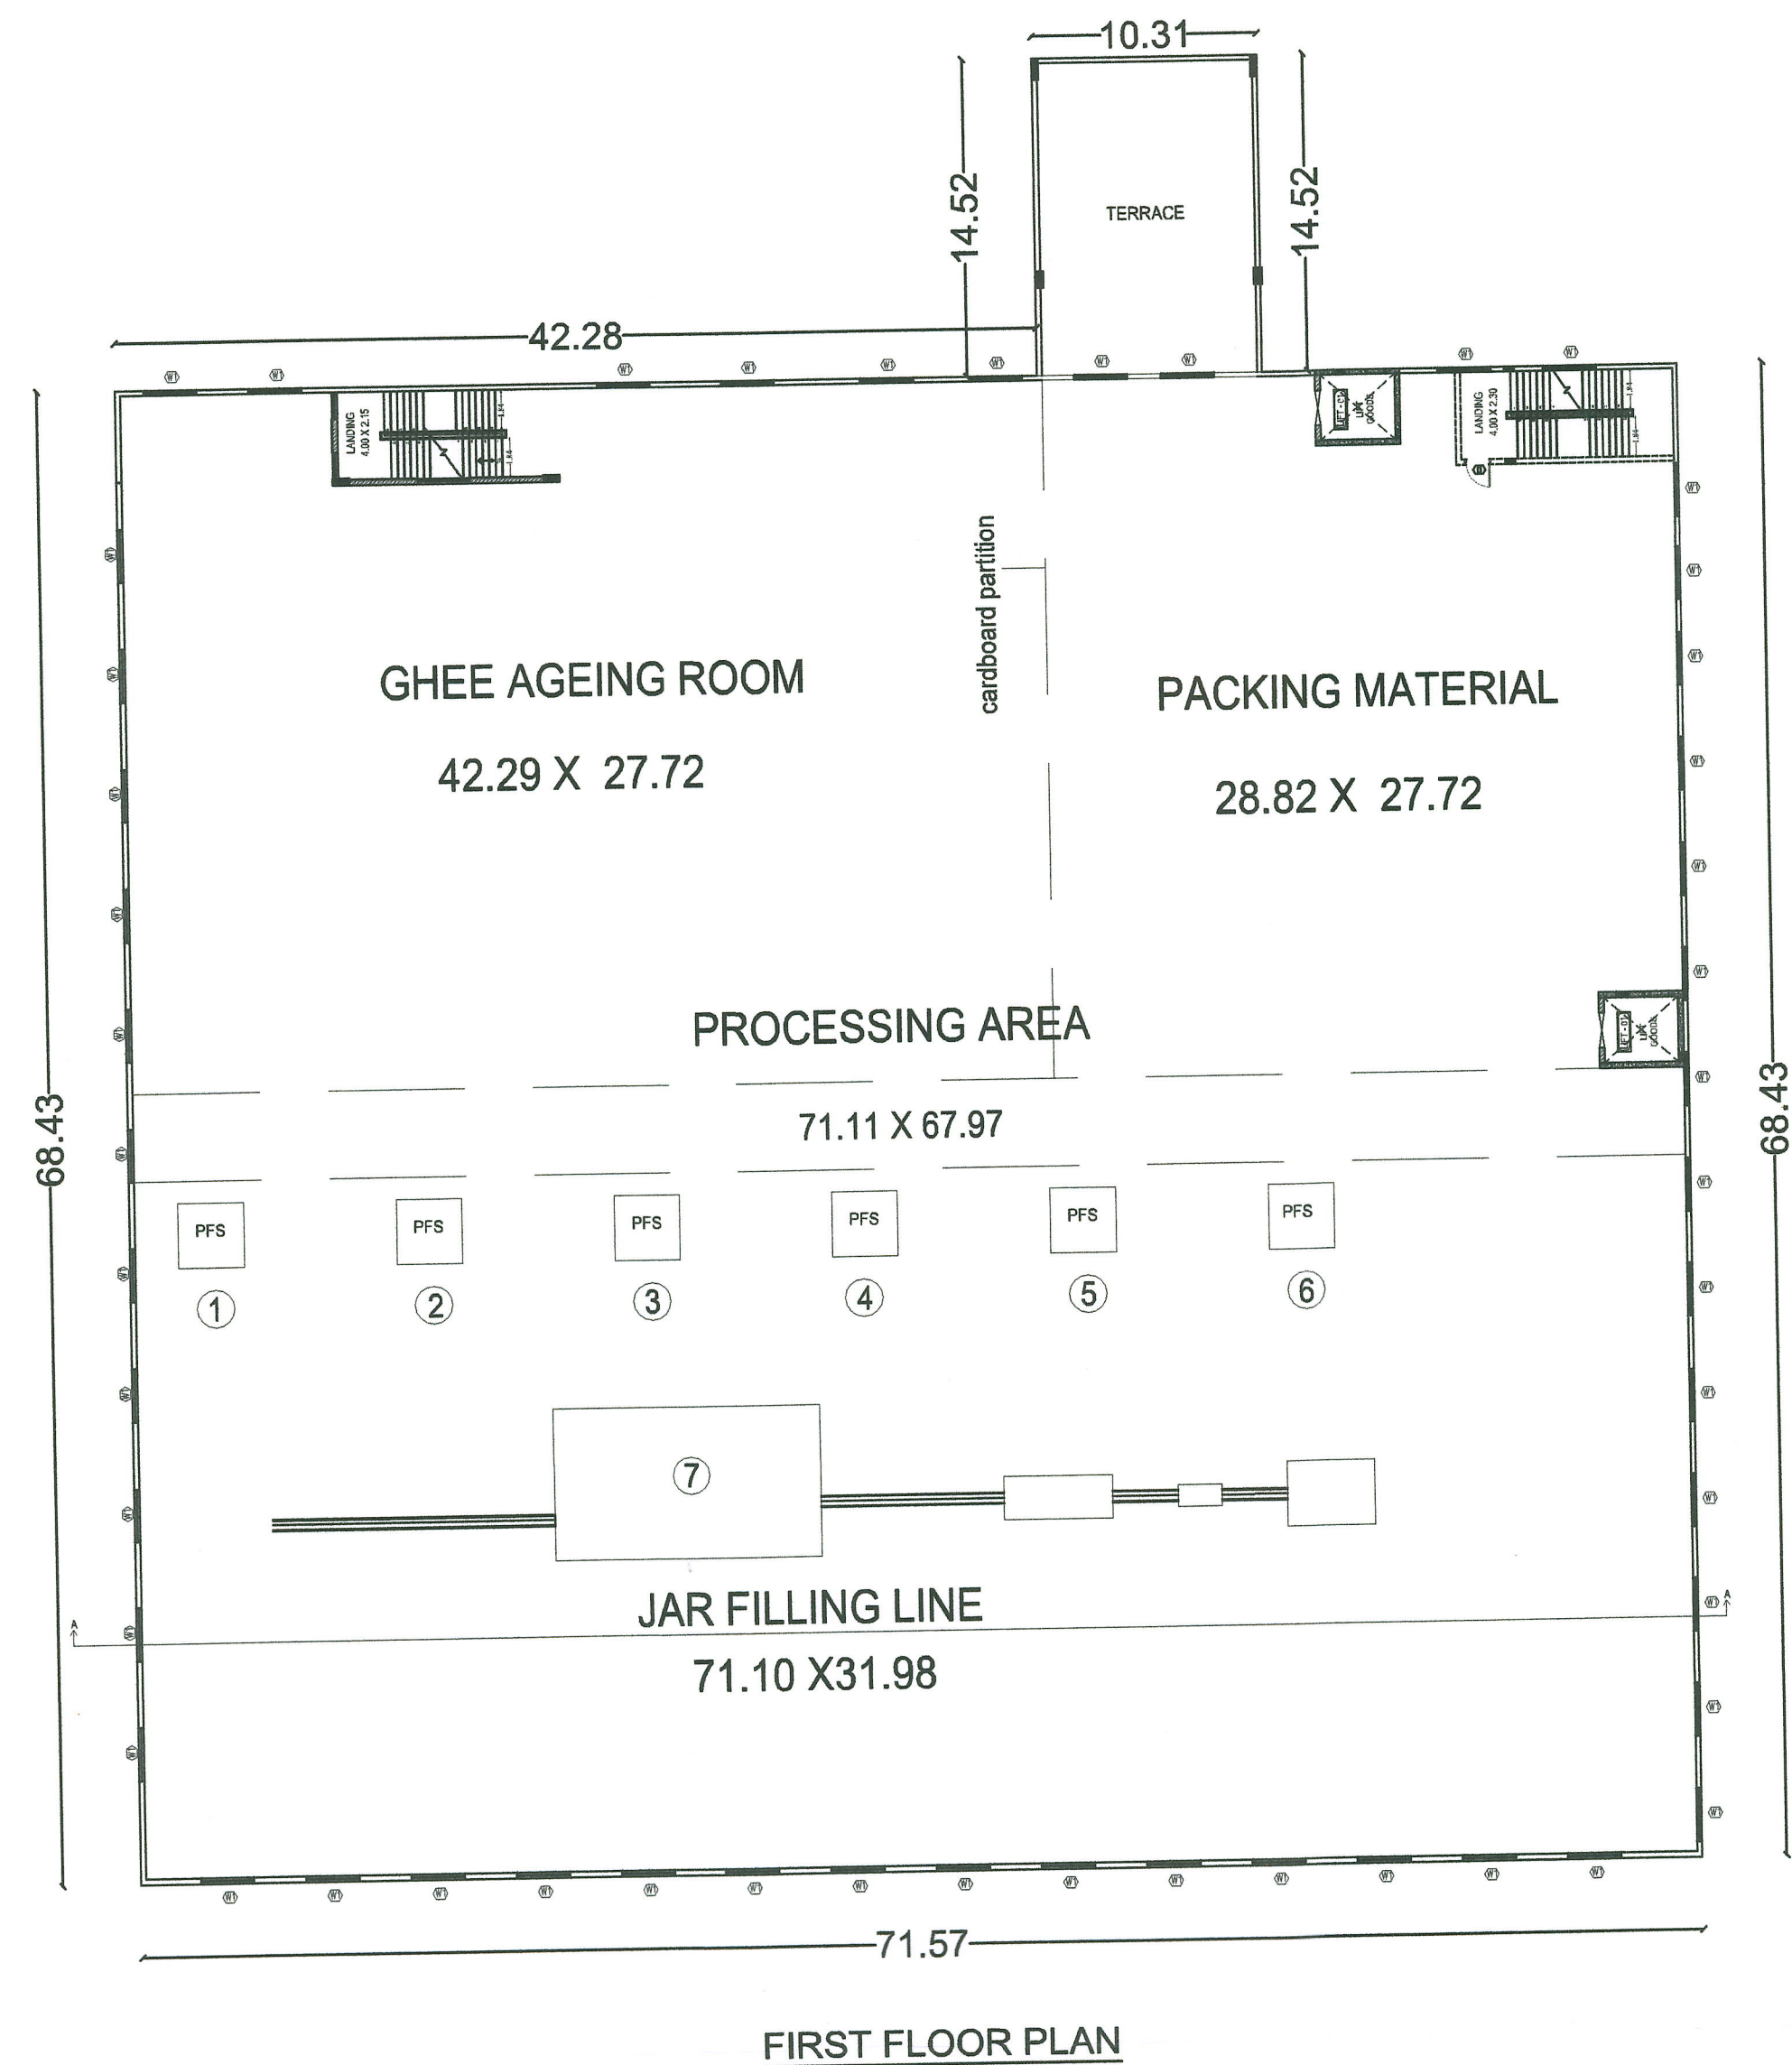

GHEE-MACHINERY DETAILS			
SL NO	NAME OF MACHINES	NOS	POWER IN H.P
6	PFS	6	10
7	JAR FILLING LINE	1	75
TOTAL			135

PLAN SHOWING THE PROPOSED ADDITIONAL CONSTRUCTION OF FOOD PROCESSING UNIT (orange industries) FOR GRB DAIRY FOODS PVT, LTD, PLOT NO : A-2 (R.s.no:227/2pt.3A,3B,4,5pt.6pt.7Bpt.8Apt.8Bpt.228pt.531pt.532pt) IN APPROVEDSIPCOT INDUSTRIAL LAYOUT (104/2021) AT PALLAPATTI VILLAGE, NILAKOTTAI PANCHAYAT UNION, DINDIGUL DISTRICT, TAMILNADU.

SCHEDULE OF JOINERY

S.NO	TYPE	OPENING SIZE	DESCRIPTION
DOORS			
01.	MD	2000 X 2100	MAIN DOOR
02.	D	1400 X 2100	DOOR
03.	D1	1500 X 2100	WOODEN FRAME WITH FLUSH DOOR
04.	D2	1000 X 2100	DOOR
05.	RS	3000 X 3000	ROLLING SHUTTER TO DETAIL
06.	RS1	2400 X 3000	ROLLING SHUTTER TO DETAIL
07.	RS2	2400 X 3000	ROLLING SHUTTER TO DETAIL
08.	RS3	1800 X 3000	ROLLING SHUTTER TO DETAIL
09.	SD	2400 X 2100	SLIDING DOOR
10.	SD1	2000 X 2100	SLIDING DOOR
11.	SD2	1800 X 2100	SLIDING DOOR
12.	SD3	1500 X 2100	SLIDING DOOR
13.	SD4	2650 X 2100	SLIDING DOOR
14.	SD5	1800 X 2100	SLIDING DOOR
WINDOWS			
01.	W1	2400 X 2000	WINDOW TO DETAIL
02.	FG	2400 X 2000	FIXED WINDOW TO DETAIL

PROPOSED FACTORY BUILDING DETAILS

	FSI AREA	NON FSI AREA	TOTAL
PLINTH AREA			
FACTORY-2			
GROUND FLOOR	5047.11	-----	5047.11
FIRST FLOOR AREA	5047.11	-----	5047.11
TOTAL	10094.22	-----	10094.22

For GRB DAIRY FOODS PVT. LTD.,
Authorized Signatory

APPLICANT

C.S. Venkatesh
C.S. VENKATESH
REGISTERED ARCHITECT
Reg. No. CA/2007/41040
Mob : 9894984630


ARCHITECT

R. Manikandan
R. MANIKANDAN, M.Tech. (Structures)
Registered Structural Engineer Grade I
Reg. No. SE/GR-1/19/06/154 (CMDA), RSE 100892019 (GCC)
CG/ISGN/5E/Gr-1/2019/09/036(DTCP)
AURA ENGINEERING CONSULTANTS
#8, 50th Street, 7th Avenue, Ashok Nagar,
Chennai - 600 083. Ph: 9790751378

STRUCTURAL ENGINEER

Er. R. Thirupathi Raja
Er. R. THIRUPATHI RAJA, BE.
DTCP Registered Engineer
RE: 08/2021
RENGA PLANNERS PVT. LTD.
Shop No.1, Kalaiagar Complex
Alagar Kovil Main Road, Tallakulam
Madurai-625002. Cell: 98949 84630

ENGINEER

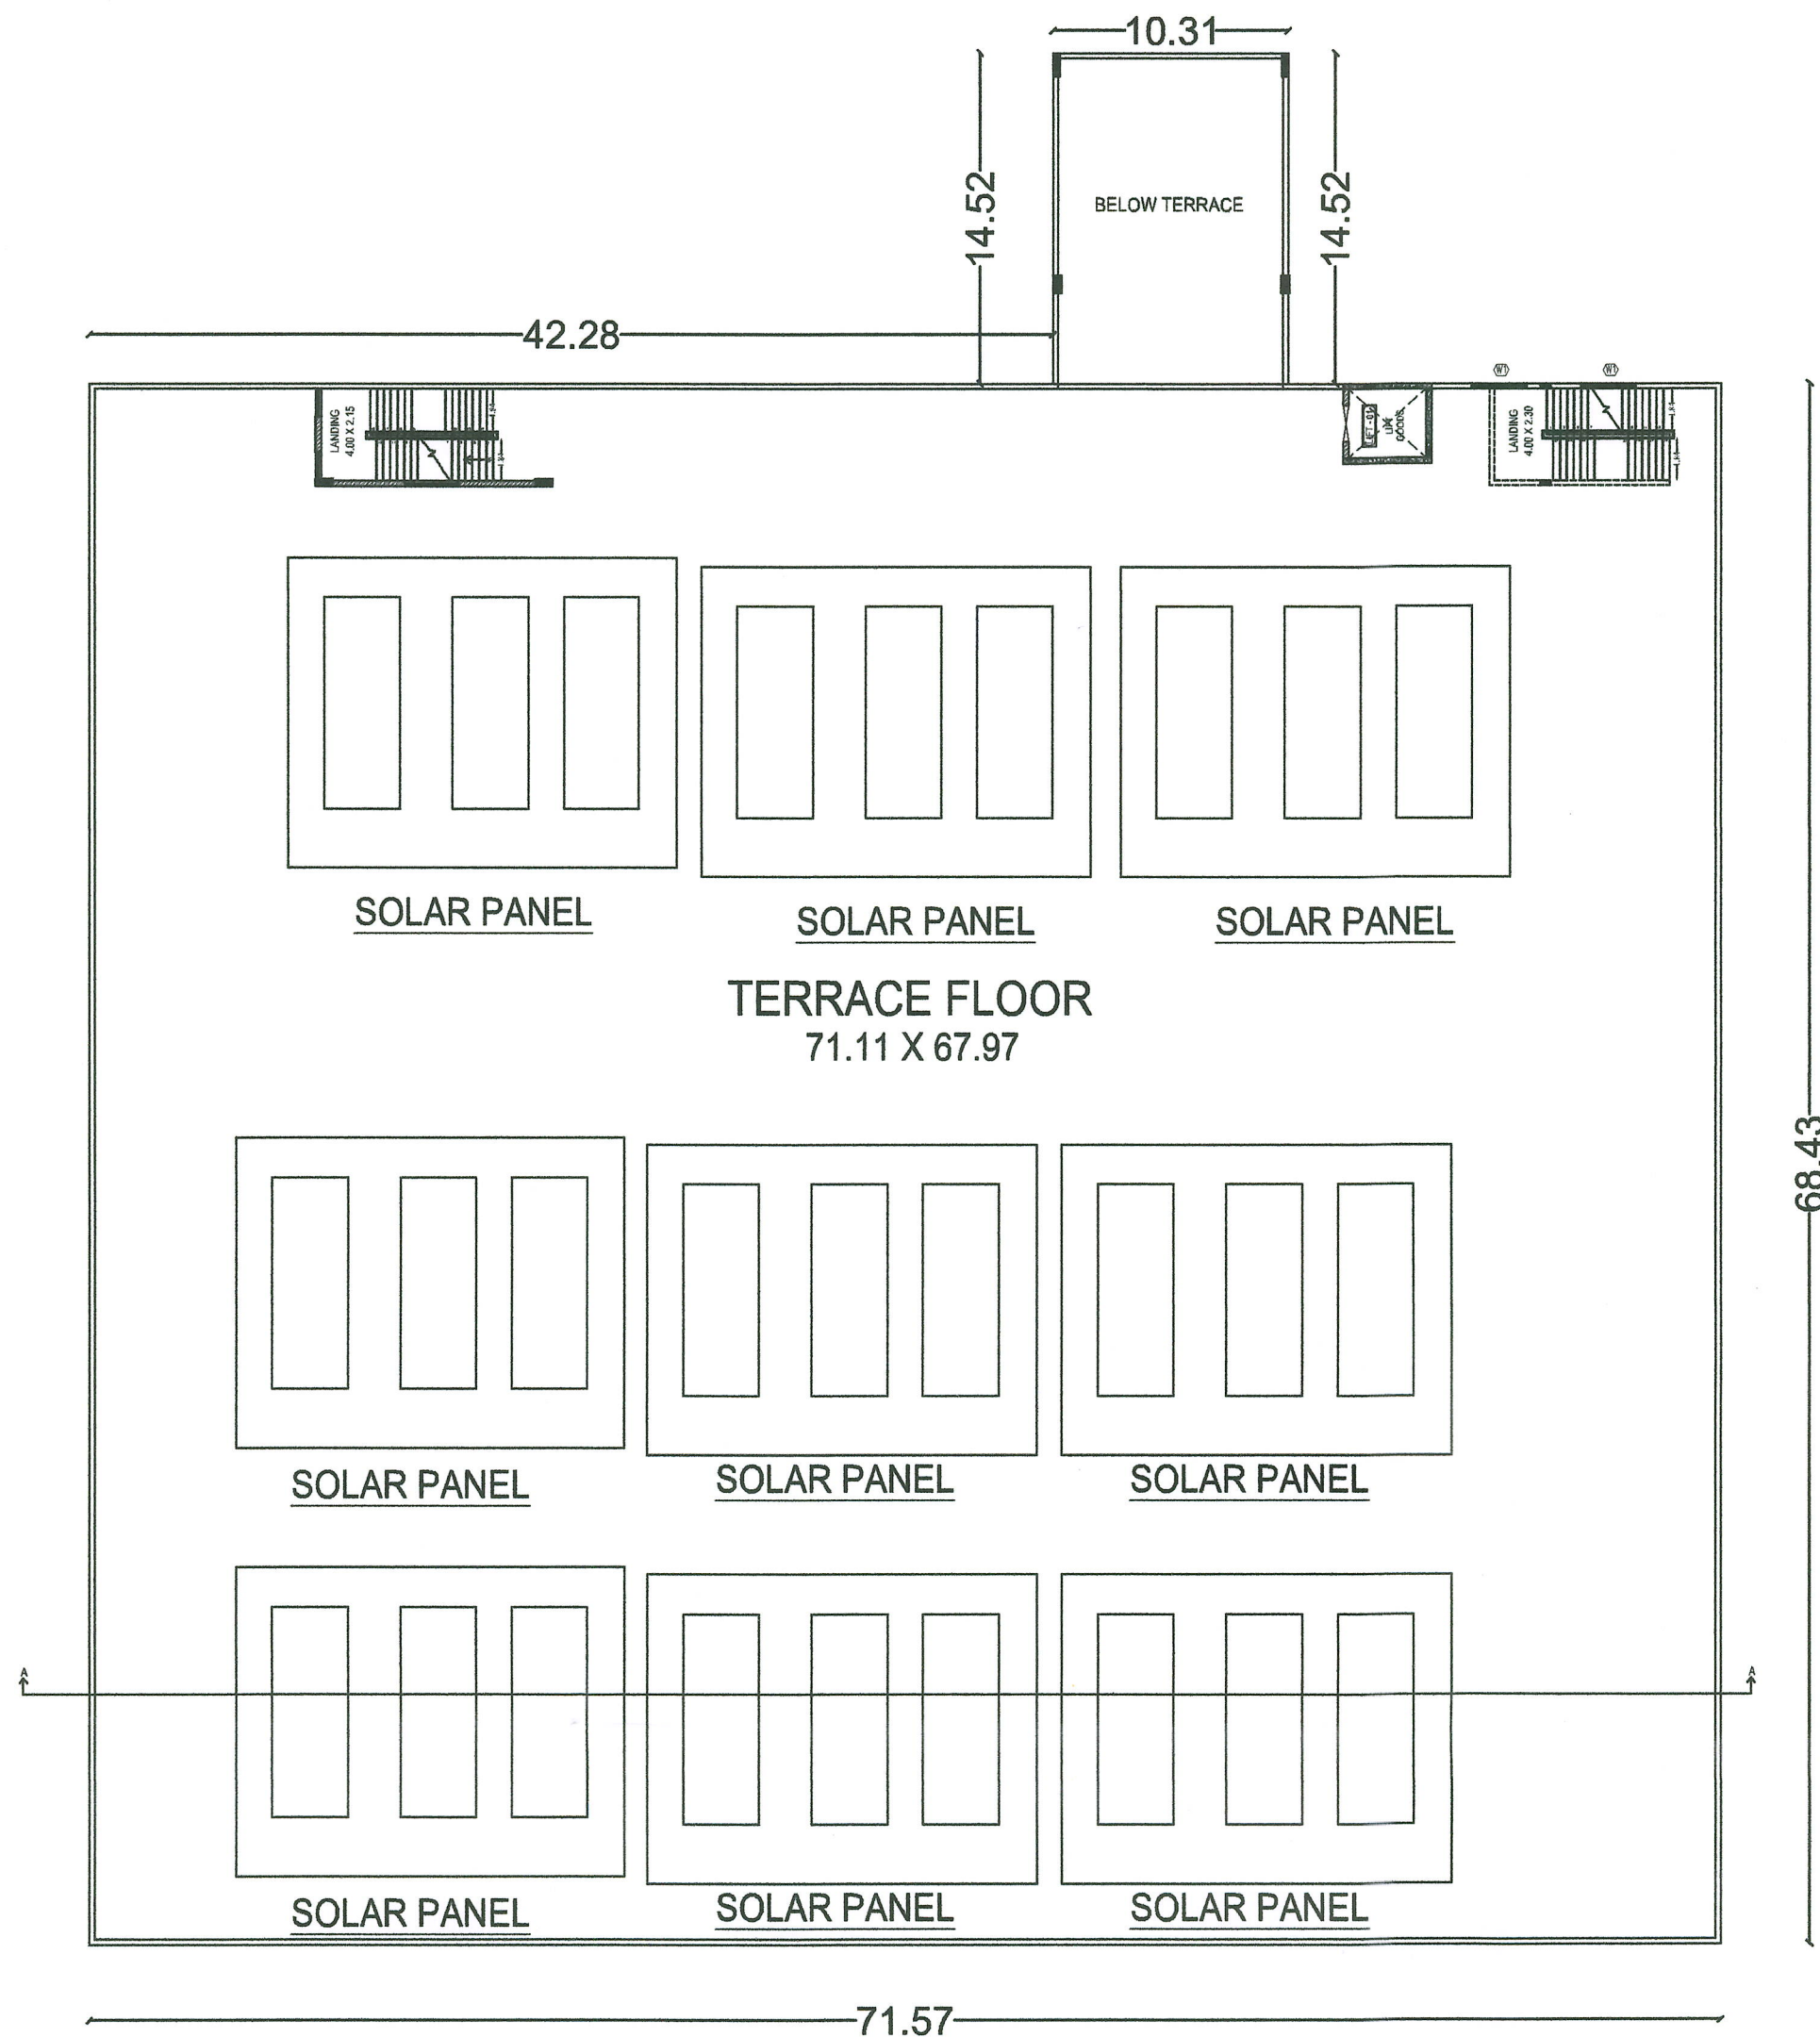

TERRACE FLOOR PLAN

PLAN SHOWING THE PROPOSED ADDITIONAL CONSTRUCTION OF FOOD PROCESSING UNIT (orange industries) FOR GRB DAIRY FOODS PVT, LTD, PLOT NO : A-2 (R.s.no:227/2pt,3A,3B,4,5pt,6pt,7Bpt,8Apt,8Bpt, 228pt,531pt,532pt) IN APPROVED SIPCOT INDUSTRIAL LAYOUT (104/2021) AT PALLAPATTI VILLAGE, NILAKOTTAI PANCHAYAT UNION, DINDIGUL DISTRICT, TAMILNADU.

SCHEDULE OF JOINERY

S.NO	TYPE	OPENING SIZE	DESCRIPTION
DOORS			
01.	MD	2000 X 2100	MAIN DOOR
02.	D	1400 X 2100	DOOR
03.	D1	1500 X 2100	WOODEN FRAME WITH FLUSH DOOR
04.	D2	1000 X 2100	DOOR
05.	RS	3000 X 3000	ROLLING SHUTTER TO DETAIL
06.	RS1	2400 X 3000	ROLLING SHUTTER TO DETAIL
07.	RS2	2400 X 3000	ROLLING SHUTTER TO DETAIL
08.	RS3	1800 X 3000	ROLLING SHUTTER TO DETAIL
09.	SD	2400 X 2100	SLIDING DOOR
10.	SD1	2000 X 2100	SLIDING DOOR
11.	SD2	1600 X 2100	SLIDING DOOR
12.	SD3	1500 X 2100	SLIDING DOOR
13.	SD4	2650 X 2100	SLIDING DOOR
14.	SD5	1800 X 2100	SLIDING DOOR
WINDOWS			
01.	W1	2400 X 2000	WINDOW TO DETAIL
02.	FG	2400 X 2000	FIXED WINDOW TO DETAIL

PROPOSED FACTORY BUILDING DETAILS

	FSI AREA	NON FSI AREA	TOTAL
PLINTH AREA			
FACTORY-2			
GROUND FLOOR	5047.11	----	5047.11
FIRST FLOOR AREA	5047.11	----	5047.11
TOTAL	10094.22	----	10094.22

APPLICANT

ARCHITECT

STRUCTURAL ENGINEER


ENGINEER

For GRB DAIRY FOODS PVT.LTD.,
Authorized Signatory


C.S.VENKATESH
REGISTERED ARCHITECT
Reg. No. CA/2007/41040
Mob : 9894984630

R. MANIKANDAN, M.Tech, (Structures)
Registered Structural Engineer Grade I
SE/GR-I/19/06/154 (CMDA), RSE 100692019 (GCC)
CGLRGN/SE/Gr-I/2019/09/036(DTCP)
AURA ENGINEERING CONSULTANTS
#8, 50th Street, 7th Avenue, Ashok Nagar,
Chennai - 600 083. Ph: 9790751378

Er. R. THIRUPATHI RAJA, BE.,
DTCP Registered Engineer
RE: 08 / 2021
RENGA PLANNERS PVT. LTD.
Shop No.1, Kalialagar Complex
Alagar Kovil Main Road, Talakulam
Madurai-625002. Cell: 98949 84630

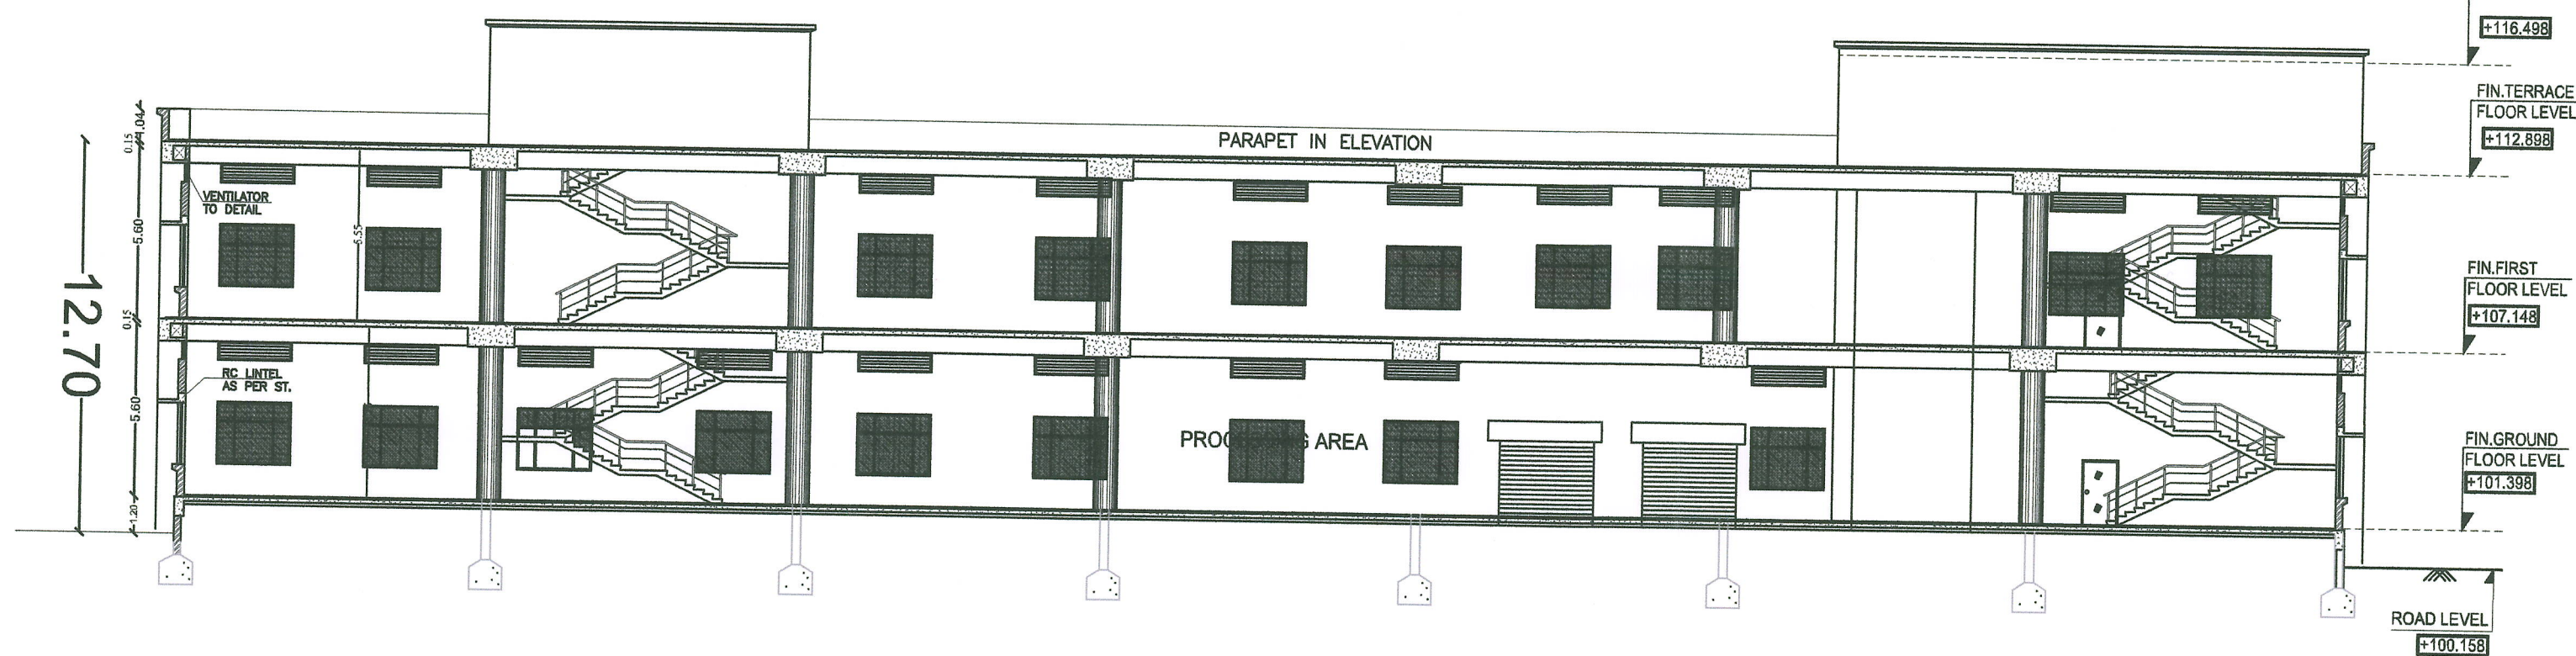

SECTION - AA

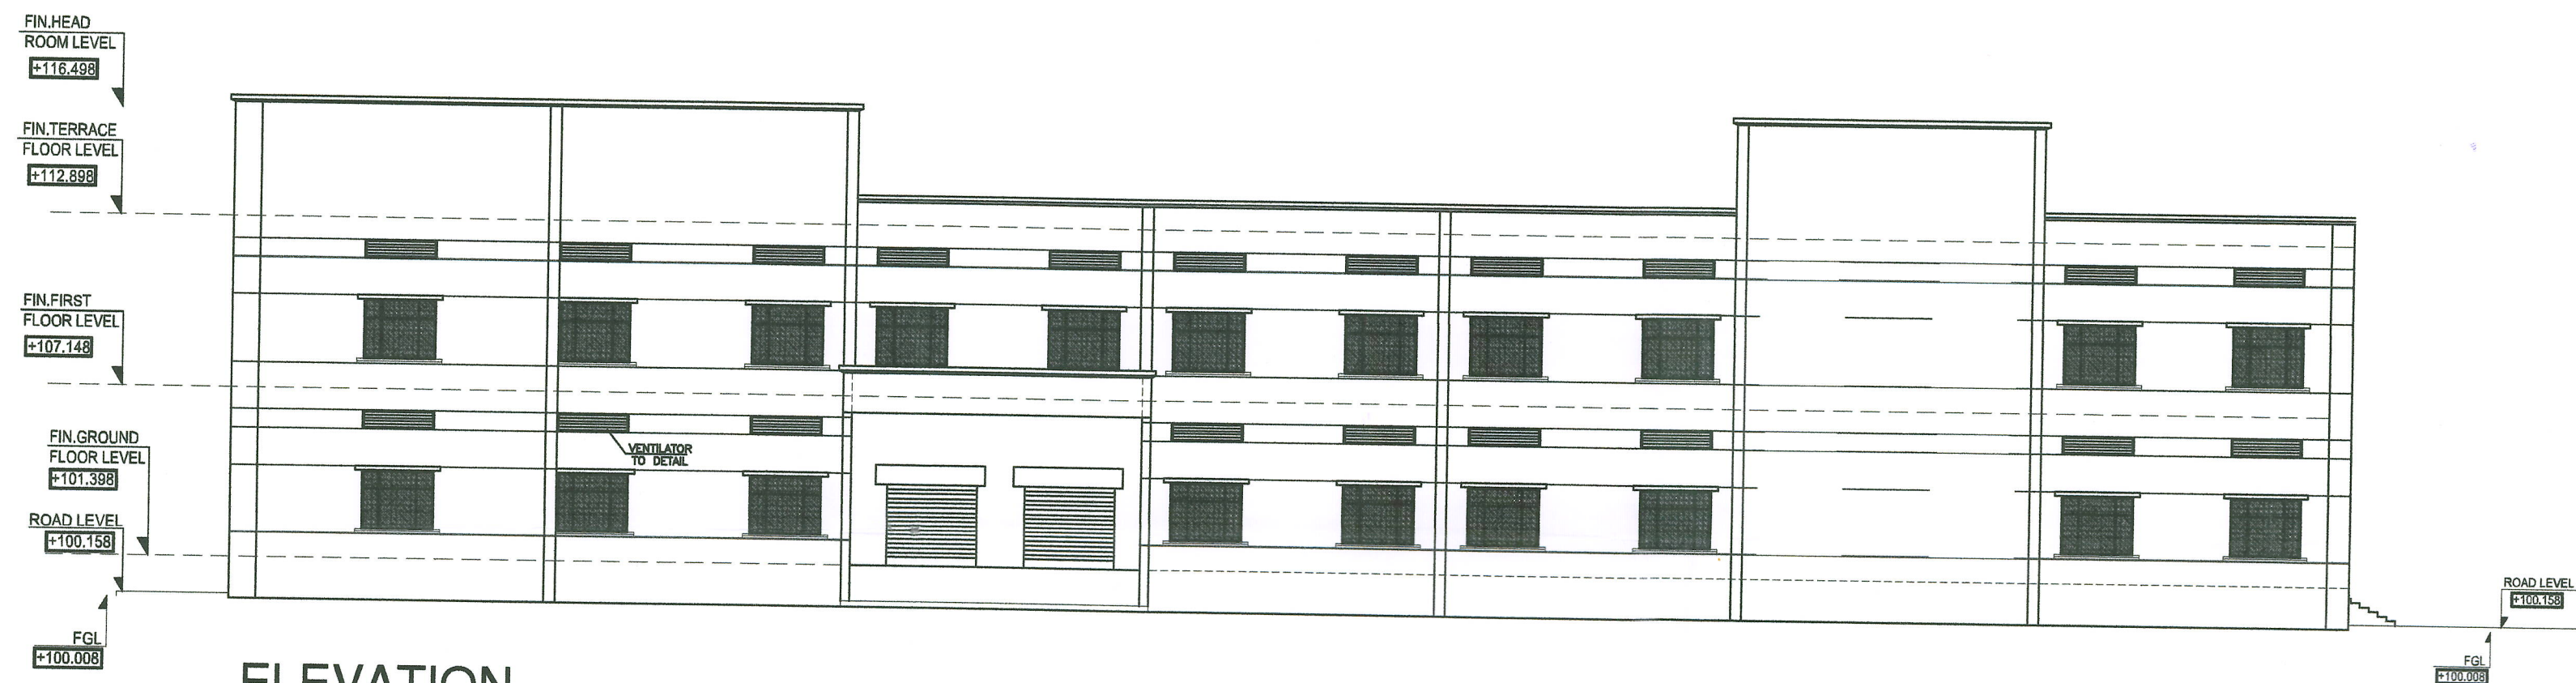

ELEVATION

PLAN SHOWING THE PROPOSED ADDITIONAL CONSTRUCTION OF FOOD PROCESSING UNIT (orange industries) FOR GRB DAIRY FOODS PVT. LTD. PLOT NO : A-2 (R.s.no:227/2pt,3A,3B,4,5pt,6pt,7Bpt,8Apt,8Bpt, 228pt,531pt,532pt) IN APPROVEDSIPCOT INDUSTRIAL LAYOUT(104/2021) AT PALLAPATTI VILLAGE, NILAKOTTAI PANCHAYAT UNION, DINDIGUL DISTRICT,TAMILNADU.

PROPOSED FACTORY BUILDING DETAILS

	FSI AREA	NON FSI AREA	TOTAL
PLINTH AREA			
FACTORY-2			
GROUND FLOOR	5047.11	---	5047.11
FIRST FLOOR AREA	5047.11	---	5047.11
TOTAL	10094.22	---	10094.22

For GRB DAIRY FOODS PVT. LTD.,
Authorized Signatory

APPLICANT

C.S. Venkatesh
C.S. VENKATESH
REGISTERED ARCHITECT
Reg. No. CA/2007/41040
Mob : 9894984630

ARCHITECT




R. Manikandan
R. MANIKANDAN, M.Tech (Structures)
Registered Structural Engineer Grade I
SE/GR-1/19/06/154 (CMDA), RSE 100692019 (GCC)
CGLRGN/SE/Gr-1/2019/09/036(DTCP)
AURA ENGINEERING CONSULTANTS
#8, 50th Street, 7th Avenue, Ashok Nagar,
Chennai - 600 083. Ph: 9790751378

STRUCTURAL ENGINEER

Er. R. Thirupathi Raja
Er. R. THIRUPATHI RAJA, BE.
DTCP Registered Engineer
R.E: 08/2021
RENGA PLANNERS PVT. LTD.
Shop No.1, Kallalagar Complex
Alagar Kovil Main Road, Tallakulam
Madurai-625002. Cell: 98949 84630

ENGINEER

PLAN SHOWING THE PROPOSED ADDITIONAL CONSTRUCTION OF FOOD PROCESSING UNIT (orange industries) FOR GRB DAIRY FOODS PVT. LTD, PLOT NO : A-2 (R.s.no:227/2pt,3A,3B,4,5pt,6pt,7Bpt,8Apt,8Bpt, 228pt,531pt,532pt) IN APPROVED SIPCOT INDUSTRIAL LAYOUT AT PALLAPATTI VILLAGE, NILAKOTTAI PANCHAYAT UNION, DINDIGUL DISTRICT, TAMILNADU.

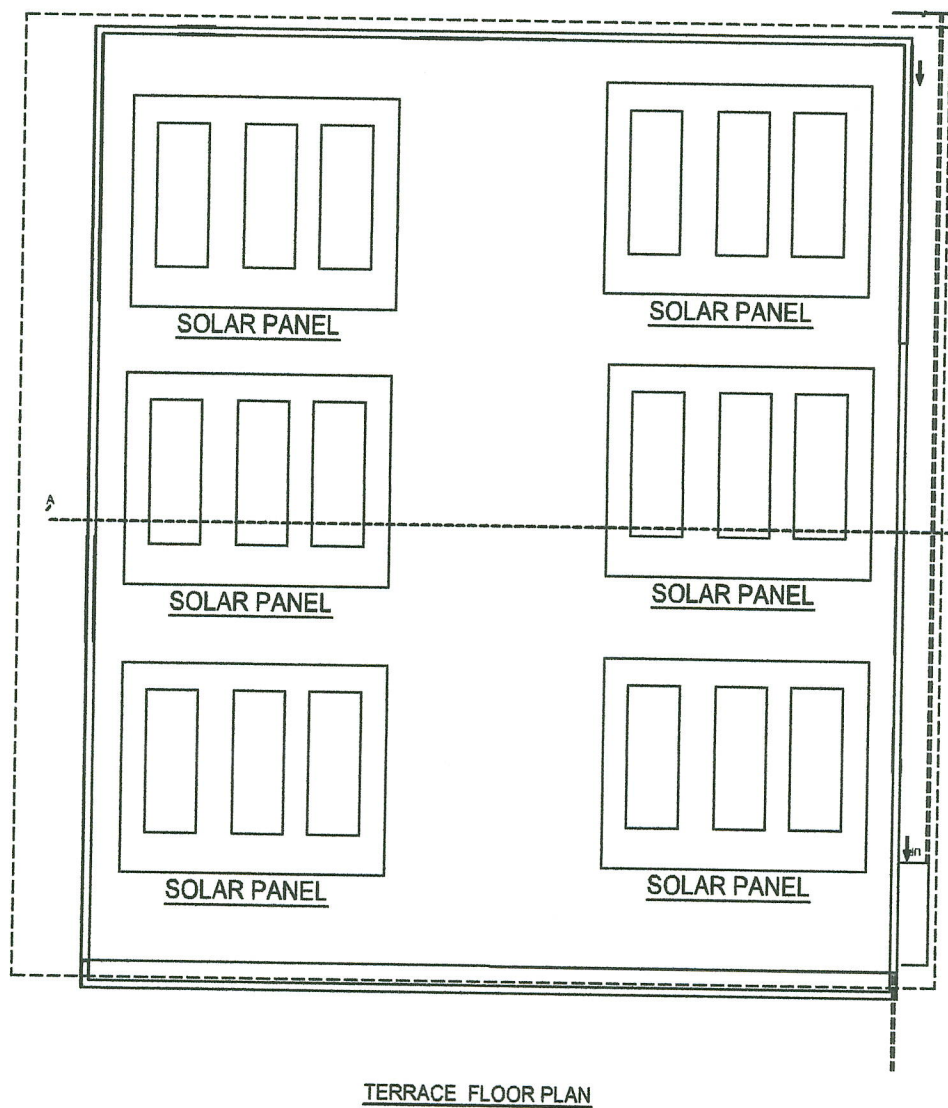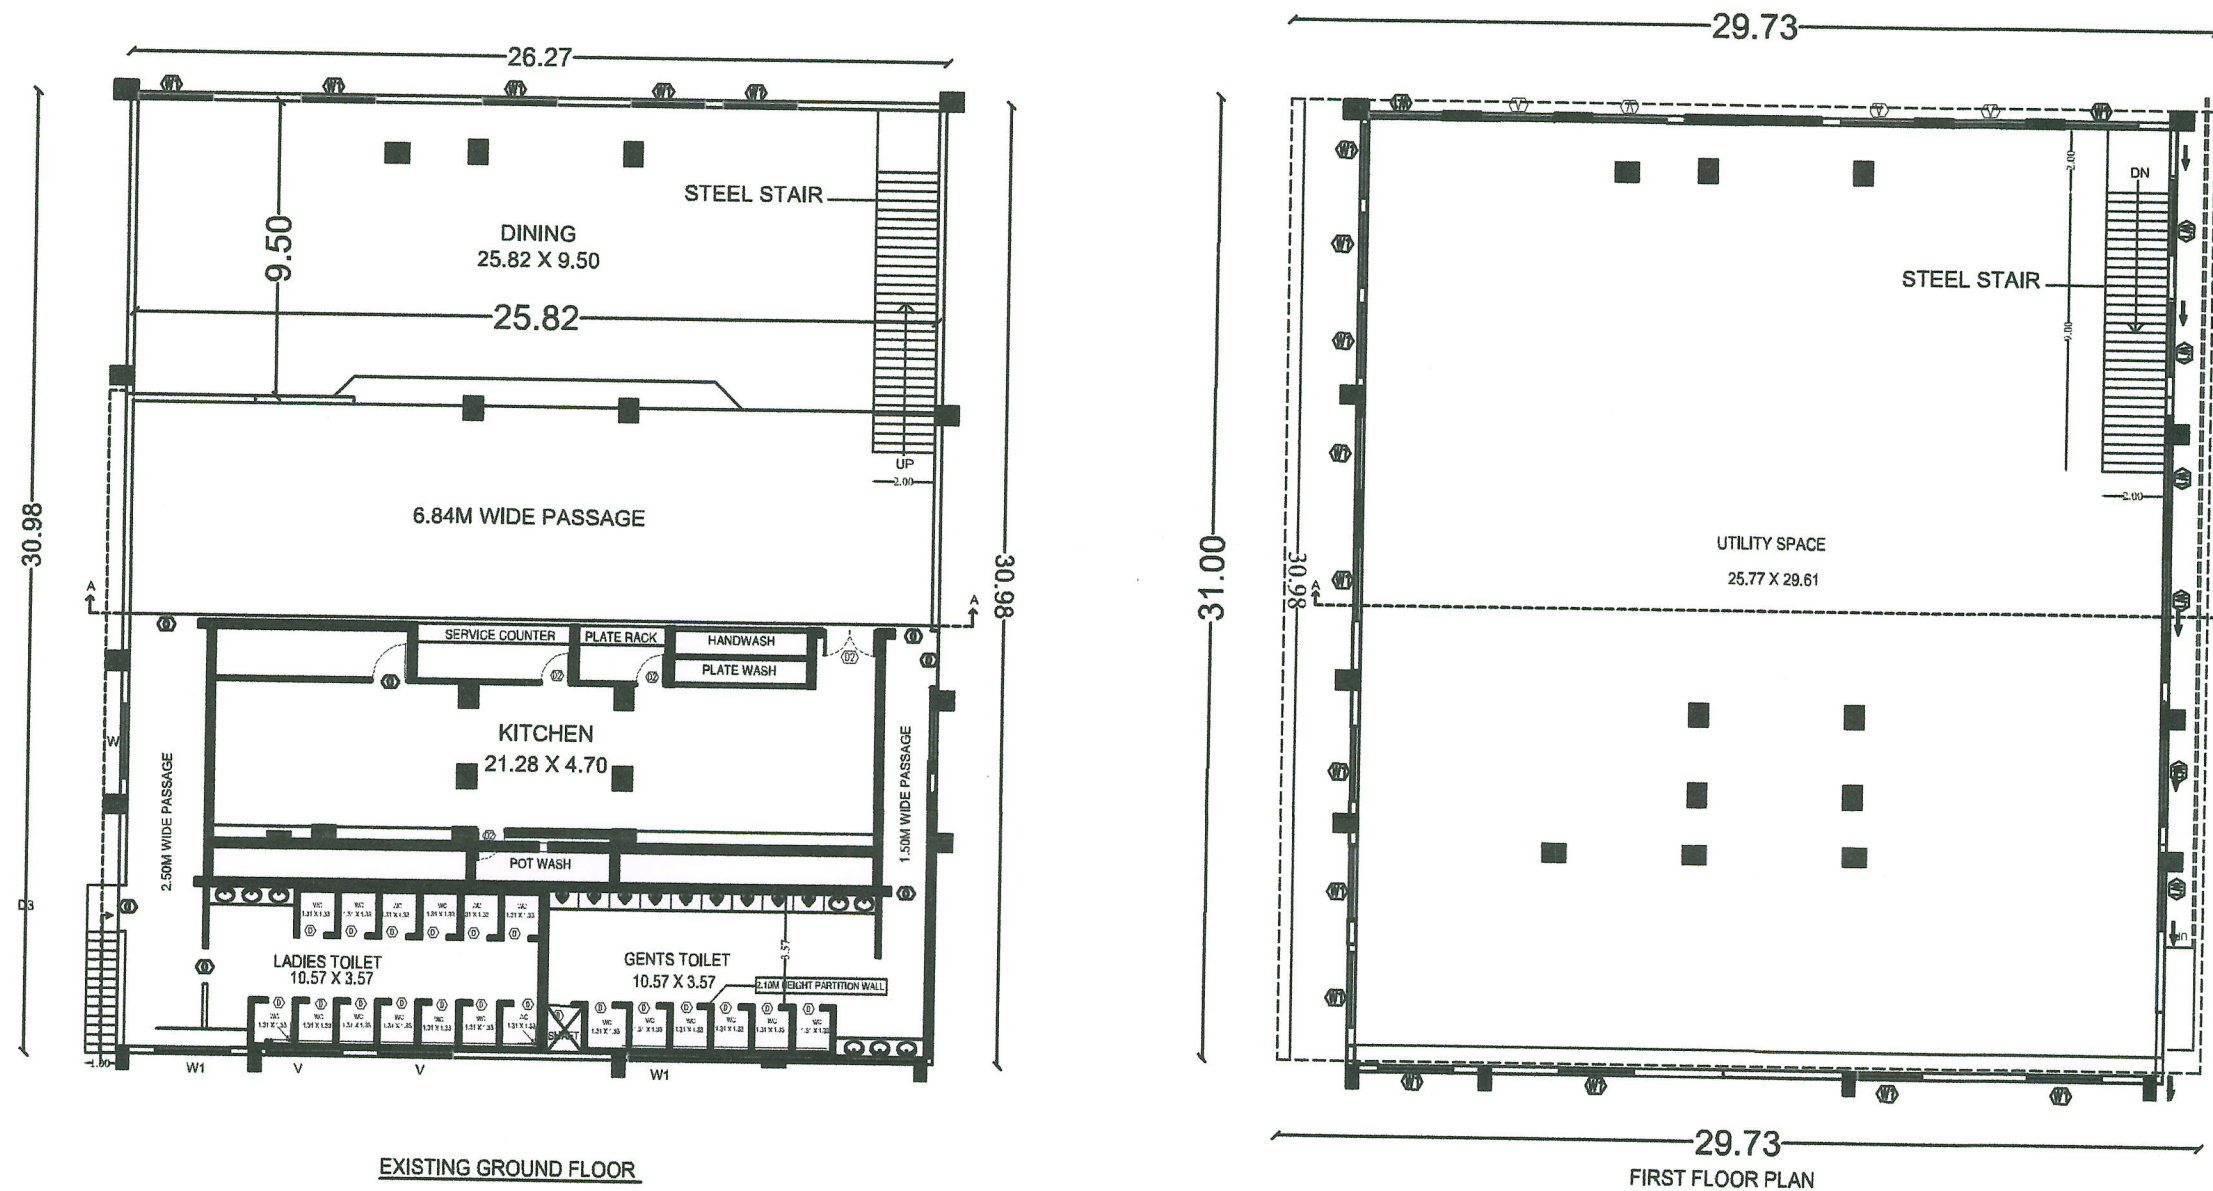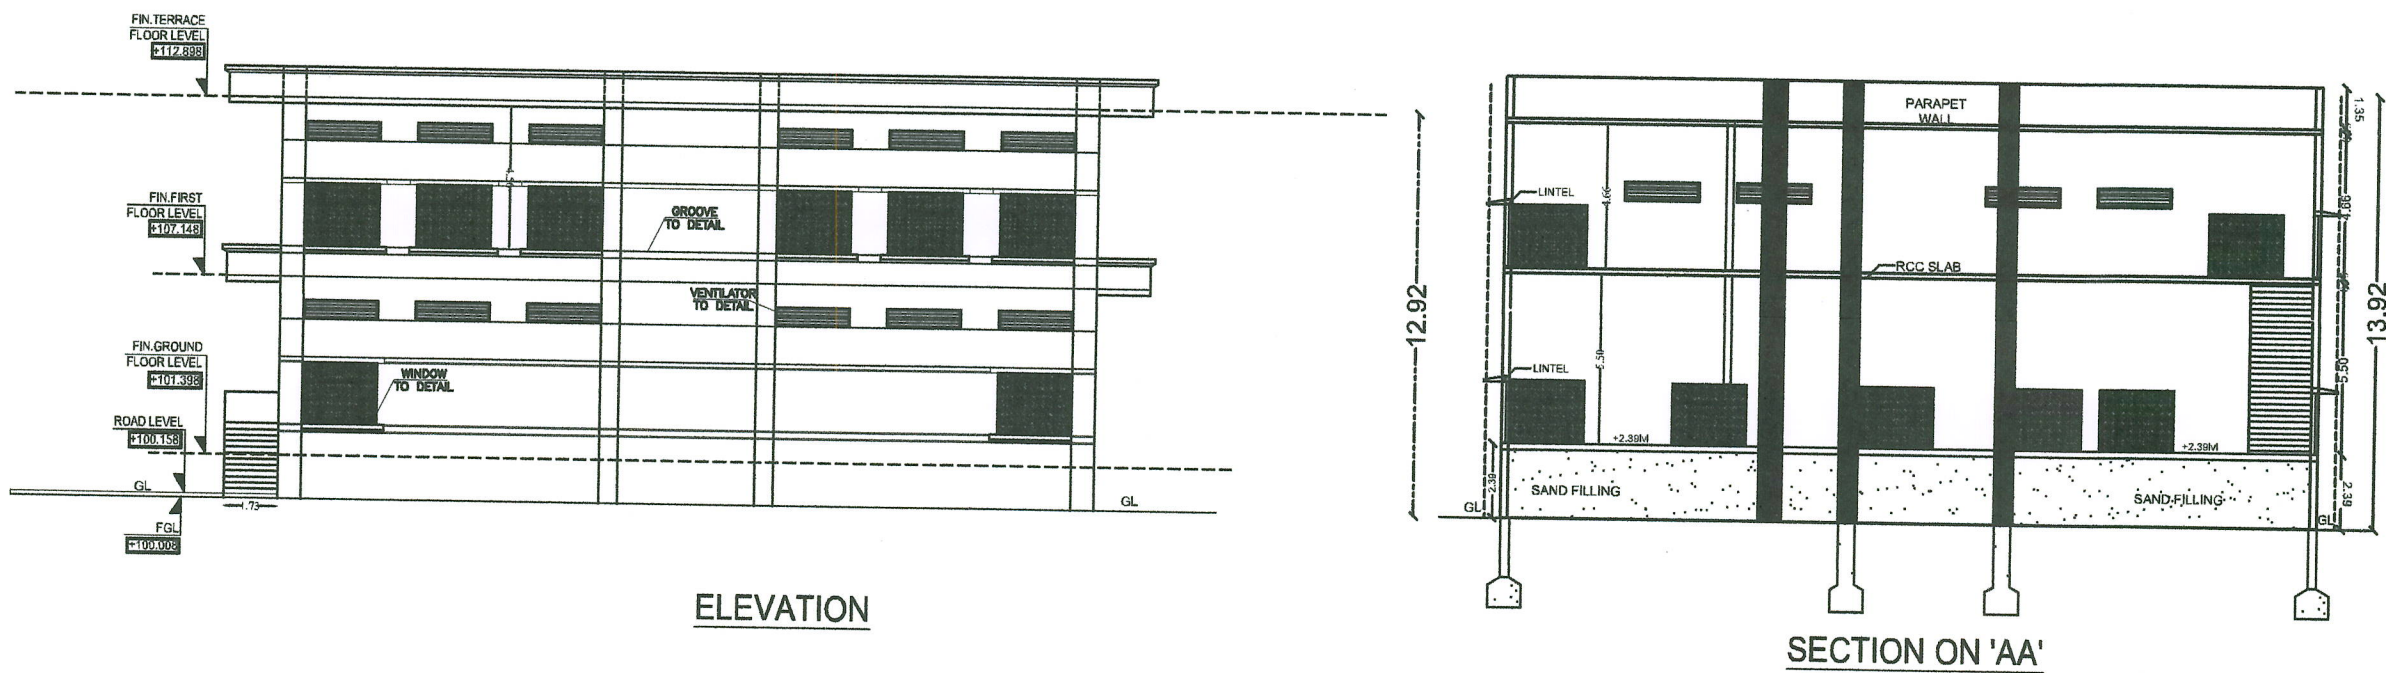

SCHEDULE OF JOINERY		
S.NO	TYPE	DESCRIPTION
DOORS		
01.	MD	2000 X 2100 MAIN DOOR
02.	D	1400 X 2100 DOOR
03.	D1	1500 X 2100 WOODEN FRAME WITH FLUSH DOOR
04.	D2	1000 X 2100 DOOR
05.	RS	3000 X 3000 ROLLING SHUTTER TO DETAIL
06.	RS1	2400 X 3000 ROLLING SHUTTER TO DETAIL
07.	RS2	2400 X 3000 ROLLING SHUTTER TO DETAIL
08.	RS3	1800 X 3000 ROLLING SHUTTER TO DETAIL
09.	SD	2400 X 2100 SLIDING DOOR
10.	SD1	2000 X 2100 SLIDING DOOR
11.	SD2	1600 X 2100 SLIDING DOOR
12.	SD3	1500 X 2100 SLIDING DOOR
13.	SD4	2650 X 2100 SLIDING DOOR
14.	SD5	1800 X 2100 SLIDING DOOR

WINDOWS		
01.	W1	2400 X 2000 WINDOW TO DETAIL
02.	FG	2400 X 2000 FIXED WINDOW TO DETAIL

REVISED AND PROPOSED KITCHEN AREA DETAILS			
	FSI AREA	NON FSI AREA	TOTAL
PLINTH AREA			
EXISTING			
GROUND FLOOR	813.84	---	813.84
PROPOSED			
FIRST FLOOR AREA	928.65	---	928.65
TOTAL	1742.49	---	1742.49

For GRB DAIRY FOODS PVT. LTD.,

APPLICANT

C.S.VENKATESH
REGISTERED ARCHITECT
Reg. No. CA/2007/41040
Mob : 9894994630


ARCHITECT

R. MANIKANDAN, M.Tech. (Structures)
Registered Structural Engineer Grade I
SE/GR-1/19/06/154 (CNDN), No. 100692019 (GIC)
CGLRGN/SE/GR-1/2019/09/036(DTCP)
AURA ENGINEERING CONSULTANTS
#8, 50th Street, 7th Avenue, Ashok Nagar,
Chennai - 600 083. Ph: 9790751378


STRUCTURAL ENGINEER

Er. R. THIRUPATHI RAJA, BE.
DTCP Registered Engineer
RE: 08/2021
RENGA PLANNERS PVT. LTD.
Shop No.1, Kallalagar Complex
Alagar Kovil Main Road, Tallakulam
Madurai-625002. Cell: 98949 64630

ENGINEER

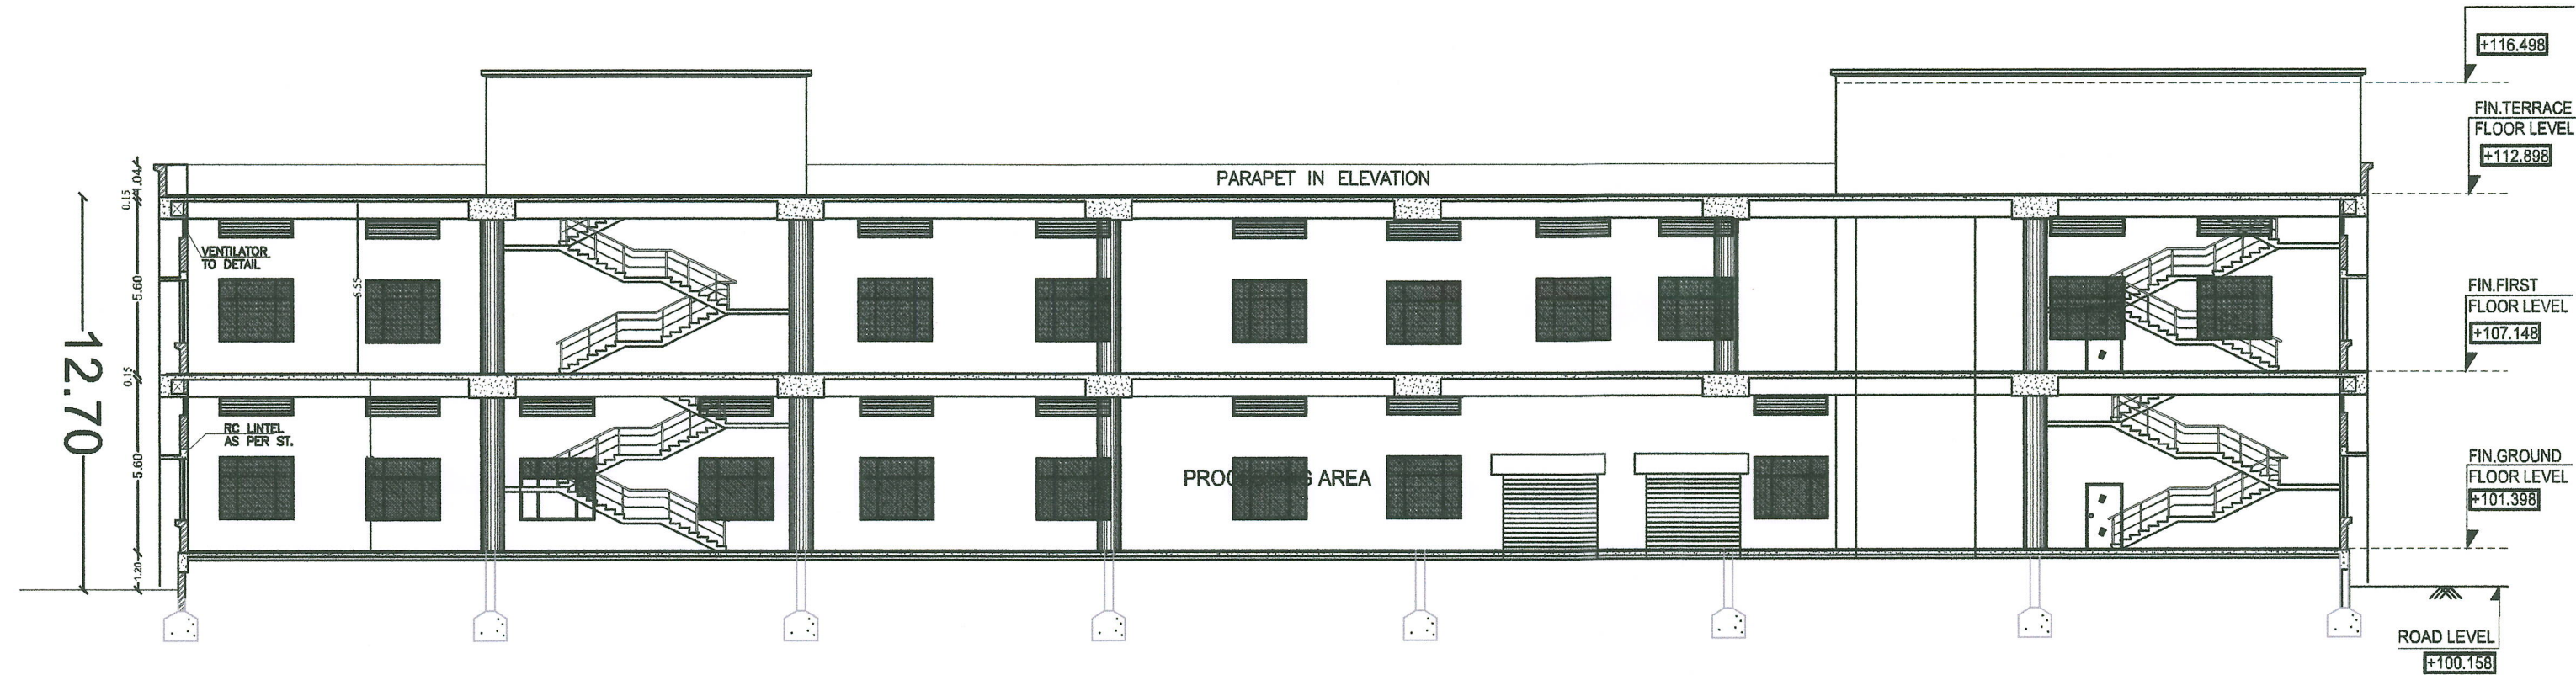

SECTION - AA

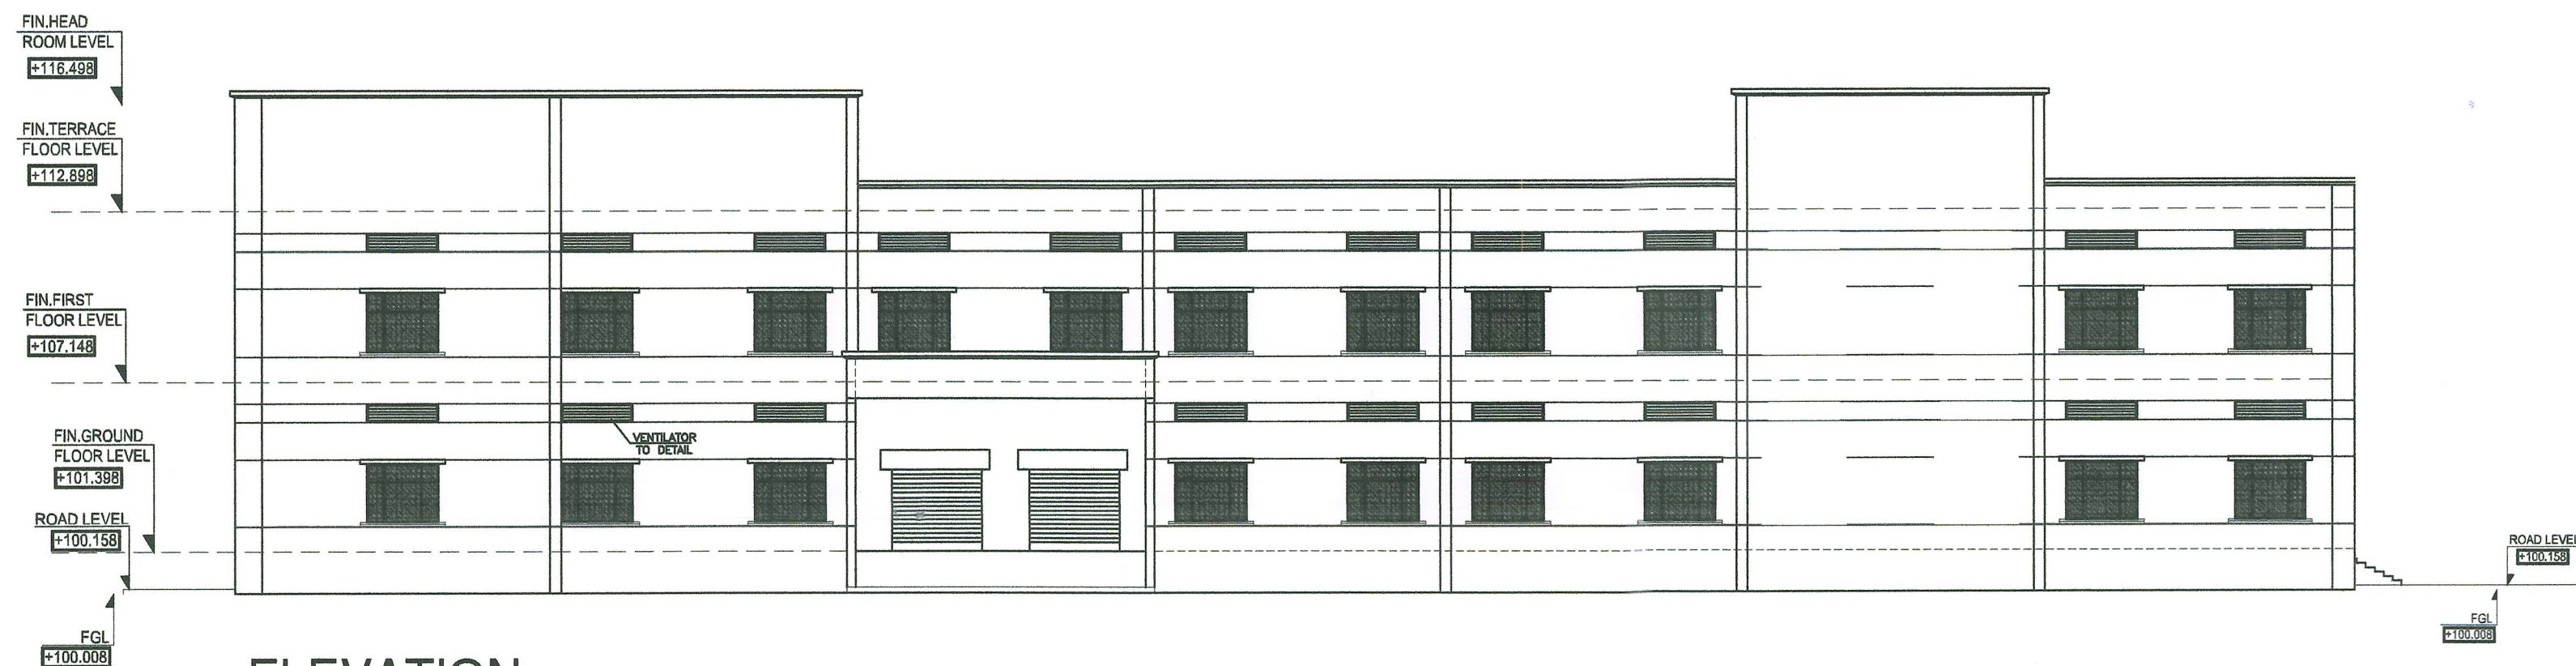

ELEVATION

PLAN SHOWING THE PROPOSED ADDITIONAL CONSTRUCTION OF FOOD PROCESSING UNIT (orange industries) FOR GRB DAIRY FOODS PVT, LTD, PLOT NO : A-2 (R.s.no:227/2pt,3A,3B,4,5pt,6pt,7Bpt,8Apt,8Bpt, 228pt,531pt,532pt) IN APPROVEDSIPCOT INDUSTRIAL LAYOUT(104/2021) AT PALLAPATTI VILLAGE, NILAKOTTAI PANCHAYAT UNION, DINDIGUL DISTRICT,TAMILNADU.

PROPOSED FACTORY BUILDING DETAILS

	FSI AREA	NON FSI AREA	TOTAL
PLINTH AREA			
FACTORY-2			
GROUND FLOOR	5047.11	----	5047.11
FIRST FLOOR AREA	5047.11	----	5047.11
TOTAL	10094.22	----	10094.22

For GRB DAIRY FOODS PVT. LTD.,

 Authorised Signatory

APPLICANT

C.S.VENKATESH
 REGISTERED ARCHITECT
 Reg. No. CA/2007/41040
 Mob : 9894984630

ARCHITECT


R. MANIKANDAN, M.Tech, (Structures)
 Registered Structural Engineer Grade I
 SE/GR-I/19/06/154 (CMDA), RSE 100692019 (GCC)
 CGLRGN/SE/Gr-I/2019/09/036(DTCP)
 AURA ENGINEERING CONSULTANTS
 #8, 50th Street, 7th Avenue, Ashok Nagar,
 Chennai - 600 083. Ph: 9790751378

STRUCTURAL ENGINEER


Er. R. THIRUPATHI RAJA, BE.
 DTCP Registered Engineer
 RE: 08 / 2021
RENGA PLANNERS PVT. LTD.
 Shop No.1, Kallalagar Complex
 Alagar Kovil Main Road, Tallakulam
 Madurai-625002. Cell: 98949 84630

ENGINEER


PLAN SHOWING THE PROPOSED ADDITIONAL CONSTRUCTION OF FOOD PROCESSING UNIT (orange industries)
FOR GRB DAIRY FOODS PVT, LTD, PLOT NO : A-2 (R.s.no:227/2pt,3A,3B,4,5pt,6pt,7Bpt,8Apt,8Bpt, 228pt,531pt,532pt) IN APPROVED SIPCOT INDUSTRIAL
LAYOUT (104/2021) AT PALLAPATTI VILLAGE, NILAKOTTAI PANCHAYAT UNION, DINDIGUL DISTRICT, TAMILNADU.

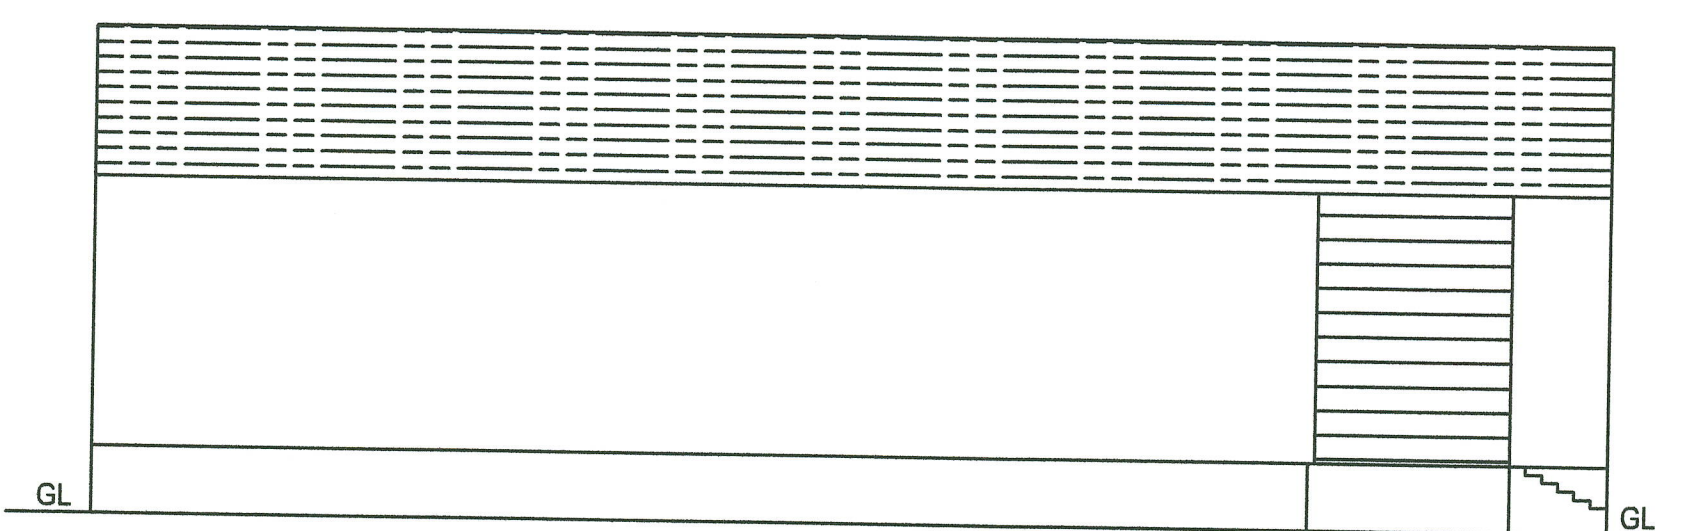

ELEVATION

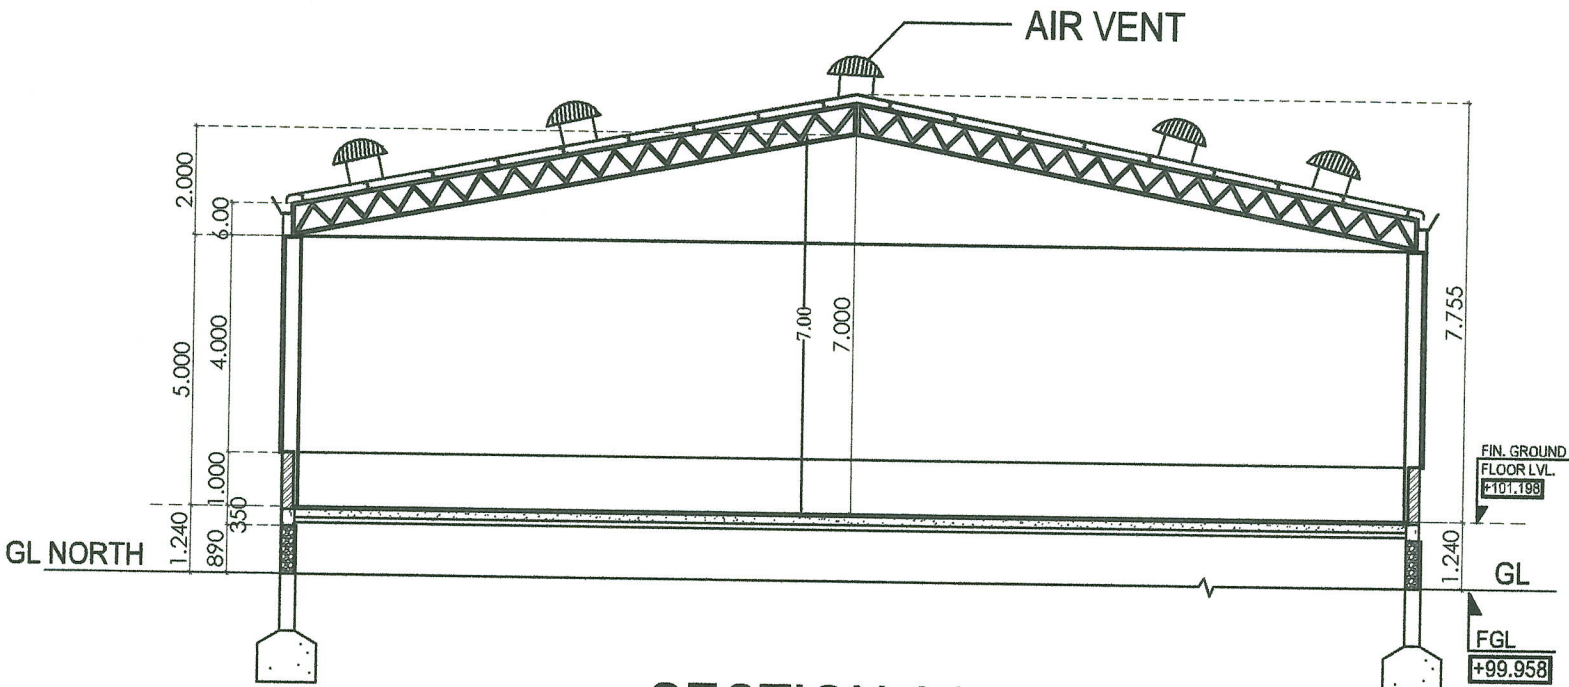

SECTION AA

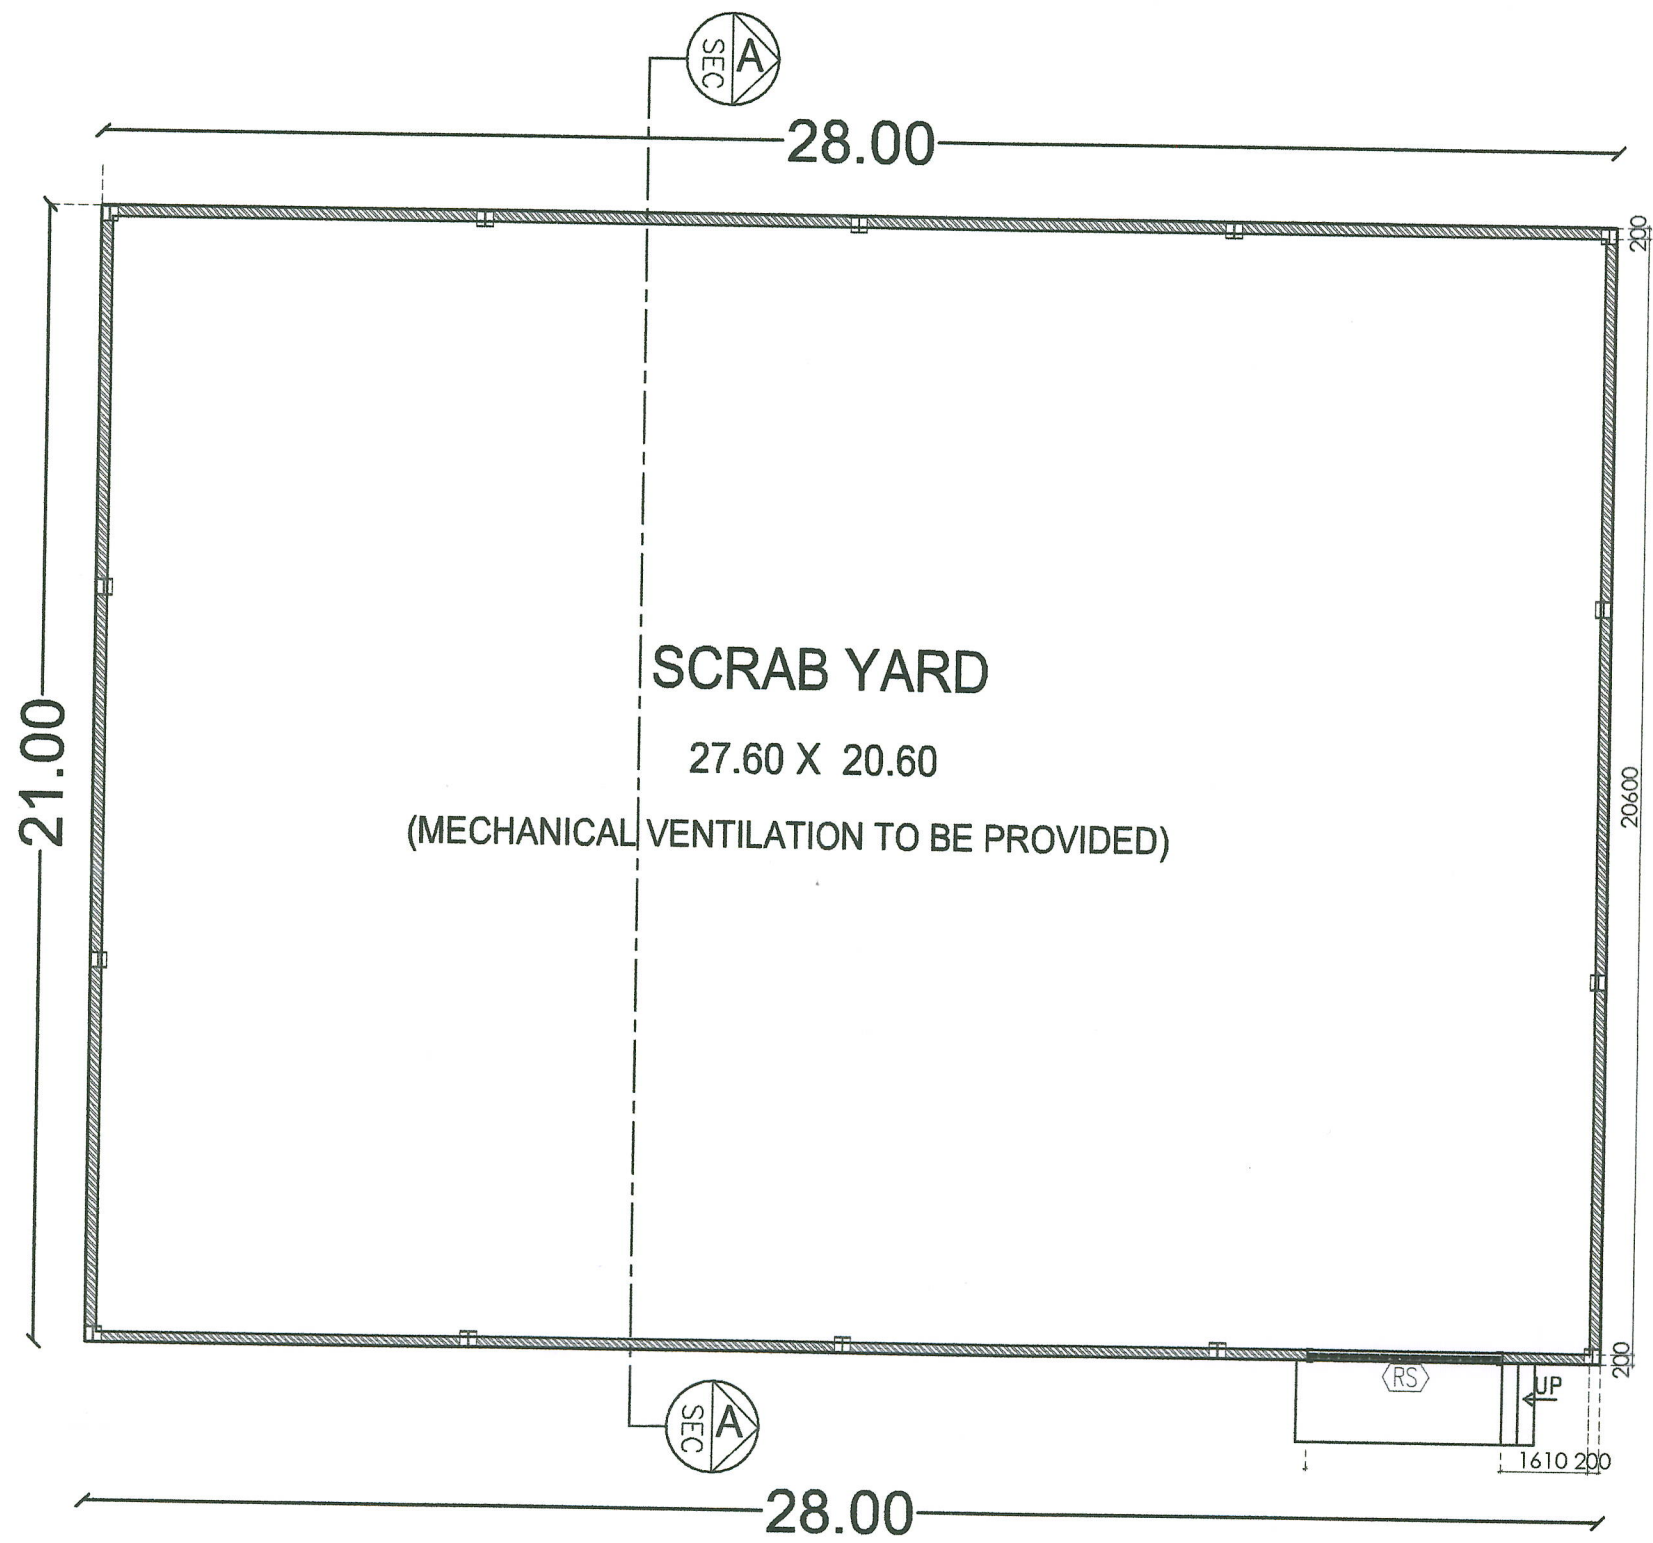

FLOOR PLAN

SCRAB YARD BUILDING DETAILS

	FSI AREA	NON FSI AREA	TOTAL
GROUND FLOOR	588.00	----	588.00
TOTAL	588.00	----	588.00

APPLICANT

For GRB DAIRY FOODS PVT. LTD.,
Authorized Signatory

ARCHITECT


C.S.VENKATESH
REGISTERED ARCHITECT
Reg. No. CA/2007/41040
Mob : 9894954630

STRUCTURAL ENGINEER


R. MANIKANDAN, M.Tech, (Structures)
Registered Structural Engineer Grade I
SE/GR-1/19/06/154 (CNDIA), RSE 100692019 (GCC)
CGURGN/SE/Gr-1/2019/09/036(DTCP)
AURA ENGINEERING CONSULTANTS
#8, 50th Street, 7th Avenue, Ashok Nagar,
Chennai - 600 083. Ph: 9790751378

ENGINEER


Er. R. THIRUPATHI RAJA, BE,
DTCP Registered Engineer
RE: 08 / 2021
RENGA PLANNERS PVT. LTD.
Shop No.1, Kallalagar Complex
Alagar Kovil Main Road, Tallakulam
Madurai-625002. Cell: 98949 64630

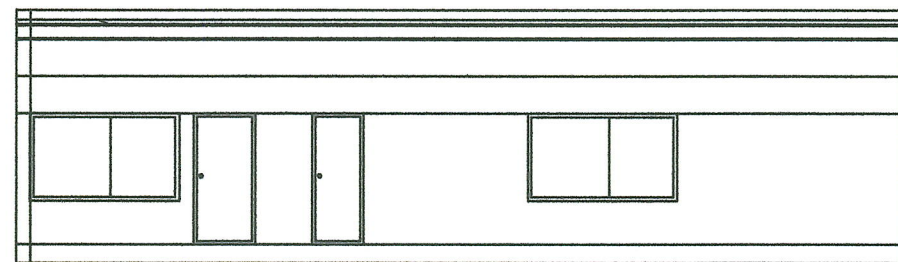


ELEVATION

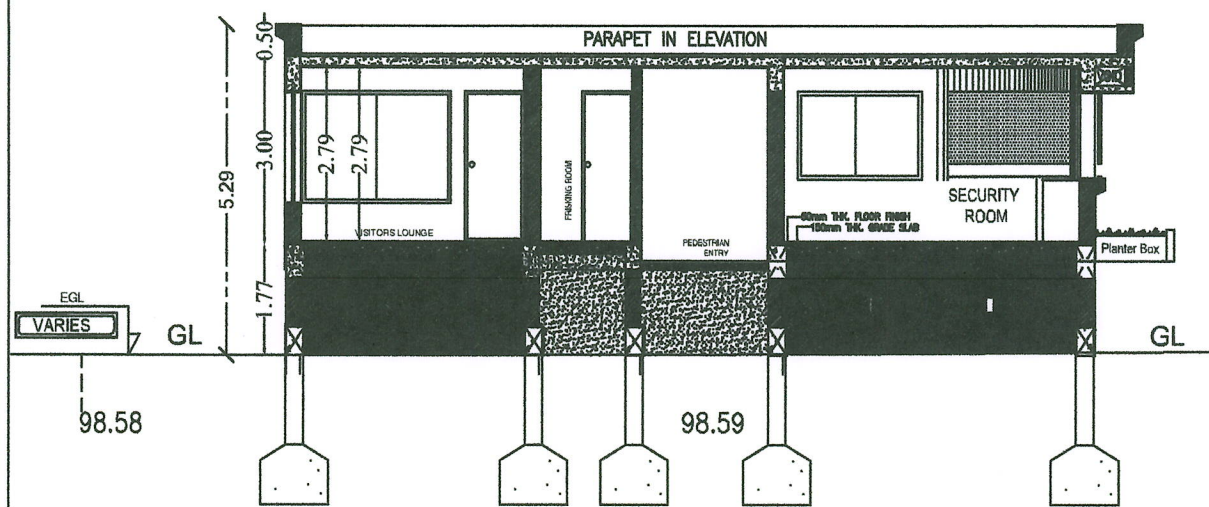


SECTION ON 'AA'

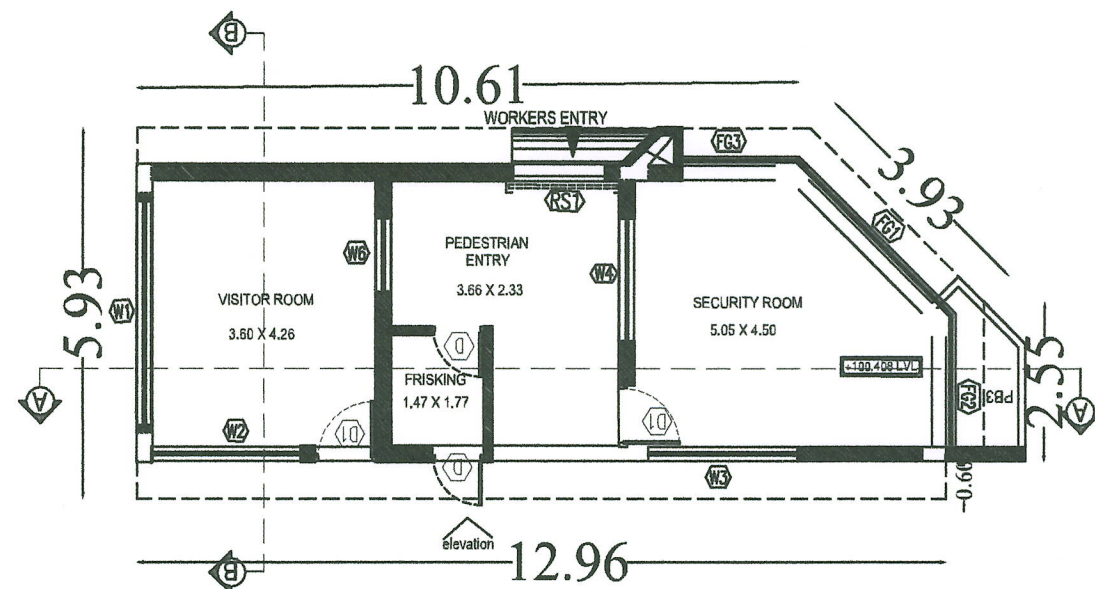


GROUND FLOOR PLAN

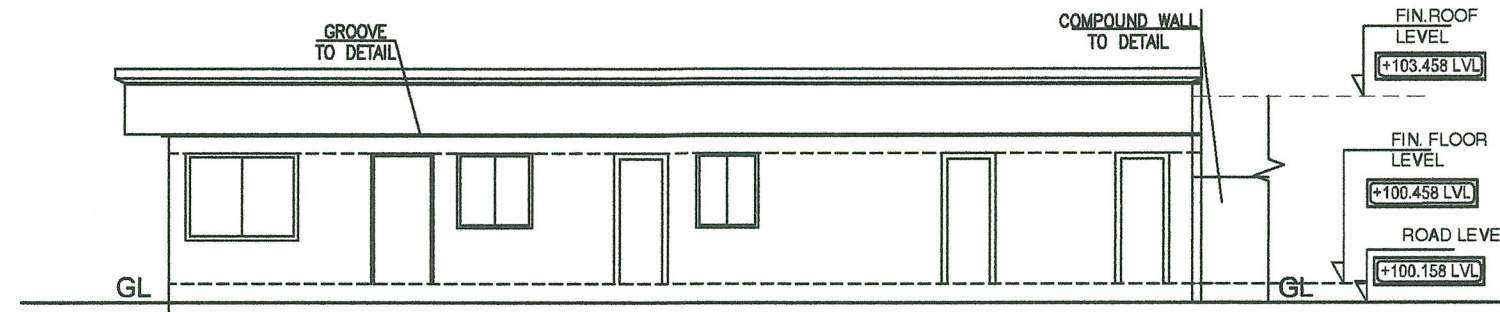

ELEVATION

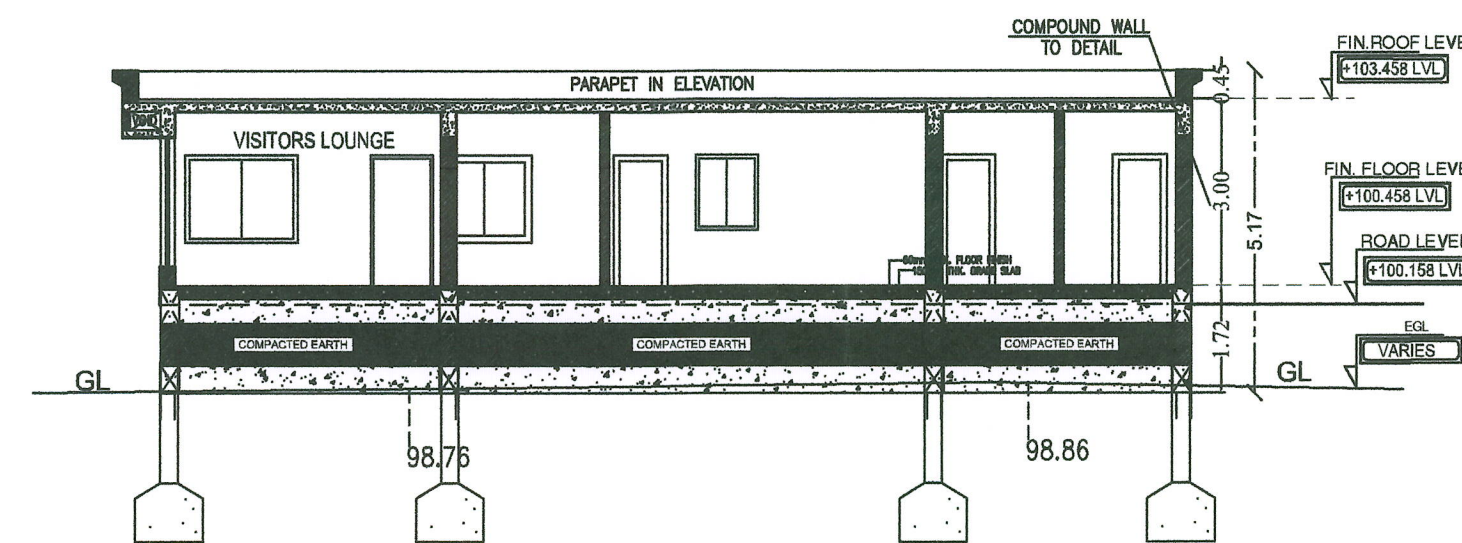

SECTION ON 'XX'

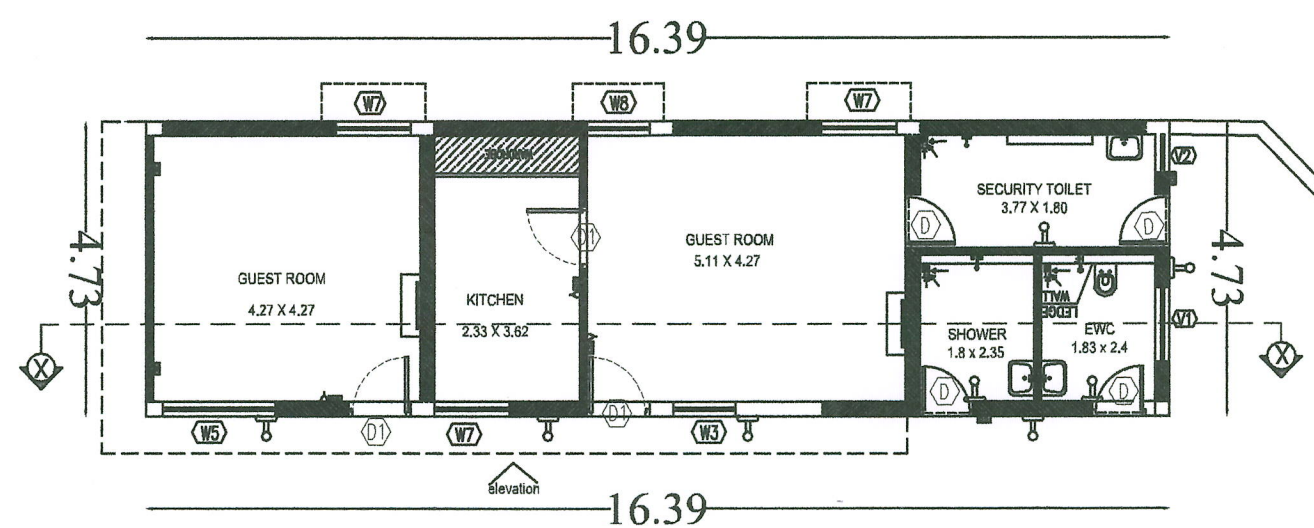

GROUND FLOOR PLAN

SCHEDULE OF JOINERY

S.NO	TYPE	OPENING SIZE	DESCRIPTION
DOORS			
01.	D1	1000 X 2100	WOODEN FRAME WITH FLUSH DOOR
02.	RS3	1800 X 3000	ROLLING SHUTTER TO DETAIL
WINDOWS			
01.	W3	2400 X 1400	WINDOW TO DETAIL
02.	W5	1800 X 1400	WINDOW TO DETAIL
03.	W7	1200 X 1400	WINDOW TO DETAIL
04.	W8	1000 X 1400	WINDOW TO DETAIL

PLAN SHOWING THE PROPOSED ADDITIONAL CONSTRUCTION OF FOOD PROCESSING UNIT (orange industries)

FOR GRB DAIRY FOODS PVT, LTD, PLOT NO : A-2 (R.s.no:227/2pt,3A,3B,4,5pt,6pt,7Bpt,8Apt,8Bpt, 228pt,531pt,532pt) IN APPROVED SIPCOT INDUSTRIAL LAYOUT(104/2021) AT PALLAPATTI VILLAGE, NILAKOTTAI PANCHAYAT UNION, DINDIGUL DISTRICT, TAMILNADU.

SECURITY COMPLEX AND GUEST ROOM

	FSI AREA	NON FSI AREA	TOTAL
SECURITY COMPLEX			
GROUND FLOOR	62.94	-----	62.94
GUEST ROOM			
GROUND FLOOR	77.55	-----	77.55
TOTAL	140.49	-----	140.49

For GRB DAIRY FOODS PVT. LTD.,
Authorised Signatory.

APPLICANT

C.S.VENKATESH
REGISTERED ARCHITECT
Reg. No. CA/2007/41040
Mob : 9894984630

ARCHITECT


R. MANIKANDAN, M.Tech, (Structures)
Registered Structural Engineer Grade I
SE/GR-I/19/06/154 (CMDA), RSE 100692019 (GCC)
CGLRGN/SE/Gr-I/2019/09/036(DTCP)
AURA ENGINEERING CONSULTANTS
#8, 50th Street, 7th Avenue, Ashok Nagar,
Chennai - 600 083. Ph: 9790751378

STRUCTURAL ENGINEER


Er. R. THIRUPATHI RAJA, BE.,
DTCP Registered Engineer
RE: 08 / 2021
RENGA PLANNERS PVT. LTD.
Shop No.1, Kallalagar Complex
Alagar Kovil Main Road, Tallakulam
Madurai-625002. Cell: 98949 84630

ENGINEER


RO PLANT - PLAN

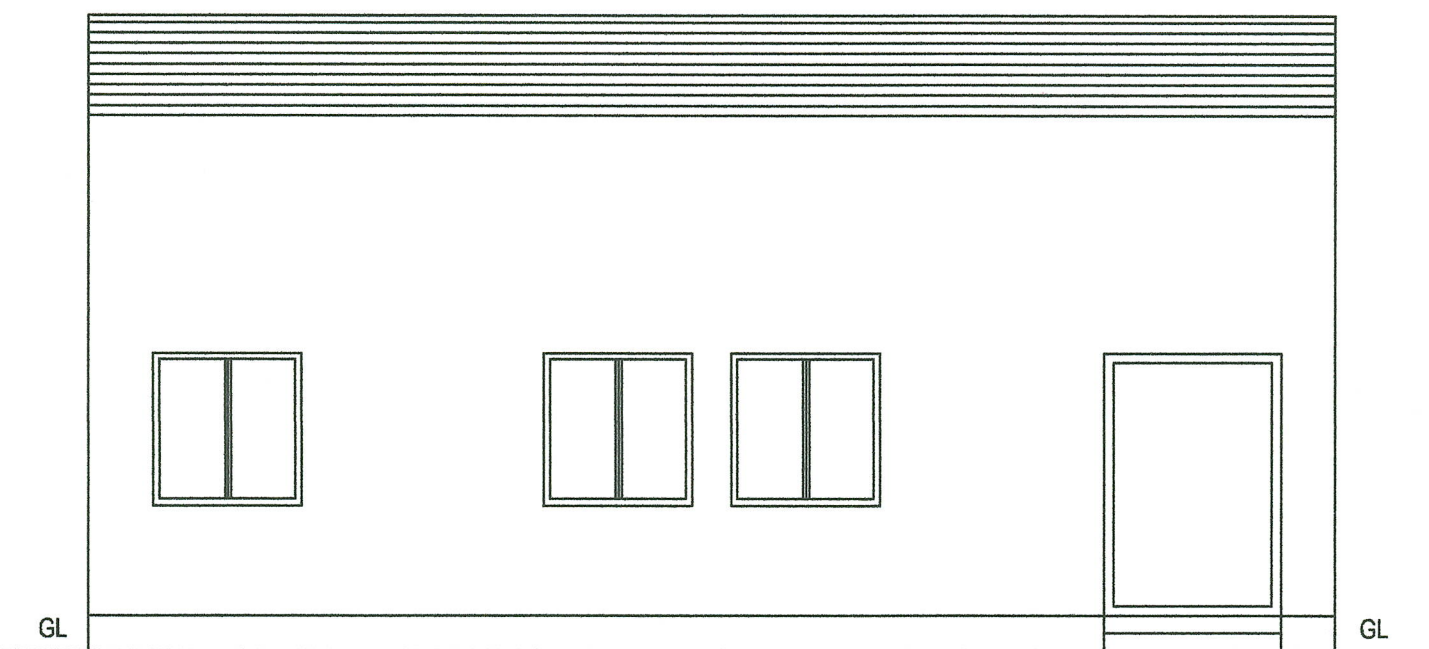

elevation

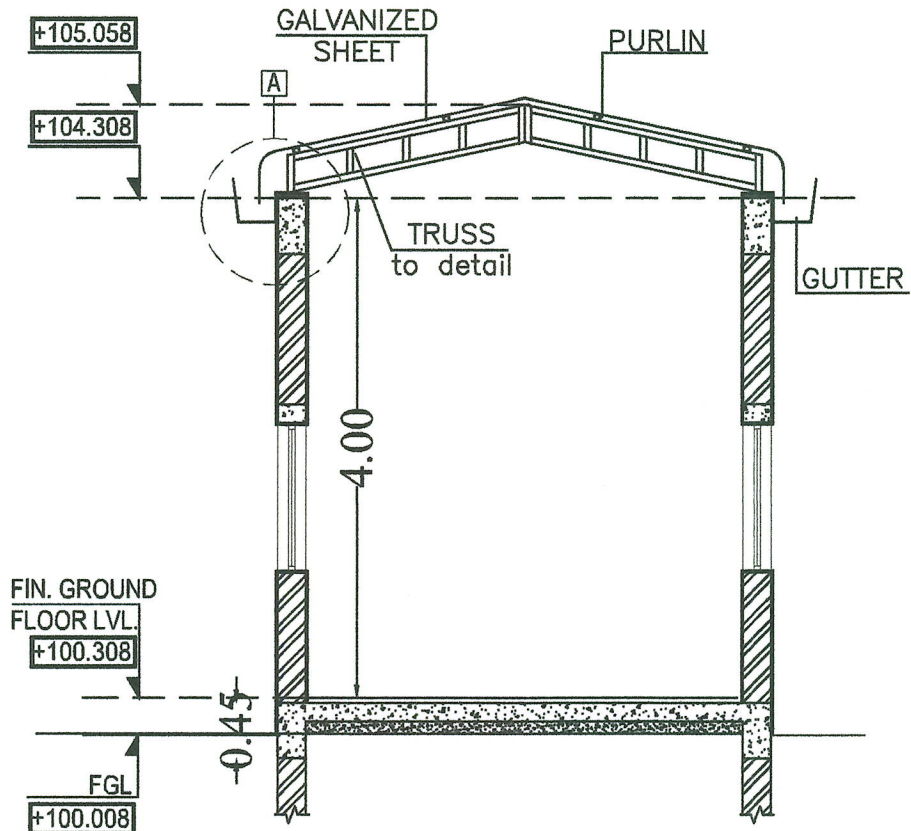

RO PLANT - SECTION - AA

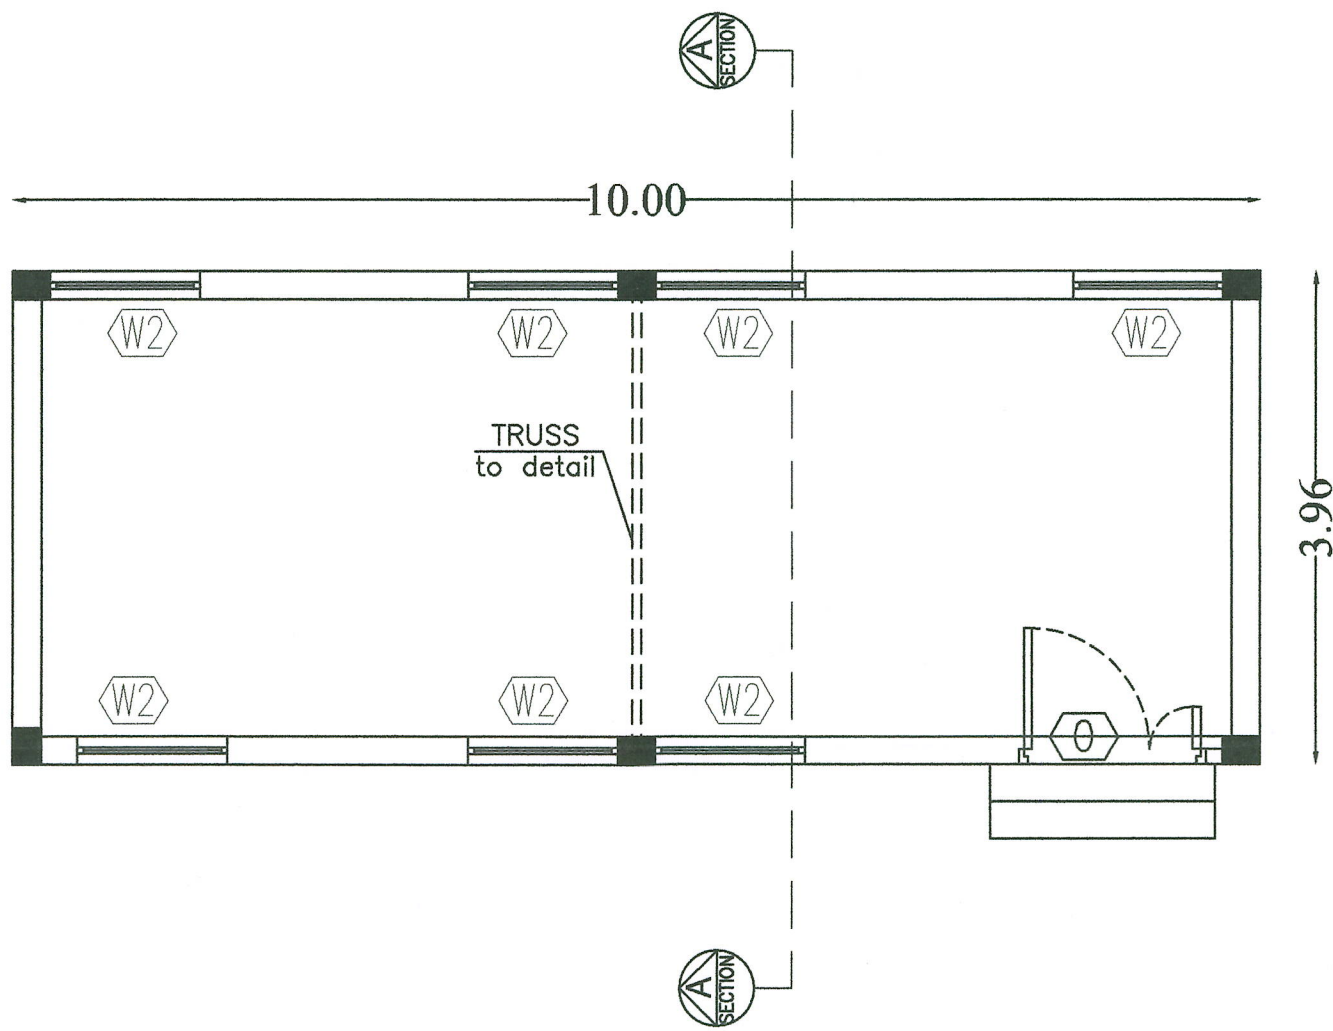

PLAN SHOWING THE PROPOSED ADDITIONAL CONSTRUCTION OF FOOD PROCESSING UNIT (orange industries) FOR GRB DAIRY FOODS PVT, LTD, PLOT NO : A-2 (R.s.no:227/2pt,3A,3B,4,5pt,6pt,7Bpt,8Apt,8Bpt, 228pt,531pt,532pt) IN APPROVED SIPCOT INDUSTRIAL LAYOUT (104/2021) AT PALLAPATTI VILLAGE, NILAKOTTAI PANCHAYAT UNION, DINDIGUL DISTRICT, TAMILNADU.

RO PLANT BUILDING DETAILS

	FSI AREA	NON FSI AREA	TOTAL
GROUND FLOOR	39.60	-----	39.60
TOTAL	39.60	-----	39.60

For GRB DAIRY FOODS PVT LTD,
Authorized Signatory

APPLICANT


Er. R. THIRUPATHI RAJA, BE.,
DTCP Registered Engineer
RE: 08 / 2021
RENGA PLANNERS PVT. LTD.
Shop No.1, Kallalagar Complex
Alagar Kovil Main Road, Tallakulam
Madurai-625002. Cell: 98949 64630

R. Manikandan


R. MANIKANDAN, M.Tech, (Structures)
Registered Structural Engineer Grade I
SE/GR-I/19/06/154 (CMDA), RSE 100692019 (GCC)
CGLRGN/SE/Gr-I/2019/09/036 (DTCP)
AURA ENGINEERING CONSULTANTS
#8, 50th Street, 7th Avenue, Ashok Nagar,
Chennai - 600 083. Ph: 9790751378


ENGINEER

OVERHEAD WATER TANK

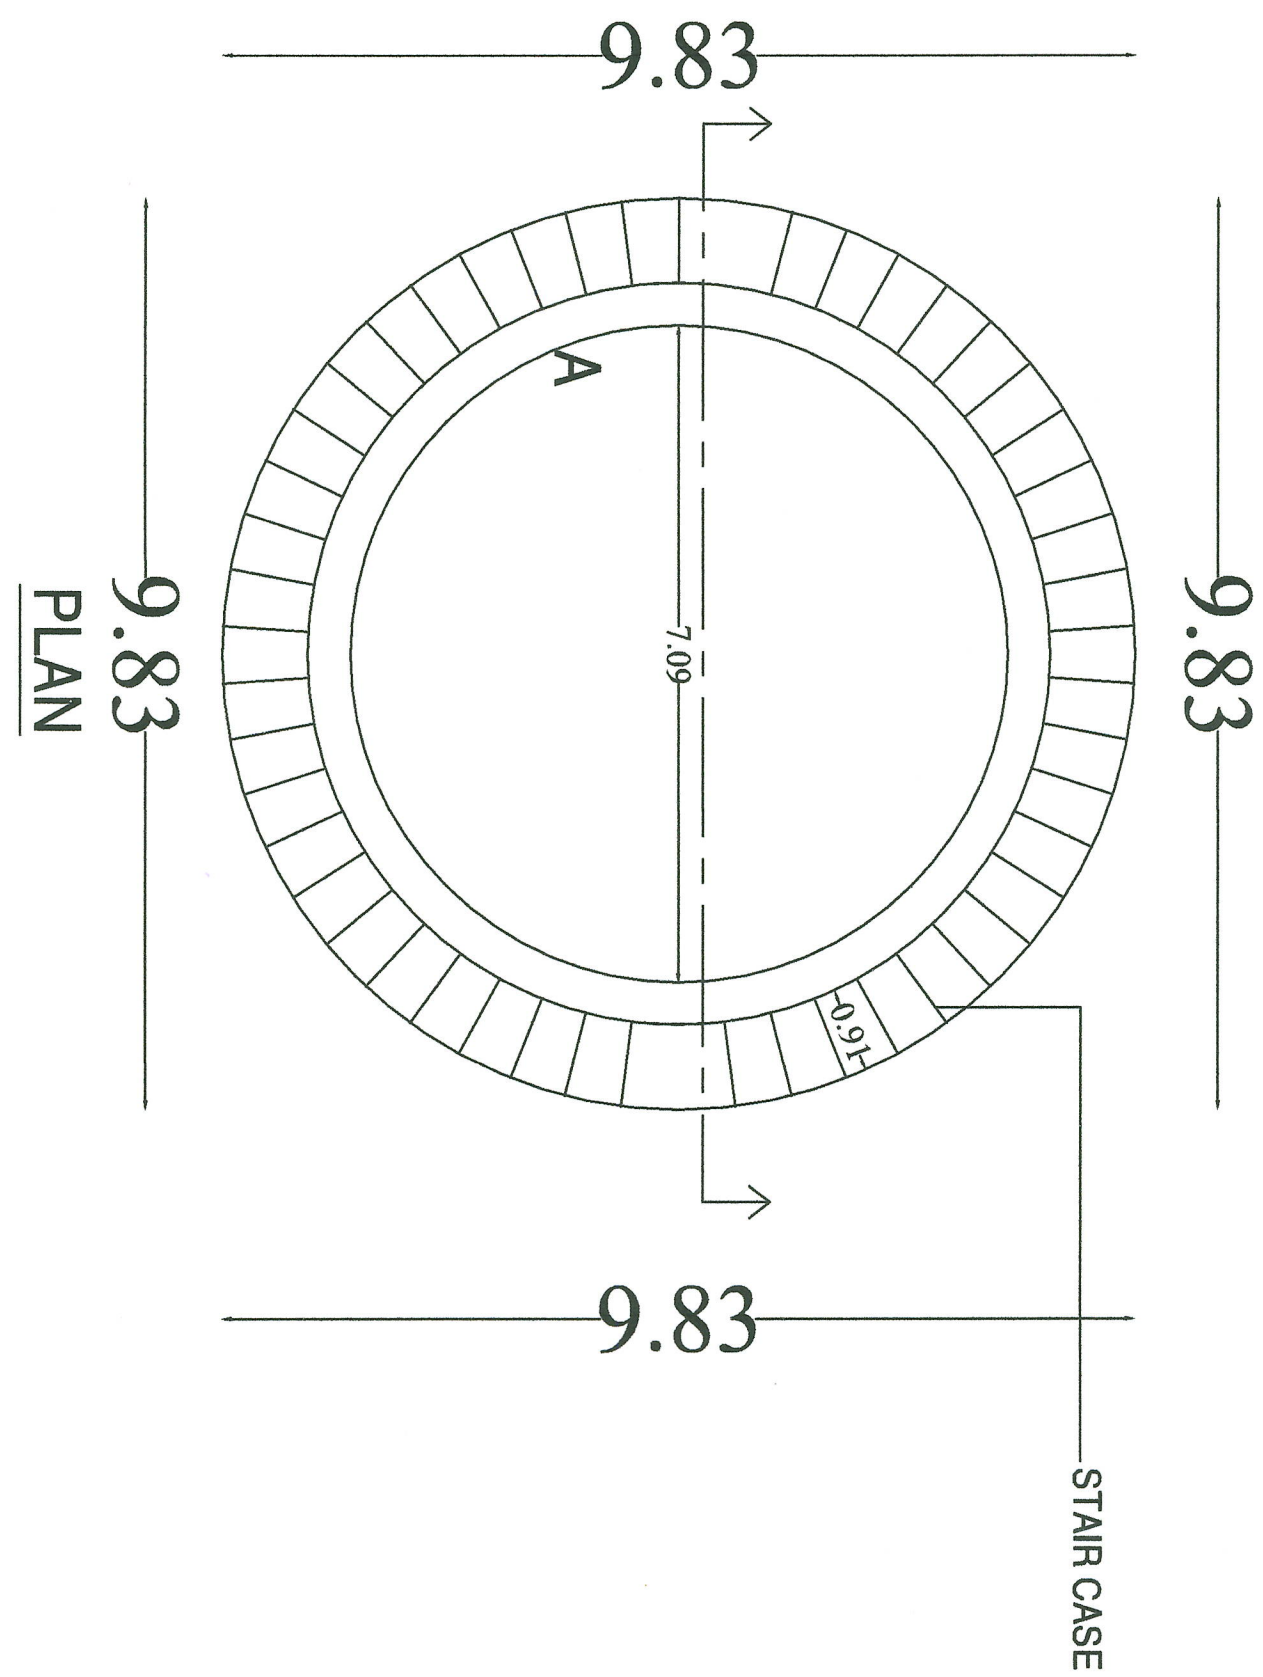

SECTION ON 'AA'

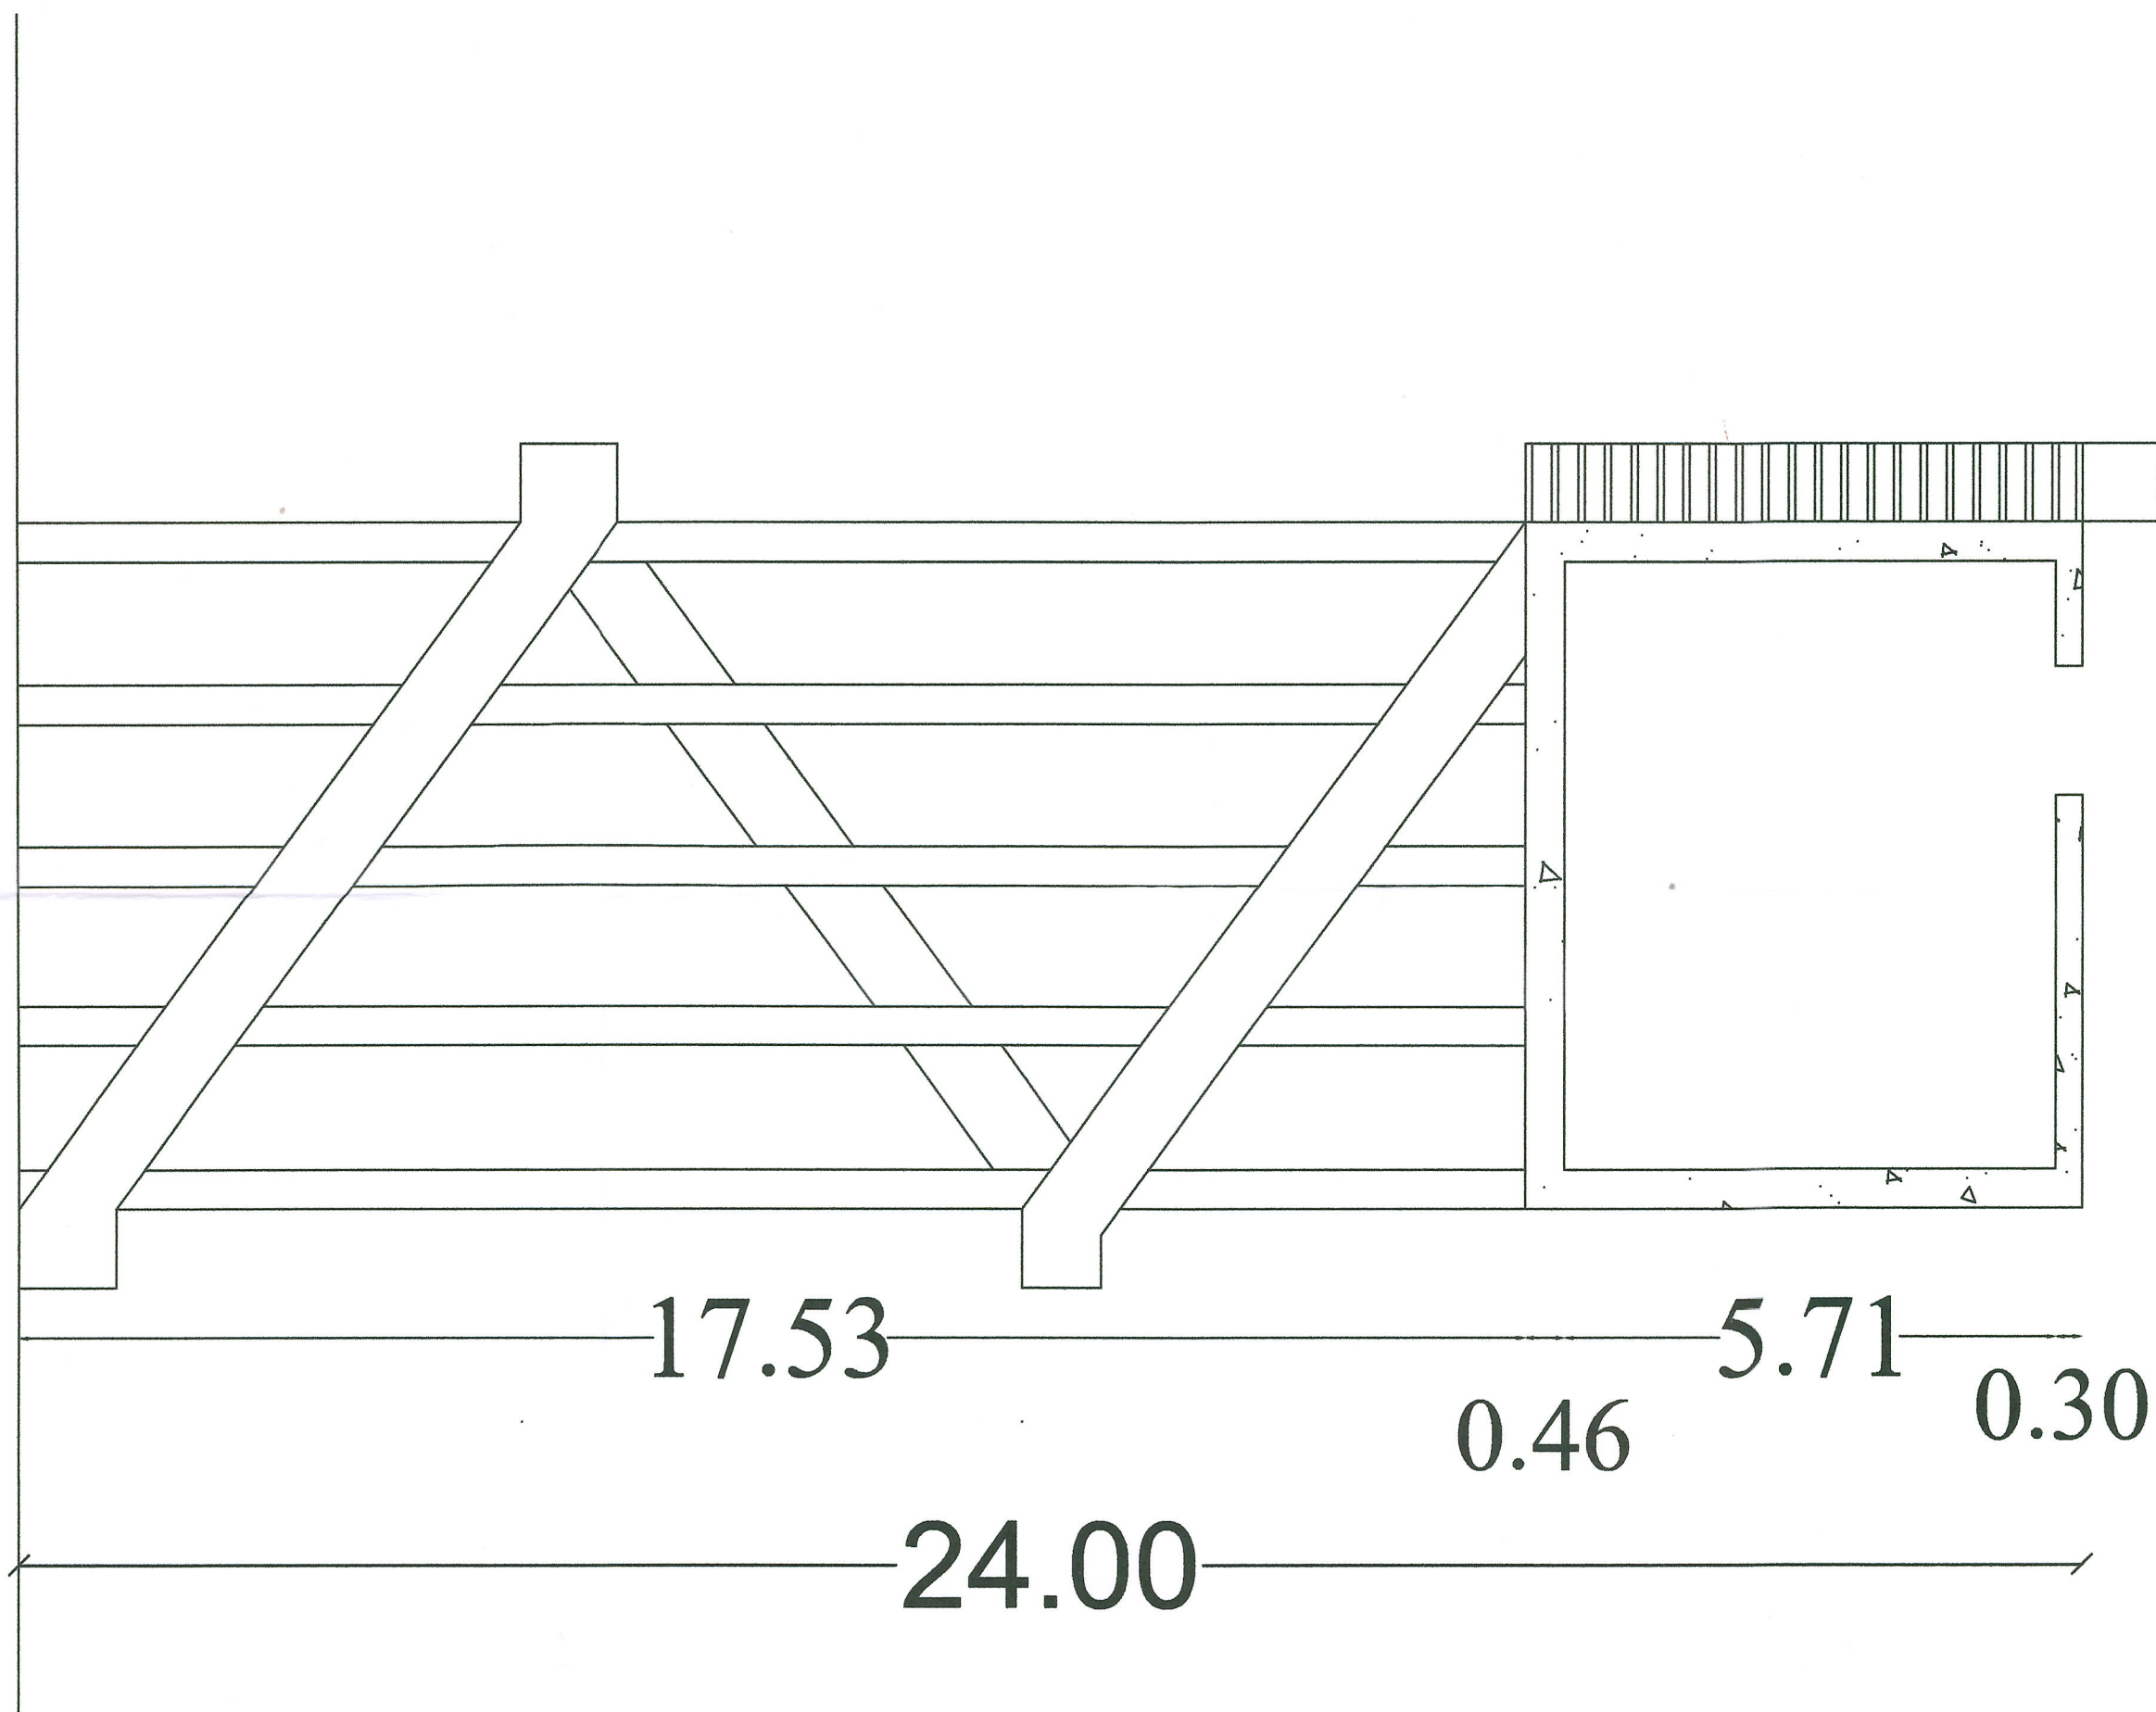

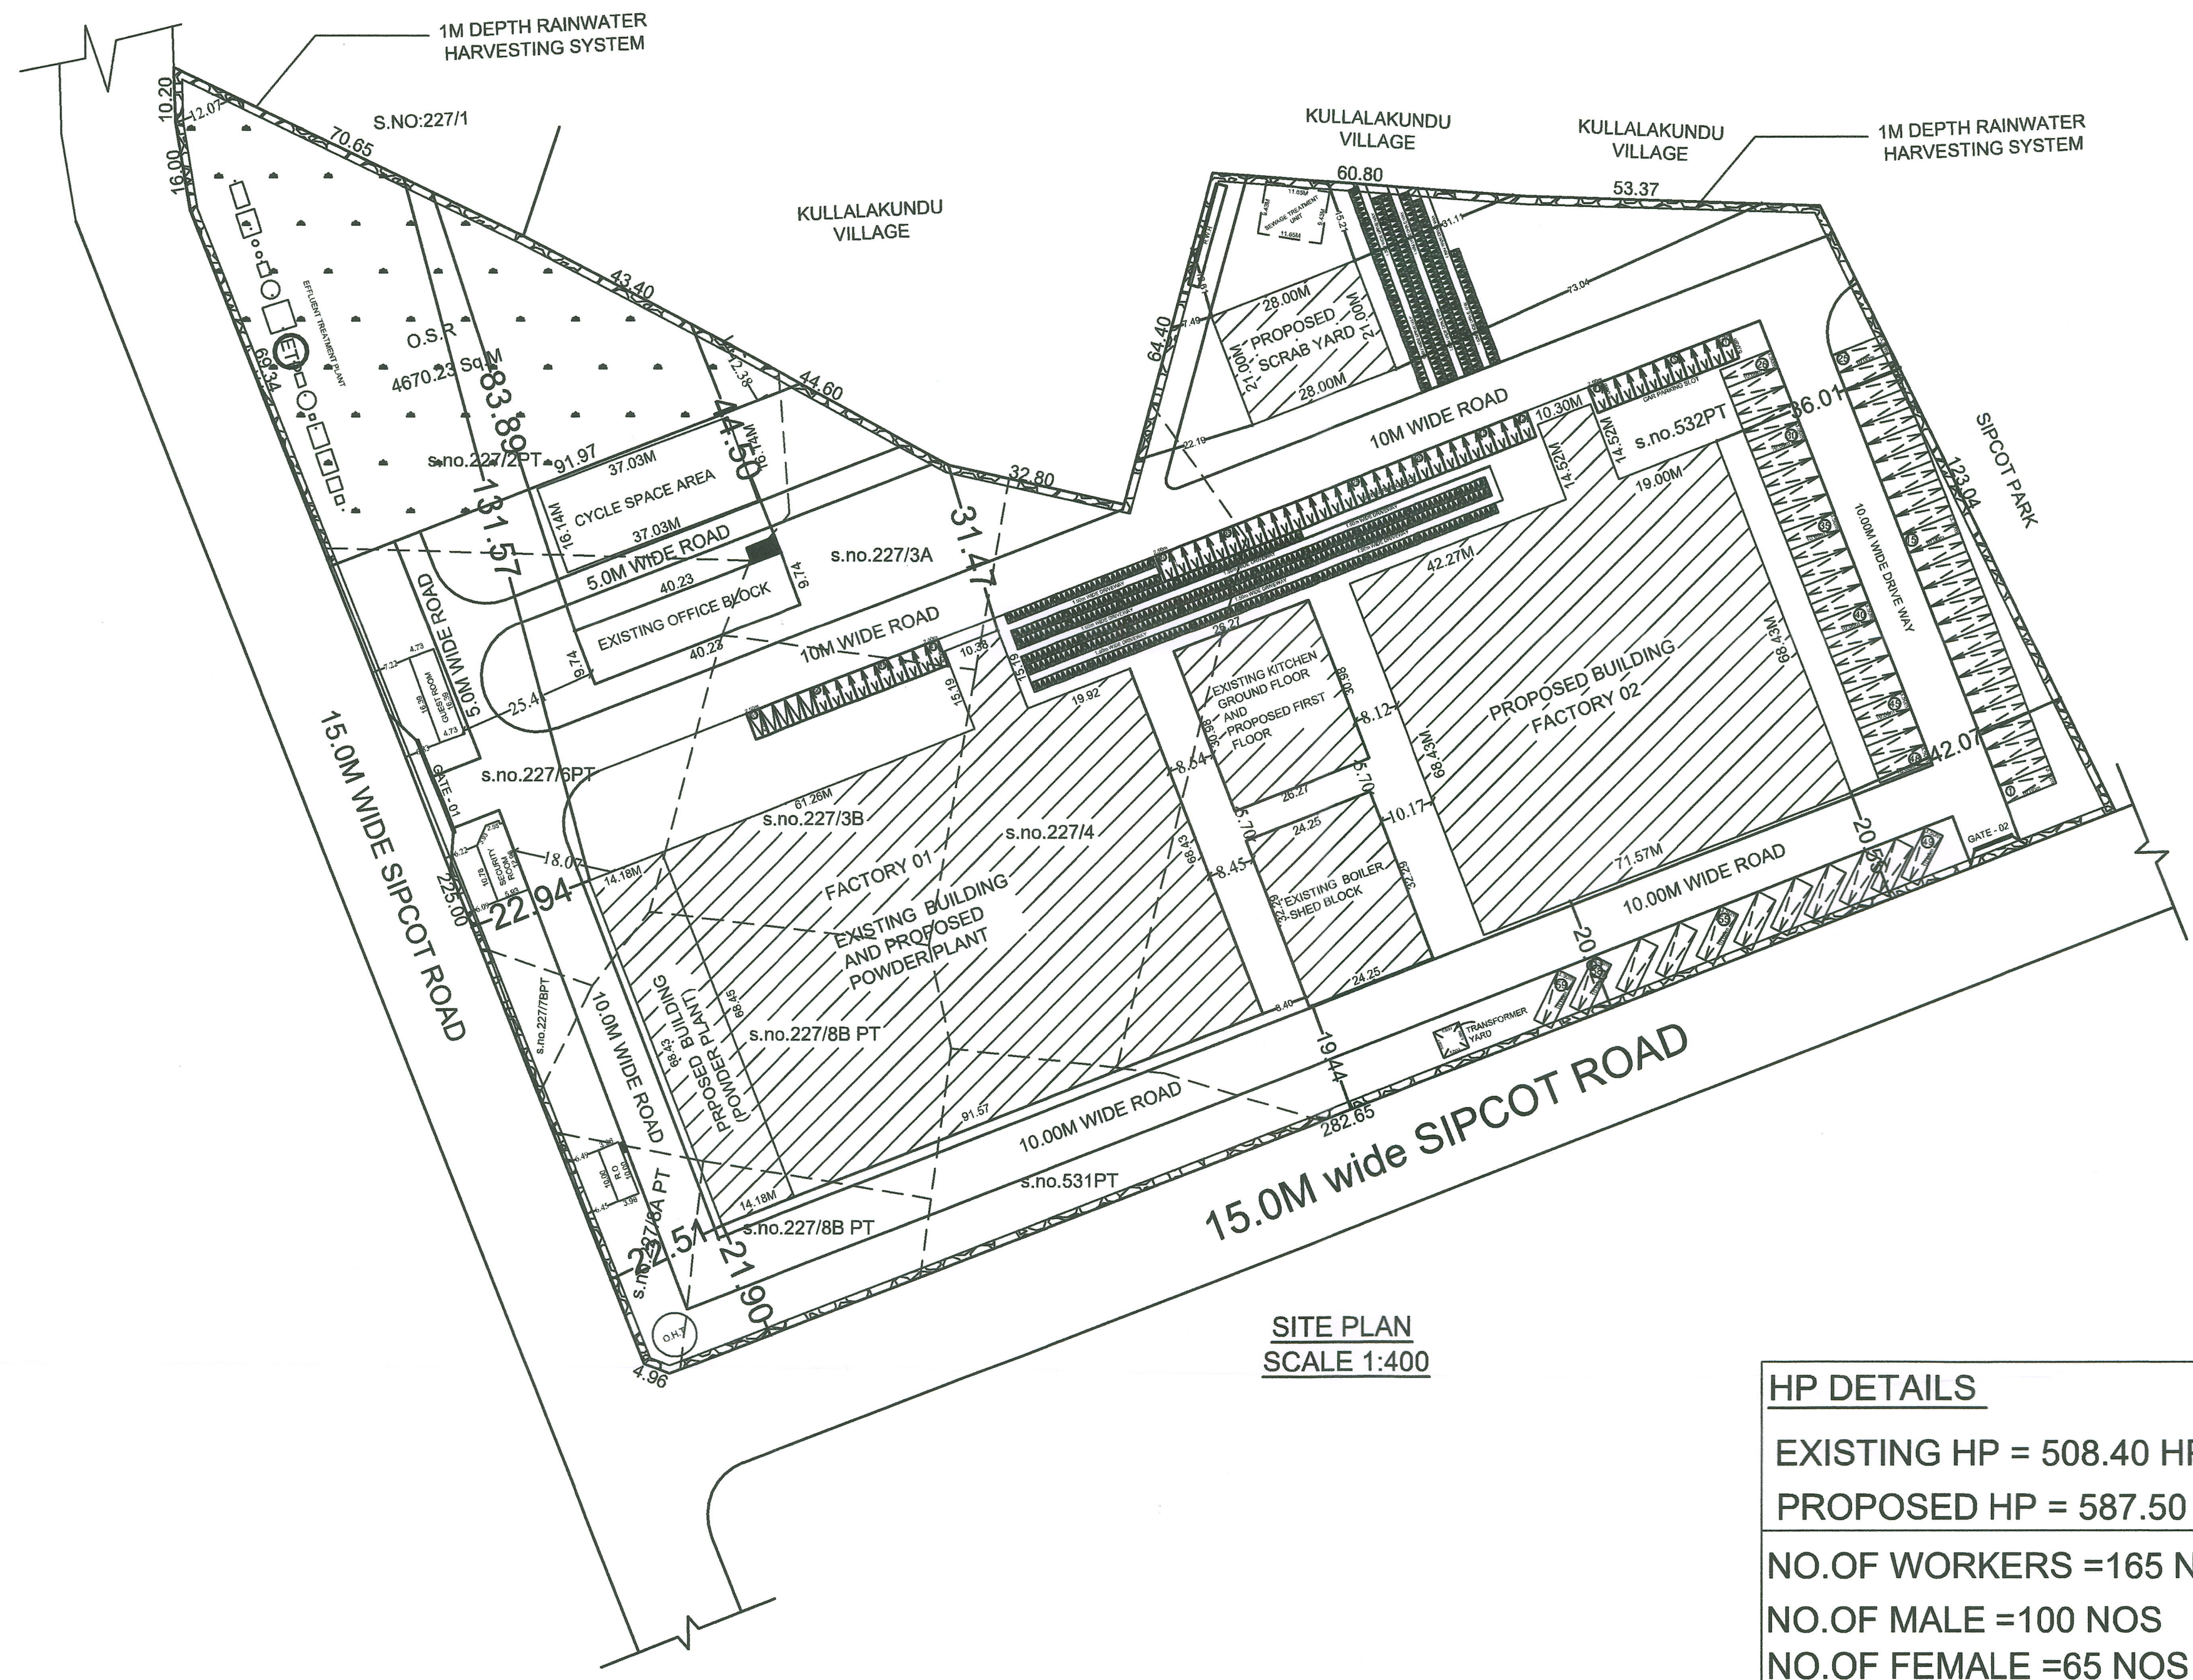

SITE PLAN
SCALE 1:400

HP DETAILS

EXISTING HP = 508.40 HP
PROPOSED HP = 587.50 HP
NO.OF WORKERS =165 NOS
NO.OF MALE =100 NOS
NO.OF FEMALE =65 NOS

FACTORY -01 GROUND FLOOR PROPOSED HP DETAILS

HP DETAILS				
SL NO	NAME OF MACHINES	NOS	POWER IN H.P	TOTAL POWER H.P
POWER PLANT EVAPORATOR				
1-A	MILK PUMP-1	1	3	3
2-A	MILK PUMP-2	1	3	3
3-A	MILK PUMP-3	1	3	3
4-A	MILK PUMP-4	1	3	3
5-A	VACUUM PUMP-1	1	10	10
6-A	VACUUM PUMP-2	1	10	10
7-A	MILK FEED PUMP	1	5	5
8-A	MOTOR (SIFTER ROOM)	1	3	3
TOTAL			40	

FACTORY -01 FIRST FLOOR PROPOSED HP DETAILS

SWEET SECTION MACHINERY DETAILS				
SL NO	NAME OF MACHINES	NOS	POWER IN H.P	TOTAL POWER H.P
TIN RINSE				
1	TIN RINSE M/C	1	50	50
SWEET SECTION				
2	SWEET KETTLE	11	2	22
CLEAN ROOM				
13	TRAY SEALING MC	6	2	12
TOTAL			84	

POWER PLANT DRYER

SL NO	NAME OF MACHINES	NOS	POWER IN H.P	TOTAL POWER H.P
1-B	VFBD-1-FIRST FLOOR	1	5	5
2-B	VFBD-2-FIRST FLOOR	1	5	5
3-B	MOTOR -SECOND FLOOR	1	5	5
4-B	MOTOR -1-THIRD FLOOR	1	60	60
5-B	MOTOR -2-THIRD FLOOR	1	30	30
6-B	MOTOR -3-THIRD FLOOR	1	7.5	7.5
TOTAL			112.50	

FACTORY -02 PROPOSED HP DETAILS

GHEE-MACHINERY DETAILS				
SL NO	NAME OF MACHINES	NOS	POWER IN H.P	TOTAL POWER H.P
1	COLD ROOM	4	25	100
5	RESIDUE ROOM & PAPER SQUEEZING ROOM	1	50	50
6	BUTTER VAT	4	2	8
10	SELF CLEANING CLARIFIER	1	15	15
11	GHEE STORAGE TANK	5	2	10
15	GHEE SETTLING TANK	5	2	10
20	GHEE BOILER TANK	5	3.2	16
26	PHE	1	7	7
TOTAL			216	

GHEE-MACHINERY DETAILS

SL NO	NAME OF MACHINES	NOS	POWER IN H.P	TOTAL POWER H.P
1	PFS	6	10	60
7	JAR FILLING LINE	1	75	75
TOTAL			135	
GRAND TOTAL			351	

FACTORY -01 EXISTING HP DETAILS

Sl.No	Name of the Machines	Nos	Power In HP	Total HP
1	Sweets Preparation	1	5.5	4.1
2	Sugar Solution Preparation Vent	1	2	1.5
3	Centrifugal Pump	1	5	3.7
4	Carbon Filter PUMP	2	2	1.5
5	Dow Mixer	1	0.5	0.4
6	Batch Pasteurizer Agitator	2	0.0	0.0
7	Whey water storage tank	2	2	1.5
8	Sweet Preparation Kettle	2	0.5	0.4
9	Sweet Cutting Machine	1	5	3.7
10	Gulab Jambo Fryer	2	0	0.0
11	Rasagola Boiling Kettle	5	1.5	1.1
12	Soaking & Packing Table	2	5	3.7
13	Cream Separator	2	1.5	1.1
14	Automatic Seaming Machine	2	1.5	1.1
15	Ball Making Machine	1	1	0.7
16	Semi Auto Mono Carton Machin	1	4	3.0
17	Flowrap Machine	1	2.5	1.9
18	Tray Sealing	1	3	2.2
19	Cup Sealing Machine	1	3	2.2
20	Milk Processing Section	1	3	2.2
21	SS Centrifugal Pump	6	0.5	0.4
22	Vertical milk storage tank	1	6.7	5.0
23	Tetra pak milk pasteurisation	1	7.3	5.4
24	Butter Churner	1	7.5	5.6
25	Thermoforming Machine	1	10	7.5
26	Double chamber vacuum packag	1	4.42	3.3
27	Hot water pump	1	3	2.2
28	SS Centrifugal Pump	1	5	3.7
29	Vertical milk storage tank	1	0.25	0.2
30	SS Centrifugal Pump	1	2	1.5
31	CIP Section	2	5	3.7
32	SS Centrifugal Pump - CIP	1	100	74.6
33	Air Compressor	2	60	44.8
34	Ammonia Compressor	1	5	3.7
35	Condenser Water Pump	1	5	3.7
36	IBT Agitator	1	5	3.7
37	Chill Water Pump	1	5	3.7
38	Flavoured Milk Section	1	2	1.5
39	Centrifugal Pump	1	20	14.9
40	Homogenizer	1	10	7.5
41	Packing & Seaming Machine	1	20	14.9
42	Shrink Tunnel	1	2	1.5
43	Butter Packing Machine	1	10	7.5
44	Lab	2	6	4.5
45	Butter Cold Room	2	5.75	4.3
46	Flavoured Milk Cold Room	2	4.6	3.4
47	Panear Cold Room	2	4	3.0
48	Blast Freezer for Frozen SWEETS	2	3	2.2
49	Feed Water PUMP	1	10	7.5
50	Induced Draft Fan	1	10	7.5
51	Softener Pump	1	2	1.5
52	ETP Section	2	5	3.7
53	Blower Air Diffuser	4	1	0.7
54	Raw Effluent collection pump	4	2	1.5
55	Treated Effluent collection pum	2	5	3.7
56	Raw water pump to OHT	2	5	3.7
TOTAL			508.4	379.2

PARKING DETAILS

TOTAL AREA OF THE BUILDING=29274.23 SQ.M
PER 500SQ.M 1 LORRY PARKING=29274.23/500
=58.5 NOS

TOTAL AREA OF THE OFFICE FLOOR

=391.84 SQ.M
PER 100SQ.M 1 CAR PARKING=391.84/100
=4NOS

LORRY PARKING REQUIRED - 59

LORRY PARKING PROVIDED - 59

CAR PARKING REQUIRED - 04

CAR PARKING PROVIDED - 55

TWO WHEELER PARKING REQUIRED - 586

TWO WHEELER PARKING PROVIDED - 587

CYCLE SPACE REQUIRED= 586 SQ.M

CYCLE SPACE PROVIDED= 597.50SQ.M

OSR DETAILS

OSR REQUIRED = 4601.50 SQ.M (10.00%)

OSR PROVIDED = 4670.23 SQ.M (10.15%)

SITEPLAN SHOWING THE PROPOSED ADDITIONAL CONSTRUCTION OF FOOD PROCESSING UNIT(orange industries) FOR GRB DAIRY FOODS PVT. LTD. PLOT NO : A-2(R.s.no:227/2pt,3A,3B,4,5pt,6pt,7Bpt,8Apt,8Bpt,228pt,531pt,532pt) IN APPROVED SIPCOT INDUSTRIAL LAYOUT (104/2021) AT PALLAPATTI VILLAGE, NILAKOTTAI PANCHAYAT UNION, DINDIGUL DISTRICT, TAMILNADU.

EXISTING APPROVED AREA DETAILS

AREA STATEMENT			
PARTICULAR	FSI AREA	NON FSI AREA	TOTAL AREA
SITE AREA	46014.38		
FACTORY	6635.85		6635.85
GROUND FLOOR (NON FSI)		151.49	151.49
OFFICE BUILDING	391.84		391.84
GROUND FLOOR (NON FSI)		31.67	31.67
BOILER ROOM	783.05		783.05
SUBSTATION	119.25		119.25
KITCHEN,DINING	813.84		813.84
TOILET	20.90		20.90
SECURITY CABIN - 01	9.29		9.29
SECURITY CABIN - 02			
TOTAL	8774.02	183.16	8957.18

FACTORY-01 BUILDING DETAILS

REVISED AND PROPOSED AREA STATEMENT			
DESCRIPTION	FSI AREA	NON FSI AREA	TOTAL
FACTORY	6635.85		6635.85
GROUND FLOOR	621.62		621.62
PROPOSED GROUND FLOOR OF POWDER PLANT			
PROPOSED FIRST FLOOR (FACTORY)	7257.47		7257.47
FIRST FLOOR OF POWDER PLANT	415.08		415.08
PROPOSED SECOND FLOOR OF POWDER PLANT	415.08		415.08
PROPOSED THIRD FLOOR OF POWDER PLANT	415.08		415.08
TOTAL	15345.10		15345.10

REVISED AND PROPOSED KITCHEN AREA DETAILS

DESCRIPTION	FSI AREA	NON FSI AREA	TOTAL
REVISD			
GROUND FLOOR AREA	813.84		813.84
FIRST FLOOR AREA	928.65		928.65
TOTAL	1742.49		1742.49

SCRAB YARD AREA DETAILS

DESCRIPTION	FSI AREA	NON FSI AREA	TOTAL
GROUND FLOOR AREA	588.00		588.00

RO PLANT AREA DETAILS

DESCRIPTION	FSI AREA	NON FSI AREA	TOTAL
GROUND FLOOR AREA	39.60		39.60

SECURITY ROOM AREA DETAILS

DESCRIPTION	FSI AREA	NON FSI AREA	TOTAL
GROUND FLOOR AREA	62.94		62.94

GUEST ROOM AREA DETAILS

DESCRIPTION	FSI AREA	NON FSI AREA	TOTAL
GROUND FLOOR AREA	77.55		77.55

PROPOSED FACTORY-02 AREA DETAILS

DESCRIPTION	FSI AREA	NON FSI AREA	TOTAL
GROUND FLOOR AREA	5047.11		5047.11
FIRST FLOOR AREA	5047.11		5047.11
TOTAL	10094.22		10094.22
GRAND TOTAL	27949.90		27949.90

FSI

EXISTING BUILTUP AREA+REVISED AND PROPOSED BUILTUP AREA

SITE AREA

$$= \frac{1294.14+27949.90}{46014.80}$$
$$= \frac{29244.04}{46014.80}$$
$$= 0.63 < 1.50$$

Signature Not Verified
Stamp of the Authority
Date: 2025-01-05 15:23

APPLICANT
GRB DAIRY FOODS PVT. LTD.

ARCHITECT
C.S.VENKATESH
REGISTERED ARCHITECT
Reg. No. CA/2007/41040
Mob : 9894984630

STRUCTURAL ENGINEER
R. MANIKANDAN, M.Tech, (Structures)
Registered Structural Engineer Grade I
SE/GR-1/19/06/154 (CMDA), RSE 100692019 (GCC)
CGURGN/SE/GR-1/2019/09/036(DTCP)
AURA ENGINEERING CONSULTANTS
#6, 50th Street, 7th Avenue, Ashok Nagar,
Chennai - 600 083, Ph: 9790751378

ENGINEER
R. MANIKANDAN
E.R. THIRUPATHI RAJA, BE,
DTCP Registered Engineer
RE: 08 / 2021
RENGA PLANNERS PVT. LTD.
Shop No.5, Vellaisai Complex
Alagar Kovil Main Road, Tallakulam
Madurai-625002, Cell: 98949 64630