
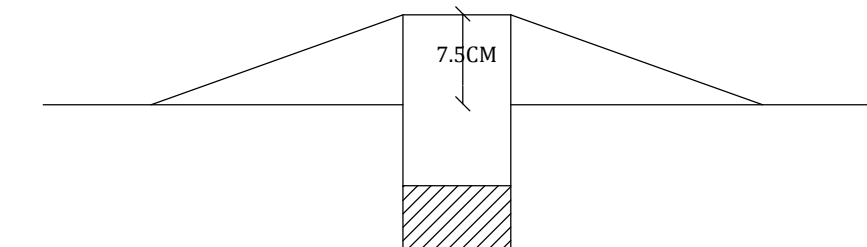
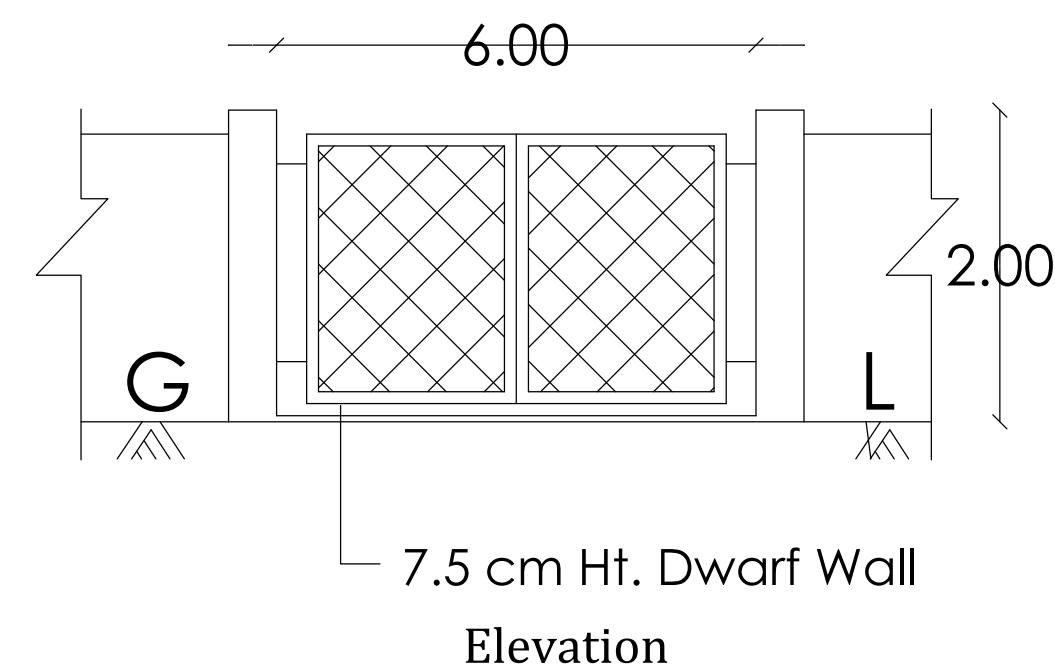
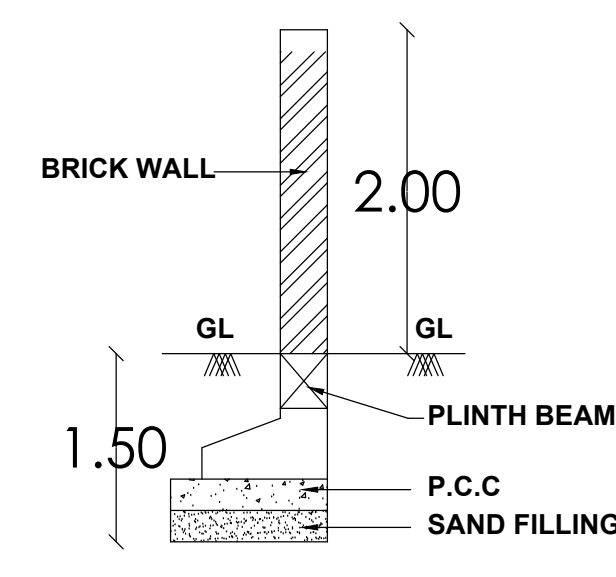
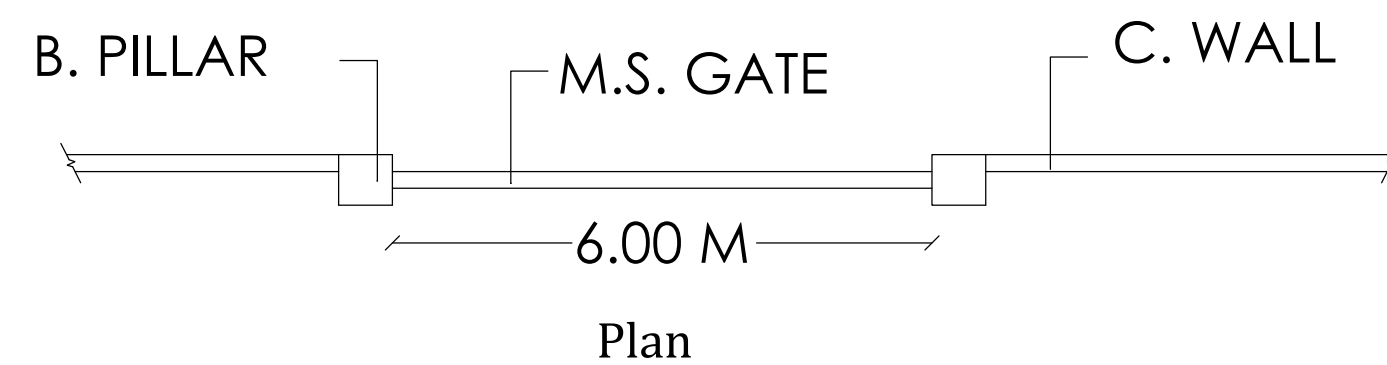
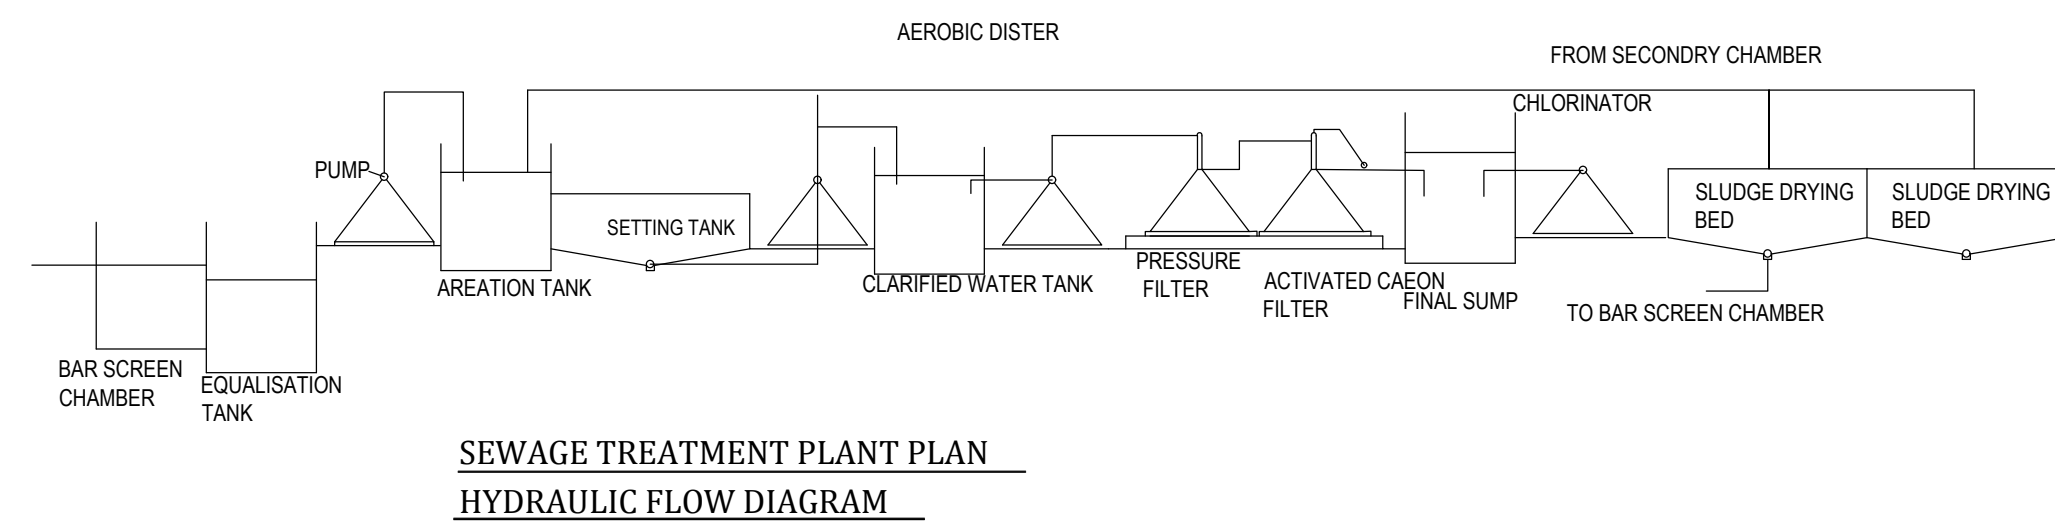
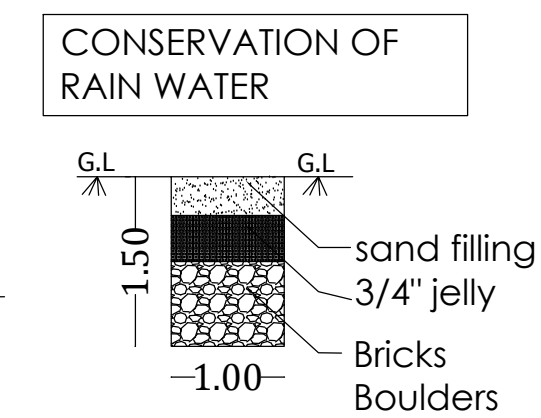
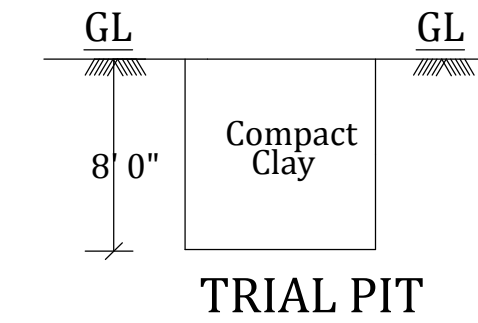
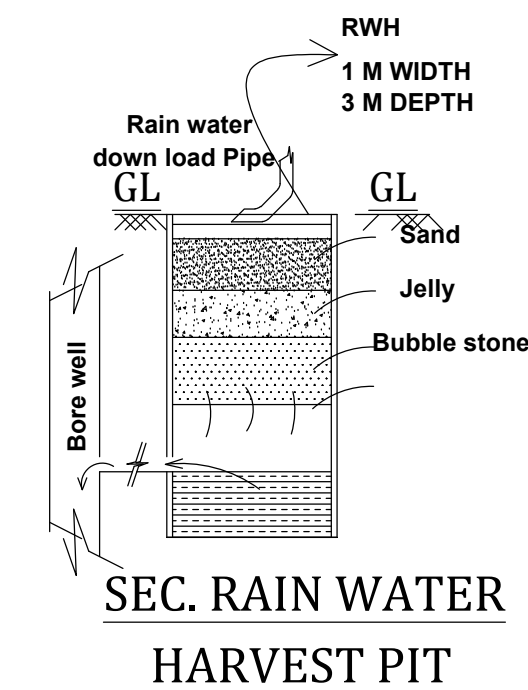
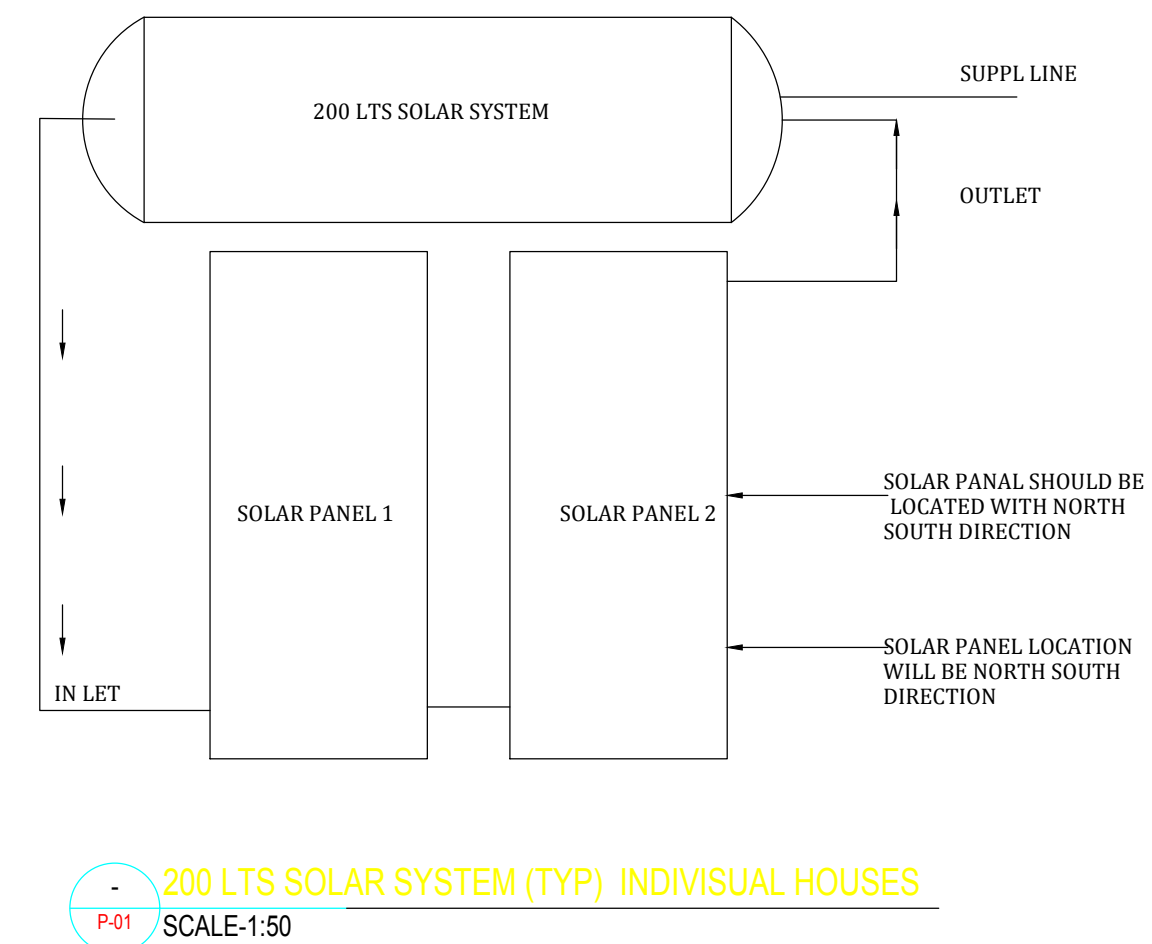
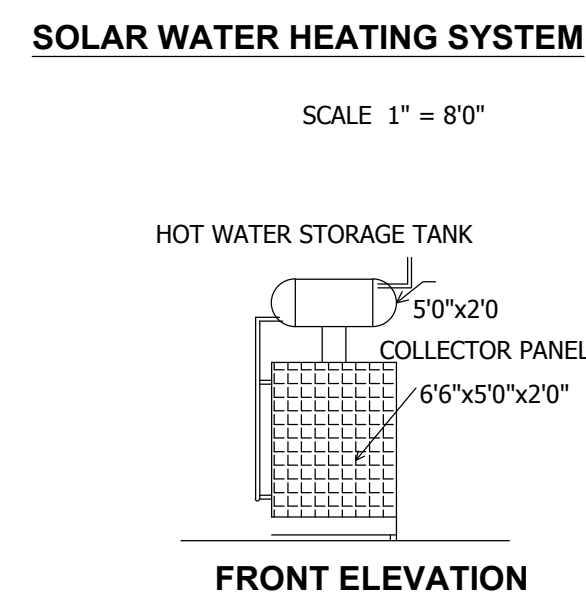
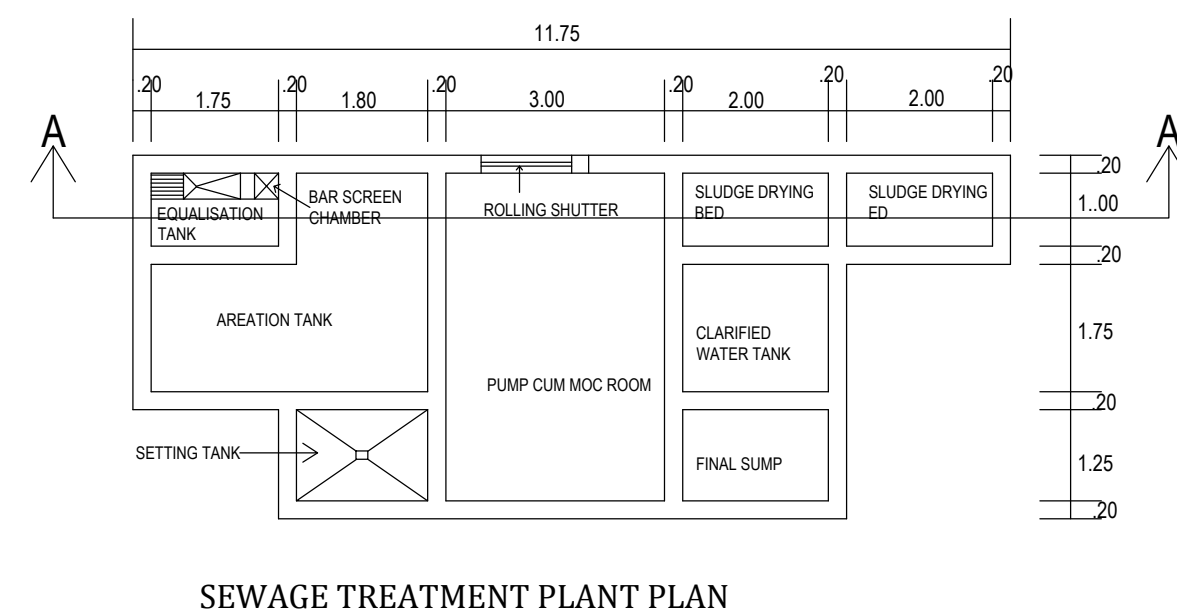
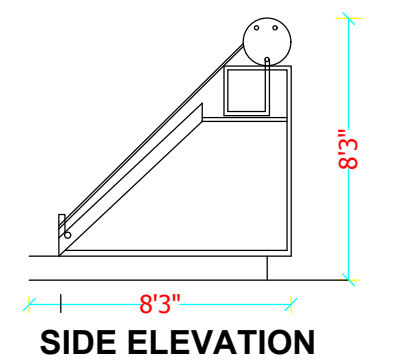
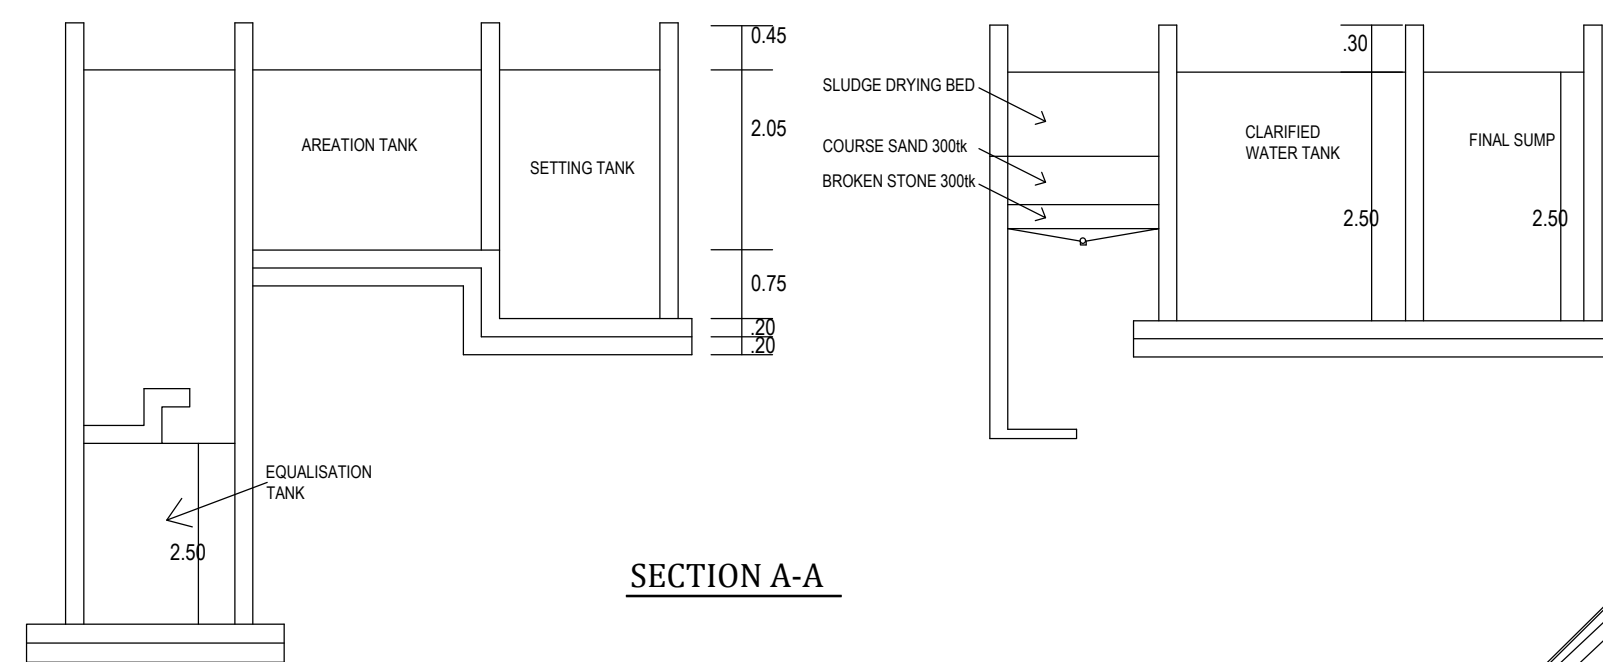
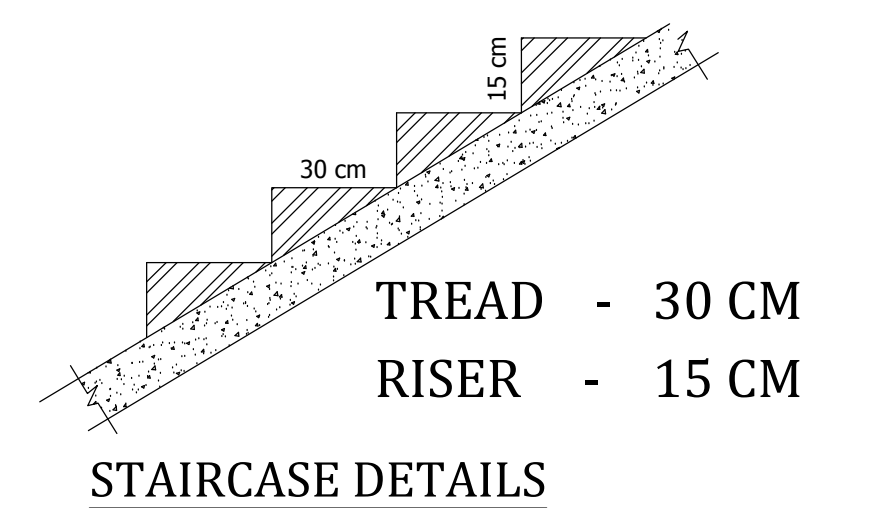
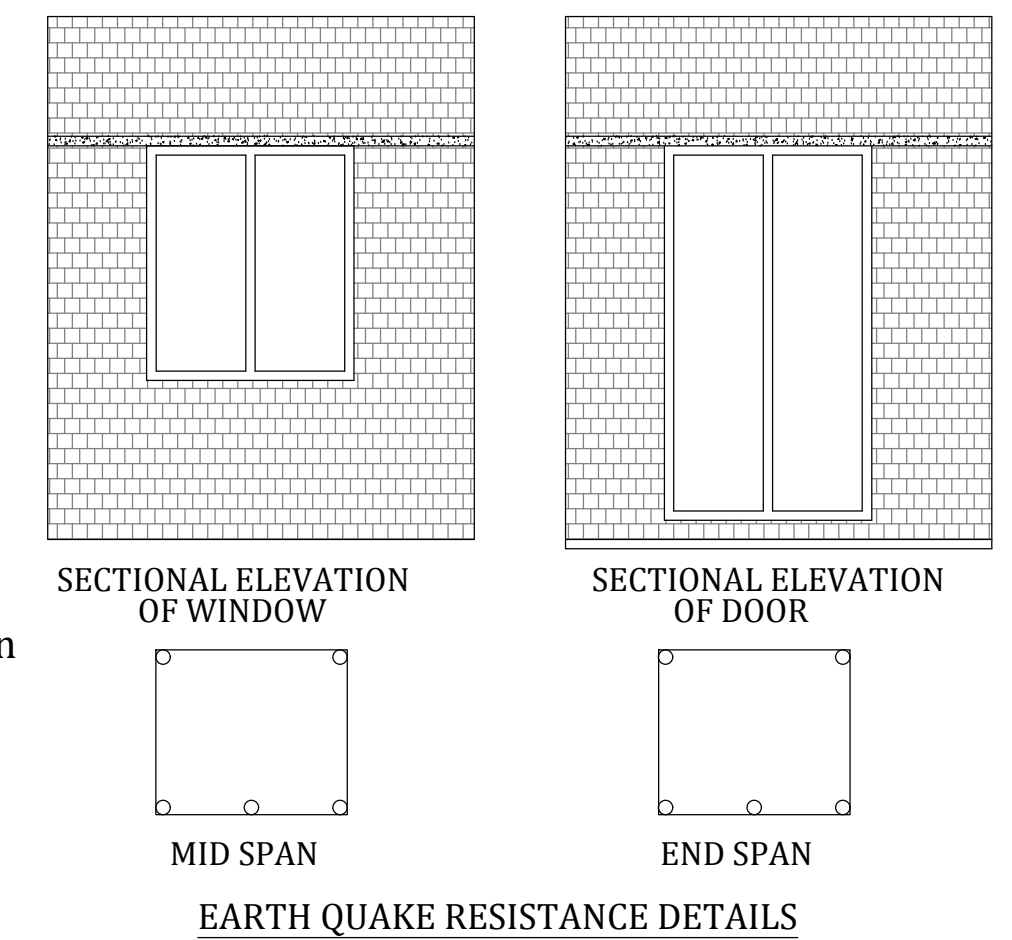
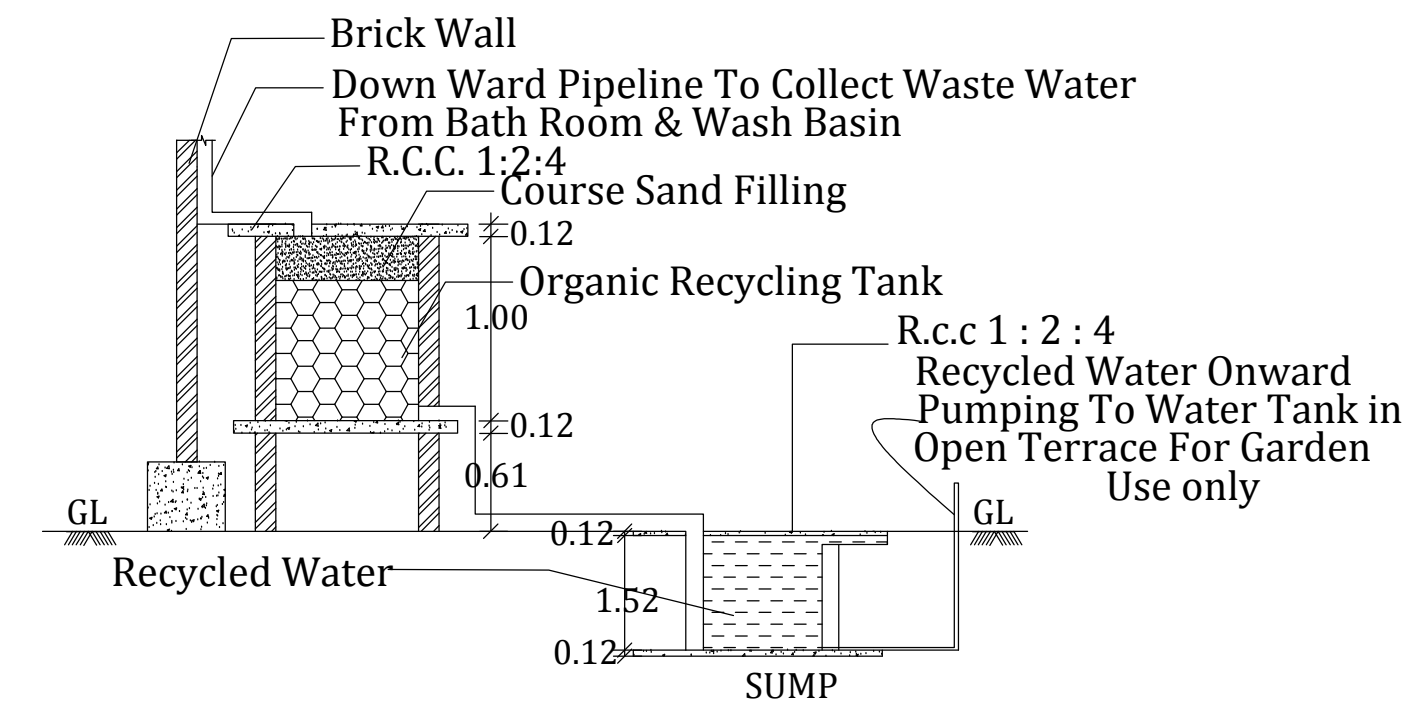
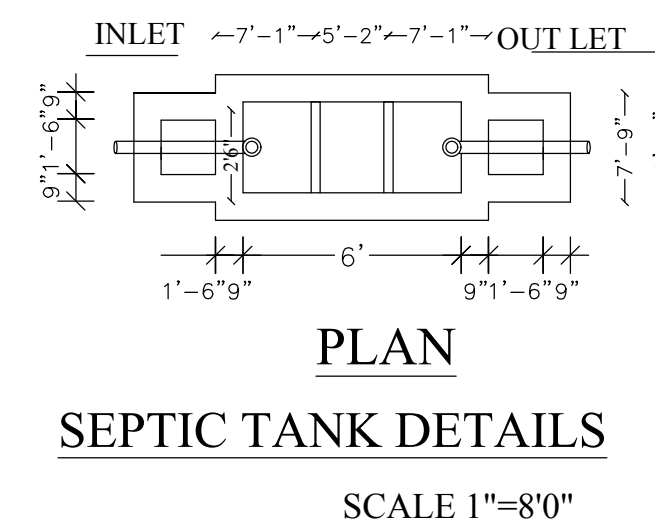
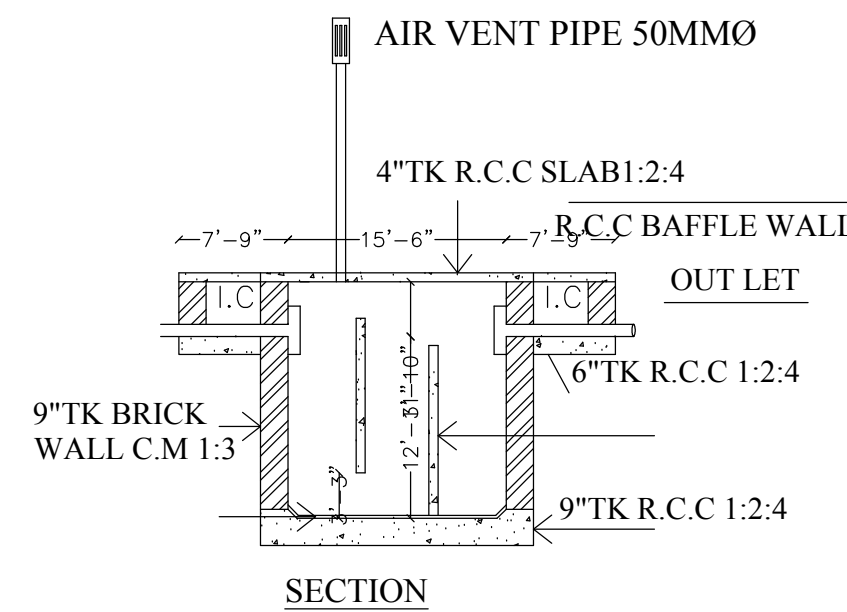
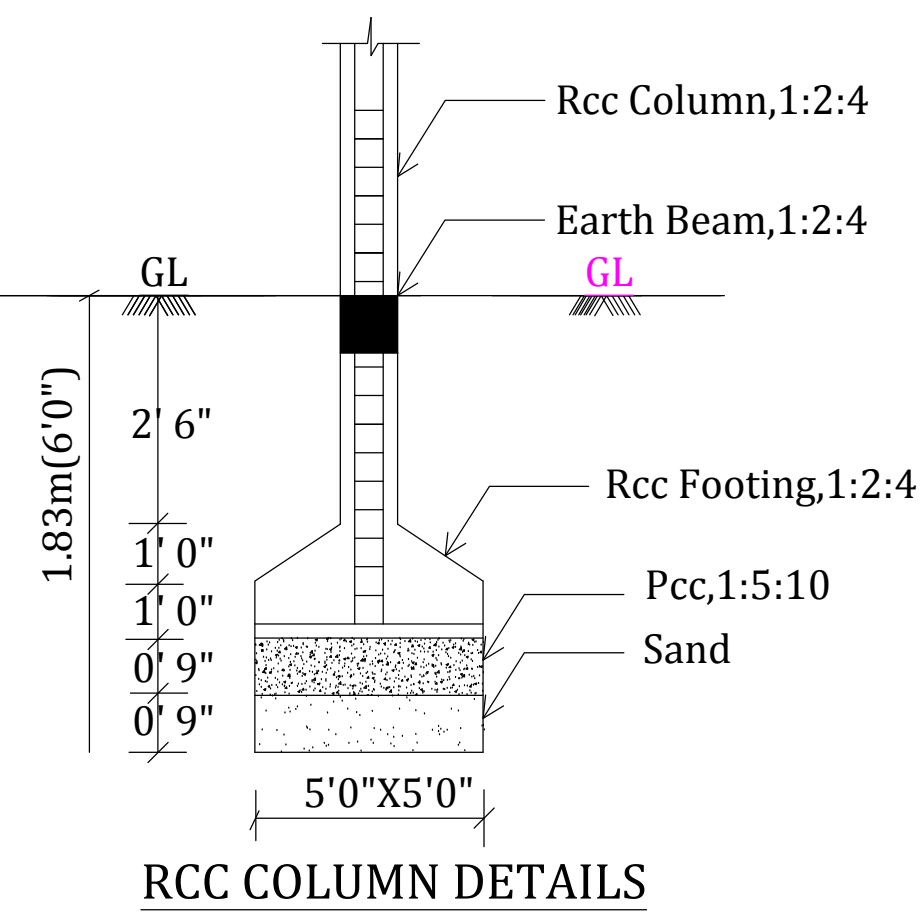


PLAN SHOWING THE THE R.W.H ,SOLAR SEPTIC TANK , AND S.T.P DETAILS FOR EXISTING AND PROPOSED ADDITIONAL CONSTRUCTION OF WASH INSTITUTE IN S.NO:693/1,693/2,694/2A, 694/2B, 694/2C, KOTHAPPULLI VILLAGE, DINDIGUL WEST TALUK, DINDIGUL DISTICT.

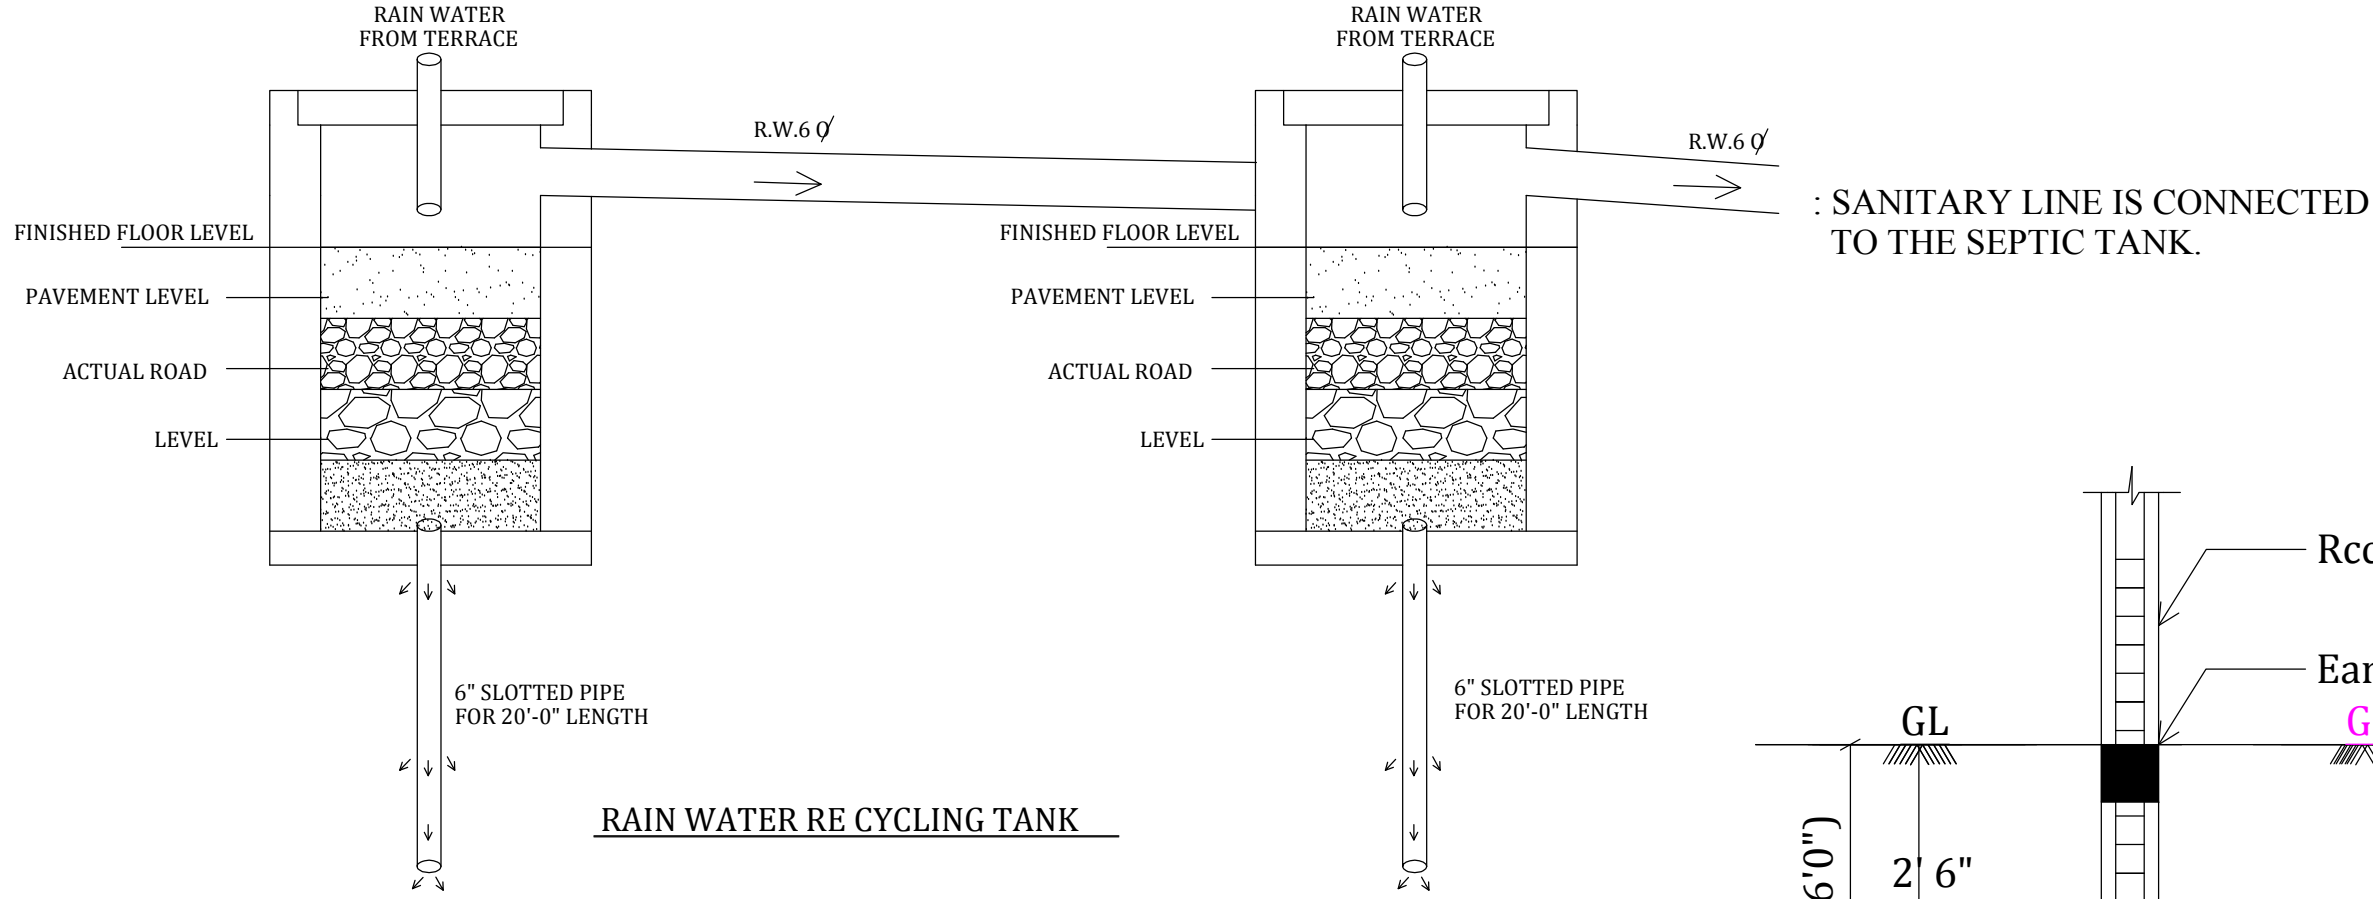

Dwarf Wall Details

OFFICE USE

SITE APPROVAL:

Online Application No:SWP/BPA/011690/2023
Scrutiny Reference No: FXWWTXPK
Site Boundary Shown as " A to F " and
Numbered as SWP/DTCP/DINDIGUL/
Site Approval No: 173/2023

BUILDING PERMISSION:

Online Application No:SWP/BPA/011690/2023
Scrutiny Reference No: FXWWTXPK
Numbered as SWP/DTCP/DINDIGUL/
Building Permission No:27/2023

APPLICANT

ARCHITECT


STRUCTURAL ENGINEER

ENGINEER

[illegible]

TERRACE FLOOR PLAN
(BLOCK-1)

SHEET NO :4/5

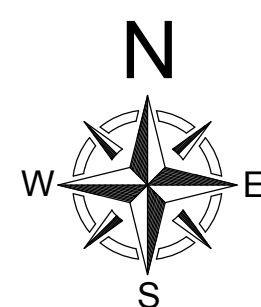

(SCALE - 1:100)

REFERENCE:-

PROPOSED BUILDING -

EXISTING BUILDING -

JOINERY DETAILS

D	DOOR	1.22 x 2.10
D1	DOOR	0.76 x 2.10
W	WINDOW	1.82 x 1.52
V	VENTILATOR	1.82 x 0.60
V1	VENTILATOR	0.76 x 0.76
J	JALLI	2.0 x 1.0

AREA DETAILS

Descriptions	Non FSI	FSI	Total Area
Area of the Existing Ground Floor (Block-1)		1162.58	1162.58
Area of the Proposed Ground Floor (Block-1)		1008.80	1008.80
Area of the Existing First Floor (Block-1)		451.42	451.42
Area of the Proposed First Floor (Block-1)	74.58	755.91	830.49
Head Room Area	162.52		162.52
Total Area	237.10	3378.71	3615.81


OFFICE USE

SITE APPROVAL:

Online Application No:SWP/BPA/011690/2023
Scrutiny Reference No: FXWWTXPK
Site Boundary Shown as "A to F" and
Numbered as SWP/DTCP/DINDIGUL/
Site Approval No: 173/2023

BUILDING PERMISSION:

Online Application No:SWP/BPA/011690/2023
Scrutiny Reference No: FXWWTXPK
Numbered as SWP/DTCP/DINDIGUL/
Building Permission No:27/2023

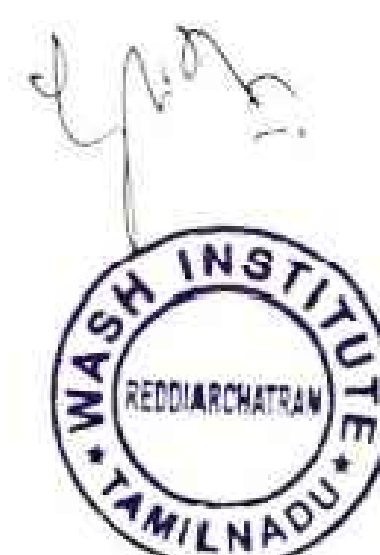

APPLICANT



STRUCTURAL ENGINEER




ARCHITECT




ENGINEER

PLAN SHOWING THE EXISTING AND PROPOSED ADDITIONAL CONSTRUCTION OF WASH INSTITUTE IN S.NO:693/1,693/2,694/2A, 694/2B, 694/2C, KOTHAPPULLI VILLAGE, DINDIGUL WEST TALUK, DINDIGUL DISTICT.

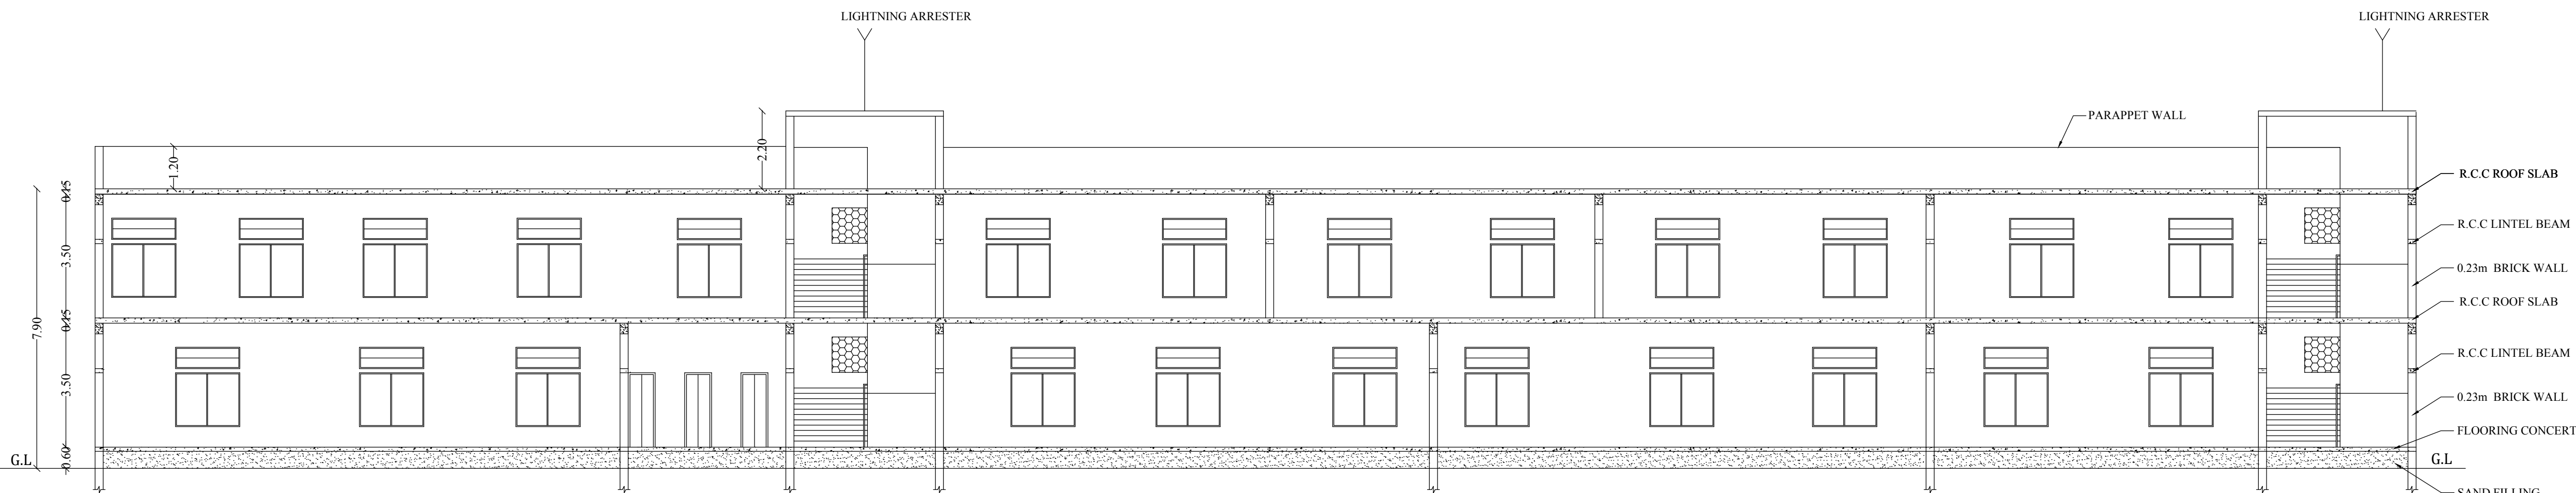


SECTION ON A-A
(BLOCK-1)

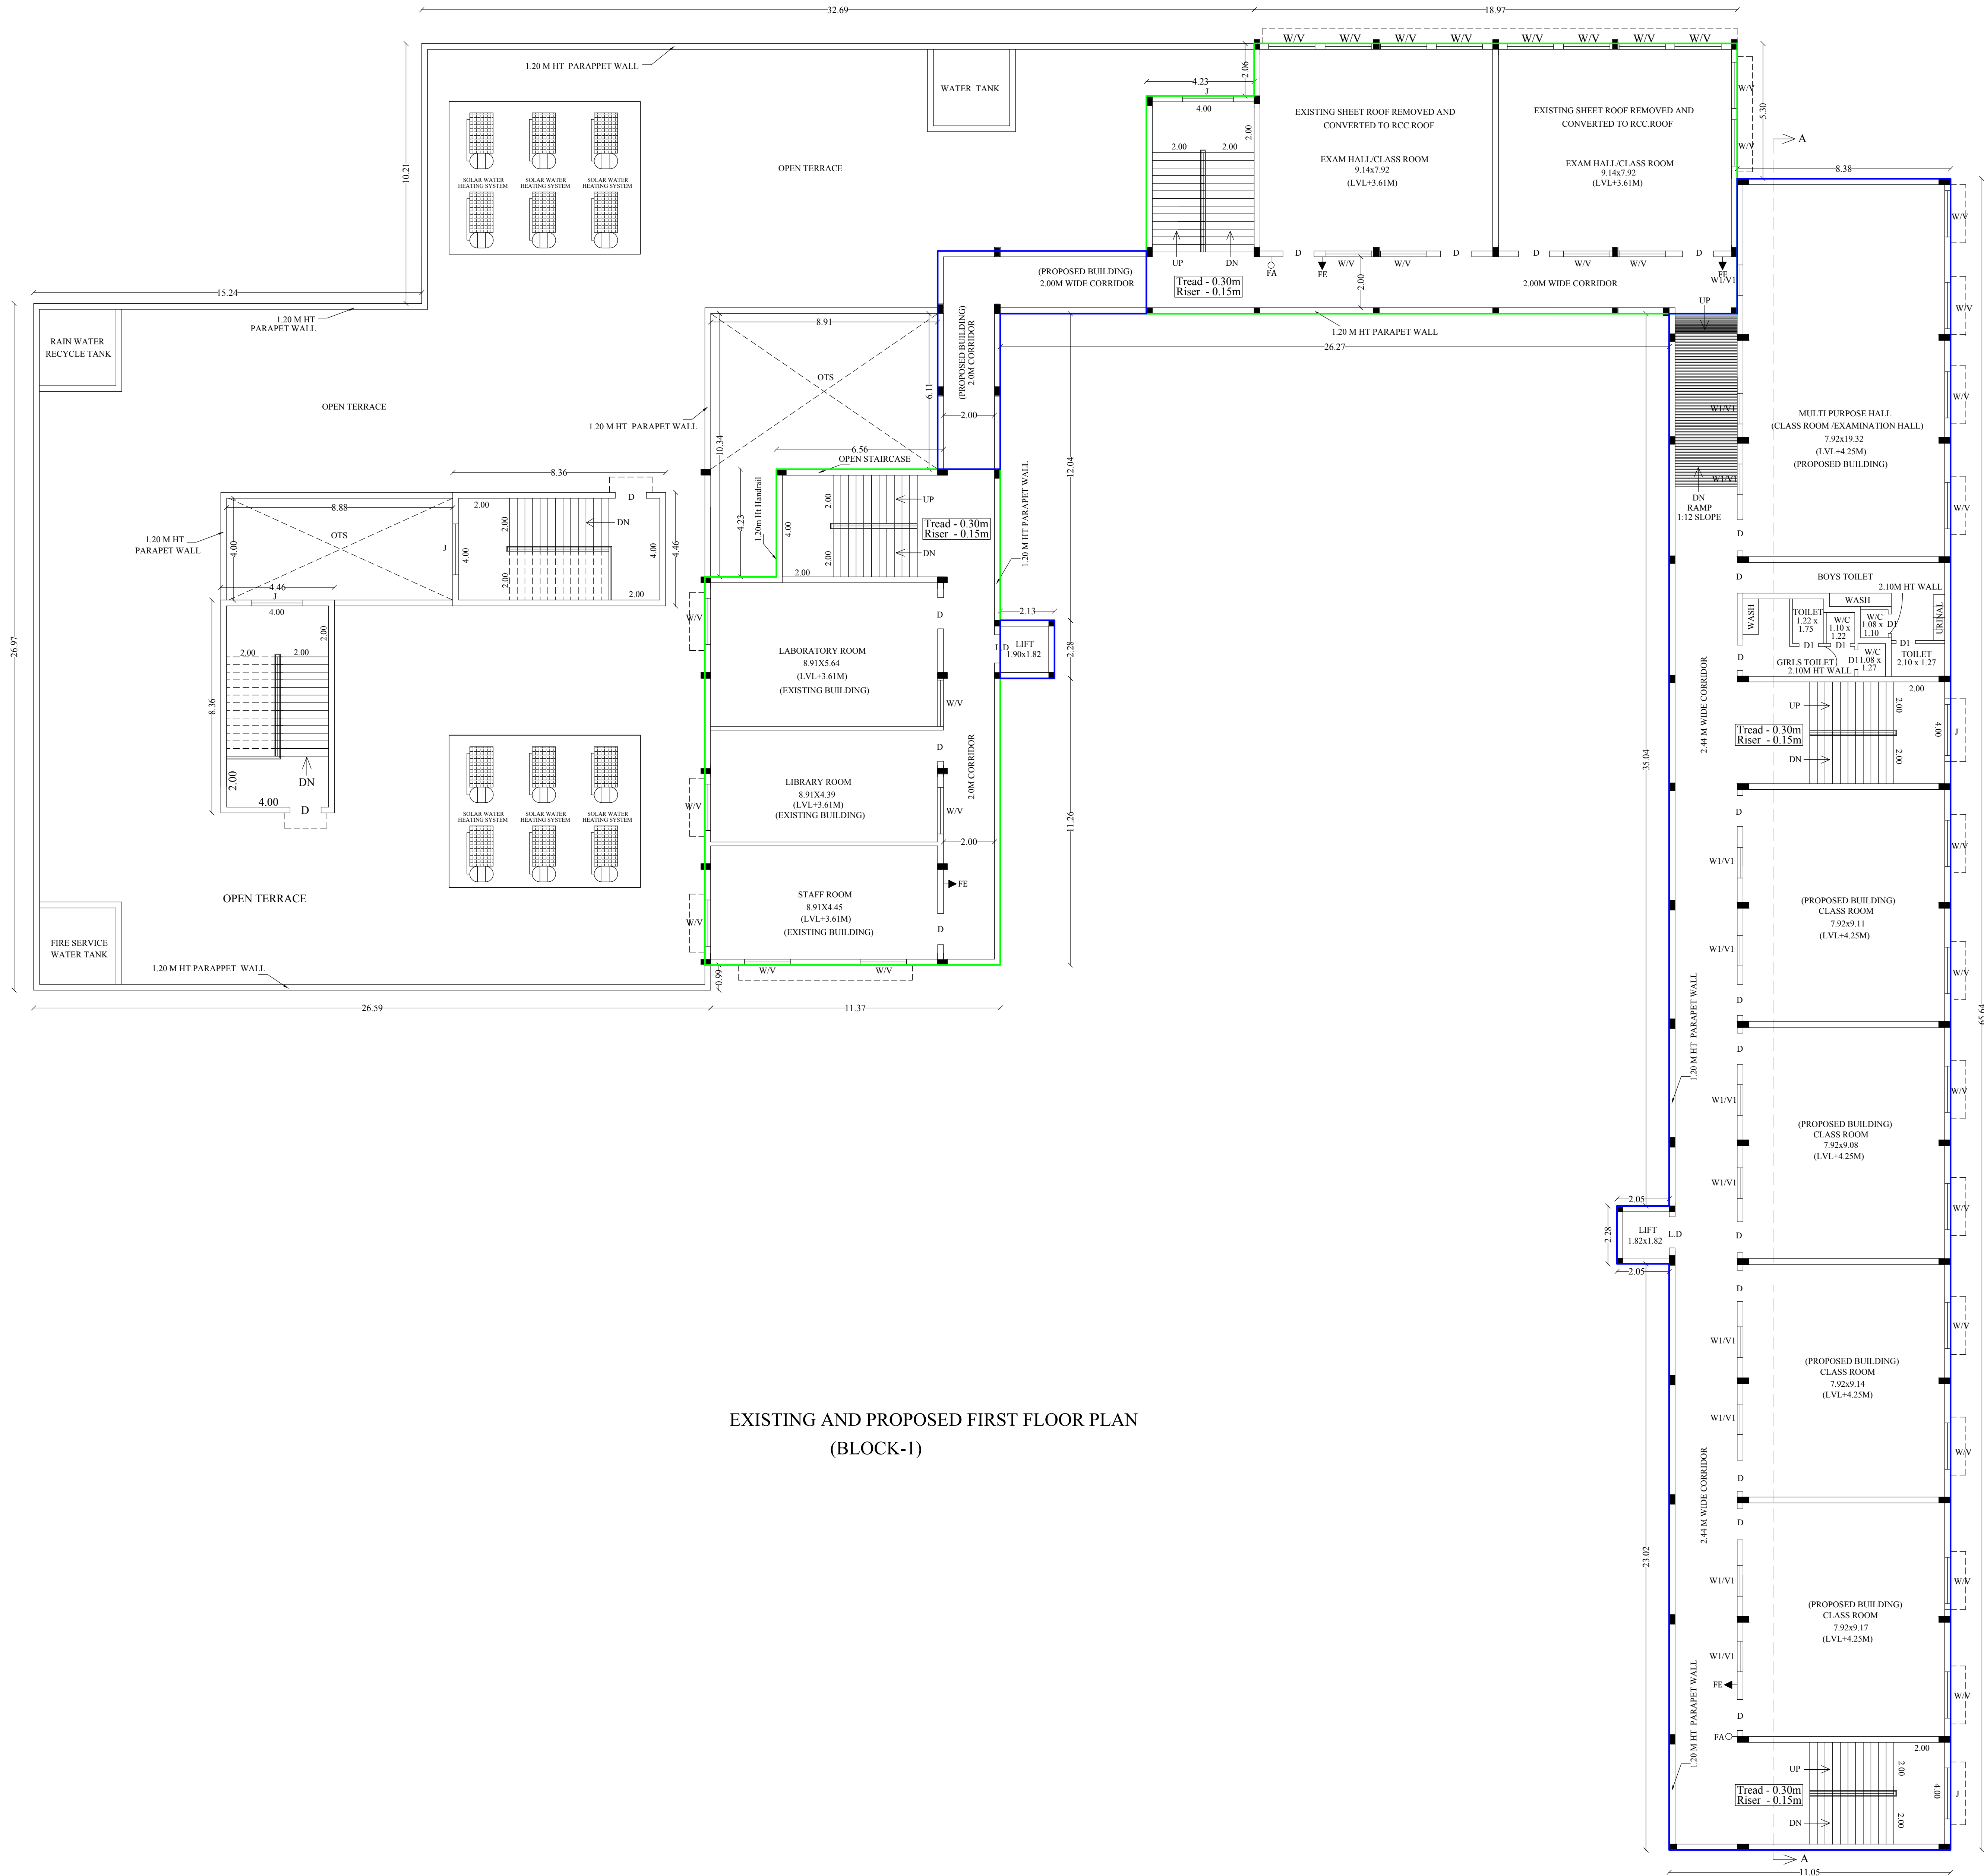

EXISTING AND PROPOSED FIRST FLOOR PLAN
(BLOCK-1)

SHEET NO :3/5

(SCALE - 1:100)

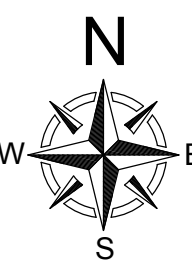

REFERENCE:-

PROPOSED BUILDING - ☐
EXISTING BUILDING - ☐

JOINERY DETAILS

D	DOOR	1.22 x 2.10
D1	DOOR	0.76 x 2.10
W	WINDOW	1.82 x 1.52
V	VENTILATOR	1.82 x 0.60
V1	VENTILATOR	0.76 x 0.76
J	JALLI	2.0 x 1.0

AREA DETAILS

Descriptions	Non FSI	FSI	Total Area
Area of the Existing Ground Floor (Block-1)		1162.58	1162.58
Area of the Proposed Ground Floor (Block-1)		1008.80	1008.80
Area of the Existing First Floor (Block-1)		451.42	451.42
Area of the Proposed First Floor (Block-1)	74.58	755.91	830.49
Head Room Area	162.52		162.52
Total Area	237.10	3378.71	3615.81

REFERENCE:

EXISTING BUILDING - ☐
PROPOSED BUILDING - ☐

NOTE:

FE - FIRE EXTINGUISHER
FA - FIRE ALARM

OFFICE USE

SITE APPROVAL:

Online Application No:SWP/BPA/011690/2023
Scrutiny Reference No: FXWWTXPK
Site Boundary Shown as " A to F " and
Numbered as SWP/DTCP/DINDIGUL/
Site Approval No: 173/2023

BUILDING PERMISSION:

Online Application No:SWP/BPA/011690/2023
Scrutiny Reference No: FXWWTXPK
Numbered as SWP/DTCP/DINDIGUL/
Building Permission No:27/2023



APPLICANT



STRUCTURAL ENGINEER



ARCHITECT



ENGINEER

(SCALE - 1:400)

SITE EXTANT DETAILS

Total Extant (Document) - 8750 Sq.M

AREA DETAILS

$$\text{FLOOR SPACE INDEX} = \frac{3378.71}{8531.97} = 0.396$$

No of Car Parking Required - 17 Nos
No of Car Parking Provided - 20 Nos
(Including 2no P.h Parking)

10% O.S.R REQUIRED - 875.0 Sq.M

10% O.S.R PROVIDED - 910.92 Sq.M

Online Application No:SWP/BPA/011690/2023
Scrutiny Reference No: FXWWTXPK
Site Boundary Shown as " A to F " and
Numbered as SWP/DTCP/DINDIGUL/
Site Approval No: 173/2023

Online Application No:SWP/BPA/011690/2023
Scrutiny Reference No: FXWWTXPK
Numbered as SWP/DTCP/DINDIGUL/
Building Permission No:27/2023

SITE BOUNDARY	-	
EXISTING ROAD	-	
PROPOSED BUILDING	-	
EXISTING BUILDING	-	
O.S.R	-	
OLD BUILDING TO BE DEMOLISHED	-	
DRIVE WAY	-	
BUILDING PROHIBITED - AREA	-	

 Ar AUXILLIA JERINE, A. B. Arch
Registered Architect
21/1, Roke Building D D Road, Near
Arapalayam Bus term, Madurai - 16
Email: jerineauxillia@gmail.com
Phone: 99944 21527, 0452 - 2605886

Er. T. BABU, B.E.,
PLAN CENTER
Registration No: RE 016/2019 (Grade.I)
No.25, South Street, Near Amma Mess
Tallakulam, Madurai - 2.
Ph: 8220044943. 9786948414

ENGINEER

