

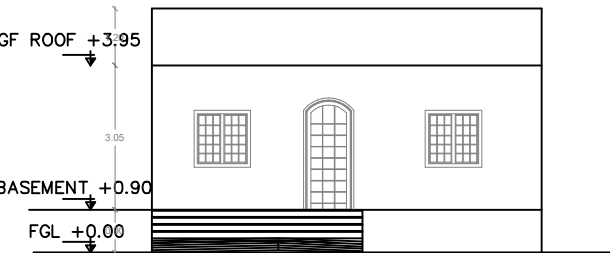


PLAN SHOWING THE PROPOSED CONSTRUCTION OF RCC ROOF RESIDENTIAL BUILDING GROUND FLOOR
IN PLOT NO: 20, PATTa NO: 3992, SURVEY NO : 1397/1D, NEW WARD NO: 2, IN SITHAIYANKOTTAI
TOWN PANCHAYAT, ATHOOR TALUK, DINDIGUL DISTRICT.

APPLICANT : Mr. HAKKIM SET S/O Mr. MOHAMED KASEEM

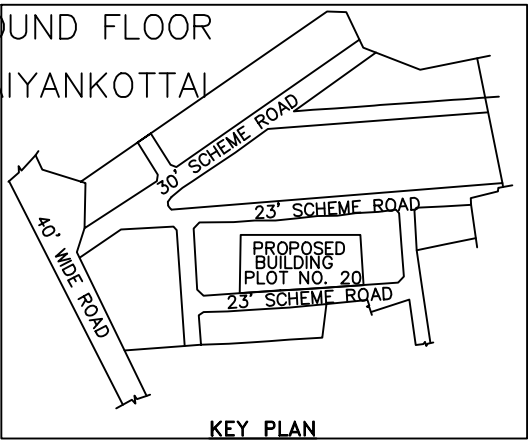


FRONT ELEVATION

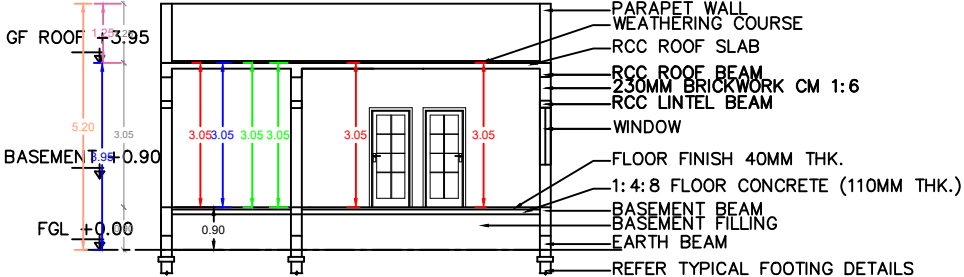


SECTION A-A


LEGEND
FGL - FORMED GROUND LEVEL
THK - THICKNESS
TYP - TYPICAL
MIN - MINIMUM
PCC - PLAIN CEMENT CONCRETE
RCC - REINFORCED CEMENT CONCRETE
CM - CEMENT MORTAR
B/F - BOTH FACE
Y - HYSD REBAR
C/O - CENTER TO CENTER
GF - GROUND FLOOR
TF - TERRACE FLOOR

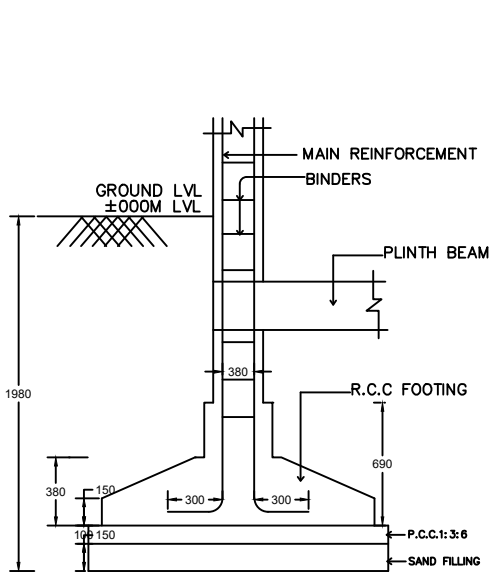


TYPICAL SECTION OF R.C.C COLUMN FOUNDATION
SCALE : 1" = 2'-0"

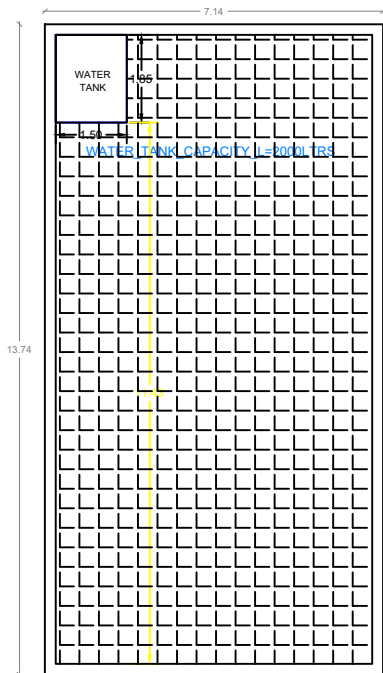

PROPOSED TERRACE FLOOR PLAN

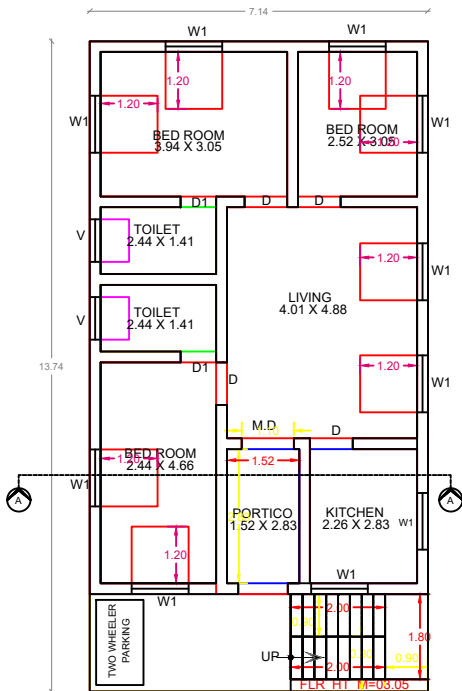

PROPOSED GROUND FLOOR PLAN

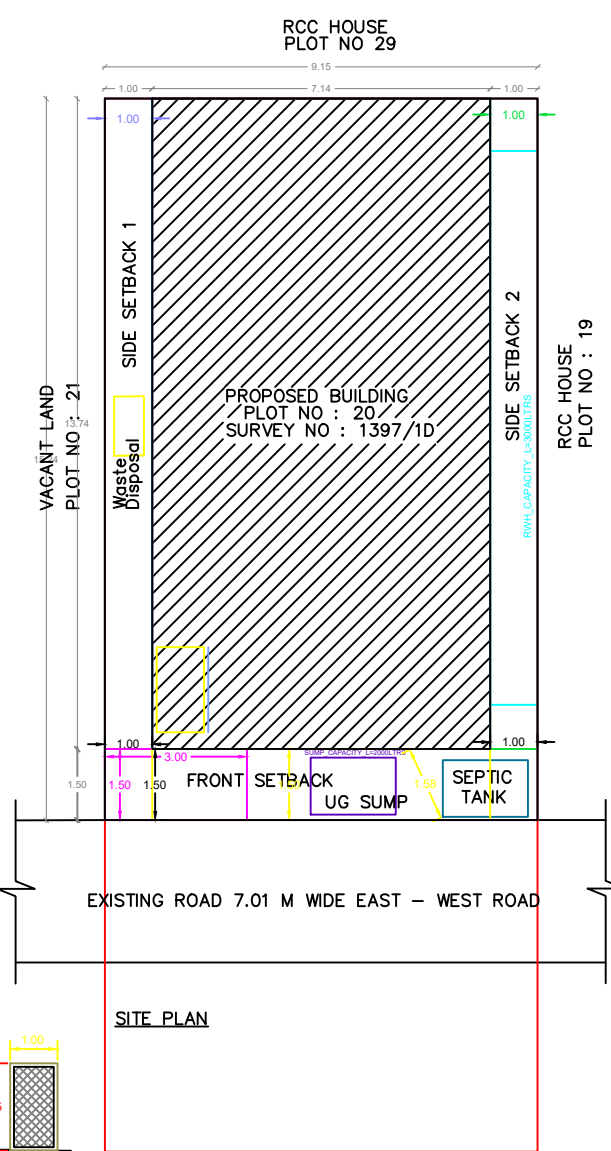

SITE PLAN



NOTE:- ALL DIMENSIONS ARE IN METRES

REFERENCE		
[Symbol]	SITE BOUNDARY	
[Symbol]	PROPOSED CONSTRUCTION	
[Symbol]	EXISTING - ROAD	

SCHEDULE OF JOINERY

TYPE	DESCRIPTION	SIZE
MD	MAIN DOOR	3'-6" X 7'-0"
D	DOOR	3'-0" X 7'-0"
D1	DOOR	2'-6" X 7'-0"
W	WINDOW	5'-0" X 4'-0"
W1	WINDOW	4'-0" X 4'-0"
V	VENTILATOR	2'-0" X 2'-0"
OP	OPEN	3'-0" X 7'-0"

AREA STATEMENT	SQ.FT	SQ.M
PLOT EXTENT AS PER SITE	1500.00	139.29
GROUND FLOOR	1055.94	98.10
AREA OF THE OPEN SPACE	444.44	41.30
TOTAL	2246.0	2246.0

APPLICANT

(HAKKIM SET)

REGISTERED ENGINEER

Er. T.KESAVARAJ D.C.E.
REGISTERED ENGINEER - GRADE I
5-1-6/20, CHURCH 1ST STREET
POONSOLAI, CHINNALAPATTI,
DINDIGUL (DIST.)-624 301
94438 30816, 97514 37150

DRAWING NO: KAY3-023-RES01-AP-001
DRAWN BY: MM CKD BY: KK
REV: RO

OFFICE USE
Building Permission :-
Roc No. :- 188/2024 - 25
Building Permission No :- 01/2024 - 25
/E Signed /
Excutive Officer
Selection Grade Town Panchayat
Sithaiyankottai
Dindigul District

