



PLAN SHOWING THE PROPOSED CONSTRUCTION OF RESIDENTIAL BUILDING IN S.NO:266 /1 B, 265 /1B , NEW S.NO:266/15,
PLOT NO:23 AT THIRUKUMARAN NAGAR , CHETTINAICKENPATTY VILLAGAE & PANCHAYATH , DINDIGUL TALUK & DINDIGUL DIST.

APPLICANT: M.SANTHANA MURUGESAN, S/o. MUTHU.


SCALE : 1: 100

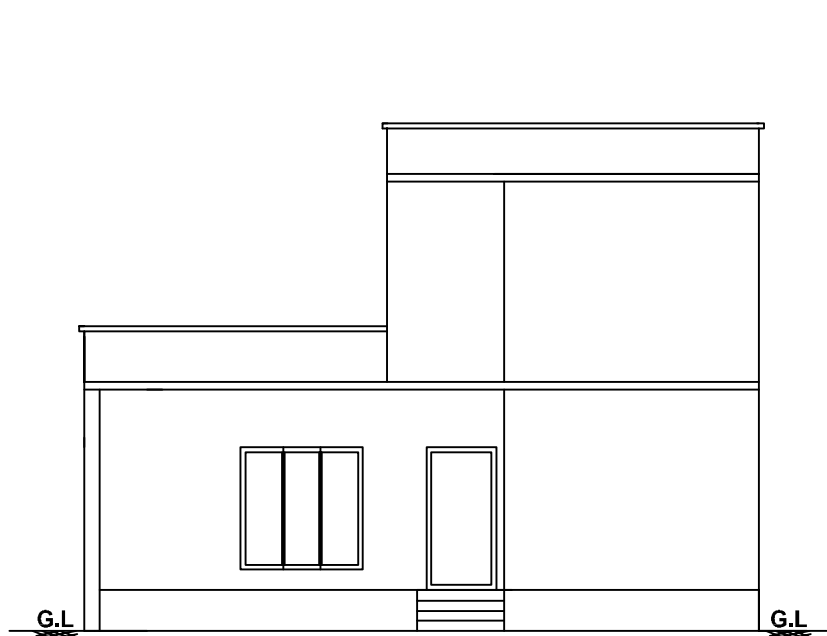


ELEVATION

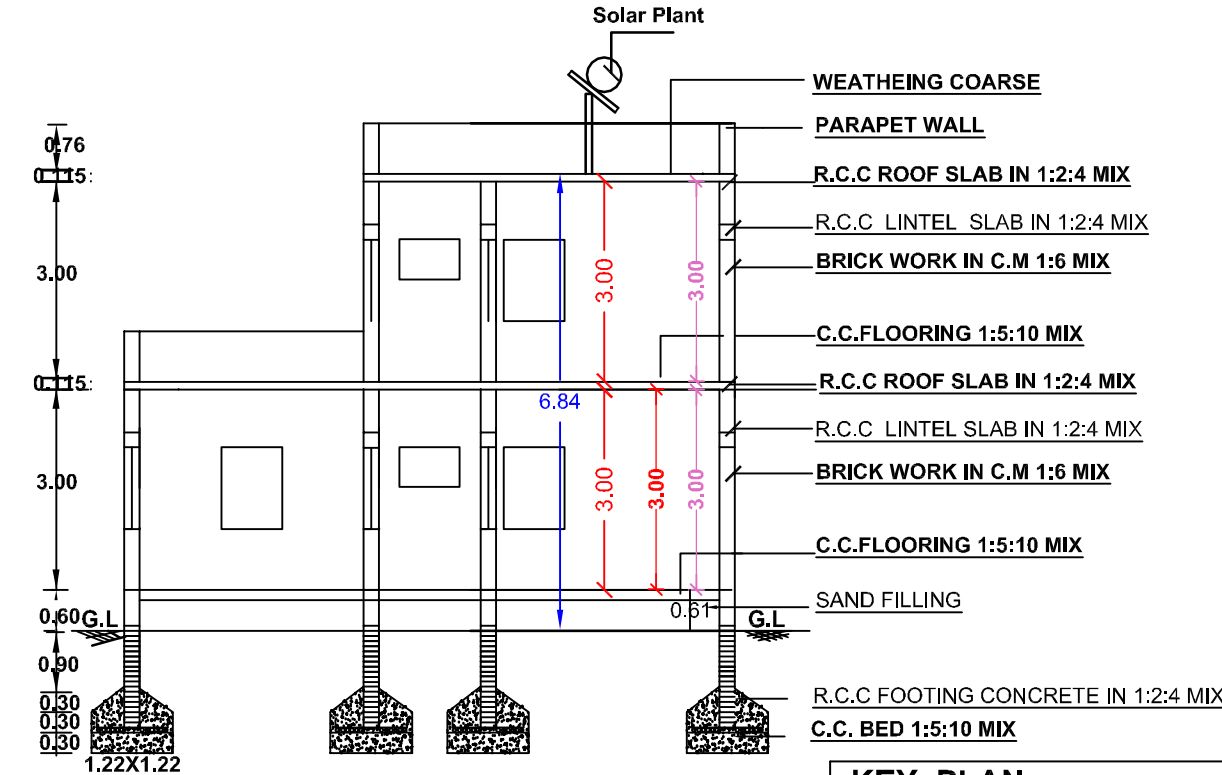



SECTION ON AB

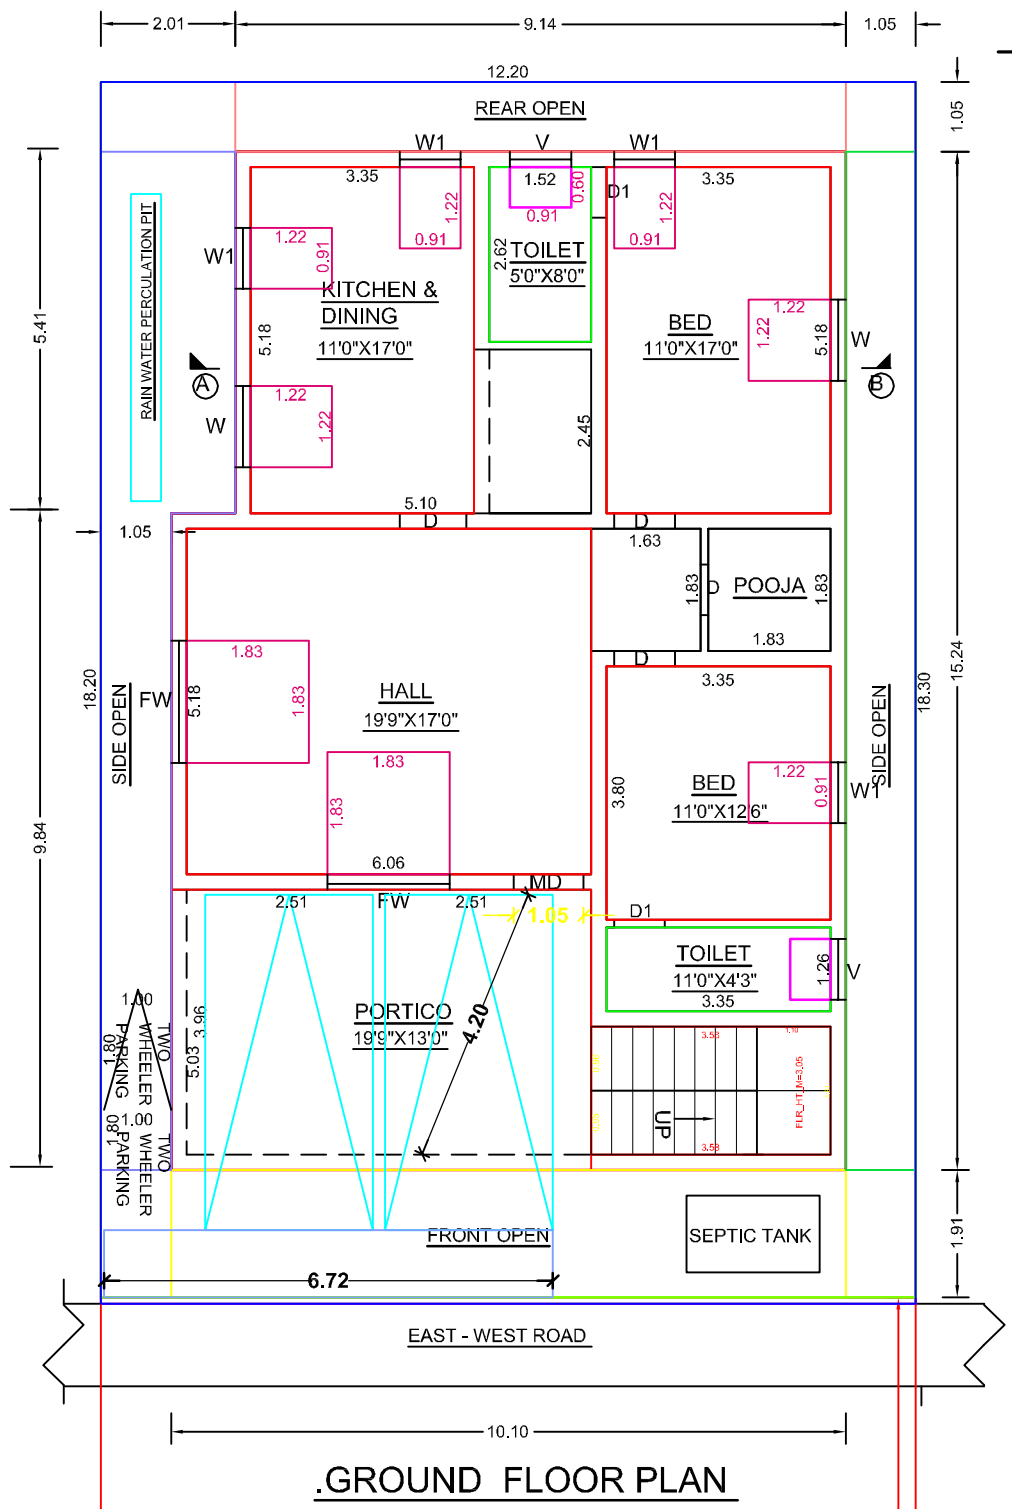


.GROUND FLOOR PLAN

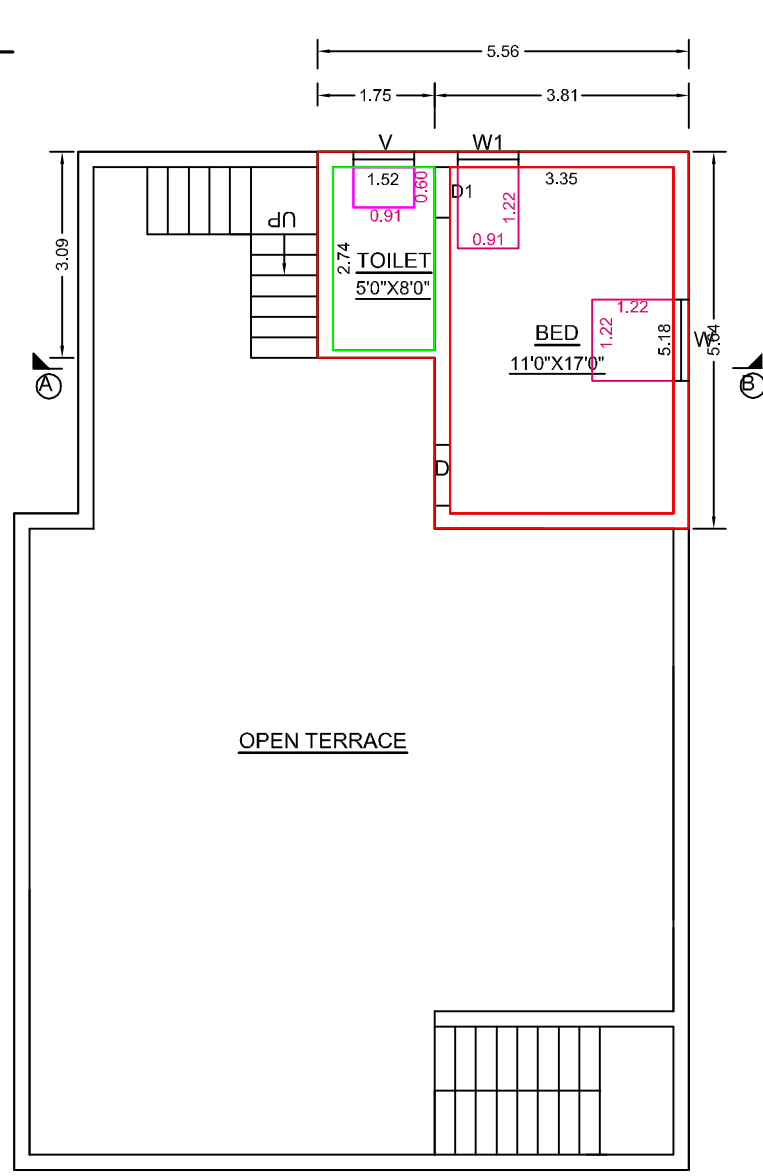


.FIRST FLOOR PLAN

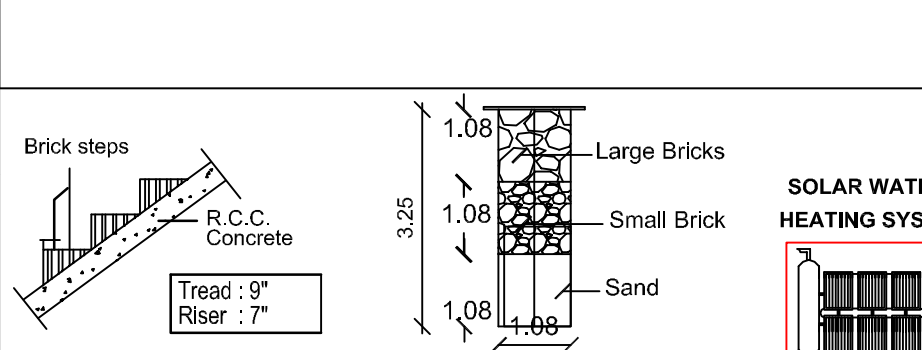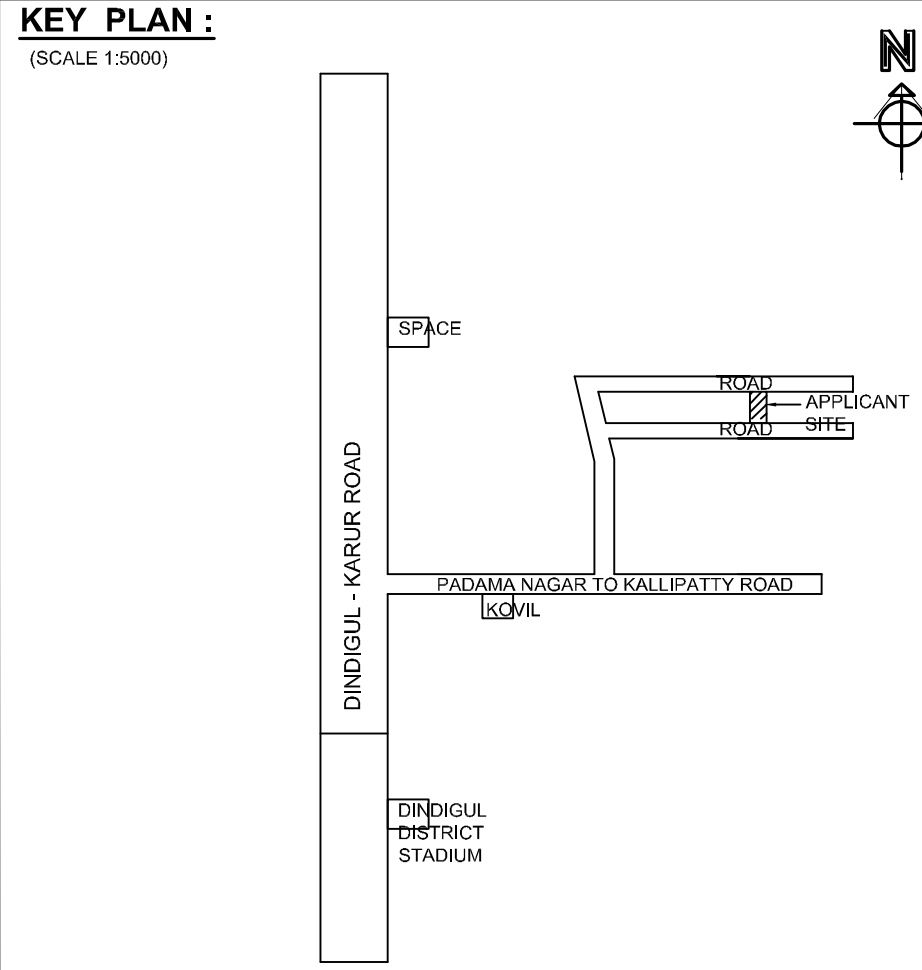

STAIRCASE DETAILS SECTION OF RAIN WATER

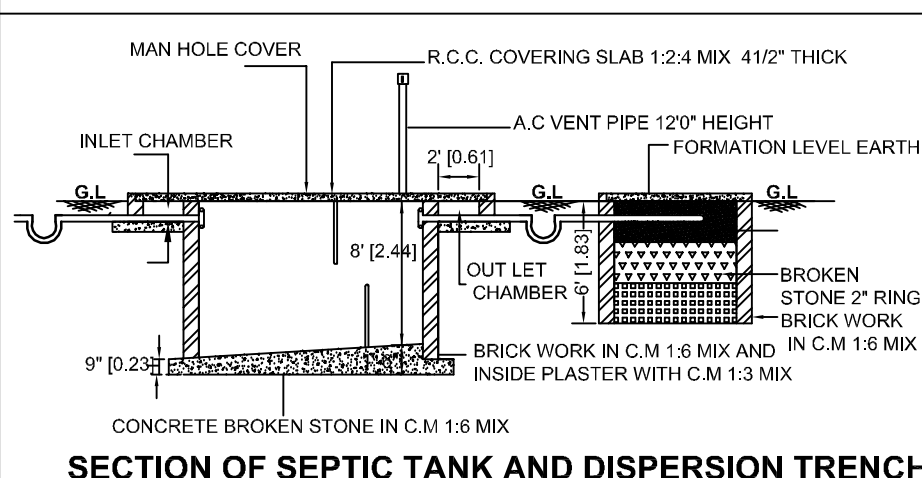

SECTION OF SEPTIC TANK AND DISPERSION TRENCH

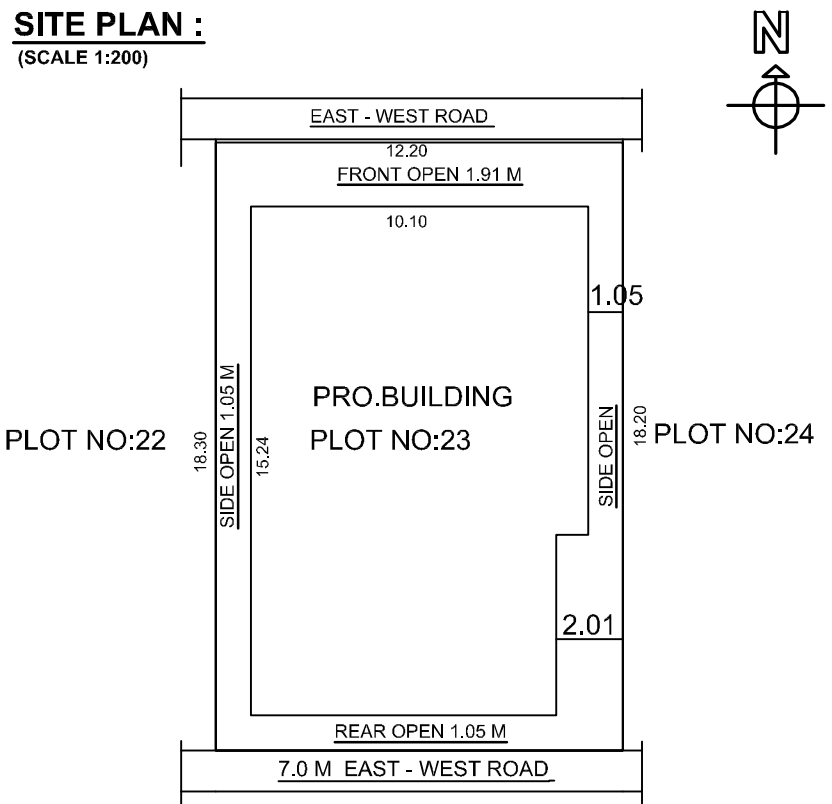


SCHEDULE OF JOINERIES			
S.NO.	DESCRIPTION	FEET	METRE
MD	MAIN DOOR	4'0" X 7'0"	1.22 X 2.13
D	DOOR	3'0" X 7'0"	0.91 X 2.13
D1	DOOR	2'6" X 7'0"	0.76 X 2.13
FW	WINDOW	6'0" X 6'0"	1.83 X 1.83
W	WINDOW	4'0" X 4'0"	1.22 X 1.22
W1	WINDOW	3'0" X 4'0"	0.91 X 1.22
V	VENTILATOR	3'0" X 2'0"	0.91 X 0.61


Parking Calculation Building Area

Required Car Parking : 1 No.
Required Two Wheller Parking :2Nos.
Provided Car Parking : 1 No.
Provided Two Wheller Parking :2 Nos.

PRO. AREA DETAILS	Sq.Ft.	Sq.M.
TOTAL SITE AREA (FMB)	2400.00	223.00
TOTAL SITE AREA (DOCUMENT)	2400.00	223.00
SUPER IMPOSED PLOT BOUNDARY	2400.00	223.00
PRO. GROUND FLOOR	1600.33	148.73
PRO. FIRST FLOOR	289.34	26.89
OPEN SPACE	799.67	74.27

APPROVED DETAILS:
Online Application No: SWP/BPA/067315/2023
ROC No: SWP/BPA/067315/2023/CNP
Building Plan Permission No: 005/2023/BP

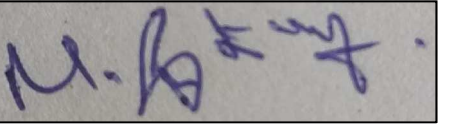APPLICANT:

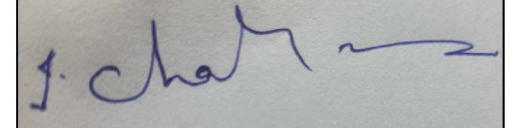(M.SANTHANA MURUGESAN)

DRAWN:

I.CHARLES JEYAKUMAR, D.C.E., D.Cadd.,
Registered Engineer Grade - III
Reg.No:078/LS/2019/00029
AJK Constructions,
A4/8, Sheriff Complex, Opp.To.St.Joseph Hospital,
Trichy Road, Dindigul -624001
CELL No. 94420 68387
E-mail id: jeyakumar8387@gmail.com