



PLAN SHOWING THE PROPOSED CONSTRUCTION OF RESIDENTIAL BUILDING (G.F+1) AT S.NO.80/11A2
ORUTHATTU VILLAGE ,AMMAIYANAICKANUR TOWN PANCHAYATH, NILAKKOTTAI TALUK, DINDIGUL DISTRICT.
APPLICANT :- L.GANESHKUMAR alias GANESAN

SCALE : 1" = 8'0" [OR] 1:100

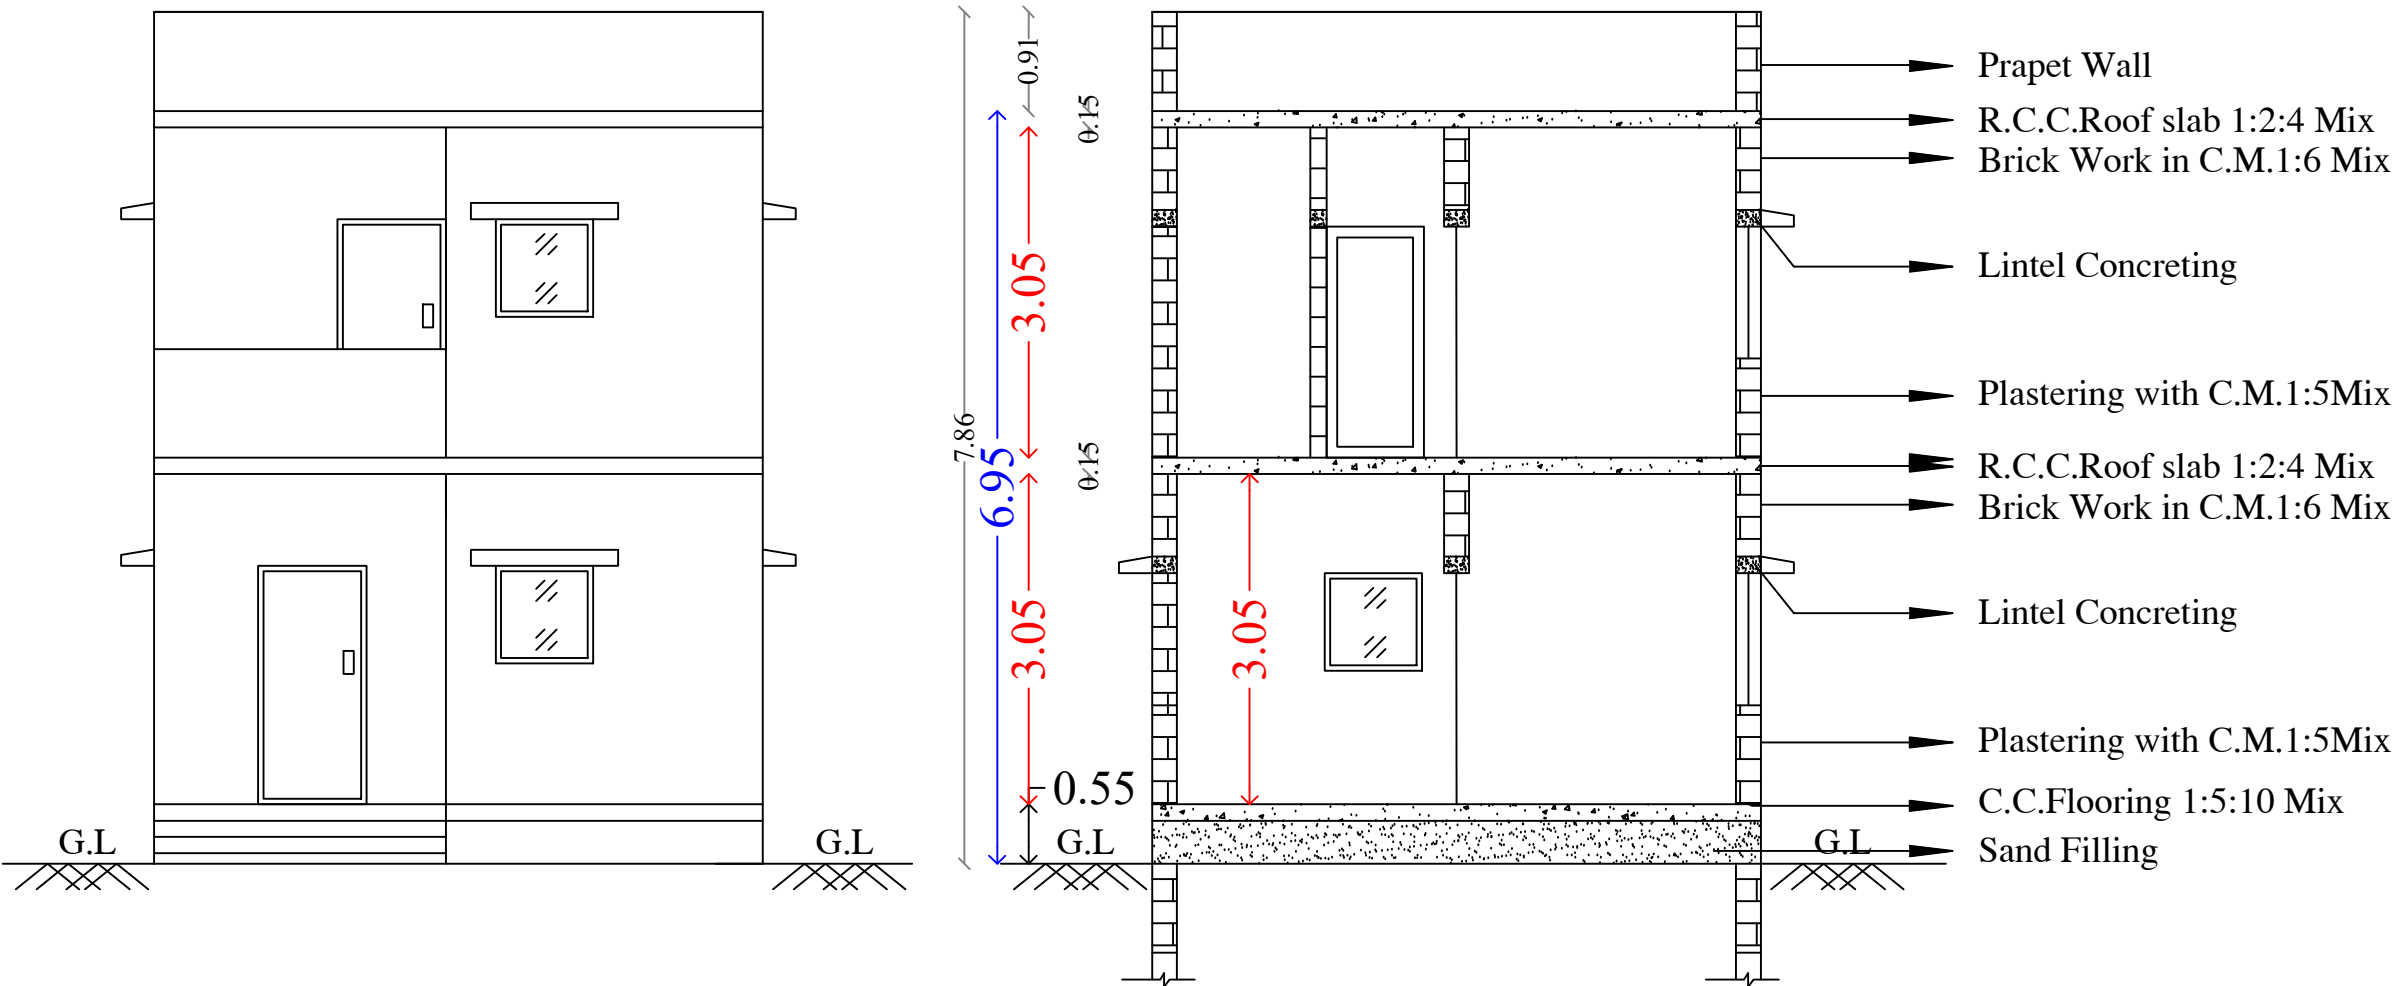


FRONT ELEVATION

SECTION ON "A - A"

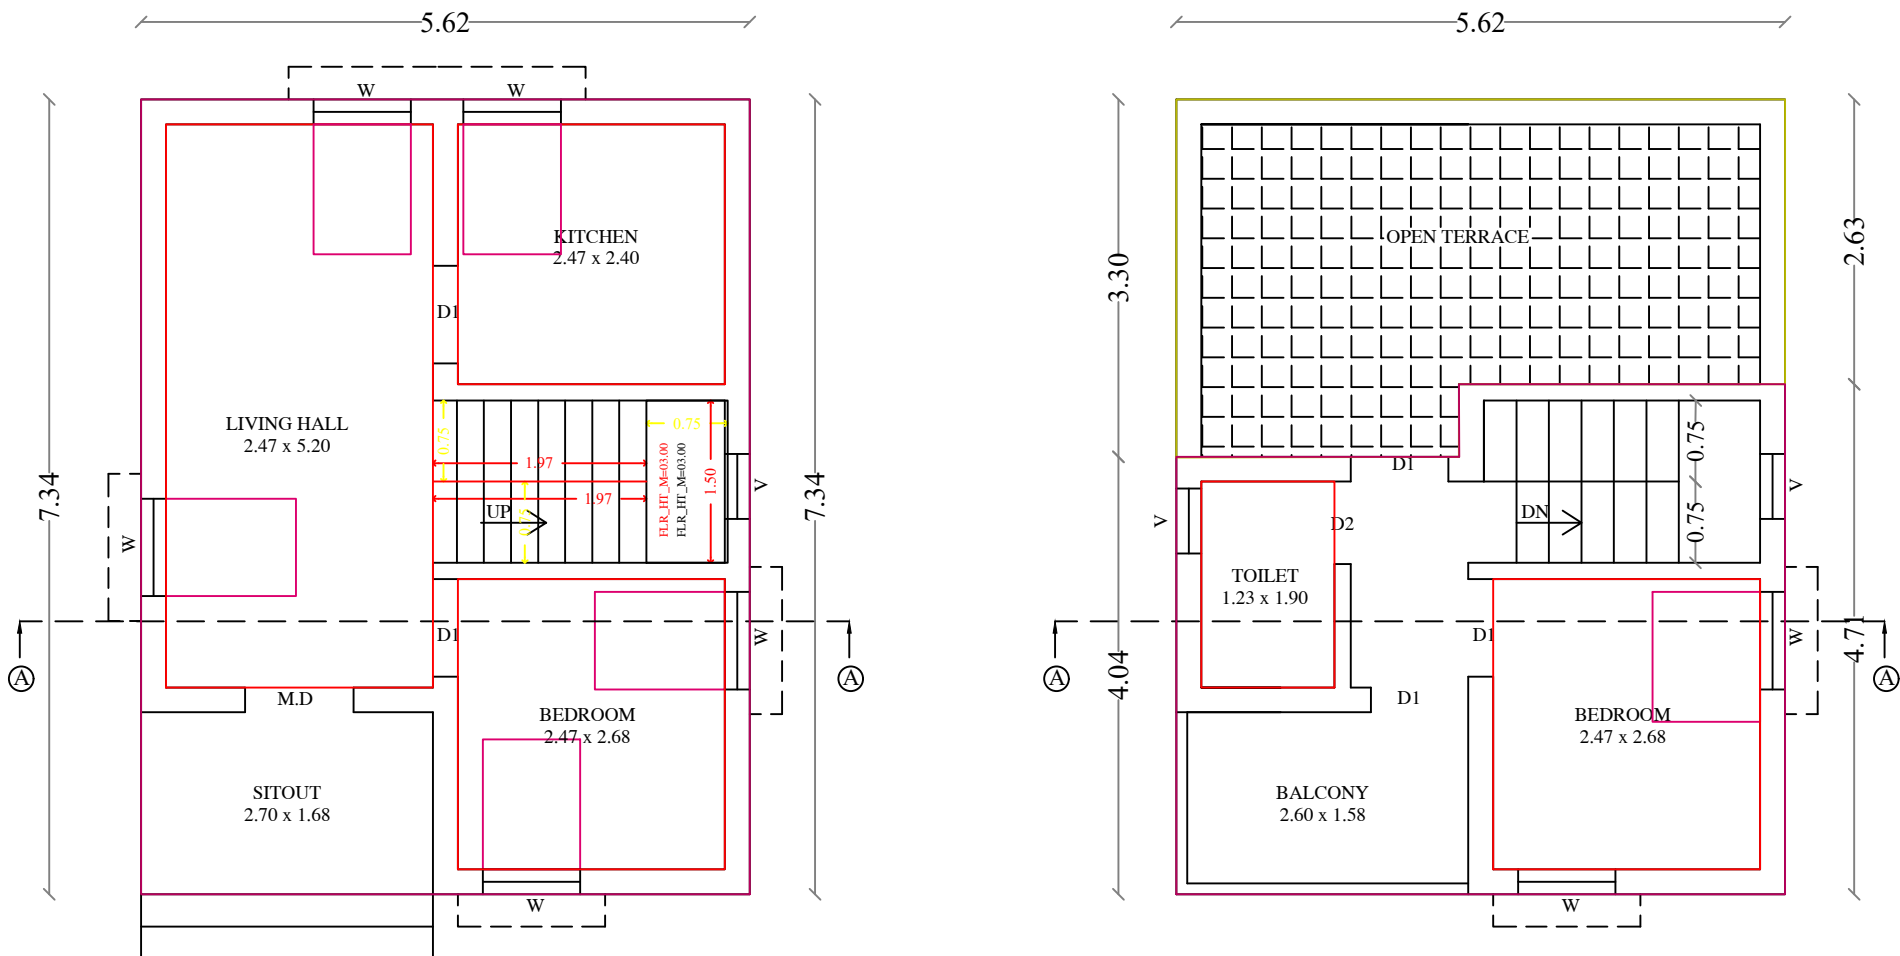


PROPOSED GROUND FLOOR



PROPOSED FIRST FLOOR

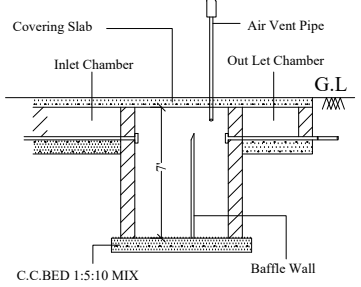


SECTION ON S.Tank

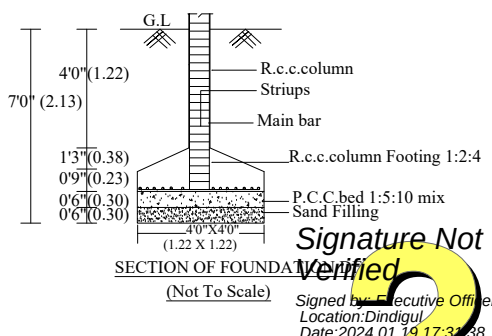

Signature Not
Verified
Signed by Executive Officer
Location:Dindigul
Date:2024.01.19 17:33:28

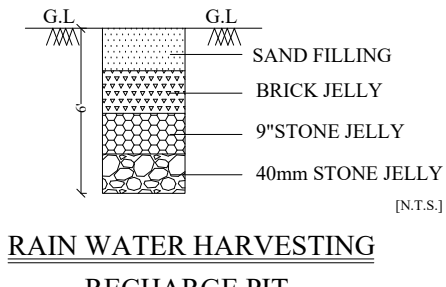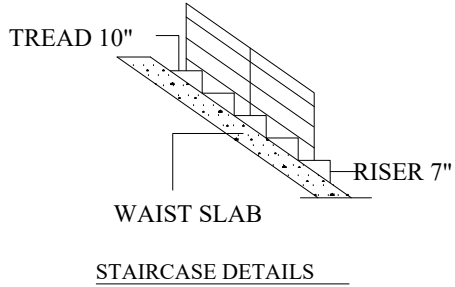

SITE PLAN :

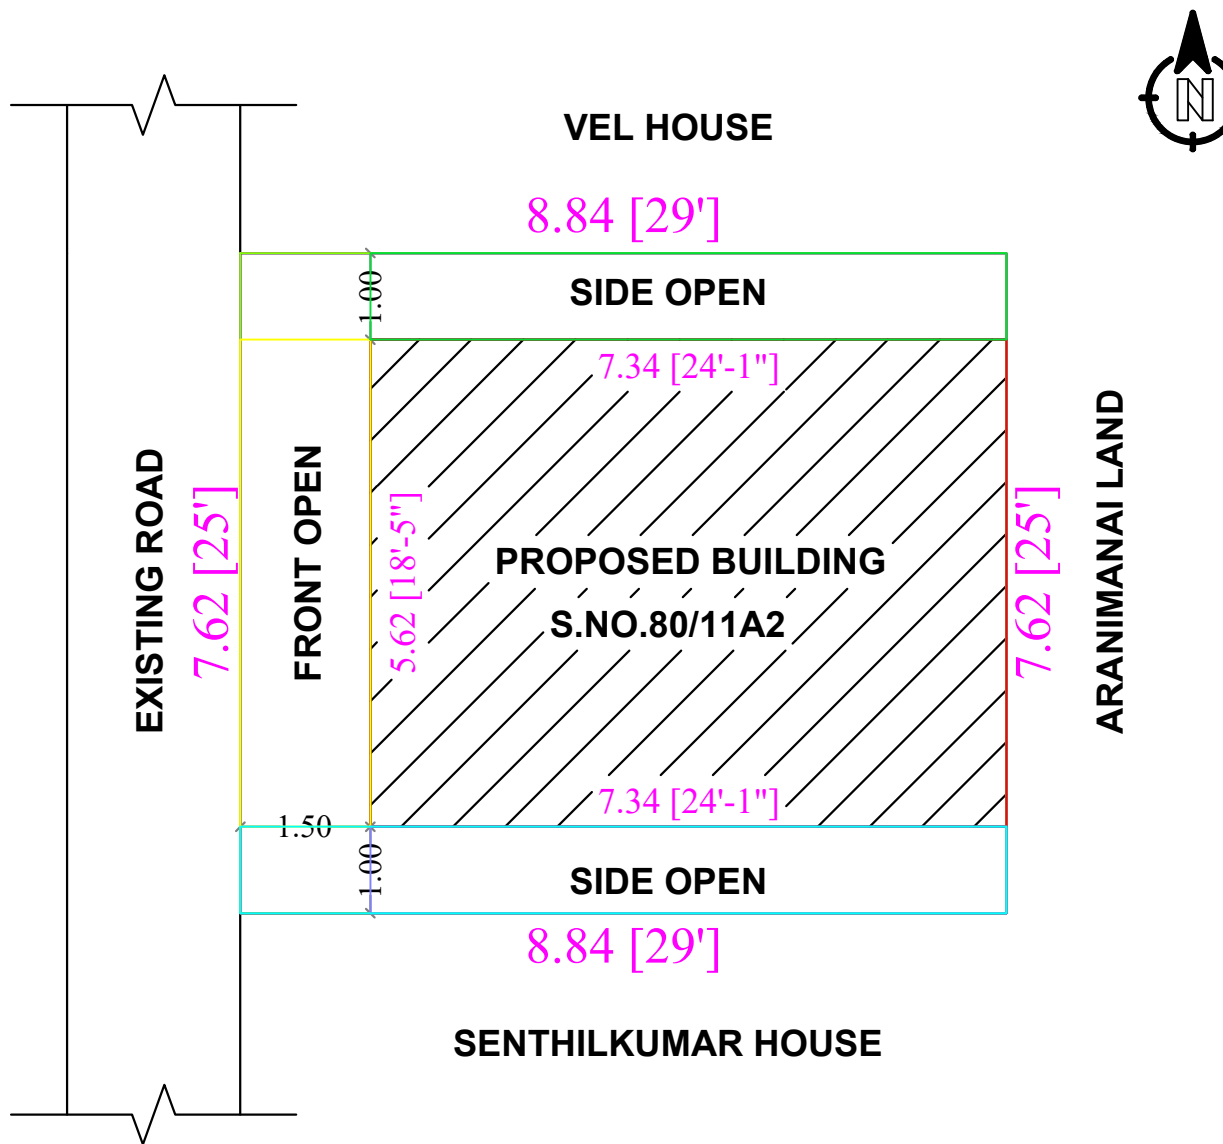

COLOUR INDEX :-

- 1.TOTAL AREA OF SITE
2.PRO. BUILDING
3.EXISTING ROAD

SPECIFICATION

FOUNDATION	: R.C.C, FOOTING IN C.C.1:2:4, OVER : A BED OF C.C.1:5:10MIX
BASEMENT	: BRICKWORK IN C.M.1:6: MIX
SUPER STRUCTURE	: BRICK WORK IN C.M.1:6: MIX
ROOFING	: R.C.C.ROOF SLAB 1:2:4MIX.4.5" TK
FLOORING	: C.C. FLOORING 1:5:10MIX AND TOP : FINISHING WITH TILES
PLASTERING USAGE	: PLASTERING WITH C.M. 1:5 MIX : RESIDENTIAL BUILDING

AREA DETAILS

SQ.F

SQ.M

JOINERIES

S.NO.	DESCRIPTION	FEET	METER
1.	MD MAIN DOOR	3'6" x 7'0"	1.00 x 2.13
2.	D1 DOOR	3'0" x 7'0"	0.91 x 2.13
3.	D2 DOOR	2'6" x 7'0"	0.76 x 2.13
4.	W1 WINDOW	3'0" x 4'0"	1.00 x 1.22
5.	W2 WINDOW	2'0" x 3'0"	0.60 x 1.00
6.	V VENTILATOR	3'0" x 2'0"	1.00 x 0.60

APPLICANT :-

ENGINEER:-

OFFICE USE :-

680016-01

Er.M.SWATHI PRIYA, BE(CIVIL)
Theni Best Cadd & Plotting
Allinagaram, Theni-625 531
Mail:thenibestcadd@gmail.com
Ph:9092958141,9095186210