

PP

APPROVAL RECORD

Planning Permission

Dindigul

Dindigul district, Tamil Nadu

APPROVAL TYPE

Building Plan

ISSUING AUTHORITY

DTCP

The approval as the planning authority issued it, reproduced in full behind this page.

An approval speaks to what was sanctioned, not to what was built. Completion is a separate record.


SITE PLAN SHOWING THE EXISTING CONSTRUCTION OF THE RESIDENTIAL BUILDING IN OLD SURVEY NO : 402 & 403 , T.S.NO : 21/1 ,

WARD : D, BLOCK-21 ,CARMELPURAM ROAD,KODAIKANAL MUNICIPALITY, DINDIGUL DT.

APPLICANT NAME :Mr .P.R.RAMAN ,S/O:Mr. V.P. RAMAN.

OLD RESIDENTIAL APPROVAL NO : B.A.NO.4/2015/F1 , B.L.NO.3/2015F1.DT 31-05-2016

SHEET NO:1/2

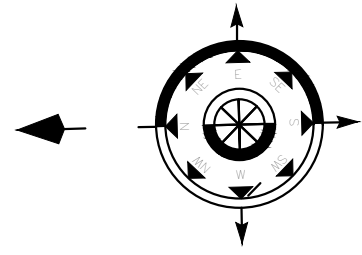

OFFICE USE ONLY:

DISTRICT TOWN AND COUNTRY PLANNING OFFICE
DINDIGUL DISTRICT

Sheet No: 1/2

SITE APPROVAL

Online Application No: SWP/BPA/085914/2024

Site Boundary Shown as "A to D" And

SWP/DTCP/DINDIGUL/SITE APPROVAL NO.53/2024

BUILDING PERMISSION

Drawing Scrutiny Reference: 52FM9W50

Online Application No: SWP/BPA/085914/2024

Numbered as

SWP/DTCP/DINDIGUL/BUILDING PERMISSION NO.12/2024

E Signed

Deputy Director

District Town And Country Planning Officer
Dindigul District

AREA DETAILS	FSI AREA SQ.M	NON FSI AREA SQ.M	TOTAL AREA SQ.M	TOTAL AREA SQ.FT
AREA OF THE PATTA / TSLR	-	-	1919.27	20659.00
AREA OF THE DEED	-	-	1898.88	20439.00
AREA OF THE SUPER IMPOSED	-	-	1919.27	20659.00

MINIMUM OF THE ABOVE SHALL BE TAKEN INTO ACCOUNT

AREA DETAILS	FSI AREA SQ.M	NON FSI AREA SQ.M	TOTAL AREA SQ.M	TOTAL AREA SQ.FT
BLOCK-1				
GROUND FLOOR AREA	398.13	-	398.13	4285.47
FIRST FLOOR AREA	286.36	-	286.36	3082.38
TOTAL AREA FOR BLOCK 1	684.49	-	684.49	7367.85
BLOCK-2				
SERVANT ROOM	61.62	-	61.62	663.28
TOTAL AREA FOR BLOCK 2	61.62	-	61.62	663.28
TOTAL AREA FOR BLOCK 1 & 2	746.11	-	746.11	8031.13
FLOOR SPACE INDEX (F.S.I)	(746.11 / 1898.88)			0.39 < 1.50

JOINERIES DETAILS	METER
1.MAIN DOOR - D	1.22 X 2.13
2.DOOR - D	0.91 X 2.13
3.DOOR - D1	0.76 X 2.13
4.WINDOW - W1	1.22 X 1.22
5.VENTILATOR - V	0.91 X 0.61

CAR PARKING - REQUIRED = 9 NOS - PROVIDED = 9 NOS

WHEELER PARKING - REQUIRED = 0 NOS - PROVIDED = 1 NOS

NOTES


- 1.SOLAR SYSTEM WILL BE PROVIDED.
- 2.RAIN WATER HARVESTING SYSTEM WILL BE PROVIDED.
- 3.SEPHIC TANK SYSTEM WILL BE PROVIDED.
- 4.ALL DIMENSION ARE IN METER.

SITE BOUNDARY DETAILS

1. SITE BOUNDARY SHOWN IN
2. PROPOSED BUILDUP AREA SHOWN IN
3. EXISTING ROAD SHOWN IN

APPLICANT

ENGINEER

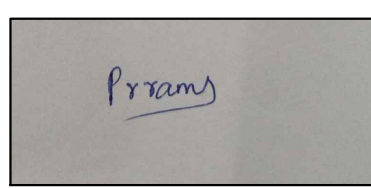

S. RAMESH KUMAR, R.E., A.S.C., A.E.A.,
Registered Engineer - Grade I
RE / A-1 / TPA / NOV 2019 / 197
15, SOUTH HANU STREET, SESHANAGAR,
TRICHY-1 Mob: 94431 27870


REVISED PLAN SHOWING THE EXISTING CONSTRUCTION OF THE RESIDENTIAL BUILDING IN OLD SURVEY NO : 402 & 403 ,

T.S.NO : 21/1, WARD : D, BLOCK-21 AT CARMELPURAM ROAD, KODAIKANAL MUNICIPALITY, DINDIGUL DT.

APPLICANT NAME :Mr .P.R.RAMAN ,S/O:Mr. V.P. RAMAN.

OLD RESIDENTIAL APPROVAL NO : B.A.NO.4/2015/F1 , B.L.NO.3/2015F1.DT 31-05-2016

SHEET NO:2/2

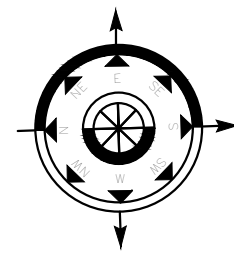

OFFICE USE ONLY:

DISTRICT TOWN AND COUNTRY PLANNING OFFICE

DINDIGUL DISTRICT

Sheet No: 2/2

SITE APPROVAL

Online Application No: SWP/BPA/085914/2024

Site Boundary Shown as "A to D" And

SWP/DTCP/DINDIGUL/SITE APPROVAL NO.53/2024

BUILDING PERMISSION

Drawing Scrutiny Reference: 52FM9W50

Online Application No: SWP/BPA/085914/2024

Numbered as

SWP/DTCP/DINDIGUL/BUILDING PERMISSION NO.12/2024

E Signed

Deputy Director
District Town And Country Planning Officer
Dindigul District

AREA DETAILS	FSI AREA SQ.M	NON FSI AREA SQ.M	TOTAL AREA SQ.M	TOTAL AREA SQ.FT
AREA OF THE PATTA / TSLR	-	-	1919.27	20659.00
AREA OF THE DEED	-	-	1898.88	20439.00
AREA OF THE SUPER IMPOSED	-	-	1919.27	20659.00

MINIMUM OF THE ABOVE SHALL BE TAKEN INTO ACCOUNT

AREA DETAILS	FSI AREA SQ.M	NON FSI AREA SQ.M	TOTAL AREA SQ.M	TOTAL AREA SQ.FT
BLOCK-1				
GROUND FLOOR AREA	398.13	-	398.13	4285.47
FIRST FLOOR AREA	286.36	-	286.36	3082.38
TOTAL AREA FOR BLOCK 1	684.49	-	684.49	7367.85
BLOCK-2				
SERVANT ROOM	61.62	-	61.62	663.28
TOTAL AREA FOR BLOCK 2	61.62	-	61.62	663.28
TOTAL AREA FOR BLOCK 1 & 2	746.11	-	746.11	8031.13
FLOOR SPACE INDEX (F.S.I)	(746.11 / 1898.88)			0.39 < 1.50

JOINERIES DETAILS	METER
1.MAIN DOOR - D	1.22 X 2.13
2.DOOR - D	0.91 X 2.13
3.DOOR - D1	0.76 X 2.13
4.WINDOW - W1	1.22 X 1.22
5.VENTILATOR - V	0.91 X 0.61

CAR PARKING - REQUIRED = 9 NOS - PROVIDED = 9 NOS

WHEELER PARKING - REQUIRED = 0 NOS - PROVIDED = 1 NOS

NOTES


- 1.SOLAR SYSTEM WILL BE PROVIDED.
- 2.RAIN WATER HARVESTING SYSTEM WILL BE PROVIDED.
- 3.SEPHIC TANK SYSTEM WILL BE PROVIDED.
- 4.ALL DIMENSION ARE IN METER.

SITE BOUNDARY DETAILS















1. SITE BOUNDARY SHOWN IN
2. PROPOSED BUILDUP AREA SHOWN IN
3. EXISTING ROAD SHOWN IN

APPLICANT

ENGINEER

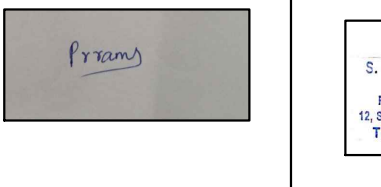

S. RAMESH KUMAR, R.E., A.S.C., A.E.A.,
Registered Engineer - Grade I
RE / A-1 / TPA / NOV 2019 / 197
15, SOUTH HANU STREET, SESHANAGAR,
TRICHY-1 Mob: 94431 27870

    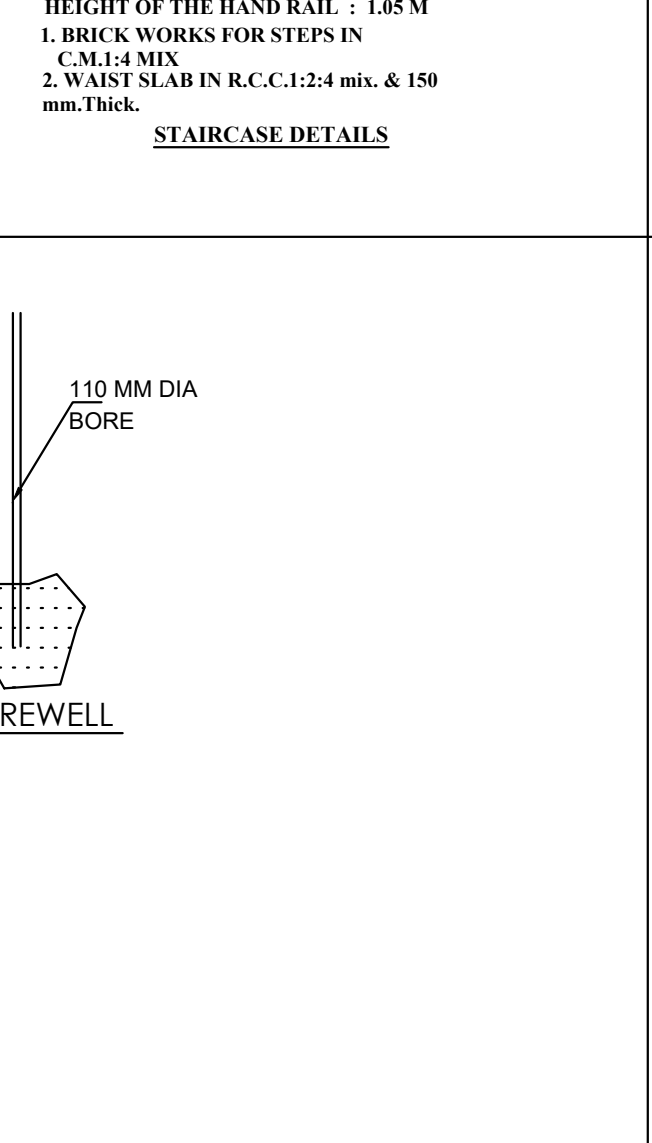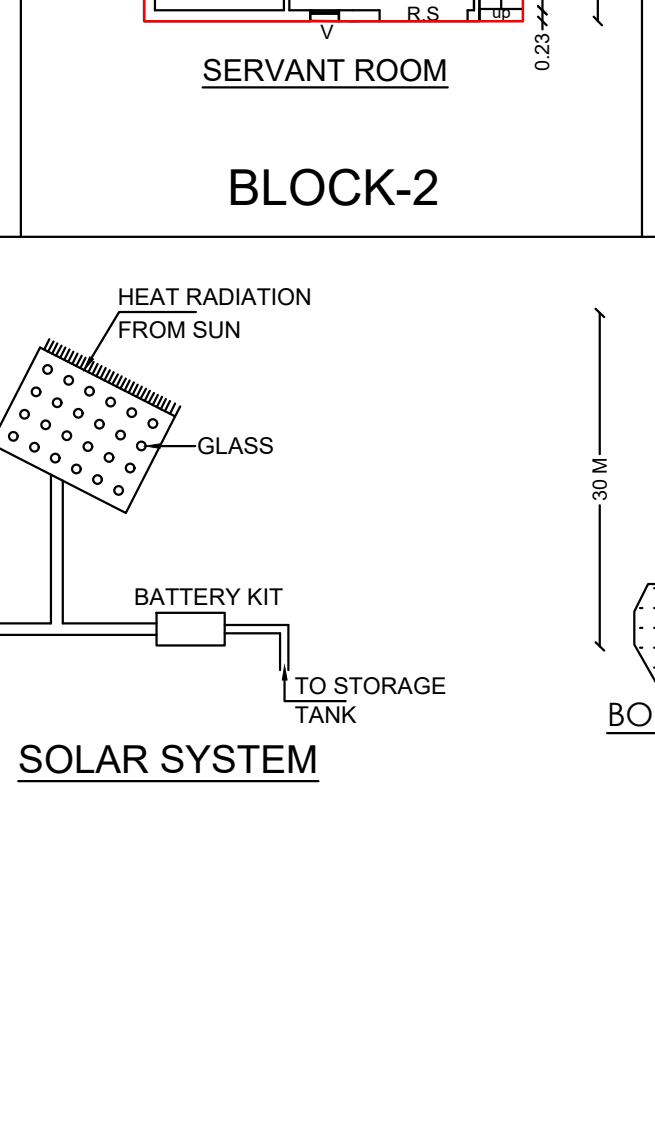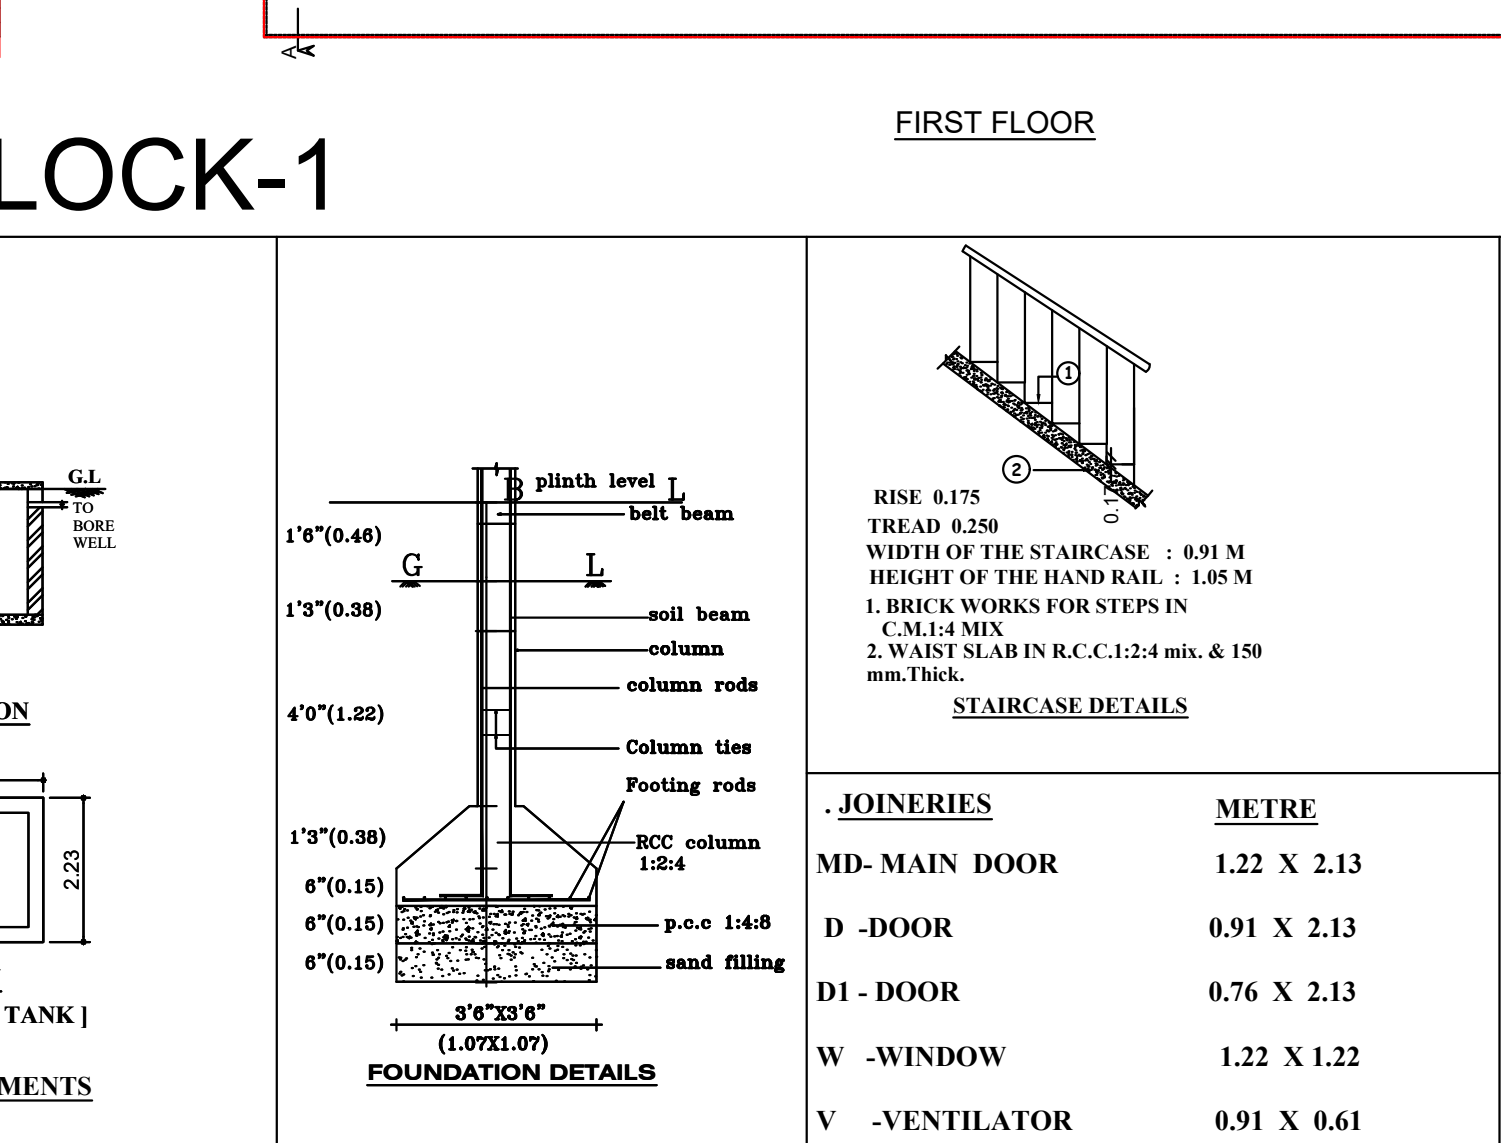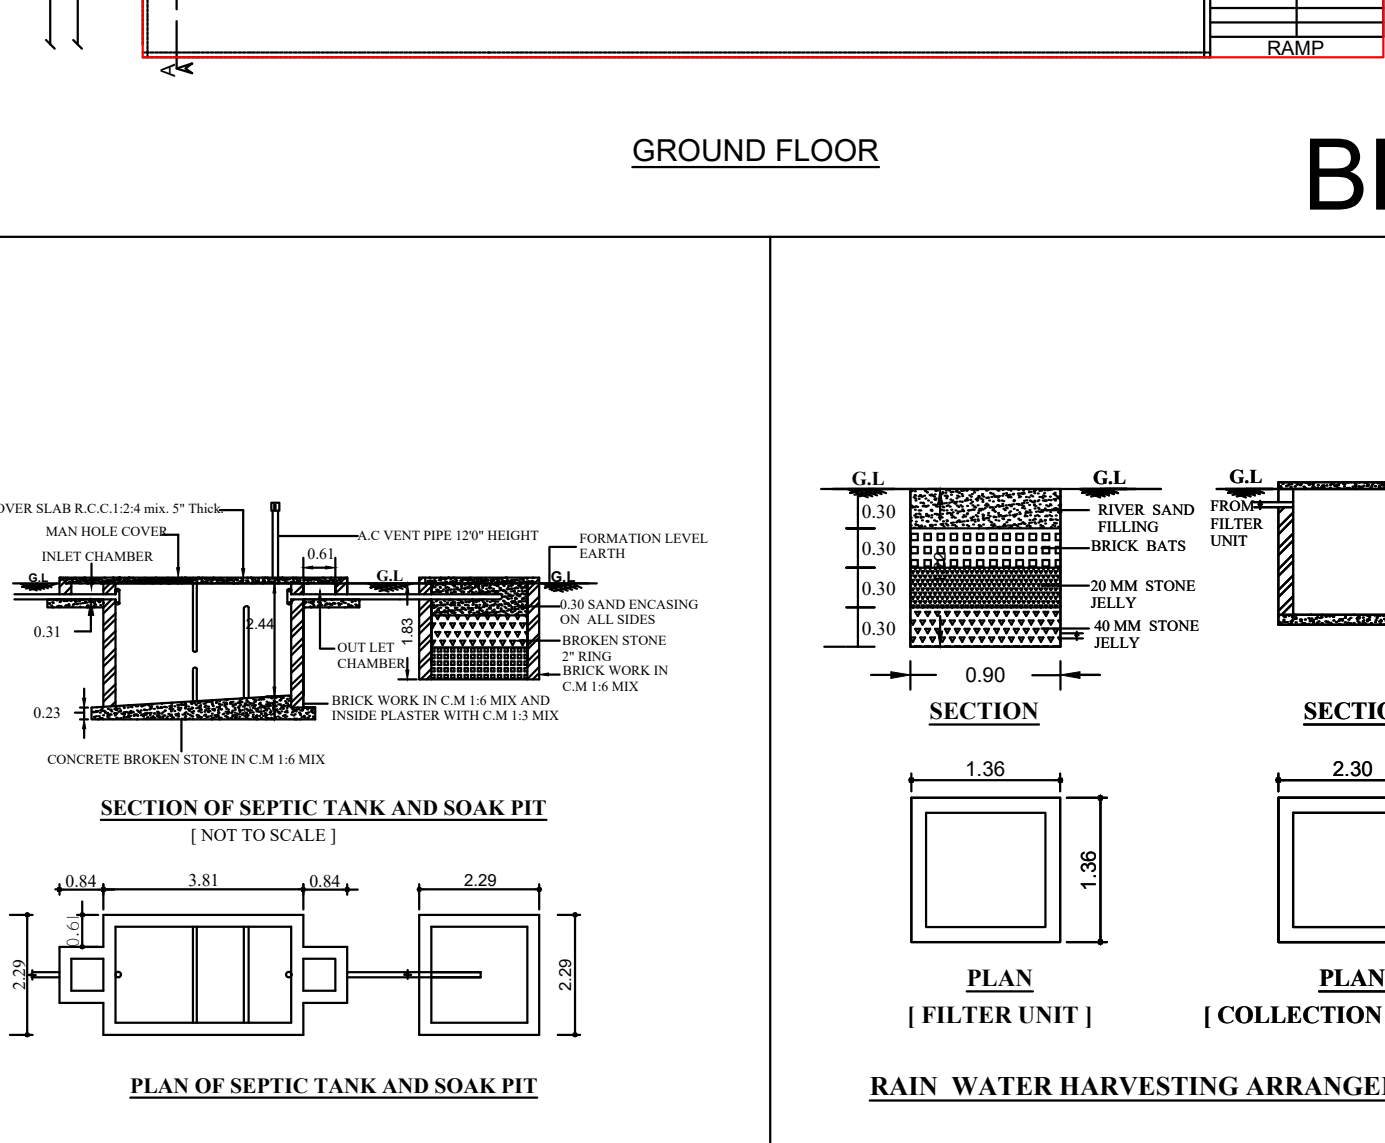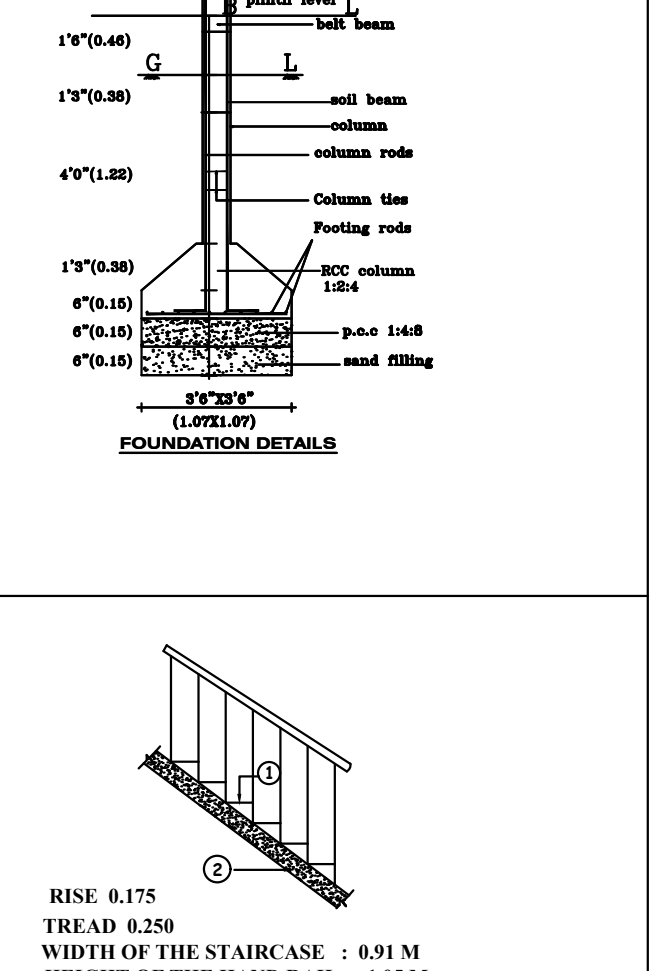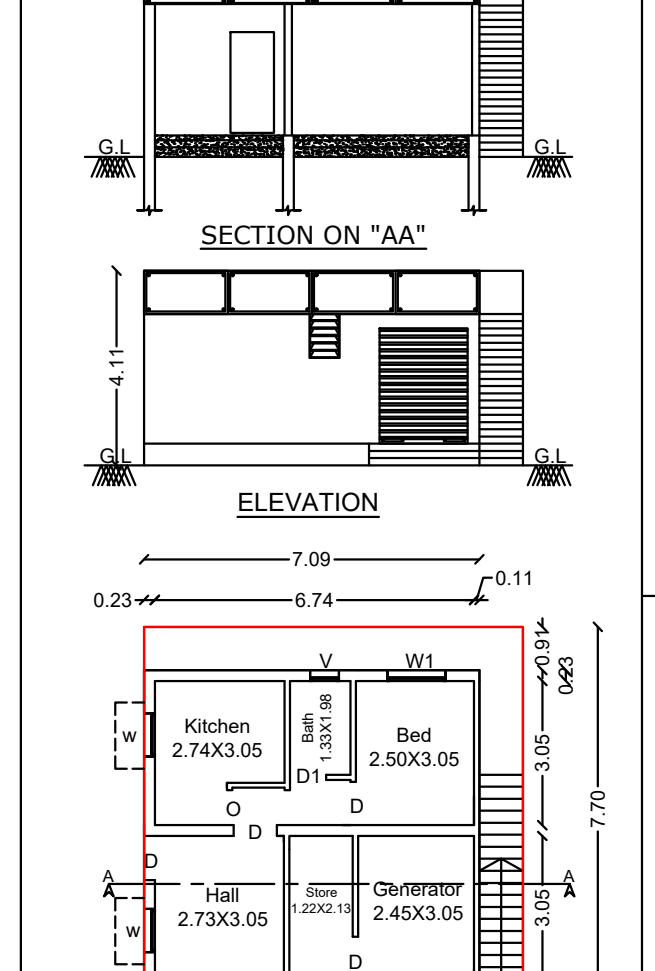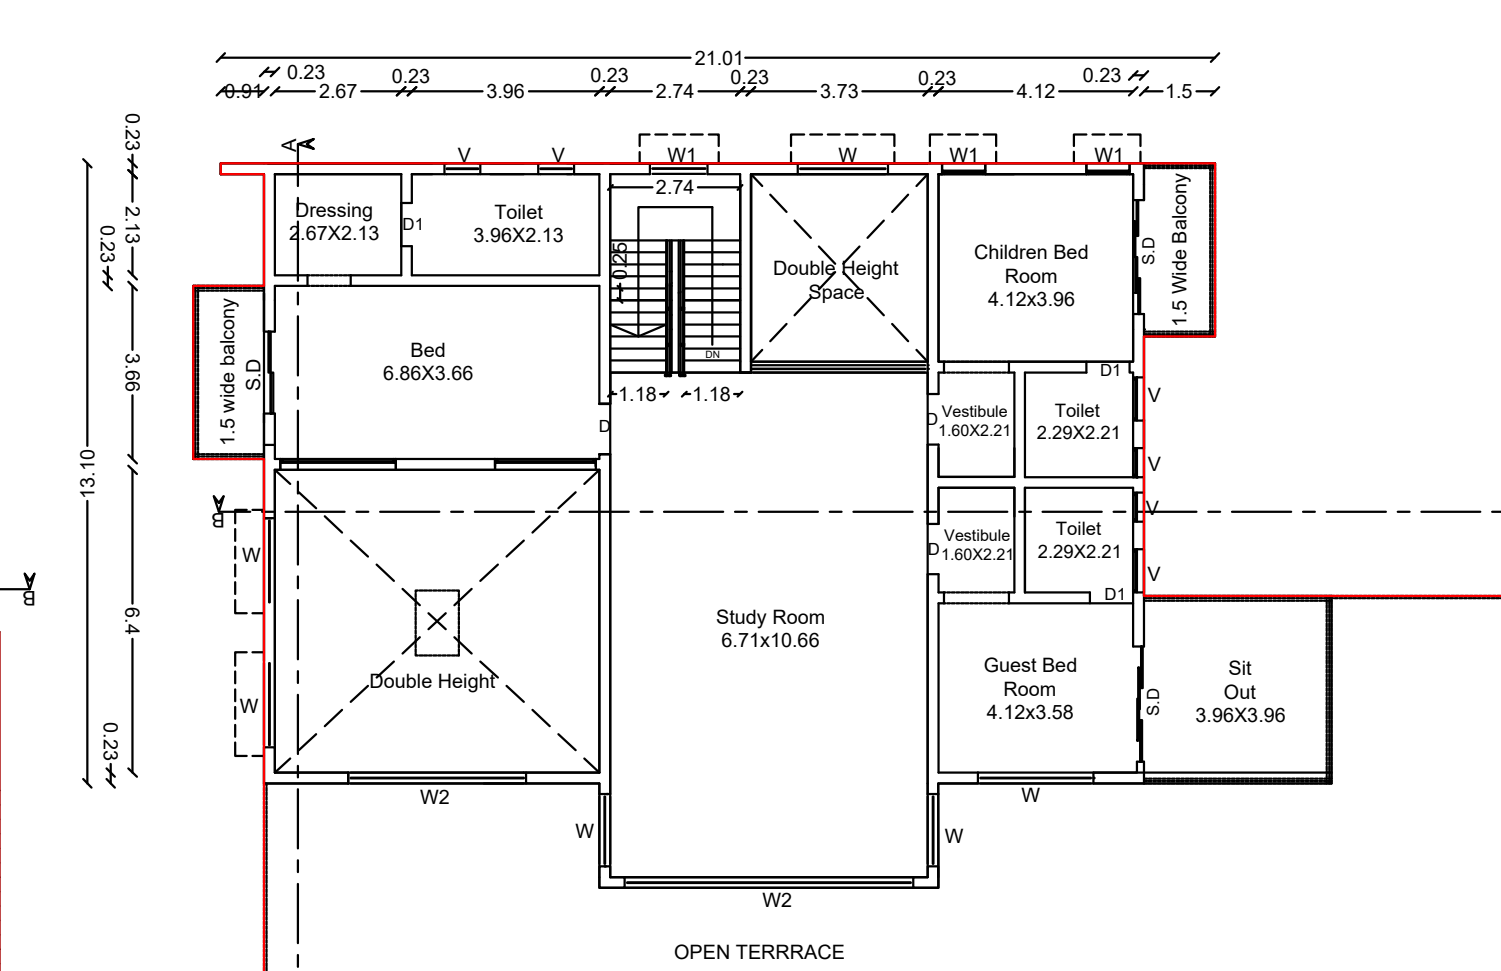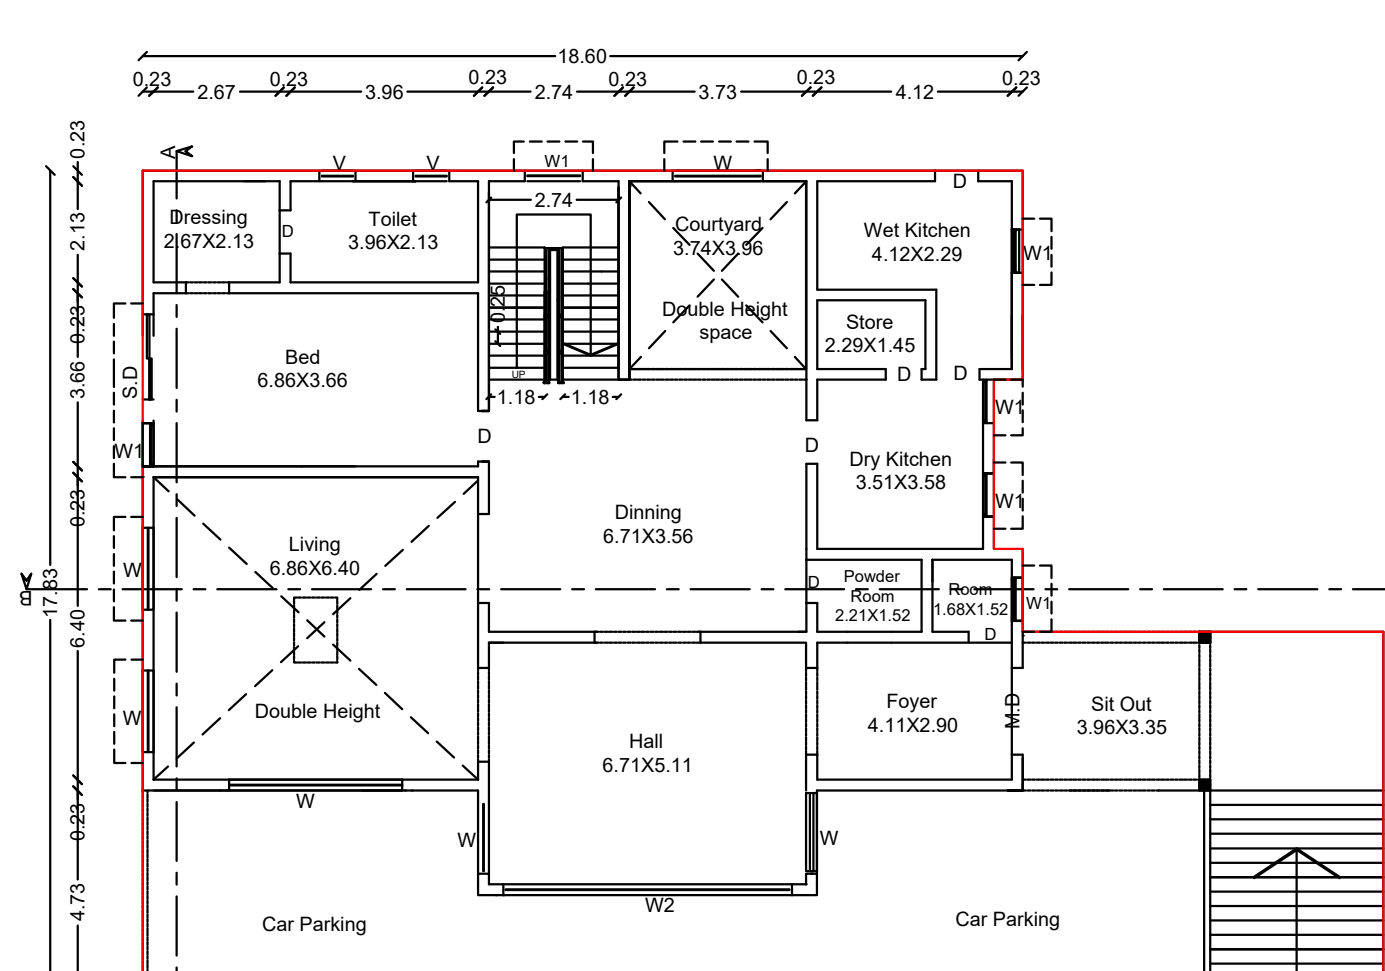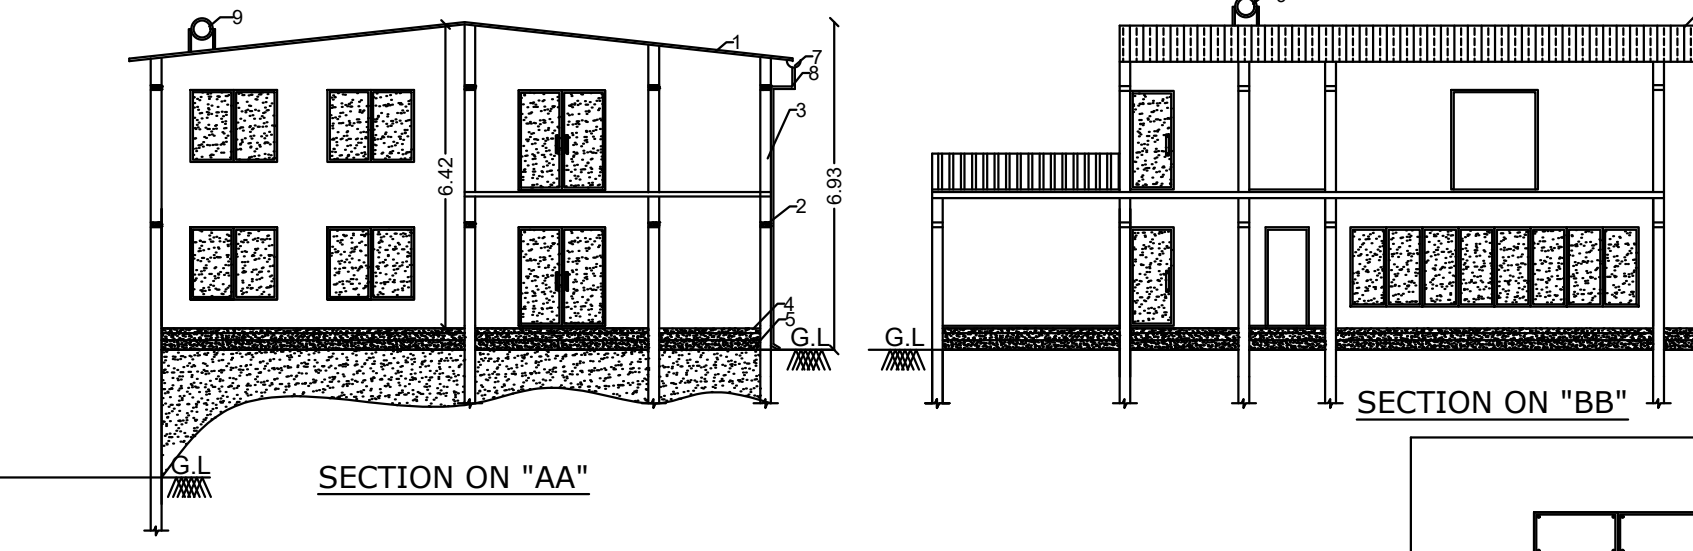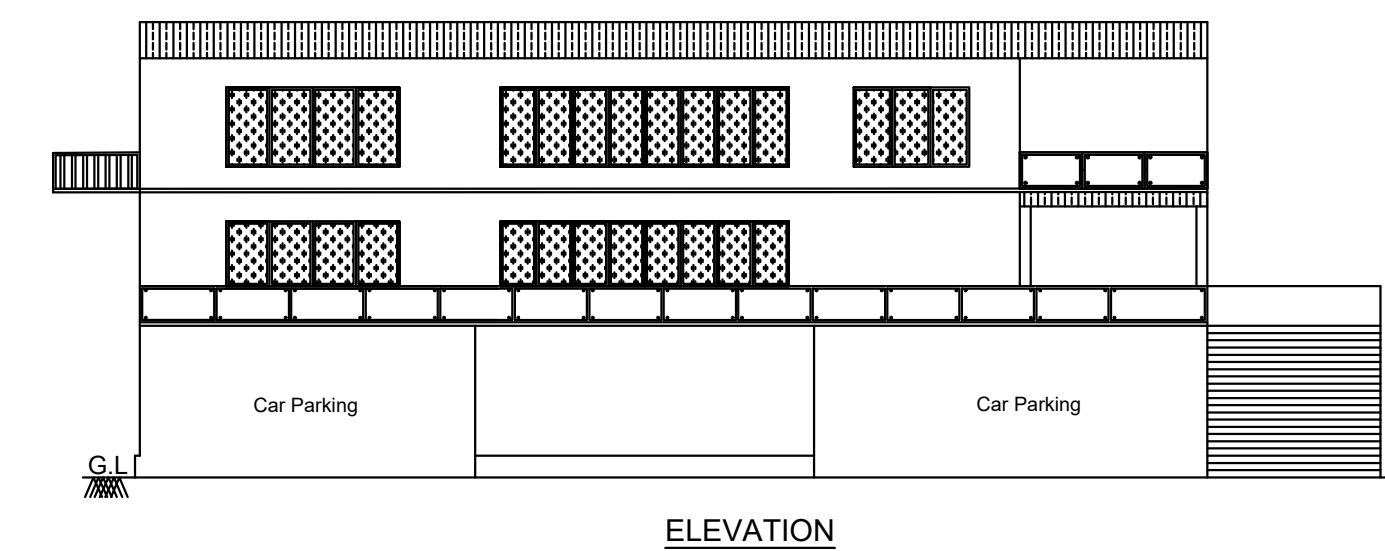

Eight ways to know a piece of land before you pay for it.

This report covers one part of the picture. These cover the rest, drawn from the same government records, for any property in Tamil Nadu.

LandLens One

Ask anything about a property and get an answer grounded in live government records, with the sources shown.

[/landlens/one](#)



Verify My Land

Every record check run on one property and returned as a single report.

[/landlens/verify-my-land](#)



Legal Opinion

An advocate's written opinion on the title, built on the records we pull for it.

[/landlens](#)



One Map

Every layer on one map: the parcel, its boundary, zoning, water bodies and what sits around it.

[/landlens/one/map](#)



PriceMap

What land actually changed hands for around this plot, taken from the registered deeds.

[/landlens/pricemap](#)



Build Scope

What you are allowed to build here: floor space, height, coverage and setbacks.

[/landlens/build-scope](#)



Property Tracker

Watch a property and hear about it when something new is registered against it.

[/landlens/property-tracker](#)



Deal Room

Run the transaction in one place: documents, stamping, signatures and the parties.

[/landlens/deal-room](#)



Twenty-four checks you can run yourself, at no cost.

Records and verification

The registers themselves, read for you.

Encumbrance Certificate

Patta and Chitta

Field Measurement Sketch

EC Analyzer

Bank charge check

Court case search

Seller background check

Approval check by survey

Value and duty

What it is worth and what it costs to register.

Guideline value by street

Guideline value by survey

Stamp duty and registration fees

Capital gains

Floor space index

Area unit converter

Zoning and land use

What the plan says can happen on this land.

Land use zone finder

CMDA land use check

Coastal regulation zone

Master plan check

Water bodies finder

Airport height clearance

Registers and directories

Who holds it, and which office keeps the record.

Find your registering office

Temple property check

Waqf property check

RERA register



Every free tool
/tools



Services we run
for you
/services



The LandLens
suite
/landlens/one



Every claim in this document traces back to a government record.

Legal opinions, due diligence and title verification

Building plan, layout and sub-division approvals

Completion and occupancy certificates, regularisation

Escrow, negotiation and NRI property management

Land survey, soil testing, architecture and construction

Verified RealEstate
3/350/2 Mettukuppam,
OMR Thoraipakkam,
Chennai 600 097, India
hello@verified.realestate
+91 9996 12 9996

Prepared from the registers named on the page each finding sits on. Where a register could not be read, this document says so in its place rather than leaving the gap to be read as a clean result.

