



PLAN SHOWING THE PROPOSED CONSTRUCTION OF RCC ROOF GROUND FLOOR DWELLING HOUSE IN S.NO:2 /16B1 , KOVILUR VILLAGE AND PANCHAYAT ,DINDIGUL EAST TALUK,DINDIGUL DISTRICT.


APPLICANT: Mr.V.MARIA INNASI S/O MR.A.VELANKANNI

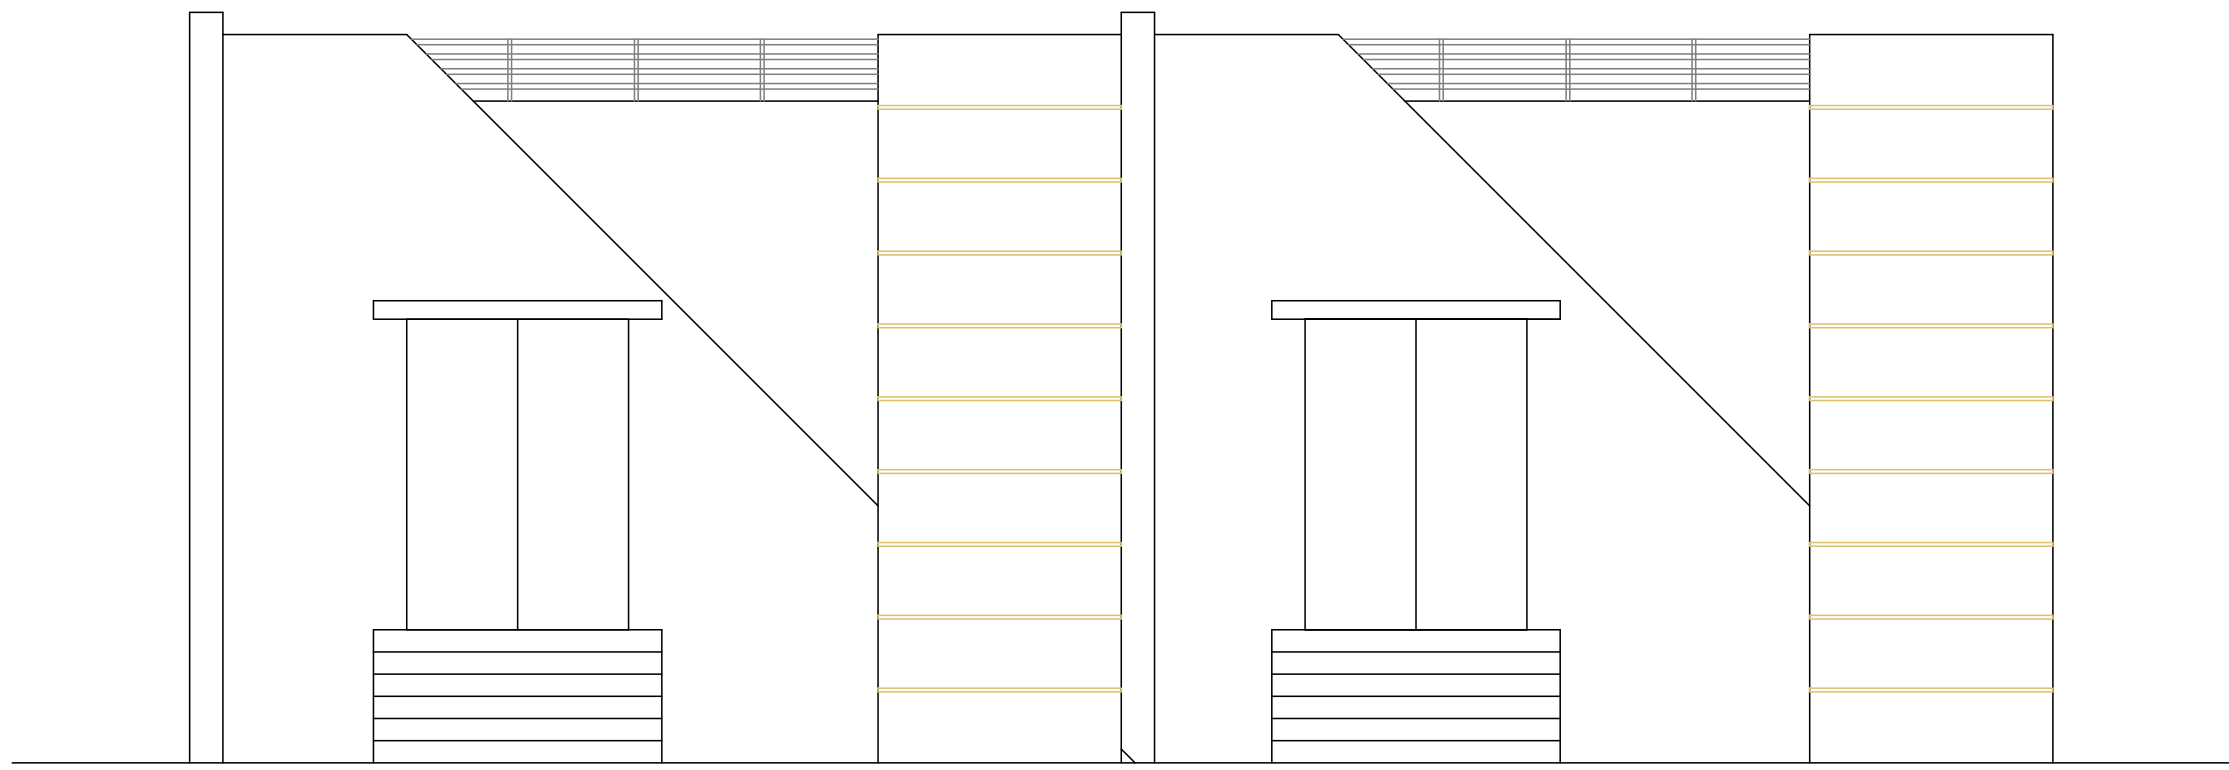


ELEVATION

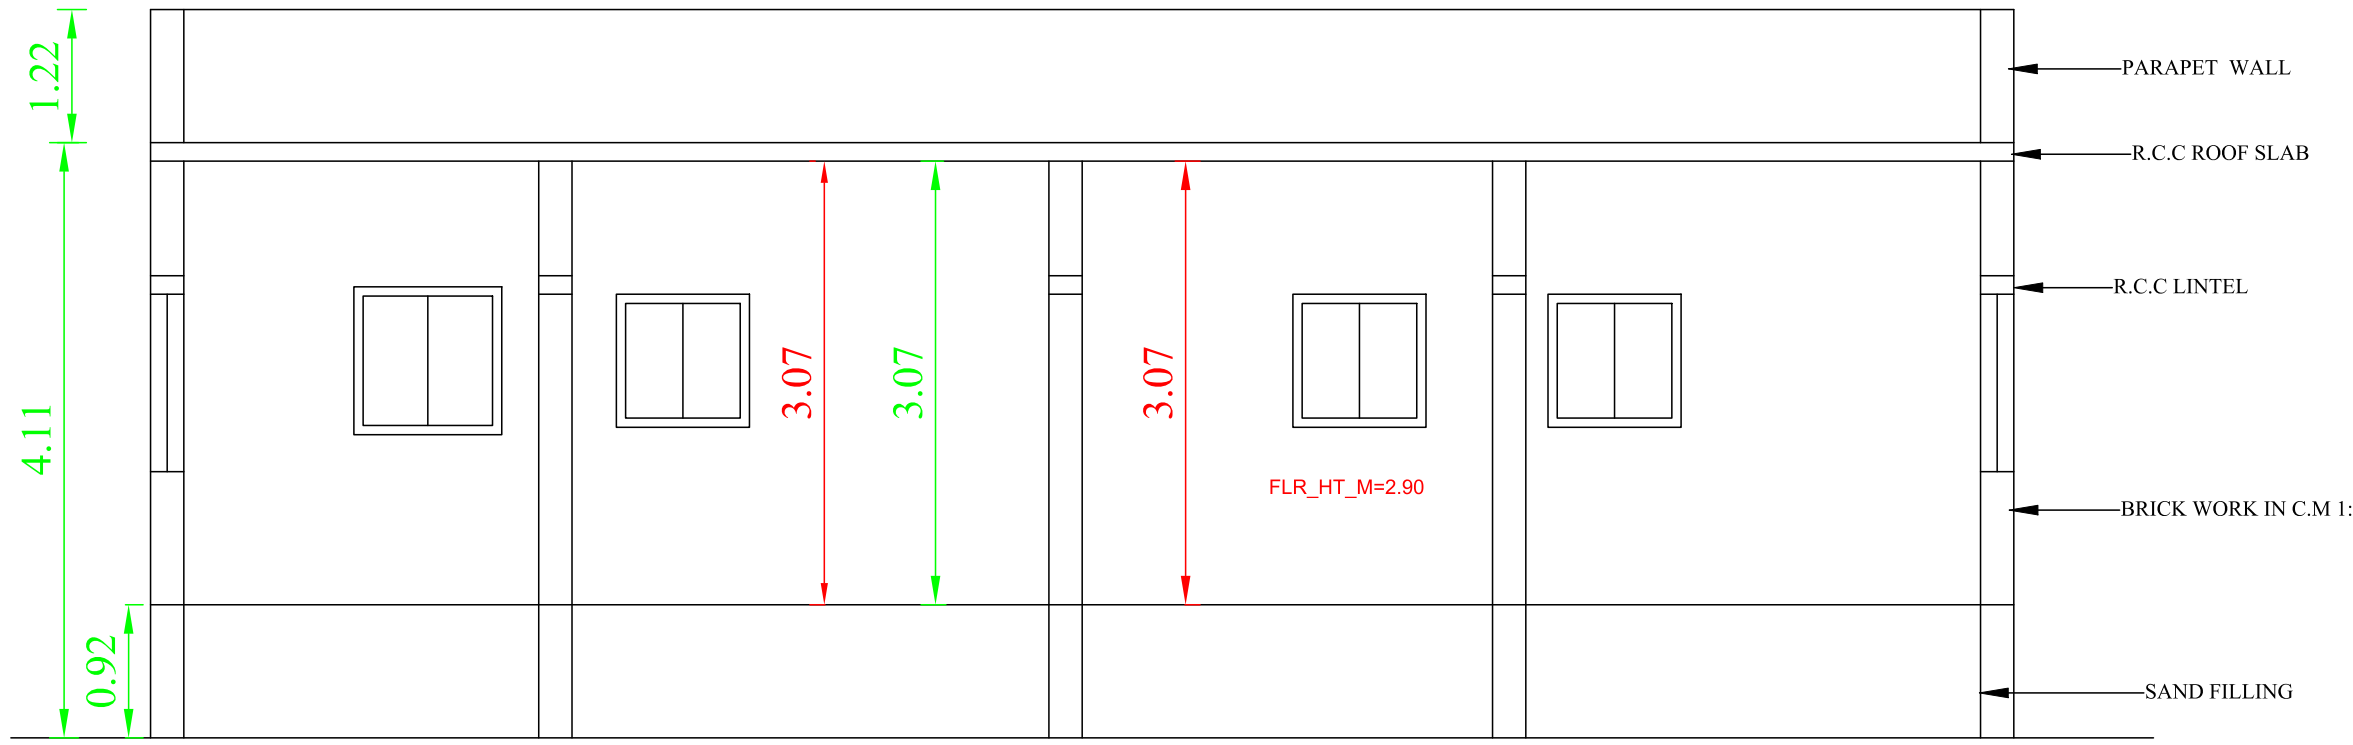


SECTION

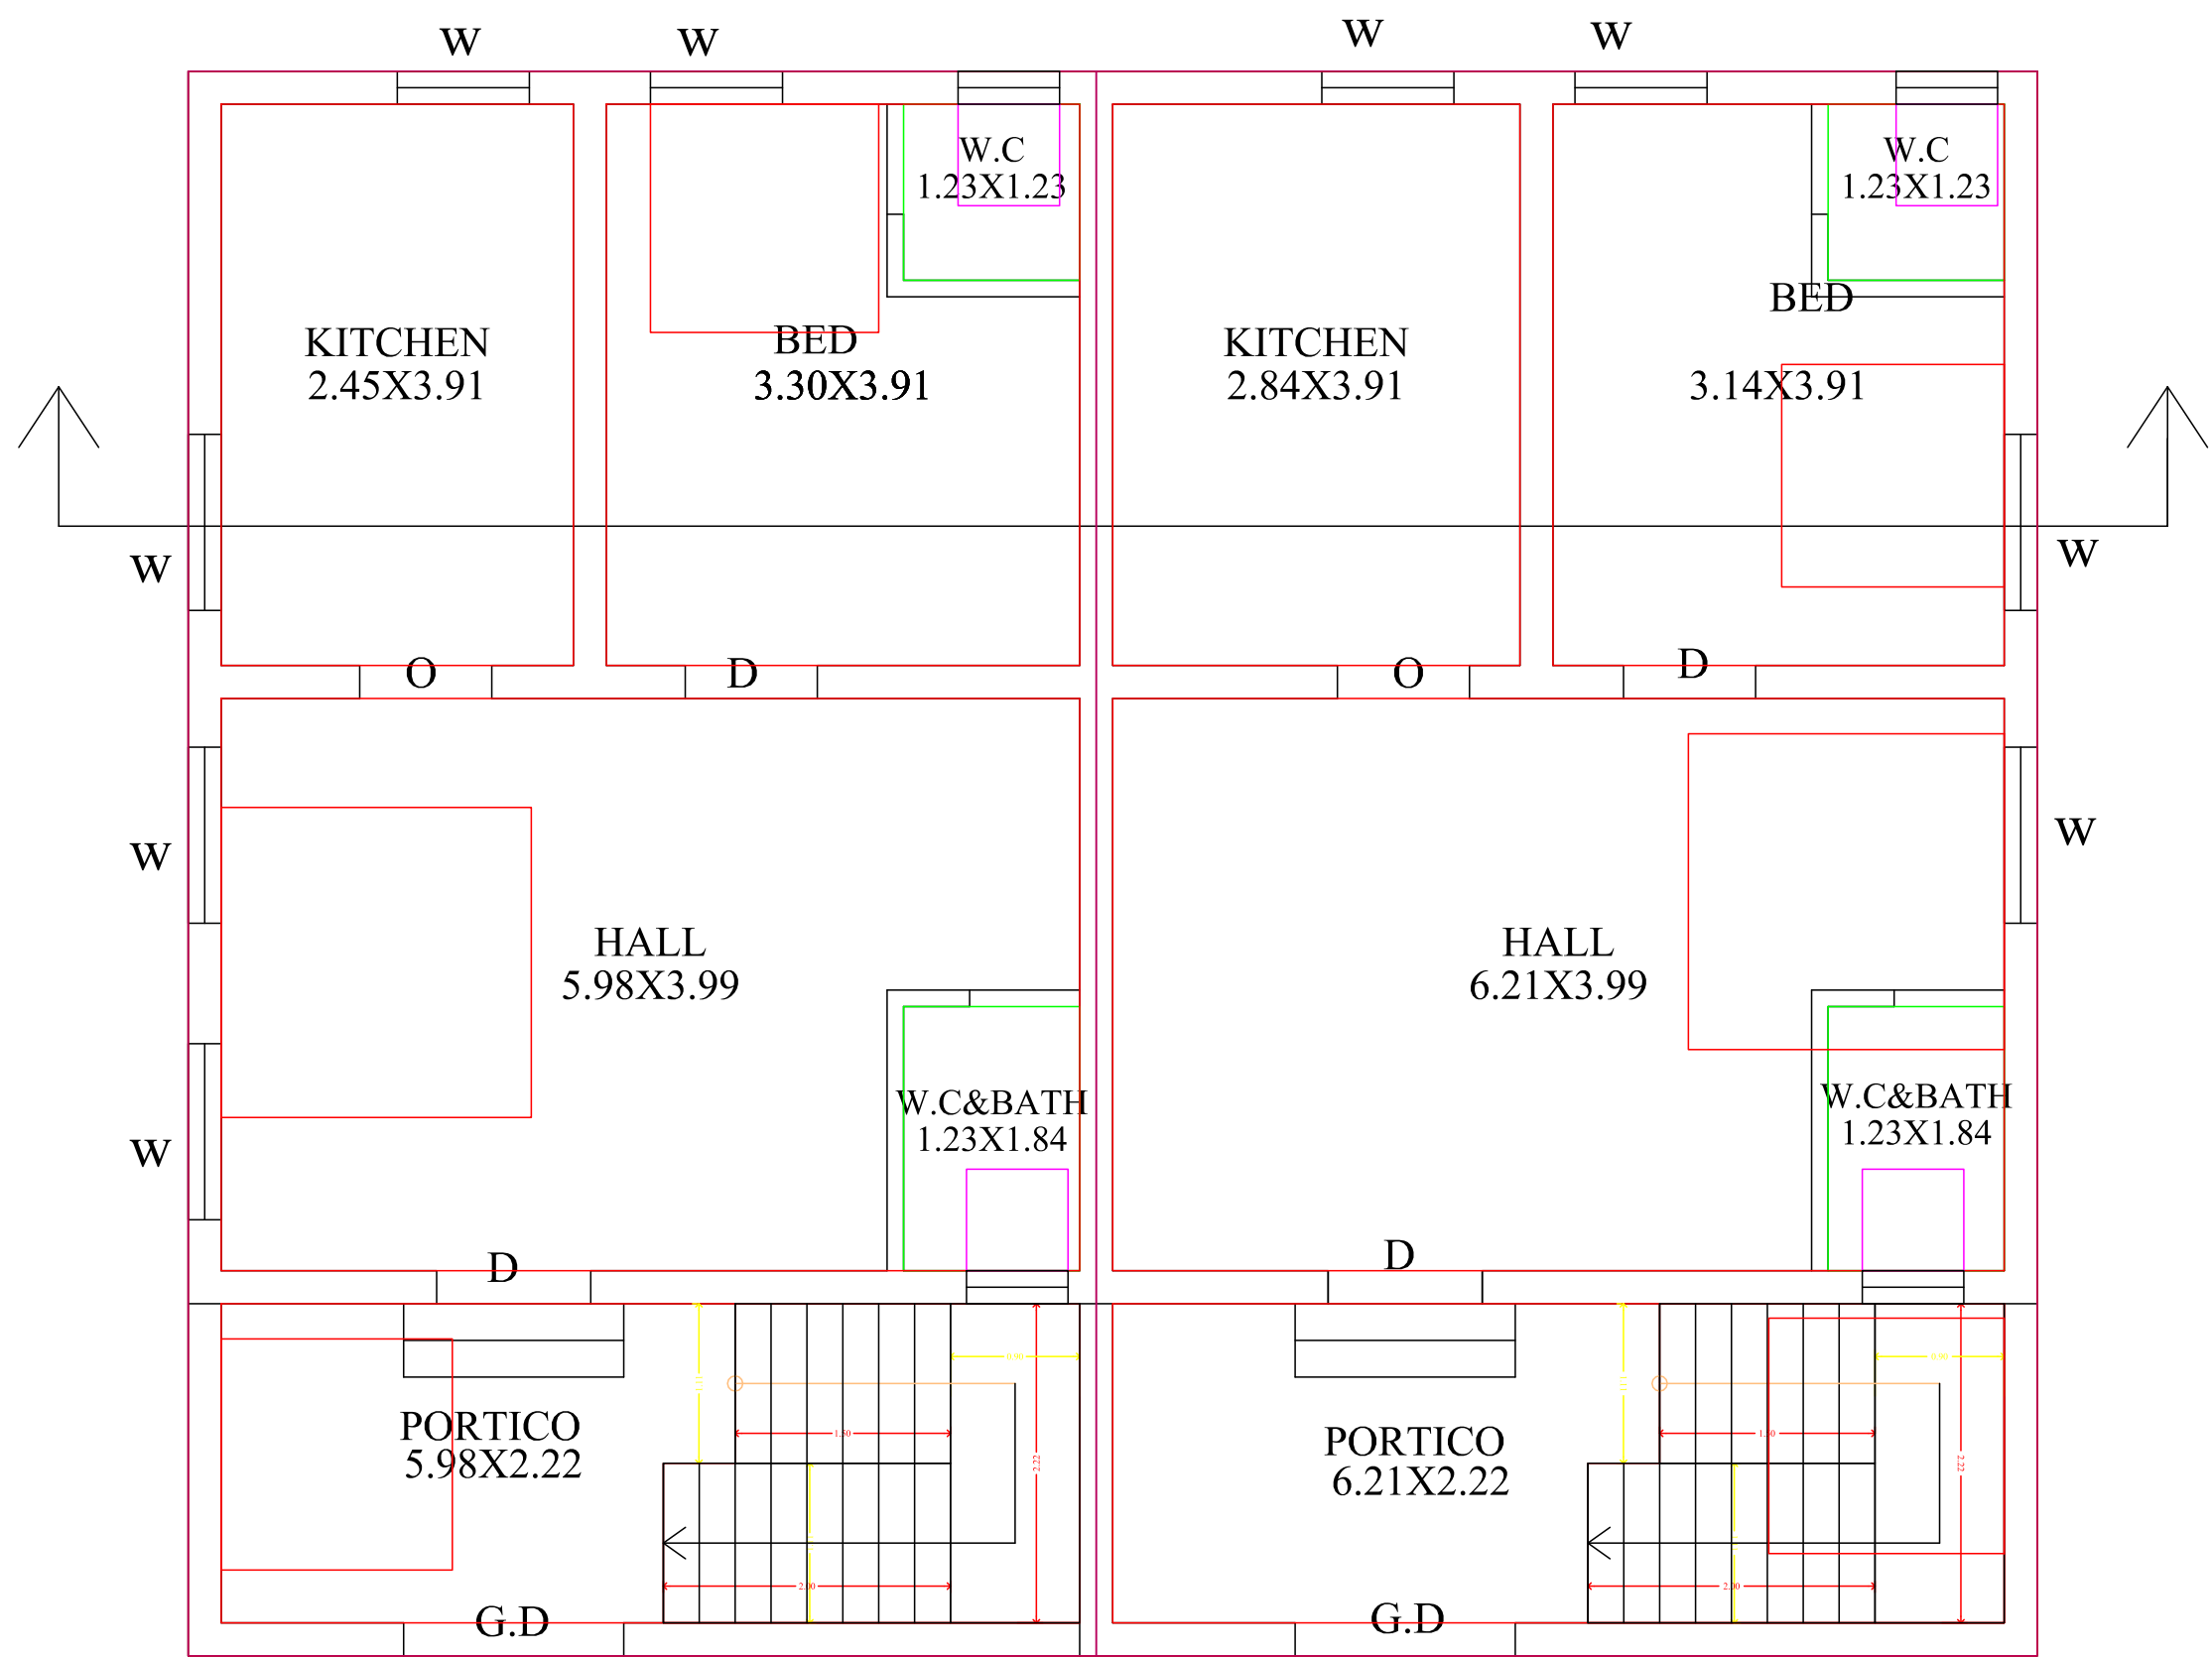


PROPOSED GROUND FLOOR PLAN

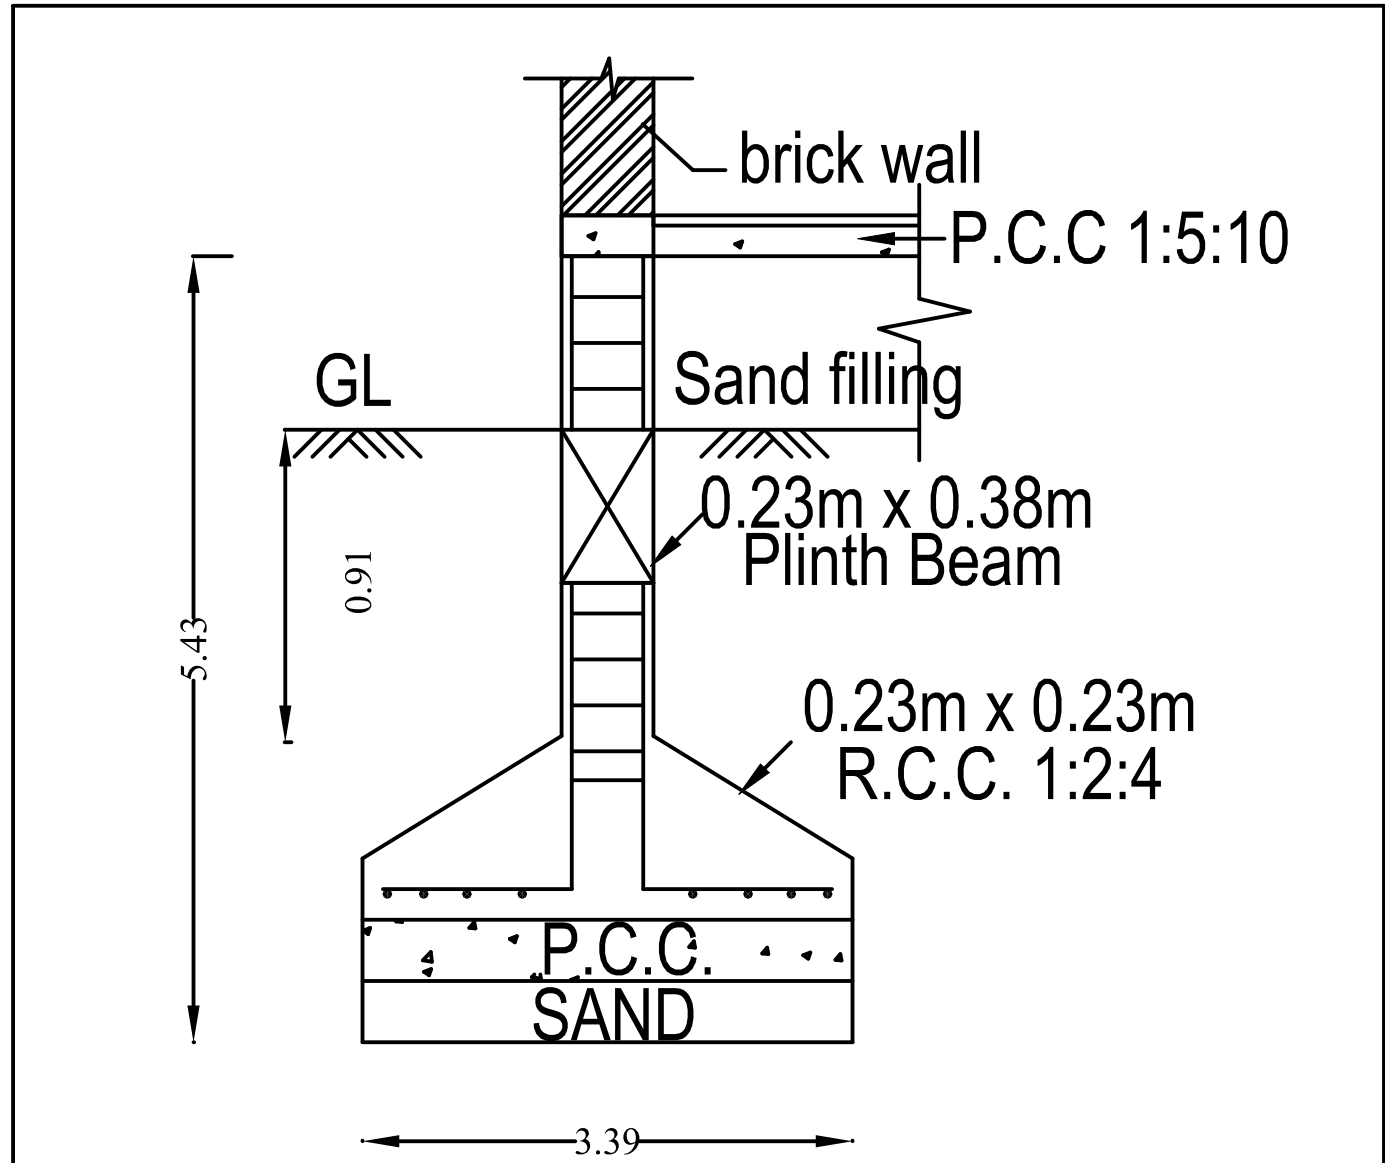


FOUNDATION DETAILS

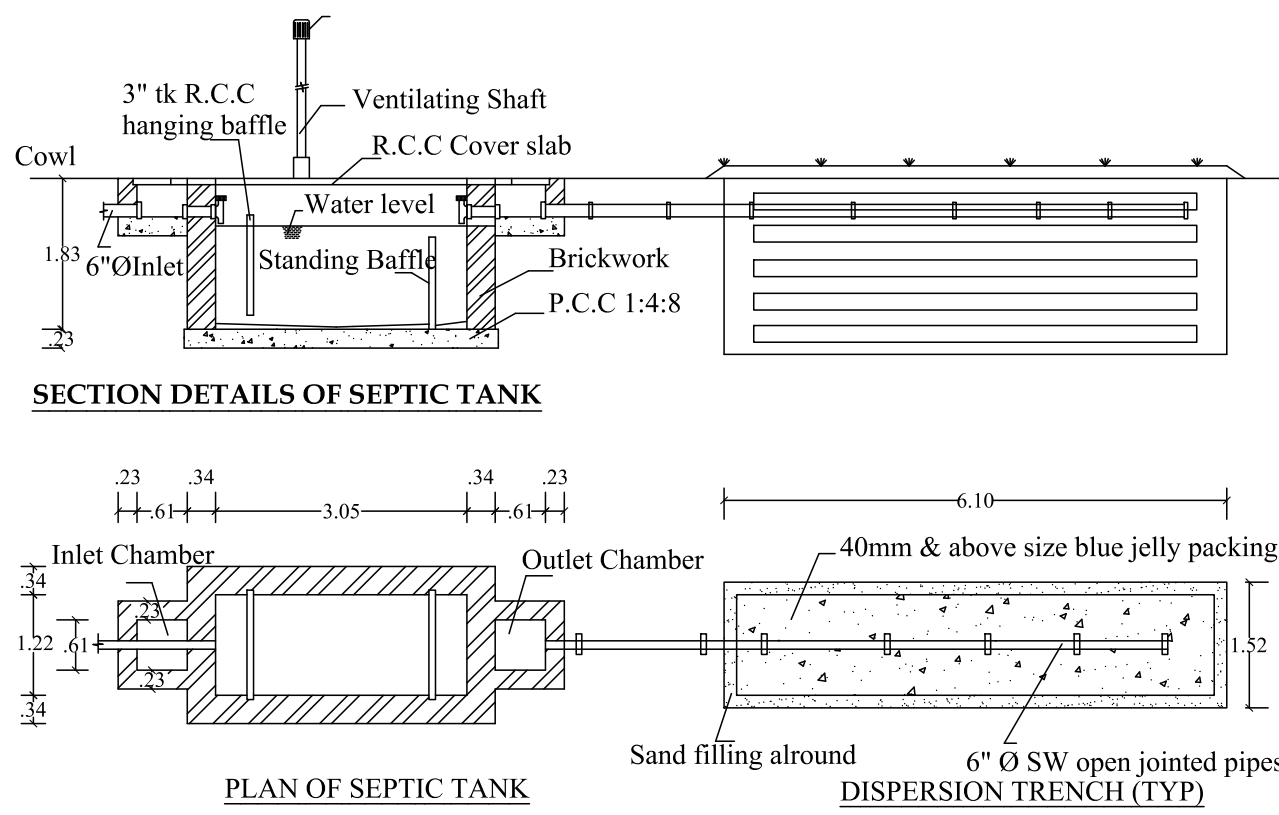


DETAILS OF SEPTIC TANK & DISPERSION TRENCH

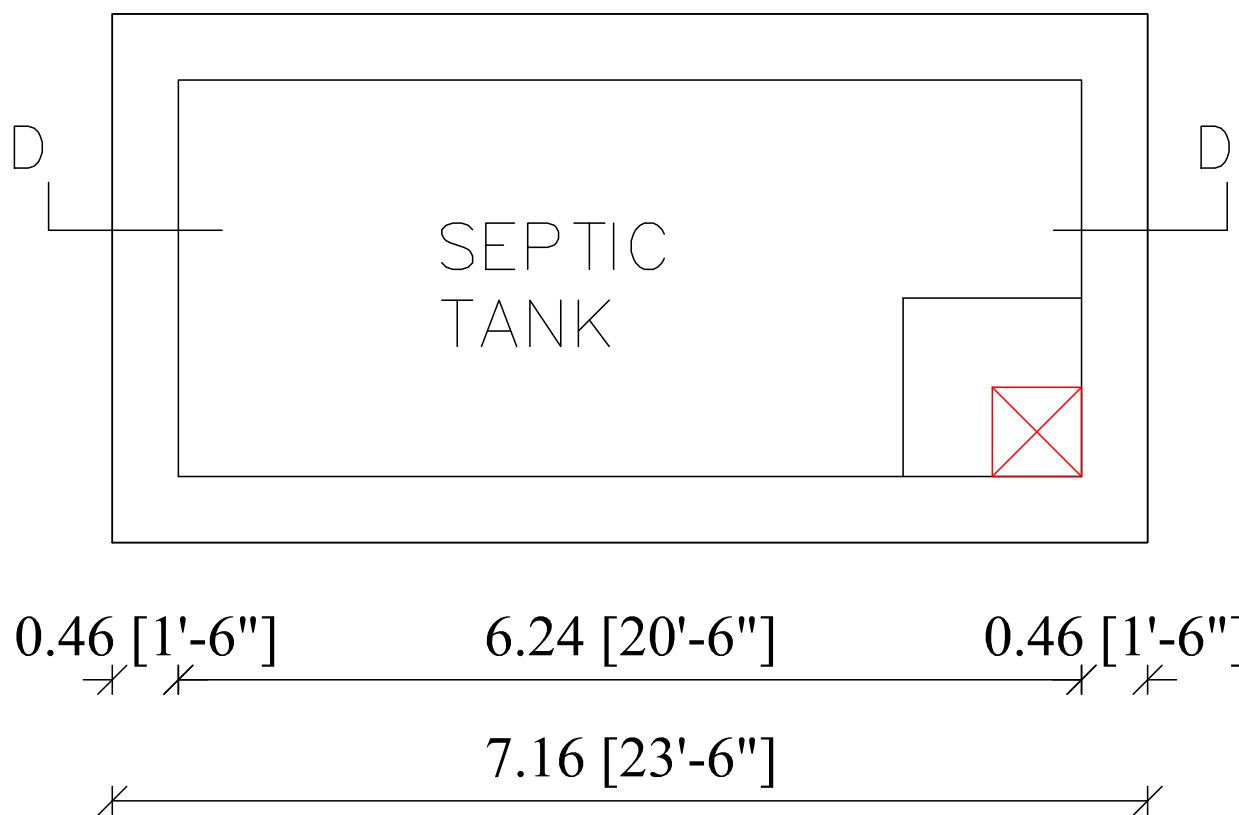


PLAN OF SEPTIC TANK
SCALE 1" = 2'0"

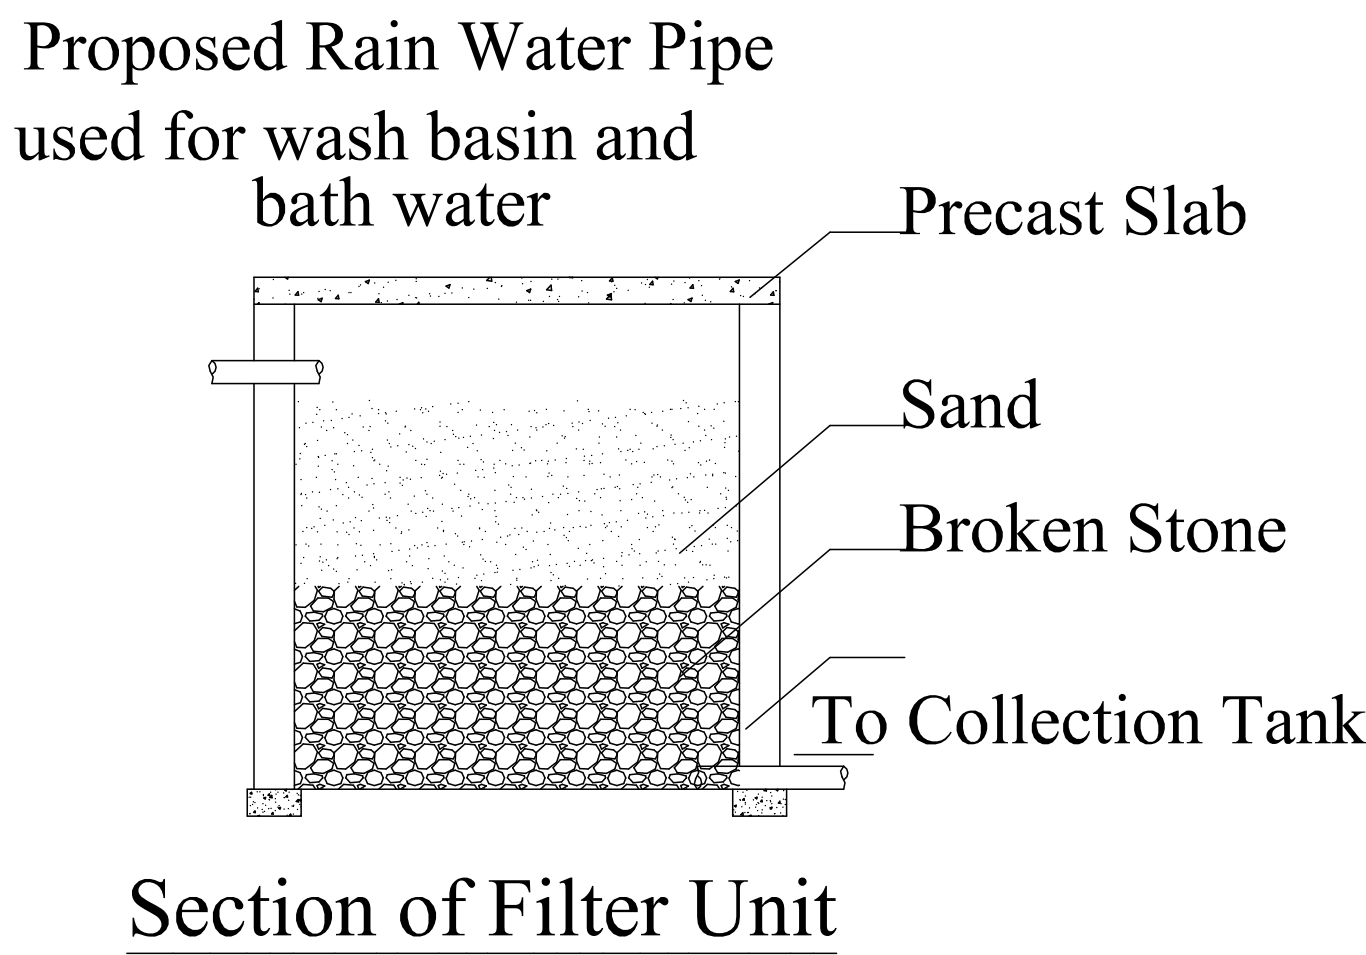


Section of Filter Unit

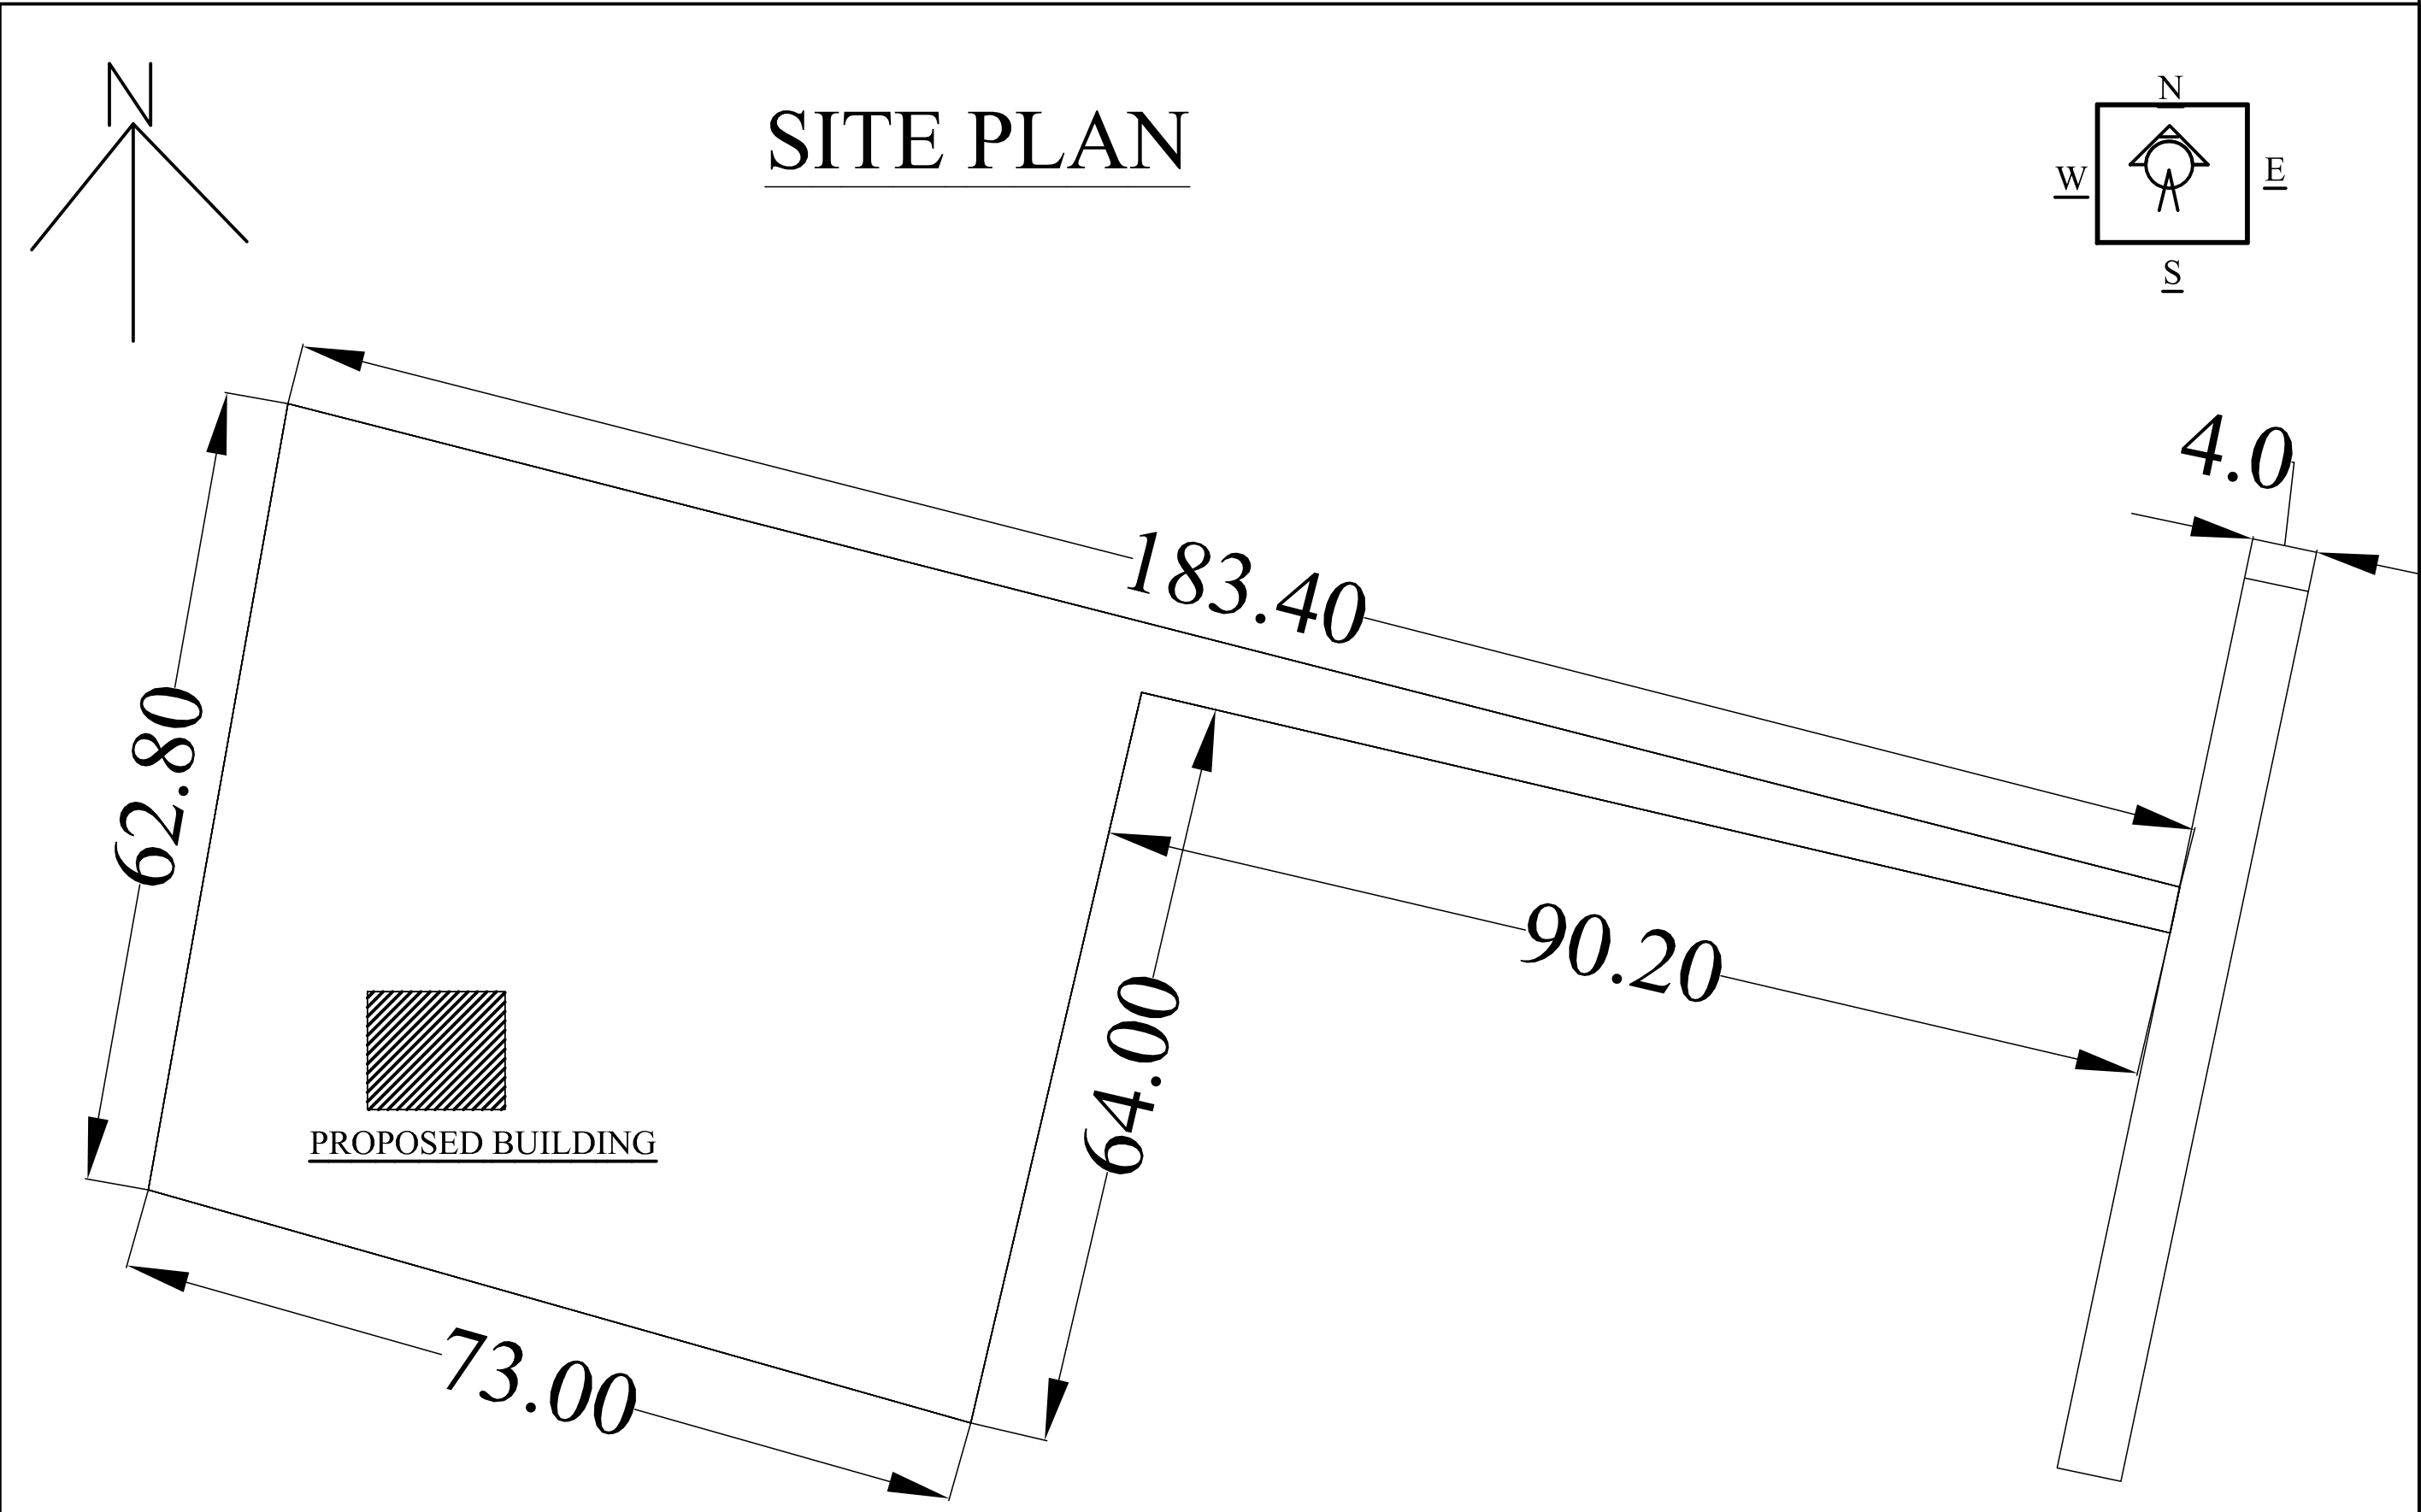


SITE PLAN

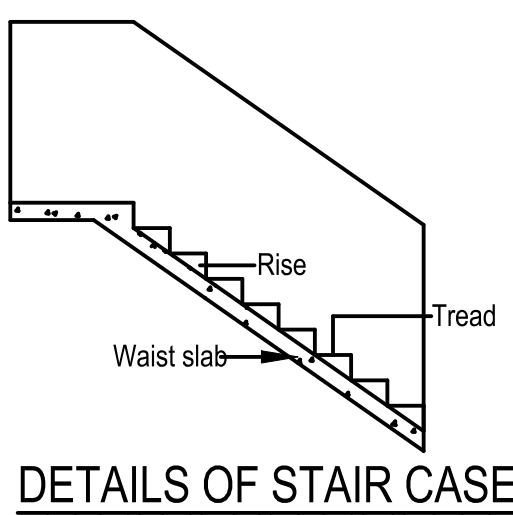


DETAILS OF STAIR CASE

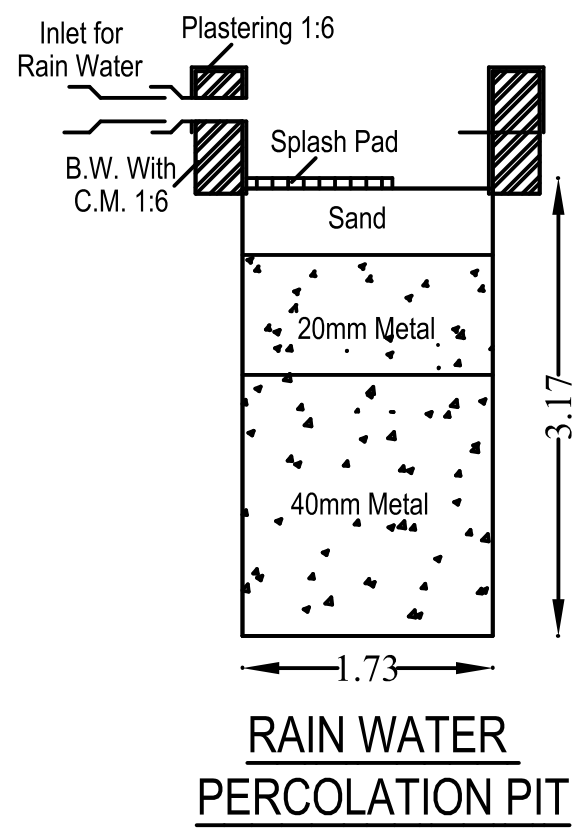

RAIN WATER PERCOLATION PIT

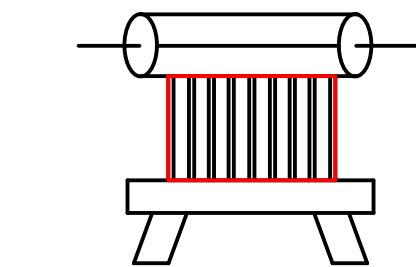

SOLAR WATER HEATER

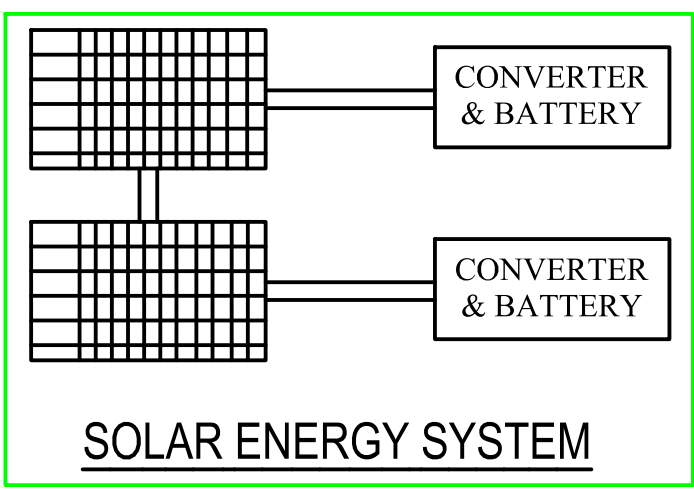

SOLAR ENERGY SYSTEM

COLOUR INDEX.

○ Site Bountry ○ Pro.Cons.(G.F&F.F)

AREA DETAILS

	Sq.Ft	Sq.Mt
Site Area	72387.30	6725.00
Plinth Area		
Ground Floor (Pro.)	1530.63	142.20
First Floor (Pro.)		
Floor Area		
Ground Floor (Pro.)		
First Floor (Pro.)		
Open Area		

FLOOR SPACE INDEX = $\frac{142.20}{6725.00} = 0.02 < 2.0\%$

REFRENCE

G.D Main Door	3'6" X 7'0"	1.06 X 2.13
D.Door	3'0" X 7'0"	0.91 X 2.13
D.L.Door	2'6" X 7'0"	0.76 X 2.13
Window	6'0" X 5'0"	1.52 X 1.52

Applicant

V. MariaInaCa

(MARIA INNASI VELANKANNI)

OFFICE USE :

Online application No: SWP/BPA/088681/2024

Roc No: SWP/BPA/088681/2024/MMK

Building Plan Permission no : 001/2023/MMK

ER.K. SHANMUGARAJA. B.E.
CIVIL ENGINEER GRADE II - RE
Licensed Building Surveyor
Reg. No: 078/LS/2021/00017
DINDIGUL CITY MUNICIPAL CORPORATION
6/7C. K.P. GARDEN, KULATHUR (PO)
DINDIGUL-624005 ☎ 8778255002

ER.K.SHANMUGARAJA B.E
Licensed Building Surveyor
Reg.No:078/LS/2021 /00017 GRADE-II
DINDIGUL CITY MUNICIPAL CORPORATION
6/7C.K.P.GARDEN,KULATHUR(PO)
DINDIGUL-624005
Cell:87782-55003

ENGINEER