
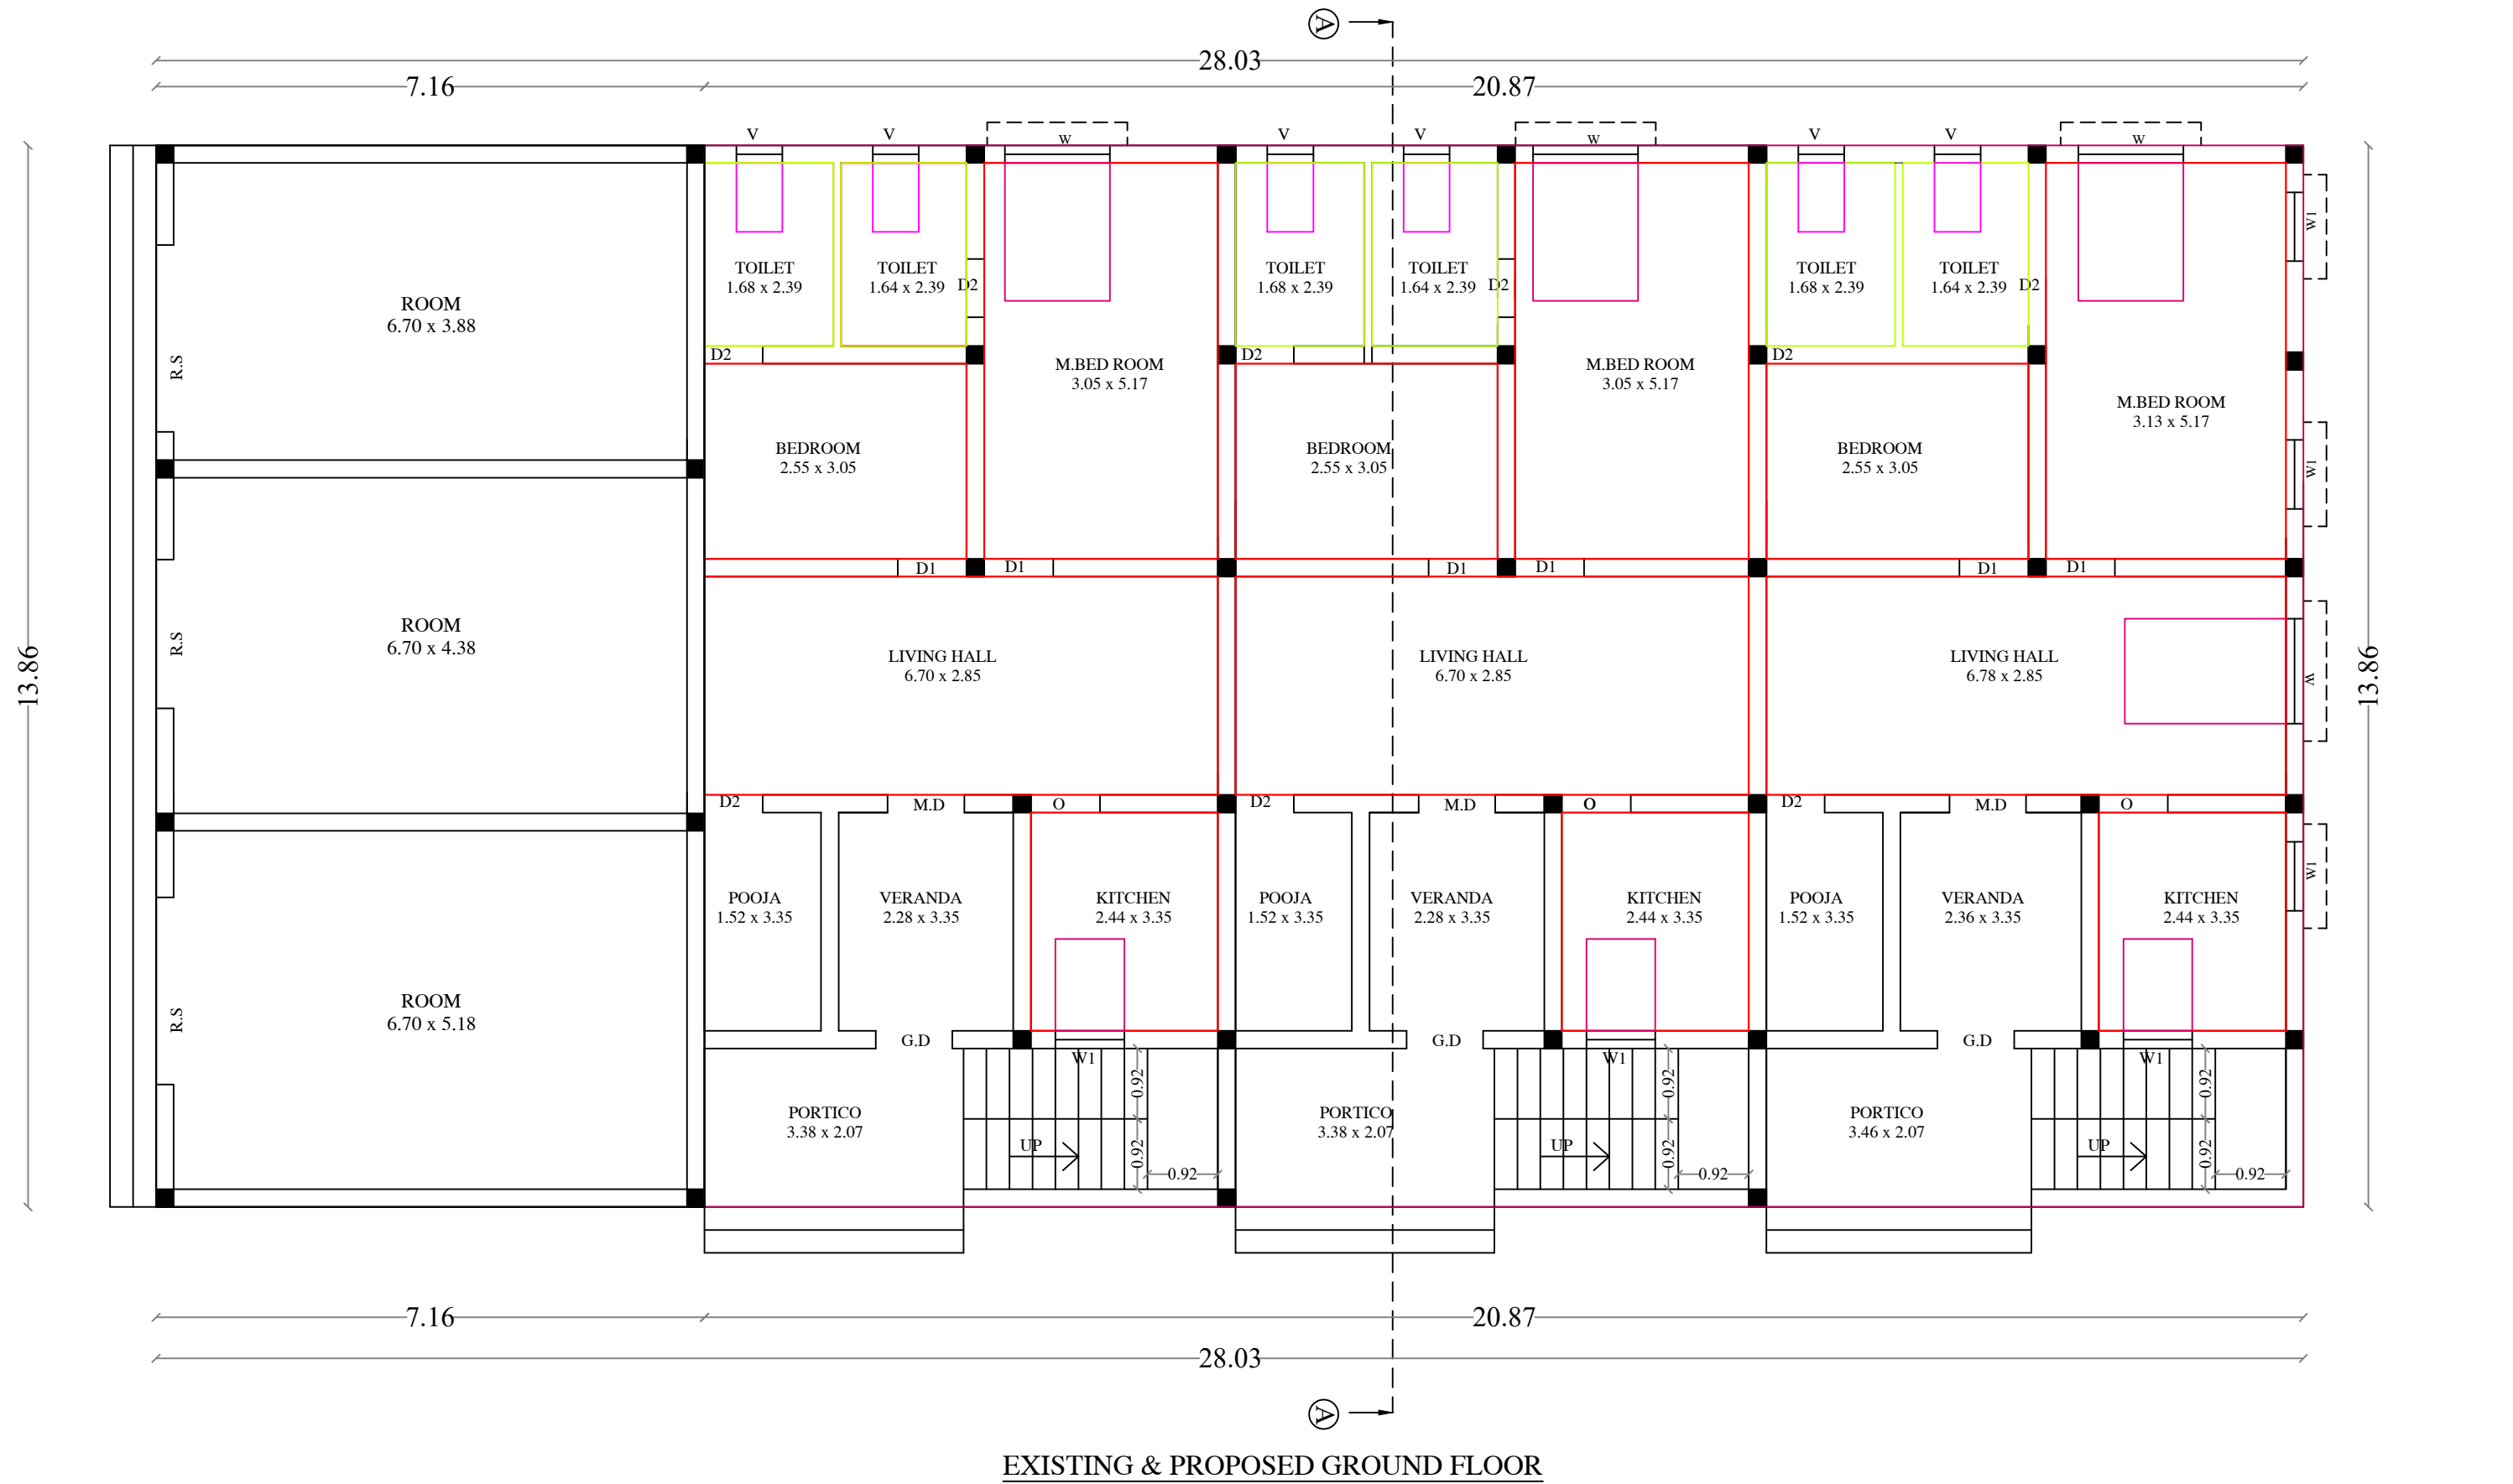


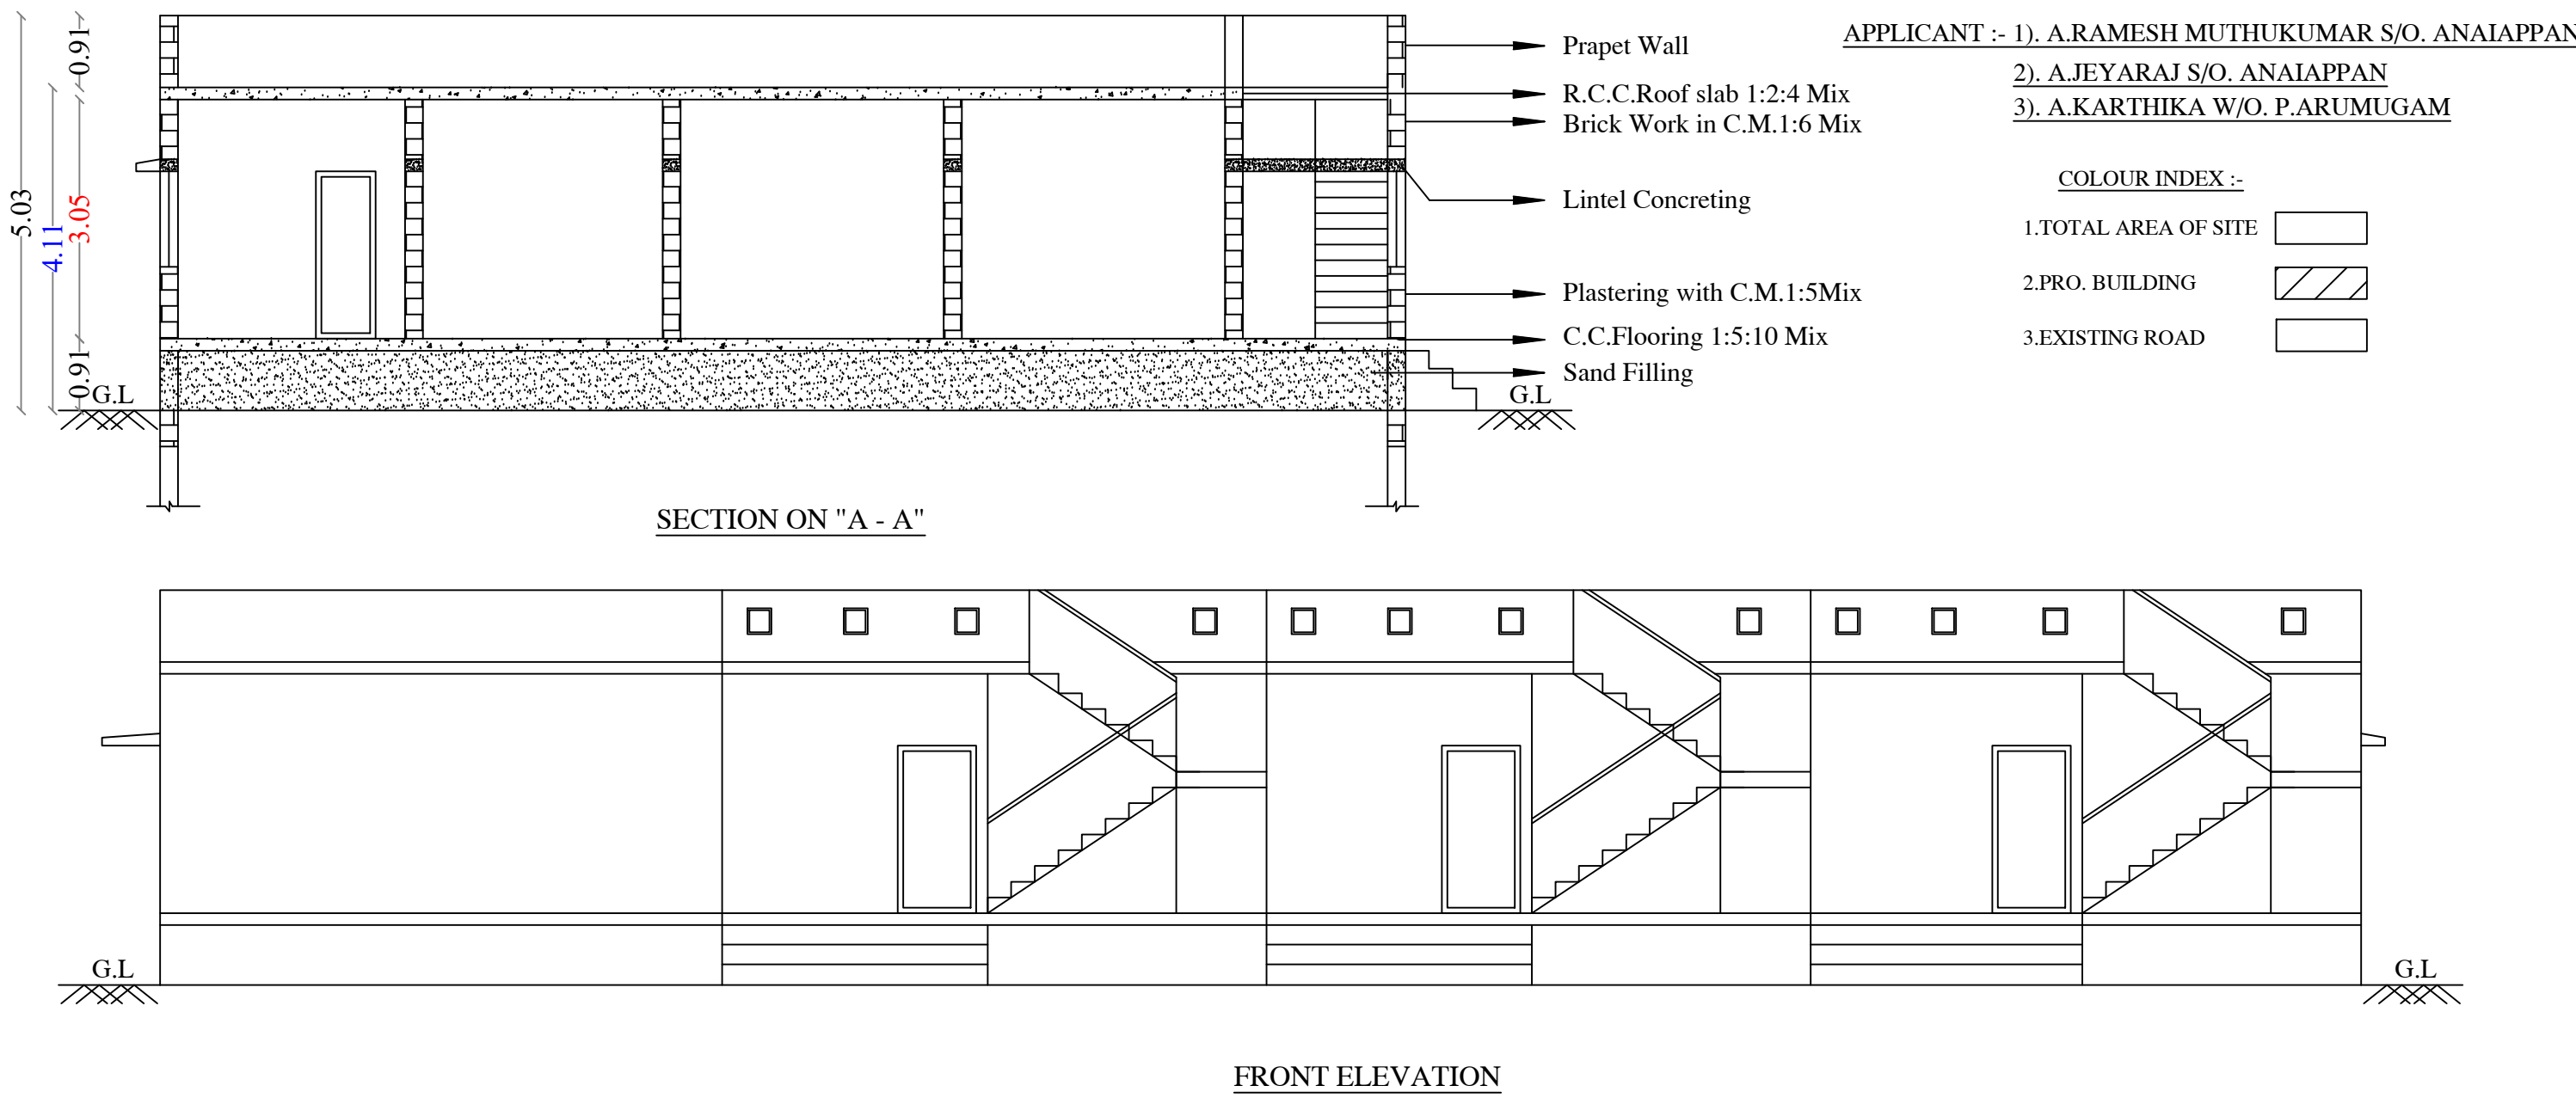

SITE PLAN :

STATE HIGHWAY ROAD (SH-155)

PLOT NO.31

EXISTING BUILDING

PROPOSED BUILDING

30' WIDE EXISTING ROAD

SCALE : N.T.S

AREA DETAILS

TOTAL AREA OF SITE

EXI.BUILD UP AREA(GF)

PRO.BUILD UP AREA(GF)

TOTAL BUILD UP AREA

OPEN SPACE AREA

SQ.FT

6420.00

1068.21

3113.56

4181.77

2238.23

SQ.M

597.06

99.24

289.26

388.52

208.54

SPECIFICATION:

FOUNDATION

BASEMENT

SUPER STRUCTURE

: R.C.C. FOOTING IN C.C.1:2:4, OVER

: A BED OF C.C.1:5:10MIX

: BRICKWORK IN C.M.1:6: MIX

: BRICK WORK IN C.M.1:6: MIX

Signature Not Verified

ROOFING

FLOORING

PLASTERING

USAGE

: R.C.C.ROOF SLAB 1:2:4MIX,4.5" TK

: C.C. FLOORING 1:5:10MIX AND TOP FINISHING WITH TILES

: PLASTERING WITH C.M. 1:5 MIX

: RESIDENTIAL BUILDING

JOINERIES

S.NO.	DESCRIPTION	FEET	METER
1.	MD MAIN DOOR	3'6" x 7'0"	1.00 x 2.13
2.	D1 DOOR	3'0" x 7'0"	0.91 x 2.13
3.	D2 DOOR	2'6" x 7'0"	0.76 x 2.13
4.	W WINDOW	4'6" x 3'0"	1.35 x 1.00
5.	W1 WINDOW	3'0" x 3'0"	1.00 x 1.00
6.	V VENTILATOR	3'0" x 2'0"	1.00 x 0.60

SECTION OF FOUNDATION DETAILS

SECTION ON S.Tank

REGISTERED ENGINEER

A. Senthil Kumar

A. Senthil Kumar

A. Senthil Kumar

APPLICANT

OFFICE USE