

PP

APPROVAL RECORD

Planning Permission

Dindigul

Dindigul district, Tamil Nadu

APPROVAL TYPE

Building Plan

ISSUING AUTHORITY







Town Panchayat

PURPOSE

Commercial

The approval as the planning authority issued it, reproduced in full behind this page.

An approval speaks to what was sanctioned, not to what was built. Completion is a separate record.

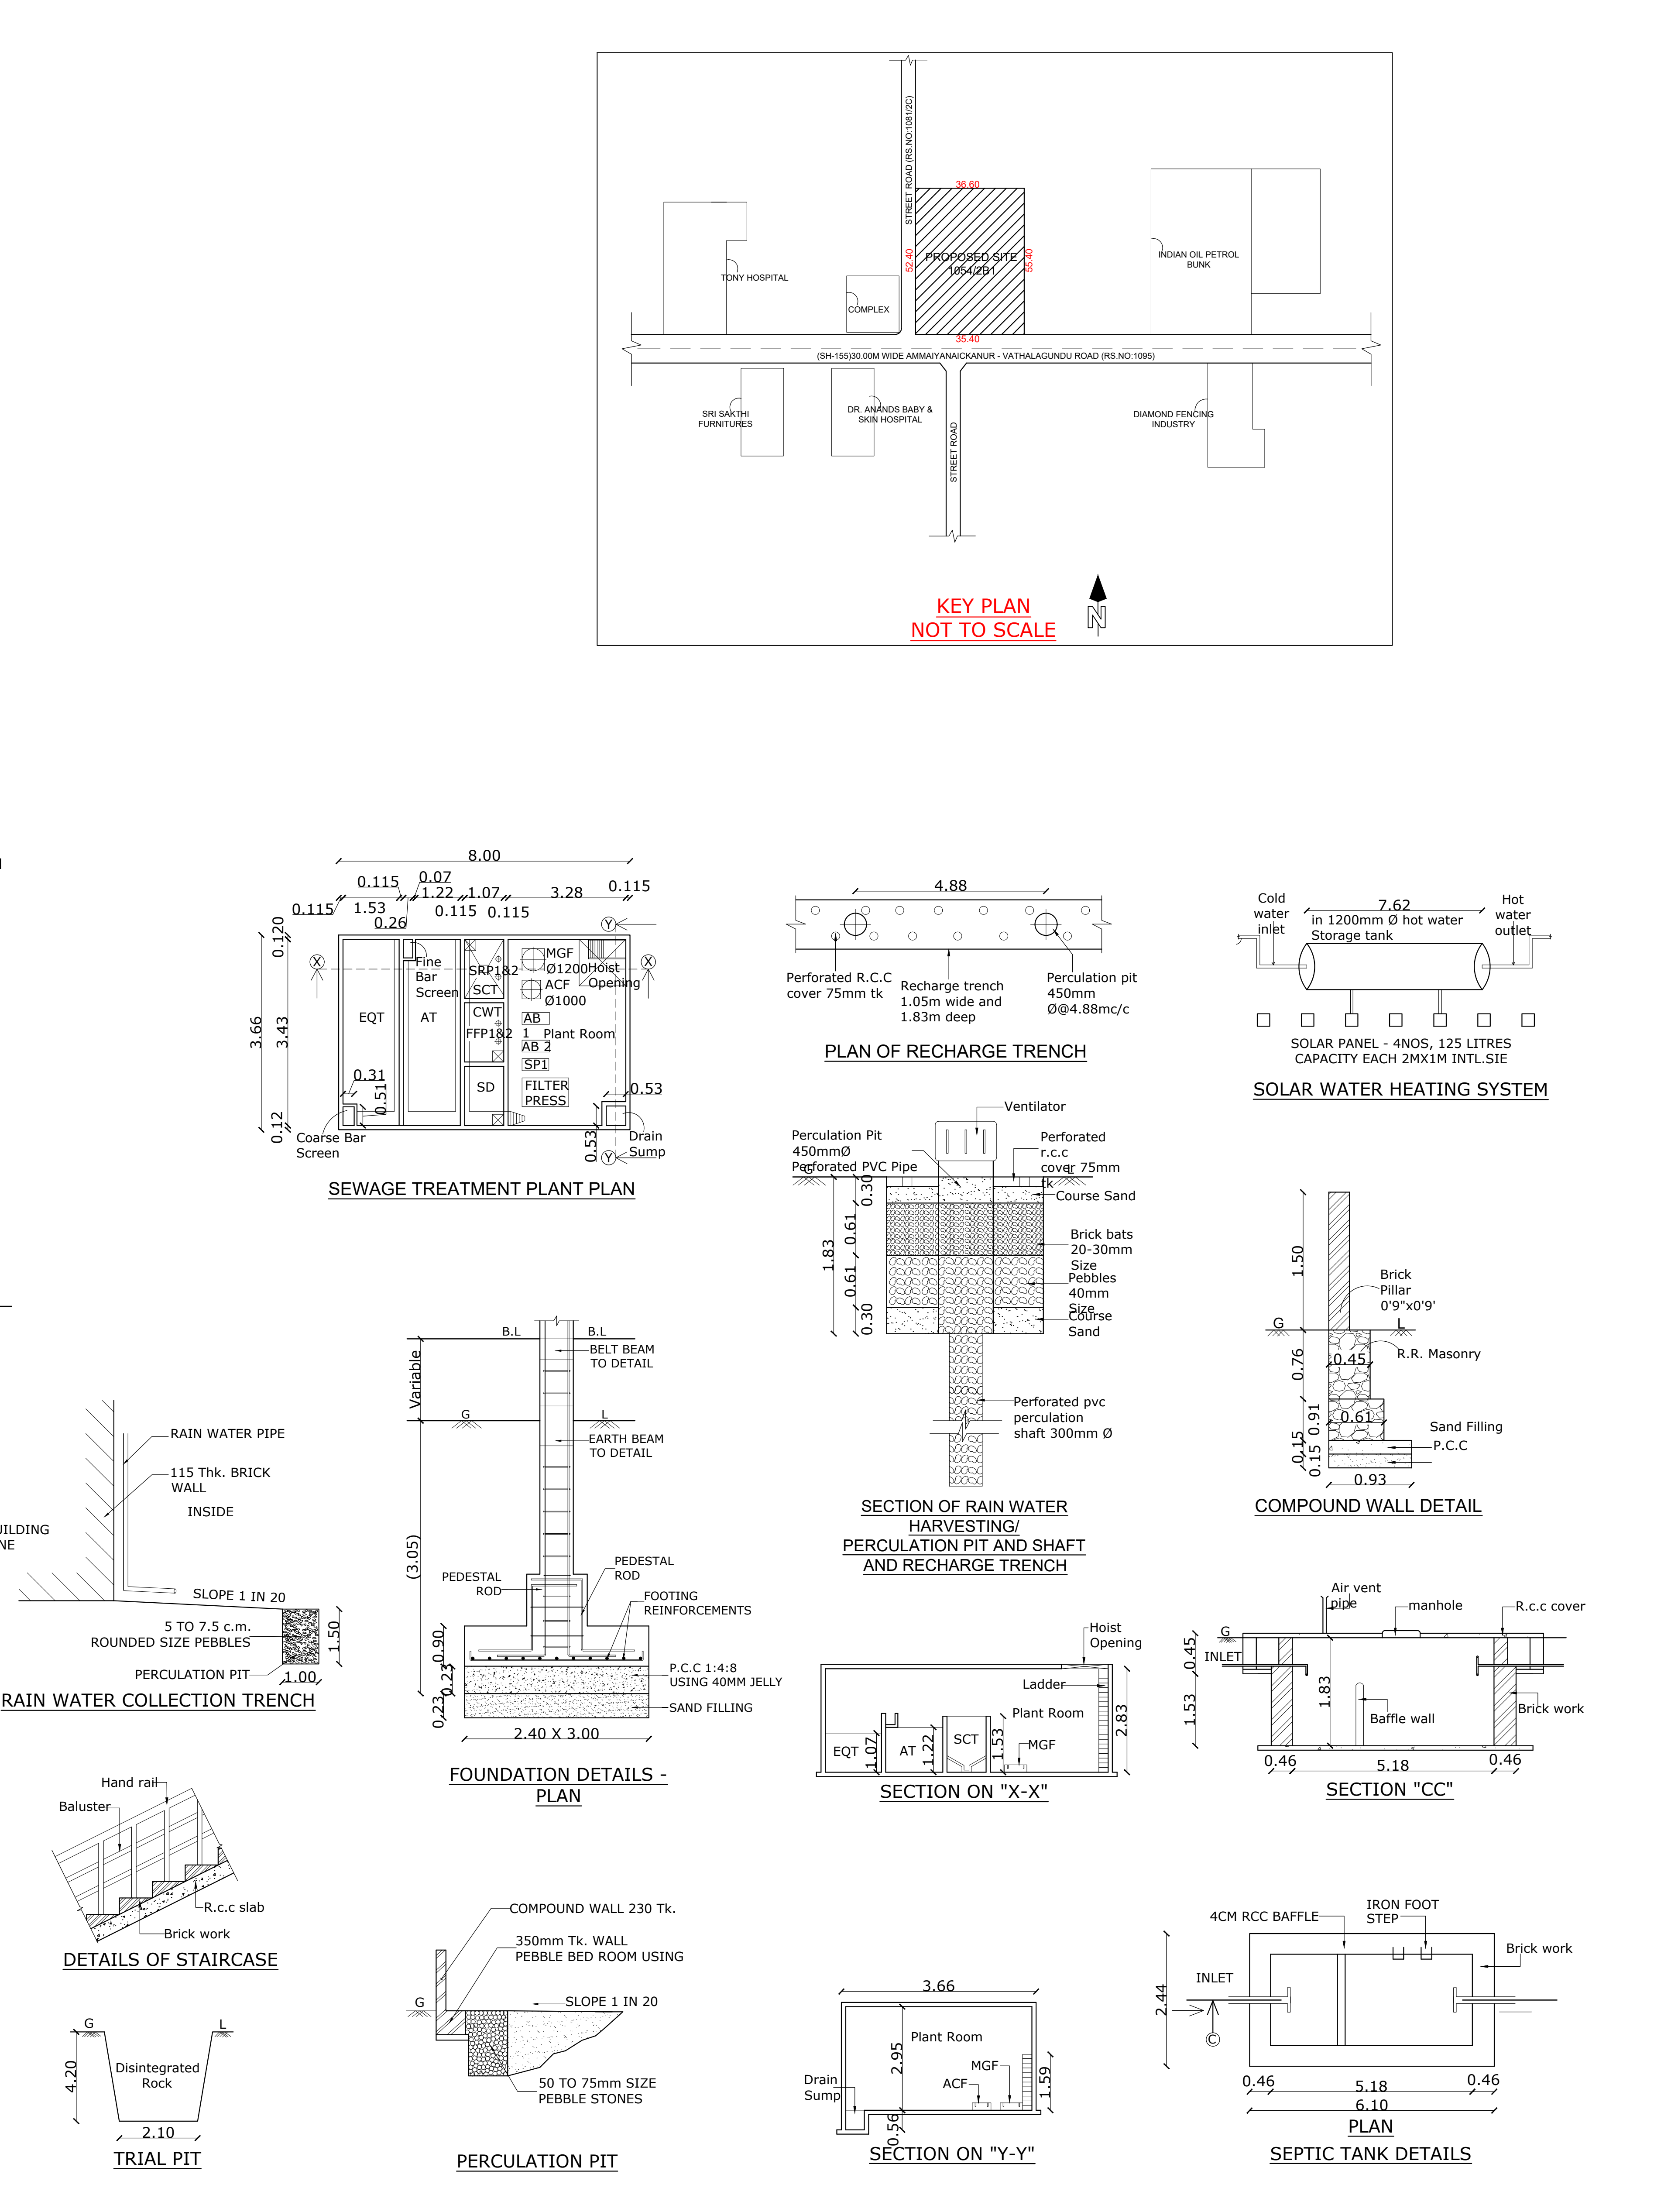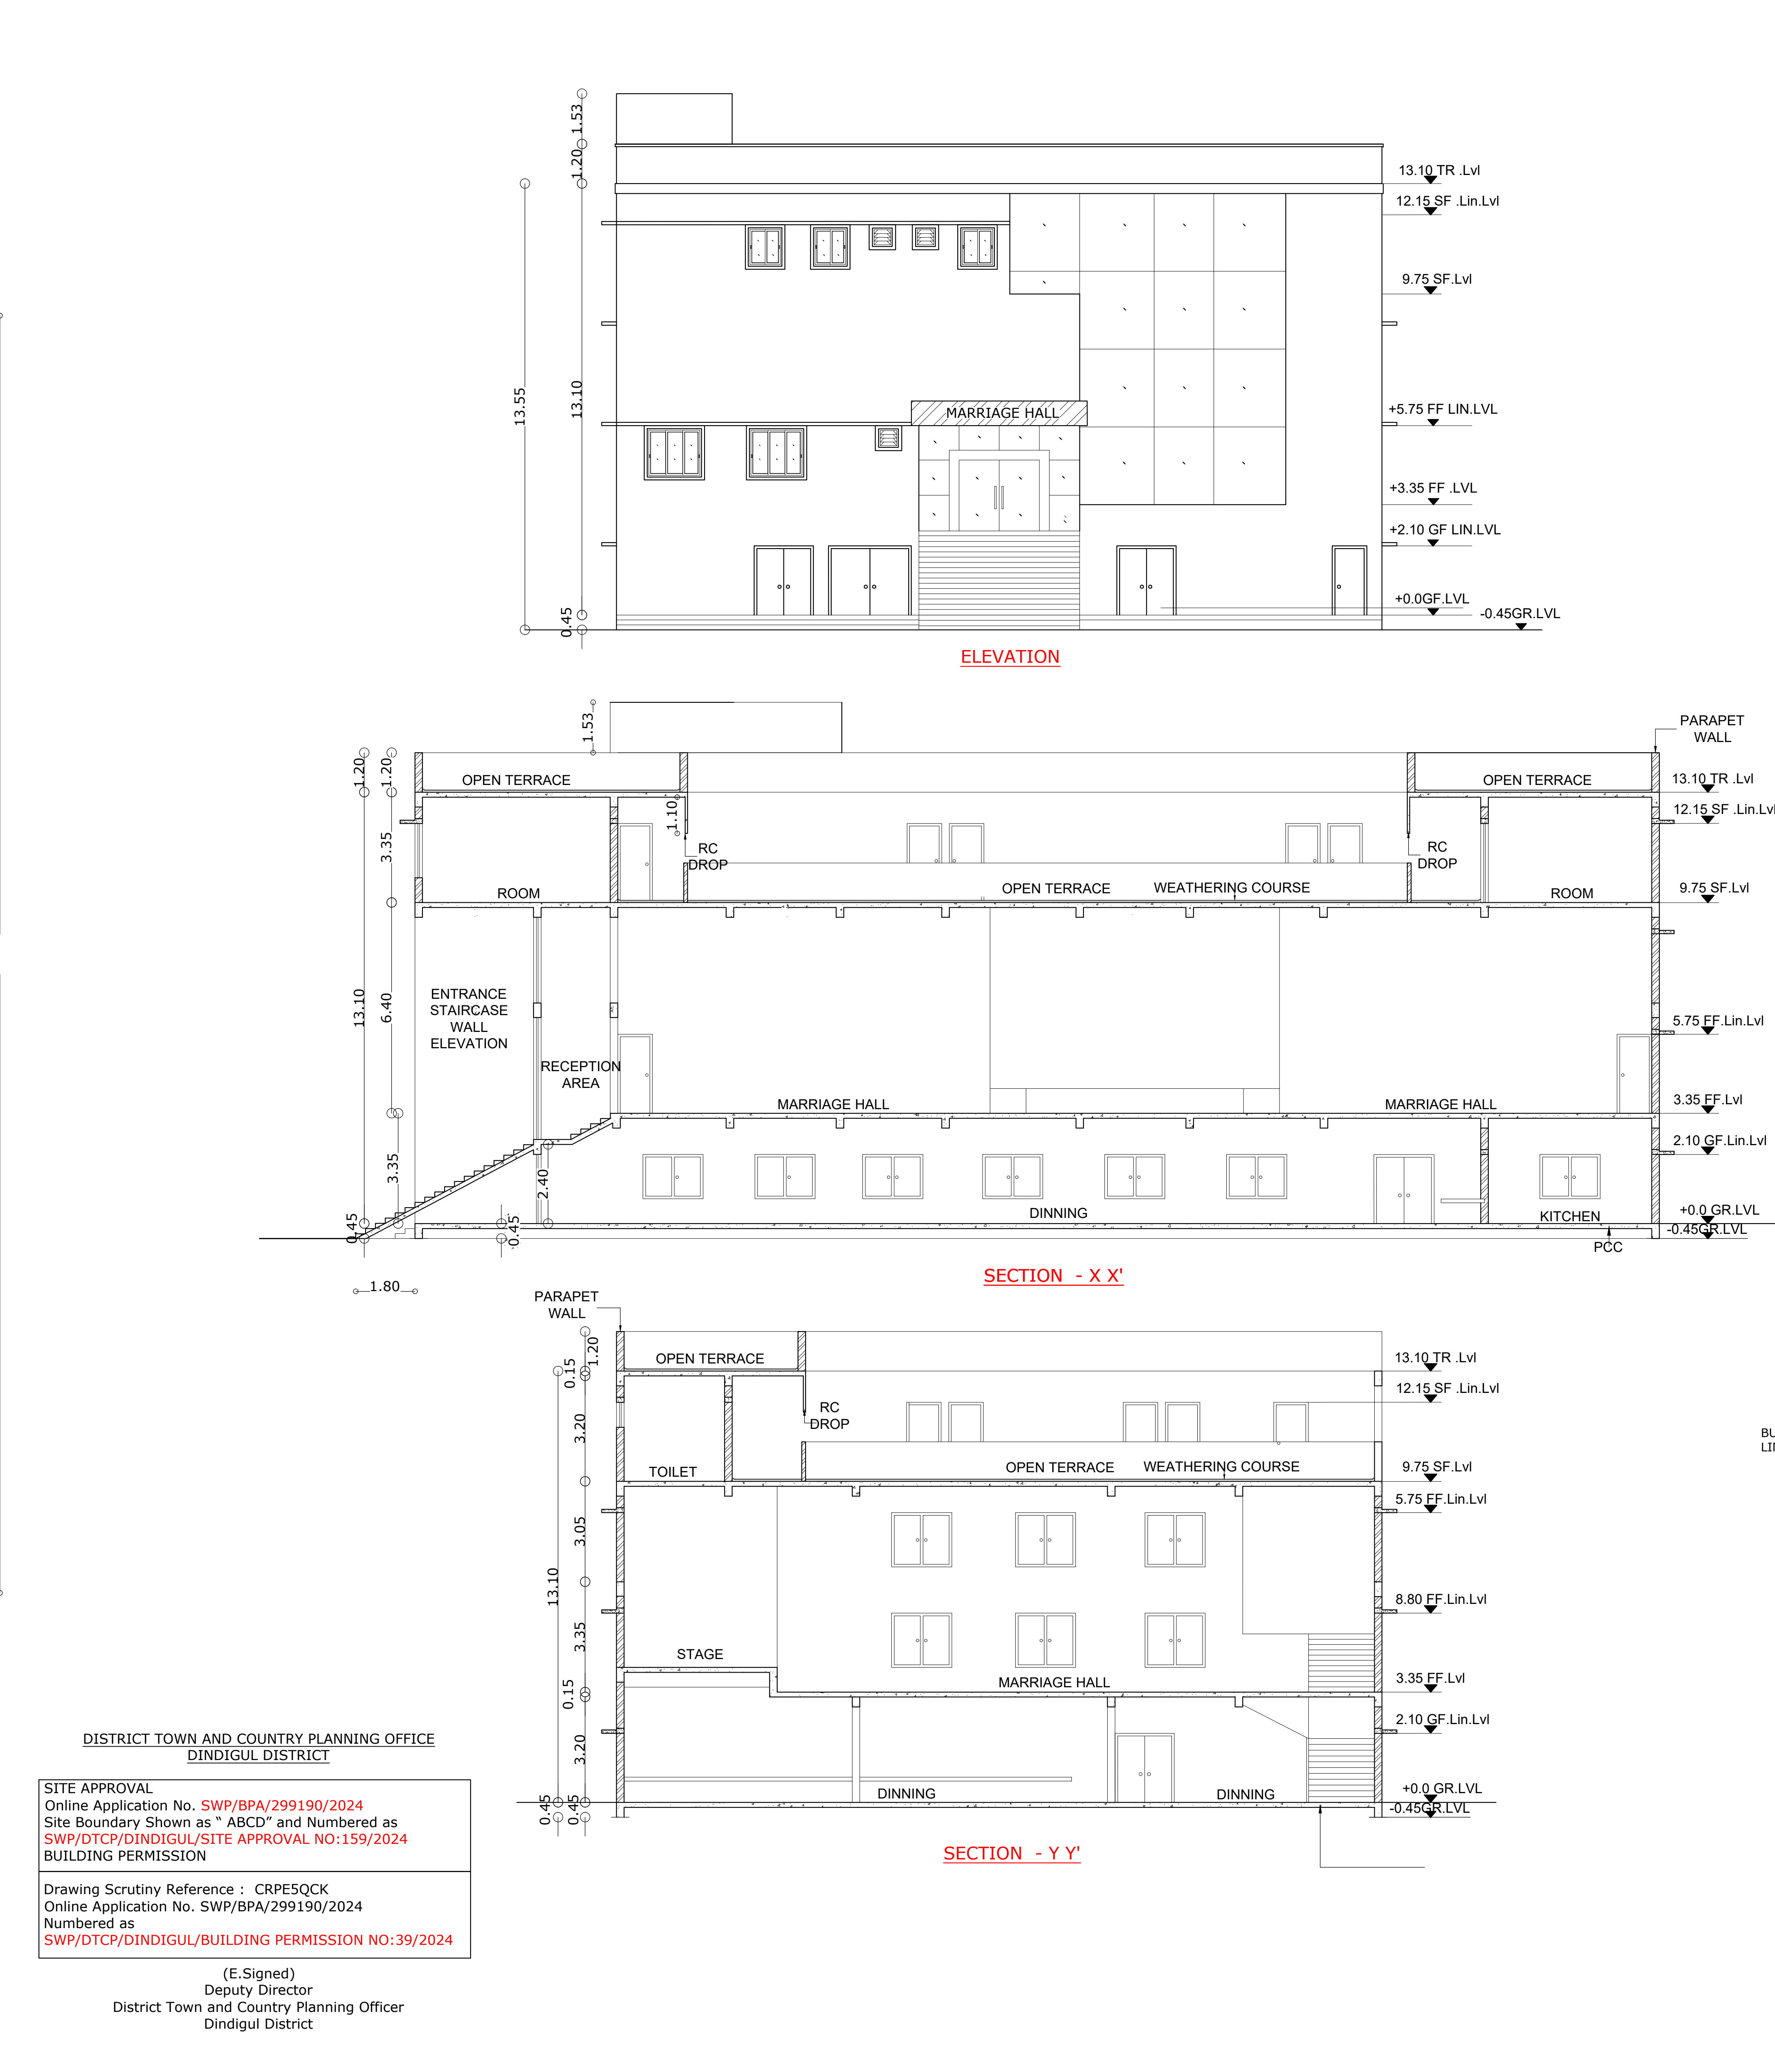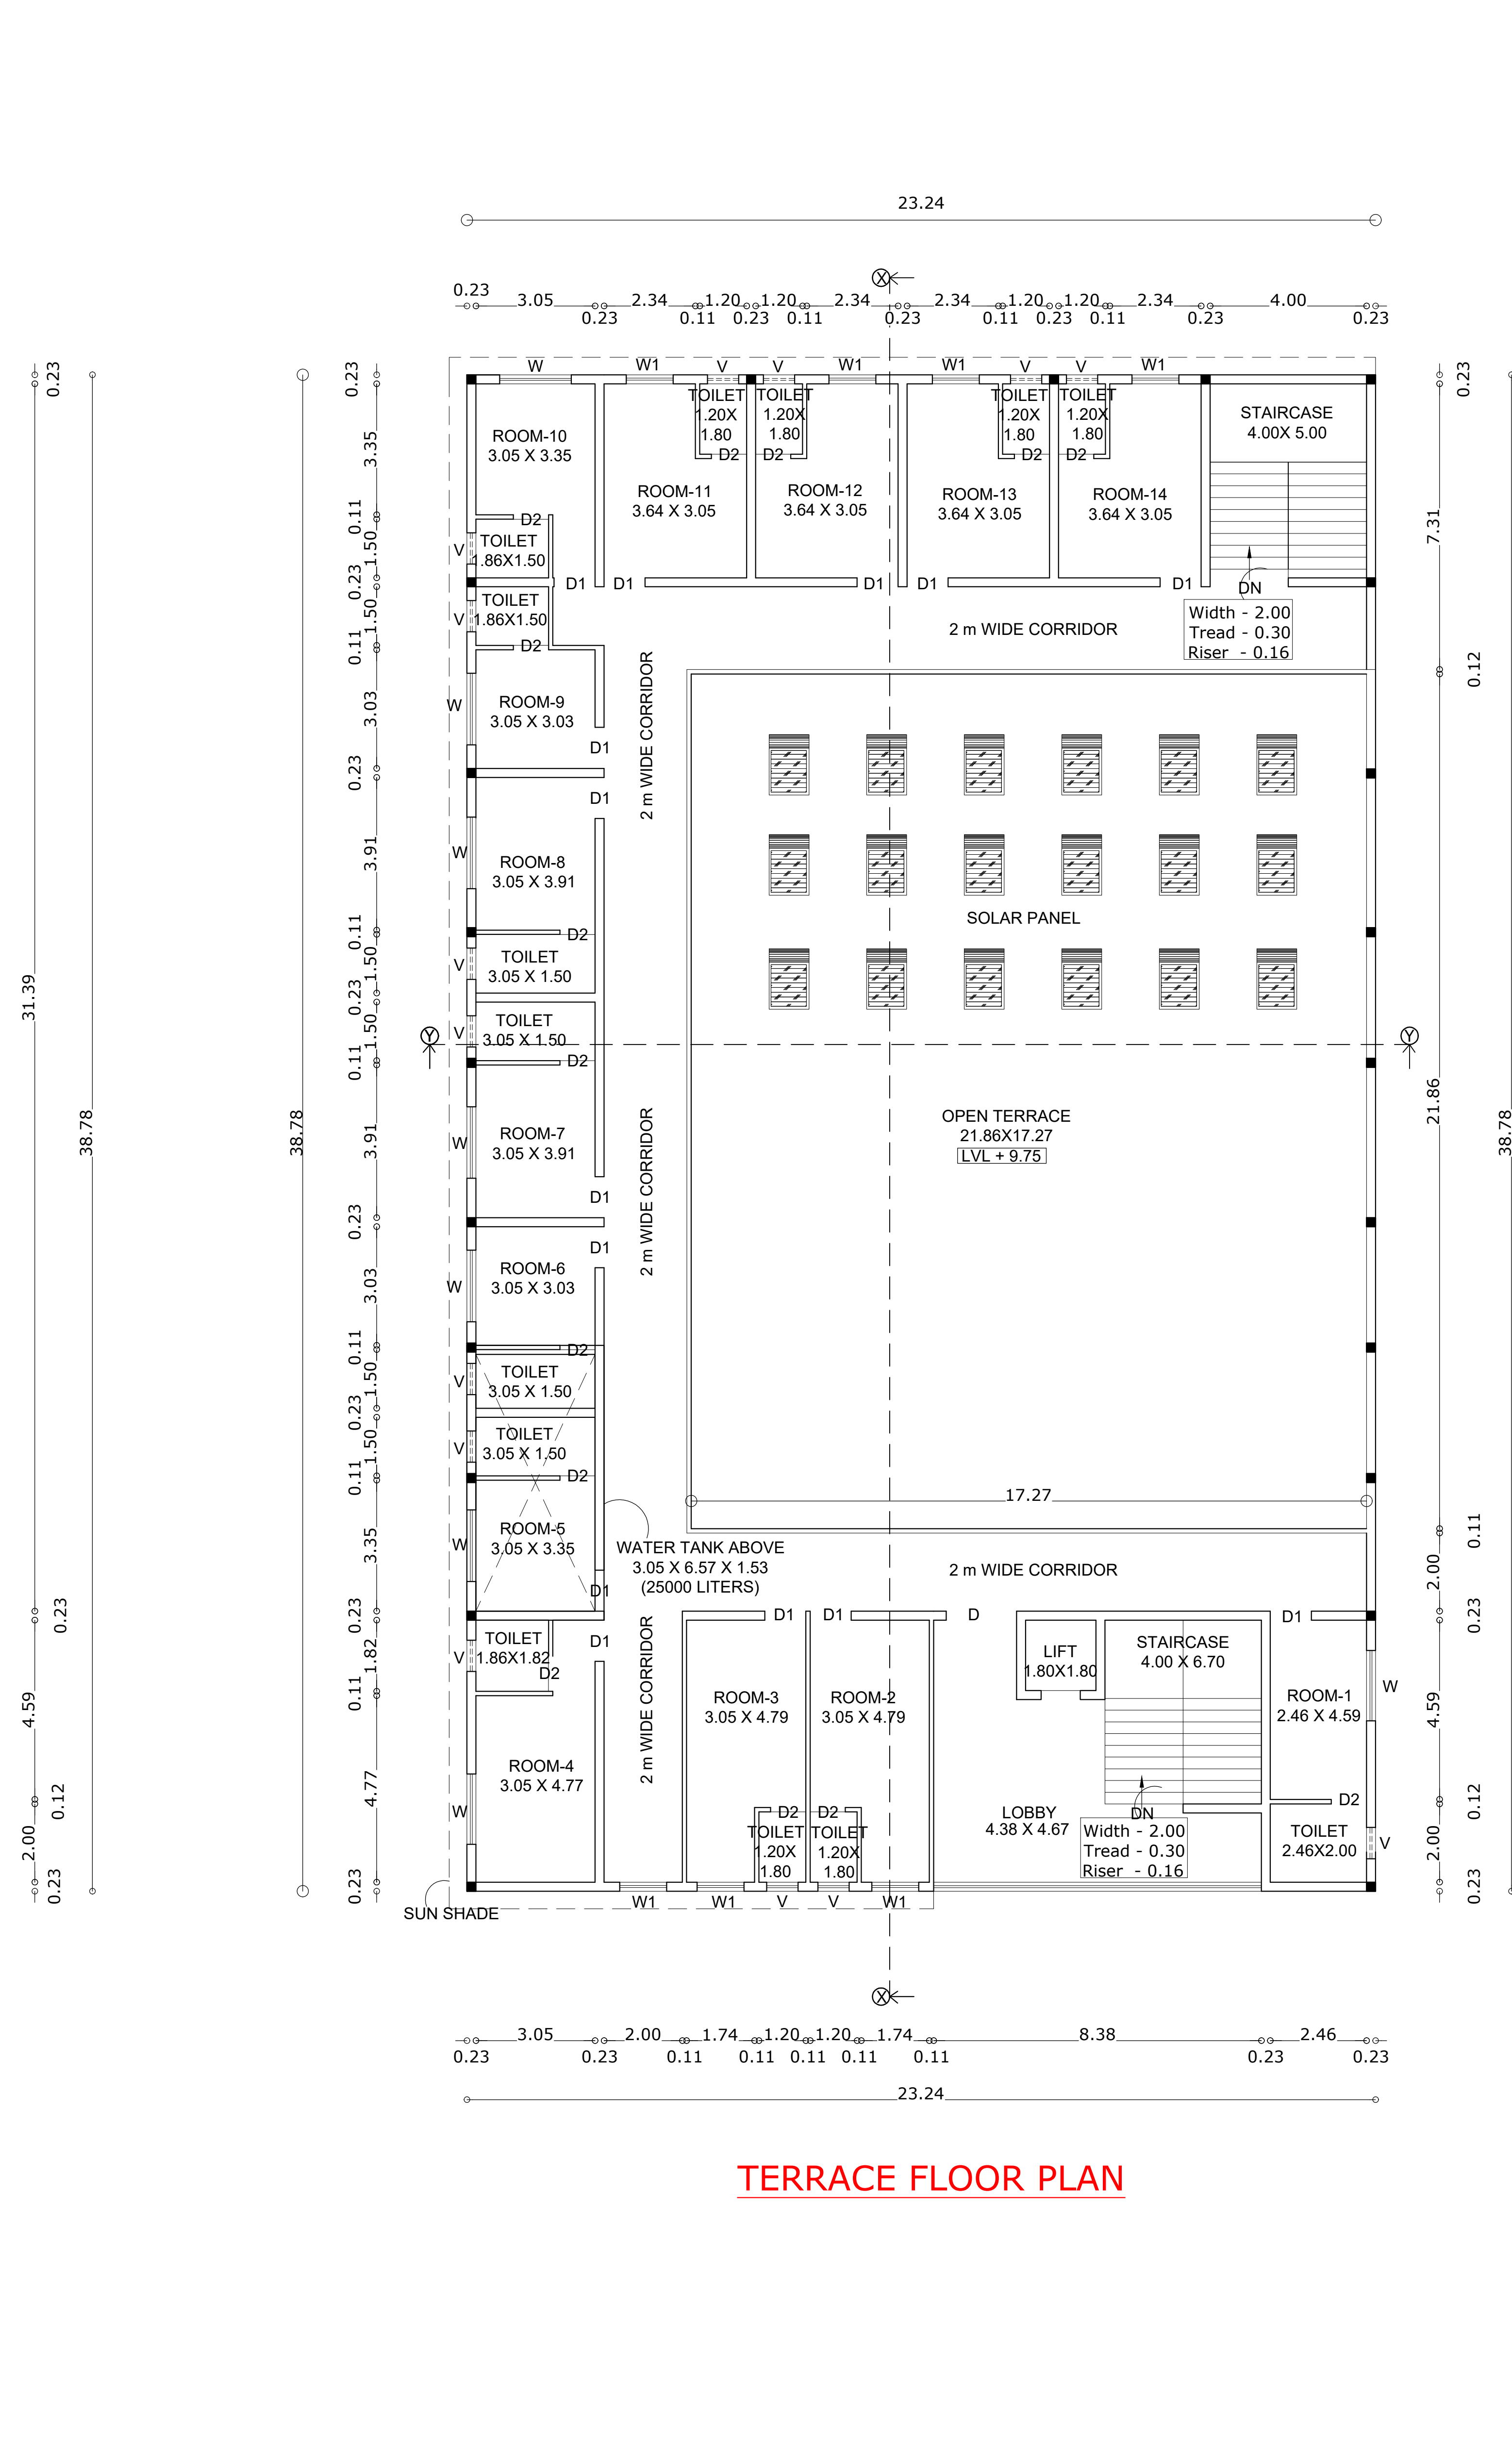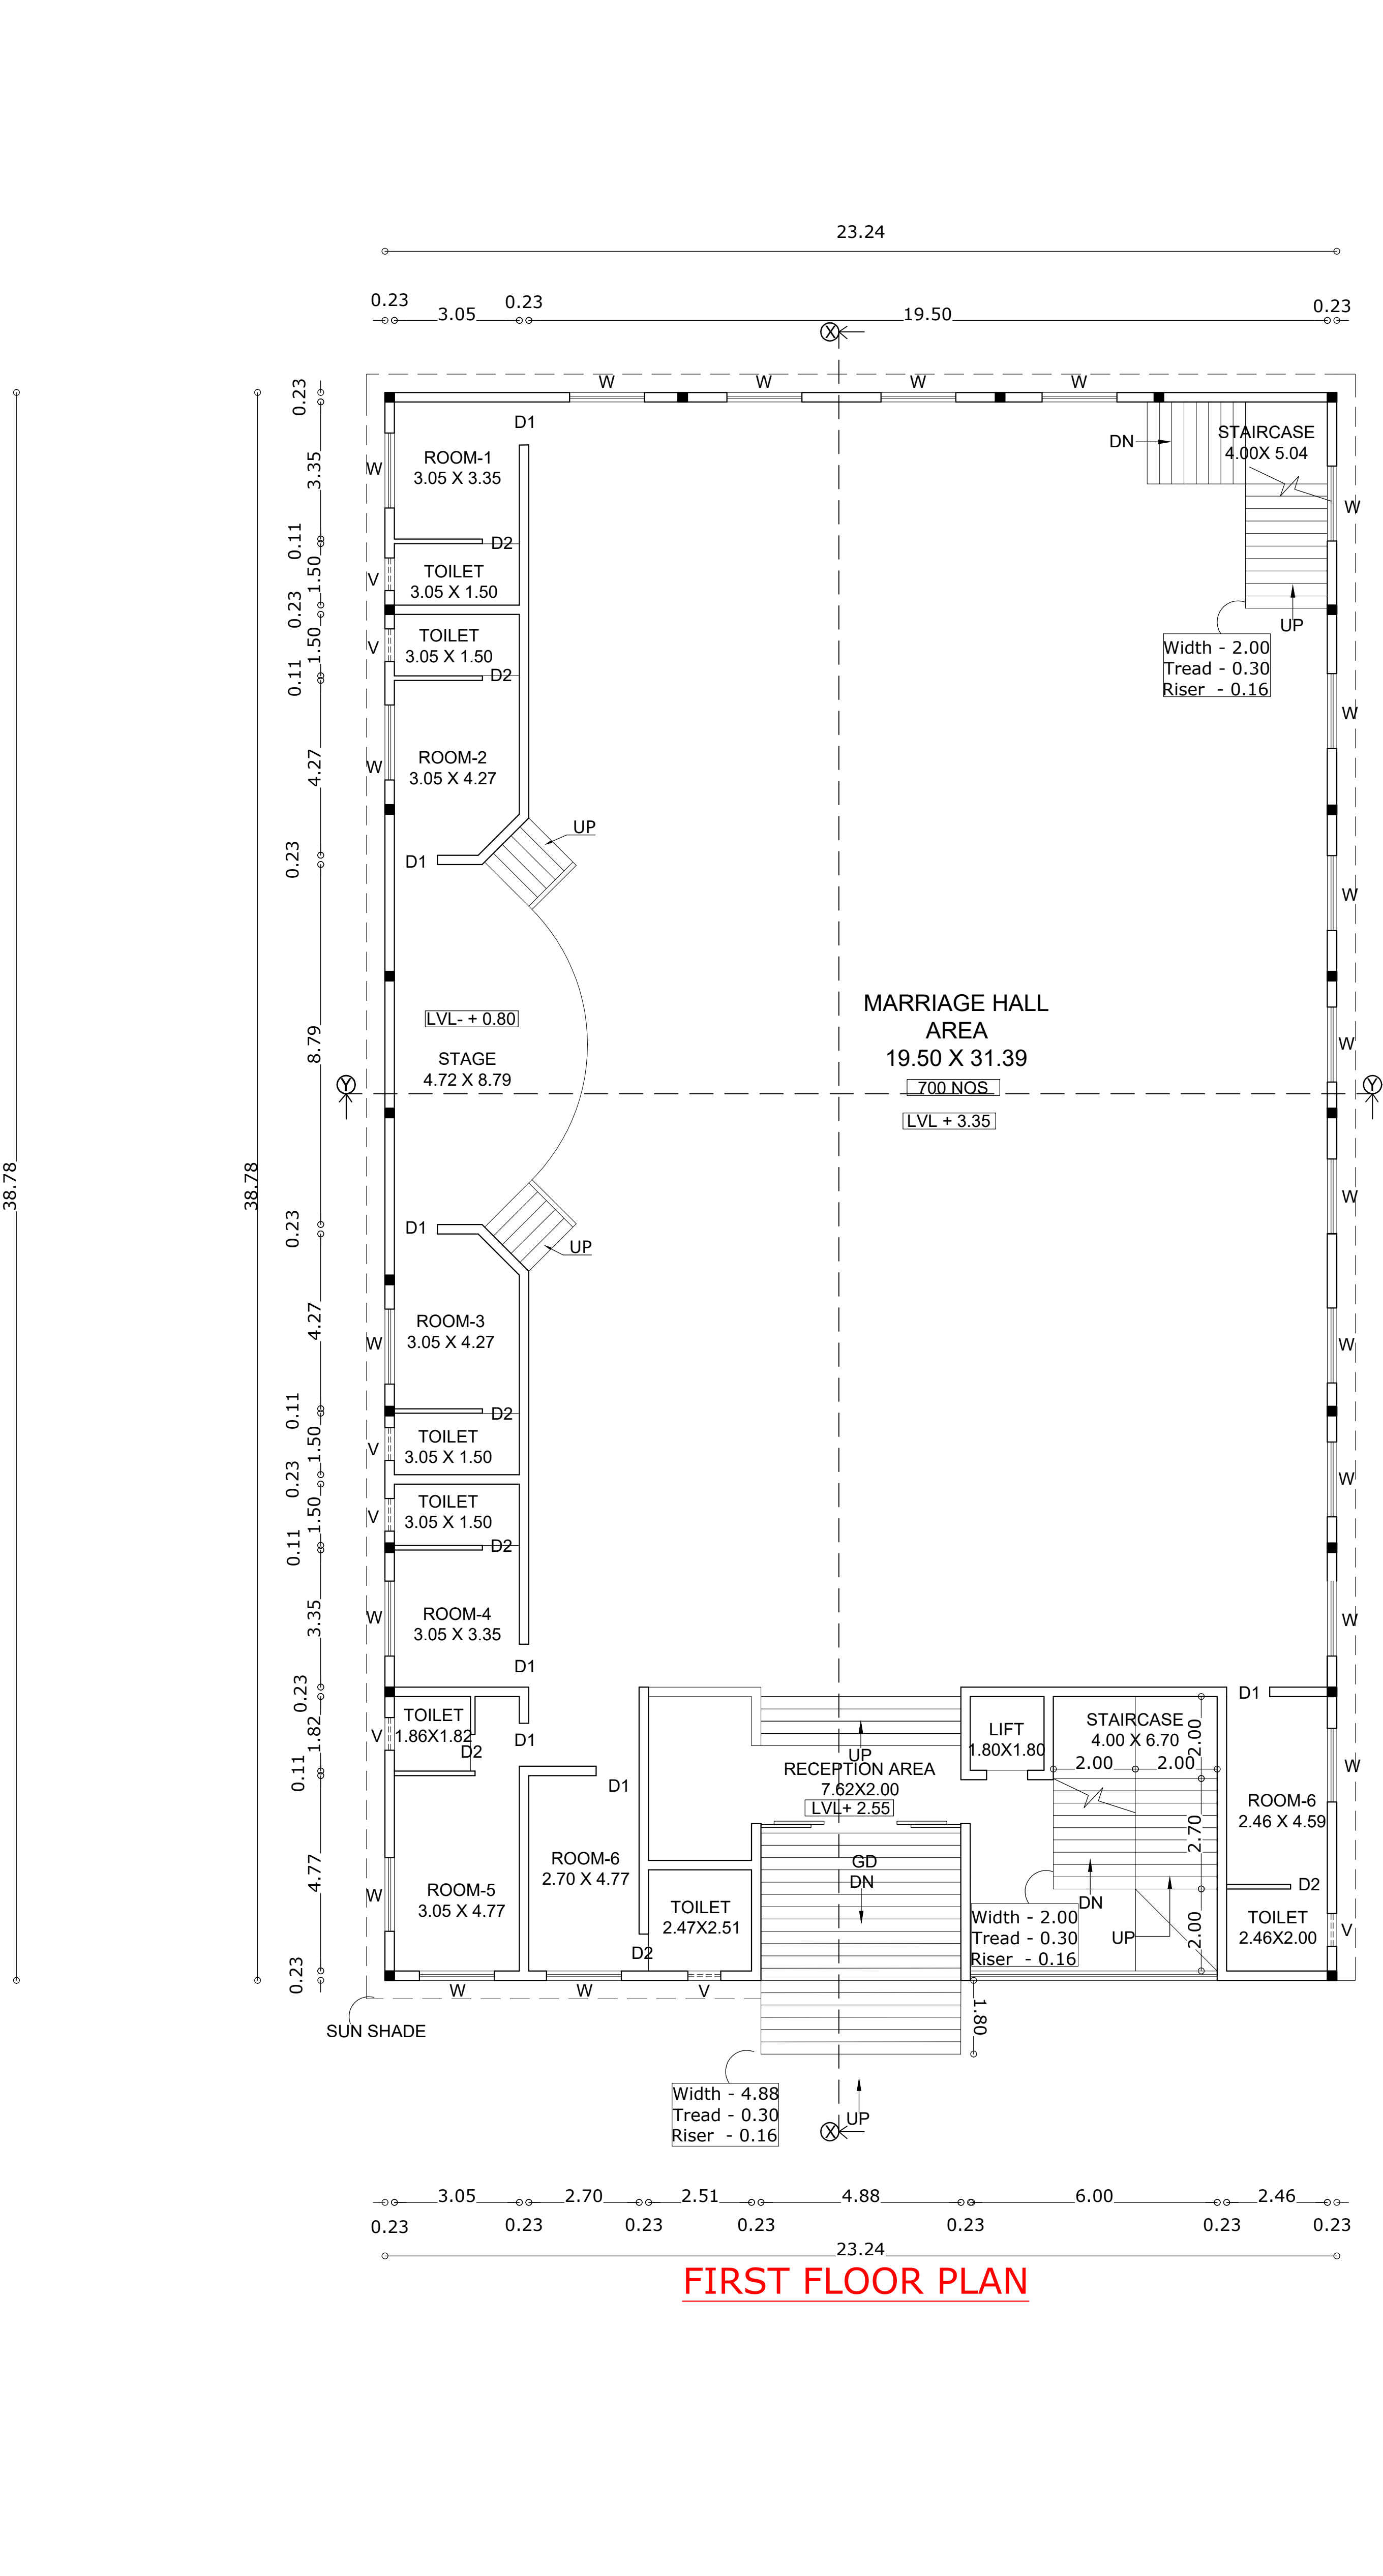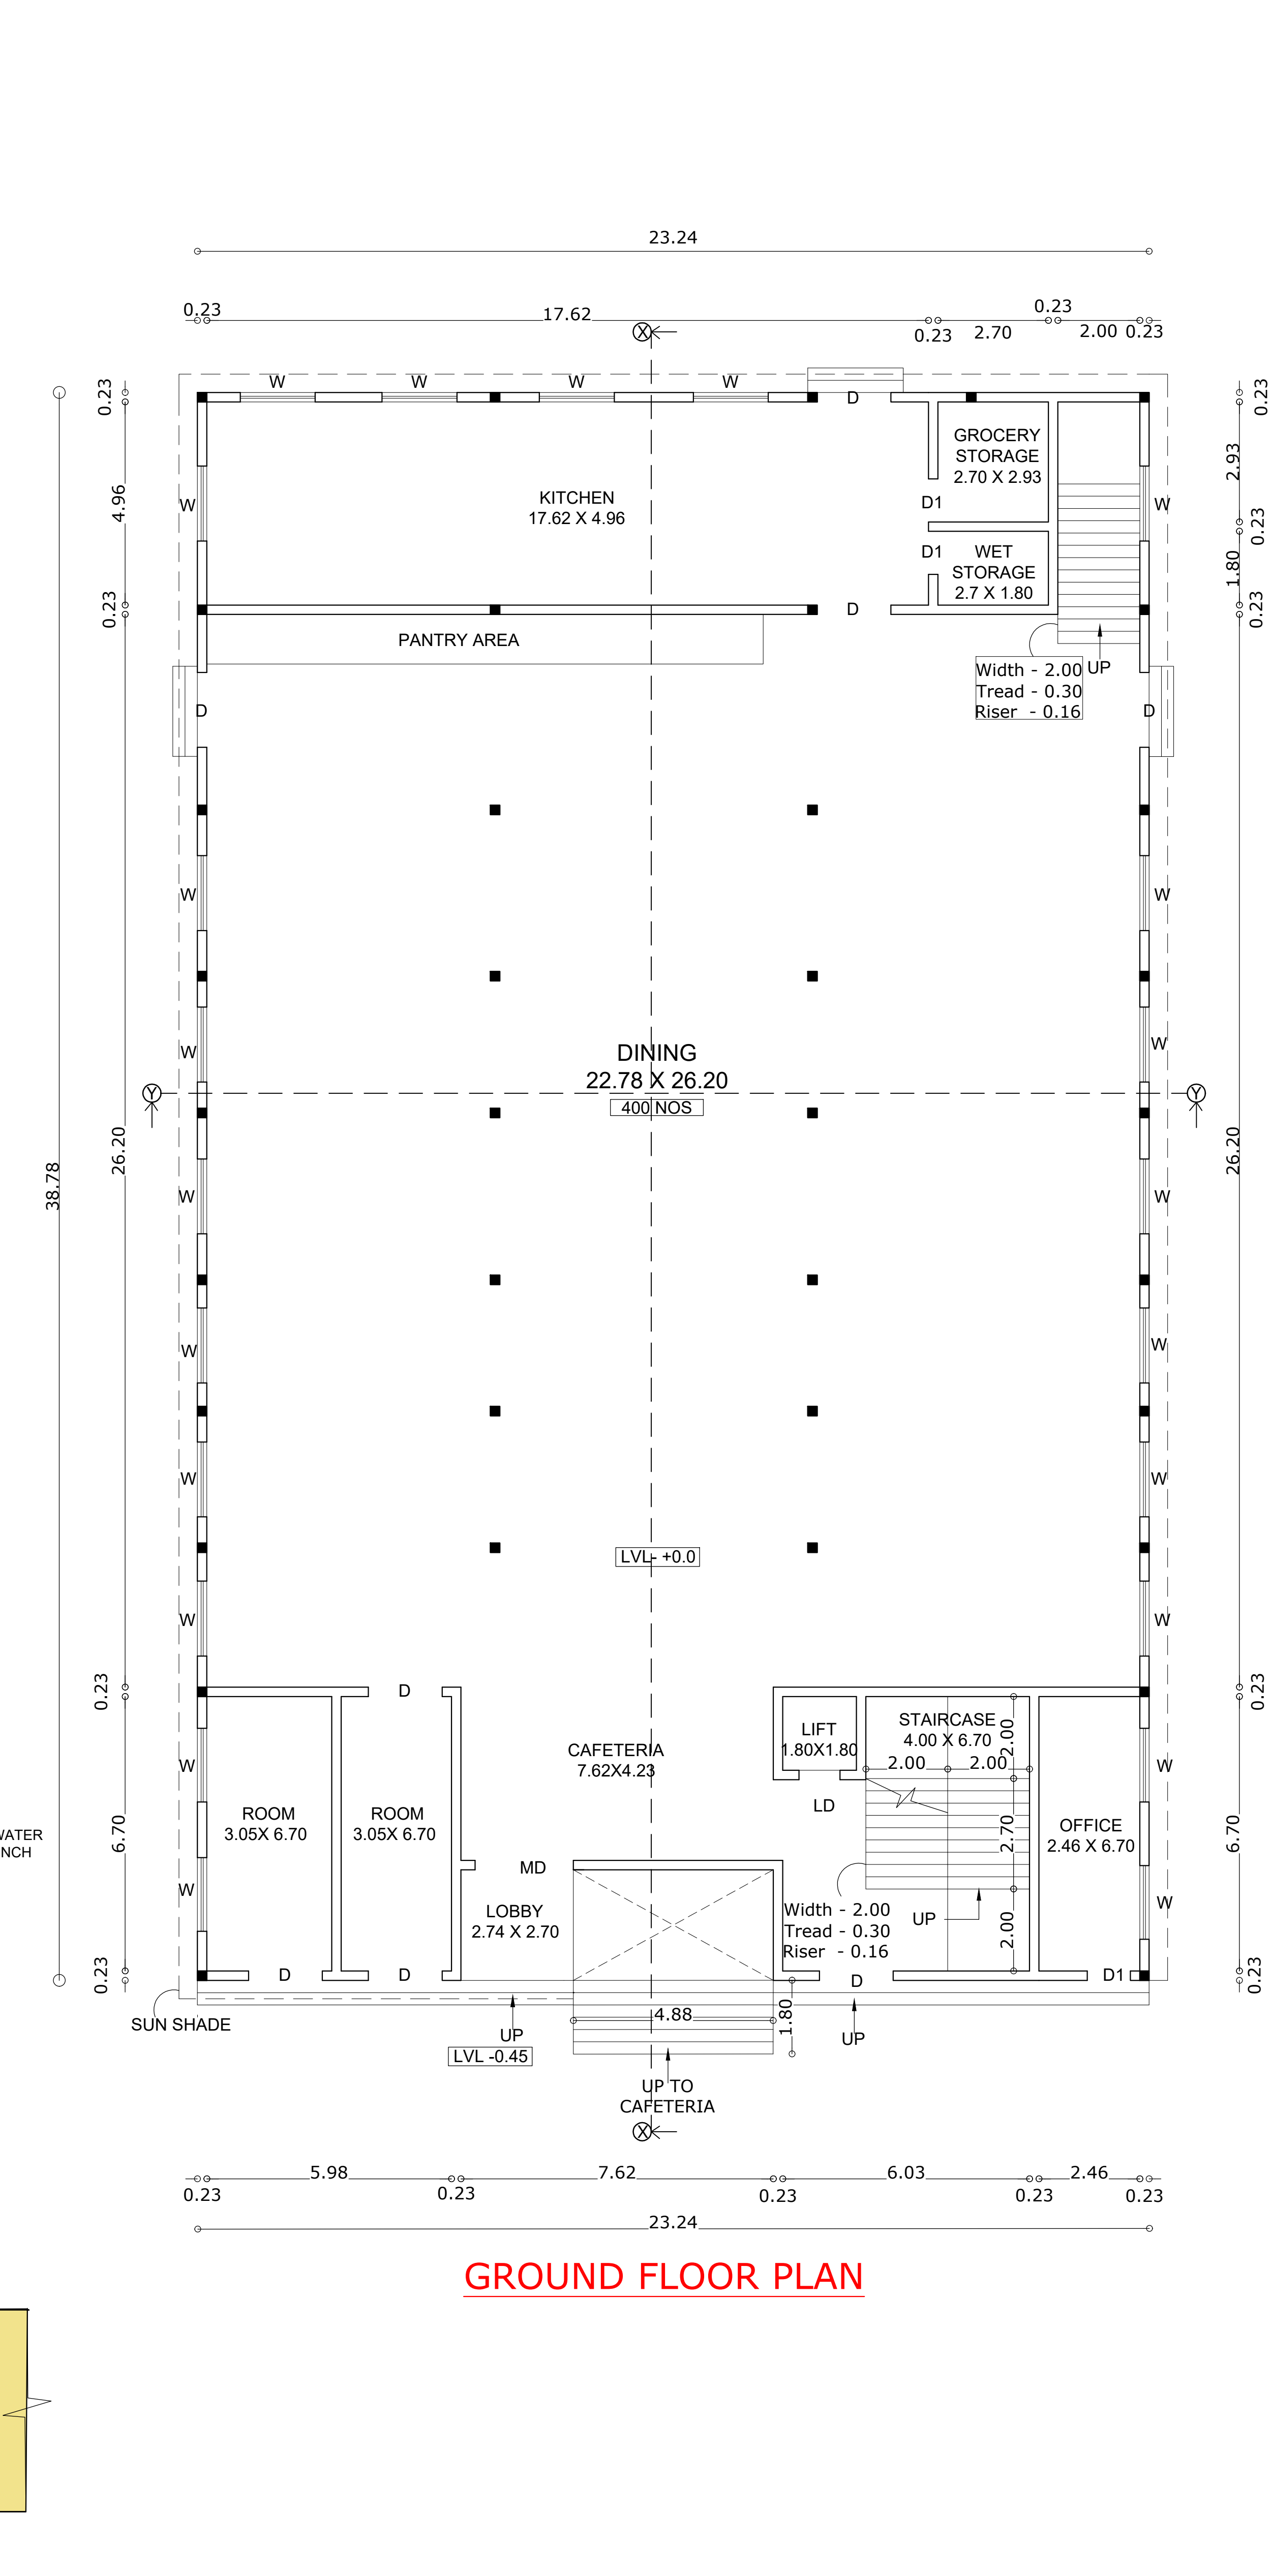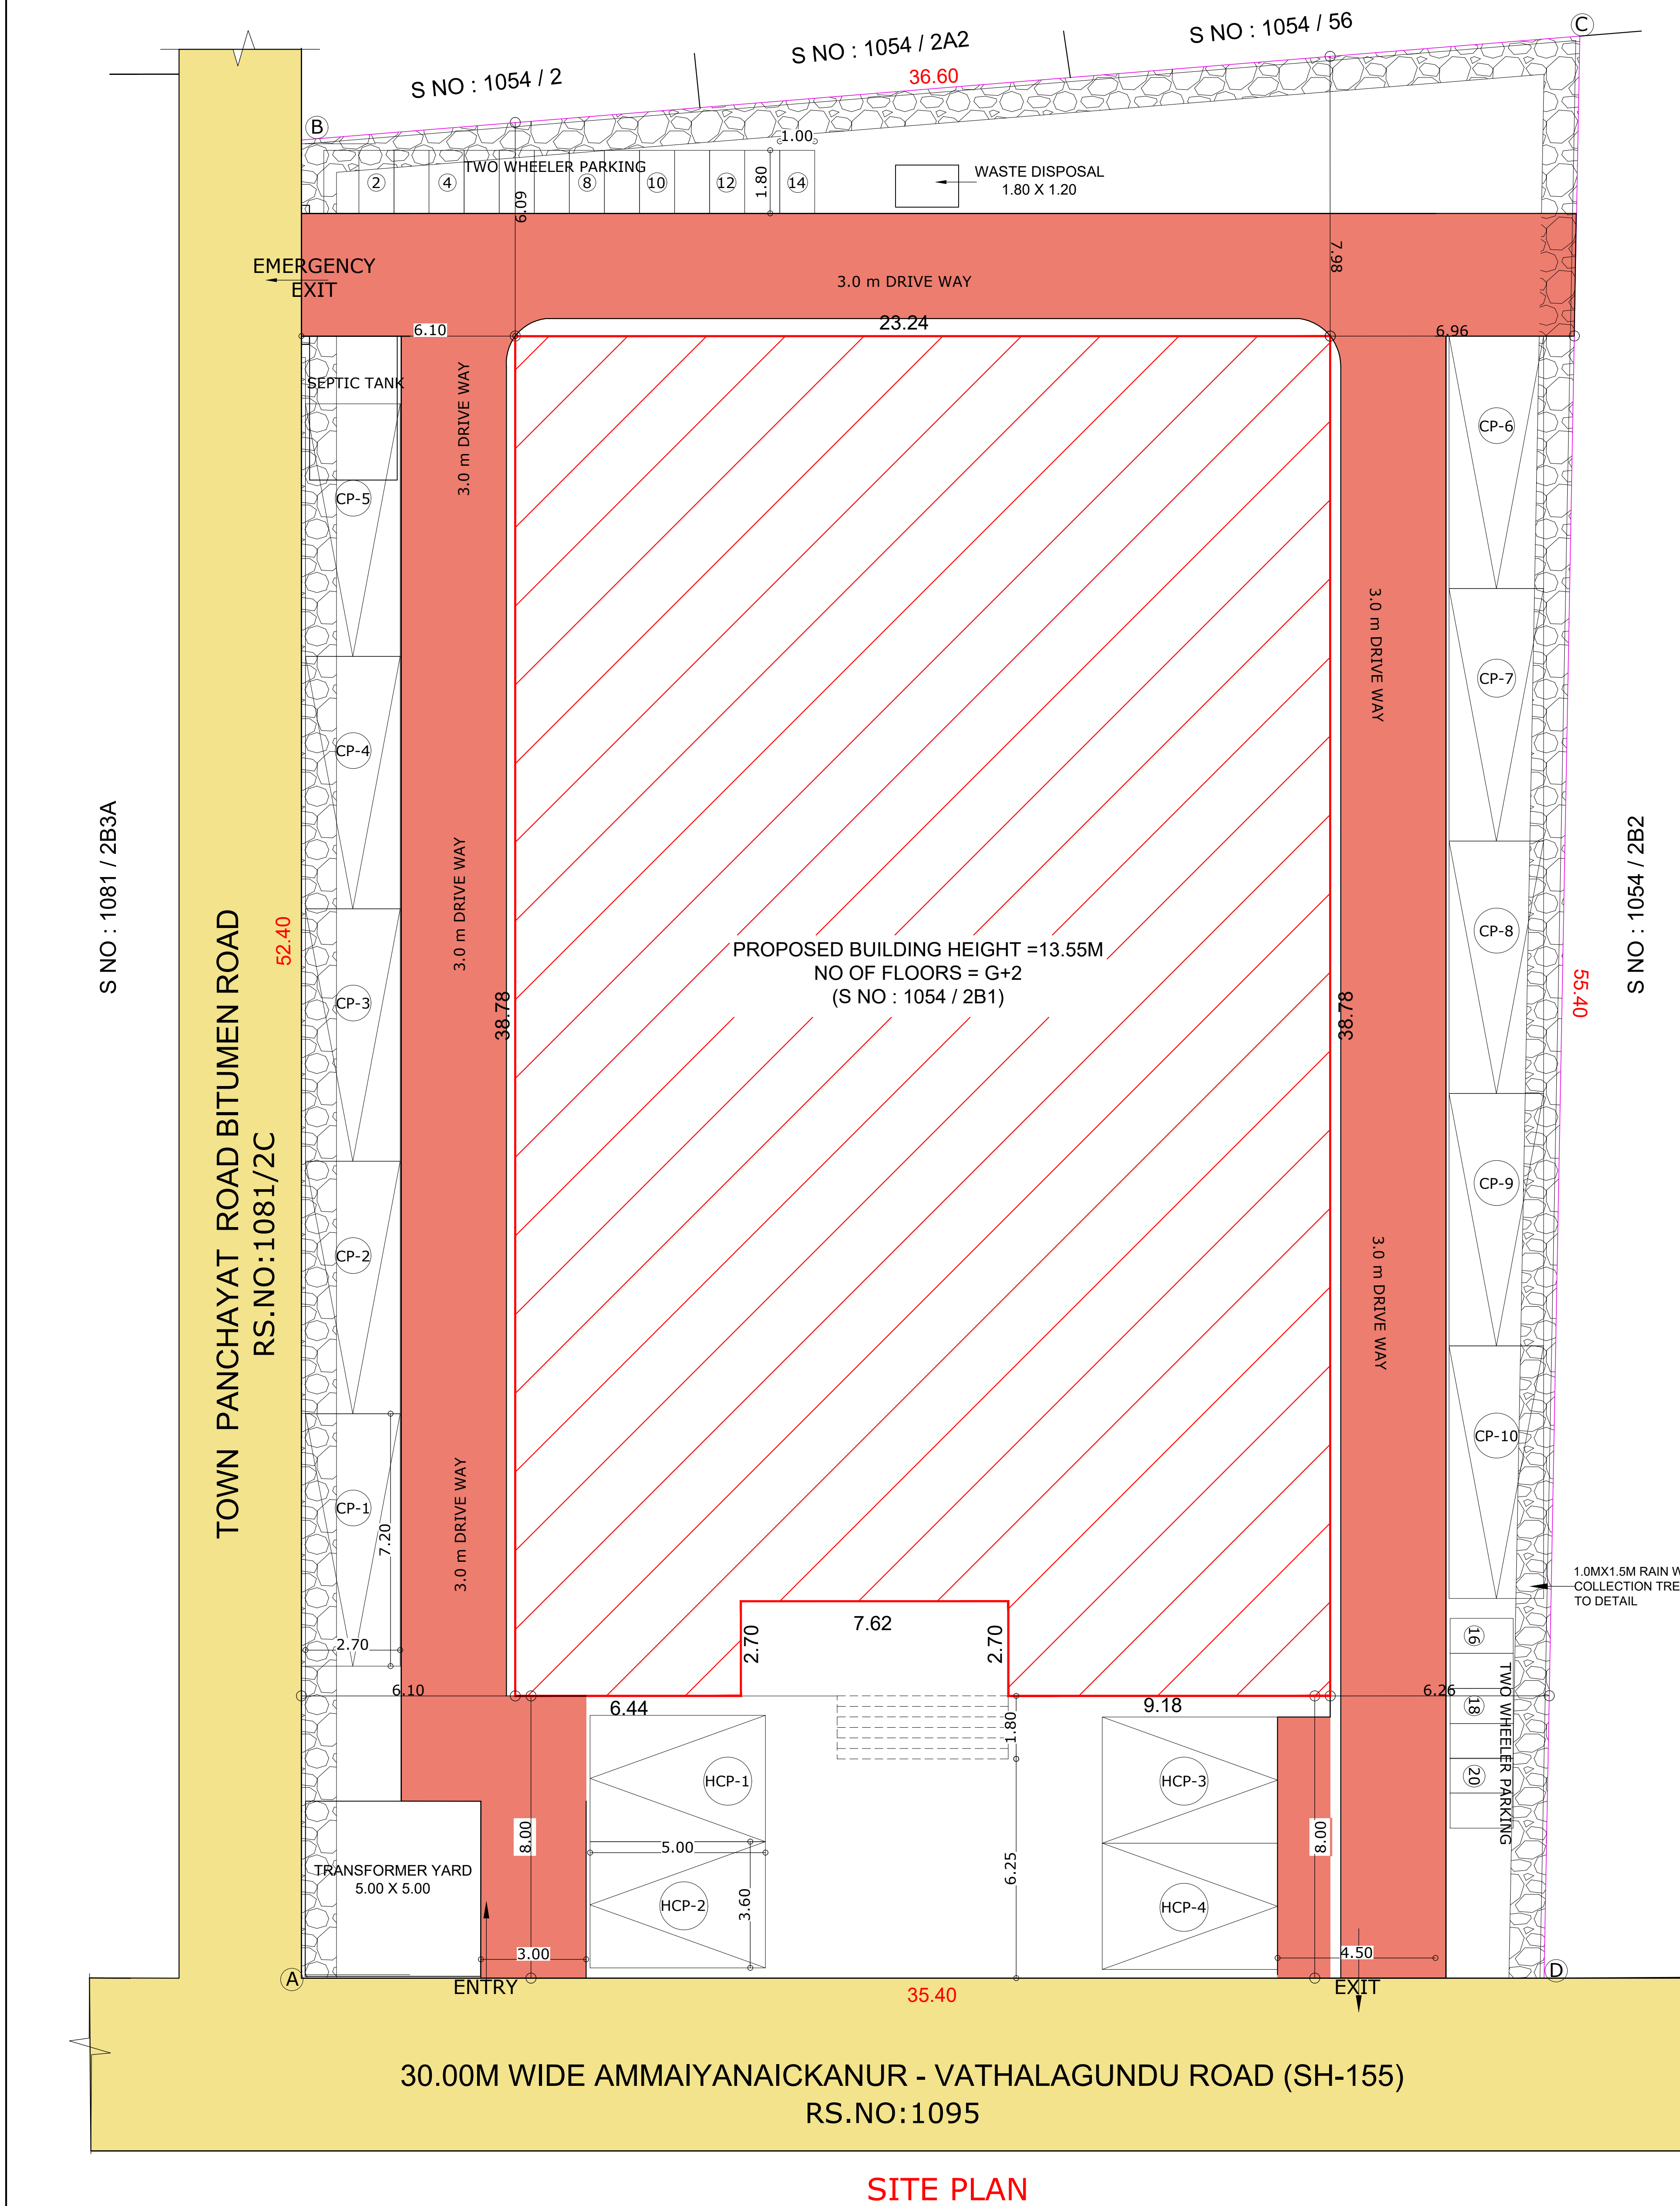

FLOOR PLAN		SHEET NO : 1/1	
SITE PLAN, FLOOR PLAN, ELEVATION AND SECTION			
PLAN SHOWING THE (G+2) PROPOSED MARRIAGE HALL BUILDING N S F NO. 1054/281 AT SEVUGAMPATTI TOWN, PANCHAYAT / VILLAGE, NILAKOTTA TALUK, DINDIGUL DISTRICT.			
(Non Planning Area)			
AREA STATEMENT			
AREA OF THE SITES (PER DOCUMENT)			2033.00 Sqm
AREA OF THE SITES (PER PATA)			2033.00 Sqm
AREA OF THE SITES (PER SITE)			2033.00 Sqm
(Non Planning Area)			
FLOOR AREA	FSI	NON FSI	TOTAL
GROUND FLOOR AREA	901.25	---	901.25
FIRST FLOOR AREA	901.25	---	901.25
TERRACE FLOOR AREA	518.69	---	518.69
TOTAL	2321.19	---	2321.19
FLOOR SPACE INDEX (F.S.I)	2321.19 / 2033.00		1.14 : 2
PLOT COVERAGE (PC)	901.25 / 2033.00 x 100		44.33 %
PARKING CALCULATION			
SEATING AREA = 612.10 SQ M (19.02 X 31.38) = 612.10 SQ M = 13 NOS			
PARKING STATEMENT			
CAR PARKING (REQUIRED)			13 NOS
CAR PARKING (PROVIDED)			14 NOS
TWO WHEELER PARKING (REQUIRED)			13 NOS
TWO WHEELER PARKING (PROVIDED)			33 NOS
JOINERIES DETAILS			
MD	MAIN DOOR	2.40 X 2.10	
GD	GLASS DOOR	2.40 X 3.97	
D	DOOR	1.80 X 2.10	
D1	DOOR	1.05 X 2.10	
D2	DOOR	0.80 X 2.10	
LD	LIFT DOOR	1.22 X 2.40	
W	WINDOW	1.80 X 1.85	
W1	WINDOW	1.20 X 1.35	
V	VENTILATOR	0.80 X 0.76	
V1	VENTILATOR	1.80 X 0.76	
COLOR INDEX			
SITE BOUNDARY PROPOSED BUILDING RAHW TRWAY DRIVE WAY			
NOTE: 1. ALL DIMENSIONS ARE IN METERS. 2. SOLAR WATER HEATING SYSTEM TO BE PROVIDED IN TERRACE FLOOR 4. RAIN WATER HARVESTING TO BE PROVIDED IN SITE. 5. STP AND RAIN WATER UNIT OF WASTE WATER TO BE PROVIDED IN THE SITE. 6. STRUCTURE IS SAFE FOR EARTHQUAKE. 7. FE FIRE EXTINGUISHING SYSTEM PROVIDED IN ALL FLOORS.			
APPLICANT 			
REGISTERED ARCHITECT 			
Dr. T. M. V. JAYASHANKAR M. EARTH, ALL. ARCH. Ph. D. (T. Engg) REGISTERED ARCHITECT / STRUCTURAL ENGINEER CHARTERED ENGINEER / PANEL VALUER Registration No. CA-2001 / 2831 Structural Engineer SED-15/2019 Grade-19 -++ 8th, Kanungu Nagar 4th Street, Udhagamandalam, Madurai-625 002			
REGISTERED STRUCTURAL ENGINEER 			
Dr. T. M. V. JAYASHANKAR M. EARTH, ALL. ARCH. Ph. D. (T. Engg) REGISTERED ENGINEER / STRUCTURAL ENGINEER CHARTERED ENGINEER / PANEL VALUER Registration No. CA-2001 / 2831 Structural Engineer SED-15/2019 Grade-19 -++ 8th, Kanungu Nagar 4th Street, Udhagamandalam, Madurai-625 002			
(ALL DIMENSIONS ARE IN METER) (SCALE : 1 : 100)			

Eight ways to know a piece of land before you pay for it.

This report covers one part of the picture. These cover the rest, drawn from the same government records, for any property in Tamil Nadu.

LandLens One

Ask anything about a property and get an answer grounded in live government records, with the sources shown.

[/landlens/one](#)



Verify My Land

Every record check run on one property and returned as a single report.

[/landlens/verify-my-land](#)



Legal Opinion

An advocate's written opinion on the title, built on the records we pull for it.

[/landlens](#)



One Map

Every layer on one map: the parcel, its boundary, zoning, water bodies and what sits around it.

[/landlens/one/map](#)



PriceMap

What land actually changed hands for around this plot, taken from the registered deeds.

[/landlens/pricemap](#)



Build Scope

What you are allowed to build here: floor space, height, coverage and setbacks.

[/landlens/build-scope](#)



Property Tracker

Watch a property and hear about it when something new is registered against it.

[/landlens/property-tracker](#)



Deal Room

Run the transaction in one place: documents, stamping, signatures and the parties.

[/landlens/deal-room](#)



Twenty-four checks you can run yourself, at no cost.

Records and verification

The registers themselves, read for you.

Encumbrance Certificate

Patta and Chitta

Field Measurement Sketch

EC Analyzer

Bank charge check

Court case search

Seller background check

Approval check by survey

Value and duty

What it is worth and what it costs to register.

Guideline value by street

Guideline value by survey

Stamp duty and registration fees

Capital gains

Floor space index

Area unit converter

Zoning and land use

What the plan says can happen on this land.

Land use zone finder

CMDA land use check

Coastal regulation zone

Master plan check

Water bodies finder

Airport height clearance

Registers and directories

Who holds it, and which office keeps the record.

Find your registering office

Temple property check

Waqf property check

RERA register



Every free tool
/tools



Services we run
for you
/services



The LandLens
suite
/landlens/one



Every claim in this document traces back to a government record.

Legal opinions, due diligence and title verification

Building plan, layout and sub-division approvals

Completion and occupancy certificates, regularisation

Escrow, negotiation and NRI property management

Land survey, soil testing, architecture and construction

Verified RealEstate
3/350/2 Mettukuppam,
OMR Thoraipakkam,
Chennai 600 097, India
hello@verified.realestate
+91 9996 12 9996

Prepared from the registers named on the page each finding sits on. Where a register could not be read, this document says so in its place rather than leaving the gap to be read as a clean result.

