




FRONT ELEVATION

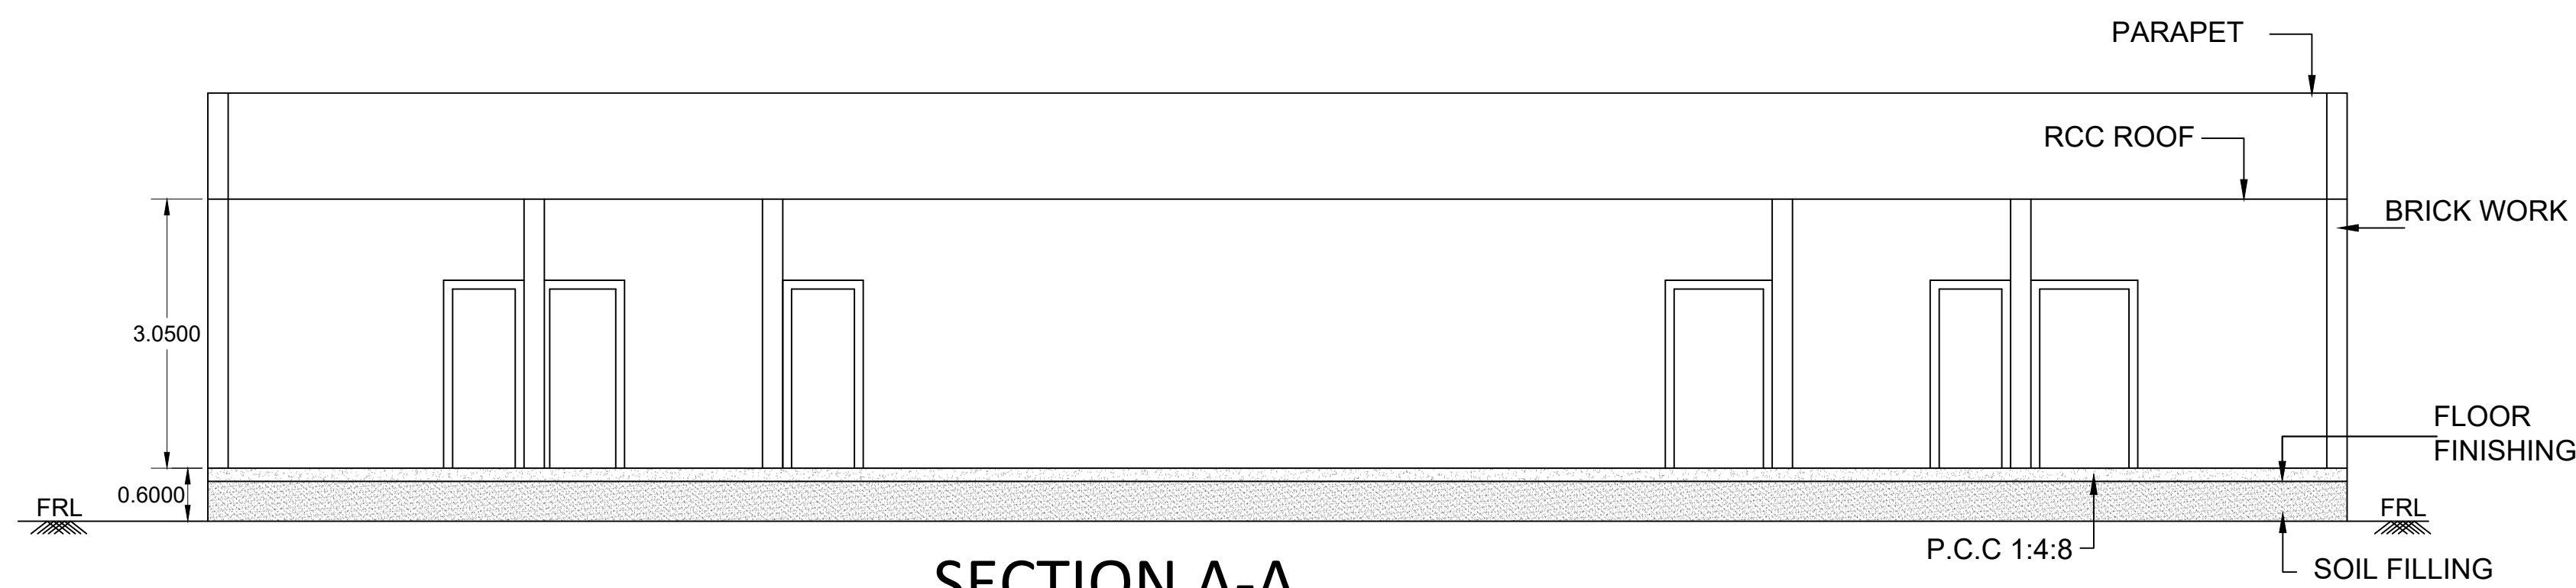

SECTION A-A

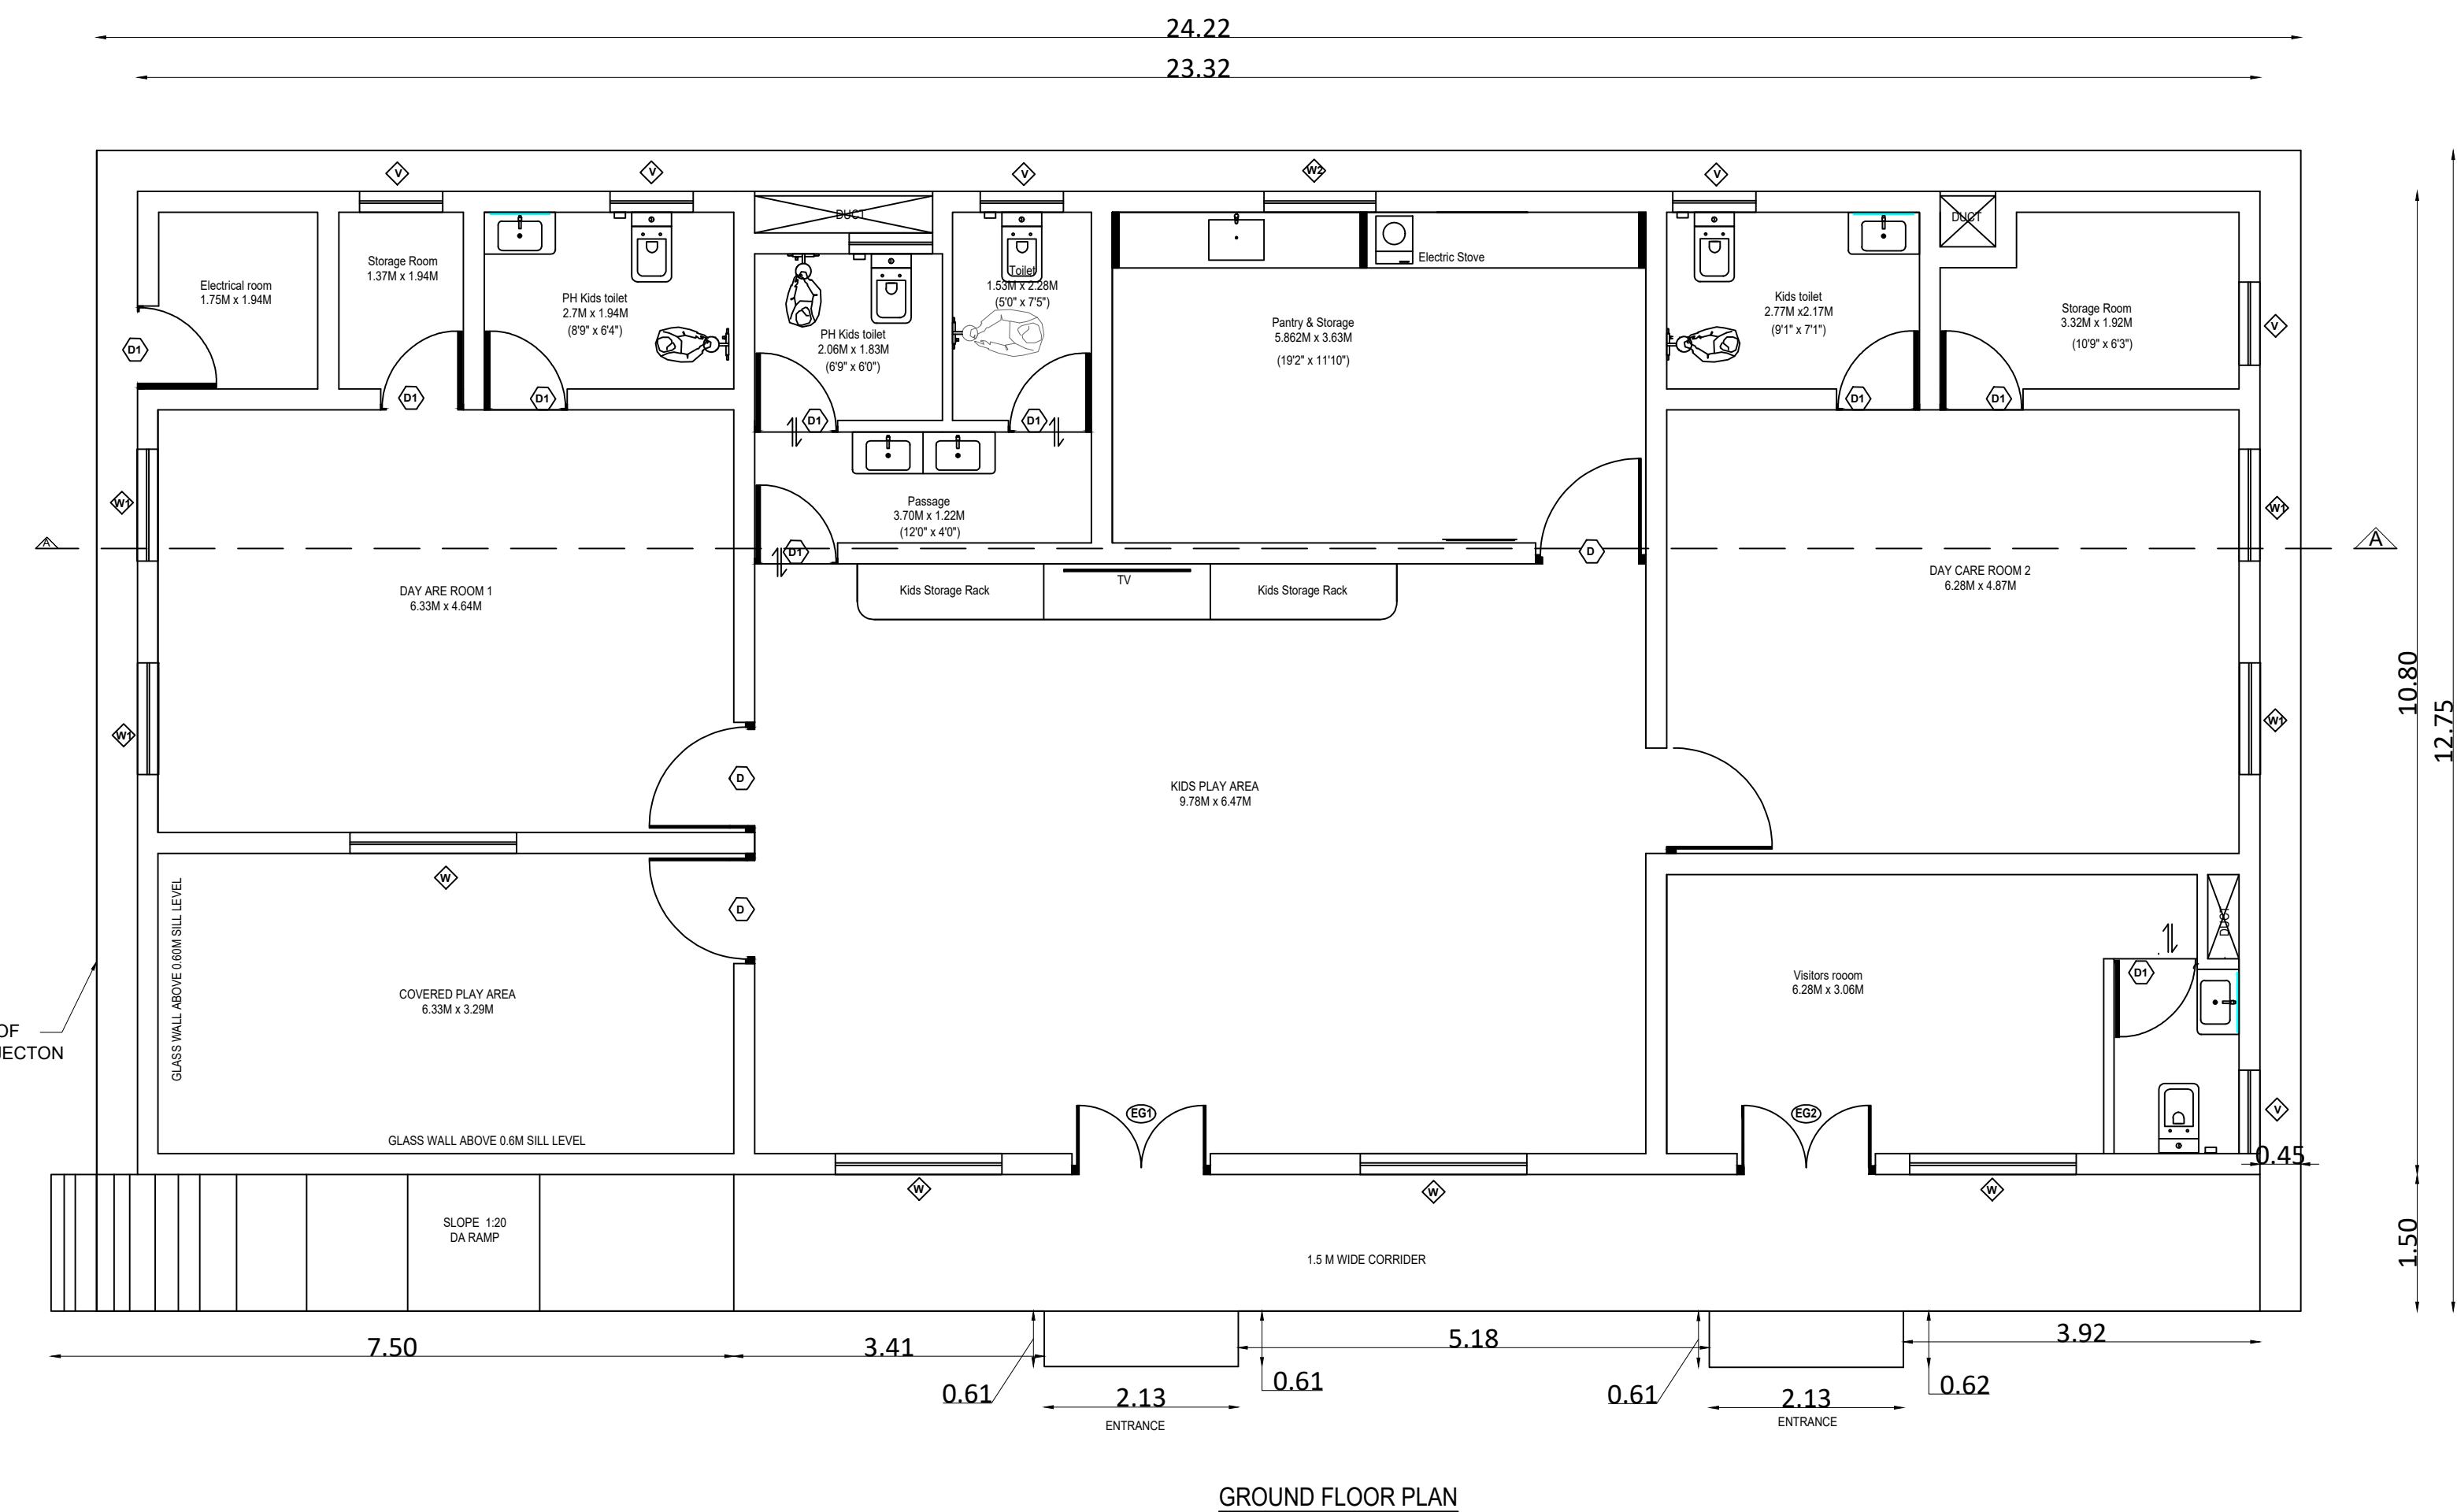

GROUND FLOOR PLAN

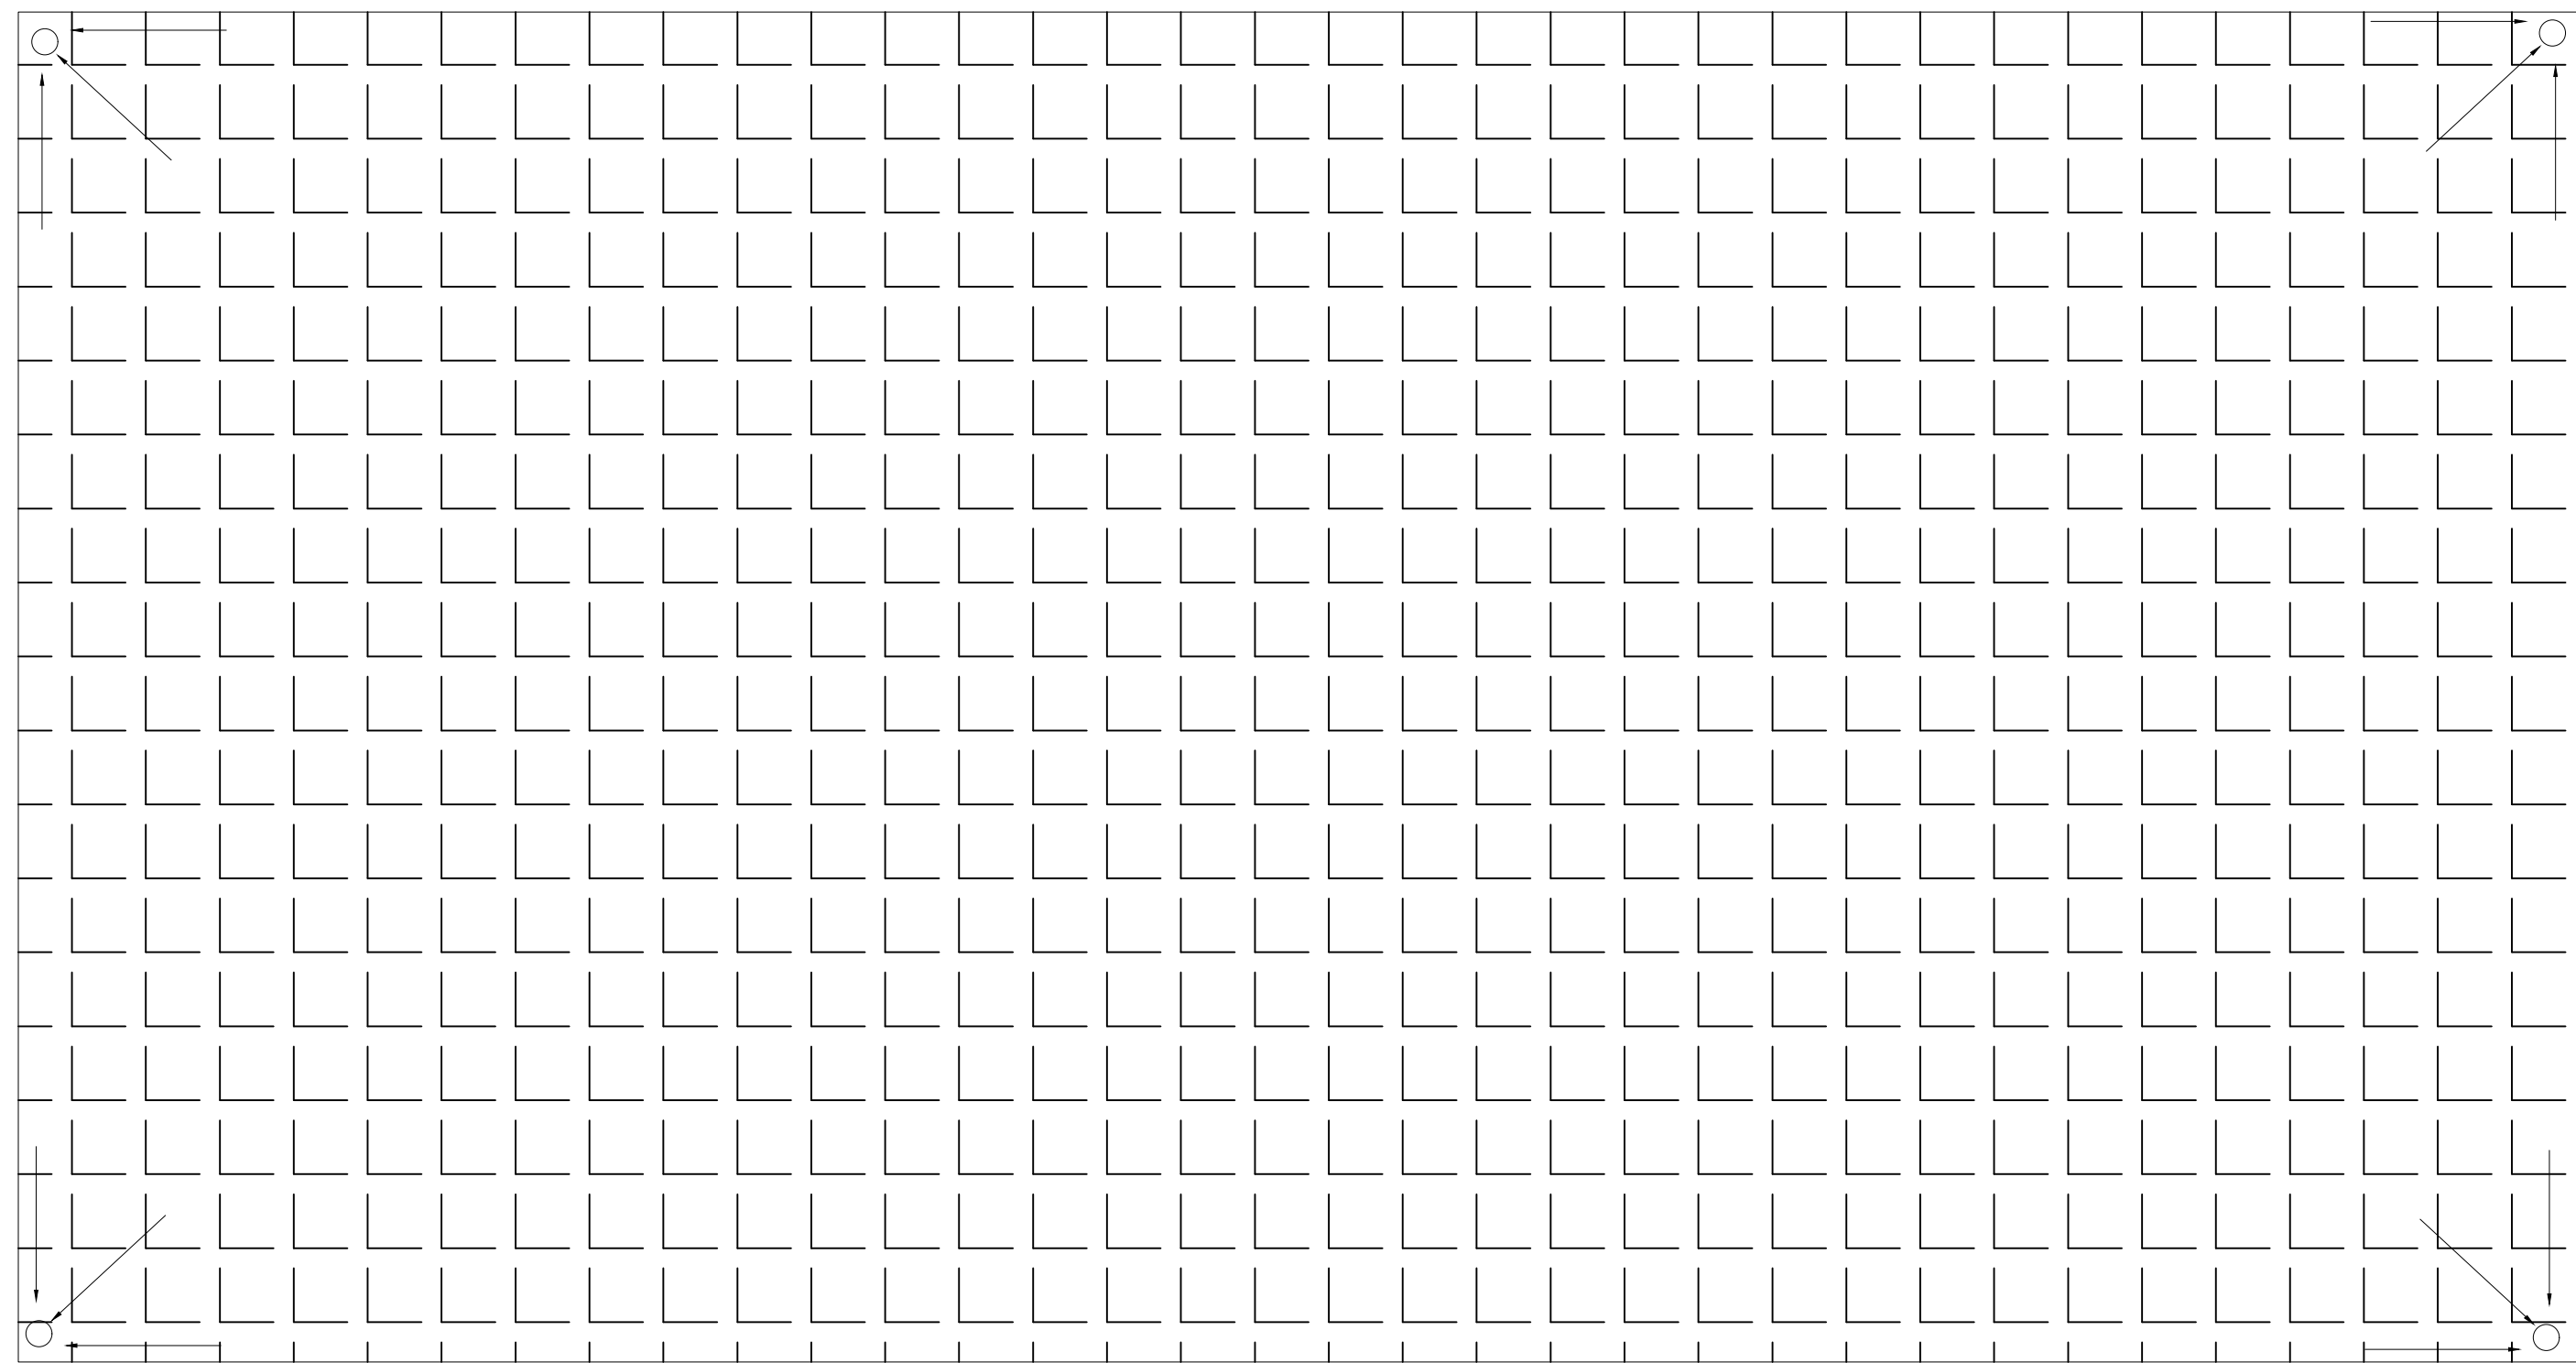

ROOF PLAN


JOINERY DETAILS		
TYPE	DESCRIPTION	SIZE
EG	EXCLUSIVE GLASS DOORS	1.00 X 2.14
EG1	EXCLUSIVE GLASS DOORS -1	1.00 X 2.14
EG2	EXCLUSIVE GLASS DOORS -2	1.00 X 2.14
D	DOOR	1.00 X 2.14
D1	DOOR - 1	0.75 X 2.14
W	WINDOW	1.00 X 1.50
W1	WINDOW - 1	2.00 X 1.50
V	VENTILATOR	0.60 X .060

SHEET NO - 01/02

PLAN SHOWING THE PROPOSED FACTORY BUILDING OF M/s.AMWAY INDIA ENTERPRISES PVT LTD, PLOT NO. B8, B10, B11, D15 TO D23, E64 TO 71, E80 TO 87, E103 TO E110, F2 TO F8SIPCOT INDUSTRIAL COMPLEX, PALLAPATTI VILLAGE, NILAKKOTTAI(T.K),DINDIGUL DISTRICT - 624201.

TITLE:

SITE PLAN

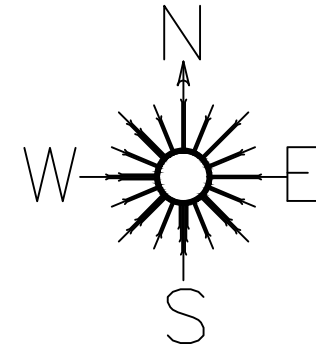

SCALE: SITE PLAN- 1:800, FLOOR PLAN 1: 100

COLOUR REFERENCE

	ROAD		PROPOSED BUILDING
	BOUNDRY		EXISTING BUILDING
	EXISTING MACHINERY		PROPOSED MACHINERY



OWNER / OCCUPIER

V.SIVA

V.SIVA, M.E.,
STRUCTURAL ENGINEER GRADE-I
CGLDIST/SE/GR-I/2023/11/008
79, 4th Street, K.K.Nagar, Salamedu,
Villupuram - 605 401.


STRUCTURAL ENGINEER

S.M. GOMATHY

S.M. GOMATHY, B.Tech. (Civil),
Registered Engineer Grade - 1, (RE-Gr1)
Reg.No: CGLDIST/RE/Gr-1/2023/09/007
C1,Plot No: 39 & 40, Lakshmi Flats, Balaji Nagar,
1st Street, Naganallur, Chennai - 600 061.

REGISTERED ENGINEER Gr-1

TITLE: KEY PLAN (NTS)

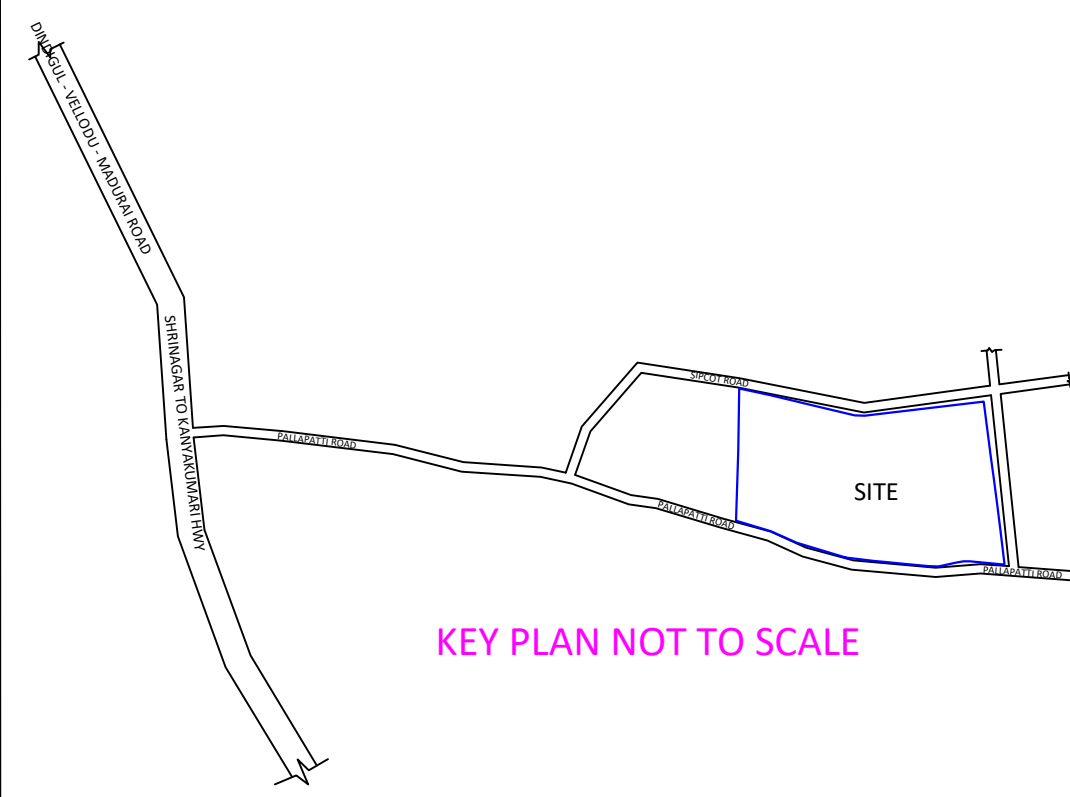


SHEET NO - 02/02

PLAN SHOWING THE PROPOSED FACTORY BUILDING OF M/s AMWAY INDIA ENTERPRISES PVT LTD, PLOT NO.B8, B10, B11, D15 TO D23, E64 TO 71, E80 TO 87, E103 TO E110, F2 TO F8 SIPCOT INDUSTRIAL COMPLEX, PALLAPATTI VILLAGE, NILAKKOTTAI(T.K), DINDIGUL DISTRICT - 624201.

TITLE:

SITE PLAN

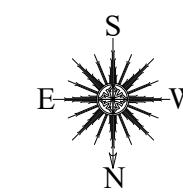

SCALE: SITE PLAN- 1:800, FLOOR PLAN 1: 100

TNPCB CATEGORY-RED INDUSTRY, CATEGORY NO. 1002-ASSEMBLY OF PASSENGER CARS(INCLUDING ELECTRICAL CAR)

PREVIOUS APPROVAL: R.DIS.(D1) NO. 16939/2019 DATED 21-08-2019

AREA STATEMENT

PLOT EXTENT AS PER DOCUMENT : 195949.67 SQ.M

PLOT EXTENT AS PER SITE : 195949.67 SQ.M

EXISTING AREA STATEMENT:

BLOCK NO.	BLOCK NAME	FLOOR NAME	FSI AREA (SQ.M)	NORTH FSI AREA (SQ.M)	TOTAL BUILDUP AREA (SQ.M)	BUILDING HEIGHT (FT)
1.	B-2, B-3, B-4, BEAUTY BLOCK, CAFETERIA, LOCKER ROOM & NUTRITION BLOCK	GROUND FLOOR	13837.24	----	29204.43	16.17
		FIRST FLOOR	13345.78	----		
		SECOND FLOOR	2012.43	----		
2.	B-5 WAREHOUSE	GROUND FLOOR	7707.90	----	10248.74	9.00
		FIRST FLOOR	1628.61	----		
		SECOND FLOOR	915.23	----		
3.	B-18 CONNECTING CORRIDOR	GROUND FLOOR	336.38	----	336.38	12.00
4.	B-19 CONNECTING CORRIDOR	GROUND FLOOR	350.20	----	350.20	12.00
5.	B-6 UTILITY BUILDING	GROUND FLOOR	1998.50	----	2977.12	
		FIRST FLOOR	978.62	----		
6.	B-8 SCRAP YARD	GROUND FLOOR	187.50	----	187.50	12.00
7.	B-13 GAURD STATION	GROUND FLOOR	45.06	----	45.06	
8.	B-15 TEMPLE	GROUND FLOOR	100.00	----	100.00	
9.	B-16 CCTV/GAURD STATION	GROUND FLOOR	240.31	----	240.31	
10.	B-17 DRIVERS RESTROOM	GROUND FLOOR	83.82	----	83.82	
11.	C.ETP/STP	GROUND FLOOR	21.37	----	21.37	
12.	E.SORBITAL TANK	GROUND FLOOR	15.94	----	15.94	
	TOTAL AREA		43804.87	----	43804.87	

PROPOSED AREA STATEMENT:

13.	PROPOSED CRECHE	GROUND FLOOR	308.66	----	308.66	12.00
	TOTAL AREA		308.66	----	308.66	

TOTAL EXISTING AREA = 43804.87 Sq.M

TOTAL PROPOSED AREA = 308.66 Sq.M

TOTAL AREA = EXISTING AREA + PROPOSED AREA

= 43804.87 + 308.66

= 44113.53 Sq.M

TOTAL FLOOR AREA

SITE EXTENT

= 40442.41

195949.67

= 0.206

Total No. of Workers = 502

NOTES:-

1. ALL DOORS AND WINDOWS ARE OPEN OUTWARDS

2. SILL LEVEL OF WINDOW IS BELOW 1.00m.

3. DISTANCE BETWEEN M.C. AND JOINERY IS 0.60m.

4. ALL DIMENSIONS ARE IN "M".

PARKING DETAILS:

	PARKING	REQUIRED	PROVIDED
1.	LORRY PARKING + WORKSHOP AREA = 29204.43 + 500 + WAREHOUSE AREA = 10000.00 + 300	94 Nos.	95 Nos.
2.	CAR PARKING + OFFICE AREA = 2478.35 + 100	75 Nos.	80 Nos.
3.	P.H CAR PARKING + 10% OF CAR PARKING + 75 X 10 = 7.50 + 8 Nos.	8 Nos.	10 Nos.
3.	TWO WHEELER PARKING + 29204.43 + 584.08 + 585 Nos.	585 Nos.	590 Nos.
4.	PH TWO WHEELER PARKING + 10% OF TWO WHEELER PARKING + 585 X 10 = 58.50 + 59 Nos.	59 Nos.	60 Nos.
5.	CYCLE PARKING + 29204.43 + 584.08 + 585 Nos.	585 Nos.	590 Nos.

COLOUR REFERENCE

ROAD	PROPOSED BUILDING
BOUNDARY	



OWNER / OCCUPIER

V.SIVA, M.E.

STRUCTURAL ENGINEER GRADE-I

CG.DIST/SE/GR-4/2023/11/005

79, 4th Street, K.K.Nagar, Salem,

Villupuram - 605 401.

STRUCTURAL ENGINEER

S.M. GOMATHY, B.Tech. (Civl).

Registered Engineer Grade - I, (RE-Gr1)

Reg.No: CG.DIST/RE/Gr-1/2023/09007


C1, Plot No. 39 & 40, Lakshmi Estate, Bangalore,

1st Street, Nagaraj, Chennai - 600 061.


REGISTERED ENGINEER Gr-I

SITE PLAN


TITLE: MAIN ENTRANCE GATE

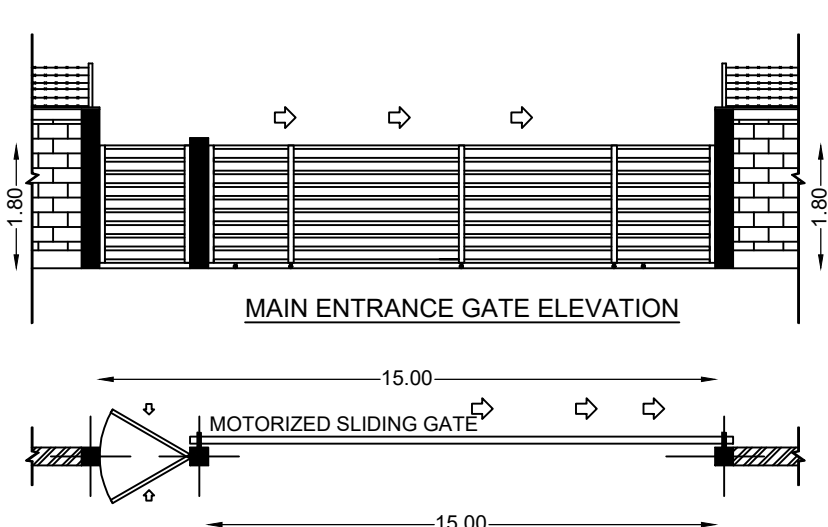


TITLE: RAIN WATER TRENCH

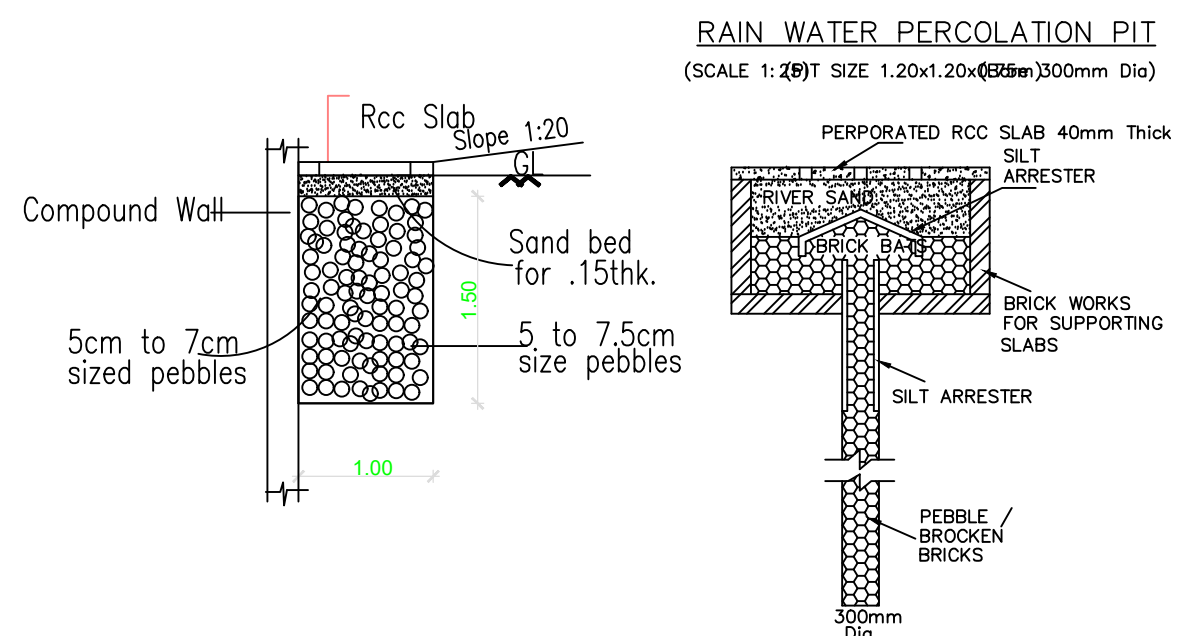

TITLE: SOLAR PANEL

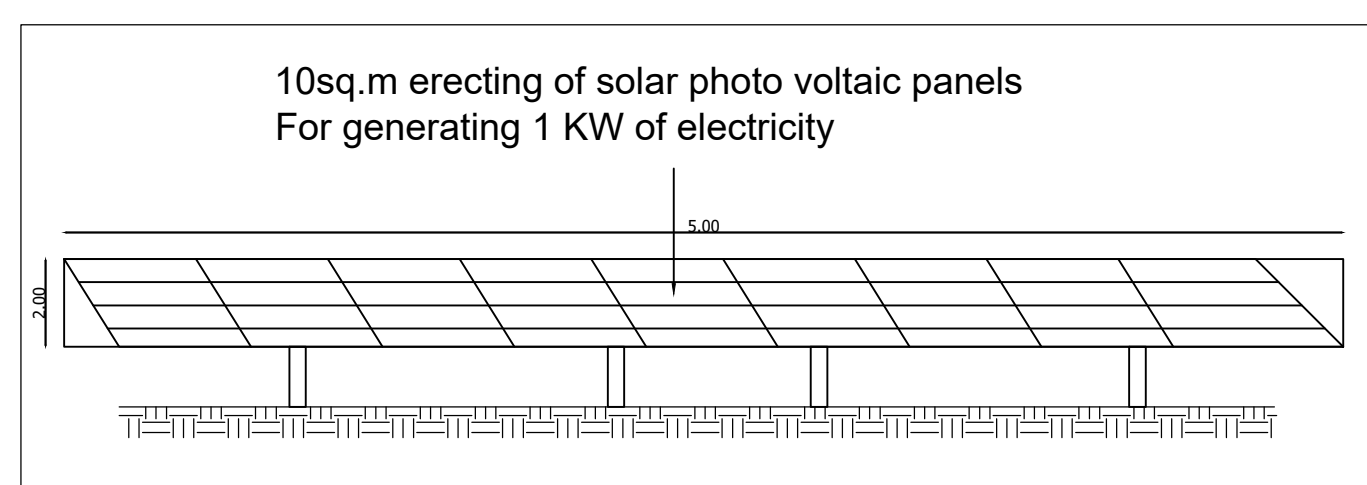

TITLE: PARKING SLOT DETAILS

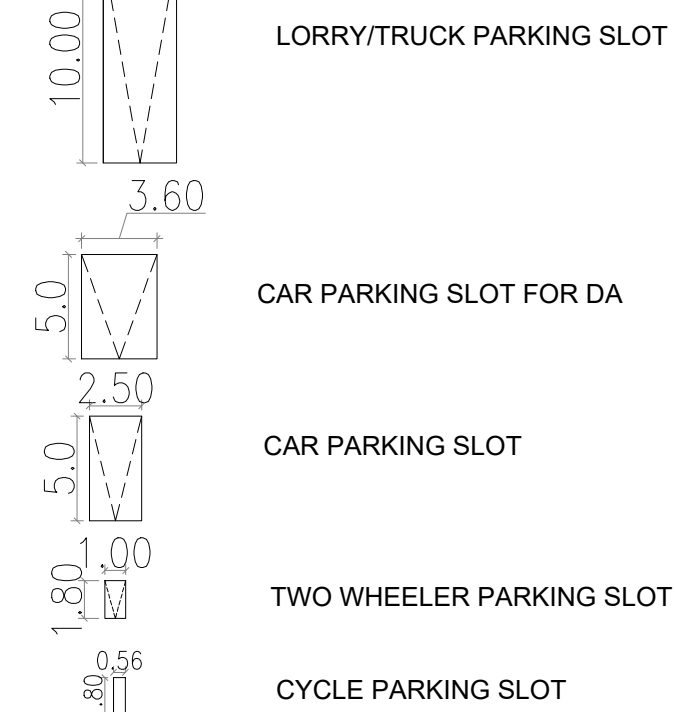

TITLE: FOOTING DETAILS

