
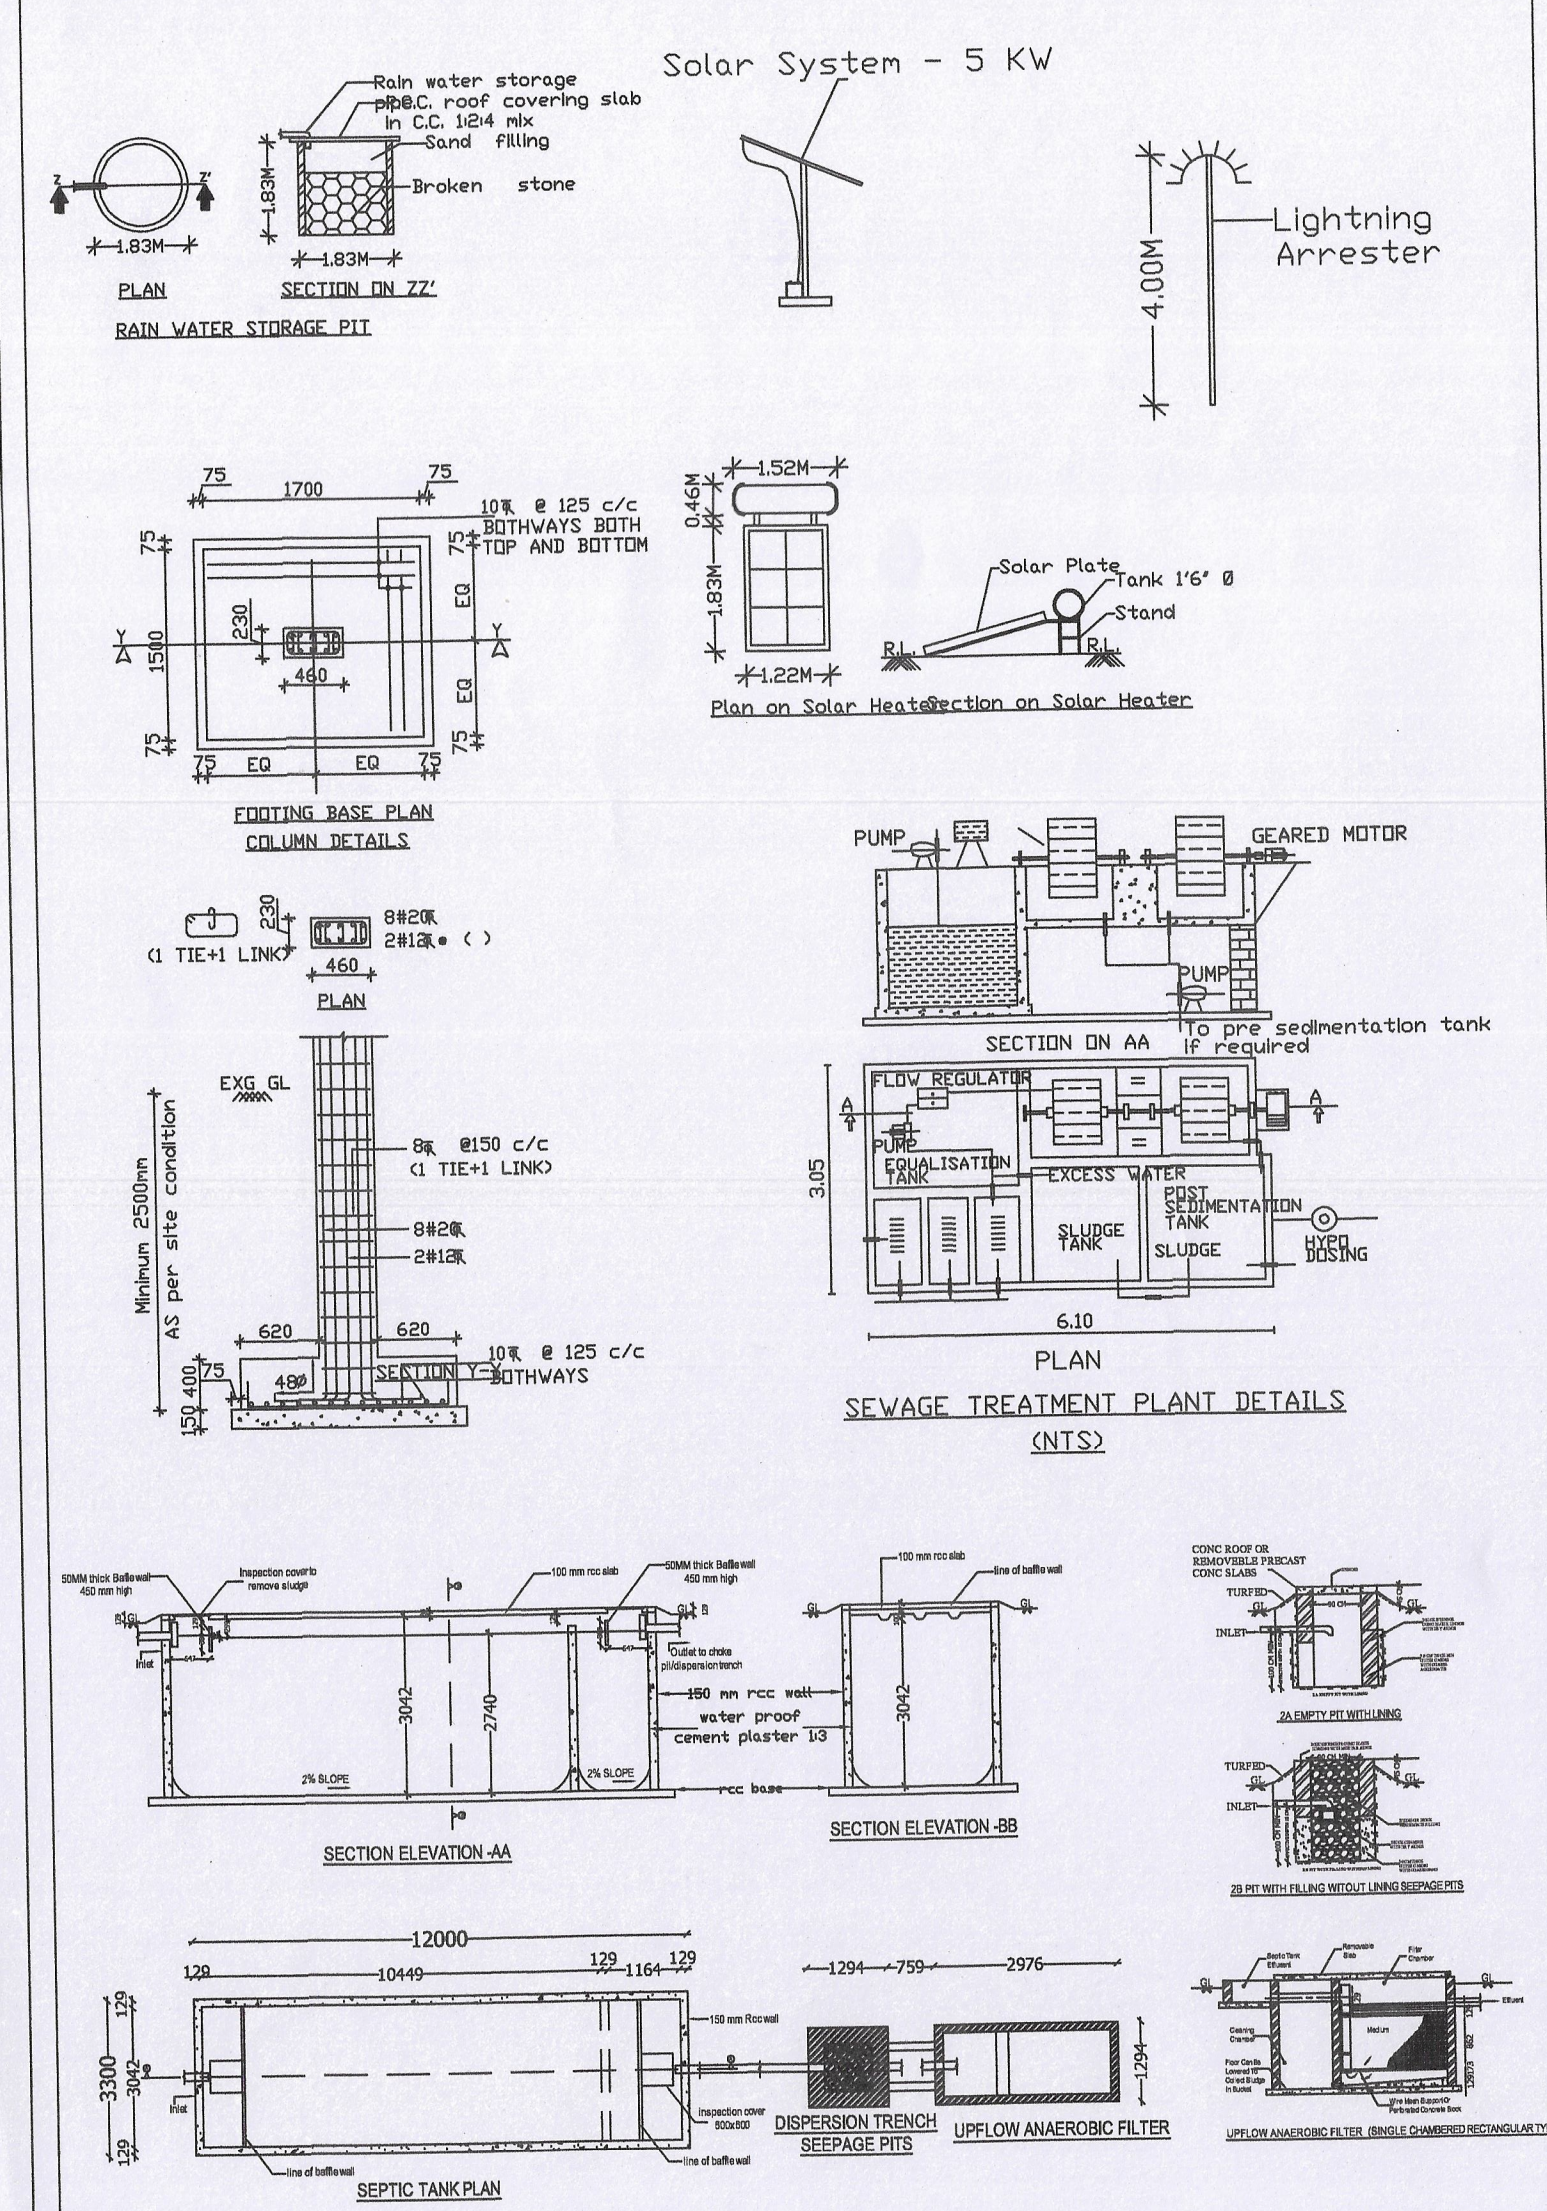
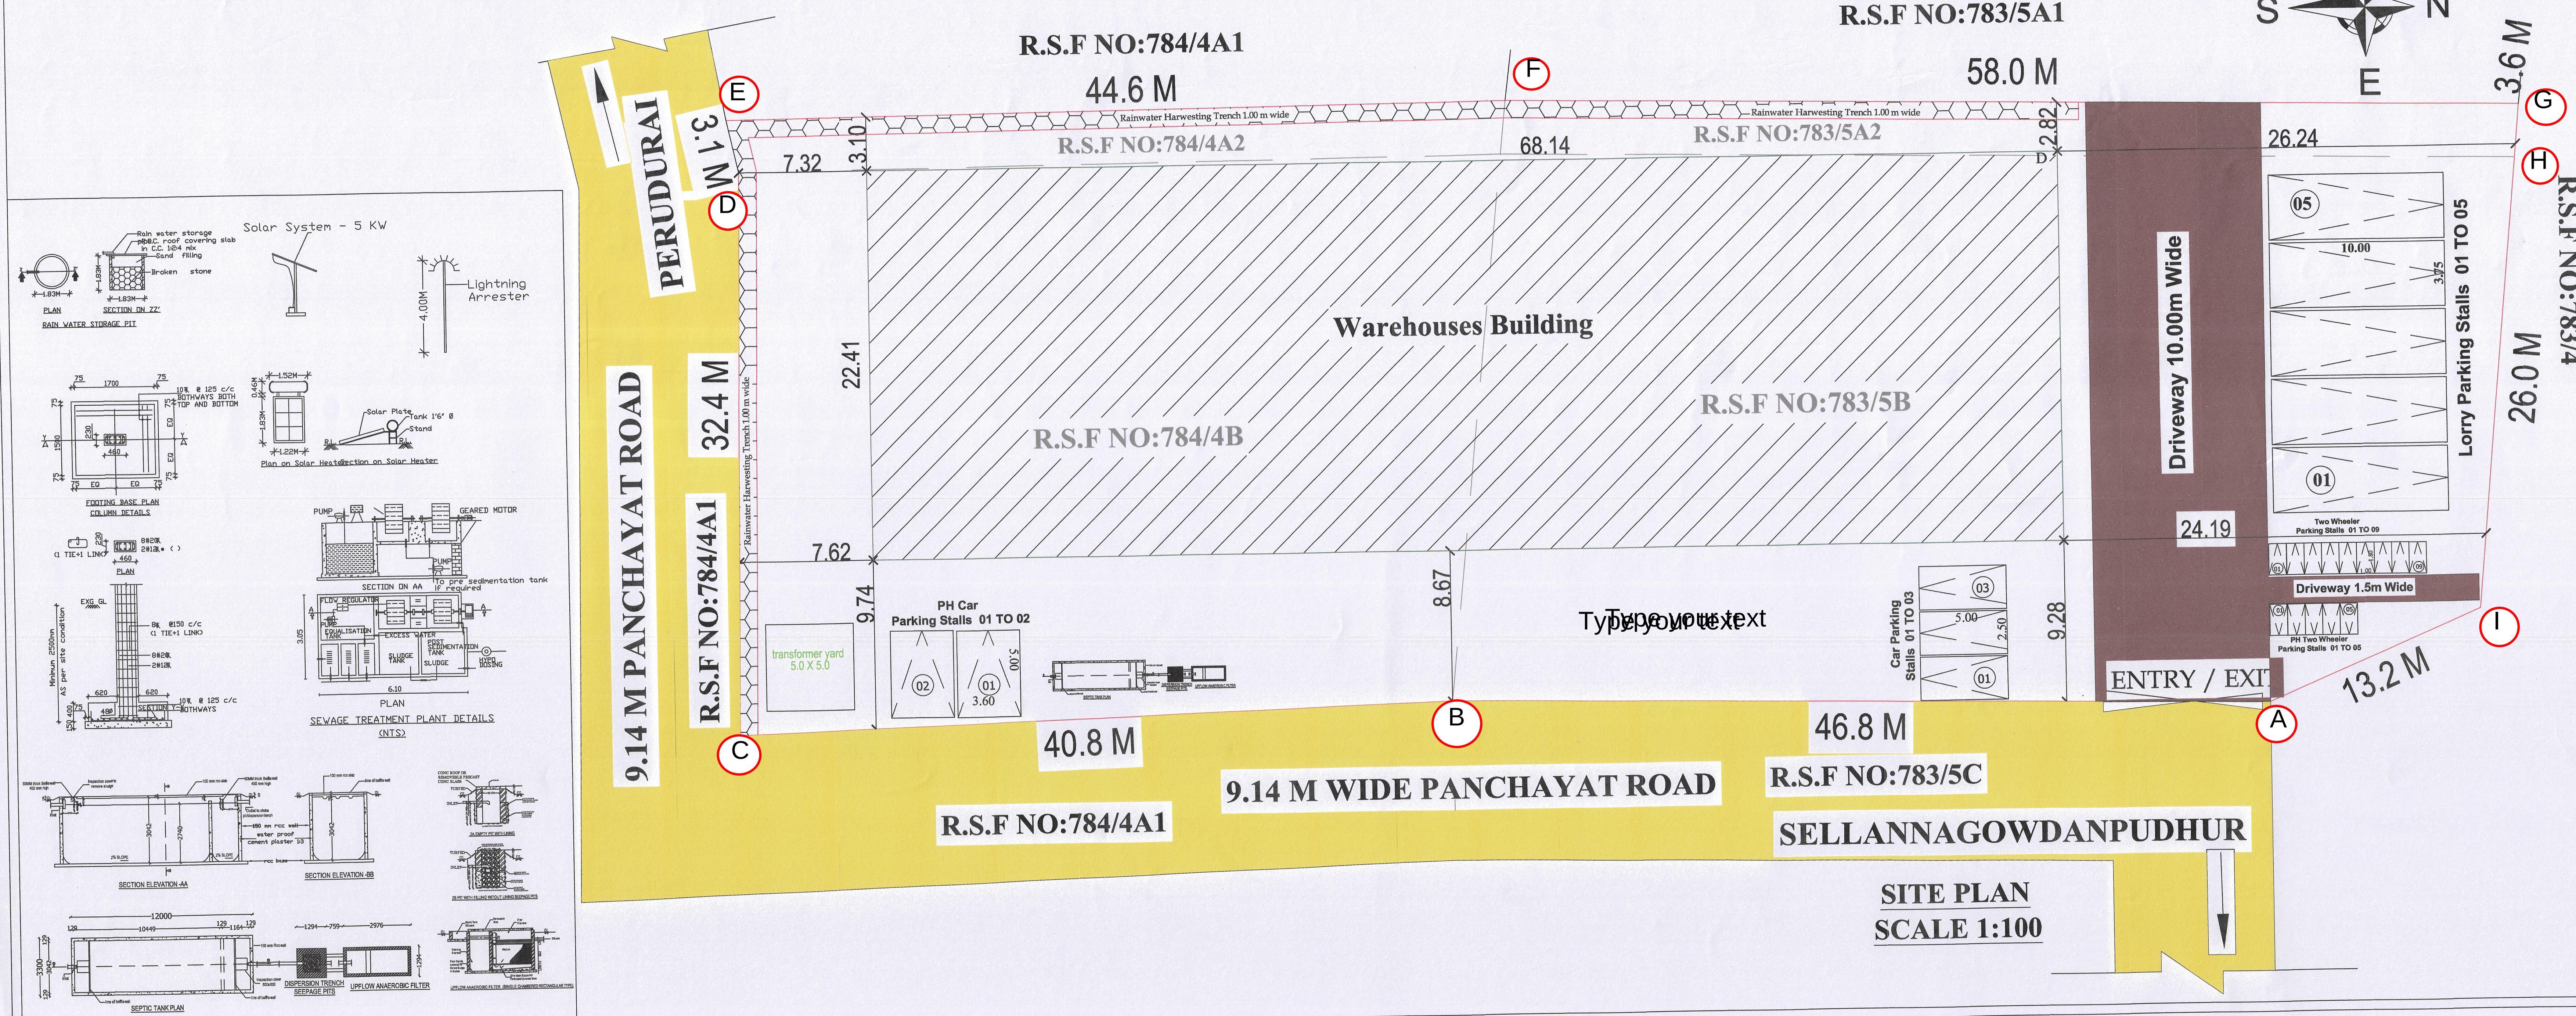
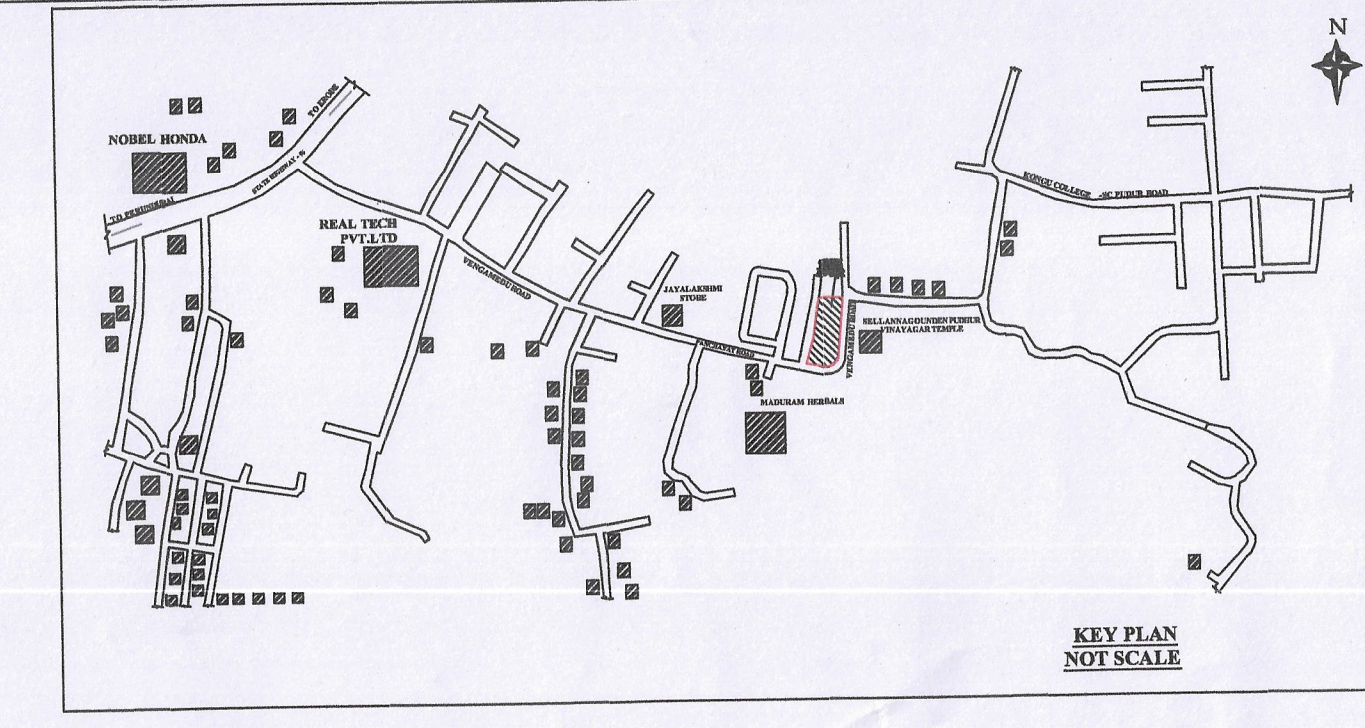
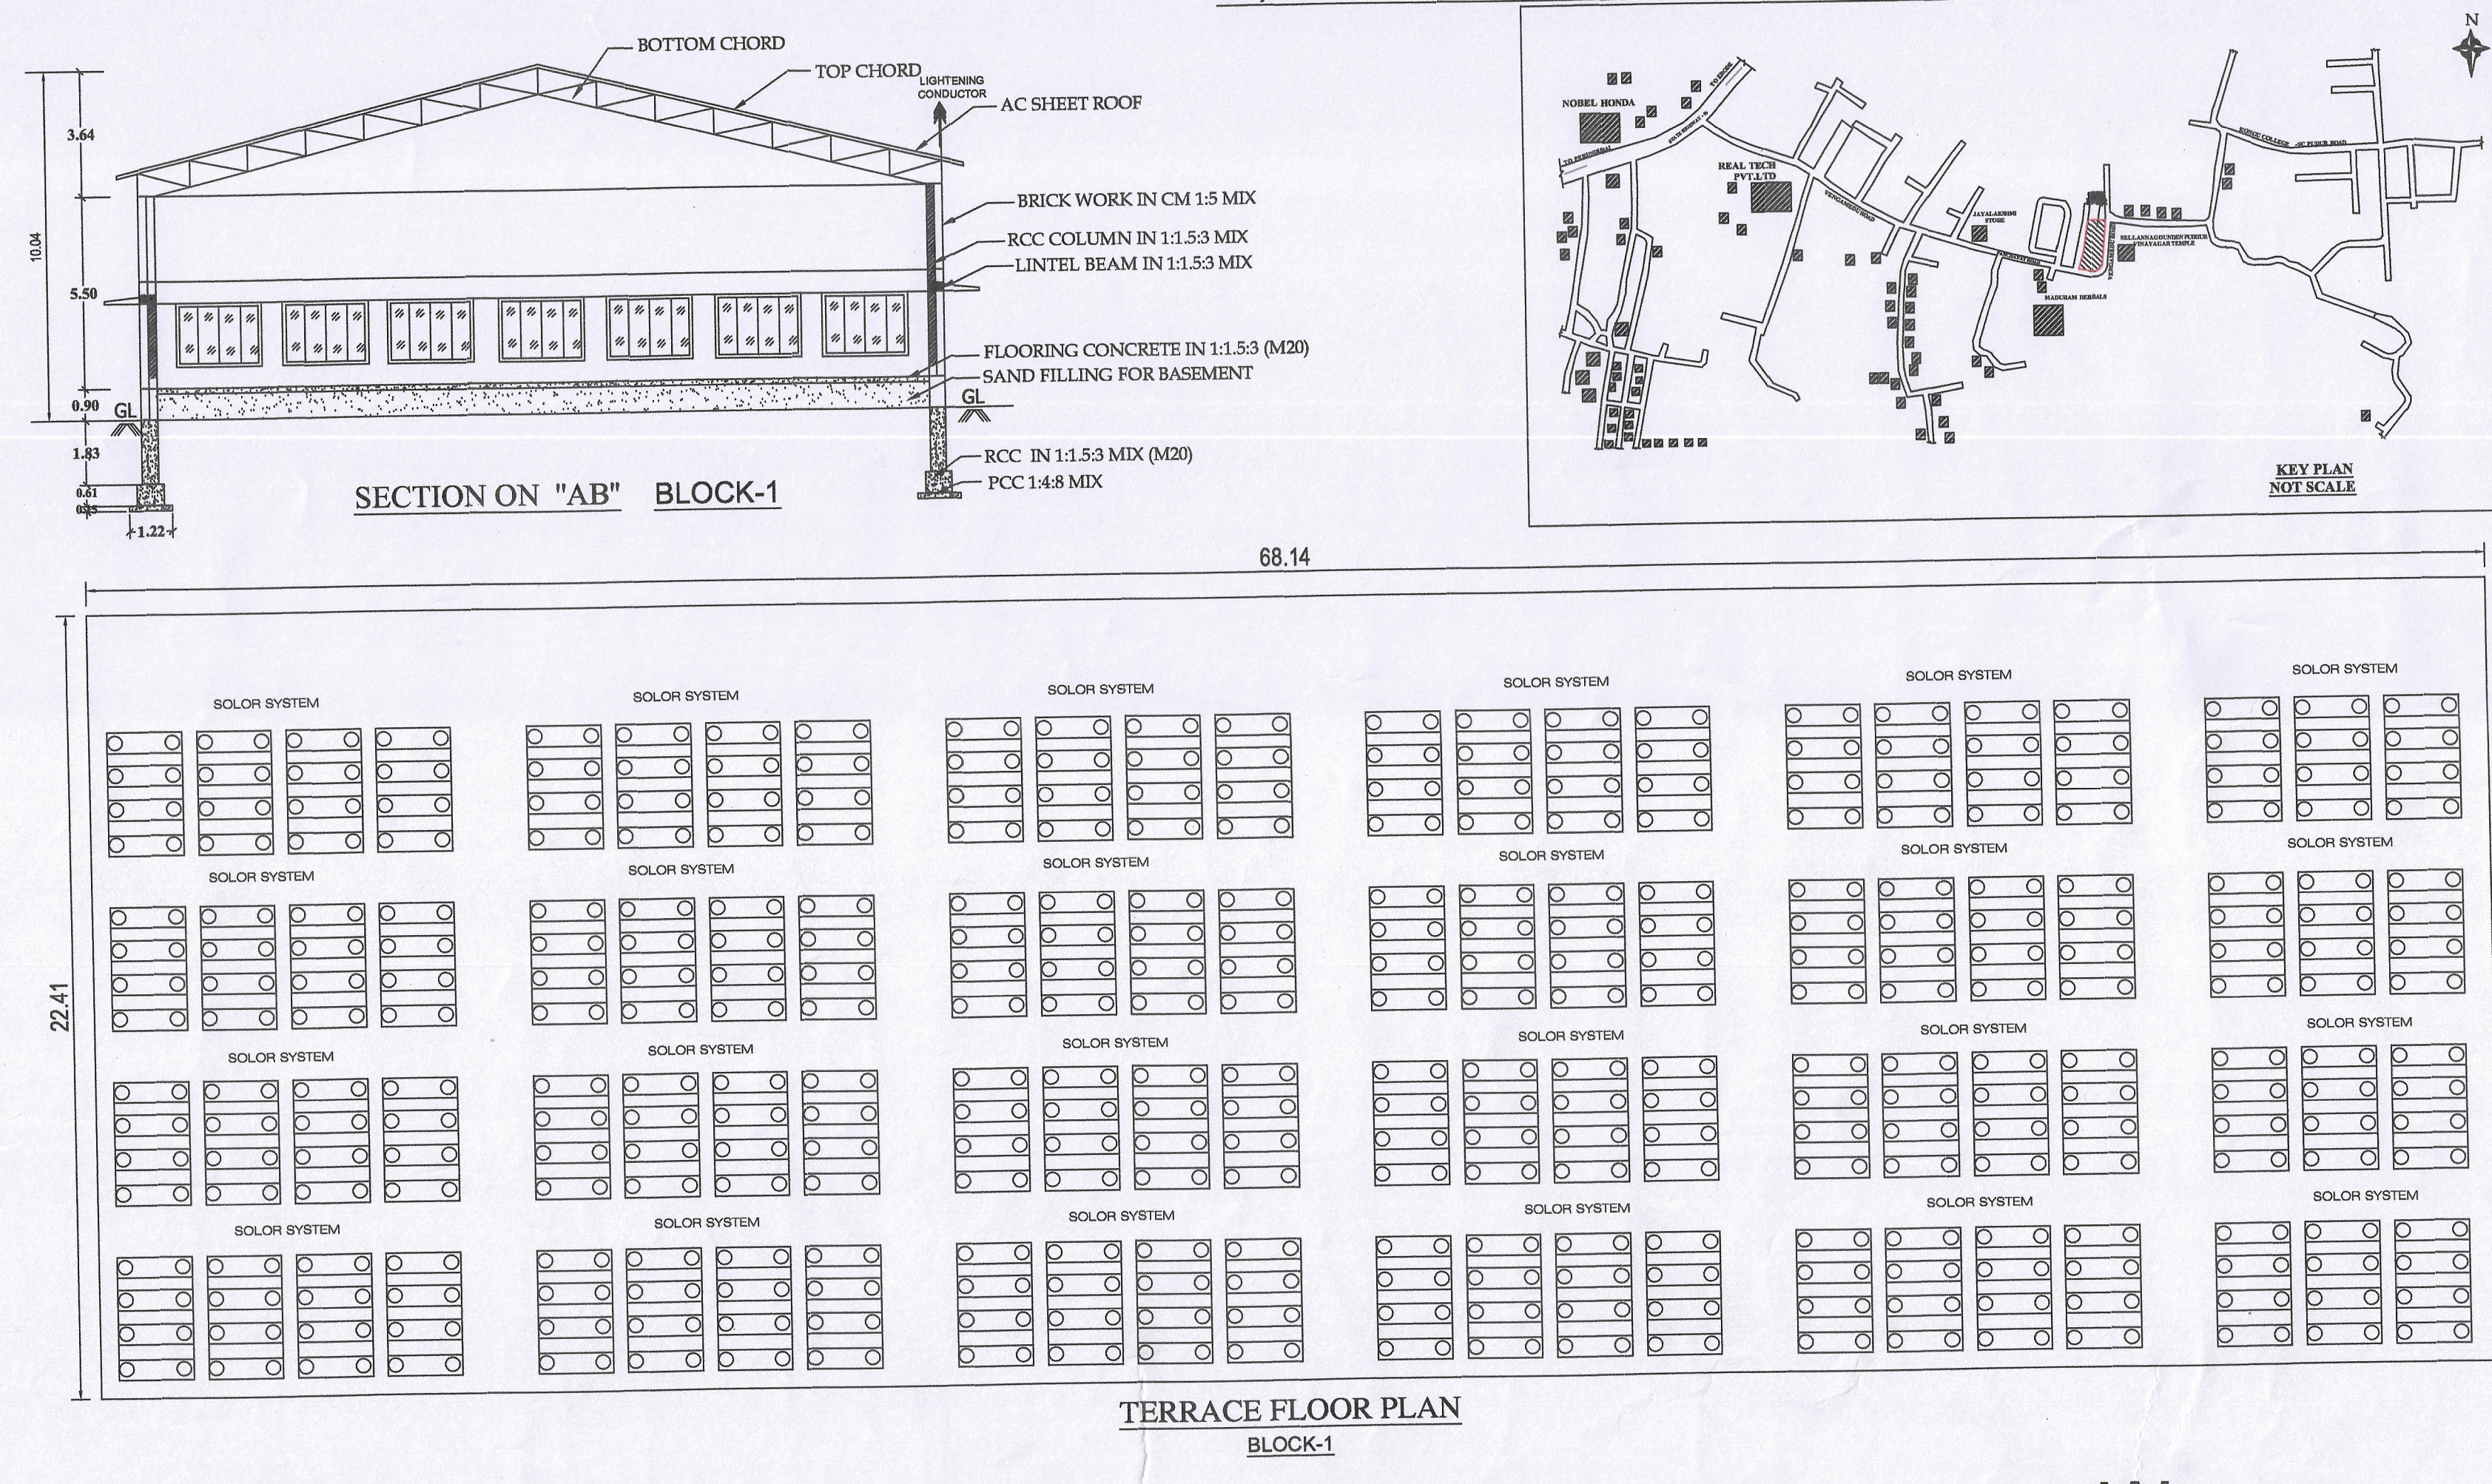


SITE PLAN AND DETAILED PLAN SHOWING THE PROPOSED CONSTRUCTION OF GROUND FLOOR AC SHEET ROOF COMMERCIAL WARE HOUSE BUILDING IN R.S.F.NO: 783/5A2, 5B,784/4A2,4B , AT

KARUMANDICHELLIPALAYAM VILLAGE AND TOWN PANCHAYAT, PERUNDURAI TALUK, ERODE DISTRICT.

APPLICANT NAME : Mrs.REVATHI
W/O,Mr.DEIVASIGAMANI,

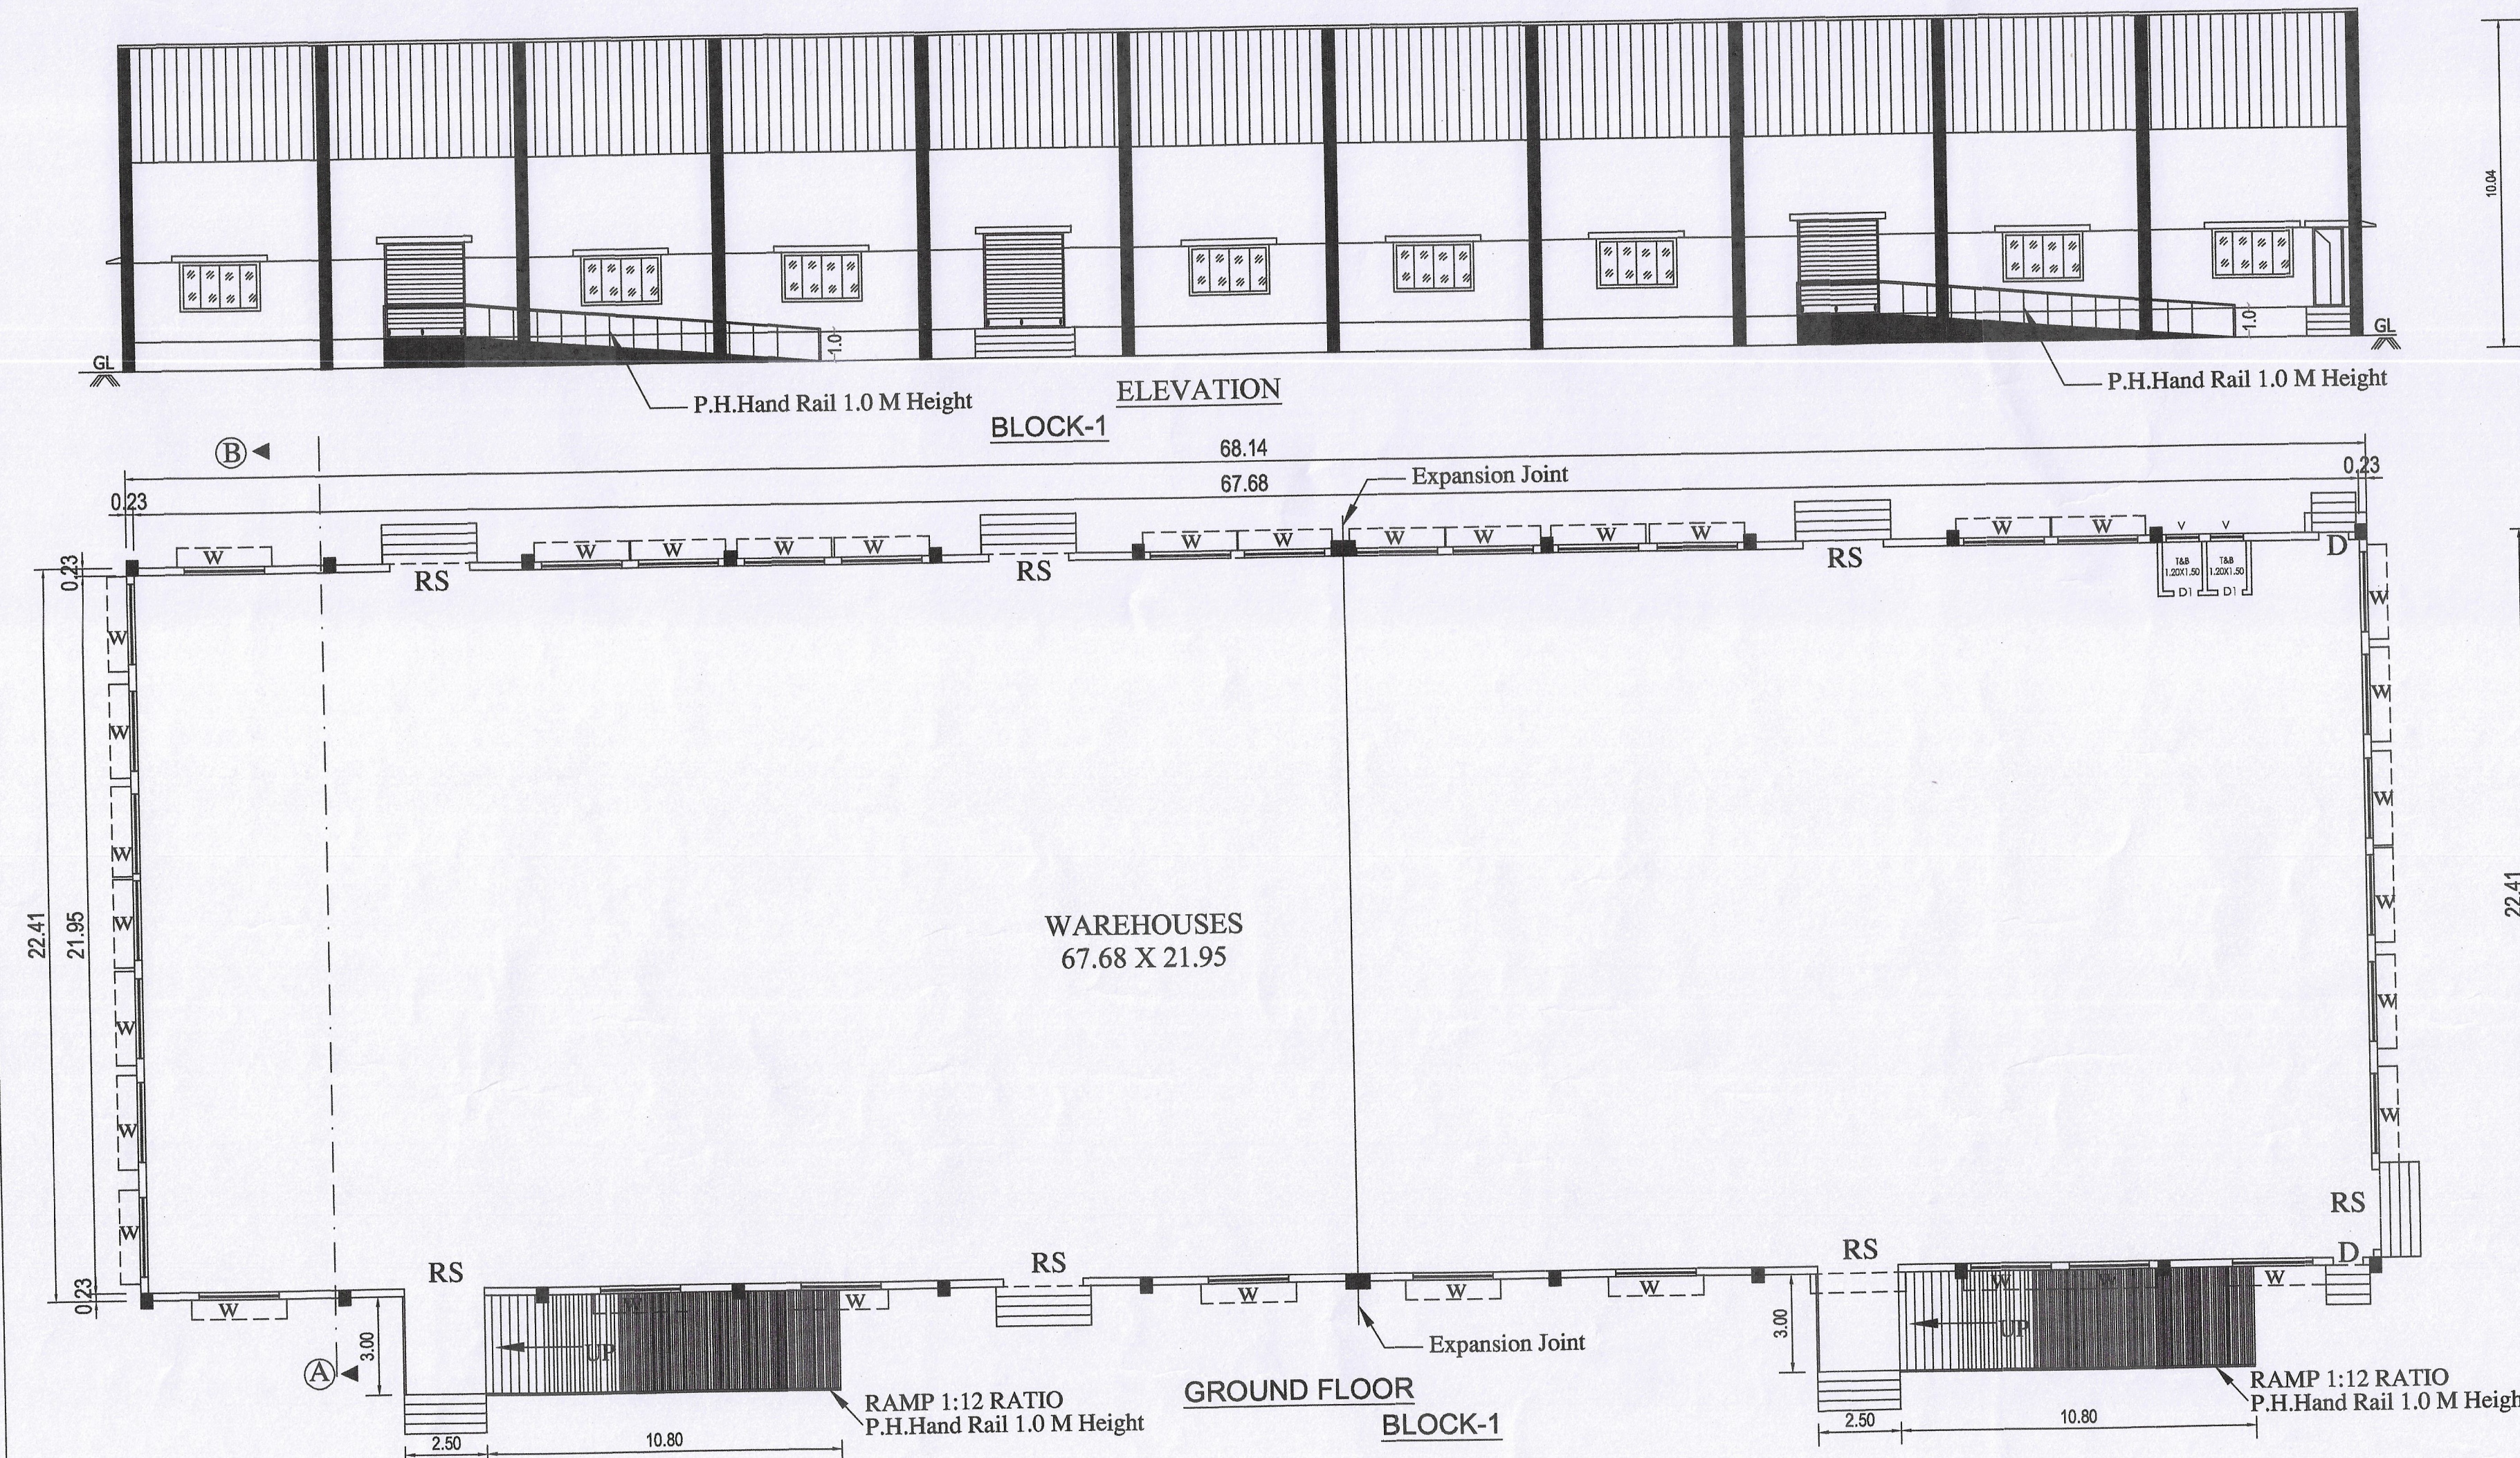

Sheet No:01/01				
SL. NO	AREA DETAILS			SQ M
1	AREA OF THE LAND AS PER DOCUMENT (0.81+0.072) = 0.882 Acre			3592.89
2	AREA OF THE LAND AS PER PATTA (0.34.74 HECTARE)			3474.00
3	AREA OF THE LAND AS PER SUPER IMPOSED PLOT AREA			3457.26
Block Name	Floor Name	FSI Area in Sq.m	Non FSI Area in sq.m	Total Built Area in Sq.m
PROPOSED AC SHEET BLOCK	FLOOR - GROUND	1526.89	-	1526.89
Grant Total		1526.89	-	1526.89
Floor Space Index (1526.89/3457.26 = 0.441)			-	0.441
Plot Coverage (1526.89/3457.26X100) = 44.16 %			-	44.16 %
DESCRIPTION		Required	Provided	
Lorry Parking Stalls		5	5	
PH Car Parking Stalls		2	2	
PH Two Wheeler Parking Stalls		2	5	
Car Parking Stalls		0	3	
Two Wheeler Parking Stalls		0	9	
Height Of The Building		COLOR INDEX :-		
Block-1	10.04 M	ROAD SHOWN IN 		
		SITE BOUNDARY SHOWN IN 		
		PROPOSED BUILDING SHOWN IN 		
		DRIVEWAY SHOWN IN 		

Online Application No. SWP/BPA/005495/2023
SWP/DTCP/ERODE/Site Approval No. 191/2023
SWP/DTCP/ERODE/Building Permission No.17/2023

DRAWING BY :
GK PLANNERS
237-6 SVAM NAGAR, NEAR NALLAPPAS THEATRE,
PERUNDURAI, ERODE - 638052
CONTACT: 99652-66826, 97509-66826..

JOINERY DETAILS IN METER

RS ROLLING SHUTTER	3.05X4.80
D DOOR	1.00X2.13
D1 DOOR1	0.78X2.13
W WINDOW	1.83X1.80

ALL DIMENSIONS ARE IN METER SCALE 1:100

REGISTERED ENGINEER

APPLICANT

SURVEYOR

ARCHITECTURAL / PLANNING ASSISTANT