


PLAN SHOWING THE PROPOSED CONSTRUCTION & INSTALLATION OF MACHINERY OF GALVALUME SHEET ROOF AND R.C.C. ROOF GROUND, FIRST, SECOND & OPEN TERRACE FLOOR BUILDING FOR
" INDUSTRIAL (AUTO LOOM) PURPOSE (GREEN & ORANGE ZONE) " IN R.S.F. NO. 1686/1A, AT THUYAMPOONDURAI " C " VILLAGE, KULUR PANCHAYAT, MODAKURICHI TALUK, ERODE DISTRICT.

SHEET NO. 2/2

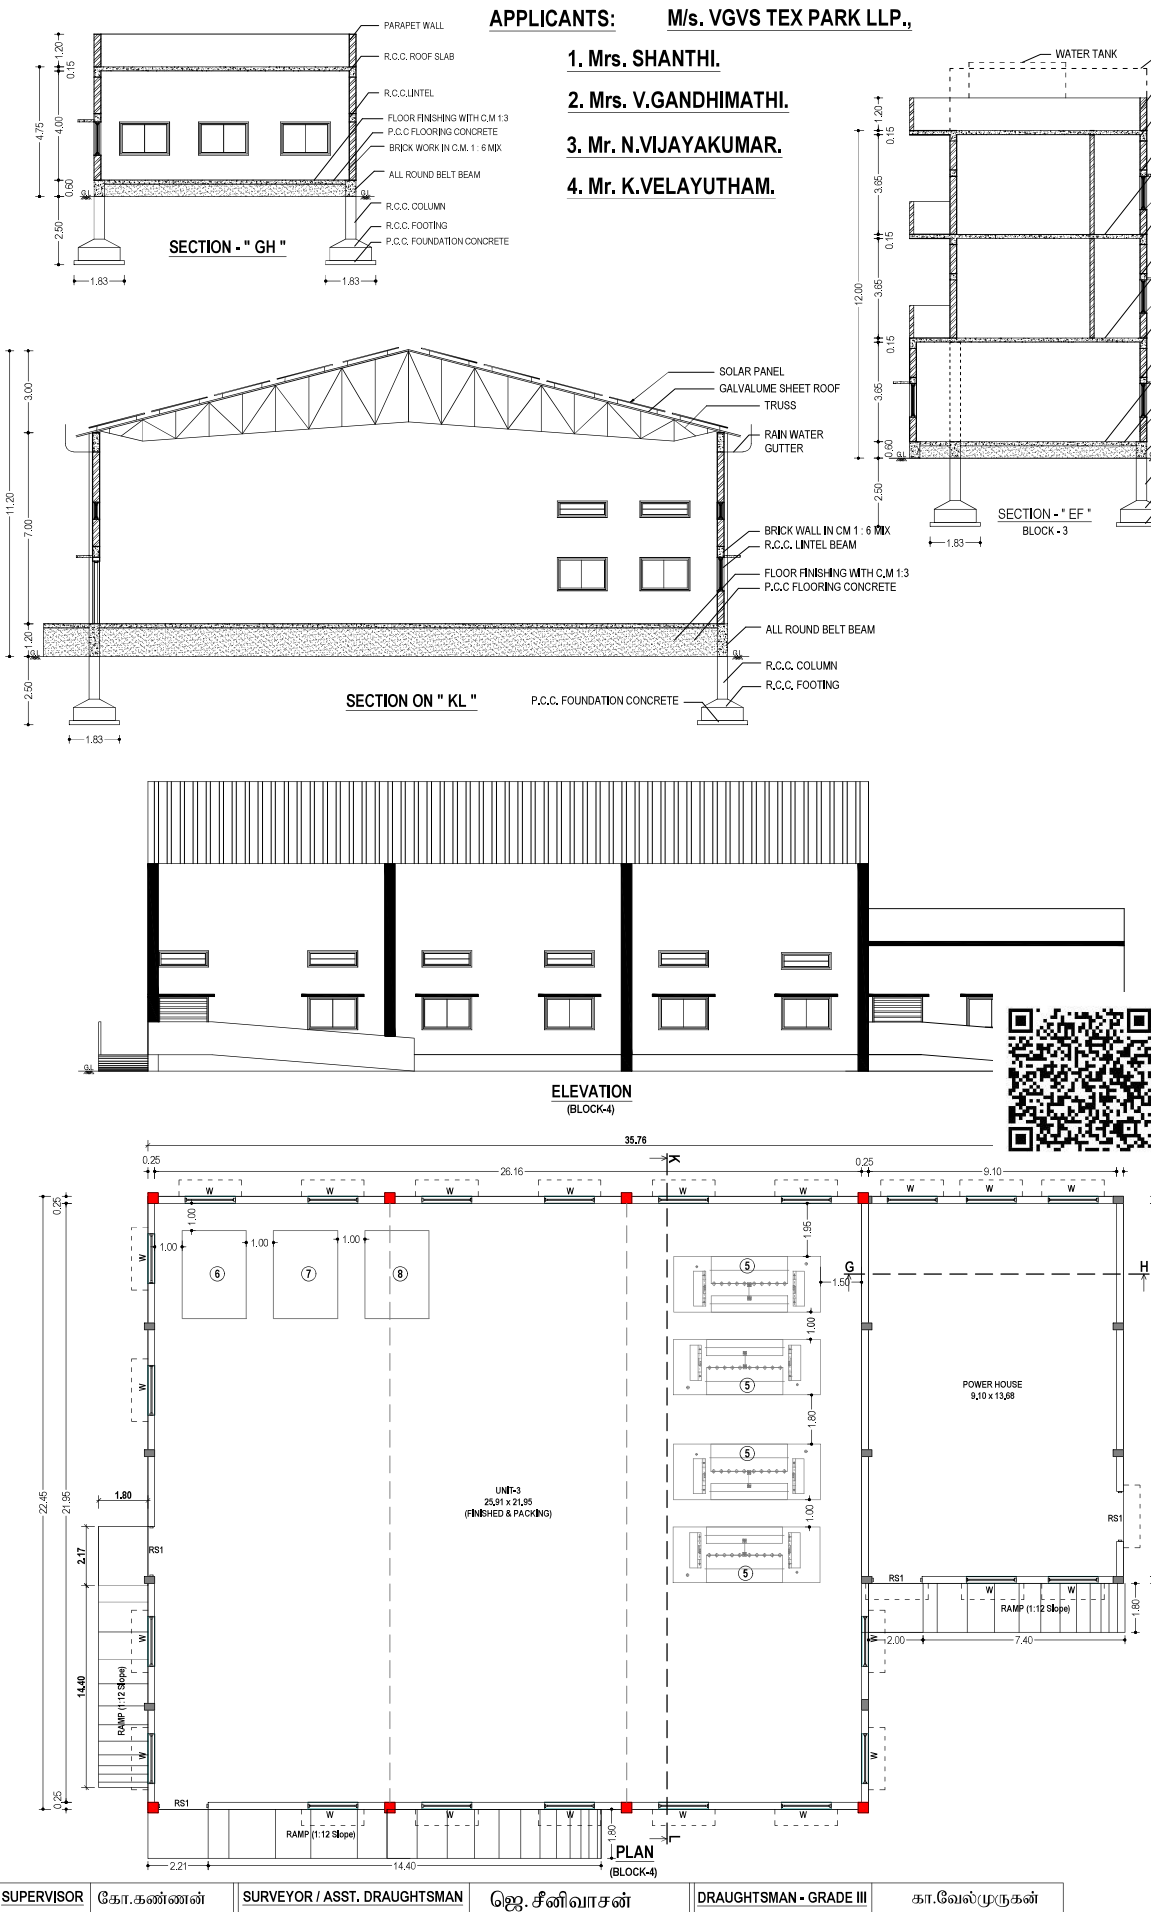


Roc No: ERD/MDK/KULUR/09/2024-2025

ONLINE APPLICATION NO. SWP/BPA/0073278/2024, DATE.22/01/2024


SWP / DTCP / ERODE(LPA) / SITE APPROVAL NO. 171 / 2024

SWP / DTCP / ERODE(LPA) / PLANNING PERMISSION NO. 11 / 2024

STAIRCASE DETAILS

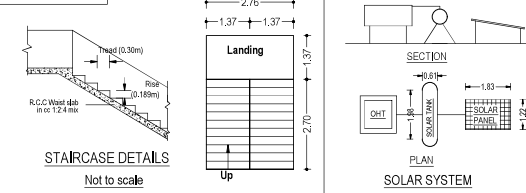

STRUCTURAL PLAN

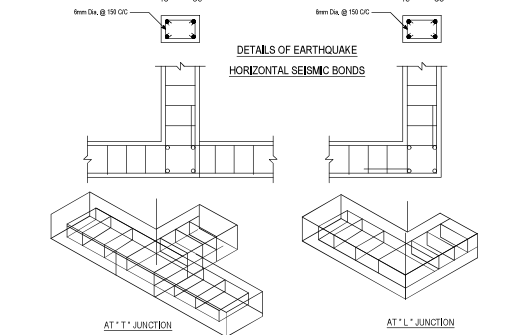

JOINERY DETAILS

RS	ROLLING SHUTTER	2.50 X 2.44
RS1	ROLLING SHUTTER	1.83 X 2.44
D	DOOR	1.00 X 2.13
D1	DOOR	0.76 X 2.13
SD	SLIDING DOOR	1.00 X 2.13
W	WINDOW	1.83 X 1.83
V	VENTILATOR	1.83 X 0.76
V1	VENTILATOR	1.00 X 0.76

SCALE 1:100
ALL DIMENSIONS ARE IN "METRE"

STRUCTURAL

Fr.R.PARAMAGURU, M.E., A.M.I.E., A.I.V.
REGISTERED STRUCTURAL ENGINEER
PG CADD STRUCTURES
REG. No : 03 / 2019 / RSE - GR-I / ELPA
1st FLOOR, 334, METTUR ROAD, ERODE - 638 011.
email : pgcadd@gmail.com, Mob : 94422 85533.

APPLICANT

ENGINEER/LBS

Signature of Applicant

M. S. S. S.
SATIRAM, M., M.Sc., B.E., MIE., FIV
Registered Engineer Grade-I (RE-I)
Reg. No: 05/2019/RE-GR-I/ELPA
Erode Local Planning Authority,
No: 4, Chokkalingam Street,
ERODE-638001, Call: 95940 51550

DEPUTY DIRECTOR (I/C)
DIRECTORATE OF TOWN AND COUNTRY PLANNING OFFICE
ERODE DISTRICT

PLAN SHOWING THE PROPOSED CONSTRUCTION & INSTALLATION OF MACHINERY OF GALVALUME SHEET ROOF AND R.C.C. ROOF GROUND, FIRST, SECOND & OPEN TERRACE FLOOR BUILDING FOR " INDUSTRIAL (AUTO LOOM) PURPOSE (GREEN & ORANGE ZONE) " IN R.S.F. NO. 1686/1A, AT THUYAMPONDURAI " C " VILLAGE, KULUR PANCHAYAT, MODAKURICHI TALUK, ERODE DISTRICT.

APPLICANTS:

M/s. VGVS TEX PARK LLP.,

1. Mrs. SHANTHI.

3. Mr. N.VIJAYAKUMAR.

2. Mrs. V.GANDHIMATHI.

4. Mr. K.VELAYUTHAM.

AREA DETAILS		SQ.M	
AREA OF THE APPLICANT SITE	[as per Document] (2.80% Acres)	11356.00	
	[as per Patta]	11356.00	
	[Super Imposed Plot]	11383.23	
AREA DETAILS	Total Built up Area [SQ.M]	Non FSI Area [SQ.M]	Net FSI Area (Industrial) [SQ.M]
BLOCK - 1	1562.30	--	1562.30
BLOCK - 2	392.66	--	392.66
BLOCK - 3 (GROUND FLOOR)	200.39	--	200.39
BLOCK - 3 (FIRST FLOOR)	200.39	--	200.39
BLOCK - 3 (SECOND FLOOR)	200.39	--	200.39
BLOCK - 3 (HEAD ROOM)	23.50	23.50	--
BLOCK - 4	725.44	--	725.44
BLOCK - 5 (GROUND FLOOR)	99.51	--	99.51
BLOCK - 5 (FIRST FLOOR)	47.10	--	47.10
BLOCK - 5 (HEAD ROOM)	18.49	18.49	--
TOTAL	3470.17	41.99	3428.18

HP DETAILS

S.NO	MACHINERY NAME	QTY.	EACH	HP
BLOCK - 1				
1	LOOM	12	12.00	144.00
2	COMPRESSOR	01	10.00	10.00
3	LOOM	04	4.00	16.00
4	REWINDING M/c	01	6.00	6.00
5	LOOM	04	4.00	16.00
6	BALE M/c	01	3.00	3.00
7	ROLLER M/c	01	2.00	2.00
8	SHRINK WARPING M/c	01	2.00	2.00
	LIGHTING LOAD	01	1.00	1.00
NO. OF LABOURS - 20Nos		TOTAL	200.00	

JOINERY DETAILS

METRE

RS	ROLLING SHUTTER	2.50 X 2.44
RS1	ROLLING SHUTTER	1.83 X 2.44
D	DOOR	1.00 X 2.13
D1	DOOR	0.76 X 2.13
SD	SLIDING DOOR	1.00 X 2.13
W	WINDOW	1.83 X 1.83
V	VENTILATOR	1.83 X 0.76
V1	VENTILATOR	1.00 X 0.76

STRUCTURAL


Er.R.PARAMAGURU, M.E., M.J.E., A.I.V.
REGISTERED STRUCTURAL ENGINEER
PG CADD STRUCTURES
REG. No: 05 / 2019 / RSE - GR-I / ELPA
1st FLOOR, 334, METTUR ROAD, ERODE - 638 011.
email : pgcadd@gmail.com, Mob : 94422 85533.

APPLICANT


ENGINEER/LBS

[Signature]
SAIRAM, M., M.E., M.J.E., A.I.V.
Registered Engineer Grade-I (RE-I)
Reg. No: 05/2019/RE-GR-I/ELPA
Erode Local Planning Authority,
No: 4, Chokkalingam Street,
ERODE-638 001, Cell: 95940 51550


DEPUTY DIRECTOR (I/C)
DIRECTORATE OF TOWN AND COUNTRY PLANNING OFFICE
ERODE DISTRICT

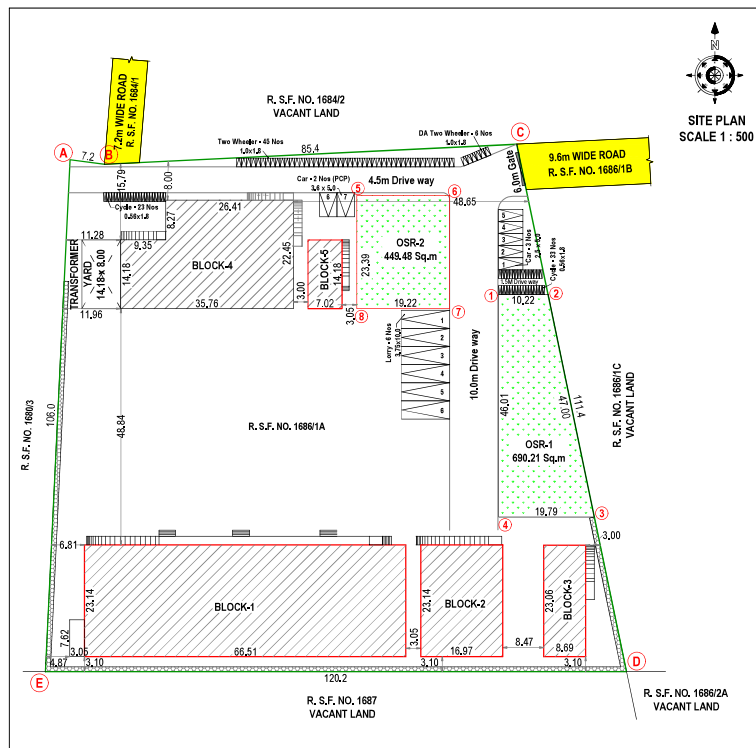

SITE PLAN
SCALE 1 : 500

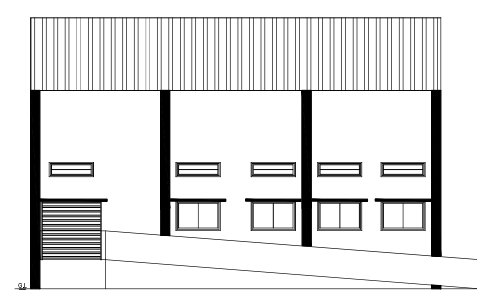


ELEVATION

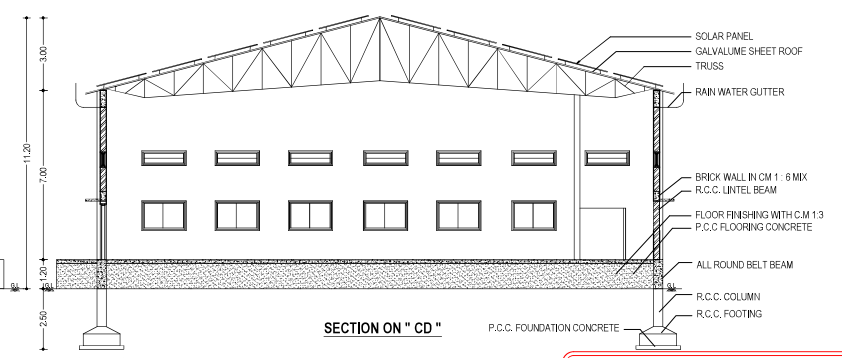


SECTION ON " CD "


ONLINE APPLICATION NO. SWP/BPA/0073278/2024, DATE:22/01/2024
SWP / DTCP / ERODE(LPA) / SITE APPROVAL NO. 171 / 2024
SWP / DTCP / ERODE(LPA) / PLANNING PERMISSION NO. 11 / 2024

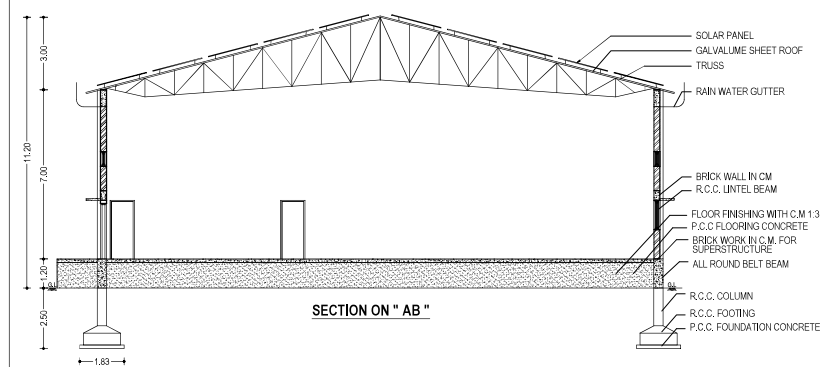


SECTION ON " AB "

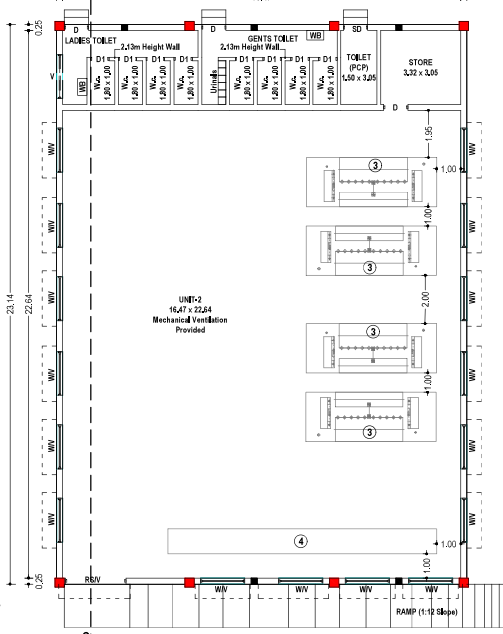


PLAN (BLOCK-2)

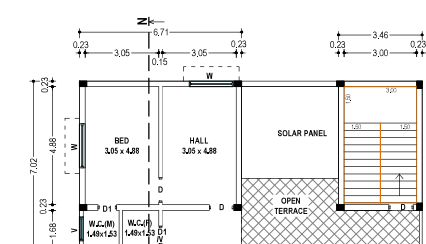


FIRST FLOOR PLAN (BLOCK-5)

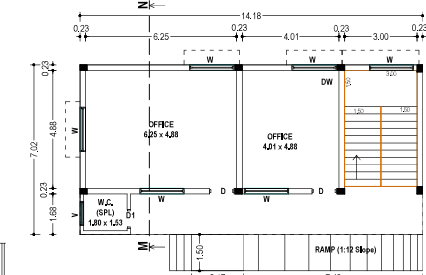











GROUND FLOOR PLAN (BLOCK-5)

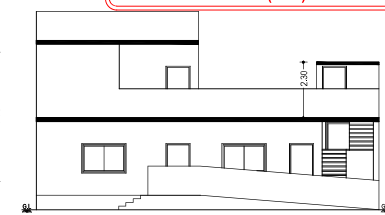

ELEVATION (BLOCK-5)

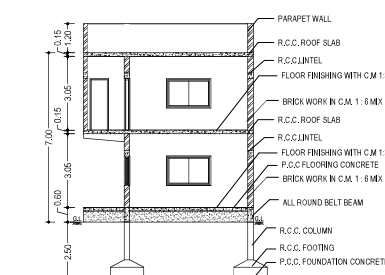

SECTION - " MN " (BLOCK-5)

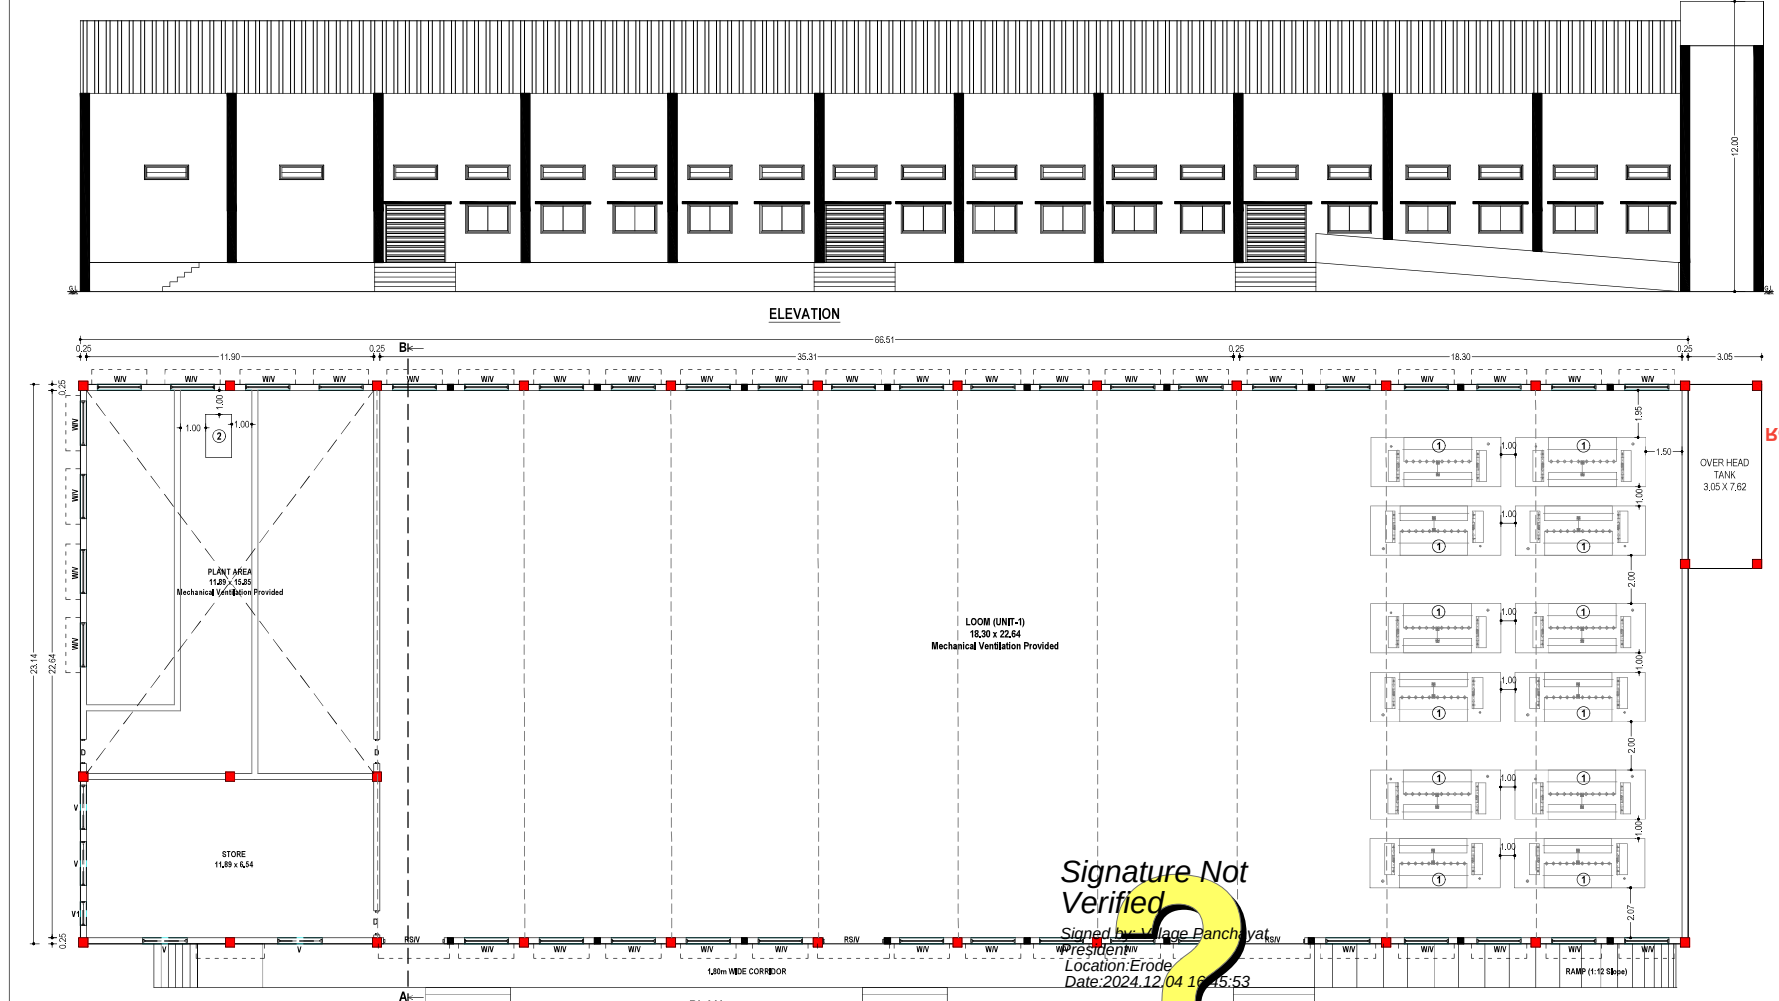      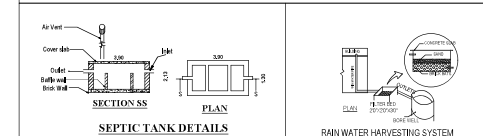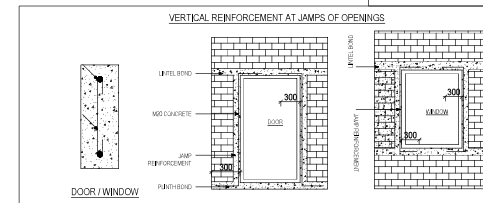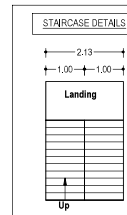

PLAN (BLOCK-1)

Signature Not Verified
Signed by Village Panchayat
Location: Erode
Date: 2024.12.04 16:45:53

SUPERVISOR	கனகா.கண்ணன்	SURVEYOR	ST. DRAUGHTSMAN	கனகா.கண்ணன்	DRAUGHTSMAN - GRADE III	கனகா.கண்ணன்
------------	-------------	----------	-----------------	-------------	-------------------------	-------------