

PP

APPROVAL RECORD

Planning Permission

Erode district, Tamil Nadu

APPROVAL TYPE

Building Plan

ISSUING AUTHORITY

Rural Panchayat

The approval as the planning authority issued it, reproduced in full behind this page.

An approval speaks to what was sanctioned, not to what was built. Completion is a separate record.


PLAN SHOWING THE EXISTING AND PROPOSED CONSTRUCTION OF GALVALUME SHEET ROOF & R.C.C ROOF GREEN CATEGORY (CARDBOARD BOX AND PAPER PRODUCTS) INDUSTRIAL BUILDING, 287 HP
INSTALLATION OF POWER IN R.S.No. 268/1A, 279/1A,2A, 280/1A, AT MURUNGATHOLUVU VILLAGE AND PANCHAYAT,CHENNIMALAI PANCHAYAT UNION, PERUNDURAI TALUK & ERODE DISTRICT.

SHEET-1/2


APPLICANT :

M/s.SIVAJOTHI PACKAGINGS,


Mr.V.SENGOTTAIYAN (MANAGING PARTNER)

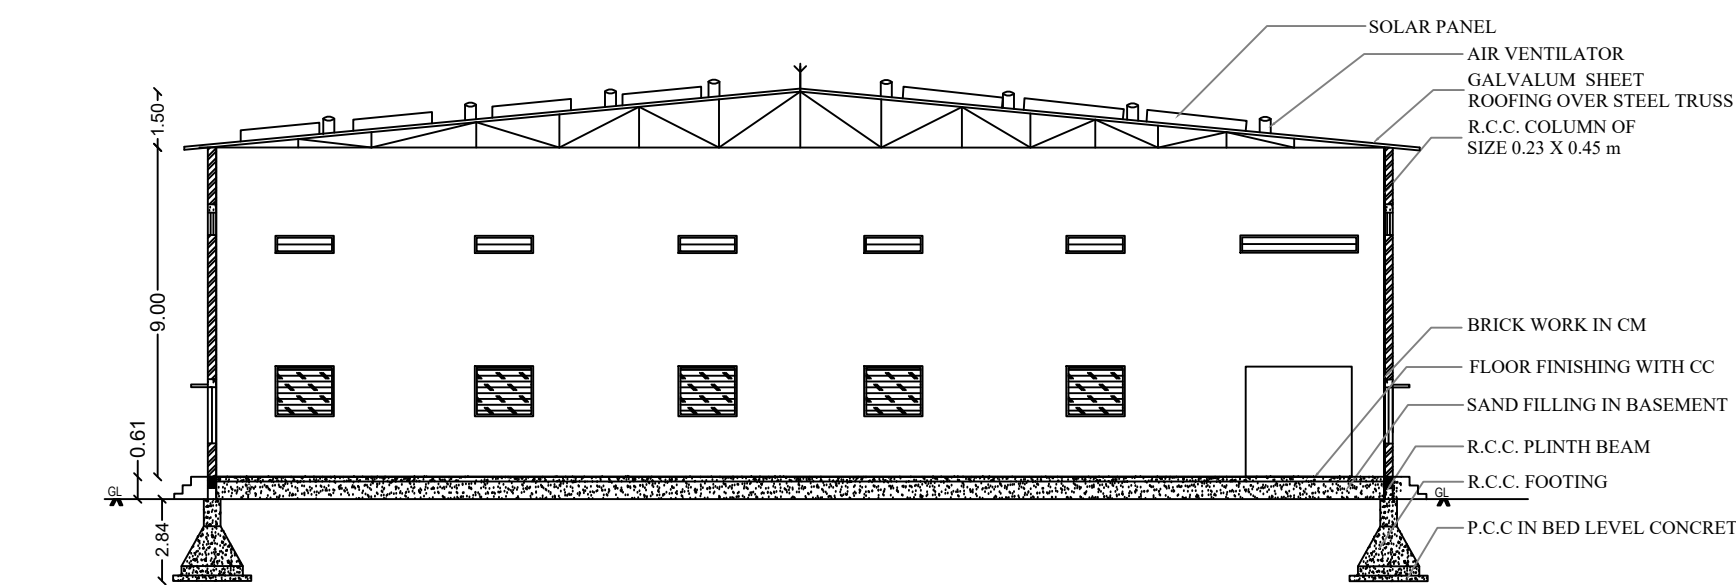


CROSS
SECTION-AA
BLOCK-01

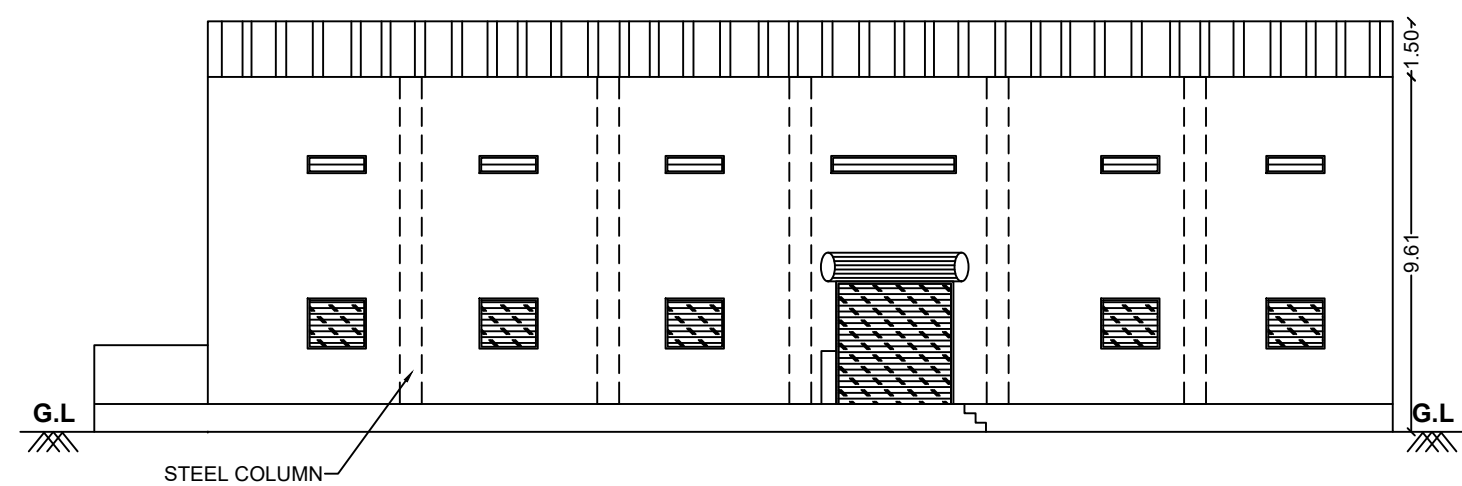


ELEVATION
BLOCK-01

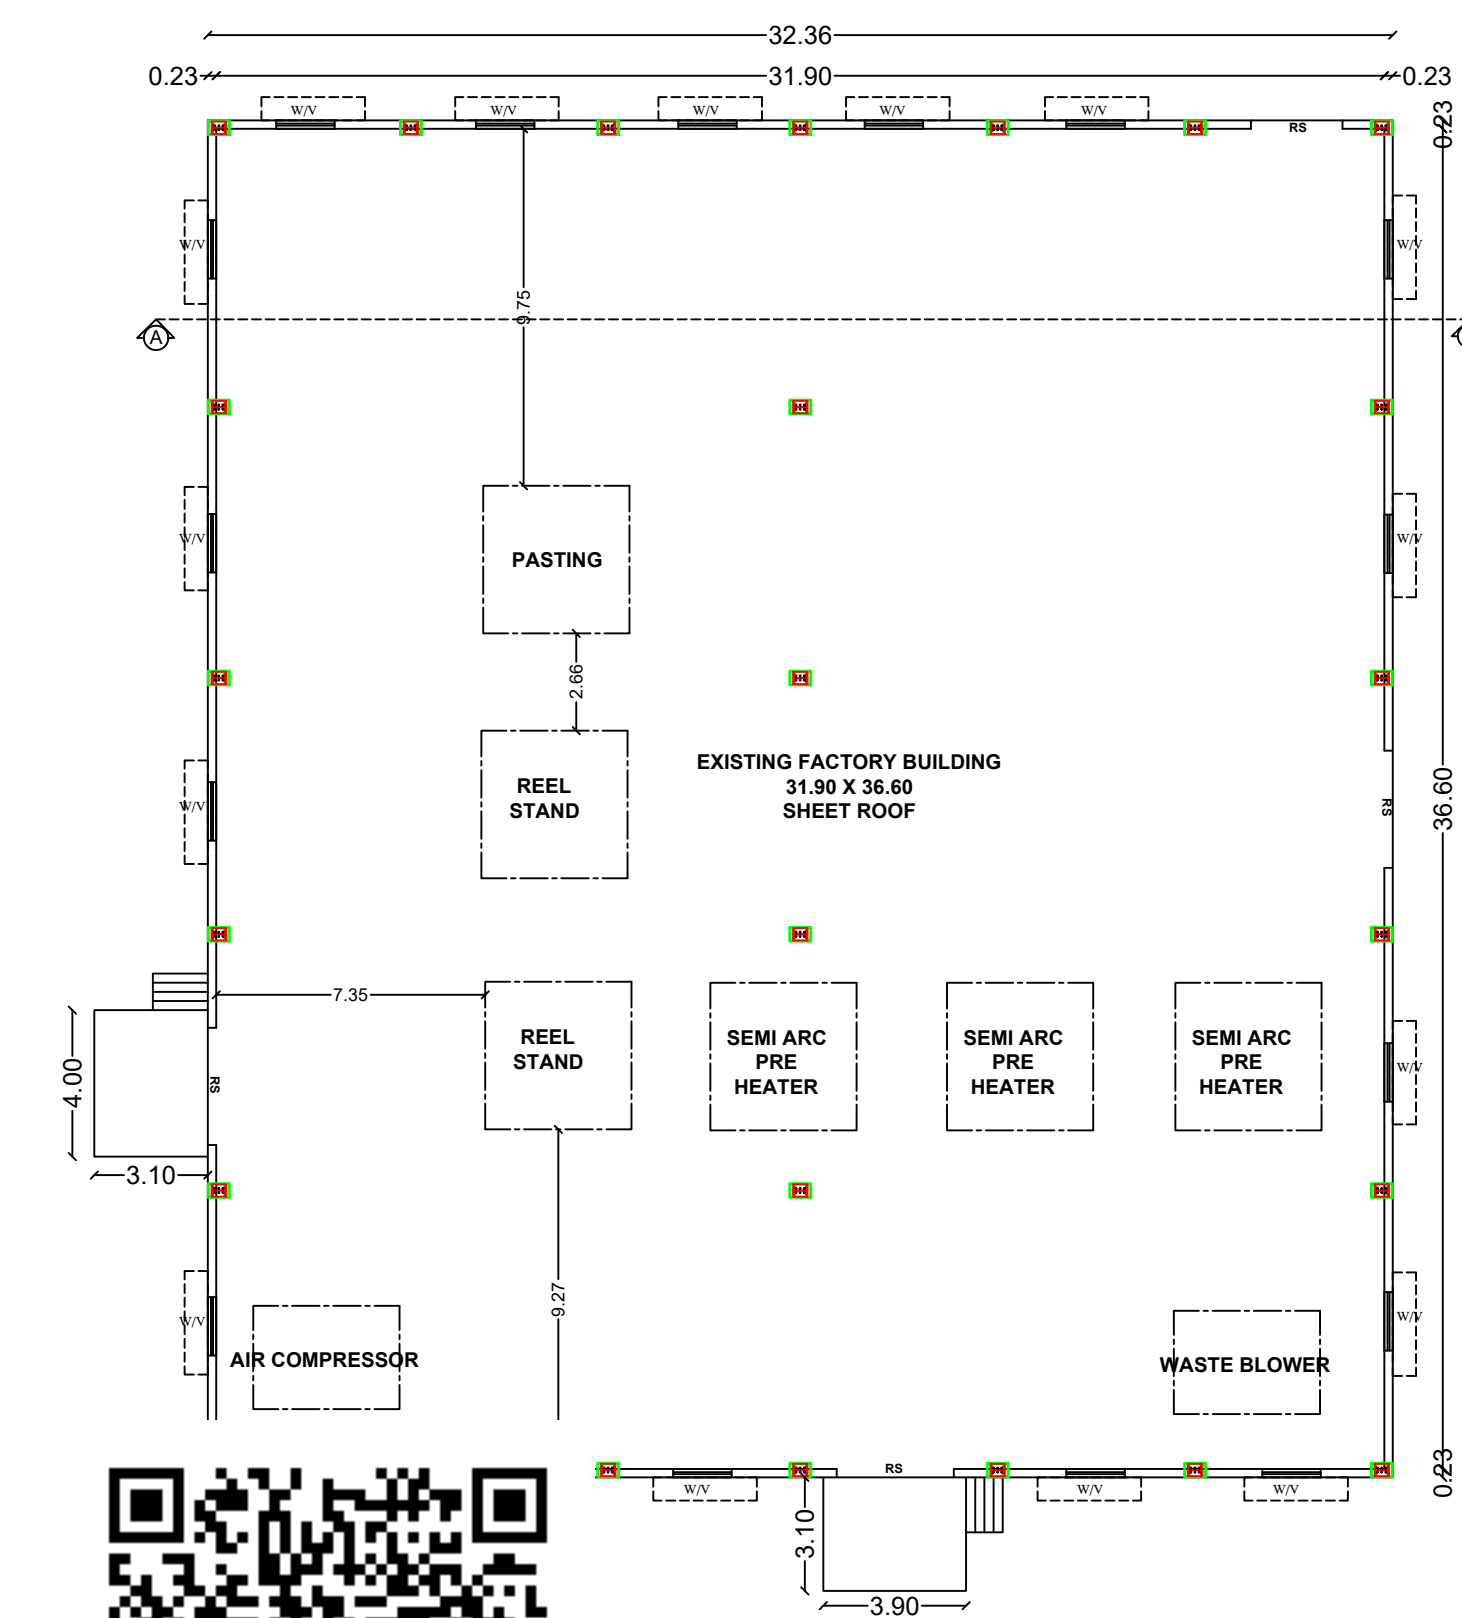


EXISTING GROUND FLOOR PLAN
BLOCK-01

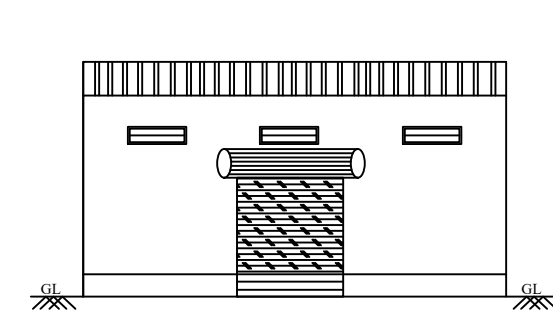


ELEVATION
BLOCK-02

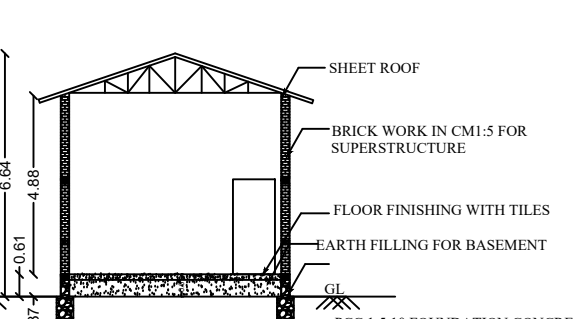


CROSS SECTION-BB
BLOCK-02

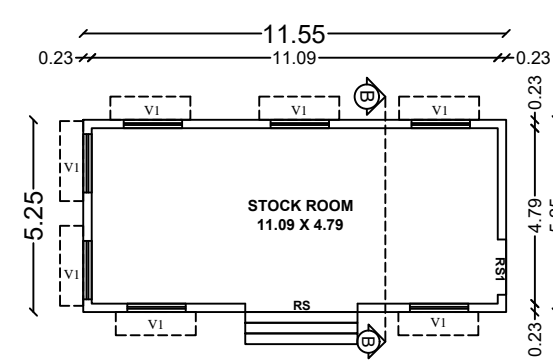


EXISTING GROUND FLOOR PLAN
BLOCK-02

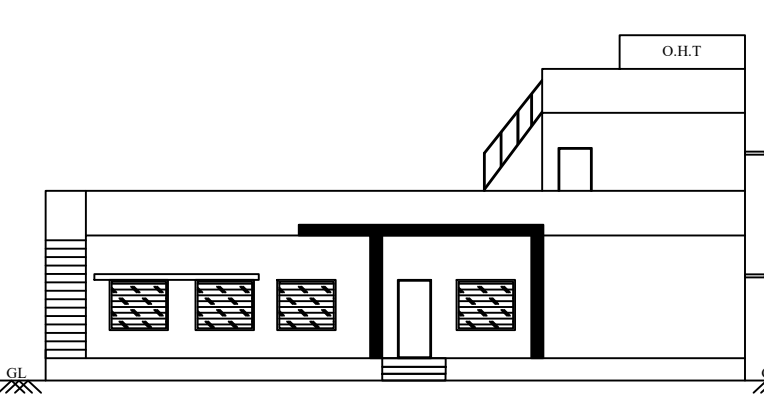


ELEVATION
BLOCK-03

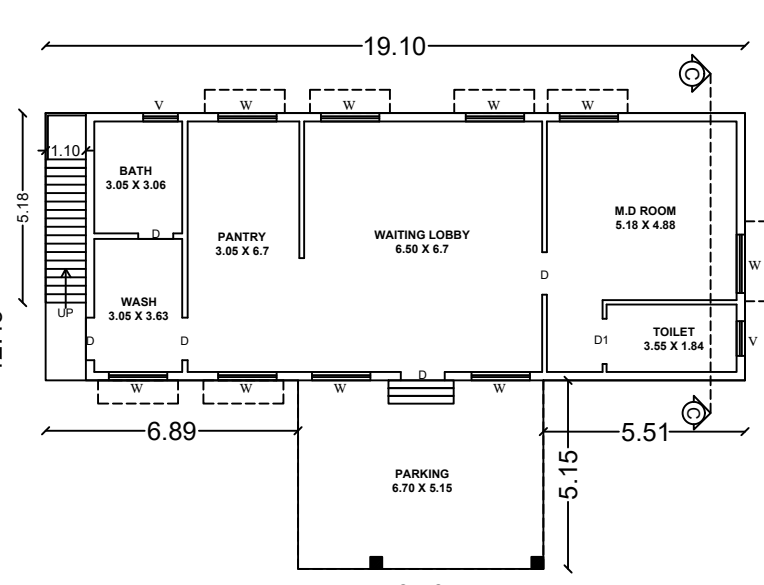


EXISTING GROUND FLOOR PLAN
BLOCK-03

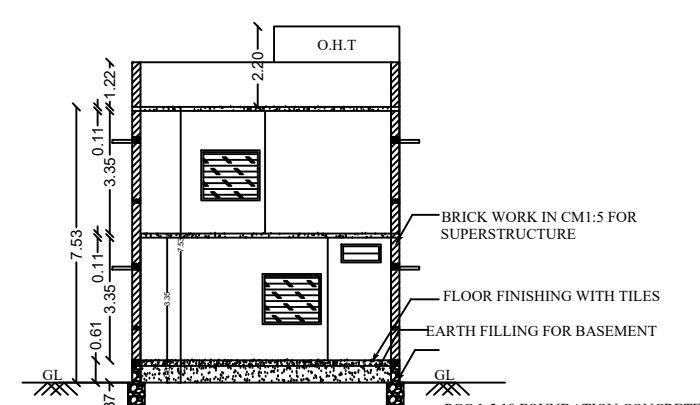


CROSS SECTION-CC
BLOCK-03

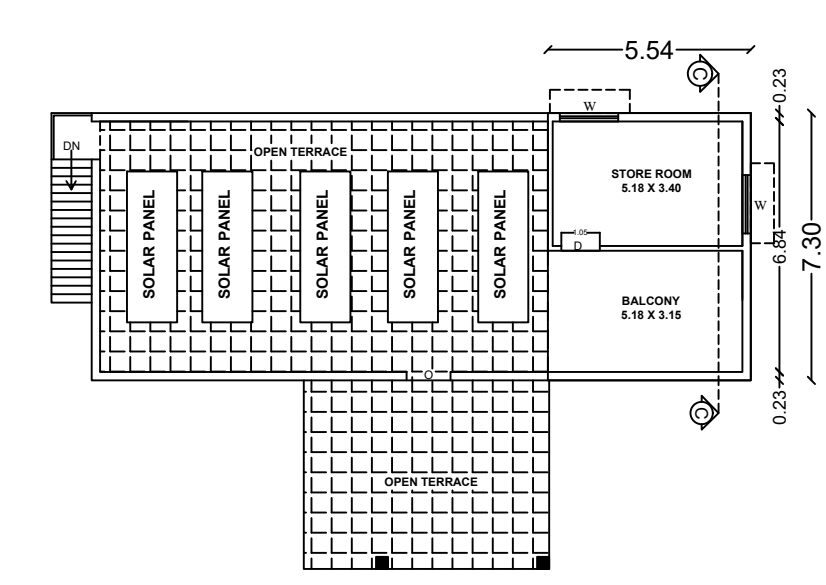


EXISTING FIRST FLOOR PLAN
BLOCK-03

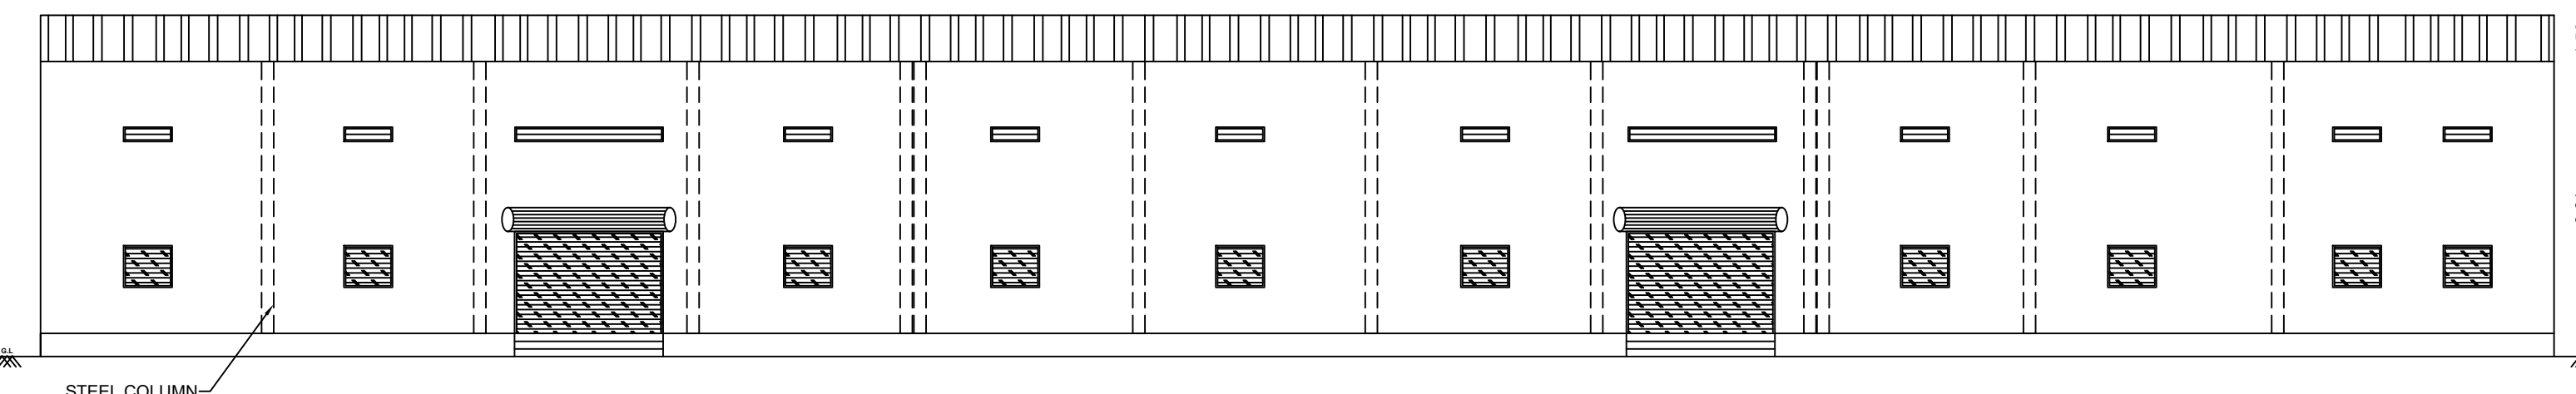

ELEVATION
BLOCK-04

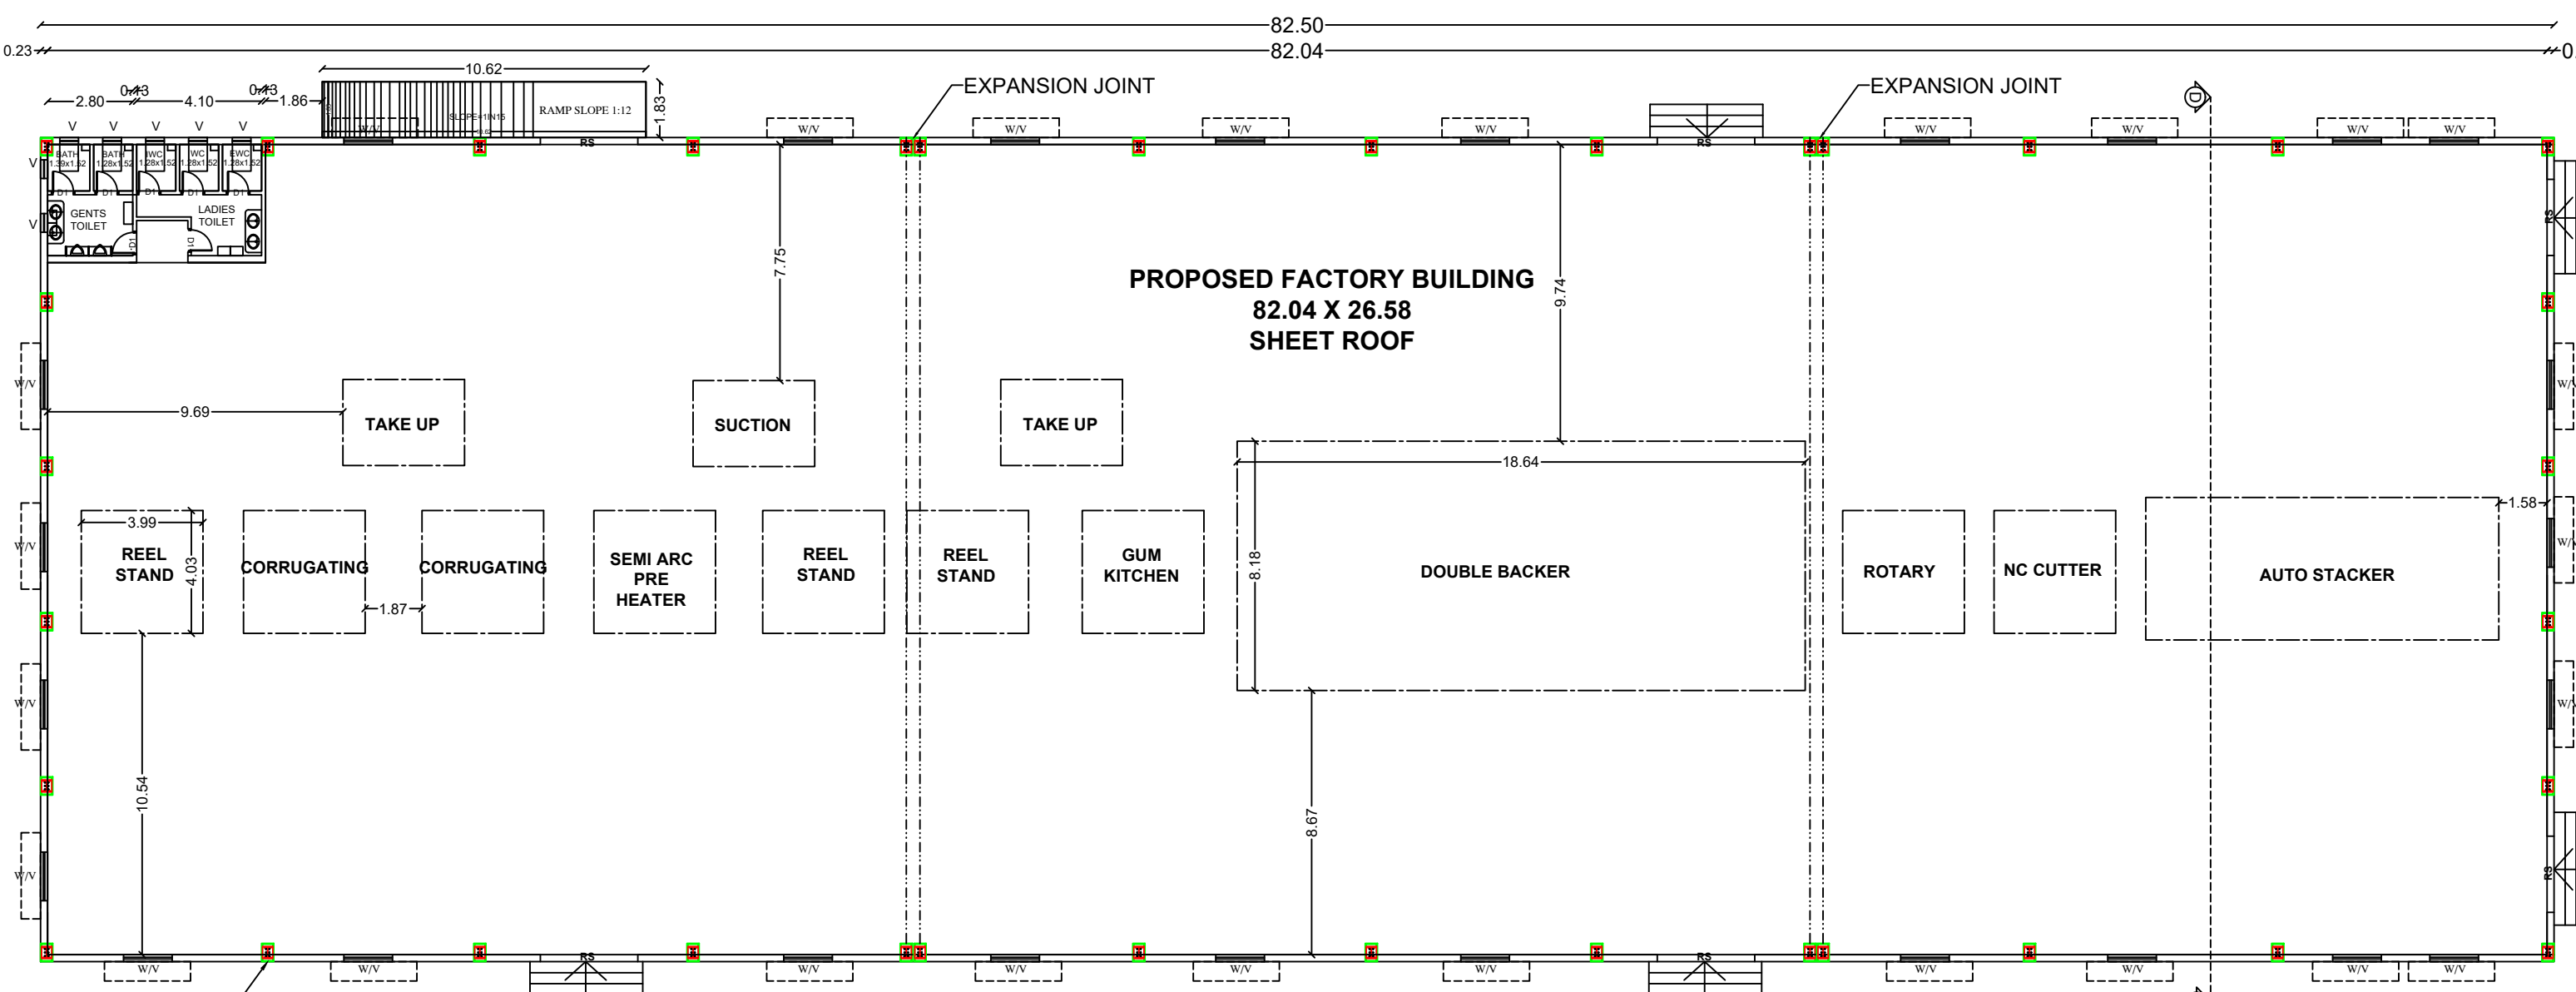

PROPOSED GROUND FLOOR PLAN
BLOCK-04

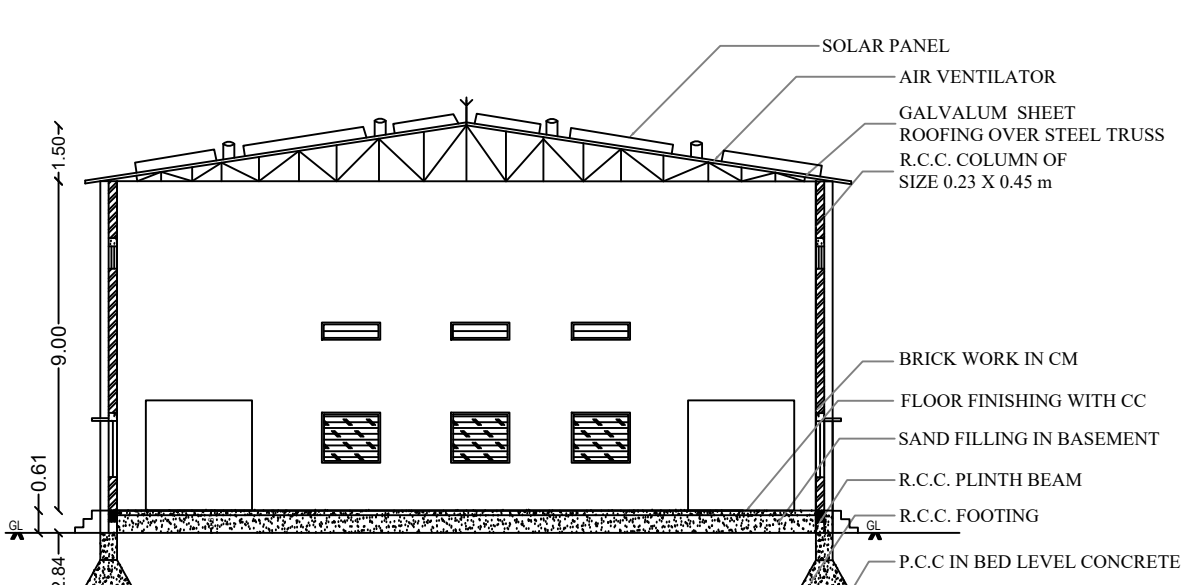

CROSS
SECTION-DD
BLOCK-04

ONLINE APPLICATION NO - SWP/BPA/240639/2024
SWP/DTCP/ERODE/SITE APPROVAL NO : 209/2024
SWP/DTCP/ERODE/BUILDING PERMISSION NO : 19/2024

SITE AREA DETAILS			TOTAL (SQ.M)	
AREA OF THE APPLICANT SITE	As per Document - 7.31 Acre	29582.27		
	As per Patta	29610.00		
	As per Super Imposed Area	30045.70		
AREA DETAILS		EXISTING BUILDING FSI (in sq.m)	PROPOSED BUILDING FSI (in sq.m)	TOTAL BUILT UP AREA FSI (in sq.m)
BLOCK-01	GROUND FLOOR	1199.26	-	1199.26
BLOCK-02	GROUND FLOOR	60.64	-	60.64
BLOCK-03	GROUND FLOOR	173.93	-	173.93
	FIRST FLOOR	40.44	-	40.44
BLOCK-04	GROUND FLOOR	-	2230.80	2230.80
TOTAL AREA		1474.27	2230.80	3705.07
FSI = 3705.07 SQM / 29582.27 SQM = 0.125 < 1.5		HP DETAILS : REEL STAND SEMI ARC PRE HEATER CORRUGATING TAKE UP SUCTION PASTING DOUBLE BACKER ROTARY NC CUTTER AUTO STACKER WASTE BLOWER GUM KITCHEN AIR COMPRESSOR No. OF M/c 5 4 2 1 1 1 1 1 1 1 1 1 HP 10 64 80 6 11 50 10 55 11 20 10 10		
JOINERY DETAILS: ROLLING SHUTTER- 3.66 X 2.13 DOOR : 1.00 X 2.13 OPENING : 1.00 X 2.13 DOOR 1 : 0.76 X 2.13 WINDOW : 1.83 X 1.52 VENTILATOR : 1.83 X 1.00 VENTILATOR 1 (V1) 1.00 X 0.61		INDEX SITE BOUNDARY PROPOSED BUILDING EXISTING ROAD DRIVE WAY PARKING DETAILS: TWO WHEELER LORRY PARKING P.H PARKING CAR PARKING CYCLE PARKING 45 Nos 08 Nos 01 Nos 03 Nos 49 Nos		
(FE) FIRE EXTINGUISHER = 1 (FA) FIRE ALARM = 1		TOTAL No. OF HP 22 287 HP No. OF LABOURS DETAILS : MALE LABOURS FEMALE LABOURS TOTAL No. OF LABOURS 25 25 50		
O.S.R DETAILS: O.S.R REQUIRED - 2961.00 SQ.M O.S.R PROVIDED - 2968.71 SQ.M(10.02%)		SCALE 1:100 ALL MEASUREMENTS ARE IN "METER"		

APPLICANT

For SIVAJOTHI PACKAGINGS
X *V. Sengottaiyan*
Managing Partner

ST.ENGINEER

REG.ENGINEER

D. Siva
Er. D. Siva Kumar, B.E., M.E.,
Registered Structural Engineer
Grade I (RSE-Gr.I)
Regd. No: 04/2021/RSE-Gr.I/EDTCP

R. Mohan
Er. R. MOHAN, B.E., M.B.A.,
REGISTERED ENGINEER -DTCP,
L.No: 10/2022/RE-Gr.II/EDTCP,
CPR PLANNERS AND BUILDERS,
C-134, Sampath Nagar Housing Unit,
Opp. Erode Dtcp Office, Erode - 11,
Mobile No: 7708556500




PLAN SHOWING THE EXISTING AND PROPOSED CONSTRUCTION OF GALVALUME SHEET ROOF & R.C.C ROOF GREEN CATEGORY (CARDBOARD BOX AND PAPER PRODUCTS) INDUSTRIAL BUILDING, 287 HP INSTALLATION OF POWER IN R.S.No.

268/1A, 279/1A,2A, 280/1A, AT MURUNGATHOLUVU VILLAGE AND PANCHAYAT,CHENNIMALAI PANCHAYAT UNION, PERUNDURAI TALUK & ERODE DISTRICT.



APPLICANT :

M/s.SIVAJOTHI PACKAGINGS,

Mr.V SENGOTTAIYAN MANAGING PARTNER

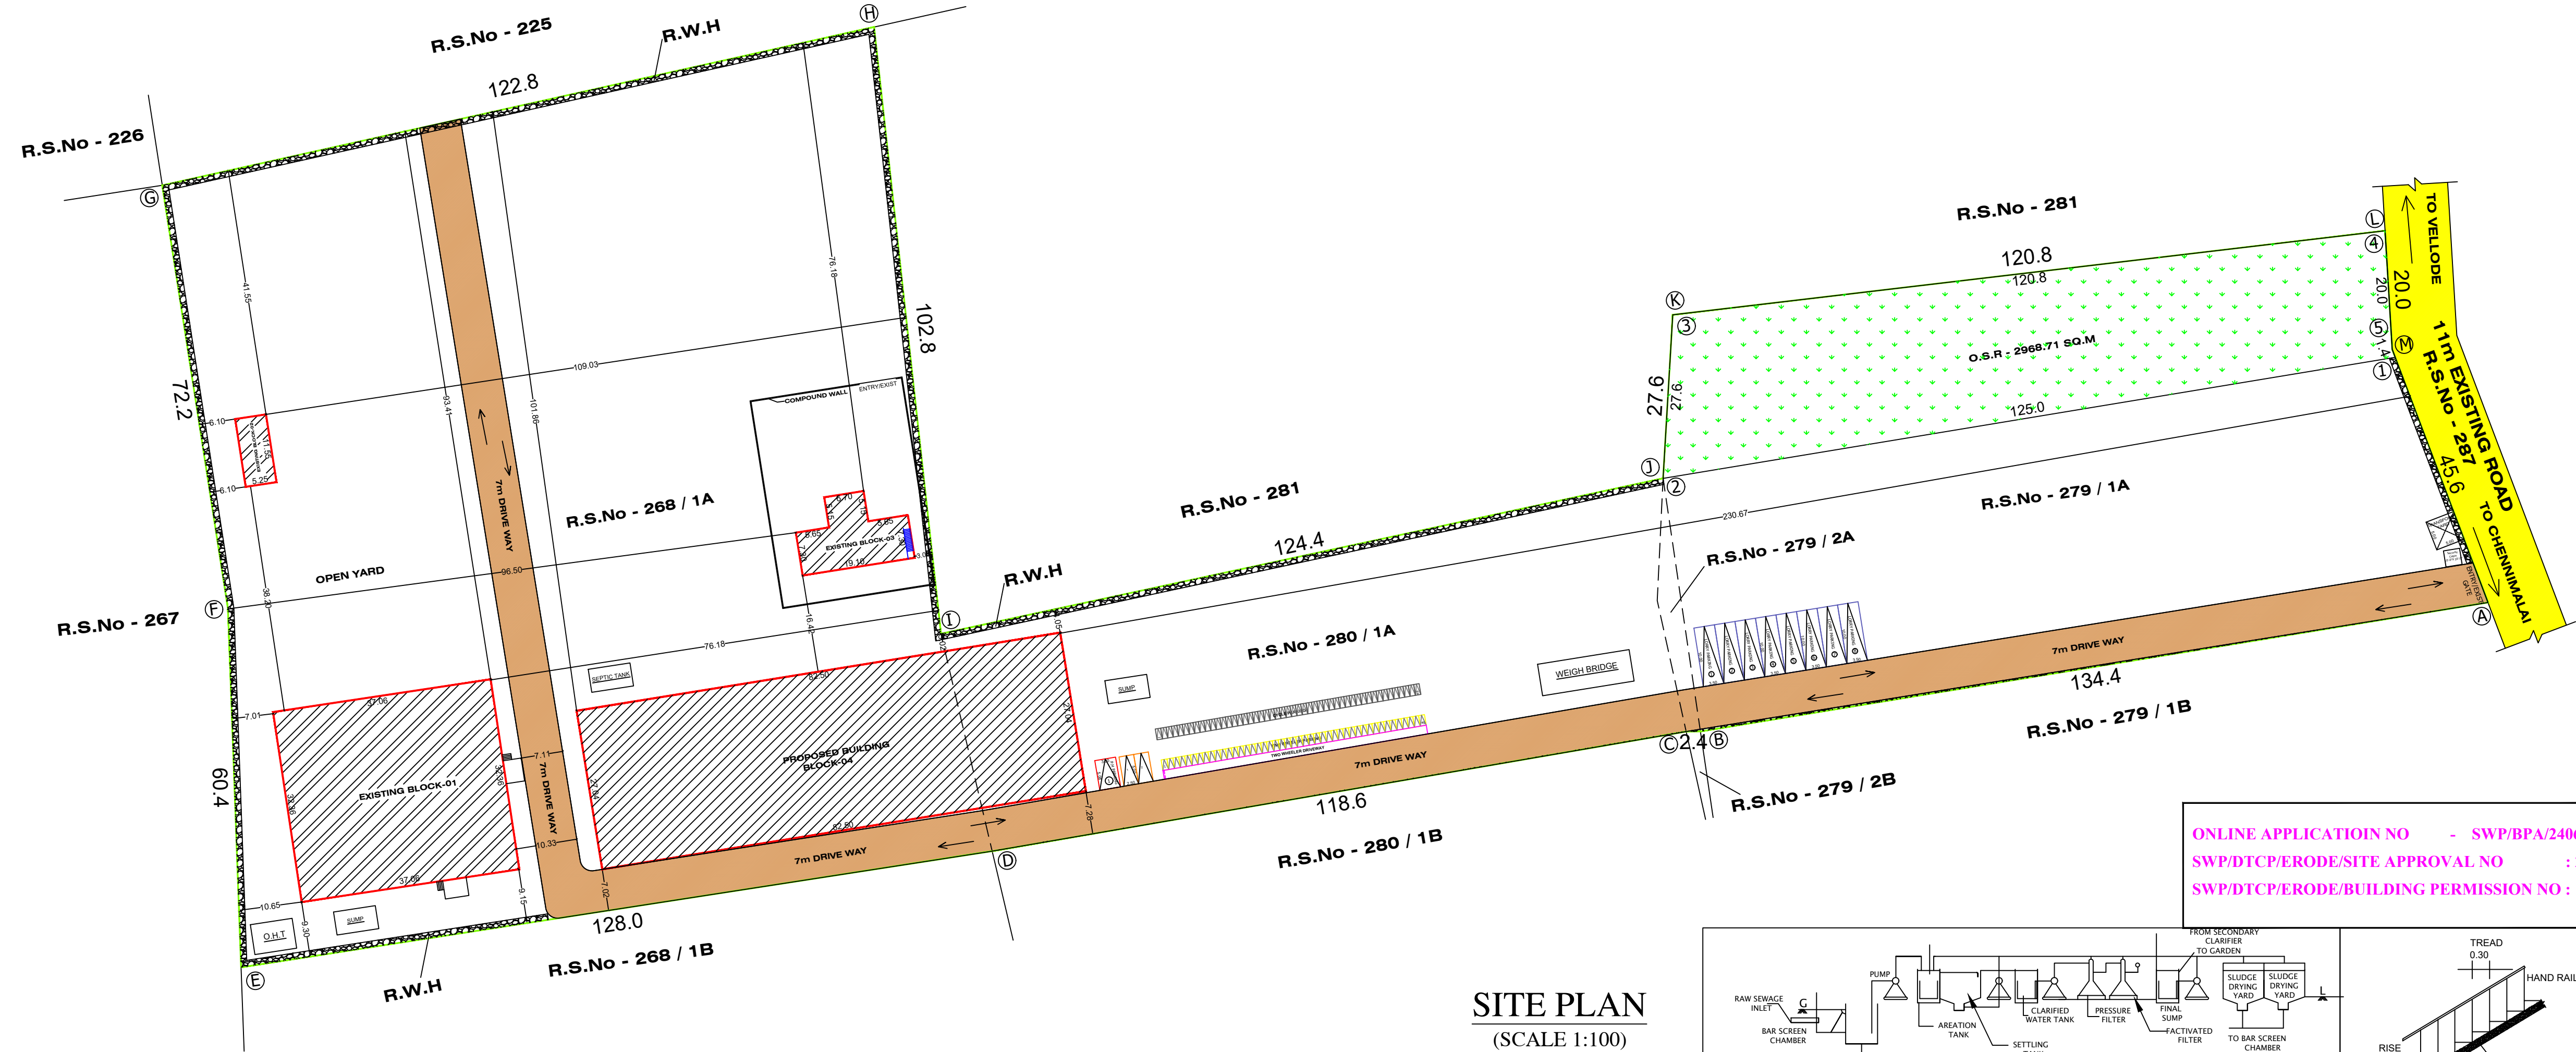

SITE PLAN
(SCALE 1:100)

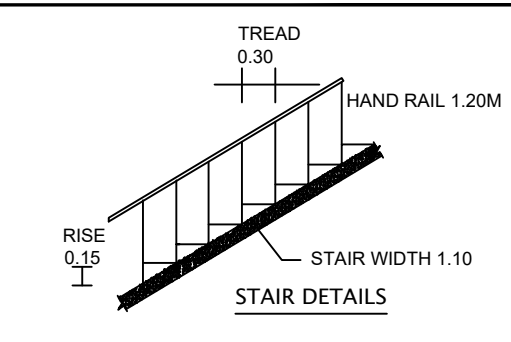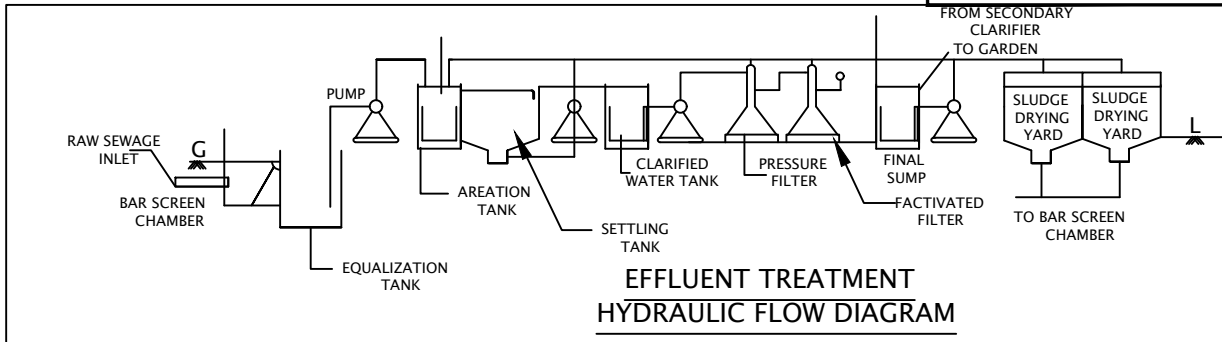

ONLINE APPLICATION NO - SWP/BPA/240639/2024
SWP/DTCP/ERODE/SITE APPROVAL NO : 209/2024
SWP/DTCP/ERODE/BUILDING PERMISSION NO : 19/2024

SITE AREA DETAILS				TOTAL (SQ.M)
AREA OF THE APPLICANT SITE	As per Document - 7.31 Acre		29582.27	
			29610.00	
	As per Super Imposed Area		30045.70	
AREA DETAILS		EXISTING BUILDING FSI (in sq.m)	PROPOSED BUILDING FSI (in sq.m)	TOTAL BUILT UP AREA FSI (in sq.m)
BLOCK-01	GROUND FLOOR	1199.26	-	1199.26
BLOCK-02	GROUND FLOOR	60.64	-	60.64
BLOCK-03	GROUND FLOOR	173.93	-	173.93
	FIRST FLOOR	40.44	-	40.44
BLOCK-04	GROUND FLOOR	-	2230.80	2230.80
TOTAL AREA		1474.27	2230.80	3705.07
FSI = 3705.07 SQM / 29582.27 SQM = 0.125 < 1.5				
JOINERY DETAILS:		HP DETAILS :		
ROLLING SHUTTER: 3.66 X 2.13		REEL STAND 5 10		
DOOR : 1.00 X 2.13		SEMI ARC PRE HEATER 4 04		
OPENING : 1.00 X 2.13		CORRUGATING 2 80		
DOOR 1 : 0.76 X 2.13		TAKE UP 2 10		
WINDOW : 1.83 X 1.52		SUCTION 1 6		
VENTILATOR : 1.83 X 1.00		PASTING 1 11		
VENTILATOR 1 (V1) 1.00 X 0.61		DOUBLE BACKER 1 50		
		ROTARY 1 10		
		NC CUTTER 1 55		
		AUTO STACKER 1 11		
		WASTE BLOWER 1 20		
		GUM KITCHEN 1 10		
		AIR COMPRESSOR 1 10		
		TOTAL No. OF HP 22 287 HP		
		No. OF LABOUR'S DETAILS : No's		
(F1) FIRE EXTINGUISHER = 1		MALE LABOUR'S 25		
(F2) FIRE ALARM = 1		FEMALE LABOUR'S 25		
		TOTAL No. OF LABOUR'S 50		
O.S.R DETAILS:		SCALE 1:100		
O.S.R REQUIRED - 2961.00 SQ.M		ALL MEASUREMENTS ARE IN "METER"		
O.S.R PROVIDED - 2968.71 SQ.M/10.020				

APPLICANT

For SIVAJOTHI PACKAGINGS
V. Sengottaiyan
Managing Partner

ST.ENGINEER

REG.ENGINEER

Er. D. Siva Kumar, B.E., M.E.,
Registered Structural Engineer
Grade I (RSE-Gr-I)
Regd. No: 042021RSE-Gr-I/DTCP

Er. R. MOHAN, B.E., M.B.A.,
REGISTERED ENGINEER -DTCP,
L.No: 18/2022/REG-Gr-I/DTCP,
CPE PLANNERS AND BUILDERS,
C-134, Sampath Nagar Housing Unit,
Opp. Erode Shop Office, Erode - 11.
Mobile No: 7708556500

DEPUTY DIRECTOR (G)
DISTRICT TOWN AND COUNTRY PLANNING, ERODE

Eight ways to know a piece of land before you pay for it.

This report covers one part of the picture. These cover the rest, drawn from the same government records, for any property in Tamil Nadu.

LandLens One

Ask anything about a property and get an answer grounded in live government records, with the sources shown.

[/landlens/one](#)



Verify My Land

Every record check run on one property and returned as a single report.

[/landlens/verify-my-land](#)



Legal Opinion

An advocate's written opinion on the title, built on the records we pull for it.

[/landlens](#)



One Map

Every layer on one map: the parcel, its boundary, zoning, water bodies and what sits around it.

[/landlens/one/map](#)



PriceMap

What land actually changed hands for around this plot, taken from the registered deeds.

[/landlens/pricemap](#)



Build Scope

What you are allowed to build here: floor space, height, coverage and setbacks.

[/landlens/build-scope](#)



Property Tracker

Watch a property and hear about it when something new is registered against it.

[/landlens/property-tracker](#)



Deal Room

Run the transaction in one place: documents, stamping, signatures and the parties.

[/landlens/deal-room](#)



Twenty-four checks you can run yourself, at no cost.

Records and verification

The registers themselves, read for you.

Encumbrance Certificate

Patta and Chitta

Field Measurement Sketch

EC Analyzer

Bank charge check

Court case search

Seller background check

Approval check by survey

Value and duty

What it is worth and what it costs to register.

Guideline value by street

Guideline value by survey

Stamp duty and registration fees

Capital gains

Floor space index

Area unit converter

Zoning and land use

What the plan says can happen on this land.

Land use zone finder

CMDA land use check

Coastal regulation zone

Master plan check

Water bodies finder

Airport height clearance

Registers and directories

Who holds it, and which office keeps the record.

Find your registering office

Temple property check

Waqf property check

RERA register



Every free tool
/tools



Services we run
for you
/services



The LandLens
suite
/landlens/one



Every claim in this document traces back to a government record.

Legal opinions, due diligence and title verification

Building plan, layout and sub-division approvals

Completion and occupancy certificates, regularisation

Escrow, negotiation and NRI property management

Land survey, soil testing, architecture and construction

Verified RealEstate
3/350/2 Mettukuppam,
OMR Thoraipakkam,
Chennai 600 097, India
hello@verified.realestate
+91 9996 12 9996

Prepared from the registers named on the page each finding sits on. Where a register could not be read, this document says so in its place rather than leaving the gap to be read as a clean result.

