


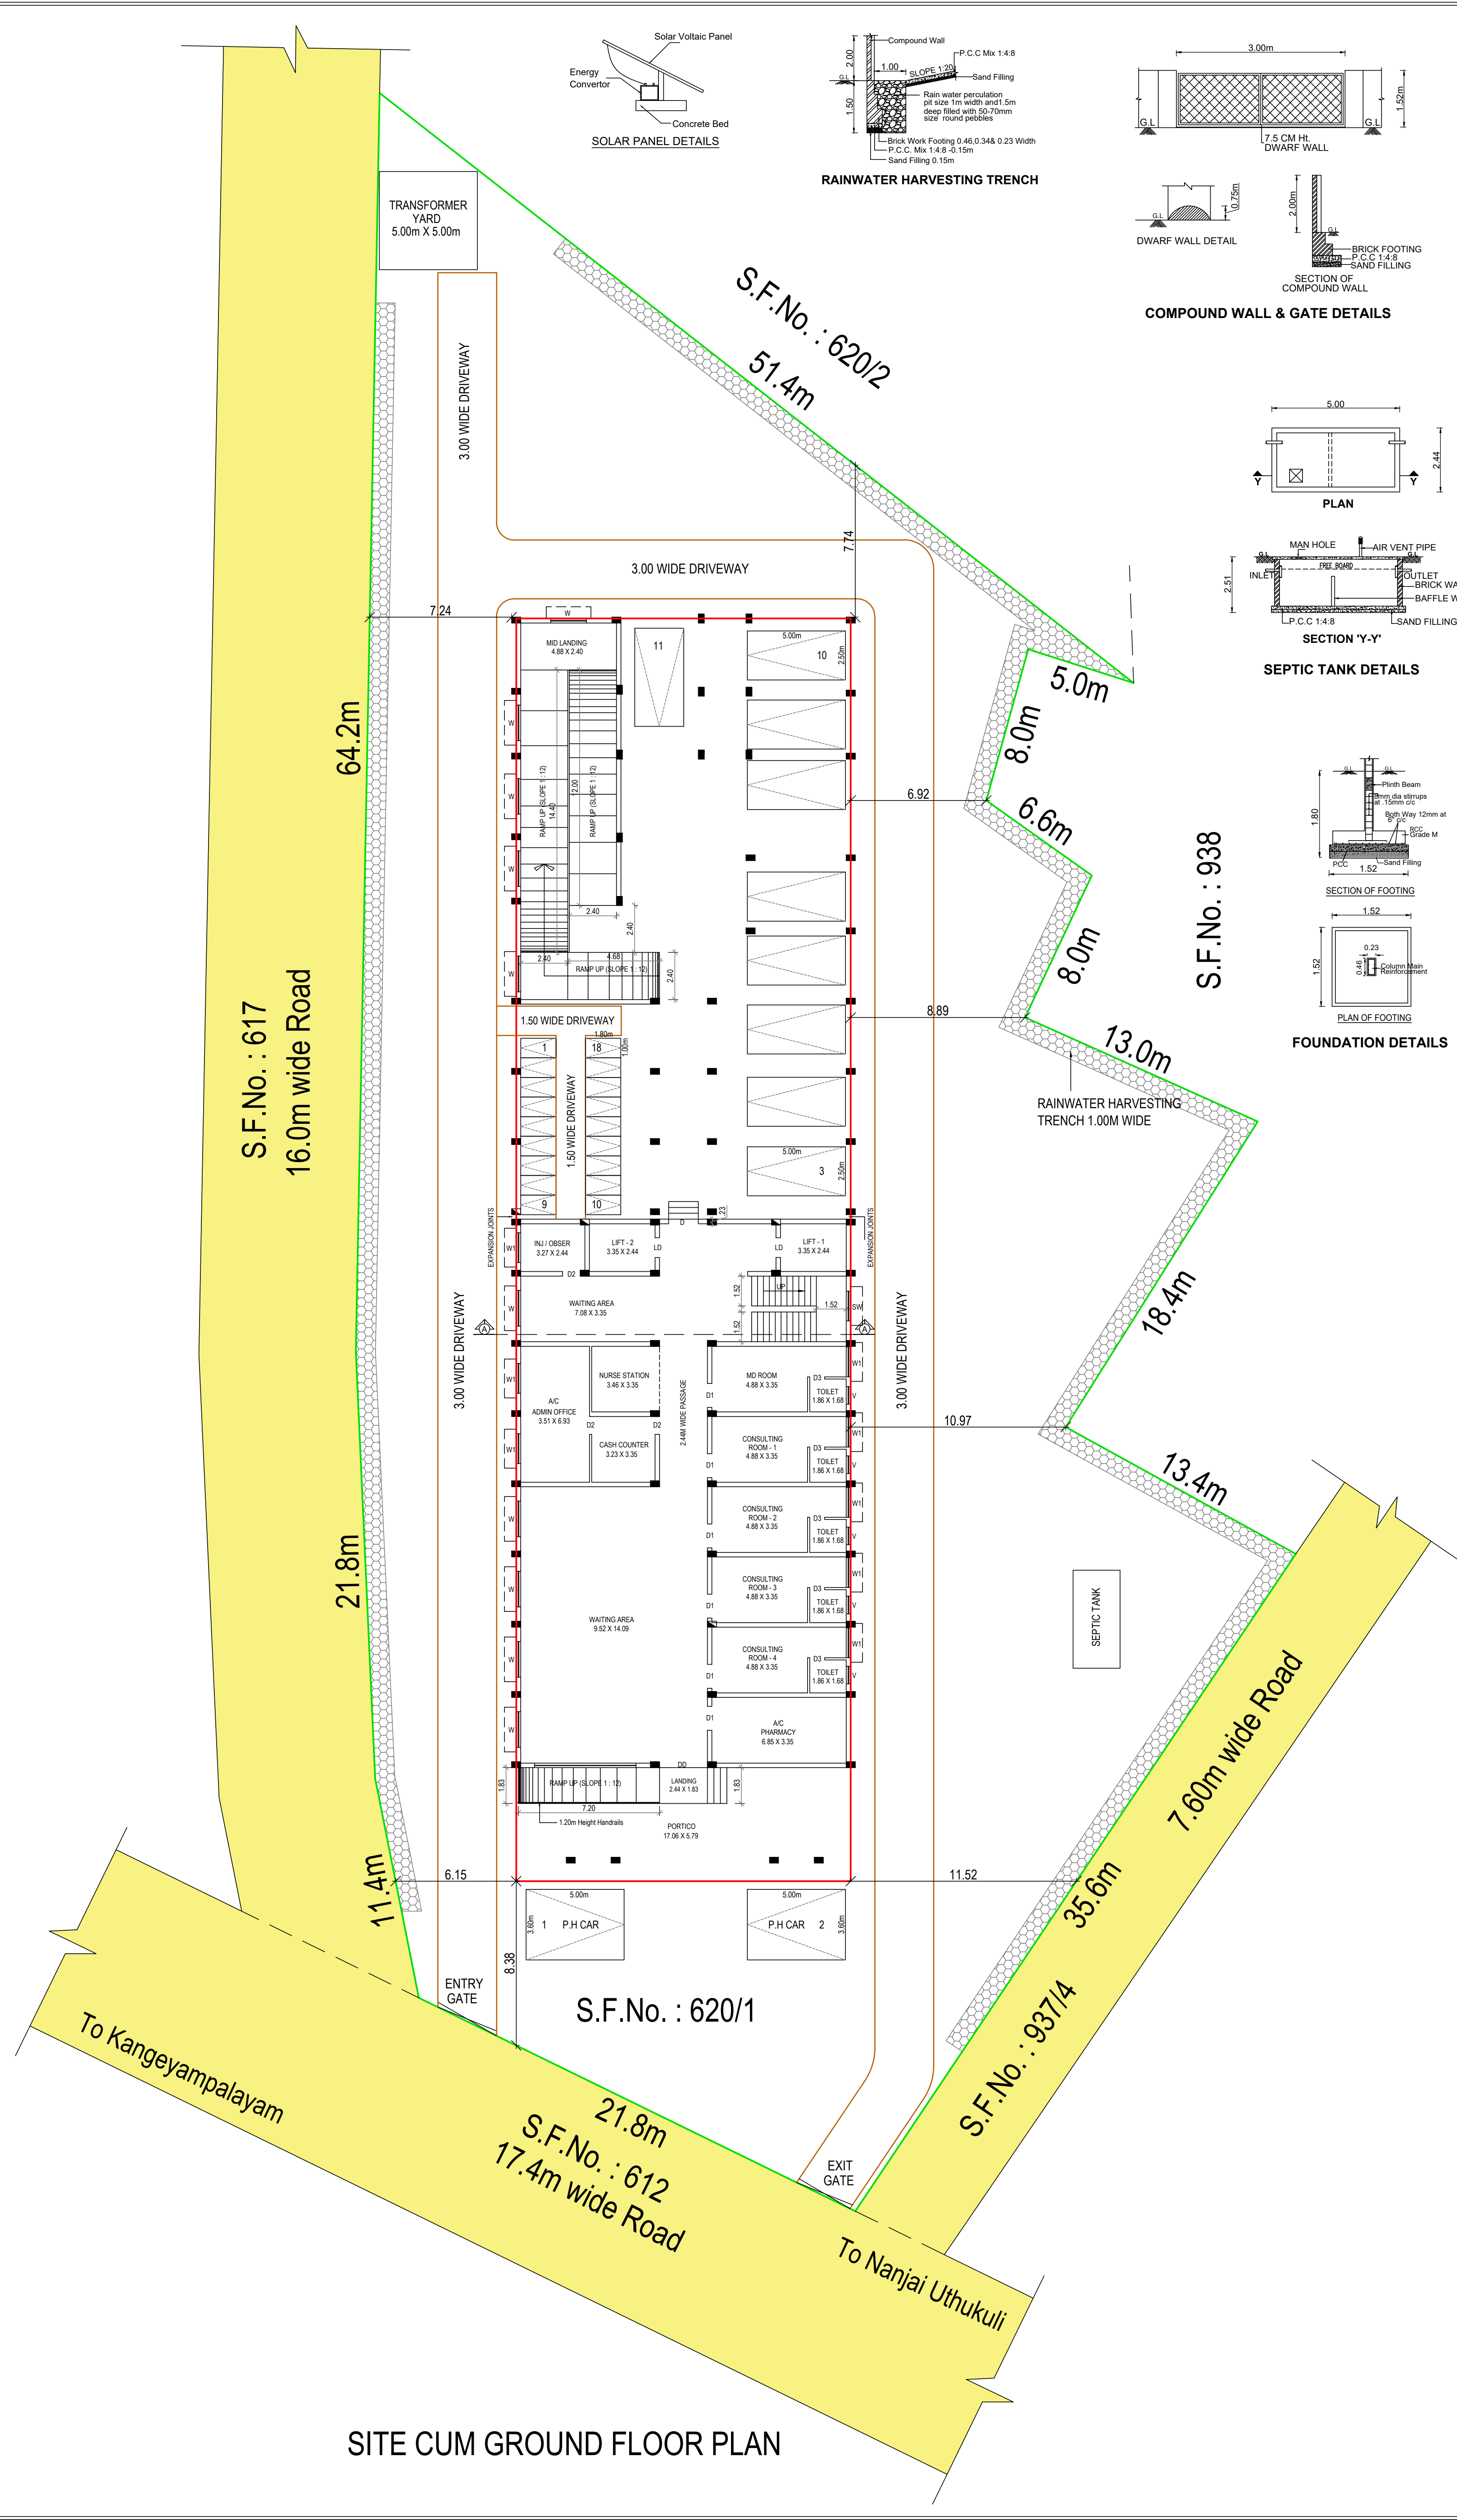

SITE CUM GROUND FLOOR PLAN

SHEET No. : 1 OF 2

PLAN SHOWING THE PROPOSED CONSTRUCTION OF R.C.C TERRACE ROOF HOSPITAL BUILDING WITH GROUND + 1 FLOOR, IN S.F.No : 620/1, OF NANJAI UTHUKULI "B" VILLAGE AND VILLAGE PANCHAYAT, MODAKKURICHI TALUK, ERODE DISTRICT.

APPLICANT : M/s. SKM FEEDS CSR TRUST

SCALE 1 : 100

ALL DIMENSIONS ARE IN "METER"

AREA STATEMENT :

SITE EXTENT :
AS PER DOCUMENT [0.79 1/2 ACRES] 3217.22 Sq.m
AS PER PLR / FMB 3220.00 Sq.m
SUPERIMPOSED PLOT AREA 3326.09 Sq.m

FLOOR DETAILS	NET - FSI AREA (Sq.m)	NON - FSI AREA (Sq.m)	BUILTUP AREA (Sq.m)
GROUND FLOOR AREA	575.77	522.55	1098.32
FIRST FLOOR AREA	633.10	----	633.10
TOTAL AREA	1208.87	522.55	1731.42

HEAD ROOM AREA 186.32
FLOOR SPACE INDEX (F.S.I) = $\frac{1208.87}{3217.22} = 0.37 < 2.00$
PLOT COVERAGE (P.C) = $\frac{1098.32}{3217.22} \times 100 = 34.13 \%$

JOINERY DETAILS	SIZE (In Meter)
DD DOOR	2.44 X 2.44
D DOOR	1.52 X 2.44
SD SLIDE DOOR	1.52 X 2.44
D1 DOOR	1.22 X 2.44
D2 DOOR	0.91 X 2.13
D3 TOILET DOOR	0.76 X 2.13
W WINDOW	2.44 X 1.52
W1 WINDOW	1.52 X 1.37
SW STAIR WINDOW	1.52 X 1.52
V VENTILATOR	0.90 X 0.60

COLOR INDEX

SITE BOUNDARY SHOWN IN
PROPOSED BUILDING SHOWN IN
EXISTING ROAD SHOWN IN

ONLINE APPLICATION NO:
SWP/BPA/333111/2024
BUILDING PERMISSION NO :
ERD/MDK/NU/36/2024-2025
BUILDING APPROVAL NO : 36/2024-2025,
DATED : 19.11.2024
THIS PERMISSION WILL BE VALID FOR A
PERIOD OF FIVE YEAR FROM
19/11/2024 TO 19/11/2029


APPLICANT :

S.K.M. FEEDS CSR TRUST
M. Chandrasekar
(D. M. CHANDRASEKAR)
MANAGING TRUSTEE


STRUCTURAL ENGINEER :

REGISTERED ENGINEER :


S. Ramesh ME (Struct) FIV
RAMESH ASSOCIATES
7/15, Karuppana Gounder Ilam,
First Floor, Chidambaram Colony,
80 Ft Road, Periyar Nagar,
Erode - 638001. Cell : 98941 51426
Reg.No: 01/2020/RE-GR-1/ELPA

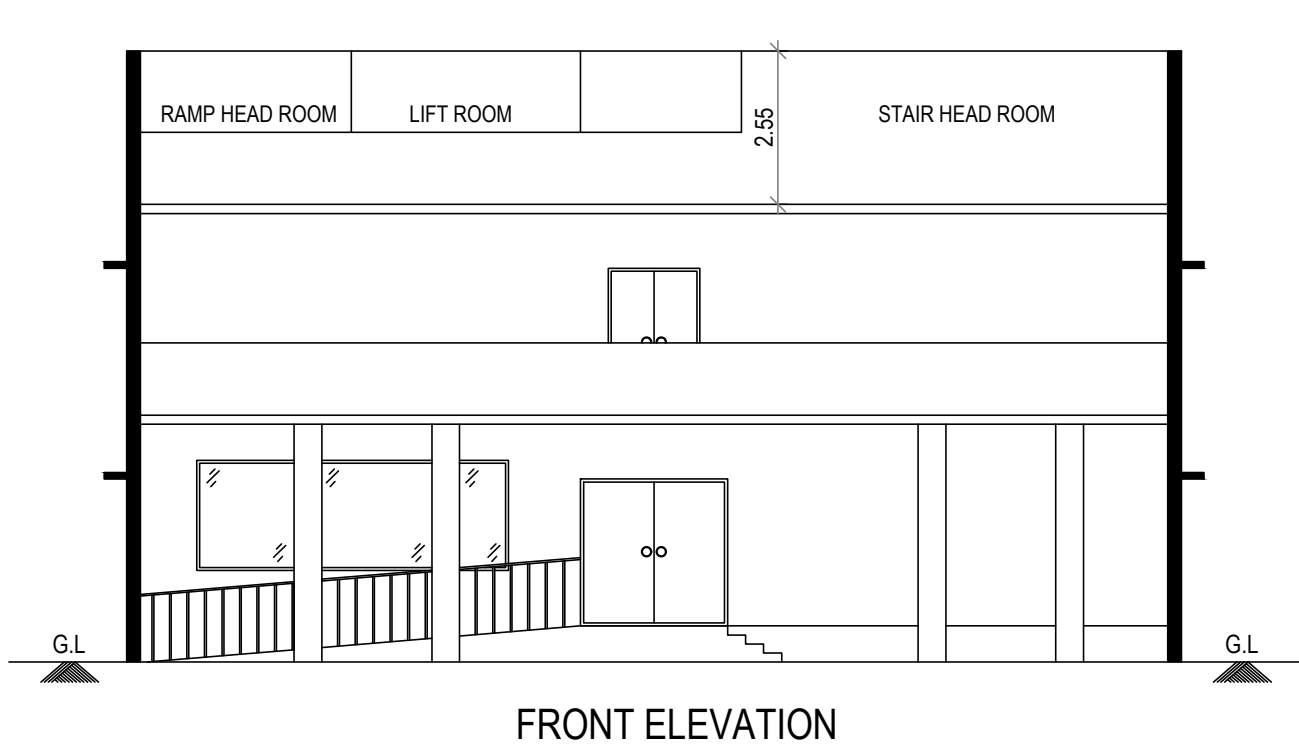


FRONT ELEVATION

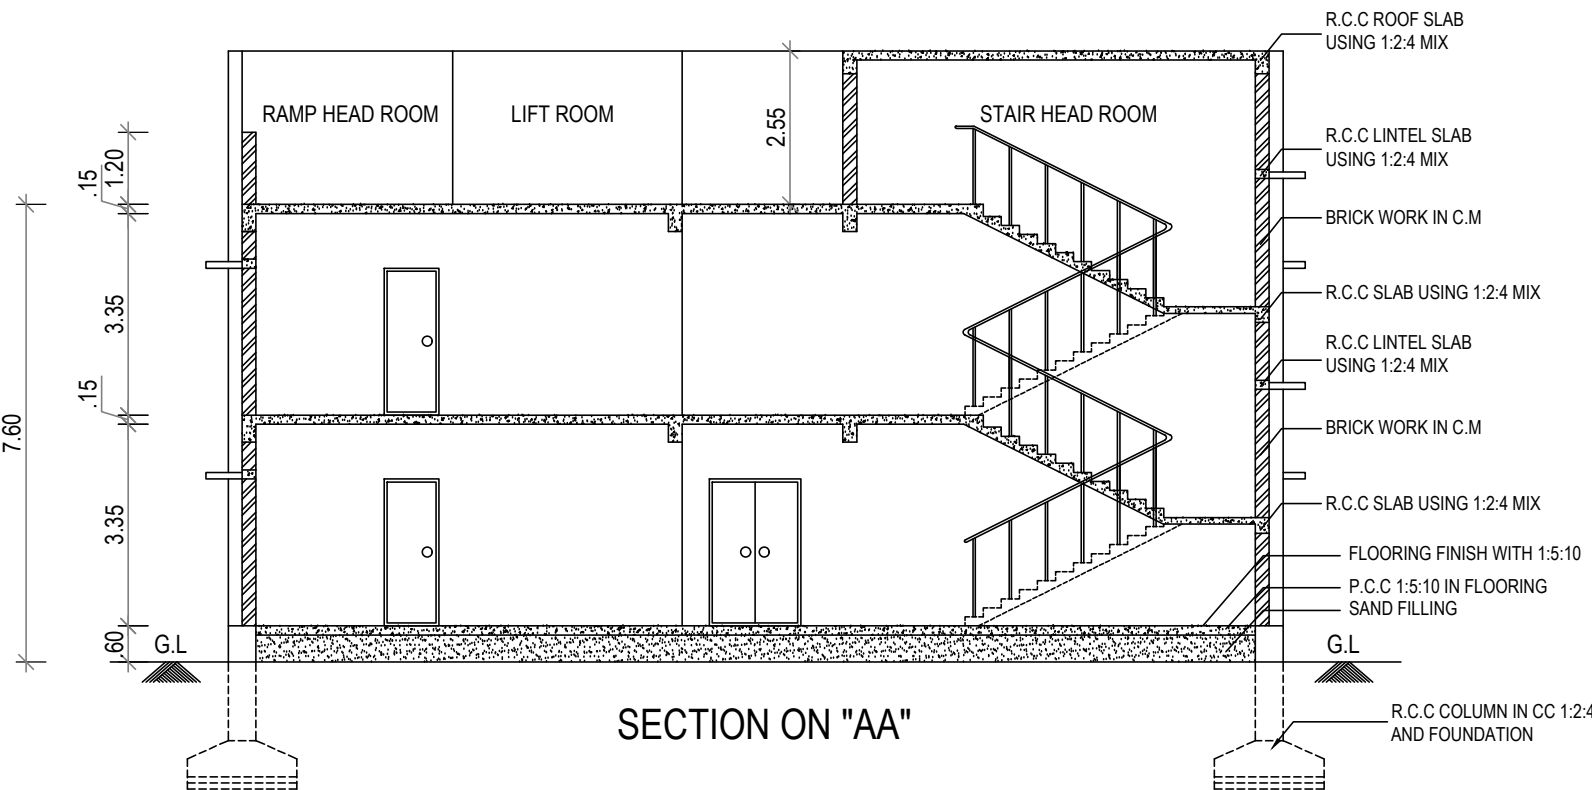

SECTION ON "AA"

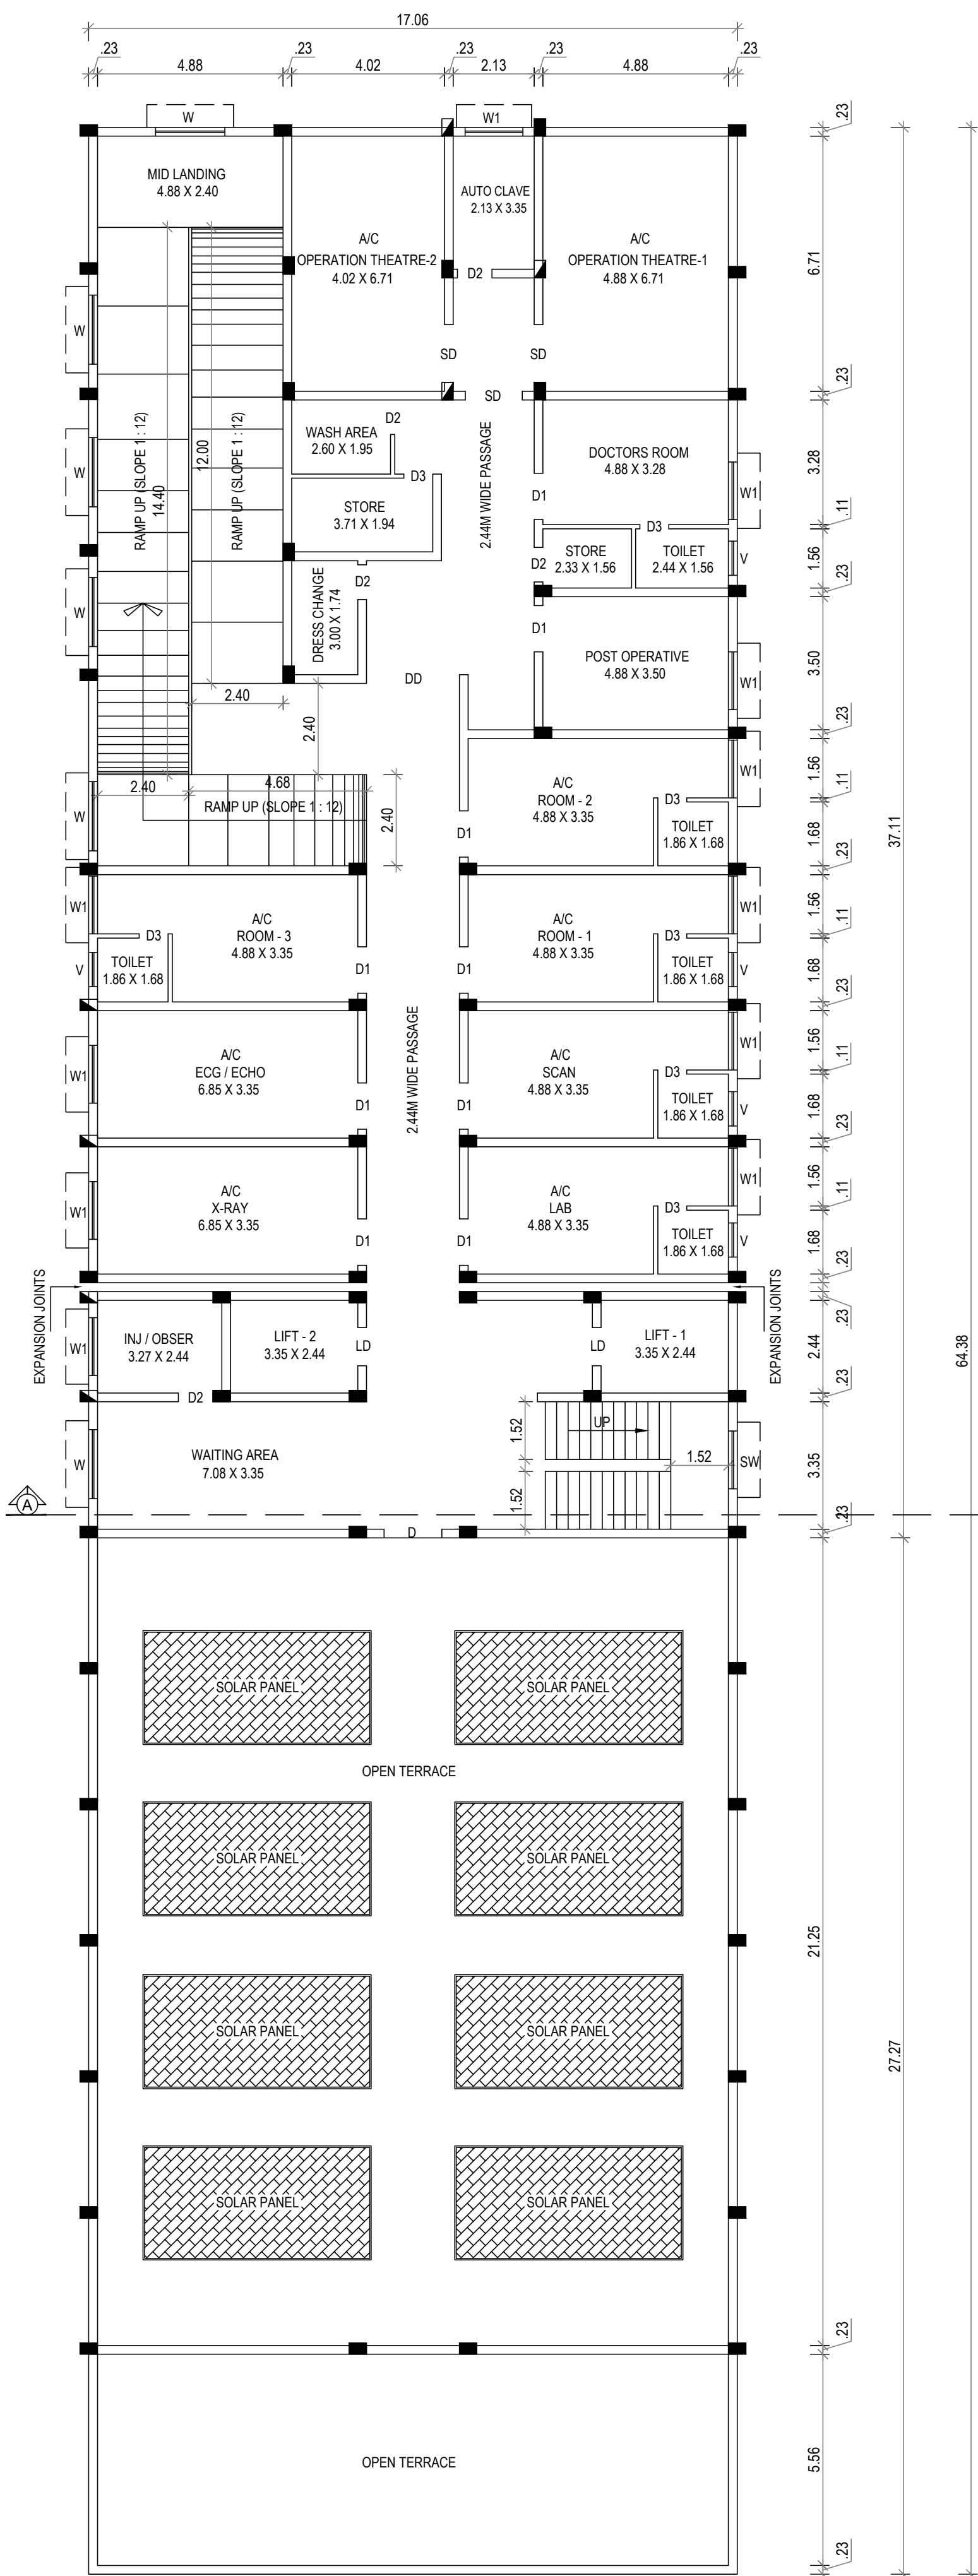

FIRST FLOOR PLAN

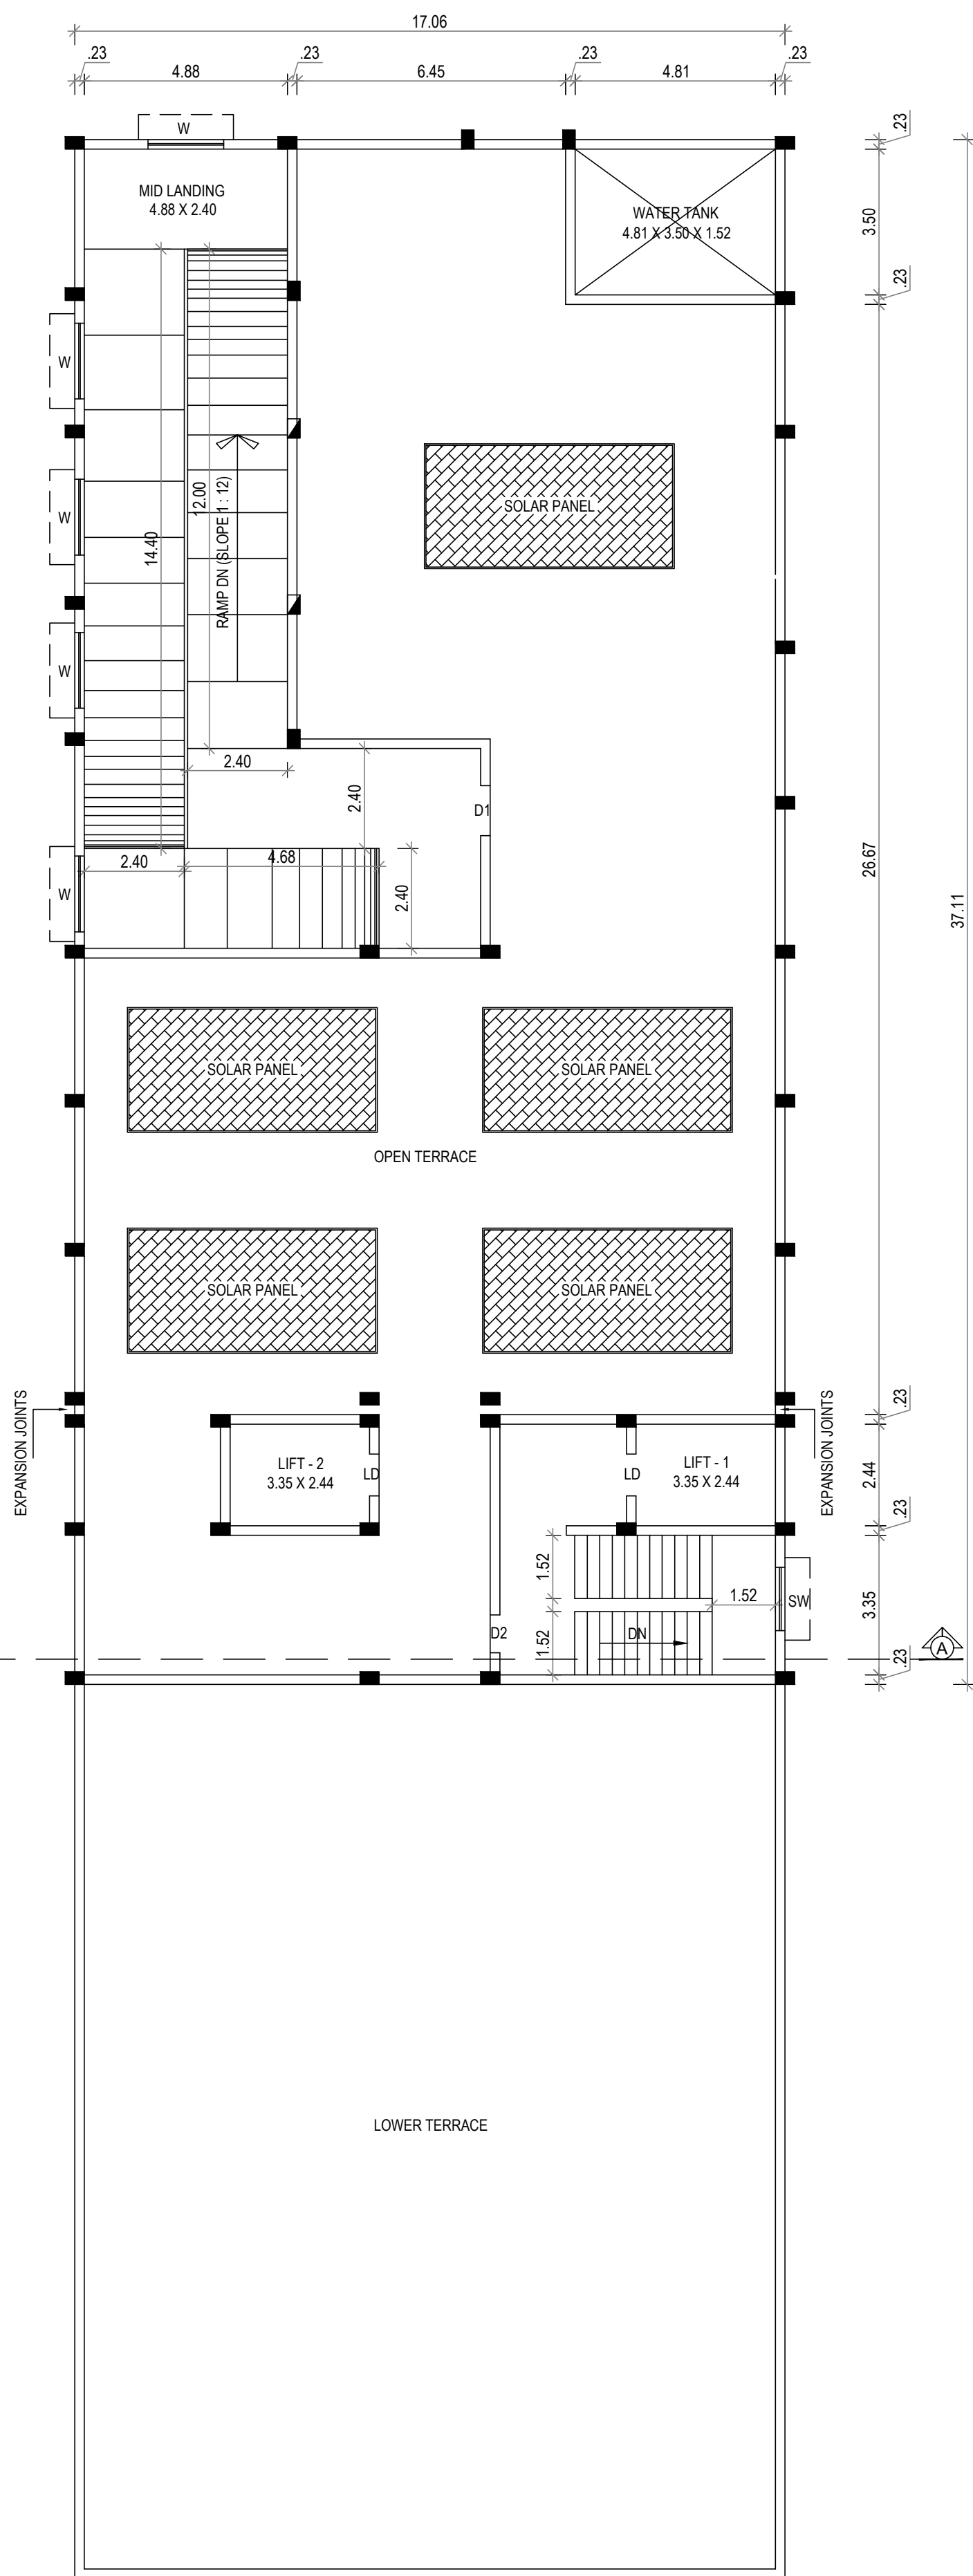

TERRACE FLOOR PLAN


SHEET No. : 2 OF 2

PLAN SHOWING THE PROPOSED CONSTRUCTION OF R.C.C TERRACE ROOF HOSPITAL BUILDING WITH GROUND + 1 FLOOR, IN S.F.No : 620/1, OF NANJAI UTHUKULI "B" VILLAGE AND VILLAGE PANCHAYAT, MODAKKURICHI TALUK, ERODE DISTRICT.

APPLICANT : M/s. SKM FEEDS CSR TRUST

SCALE 1 : 100

ALL DIMENSIONS ARE IN "METER"

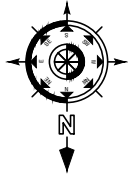

AREA STATEMENT :

SITE EXTENT :
AS PER DOCUMENT [0.79 1/2 ACRES] 3217.22 Sq.m
AS PER PLR / FMB 3220.00 Sq.m
SUPERIMPOSED PLOT AREA 3326.09 Sq.m

FLOOR DETAILS	NET - FSI AREA (Sq.m)	NON - FSI AREA (Sq.m)	BUILTUP AREA (Sq.m)
GROUND FLOOR AREA	575.77	522.55	1098.32
FIRST FLOOR AREA	633.10	-----	633.10
TOTAL AREA	1208.87	522.55	1731.42

HEAD ROOM AREA 186.32

FLOOR SPACE INDEX (F.S.I) = $\frac{1208.87}{3217.22} = 0.37 < 2.00$

PLOT COVERAGE (P.C) = $\frac{1098.32}{3217.22} \times 100 = 34.13 \%$

JOINERY DETAILS		SIZE (In Meter)
DD	DOOR	2.44 X 2.44
D	DOOR	1.52 X 2.44
SD	SLIDE DOOR	1.52 X 2.44
D1	DOOR	1.22 X 2.44
D2	DOOR	0.91 X 2.13
D3	TOILET DOOR	0.76 X 2.13
W	WINDOW	2.44 X 1.52
W1	WINDOW	1.52 X 1.37
SW	STAIR WINDOW	1.52 X 1.52
V	VENTILATOR	0.90 X 0.60

ONLINE APPLICATION NO:

SWP/BPA/333111/2024

BUILDING PERMISSION NO :

ERD/MDK/NU/36/2024-2025

BUILDING APPROVAL NO : 36/2024-2025 ,
DATED : 19.11.2024

THIS PERMISSION WILL BE VALID FOR A
PERIOD OF FIVE YEAR FROM
19/11/2024 TO 19/11/2029

APPLICANT :

M. Chandra Sekar
MANAGING TRUSTEE

STRUCTURAL ENGINEER :

REGISTERED ENGINEER :

S. Ramesh ME (Struct.) FIV
RAMESH ASSOCIATES
7/15, Karuppana Gounder Illam,
First Floor, Chidambaram Colony,
80 Ft Road, Periyar Nagar,
Erode - 638001. Cell : 98941 51426
Reg.No: 01/2020/RE-GR-I/ELPA