

PP

APPROVAL RECORD

Planning Permission

Kallakurichi

Kallakurichi district, Tamil Nadu

APPROVAL TYPE

Building Plan

ISSUING AUTHORITY

DTCP

The approval as the planning authority issued it, reproduced in full behind this page.

An approval speaks to what was sanctioned, not to what was built. Completion is a separate record.

N

ALL DIMENSIONS ARE
IN METER

Scale:- 1 : 100Sheet No : 6/20

BLOCK 1- SCHOOL-GROUND FLOOR PLAN

DETAILED PLAN SHOWING THE PROPOSED R.C.C. ROOFED CONSTRUCTION OF THE EDUCATIONAL BUILDING IN S.F.NO:82/1 OF VADAPOONDI & 197/2B & 2D OF NAGALOOR VILLAGE, KALLAKURICHI TALUK , KALLAKURICHI DISTRICT.
APPLICANT :THE HEADMASTER (GOVERNMENT HIGHER SECONDARY SCHOOL)

AREA STATEMENT

VILLAGE	SF.No.	AREA AS PER ORDER COPY		
		IN Sq.M.	IN SFT.	IN HEC.
VADAPOONDI	82/1	19800.00	213125.40	1.98.00
NAGALOOR	197/2B	807.00	8686.47	0.08.07
	197/2D	850.00	9149.32	0.08.50
	TOTAL	21457.00	2230961.19	2.14.57

AS PER FMB		21222.47		
------------	--	----------	--	--

JOINERY DETAILS			LEGEND						
SYM	DESCRIPTION	IN METER	Block Name	Floor Name	Floor Area in Sq.m	Deduction Area in Sq.m	Total FSI Area in Sq.m	Total Non-FSI Area in Sq.m	Total Built up Area in Sq.m
M.D	STEEL FRAMED TOUGHNED GLASS DOORS	2.00 X 2.40	Block-1 Proposed (School)	Ground Floor	2172.94	259.58	1913.36	-	1913.36
D1	STEEL FRAMED DOOR WITH STEEL SHUTTERS WITH PARTLY GLAZED AND MDF SHUTTER DOORS	1.50 X 2.10		First Floor	2172.94	290.35	1882.59	-	1882.59
D2	STEEL FRAMED DOOR WITH MDF SHUTTER	1.20 X 2.10		Second Floor	2103.75	290.53	1813.22	-	1813.22
D3	STEEL FRAMED DOOR WITH MDF SHUTTER	1.00 X 2.10		Terrace Floor	-	-	-	41.54	41.54
D4	ABS DOOR	1.00 X 2.10	Block-2 Proposed (Girl's Hostel)	TOTAL	6449.63	840.46	5609.17	41.54	5650.71
W	UPVC FRAMED WINDOWS WITH SHUTTERS	1.80 X 1.50		Ground Floor	1695.38	302.08	1393.30	-	1393.30
W1	UPVC FRAMED WINDOWS WITH SHUTTERS	1.50 X 1.50		First Floor	1568.65	207.55	1361.10	-	1361.10
W2	UPVC FRAMED WINDOWS WITH SHUTTERS	1.20 X 1.50		Second Floor	1568.65	207.55	1361.10	-	1361.10
SW	UPVC FRAMED WINDOWS WITH SHUTTERS (SLIDING)	1.80 X 1.50	Block-3 Proposed (Boy's Hostel)	Third Floor	1568.65	207.55	1361.10	-	1361.10
SD	SLIDING SHUTTER ABS DOOR	1.00 X 2.10		Fourth Floor	1568.65	207.55	1361.10	-	1361.10
V	STEEL FRAMED GLAZED VENTILATOR WITH M.S. GRILLE	2.40 X 0.75		Terrace Floor	-	-	-	103.94	103.94
V1	STEEL FRAMED GLAZED VENTILATOR WITH M.S. GRILLE	2.00 X 0.75		TOTAL	7969.98	1132.28	6837.70	103.94	6941.64
V2	STEEL FRAMED GLAZED VENTILATOR WITH M.S. GRILLE	1.50 X 0.75		Grand Floor	1695.38	302.08	1393.30	-	1393.30
V3	STEEL FRAMED GLAZED VENTILATOR WITH M.S. GRILLE	0.90 X 0.75		First Floor	1568.65	207.55	1361.10	-	1361.10
FG1	FIXED GLAZING	1.20 X 2.75		Second Floor	1568.65	207.55	1361.10	-	1361.10
FG2	FIXED GLAZING	1.20 X 6.05		Third Floor	1568.65	207.55	1361.10	-	1361.10
J	CONCRETE JOLLY	1.50 X 1.30		Fourth Floor	1568.65	207.55	1361.10	-	1361.10
				Terrace Floor	-	-	-	103.94	103.94
			TOTAL		7969.98	1132.28	6837.70	103.94	6941.64
			GRAND TOTAL		22389.59	2759.10	19303.77	249.42	19533.99
			FLOOR SPACE INDEX		0.909<2.00				
			PLOT COVERAGE		22.14%<50%				

FIRE SAFETY EQUIPMENT

SMOKE DEDICATOR/AUTO SPRINKLER

EMERGENCY LIGHT

FIRE ALARM SWITCH

FIRE HYDRANT

FIRE ALARM

FIRE EXTINGUISHER

Scale: 1:200

HOT WATER TANK

SIDE ELEVATION

SOLAR WATER HEATER

STAIRCASE DETAIL, Scale: 1:100

TREAD - 0.30M

RISE - 0.15 M

WIDTH - 1.50 m

HAND RAIL - 1.00 m

DETAILED PLAN OF RAINWATER PERCOLATION PEBBLE BED

SAND FILLING

PERK BATS

COMPOUND WALL DETAIL

Scale: 1:100

150 MM THICK WALL

200 MM THICK FOOTING

REINFORCED CONCRETE

GRAVEL FILLING

COMPACTED SOIL

Plan of Sewage Treatment Plant & Hydraulic Flow Diagram

Scale: 1:400

Dynamic Effluent Treatment Plant

Hydraulic Flow Diagram

2. HORIZONTAL REBAR RODS

3. VERTICAL REINFORCEMENT IN BRICK WALLS

LIGHTS SINK

WINDY DOOR

VENTILATION

COLLECTION SUMP FOR HARVESTING FOR TERRACE

Scale: 1:200

ROOF TOP

GULLY

DOWN PIPE

RAIN WATER

COLLECTOR

WATER TANK

TYPE DESIGN FOR A SEPTIC TANK 10,000 LITRES CAPACITY

Scale: 1:200

SEPTIC TANK

EFFLUENT

WATER TREATMENT PLANT

WATER TANK

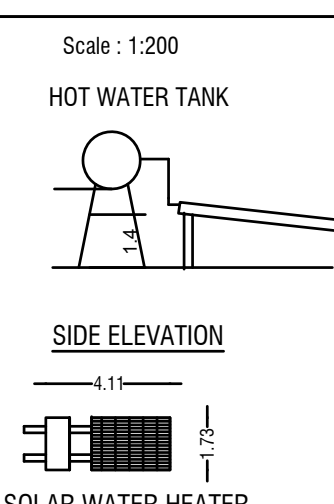
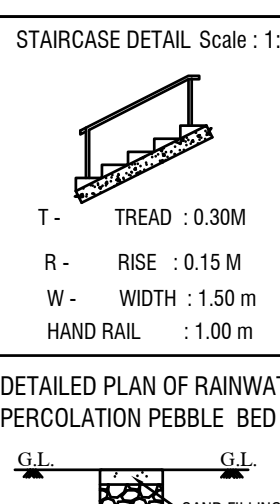
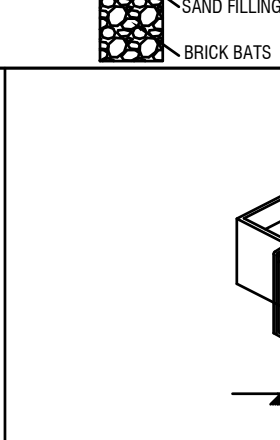
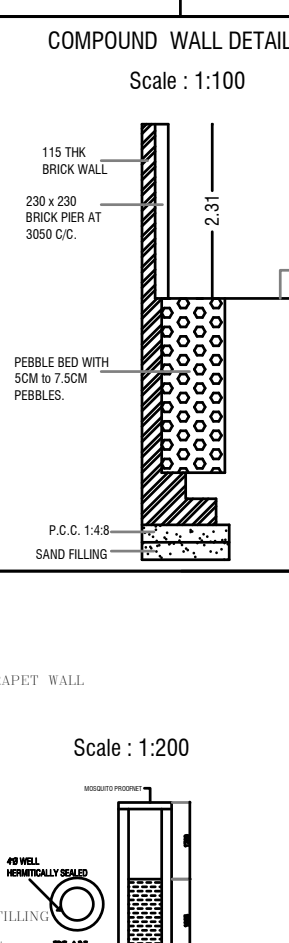
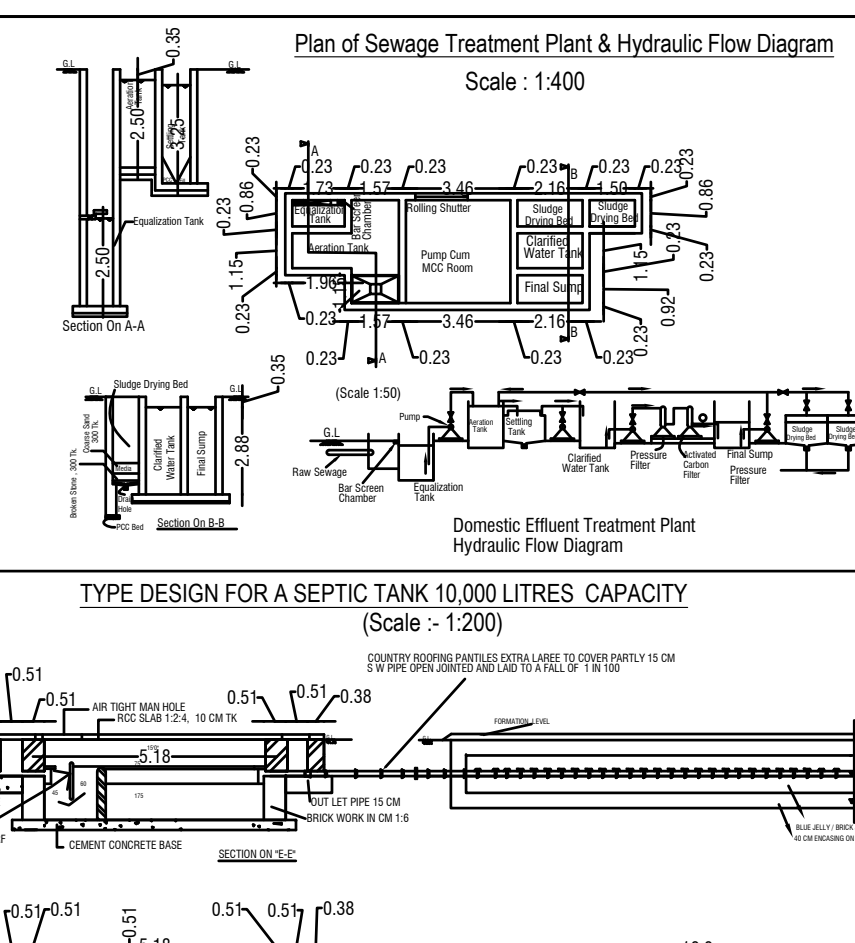
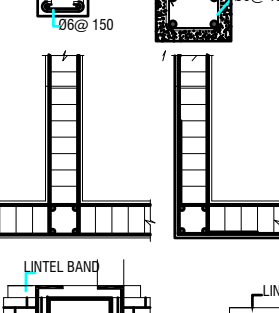
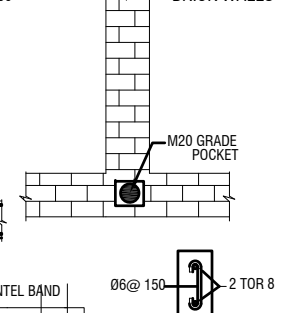
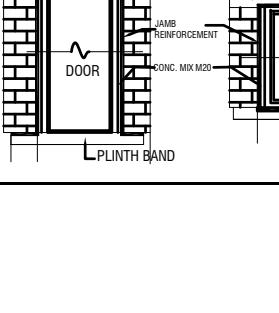
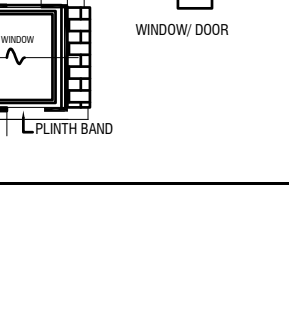
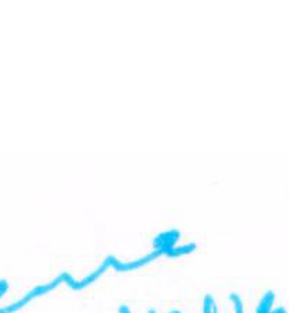
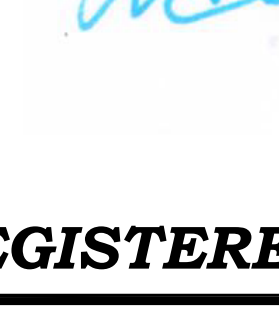
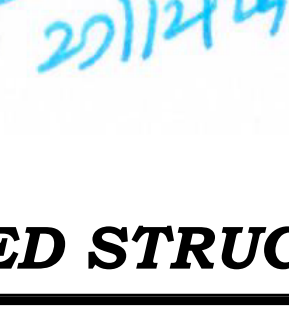
 
 
தலைமை ஆளாளர்
கள்ளக்குறிச்சி மாவட்ட சிறுமத்தியப் பள்ளி
கள்ளக்குறிச்சி - 606 202.

REGISTERED STRUCTURAL ENGINEER

REGISTERED ENGINEER



N	ALL DIMENSIONS ARE IN METER	Scale:- 1 : 100		Sheet No : 7/20					
		BLOCK 1- SCHOOL- FIRST FLOOR PLAN							
DETAILED PLAN SHOWING THE PROPOSED R.C.C. ROOFED CONSTRUCTION OF THE EDUCATIONAL BUILDING IN S.F.NO:82/1 OF VADAPOONDI & 197/2B & 2D OF NAGALLOOR VILLAGE, KALLAKURICHI TALUK , KALLAKURICHI DISTRICT.									
APPLICANT :THE HEADMASTER (GOVERNMENT HIGHER SECONDARY SCHOOL)									
AREA STATEMENT									
VILLAGE	SF.No.	AREA AS PER							
		ORDER COPY							
		IN Sq.M.	IN SFT.	IN HEC.					
VADAPOONDI	82/1	19800.00	213125.40	1.98.00					
NAGALLOOR	197/2B	807.00	8686.47	0.08.07					
	197/2D	850.00	9149.32	0.08.50					
	TOTAL	21457.00	2230961.19	2.14.57					
AS PER FMB		21222.47							
JOINERY DETAILS		LEGEND							
SYM	DESCRIPTION	IN METER	Block Name	Floor Name	Floor Area in Sq.m	Deduction Area in Sq.m	Total FSI Area in Sq.m	Total Non-FSI Area in Sq.m	Total Built up Area in Sq.m
M.D	STEEL FRAMED TOUGHNED GLASS DOORS	2.00 X 2.40	Block-1 Proposed (School)	Ground Floor	2172.94	259.58	1913.36	-	1913.36
D1	STEEL FRAMED DOOR WITH STEEL SHUTTERS WITH PARTLY GLAZED AND MDF SHUTTER DOORS	1.50 X 2.10		First Floor	2172.94	290.35	1882.59	-	1882.59
D2	STEEL FRAMED DOOR WITH MDF SHUTTER	1.20 X 2.10		Second Floor	2103.75	290.53	1813.22	-	1813.22
D3	STEEL FRAMED DOOR WITH MDF SHUTTER	1.00 X 2.10		Terrace Floor	-	-	-	41.54	41.54
				TOTAL	6449.63	840.46	5609.17	41.54	5650.71
D4	ABS DOOR	1.00 X 2.10	Block-2 Proposed (Girl's Hostel)	Ground Floor	1695.38	302.08	1393.30	-	1393.30
W	UPVC FRAMED WINDOWS WITH SHUTTERS	1.80 X 1.50		First Floor	1568.65	207.55	1361.10	-	1361.10
W1	UPVC FRAMED WINDOWS WITH SHUTTERS	1.50 X 1.50		Second Floor	1568.65	207.55	1361.10	-	1361.10
W2	UPVC FRAMED WINDOWS WITH SHUTTERS	1.20 X 1.50		Third Floor	1568.65	207.55	1361.10	-	1361.10
W2	UPVC FRAMED WINDOWS WITH SHUTTERS	1.20 X 1.50		Fourth Floor	1568.65	207.55	1361.10	-	1361.10
SW	UPVC FRAMED WINDOWS WITH SHUTTERS (SLIDING)	1.80 X 1.50		Terrace Floor	-	-	-	103.94	103.94
				TOTAL	7969.98	1132.28	6837.70	103.94	6941.64
SD	SLIDING SHUTTER ABS DOOR	1.00 X 2.10	Block-3 Proposed (Boy's Hostel)	Ground Floor	1695.38	302.08	1393.30	-	1393.30
V	STEEL FRAMED GLAZED VENTILATOR WITH M.S. GRILLE	2.40 X 0.75		First Floor	1568.65	207.55	1361.10	-	1361.10
V1	STEEL FRAMED GLAZED VENTILATOR WITH M.S. GRILLE	2.00 X 0.75		Second Floor	1568.65	207.55	1361.10	-	1361.10
V2	STEEL FRAMED GLAZED VENTILATOR WITH M.S. GRILLE	1.50 X 0.75		Third Floor	1568.65	207.55	1361.10	-	1361.10
V3	STEEL FRAMED GLAZED VENTILATOR WITH M.S. GRILLE	0.90 X 0.75		Fourth Floor	1568.65	207.55	1361.10	-	1361.10
FG1	FIXED GLAZING	1.20 X 2.75		Terrace Floor	-	-	-	103.94	103.94
FG2	FIXED GLAZING	1.20 X 6.05		TOTAL	7969.98	1132.28	6837.70	103.94	6941.64
J	CONCRETE JOLLY	1.50 X 1.30		GRAND TOTAL	22389.59	2759.10	19303.77	249.42	19533.99
			FLOOR SPACE INDEX			0.909<2.00			
			PLOT COVERAGE			22.14%<50%			
FIRE SAFETY EQUIPMENT									
SMOKE DEDICATOR/AUTO SPRINKLER			FIRE HYDRENT						
EMERGENCY LIGHT			FIRE ALARM						
FIRE ALARM SWITCH			FIRE EXTINGUISHER						
Scale: 1:200 HOT WATER TANK SIDE ELEVATION SOLAR WATER HEATER		STAIRCASE DETAIL, Scale: 1:100 DETAILED PLAN OF RAINWATER PERCOLATION PEBBLE BED 		COMPOUND WALL DETAIL Scale: 1:100 					
2. HORIZONTAL REINFORCEMENT 3. VERTICAL REINFORCEMENT IN BRICK WALLS 		COLLECTION SUMP FOR RAINWATER FOR TERRACE 		Plan of Sewage Treatment Plant & Hydraulic Flow Diagram Scale: 1:400 Domestic Effluent Treatment Plant Hydraulic Flow Diagram 					
TYPE DESIGN FOR A SEPTIC TANK, 10,000 LITRES CAPACITY Scale: 1:200 									
தலைமை அலுவலர் கள்ளக்குறிச்சி மாவட்ட அரசு மத்திய பள்ளி கள்ளக்குறிச்சி - 606 202. APPLICANT									
REGISTERED STRUCTURAL ENGINEER			REGISTERED ENGINEER						

N	ALL DIMENSIONS ARE IN METER	Scale:- 1 : 100		Sheet No : 8/20					
		BLOCK 1- SCHOOL- SECOND FLOOR PLAN							
DETAILED PLAN SHOWING THE PROPOSED R.C.C. ROOFED CONSTRUCTION OF THE EDUCATIONAL BUILDING IN S.F.NO:82/1 OF VADAPOONDI & 197/2B & 2D OF NAGALLOOR VILLAGE, KALLAKURICHI TALUK , KALLAKURICHI DISTRICT.									
APPLICANT :THE HEADMASTER (GOVERNMENT HIGHER SECONDARY SCHOOL)									
AREA STATEMENT									
VILLAGE	SF.No.	AREA AS PER							
		ORDER COPY							
		IN Sq.M.	IN SFT.	IN HEC.					
VADAPOONDI	82/1	19800.00	213125.40	1.98.00					
NAGALLOOR	197/2B	807.00	8686.47	0.08.07					
	197/2D	850.00	9149.32	0.08.50					
	TOTAL	21457.00	2230961.19	2.14.57					
AS PER FMB		21222.47							
JOINERY DETAILS		LEGEND							
SYM	DESCRIPTION	IN METER	Block Name	Floor Name	Floor Area in Sq.m	Deduction Area in Sq.m	Total FSI Area in Sq.m	Total Non-FSI Area in Sq.m	Total Built up Area in Sq.m
M.D	STEEL FRAMED TOUGHNED GLASS DOORS	2.00 X 2.40	Block-1 Proposed (School)	Ground Floor	2172.94	259.58	1913.36	-	1913.36
D1	STEEL FRAMED DOOR WITH STEEL SHUTTERS WITH PARTLY GLAZED AND MDF SHUTTER DOORS	1.50 X 2.10		First Floor	2172.94	290.35	1882.59	-	1882.59
D2	STEEL FRAMED DOOR WITH MDF SHUTTER	1.20 X 2.10		Second Floor	2103.75	290.53	1813.22	-	1813.22
D3	STEEL FRAMED DOOR WITH MDF SHUTTER	1.00 X 2.10		Terrace Floor	-	-	-	41.54	41.54
				TOTAL	6449.63	840.46	5609.17	41.54	5650.71
D4	ABS DOOR	1.00 X 2.10	Block-2 Proposed (Girl's Hostel)	Ground Floor	1695.38	302.08	1393.30	-	1393.30
W	UPVC FRAMED WINDOWS WITH SHUTTERS	1.80 X 1.50		First Floor	1568.65	207.55	1361.10	-	1361.10
W1	UPVC FRAMED WINDOWS WITH SHUTTERS	1.50 X 1.50		Second Floor	1568.65	207.55	1361.10	-	1361.10
W2	UPVC FRAMED WINDOWS WITH SHUTTERS	1.20 X 1.50		Third Floor	1568.65	207.55	1361.10	-	1361.10
W2	UPVC FRAMED WINDOWS WITH SHUTTERS	1.20 X 1.50		Fourth Floor	1568.65	207.55	1361.10	-	1361.10
SW	UPVC FRAMED WINDOWS WITH SHUTTERS (SLIDING)	1.80 X 1.50		Terrace Floor	-	-	-	103.94	103.94
				TOTAL	7969.98	1132.28	6837.70	103.94	6941.64
SD	SLIDING SHUTTER ABS DOOR	1.00 X 2.10	Block-3 Proposed (Boy's Hostel)	Ground Floor	1695.38	302.08	1393.30	-	1393.30
V	STEEL FRAMED GLAZED VENTILATOR WITH M.S. GRILLE	2.40 X 0.75		First Floor	1568.65	207.55	1361.10	-	1361.10
V1	STEEL FRAMED GLAZED VENTILATOR WITH M.S. GRILLE	2.00 X 0.75		Second Floor	1568.65	207.55	1361.10	-	1361.10
V2	STEEL FRAMED GLAZED VENTILATOR WITH M.S. GRILLE	1.50 X 0.75		Third Floor	1568.65	207.55	1361.10	-	1361.10
V3	STEEL FRAMED GLAZED VENTILATOR WITH M.S. GRILLE	0.90 X 0.75		Fourth Floor	1568.65	207.55	1361.10	-	1361.10
FG1	FIXED GLAZING	1.20 X 2.75		Terrace Floor	-	-	-	103.94	103.94
FG2	FIXED GLAZING	1.20 X 6.05		TOTAL	7969.98	1132.28	6837.70	103.94	6941.64
J	CONCRETE JOLLY	1.50 X 1.30		GRAND TOTAL	22389.59	2759.10	19303.77	249.42	19533.99
			FLOOR SPACE INDEX			0.909<2.00			
			PLOT COVERAGE			22.14%<50%			
FIRE SAFETY EQUIPMENT									
SMOKE DEDICATOR/AUTO SPRINKLER			FIRE HYDRENT						
EMERGENCY LIGHT			FIRE ALARM						
FIRE ALARM SWITCH			FIRE EXTINGUISHER						
Scale : 1:200 HOT WATER TANK  SIDE ELEVATION SOLAR WATER HEATER		STAIRCASE DETAIL, Scale : 1:100  T - TREAD : 0.30M R - RISE : 0.15 M W - WIDTH : 1.50 m HAND RAIL : 1.00 m DETAILED PLAN OF RAINWATER PERCOLATION PEBBLE BED  HAND RAILINGS BRICK BATS		COMPOUND WALL DETAIL Scale : 1:100  11.5 CM BRICK WALL 20 CM BRICK PARAPET 2 CM SAND FILLING F.C.E. 14 CM SAND FILLING 2 CM SAND FILLING 2 CM SAND FILLING		Plan of Sewage Treatment Plant & Hydraulic Flow Diagram Scale : 1:400  Domestic Effluent Treatment Plant Hydraulic Flow Diagram			
2. HORIZONTAL REINFORCEMENT  3. VERTICAL REINFORCEMENT IN BRICK WALLS  4. DETAIL OF REINFORCEMENT IN CONCRETE  5. DETAIL OF REINFORCEMENT IN CONCRETE  6. DETAIL OF REINFORCEMENT IN CONCRETE  7. DETAIL OF REINFORCEMENT IN CONCRETE  8. DETAIL OF REINFORCEMENT IN CONCRETE  9. DETAIL OF REINFORCEMENT IN CONCRETE  10. DETAIL OF REINFORCEMENT IN CONCRETE  11. DETAIL OF REINFORCEMENT IN CONCRETE  12. DETAIL OF REINFORCEMENT IN CONCRETE  13. DETAIL OF REINFORCEMENT IN CONCRETE  14. DETAIL OF REINFORCEMENT IN CONCRETE  15. DETAIL OF REINFORCEMENT IN CONCRETE  16. DETAIL OF REINFORCEMENT IN CONCRETE 17. DETAIL OF REINFORCEMENT IN CONCRETE <									

N

ALL DIMENSIONS ARE
IN METER

Scale:- 1 : 100Sheet No : 9/20

BLOCK 1- SCHOOL- TERRACE FLOOR PLAN

DETAILED PLAN SHOWING THE PROPOSED R.C.C. ROOFED CONSTRUCTION OF THE EDUCATIONAL BUILDING IN S.F.NO:82/1 OF VADAPOONDI & 197/2B & 2D OF NAGALOOR VILLAGE, KALLAKURICHI TALUK , KALLAKURICHI DISTRICT.

APPLICANT :THE HEADMASTER (GOVERNMENT HIGHER SECONDARY SCHOOL)

AREA STATEMENT

VILLAGE	SF.No.	AREA AS PER ORDER COPY		
		IN Sq.M.	IN SFT.	IN HEC.
VADAPOONDI	82/1	19800.00	213125.40	1.98.00
NAGALOOR	197/2B	807.00	8686.47	0.08.07
	197/2D	850.00	9149.32	0.08.50
TOTAL		21457.00	2230961.19	2.14.57
AS PER FMB		21222.47		

JOINERY DETAILS

LEGEND

SYM	DESCRIPTION	IN METER	Block Name	Floor Name	Floor Area in Sq.m	Deduction Area in Sq.m	Total FSI Area in Sq.m	Total Non-FSI Area in Sq.m	Total Built up Area in Sq.m	
M.D	STEEL FRAMED TOUGHENED GLASS DOORS	2.00 X 2.40	Block-1 Proposed (School)	Ground Floor	2172.94	259.58	1913.36	-	1913.36	
D1	STEEL FRAMED DOOR WITH STEEL SHUTTERS WITH PARTLY GLAZED AND MDF SHUTTER DOORS	1.50 X 2.10		First Floor	2172.94	290.35	1882.59	-	1882.59	
D2	STEEL FRAMED DOOR WITH MDF SHUTTER	1.20 X 2.10		Second Floor	2103.75	290.53	1813.22	-	1813.22	
D3	STEEL FRAMED DOOR WITH MDF SHUTTER	1.00 X 2.10		Terrace Floor	-	-	-	41.54	41.54	
				TOTAL	6449.63	840.46	5609.17	41.54	5650.71	
D4	ABS DOOR	1.00 X 2.10	Block-2 Proposed Girl's Hostel)	Ground Floor	1695.38	302.08	1393.30	-	1393.30	
W	UPVC FRAMED WINDOWS WITH SHUTTERS	1.80 X 1.50		First Floor	1568.65	207.55	1361.10	-	1361.10	
W1	UPVC FRAMED WINDOWS WITH SHUTTERS	1.50 X 1.50		Second Floor	1568.65	207.55	1361.10	-	1361.10	
W2	UPVC FRAMED WINDOWS WITH SHUTTERS	1.20 X 1.50		Third Floor	1568.65	207.55	1361.10	-	1361.10	
SW	UPVC FRAMED WINDOWS WITH SHUTTERS (SLIDING)	1.80 X 1.50		Fourth Floor	1568.65	207.55	1361.10	-	1361.10	
SD	SLIDING SHUTTER ABS DOOR	1.00 X 2.10		Terrace Floor	-	-	-	103.94	103.94	
				TOTAL	7969.98	1132.28	6837.70	103.94	6941.64	
V	STEEL FRAMED GLAZED VENTILATOR WITH M.S. GRILLE	2.40 X 0.75	Block-3 Proposed Boy's Hostel)	Ground Floor	1695.38	302.08	1393.30	-	1393.30	
V1	STEEL FRAMED GLAZED VENTILATOR WITH M.S. GRILLE	2.00 X 0.75		First Floor	1568.65	207.55	1361.10	-	1361.10	
V2	STEEL FRAMED GLAZED VENTILATOR WITH M.S. GRILLE	1.50 X 0.75		Second Floor	1568.65	207.55	1361.10	-	1361.10	
V3	STEEL FRAMED GLAZED VENTILATOR WITH M.S. GRILLE	0.90 X 0.75		Third Floor	1568.65	207.55	1361.10	-	1361.10	
FG1	FIXED GLAZING	1.20 X 2.75		Fourth Floor	1568.65	207.55	1361.10	-	1361.10	
FG2	FIXED GLAZING	1.20 X 6.05		Terrace Floor	-	-	-	103.94	103.94	
J	CONCRETE JOLLY	1.50 X 1.30		TOTAL	7969.98	1132.28	6837.70	103.94	6941.64	
					GRAND TOTAL	22389.59	2759.10	19303.77	249.42	19533.99
					FLOOR SPACE INDEX	0.909<2.00				
					PLOT COVERAGE	22.14%<50%				

FIRE SAFETY EQUIPMENT

SMOKE DEDICATOR/AUTO SPRINKLER

EMERGENCY LIGHT

FIRE ALARM SWITCH

FIRE HYDRANT

FIRE ALARM

FIRE EXTINGUISHER

HOT WATER TANK Scale: 1:200

STAIRCASE DETAIL Scale: 1:100

COMPOUND WALL DETAIL Scale: 1:100

Plan of Sewage Treatment Plant & Hydraulic Flow Diagram Scale: 1:400

Type Design FOR A SEPTIC TANK 10,000 LITRES CAPACITY Scale: 1:200

2. HORIZONTAL REBAR BASES

3. VERTICAL REINFORCEMENT IN BRICK WALLS

COLLECTION SUMP FOR RAINTROFFING FOR TERRACE Scale: 1:200

தலைமை ஆசிரியர் கள்ளக்குறிச்சி மாவட்ட அரசு மாநிலப் பள்ளி கள்ளக்குறிச்சி - 606 202.


REGISTERED STRUCTURAL ENGINEER

REGISTERED ENGINEER

Architectural section drawing of Block-1 School along section line AA. The drawing shows a four-story building with a ground floor, first floor, second floor, and terrace. The ground floor has a total height of 4.30m and contains several rooms with windows. The first floor has a height of 3.60m and contains two rooms with windows. The second floor has a height of 3.60m and contains two rooms with windows. The terrace has a height of 1.50m. The total height of the building is 11.70m. The drawing is labeled "BLOCK-1-SCHOOL-SECTION ALONG-AA" at the bottom.

	ALL DIMENSIONS ARE IN METER	Scale- 1 : 100	Sheet No : 10/20						
	BLOCK 1- SCHOOL SECTION-AA & ELEVATION								
DETAILED PLAN SHOWING THE PROPOSED R.C.C. ROOFED CONSTRUCTION OF THE EDUCATIONAL BUILDING IN S.F.NO:82/1 OF VADAPOONDI & 197/2B & 2D OF NAGALLOOR VILLAGE, KALLAKURICHI TALUK , KALLAKURICHI DISTRICT.									
APPLICANT :THE HEADMASTER (GOVERNMENT HIGHER SECONDARY SCHOOL)									
AREA STATEMENT									
VILLAGE	SF.No.	AREA AS PER ORDER COPY							
		IN Sq.M.	IN SFT.	IN HEC.					
VADAPOONDI	82/1	19800.00	213125.40	1.98.00					
NAGALLOOR	197/2B	807.00	8686.47	0.08.07					
	197/2D	850.00	9149.32	0.08.50					
	TOTAL	21457.00	2230961.19	2.14.57					
AS PER FMB		21222.47							
JOINERY DETAILS			LEGEND						
SYM	DESCRIPTION	IN METER	Block Name	Floor Name	Floor Area in Sq.m	Deduction Area in Sq.m	Total FSI Area in Sq.m	Total Non-FSI Area in Sq.m	Total Built up Area in Sq.m
M.D	STEEL FRAMED TOUGHENED GLASS DOORS	2.00 X 2.40	Block-1 Proposed (School)	Ground Floor	2172.94	259.58	1913.36	-	1913.36
D1	STEEL FRAMED DOOR WITH STEEL SHUTTERS WITH PARTLY GLAZED AND MDF SHUTTER DOORS	1.50 X 2.10		First Floor	2172.94	290.35	1882.59	-	1882.59
D2	STEEL FRAMED DOOR WITH MDF SHUTTER	1.20 X 2.10		Second Floor	2103.75	290.53	1813.22	-	1813.22
D3	STEEL FRAMED DOOR WITH MDF SHUTTER	1.00 X 2.10		Terrace Floor	-	-	-	41.54	41.54
D4	ABS DOOR	1.00 X 2.10	Block-2 Proposed Girl's Hostel)	TOTAL	6449.63	840.46	5609.17	41.54	5650.71
W	UPVC FRAMED WINDOWS WITH SHUTTERS	1.80 X 1.50		Ground Floor	1695.38	302.08	1393.30	-	1393.30
W1	UPVC FRAMED WINDOWS WITH SHUTTERS	1.50 X 1.50		First Floor	1568.65	207.55	1361.10	-	1361.10
W2	UPVC FRAMED WINDOWS WITH SHUTTERS	1.20 X 1.50		Second Floor	1568.65	207.55	1361.10	-	1361.10
SW	UPVC FRAMED WINDOWS WITH SHUTTERS (SLIDING)	1.80 X 1.50		Third Floor	1568.65	207.55	1361.10	-	1361.10
SD	SLIDING SHUTTER ABS DOOR	1.00 X 2.10		Fourth Floor	1568.65	207.55	1361.10	-	1361.10
V	STEEL FRAMED GLAZED VENTILATOR WITH M.S. GRILLE	2.40 X 0.75		Terrace Floor	-	-	-	103.94	103.94
V1	STEEL FRAMED GLAZED VENTILATOR WITH M.S. GRILLE	2.00 X 0.75		TOTAL	7969.98	1132.28	6837.70	103.94	6941.64
V2	STEEL FRAMED GLAZED VENTILATOR WITH M.S. GRILLE	1.50 X 0.75	Block-3 Proposed Boy's Hostel)	Ground Floor	1695.38	302.08	1393.30	-	1393.30
V3	STEEL FRAMED GLAZED VENTILATOR WITH M.S. GRILLE	0.90 X 0.75		First Floor	1568.65	207.55	1361.10	-	1361.10
FG1	FIXED GLAZING	1.20 X 2.75		Second Floor	1568.65	207.55	1361.10	-	1361.10
FG2	FIXED GLAZING	1.20 X 6.05		Third Floor	1568.65	207.55	1361.10	-	1361.10
J	CONCRETE JOLLY	1.50 X 1.30		Fourth Floor	1568.65	207.55	1361.10	-	1361.10
				Terrace Floor	-	-	-	103.94	103.94
				TOTAL	7969.98	1132.28	6837.70	103.94	6941.64
				GRAND TOTAL	22389.59	2759.10	19303.77	249.42	19533.99
			FLOOR SPACE INDEX	0.909<2.00					
			PLOT COVERAGE	22.14%<50%					


FIRE EXTINGUISHERS			
SMOKE DEDICATOR/AUTO SPRINKLER		FIRE HYDRENT	
EMERGENCY LIGHT		FIRE ALARM	
FIRE ALARM SWITCH		FIRE EXTINGUISHER	

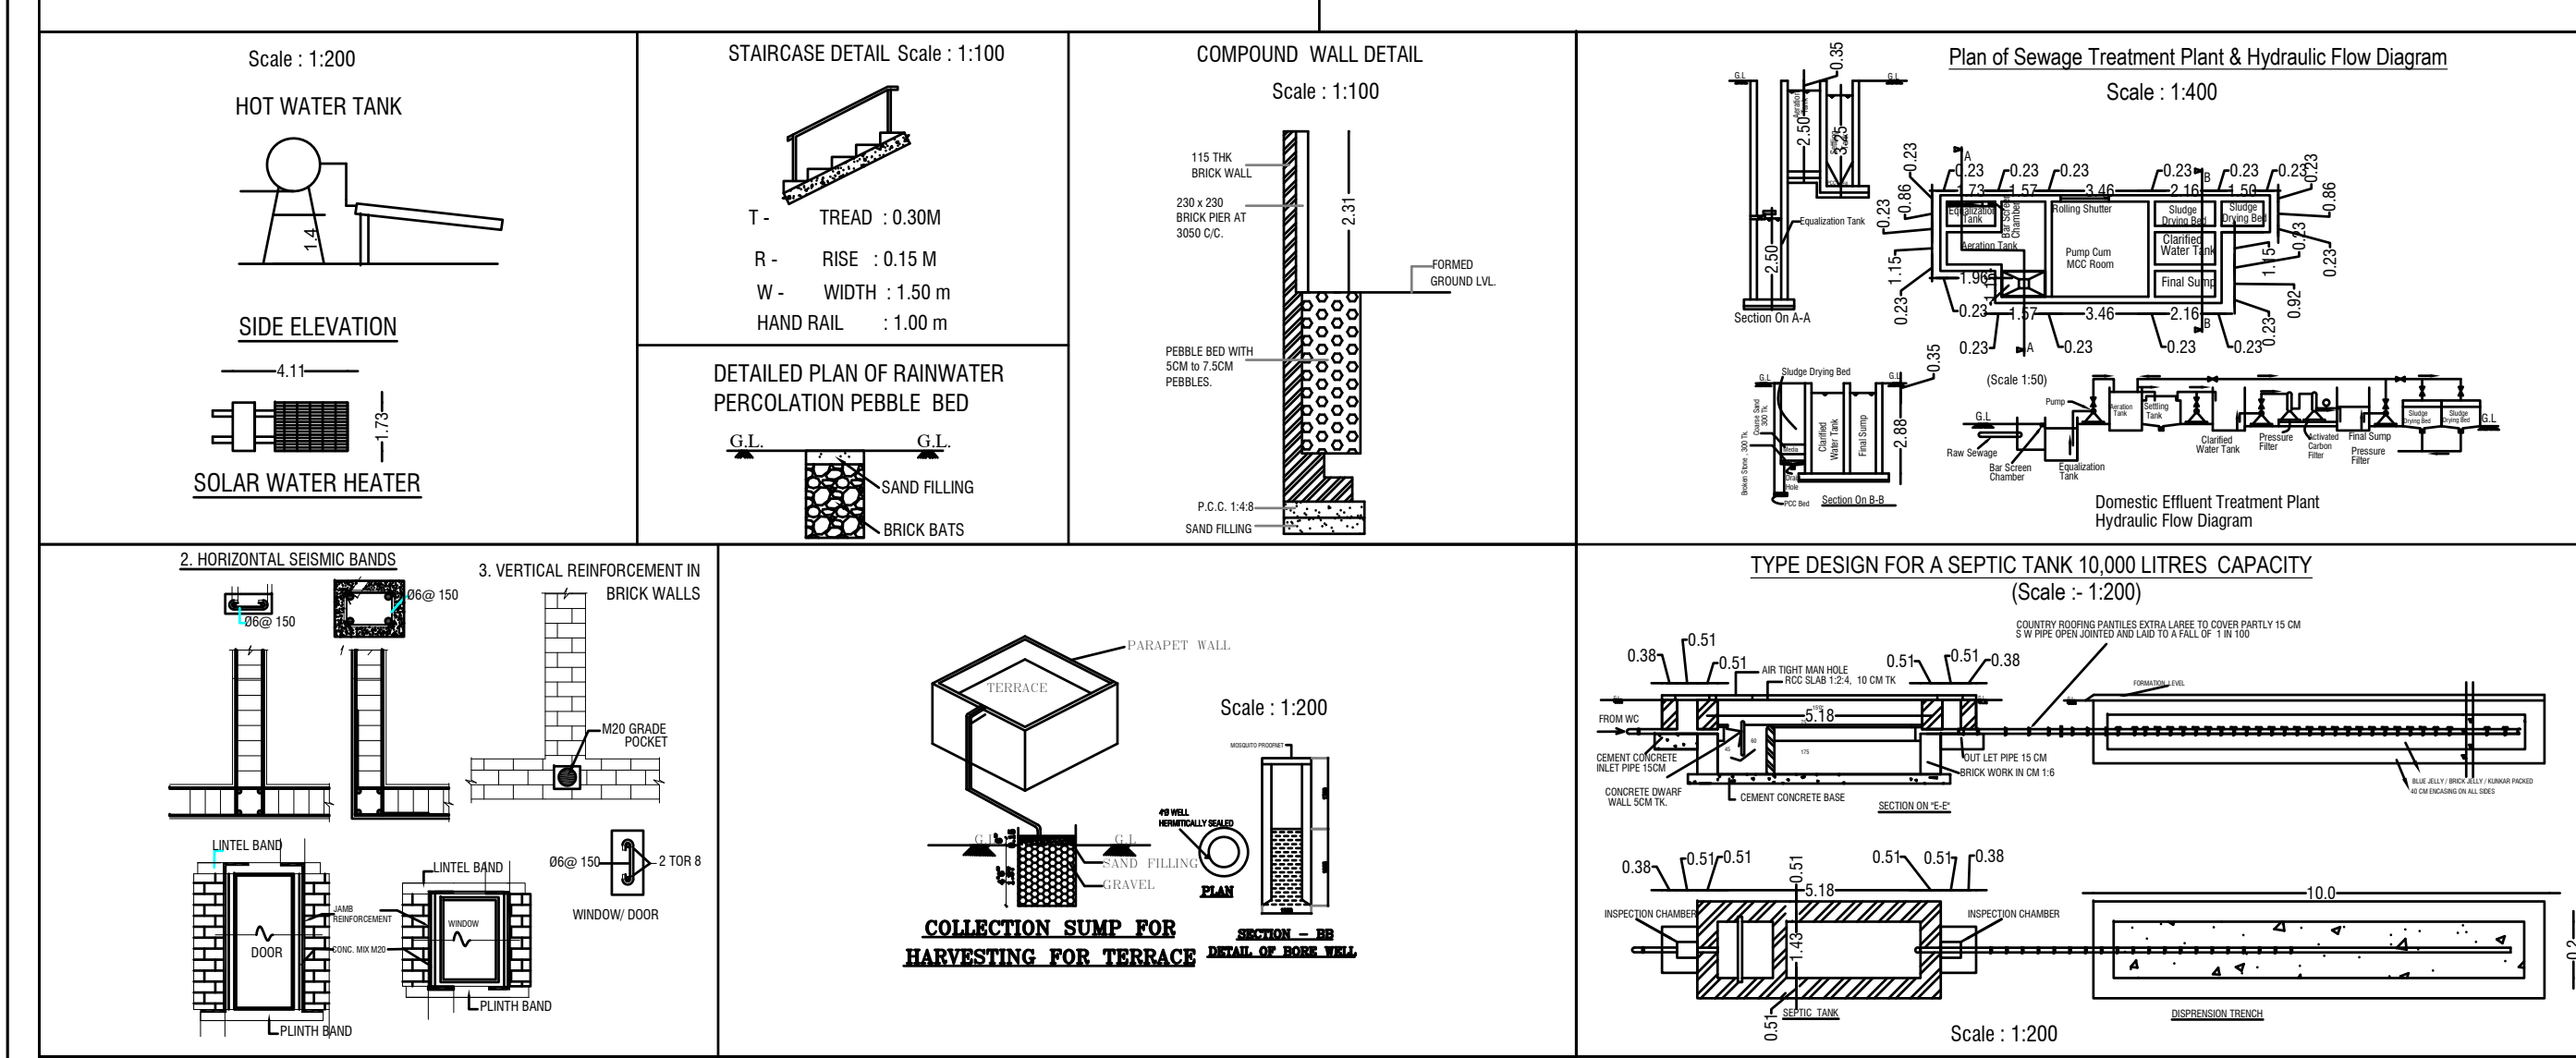**APPLICANT**

REGISTERED STRUCTURAL ENGINEER

REGISTERED ENGINEER

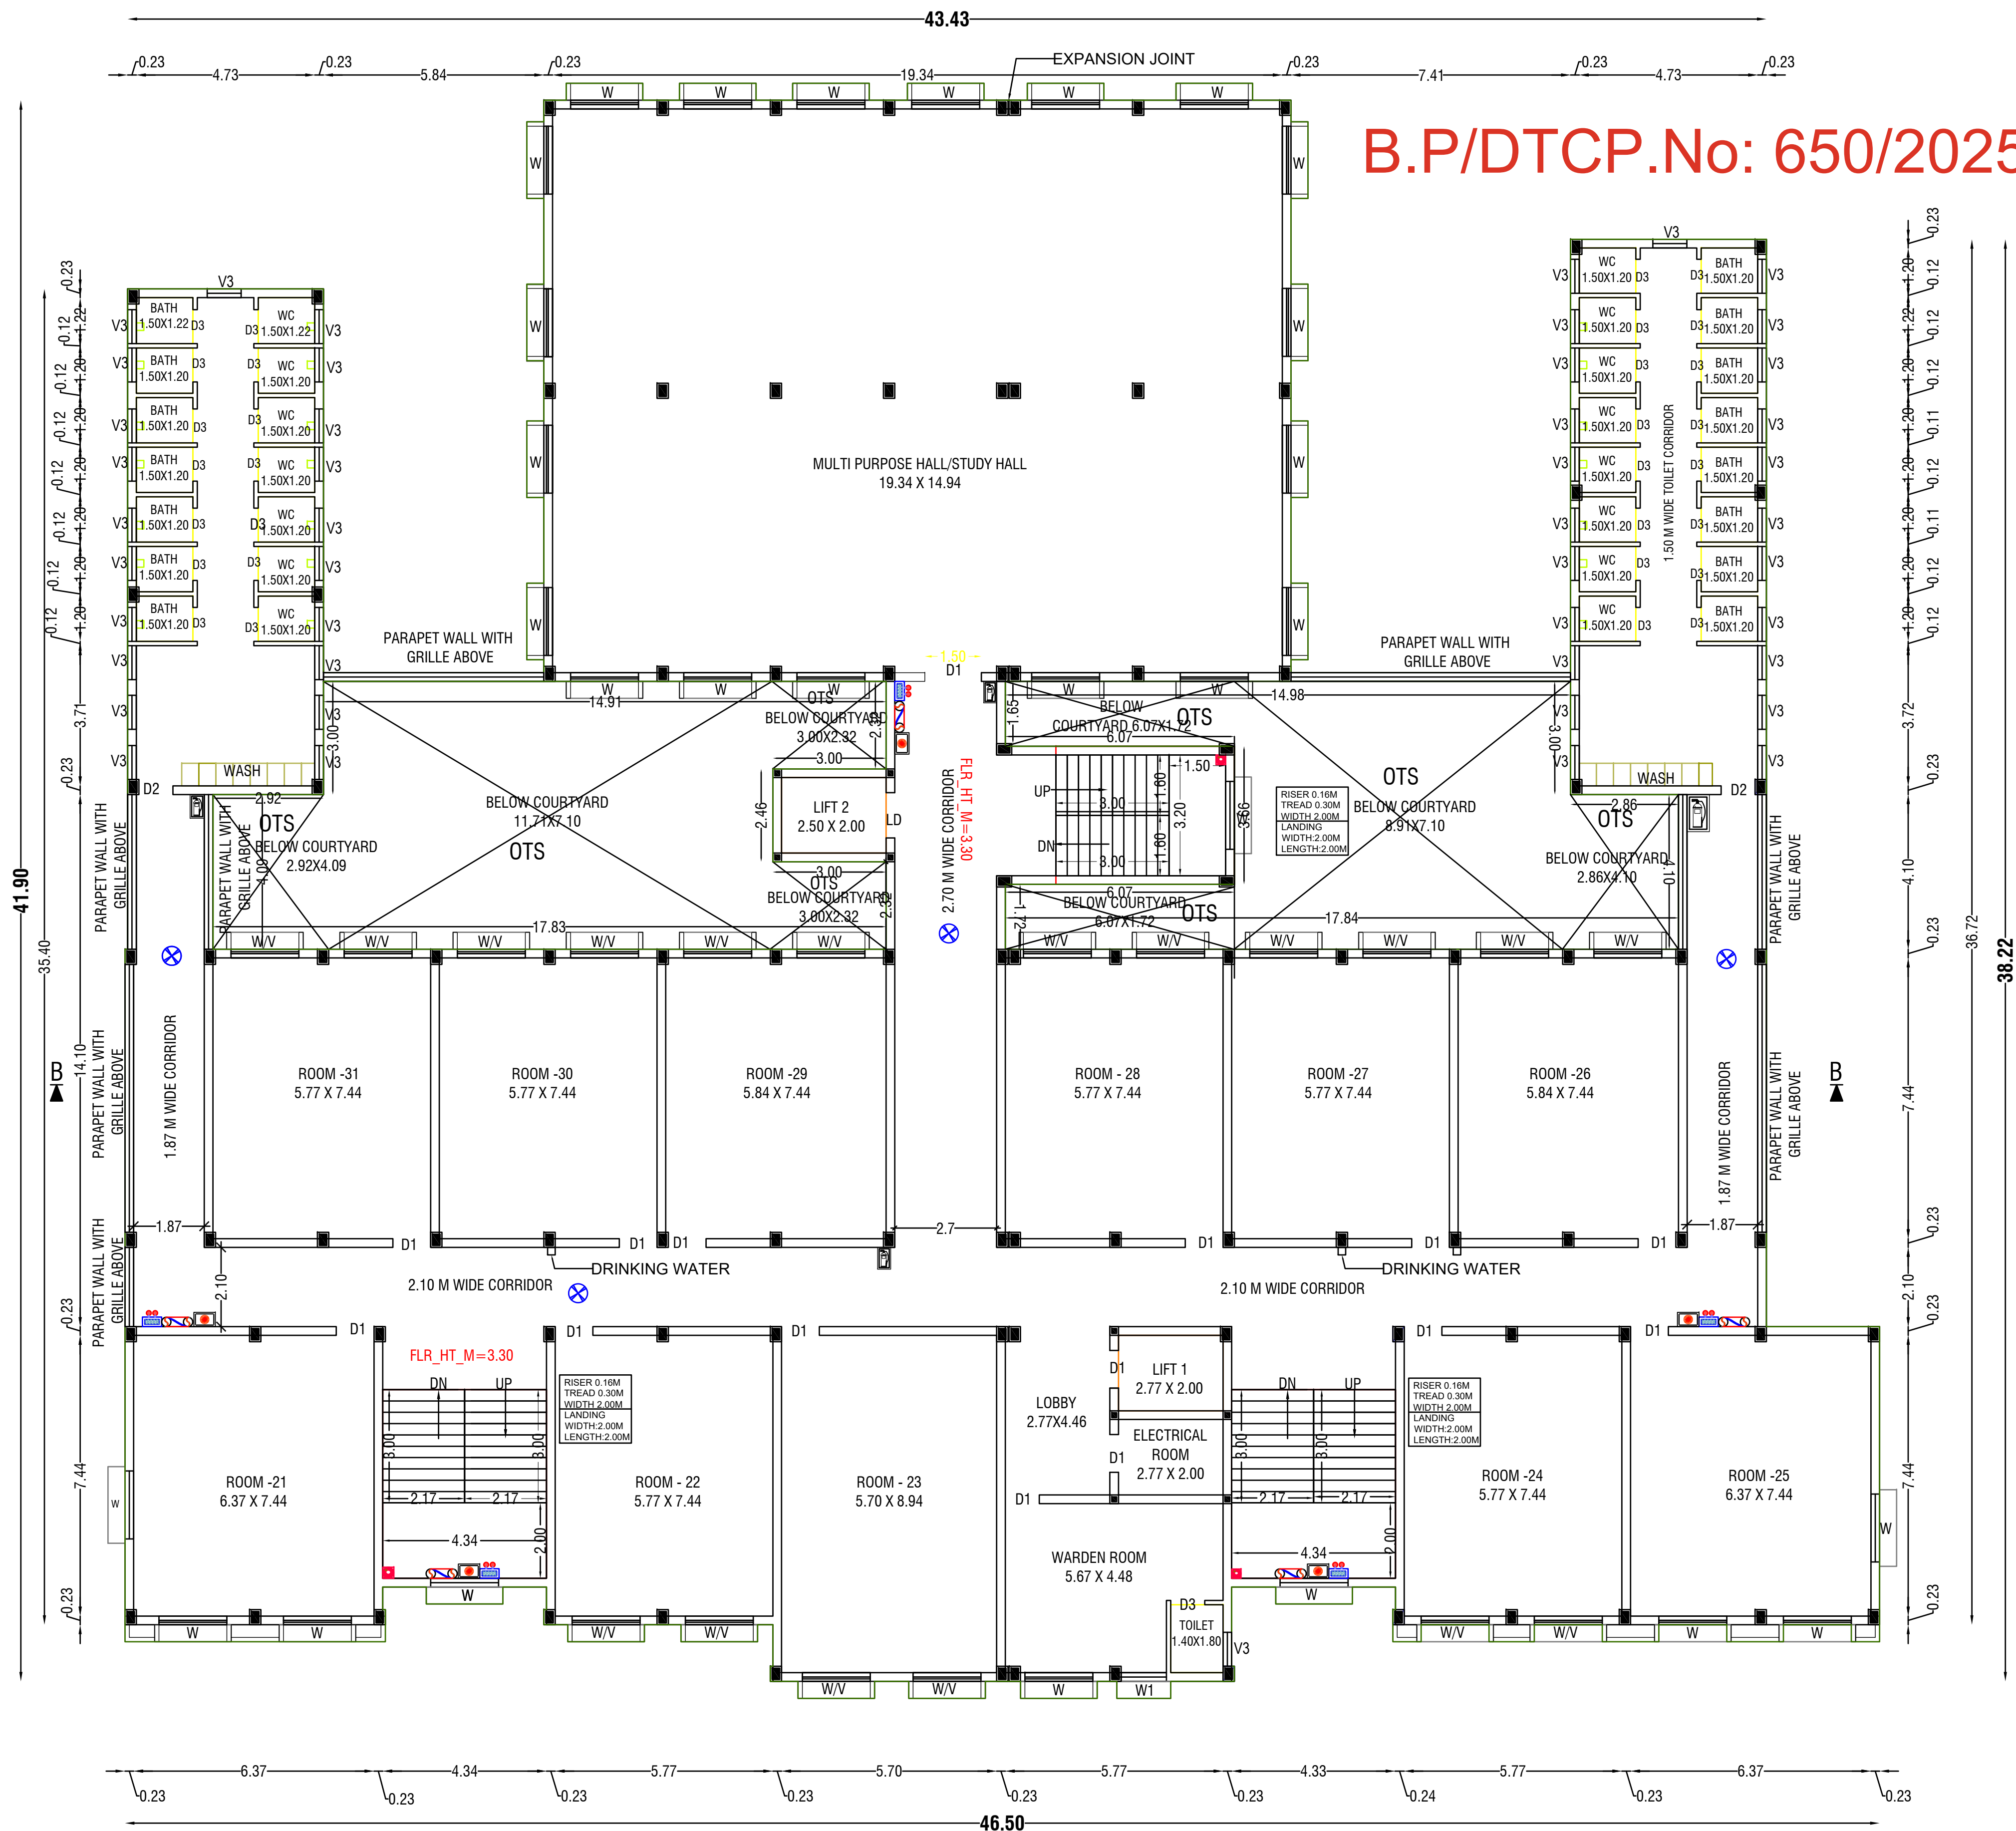[illegible]



N	ALL DIMENSIONS ARE IN METER	Scale:- 1 : 100	Sheet No : 13/20						
		BLOCK 2- GIRL'S HOSTEL-FOURTH FLOOR PLAN							
DETAILED PLAN SHOWING THE PROPOSED R.C.C. ROOFED CONSTRUCTION OF THE EDUCATIONAL BUILDING IN S.F.NO:82/1 OF VADAPOONDI & 197/2B & 2D OF NAGALLOOR VILLAGE, KALLAKURICHI TALUK , KALLAKURICHI DISTRICT.									
APPLICANT :THE HEADMASTER (GOVERNMENT HIGHER SECONDARY SCHOOL)									
AREA STATEMENT									
VILLAGE	SF.No.	AREA AS PER							
		ORDER COPY							
		IN Sq.M.	IN SFT.	IN HEC.					
VADAPOONDI	82/1	19800.00	213125.40	1.98.00					
NAGALLOOR	197/2B	807.00	8686.47	0.08.07					
	197/2D	850.00	9149.32	0.08.50					
	TOTAL	21457.00	2230961.19	2.14.57					
AS PER FMB		21222.47							
JOINERY DETAILS		LEGEND							
SYM	DESCRIPTION	IN METER							
M.D	STEEL FRAMED TOUGHENED GLASS DOORS	2.00 X 2.40	Block-1 Proposed (School)	Ground Floor	2172.94	259.58	1913.36	-	1913.36
D1	STEEL FRAMED DOOR WITH STEEL SHUTTERS WITH PARTLY GLAZED AND MDF SHUTTER DOORS	1.50 X 2.10		First Floor	2172.94	290.35	1882.59	-	1882.59
D2	STEEL FRAMED DOOR WITH MDF SHUTTER	1.20 X 2.10		Second Floor	2103.75	290.53	1813.22	-	1813.22
D3	STEEL FRAMED DOOR WITH MDF SHUTTER	1.00 X 2.10		Terrace Floor	-	-	-	41.54	41.54
D4	ABS DOOR	1.00 X 2.10		TOTAL	6449.63	840.46	5609.17	41.54	5650.71
W	UPVC FRAMED WINDOWS WITH SHUTTERS	1.80 X 1.50	Block-2 Proposed Girl's Hostel	Ground Floor	1695.38	302.08	1393.30	-	1393.30
W1	UPVC FRAMED WINDOWS WITH SHUTTERS	1.50 X 1.50		First Floor	1568.65	207.55	1361.10	-	1361.10
W2	UPVC FRAMED WINDOWS WITH SHUTTERS	1.20 X 1.50		Second Floor	1568.65	207.55	1361.10	-	1361.10
SW	UPVC FRAMED WINDOWS WITH SHUTTERS (SLIDING)	1.80 X 1.50		Third Floor	1568.65	207.55	1361.10	-	1361.10
SD	SLIDING SHUTTER ABS DOOR	1.00 X 2.10		Fourth Floor	1568.65	207.55	1361.10	-	1361.10
V	STEEL FRAMED GLAZED VENTILATOR WITH M.S. GRILLE	2.40 X 0.75	Block-3 Proposed Boy's Hostel	Terrace Floor	-	-	-	103.94	103.94
V1	STEEL FRAMED GLAZED VENTILATOR WITH M.S. GRILLE	2.00 X 0.75		TOTAL	7969.98	1132.28	6837.70	103.94	6941.64
V2	STEEL FRAMED GLAZED VENTILATOR WITH M.S. GRILLE	1.50 X 0.75		Ground Floor	1695.38	302.08	1393.30	-	1393.30
V3	STEEL FRAMED GLAZED VENTILATOR WITH M.S. GRILLE	0.90 X 0.75		First Floor	1568.65	207.55	1361.10	-	1361.10
FG1	FIXED GLAZING	1.20 X 2.75		Second Floor	1568.65	207.55	1361.10	-	1361.10
FG2	FIXED GLAZING	1.20 X 6.05	GRAND TOTAL	Third Floor	1568.65	207.55	1361.10	-	1361.10
I	CONCRETE JOLLY	1.50 X 1.30		Fourth Floor	1568.65	207.55	1361.10	-	1361.10
				Terrace Floor	-	-	-	103.94	103.94
					PLOT COVERAGE		22.14%<50%		
FIRE SAFETY EQUIPMENT									
SMOKE DEDICATOR/AUTO SPRINKLER			FIRE HYDRANT						
EMERGENCY LIGHT			FIRE ALARM						
FIRE ALARM SWITCH			FIRE EXTINGUISHER						
Scale : 1:200 HOT WATER TANK SIDE ELEVATION SOLAR WATER HEATER STAIRCASE DETAIL, Scale : 1:100 DETAILED PLAN OF RAINWATER PERCOLATION PEBBLE BED COMPOUND WALL DETAIL Scale : 1:200 Plan of Sewage Treatment Plant & Hydraulic Flow Diagram Domestic Effluent Treatment Plant Hydraulic Flow Diagram TYPE DESIGN FOR A SEPTIC TANK 10,000 LITRES CAPACITY Scale : 1:200									
தலைமை ஆசிரியர் கள்ளக்குறிச்சி மாநாட்டிற்கு மாற்றிய பள்ளி கள்ளக்குறிச்சி - 606 202. APPLICANT REGISTERED STRUCTURAL ENGINEER REGISTERED ENGINEER									



BLOCK-2-GIRL'S HOSTEL-TERRACE FLOOR PLAN

N

ALL DIMENSIONS ARE
IN METER

Scale:- 1 : 100

Sheet No : 14/20

BLOCK 3- GIRL'S HOSTEL-TERRACE FLOOR

DETAILED PLAN SHOWING THE PROPOSED R.C.C. ROOFED CONSTRUCTION OF THE EDUCATIONAL BUILDING IN S.F.NO:82/1 OF VADAPOONDI & 197/2B & 2D OF NAGALOOR VILLAGE, KALLAKURICHI TALUK , KALLAKURICHI DISTRICT.

APPLICANT :THE HEADMASTER (GOVERNMENT HIGHER SECONDARY SCHOOL)

AREA STATEMENT

VILLAGE	SF.No.	AREA AS PER ORDER COPY		
		IN Sq.M.	IN SFT.	IN HEC.
VADAPOONDI	82/1	19800.00	213125.40	1.98.00
NAGALOOR	197/2B	807.00	8686.47	0.08.07
	197/2D	850.00	9149.32	0.08.50
TOTAL		21457.00	2230961.19	2.14.57
AS PER FMB		21222.47		

JOINERY DETAILS

SYM	DESCRIPTION	IN METER
M.D	STEEL FRAMED TOUGHNED GLASS DOORS	2.00 X 2.40
D1	STEEL FRAMED DOOR WITH STEEL SHUTTERS WITH PARTLY GLAZED AND MDF SHUTTER DOORS	1.50 X 2.10
D2	STEEL FRAMED DOOR WITH MDF SHUTTER	1.20 X 2.10
D3	STEEL FRAMED DOOR WITH MDF SHUTTER	1.00 X 2.10
D4	ABS DOOR	1.00 X 2.10
W	UPVC FRAMED WINDOWS WITH SHUTTERS	1.80 X 1.50
W1	UPVC FRAMED WINDOWS WITH SHUTTERS	1.50 X 1.50
W2	UPVC FRAMED WINDOWS WITH SHUTTERS	1.20 X 1.50
SW	UPVC FRAMED WINDOWS WITH SHUTTERS (SLIDING)	1.80 X 1.50
SD	SLIDING SHUTTER ABS DOOR	1.00 X 2.10
V	STEEL FRAMED GLAZED VENTILATOR WITH M.S. GRILLE	2.40 X 0.75
V1	STEEL FRAMED GLAZED VENTILATOR WITH M.S. GRILLE	2.00 X 0.75
V2	STEEL FRAMED GLAZED VENTILATOR WITH M.S. GRILLE	1.50 X 0.75
V3	STEEL FRAMED GLAZED VENTILATOR WITH M.S. GRILLE	0.90 X 0.75
FG1	FIXED GLAZING	1.20 X 2.75
FG2	FIXED GLAZING	1.20 X 6.05
J	CONCRETE JOLLY	1.50 X 1.30

LEGEND

Block Name	Floor Name	Floor Area in Sq.m	Deduction Area in Sq.m	Total FSI Area in Sq.m	Total Non-FSI Area in Sq.m	Total Built up Area in Sq.m
Block-1 Proposed (School)	Ground Floor	2172.94	259.58	1913.36	-	1913.36
	First Floor	2172.94	290.35	1882.59	-	1882.59
	Second Floor	2103.75	290.53	1813.22	-	1813.22
	Terrace Floor	-	-	-	41.54	41.54
	TOTAL	6449.63	840.46	5609.17	41.54	5650.71
Block-2 Proposed Girl's Hostel)	Ground Floor	1695.38	302.08	1393.30	-	1393.30
	First Floor	1568.65	207.55	1361.10	-	1361.10
	Second Floor	1568.65	207.55	1361.10	-	1361.10
	Third Floor	1568.65	207.55	1361.10	-	1361.10
	Fourth Floor	1568.65	207.55	1361.10	-	1361.10
	Terrace Floor	-	-	-	103.94	103.94
TOTAL	7969.98	1132.28	6837.70	103.94	6941.64	
Block-3 Proposed Boy's Hostel)	Ground Floor	1695.38	302.08	1393.30	-	1393.30
	First Floor	1568.65	207.55	1361.10	-	1361.10
	Second Floor	1568.65	207.55	1361.10	-	1361.10
	Third Floor	1568.65	207.55	1361.10	-	1361.10
	Fourth Floor	1568.65	207.55	1361.10	-	1361.10
Terrace Floor	-	-	-	103.94	103.94	
TOTAL	7969.98	1132.28	6837.70	103.94	6941.64	
GRAND TOTAL		22389.59	2759.10	19303.77	249.42	19533.99
FLOOR SPACE INDEX		0.909<2.00				
PLOT COVERAGE		22.14%<50%				

SMOKE DEDICATOR/AUTO SPRINKLER

EMERGENCY LIGHT

FIRE ALARM SWITCH

8888

FIRE HYDRANT

FIRE ALARM

FIRE EXTINGUISHER

Scale : 1:200

HOT WATER TANK

SIDE ELEVATION

SOLAR WATER HEATER

STARCASE DETAIL Scale : 1:100

DETAILD PLAN OF RAINWATER PERCOLATION POSSIBLE BED

COMPOUND WALL DETAIL Scale : 1:100

PERFORATED BRICK WALL

Plan of Sewage Treatment Plant & Hydraulic Flow Diagram Scale : 1:400

TYPE DESIGN FOR A SEPTIC TANK 10,000 LITRES CAPACITY (Scale : 1:200)

2. HORIZONTAL REINFORCEMENT IN BRICK WALLS

3. VERTICAL REINFORCEMENT IN BRICK WALLS

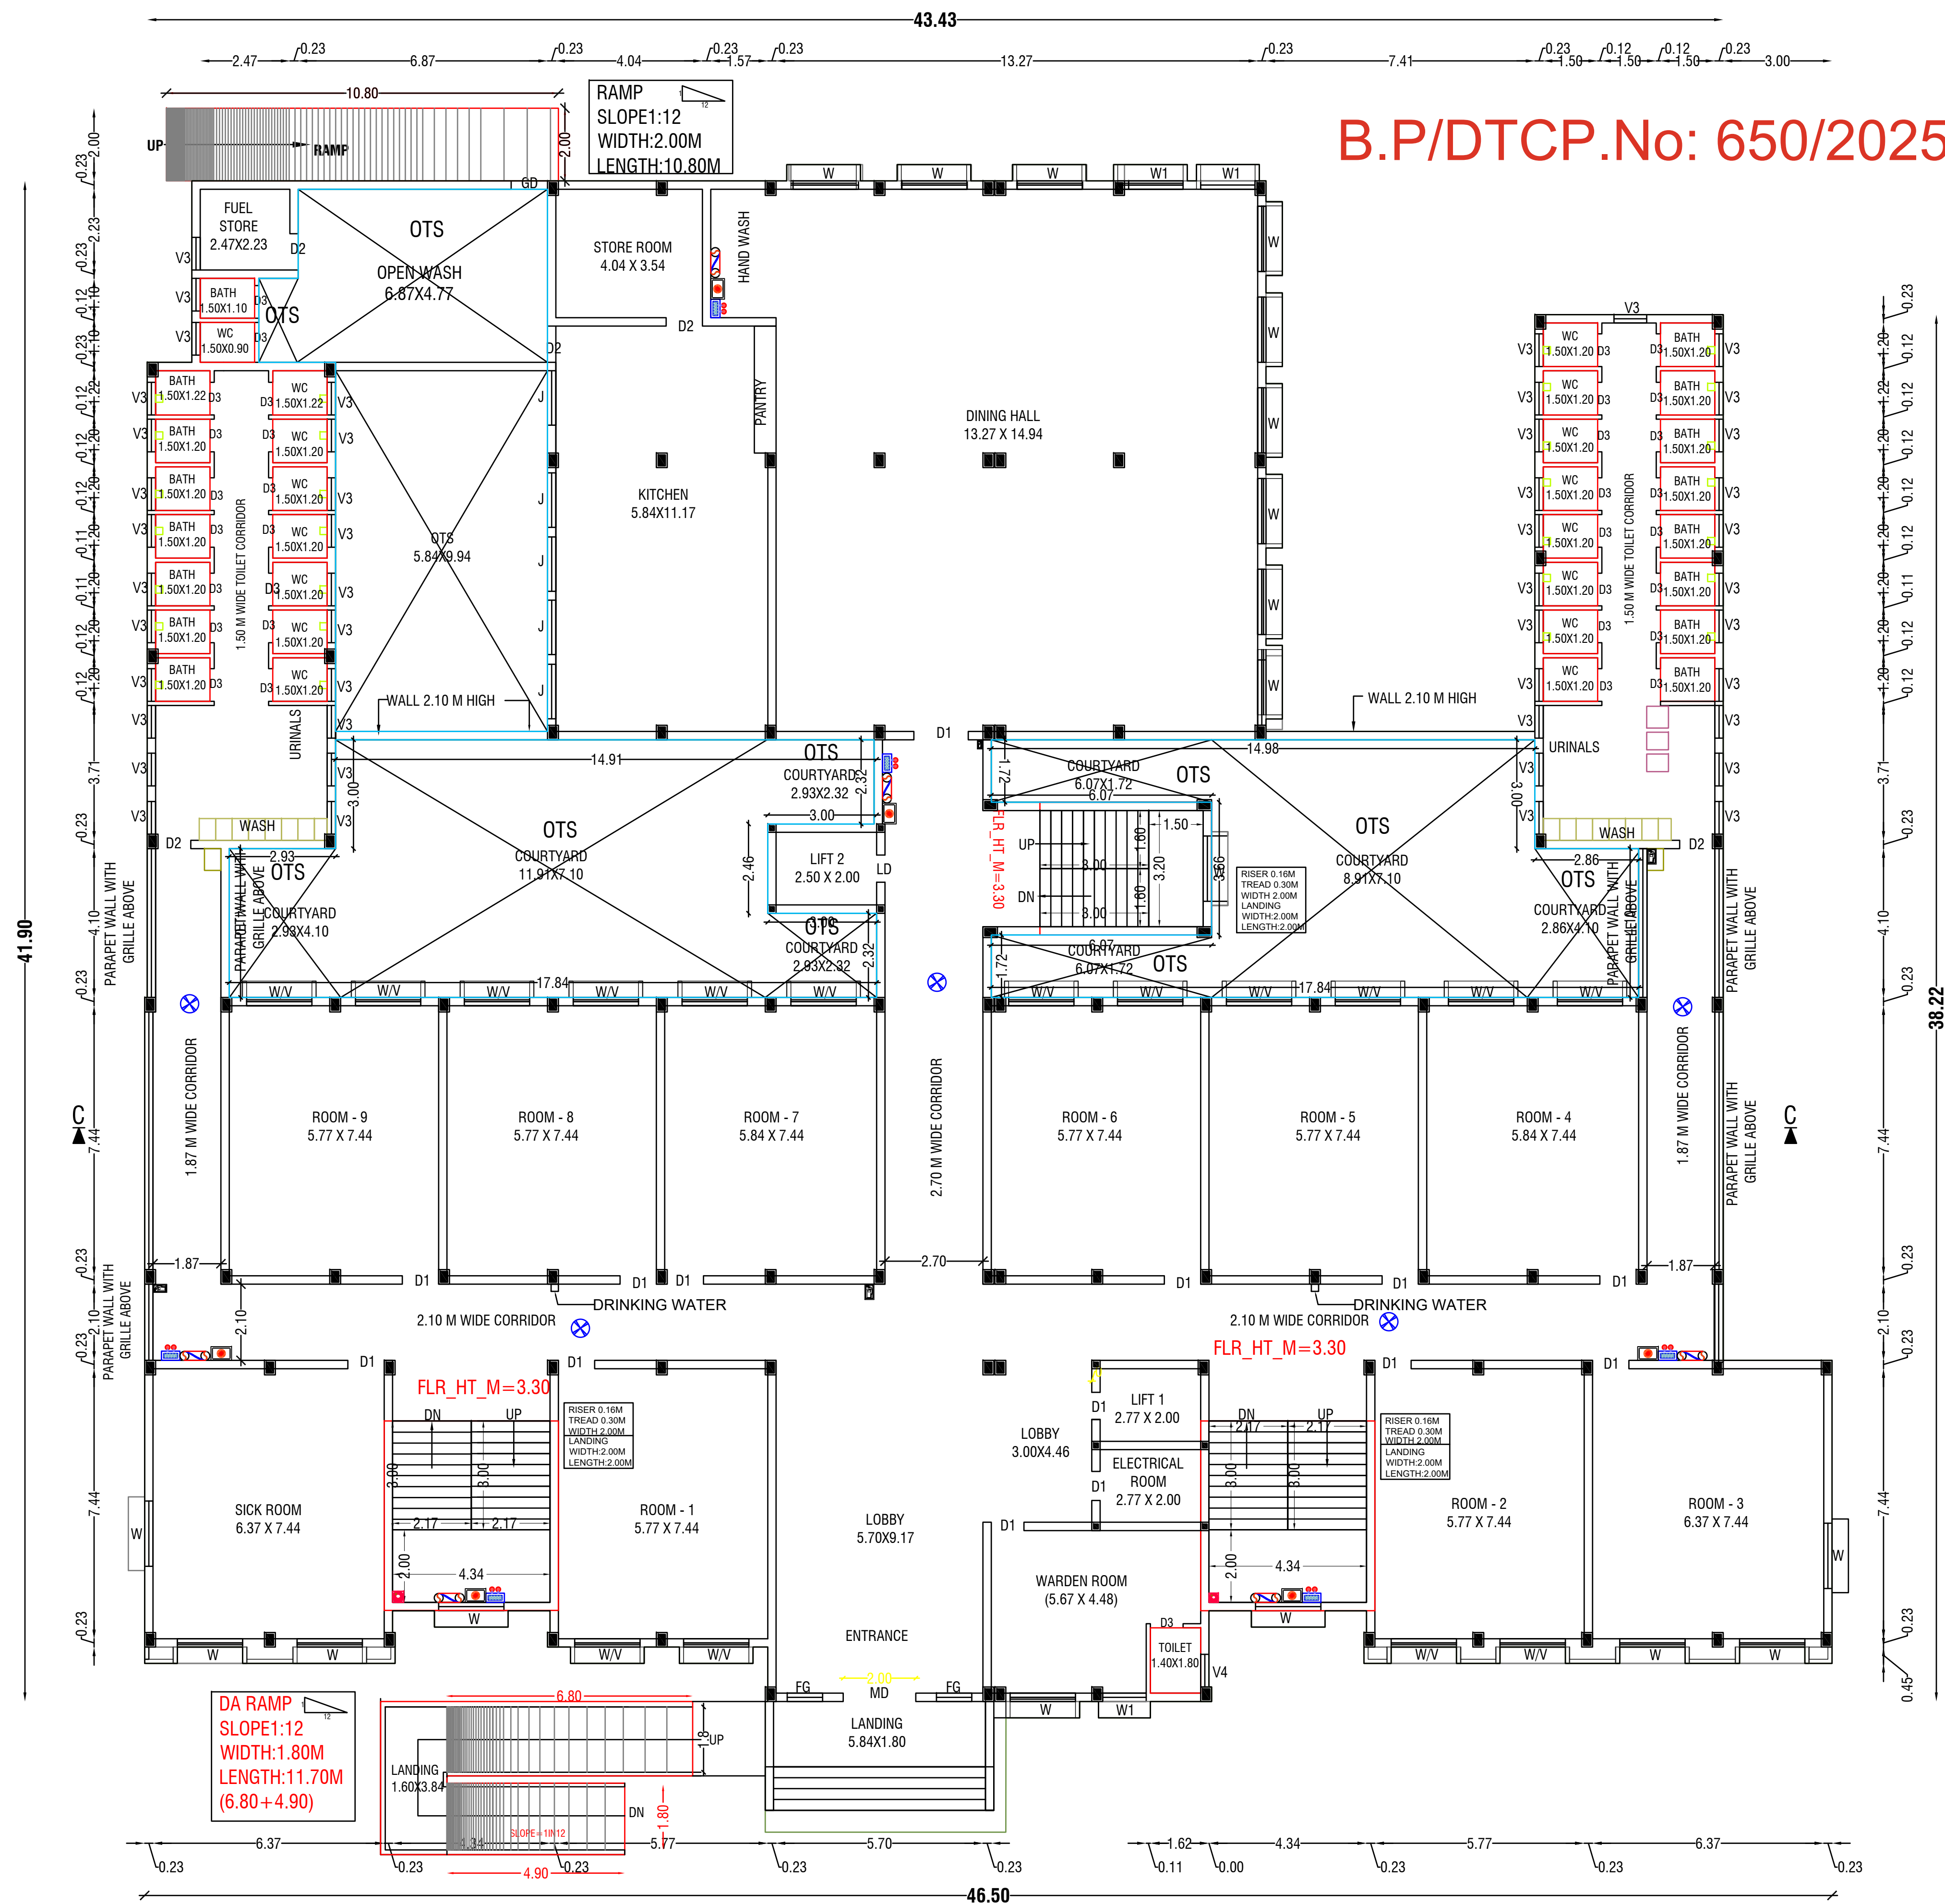
COLLECTION PUMP FOR HARVESTING FOR TERRACE

Handwritten signature and stamp area with text: கனகசுந்தரி அன்னை பள்ளி களங்குறிச்சி - 606 202.

REGISTERED STRUCTURAL ENGINEER

Handwritten signature and stamp area with text: கனகசுந்தரி அன்னை பள்ளி களங்குறிச்சி - 606 202.

REGISTERED ENGINEER



N

ALL DIMENSIONS ARE
IN METER

Scale:- 1 : 100

Sheet No : 16/20

BLOCK 3- BOYS HOSTEL-GROUND FLOOR PLAN

DETAILED PLAN SHOWING THE PROPOSED R.C.C. ROOFED CONSTRUCTION OF THE EDUCATIONAL BUILDING IN S.F.NO:82/1 OF VADAPOONDI & 197/2B & 2D OF NAGALLOOR VILLAGE, KALLAKURICHI TALUK , KALLAKURICHI DISTRICT.

APPLICANT :THE HEADMASTER (GOVERNMENT HIGHER SECONDARY SCHOOL)

AREA STATEMENT

VILLAGE	SF.No.	AREA AS PER		
		ORDER COPY		
		IN Sq.M.	IN SFT.	IN HEC.
VADAPOONDI	82/1	19800.00	213125.40	1.98.00
NAGALLOOR	197/2B	807.00	8686.47	0.08.07
	197/2D	850.00	9149.32	0.08.50
	TOTAL	21457.00	2230961.19	2.14.57

AS PER FMB21222.47

JOINERY DETAILS

SYMBOL	DESCRIPTION	IN METER
M.D	STEEL FRAMED TOUGHNED GLASS DOORS	2.00 X 2.40
D1	STEEL FRAMED DOOR WITH STEEL SHUTTERS WITH PARTLY GLAZED AND MDF SHUTTER DOORS	1.50 X 2.10
D2	STEEL FRAMED DOOR WITH MDF SHUTTER	1.20 X 2.10
D3	STEEL FRAMED DOOR WITH MDF SHUTTER	1.00 X 2.10
D4	ABS DOOR	1.00 X 2.10
W	UPVC FRAMED WINDOWS WITH SHUTTERS	1.80 X 1.50
W1	UPVC FRAMED WINDOWS WITH SHUTTERS	1.50 X 1.50
W2	UPVC FRAMED WINDOWS WITH SHUTTERS	1.20 X 1.50
SW	UPVC FRAMED WINDOWS WITH SHUTTERS (SLIDING)	1.80 X 1.50
SD	SLIDING SHUTTER ABS DOOR	1.00 X 2.10
V	STEEL FRAMED GLAZED VENTILATOR WITH M.S. GRILLE	2.40 X 0.75
V1	STEEL FRAMED GLAZED VENTILATOR WITH M.S. GRILLE	2.00 X 0.75
V2	STEEL FRAMED GLAZED VENTILATOR WITH M.S. GRILLE	1.50 X 0.75
V3	STEEL FRAMED GLAZED VENTILATOR WITH M.S. GRILLE	0.90 X 0.75
FG1	FIXED GLAZING	1.20 X 2.75
FG2	FIXED GLAZING	1.20 X 6.05
I	CONCRETE JOLLY	1.50 X 1.30

LEGEND

Block Name	Floor Name	Floor Area in Sq.m	Deduction Area in Sq.m	Total FSI Area in Sq.m	Total Non-FSI Area in Sq.m	Total Built up Area in Sq.m
Block-1 Proposed (School)	Ground Floor	2172.94	259.58	1913.36	-	1913.36
	First Floor	2172.94	290.35	1882.59	-	1882.59
	Second Floor	2103.75	290.53	1813.22	-	1813.22
	Terrace Floor	-	-	-	41.54	41.54
	TOTAL	6449.63	840.46	5609.17	41.54	5650.71
Block-2 Proposed (Girl's Hostel)	Ground Floor	1695.38	302.08	1393.30	-	1393.30
	First Floor	1568.65	207.55	1361.10	-	1361.10
	Second Floor	1568.65	207.55	1361.10	-	1361.10
	Third Floor	1568.65	207.55	1361.10	-	1361.10
	Fourth Floor	1568.65	207.55	1361.10	-	1361.10
Terrace Floor	-	-	-	103.94	103.94	
TOTAL	7969.98	1132.28	6837.70	103.94	6941.64	
Block-3 Proposed (Boy's Hostel)	Ground Floor	1695.38	302.08	1393.30	-	1393.30
	First Floor	1568.65	207.55	1361.10	-	1361.10
	Second Floor	1568.65	207.55	1361.10	-	1361.10
	Third Floor	1568.65	207.55	1361.10	-	1361.10
	Fourth Floor	1568.65	207.55	1361.10	-	1361.10
Terrace Floor	-	-	-	103.94	103.94	
TOTAL	7969.98	1132.28	6837.70	103.94	6941.64	
GRAND TOTAL	22389.59	2759.10	19303.77	249.42	19533.99	
FLOOR SPACE INDEX	0.909<2.00					
PLOT COVERAGE	22.14%<50%					

FIRE SAFETY EQUIPMENT

SMOKE DEDICATOR/AUTO SPRINKLER

EMERGENCY LIGHT

FIRE ALARM SWITCH

FIRE HYDRANT

FIRE ALARM

FIRE EXTINGUISHER

Scale: 1:200

HOT WATER TANK

SIDE ELEVATION

SOLAR WATER HEATER

STAIRCASE DETAIL, Scale: 1:100

COMPOUND WALL DETAIL, Scale: 1:100

Plan of Sewage Treatment Plant & Hydraulic Flow Diagram, Scale: 1:400

TYPE DESIGN FOR A SEPTIC TANK 10,000 LITRES CAPACITY (Scale: 1:200)

2. HORIZONTAL REINFORCING BARS

3. VERTICAL REINFORCING IN BRICK WALLS

COLLECTION RING FOR HARVESTING FOR TERRACE

Scale: 1:200

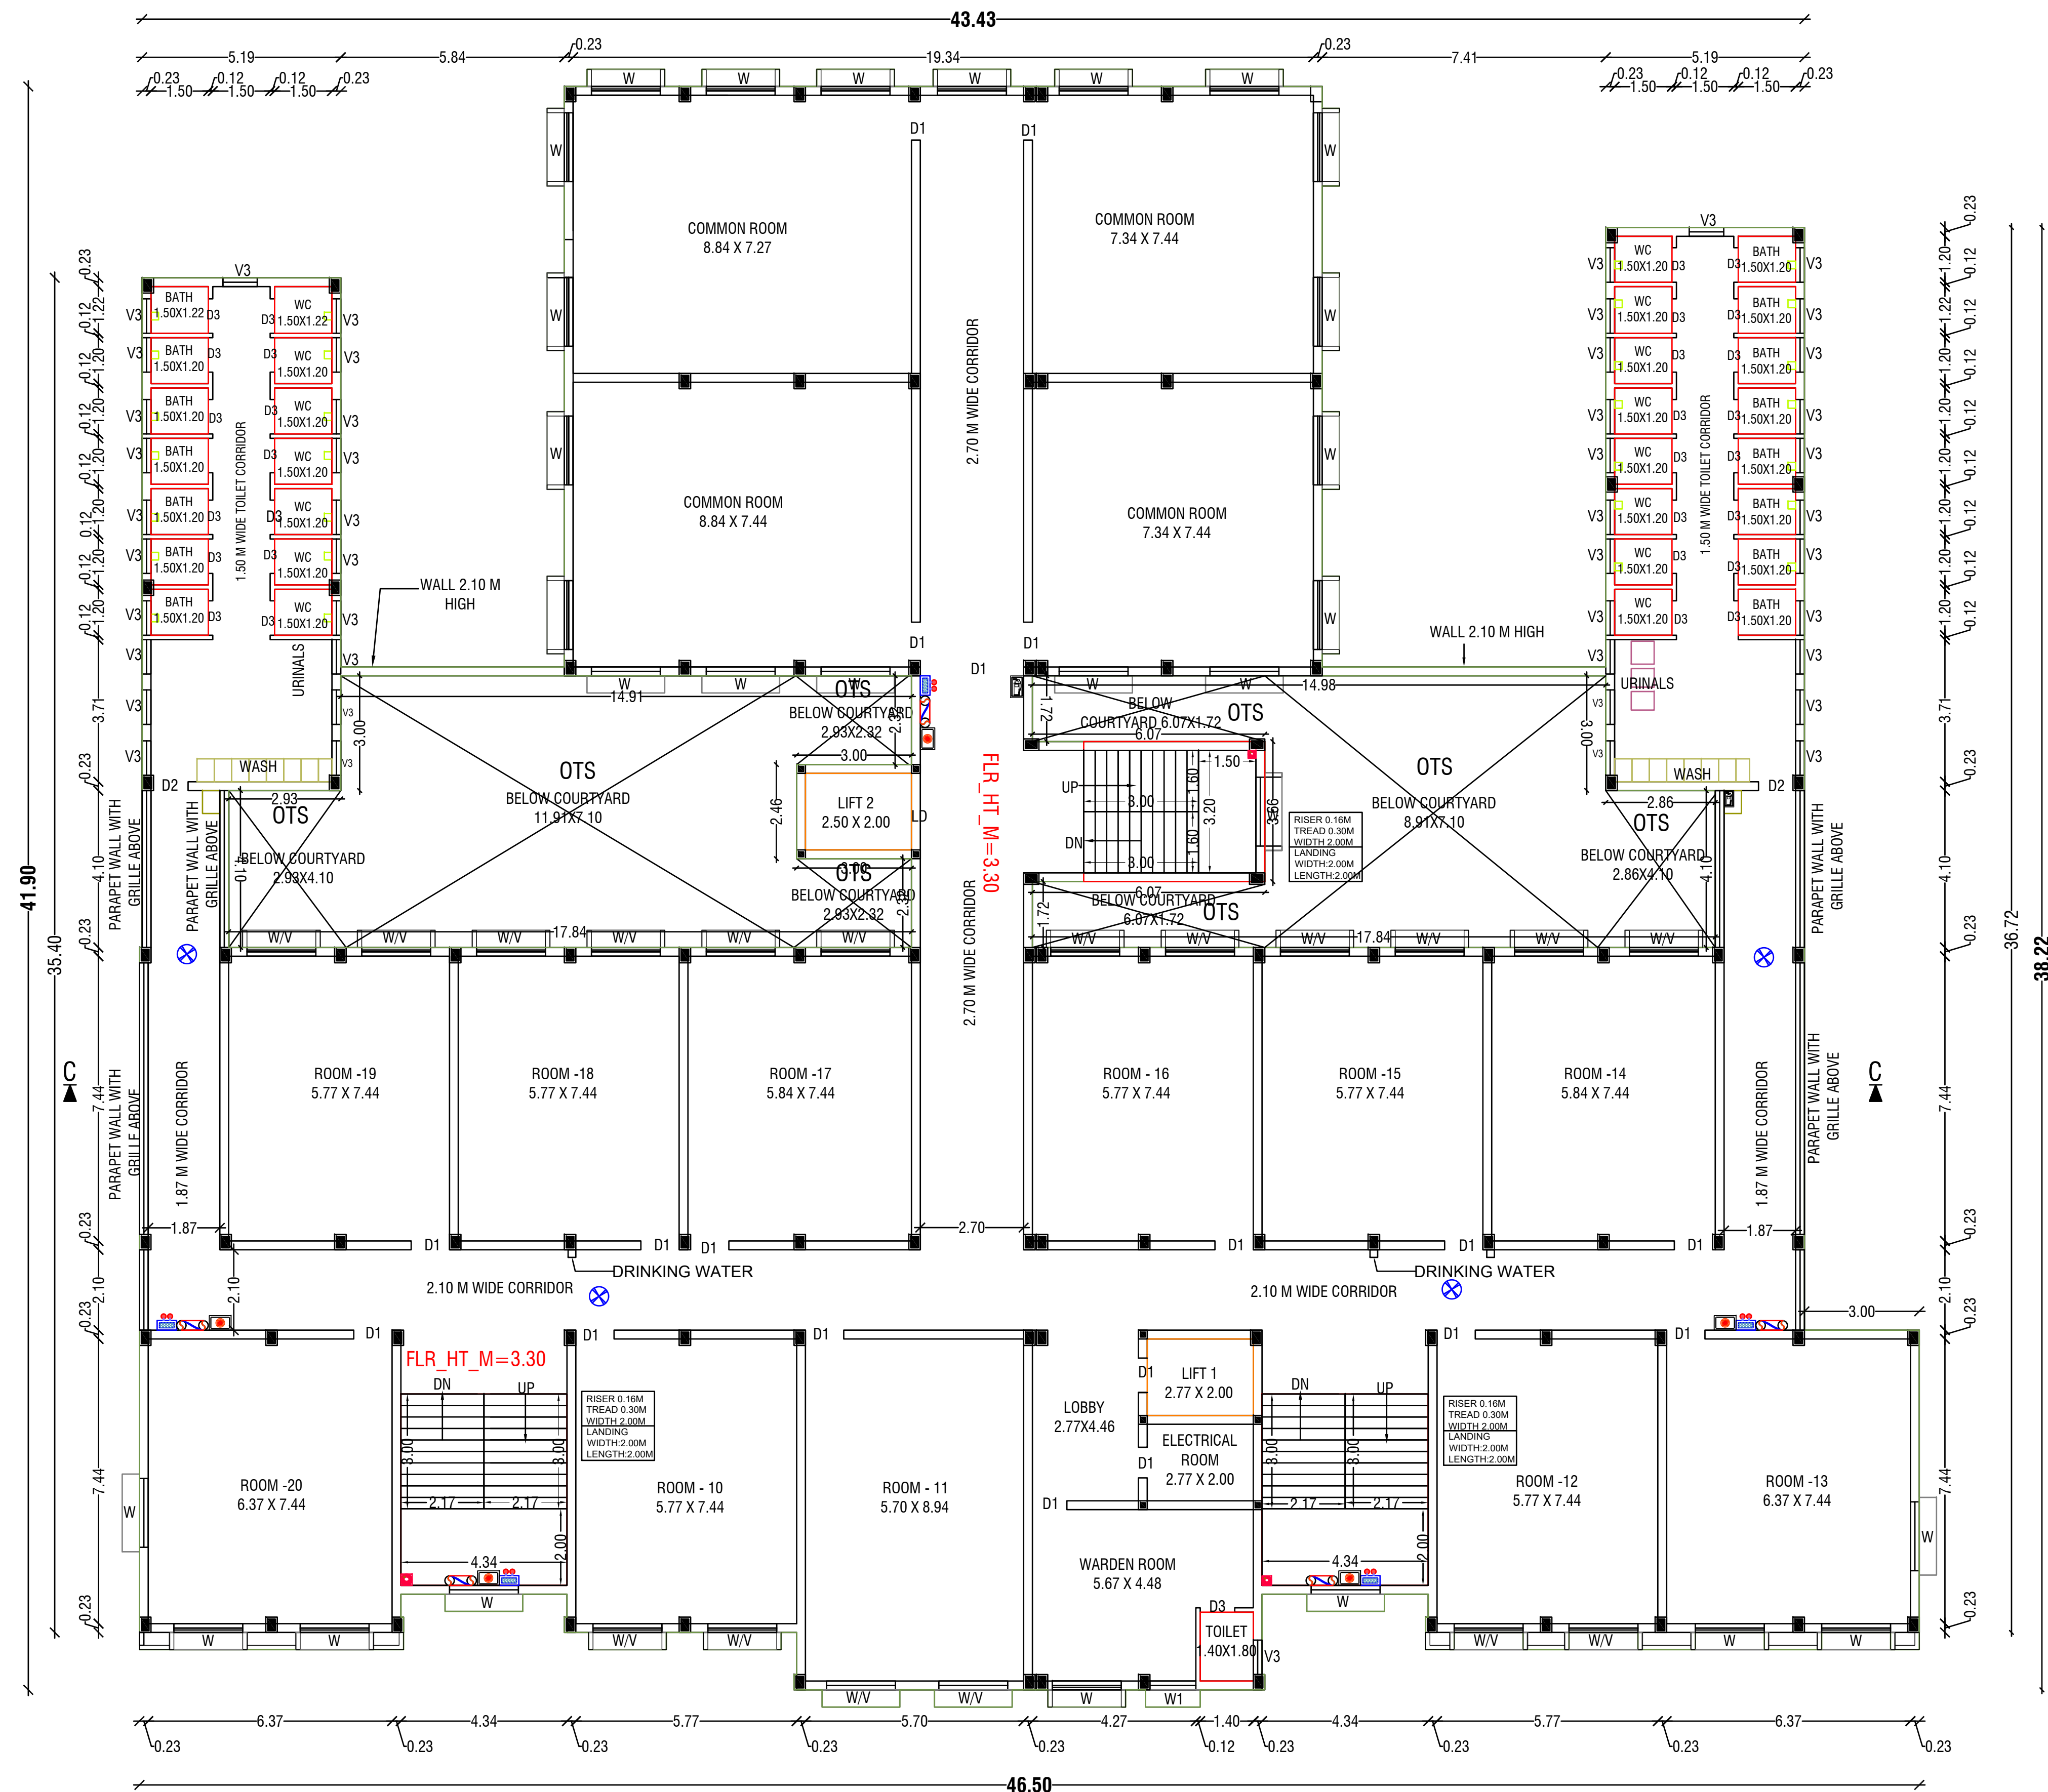
தலைவர் அலுவலர்
எனக்குள்ளே மாஸ்டர் அலுவலர்
எனக்குள்ளே - 606 202.

APPLICANT

REGISTERED STRUCTURAL ENGINEER

REGISTERED ENGINEER

B.P/DTCP.No: 650/2025



BLOCK-3-BOYS'S HOSTEL-TYPICAL FLOOR-1,2&3

<

N

ALL DIMENSIONS ARE
IN METER

Scale:- 1 : 100

Sheet No : 20/20

BLOCK 3- BOYS HOSTEL-ELEVATION & SECTION -CC

DETAILED PLAN SHOWING THE PROPOSED R.C.C. ROOFED CONSTRUCTION OF
THE EDUCATIONAL BUILDING IN S.F.NO:82/1 OF VADAPOONDI & 197/2B & 2D OF
NAGALLOOR VILLAGE, KALLAKURICHI TALUK , KALLAKURICHI DISTRICT.

APPLICANT :THE HEADMASTER (GOVERNMENT HIGHER SECONDARY SCHOOL)

AREA STATEMENT

VILLAGE	SF.No.	AREA AS PER ORDER COPY		
		IN Sq.M.	IN SFT.	IN HEC.
VADAPOONDI	82/1	19800.00	213125.40	1.98.00
NAGALLOOR	197/2B	807.00	8686.47	0.08.07
	197/2D	850.00	9149.32	0.08.50
TOTAL		21457.00	2230961.19	2.14.57
AS PER FMB		21222.47		

JOINERY DETAILS

SYMBOL	DESCRIPTION	IN METER
M.D	STEEL FRAMED TOUGHENED GLASS DOORS	2.00 X 2.40
D1	STEEL FRAMED DOOR WITH STEEL SHUTTERS WITH PARTLY GLAZED AND MDF SHUTTER DOORS	1.50 X 2.10
D2	STEEL FRAMED DOOR WITH MDF SHUTTER	1.20 X 2.10
D3	STEEL FRAMED DOOR WITH MDF SHUTTER	1.00 X 2.10
D4	ABS DOOR	1.00 X 2.10
W	UPVC FRAMED WINDOWS WITH SHUTTERS	1.80 X 1.50
W1	UPVC FRAMED WINDOWS WITH SHUTTERS	1.50 X 1.50
W2	UPVC FRAMED WINDOWS WITH SHUTTERS	1.20 X 1.50
SW	UPVC FRAMED WINDOWS WITH SHUTTERS (SLIDING)	1.80 X 1.50
SD	SLIDING SHUTTER ABS DOOR	1.00 X 2.10
V	STEEL FRAMED GLAZED VENTILATOR WITH M.S. GRILLE	2.40 X 0.75
V1	STEEL FRAMED GLAZED VENTILATOR WITH M.S. GRILLE	2.00 X 0.75
V2	STEEL FRAMED GLAZED VENTILATOR WITH M.S. GRILLE	1.50 X 0.75
V3	STEEL FRAMED GLAZED VENTILATOR WITH M.S. GRILLE	0.90 X 0.75
FG1	FIXED GLAZING	1.20 X 2.75
FG2	FIXED GLAZING	1.20 X 6.05
J	CONCRETE JOLLY	1.50 X 1.30

LEGEND

Block Name	Floor Name	Floor Area in Sq.m	Deduction Area in Sq.m	Total FSI Area in Sq.m	Total Non-FSI Area in Sq.m	Total Built up Area in Sq.m
Block-1 Proposed (School)	Ground Floor	2172.94	259.58	1913.36	-	1913.36
	First Floor	2172.94	290.35	1882.59	-	1882.59
	Second Floor	2103.75	290.53	1813.22	-	1813.22
	Terrace Floor	-	-	-	41.54	41.54
	TOTAL	6449.63	840.46	5609.17	41.54	5650.71
Block-2 Proposed Girl's Hostel	Ground Floor	1695.38	302.08	1393.30	-	1393.30
	First Floor	1568.65	207.55	1361.10	-	1361.10
	Second Floor	1568.65	207.55	1361.10	-	1361.10
	Third Floor	1568.65	207.55	1361.10	-	1361.10
	Fourth Floor	1568.65	207.55	1361.10	-	1361.10
Terrace Floor	-	-	-	-	103.94	103.94
TOTAL	7969.98	1132.28	6837.70	103.94	6941.64	
Block-3 Proposed Boy's Hostel	Ground Floor	1695.38	302.08	1393.30	-	1393.30
	First Floor	1568.65	207.55	1361.10	-	1361.10
	Second Floor	1568.65	207.55	1361.10	-	1361.10
	Third Floor	1568.65	207.55	1361.10	-	1361.10
	Fourth Floor	1568.65	207.55	1361.10	-	1361.10
Terrace Floor	-	-	-	-	103.94	103.94
TOTAL	7969.98	1132.28	6837.70	103.94	6941.64	
GRAND TOTAL		22389.59	2759.10	19303.77	249.42	19533.99
FLOOR SPACE INDEX		0.909<2.00				
PLOT COVERAGE		22.14%<50%				

FIRE SAFETY EQUIPMENT

SMOKE DEDICATOR/AUTO SPRINKLER		FIRE HYDRANT	
EMERGENCY LIGHT		FIRE ALARM	
FIRE ALARM SWITCH		FIRE EXTINGUISHER	

Scale: 1:200

HOT WATER TANK

SIDE ELEVATION

2.84

SOLAR WATER HEATER

STAIRCASE DETAIL, Scale: 1:100

TREAD: 0.30M

RISE: 0.15 M

WIDTH: 1.50 m

HAND RAIL: 1.00 m

NOSE FINISH

PERFORATION PEBBLE BED

BRICK INFILL

WOOD BATTI

COMPOUND WALL DETAIL

Scale: 1:100

110 MM BRICK WORK

200 MM CONC. BASE AT GROUND LEVEL

200 MM CONC. BASE AT FOUNDATION

FOOTING

REINFORCED CONCRETE

Plan of Sewage Treatment Plant & Hydraulic Flow Diagram

Scale: 1:400

Domestic Effluent Treatment Plant

Hydraulic Flow Diagram

2. HORIZONTAL REINFORCEMENT

3. VERTICAL REINFORCEMENT IN BRICK WALLS

COLLECTION RIDGE FOR HARVESTING FOR TERRACE

Scale: 1:200

TYPE DESIGN FOR A SEPTIC TANK 10,000 LITRES. CAPACITY

(Scale = 1:200)

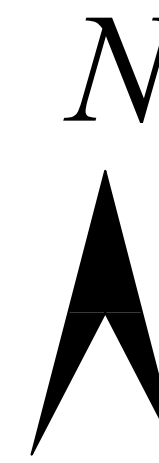
Scale: 1:200

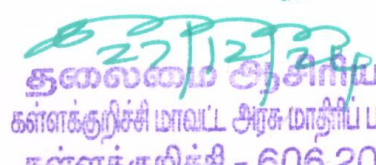
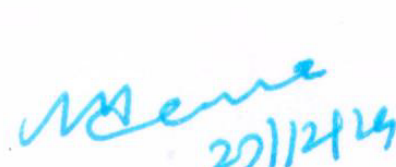
குலைப்பா அனீசுபர்
கள்ளக்குறிச்சி மாநில அரசு மதுரிப் பள்ளி
கள்ளக்குறிச்சி - 606 202.

APPLICANT

REGISTERED STRUCTURAL ENGINEER

REGISTERED ENGINEER



ALL DIMENSIONS ARE IN METER		SCALE:- 1 : 500		SHEET NO : 5/20			
SITE PLAN							
SITE PLAN SHOWING THE PROPOSED R.C.C. ROOFED CONSTRUCTION OF THE EDUCATIONAL BUILDING IN S.F.NO:82/1 OF VADAPOONDI & 197/2B & 2D OF NAGALLOOR VILLAGE, KALLAKURICHI TALUK , KALLAKURICHI DISTRICT.							
APPLICANT :THE HEADMASTER(GOVERNMENT HIGHER SECONDARY SCHOOL)							
AREA STATEMENT							
VILLAGE	SF.No.	AREA AS PER					
		ORDER COPY					
		IN Sq.M.	IN SFT.	IN HEC.			
VADAPOONDI	82/1	19800.00	213125.40	1.98.00			
NAGALLOOR	197/2B	807.00	8686.47	0.08.07			
	197/2D	850.00	9149.32	0.08.50			
	TOTAL	21457.00	2230961.19	2.14.57			
AS PER FMB		21222.47					
LEGEND							
Block Name	Floor Name	Floor Area in Sq.m	Deduction Area in Sq.m	Total FSI Area in Sq.m	Total Non-FSI Area in Sq.m	Total Built up Area in Sq.m	
Block-1 Proposed (School)	Ground Floor	2179.34	259.58	1919.76	-	1919.76	
	First Floor	2179.34	290.35	1888.99	-	1888.99	
	Second Floor	2110.15	290.53	1819.62	-	1819.62	
	Terrace Floor	-	-	-	41.54	41.54	
	TOTAL	6468.83	840.46	5628.37	41.54	5669.91	
Block-2 Proposed (Girl's Hostel)	Ground Floor	1695.38	302.08	1393.30	-	1393.30	
	First Floor	1568.65	207.55	1361.10	-	1361.10	
	Second Floor	1568.65	207.55	1361.10	-	1361.10	
	Third Floor	1568.65	207.55	1361.10	-	1361.10	
	Fourth Floor	1568.65	207.55	1361.10	-	1361.10	
	Terrace Floor	-	-	-	103.94	103.94	
	TOTAL	7969.98	1132.28	6837.70	103.94	6941.64	
Block-3 Proposed (Boy's Hostel)	Ground Floor	1695.38	302.08	1393.30	-	1393.30	
	First Floor	1568.65	207.55	1361.10	-	1361.10	
	Second Floor	1568.65	207.55	1361.10	-	1361.10	
	Third Floor	1568.65	207.55	1361.10	-	1361.10	
	Fourth Floor	1568.65	207.55	1361.10	-	1361.10	
	Terrace Floor	-	-	-	103.94	103.94	
	TOTAL	7969.98	1132.28	6837.70	103.94	6941.64	
GRAND TOTAL		22408.79	2759.10	19303.77	249.42	19553.19	
PARKING DETAILS				COLOUR INDEX			
TYPES OF VEHICLES PARKING		REQUIRED NO'S	PROVIDED NO'S	SITE BOUNDRY SHOWN			
CYCLE PARKING		360	619	PROPOSED BUILDING SHOWN			
TWO WHEELER		36	75	EXISTING ROAD SHOWN			
DA TWO WHEELER PARKING		04	25	DRIVEWAY SHOWN			
CAR		-	11				
DA PARKING		02	02				
PARKING CALCULATION							
BLOCK-1-SCHOOL			BLOCK-2&3-HOSTELS				
Annexure - IV [Rule 13 (a)(B)] PAGE NO:88 NOTE:1 two-wheeler space for every 50sq.m of class room area or part there of and one cycle space for every 5sq.m of class room area or part thereof. REQUIRED TWO WHEELER = 1 two wheeler for every 50sq.m = 1794.91/50 =35.89 say 36Nos REQUIRED CYCLE = 1 cycle for every 5sq.m = 1794.91/5 =358.98say 360Nos			Annexure - IV [Rule 11] PAGE NO:88 NOTE: 1 Two Wheeler for every 10 rooms REQUIRED TWO WHEELER = 1 two wheeler for every 10rooms = 106/10 =10.60 say 11Nos REQUIRED DA TWO WHEELER =47/10 =0.47 say 1Nos Annexure - IV [Part-2(B)] PAGE NO:91 For Buildings having more than 2 floors 10% of the required car/two wheelers parking spaces subject to minimum of 2 car spaces and 2 two-wheeler spaces shall be reserved for the physically handicapped persons near the entrance.				
Class Room	No.of Class Room	Class Room Size	Area in sq.m	Hostels	No.of Room	Room Size	Area in sq.m
1-09,11-17&20-31	27	9.07X6.24	56.60	GIRLS	53	5.84X7.44	43.45
09-10 & 18-19	04	6.24X10.69	66.70	BOYS	53	5.84X7.44	43.45
TOTAL		31	TOTAL 1794.91	TOTAL		106	TOTAL 9211.40
 தலைவர் ஆசிரியர் கள்ளக்குறிச்சி நாவல் அரசு மேல்நிலைப்பள்ளி கள்ளக்குறிச்சி - 606 202.				 20/12/14			
APPLICANT				REGISTERED ENGINEER			
				 20/12/14			
REGISTERED STRUCTURAL ENGINEER							

Eight ways to know a piece of land before you pay for it.

This report covers one part of the picture. These cover the rest, drawn from the same government records, for any property in Tamil Nadu.

LandLens One

Ask anything about a property and get an answer grounded in live government records, with the sources shown.

[/landlens/one](#)



Verify My Land

Every record check run on one property and returned as a single report.

[/landlens/verify-my-land](#)



Legal Opinion

An advocate's written opinion on the title, built on the records we pull for it.

[/landlens](#)



One Map

Every layer on one map: the parcel, its boundary, zoning, water bodies and what sits around it.

[/landlens/one/map](#)



PriceMap

What land actually changed hands for around this plot, taken from the registered deeds.

[/landlens/pricemap](#)



Build Scope

What you are allowed to build here: floor space, height, coverage and setbacks.

[/landlens/build-scope](#)



Property Tracker

Watch a property and hear about it when something new is registered against it.

[/landlens/property-tracker](#)



Deal Room

Run the transaction in one place: documents, stamping, signatures and the parties.

[/landlens/deal-room](#)



Twenty-four checks you can run yourself, at no cost.

Records and verification

The registers themselves, read for you.

Encumbrance Certificate

Patta and Chitta

Field Measurement Sketch

EC Analyzer

Bank charge check

Court case search

Seller background check

Approval check by survey

Value and duty

What it is worth and what it costs to register.

Guideline value by street

Guideline value by survey

Stamp duty and registration fees

Capital gains

Floor space index

Area unit converter

Zoning and land use

What the plan says can happen on this land.

Land use zone finder

CMDA land use check

Coastal regulation zone

Master plan check

Water bodies finder

Airport height clearance

Registers and directories

Who holds it, and which office keeps the record.

Find your registering office

Temple property check

Waqf property check

RERA register



Every free tool
/tools



Services we run
for you
/services



The LandLens
suite
/landlens/one



Every claim in this document traces back to a government record.

Legal opinions, due diligence and title verification

Building plan, layout and sub-division approvals

Completion and occupancy certificates, regularisation

Escrow, negotiation and NRI property management

Land survey, soil testing, architecture and construction

Verified RealEstate
3/350/2 Mettukuppam,
OMR Thoraipakkam,
Chennai 600 097, India
hello@verified.realestate
+91 9996 12 9996

Prepared from the registers named on the page each finding sits on. Where a register could not be read, this document says so in its place rather than leaving the gap to be read as a clean result.

