


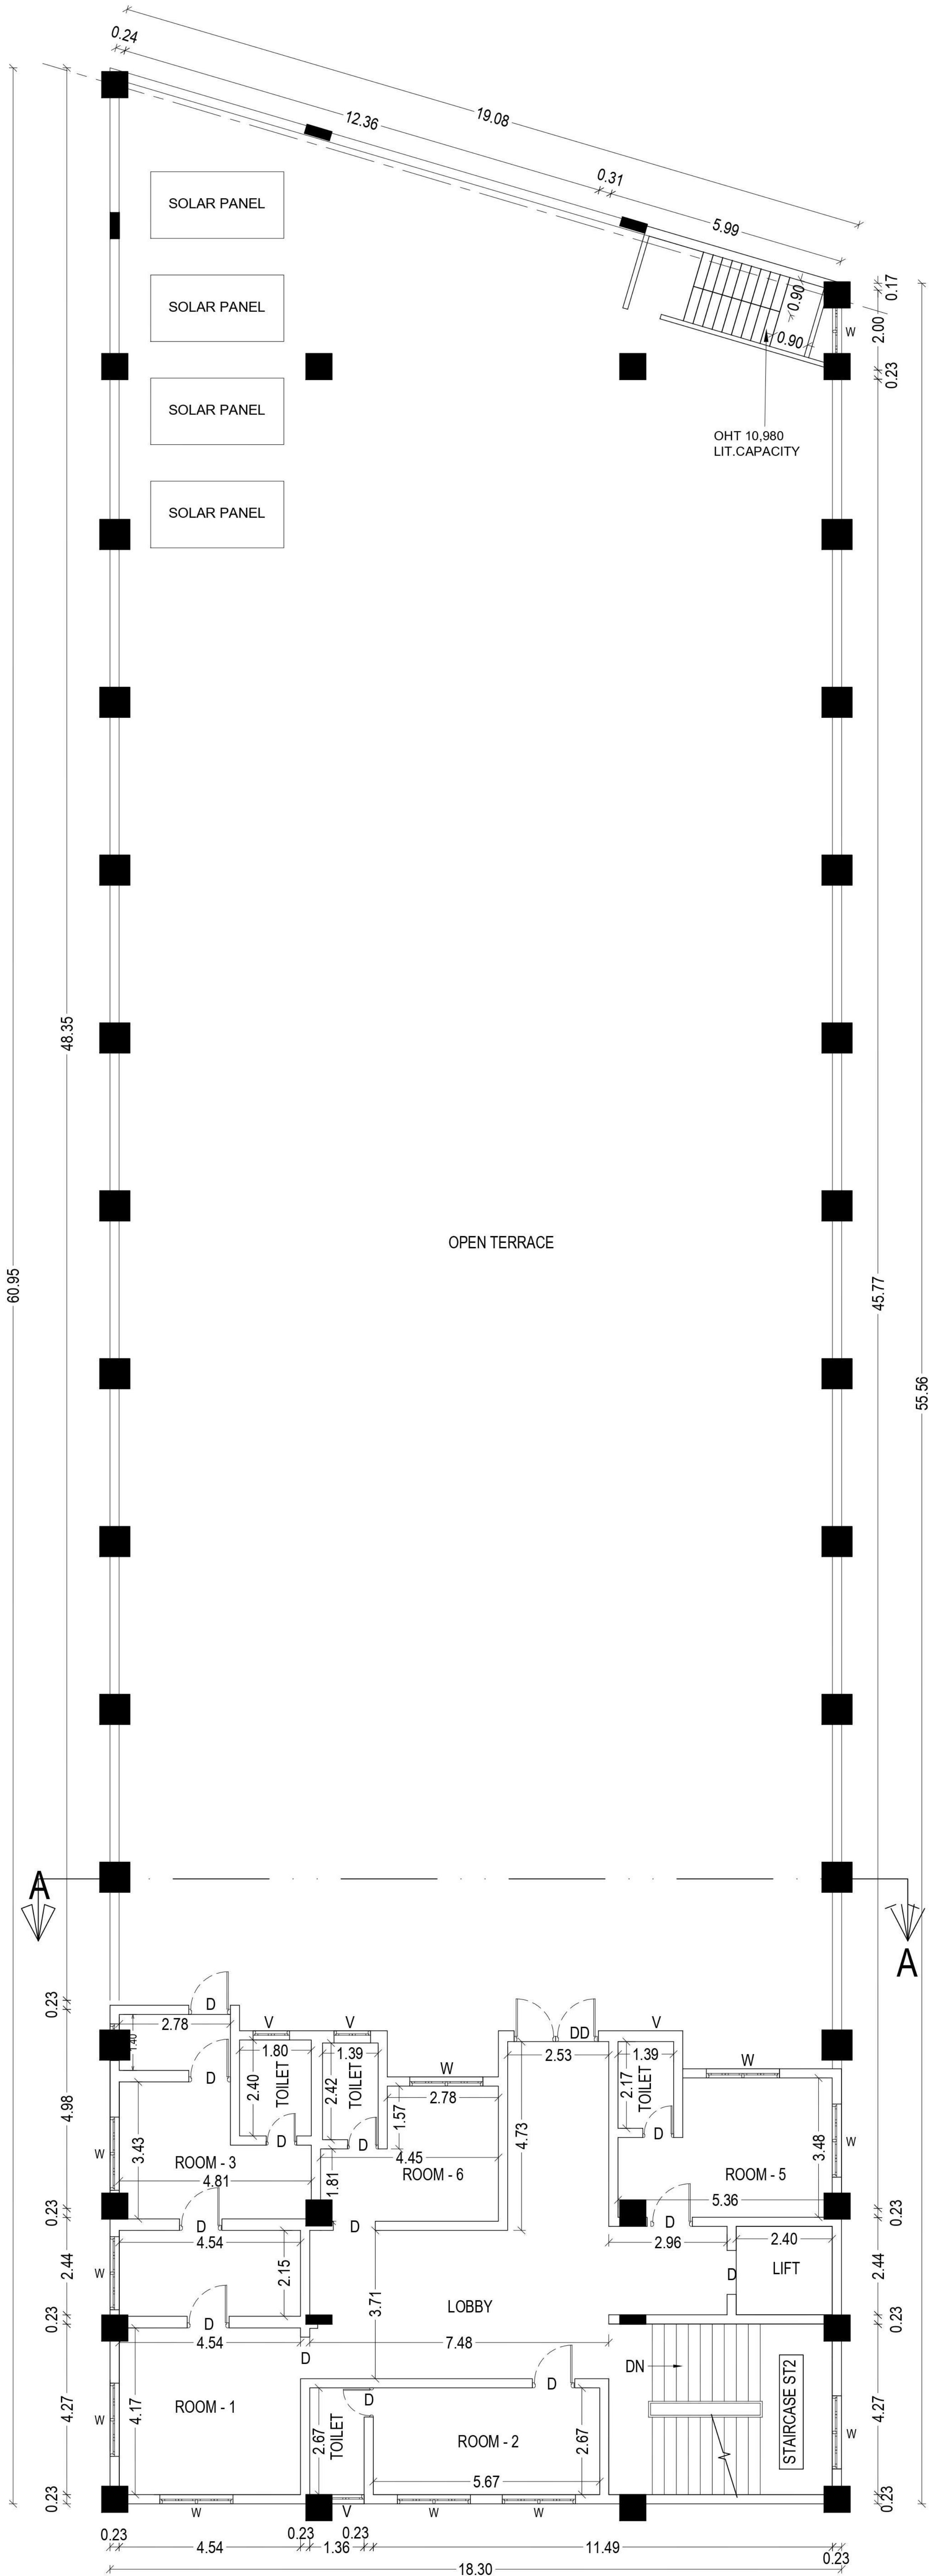


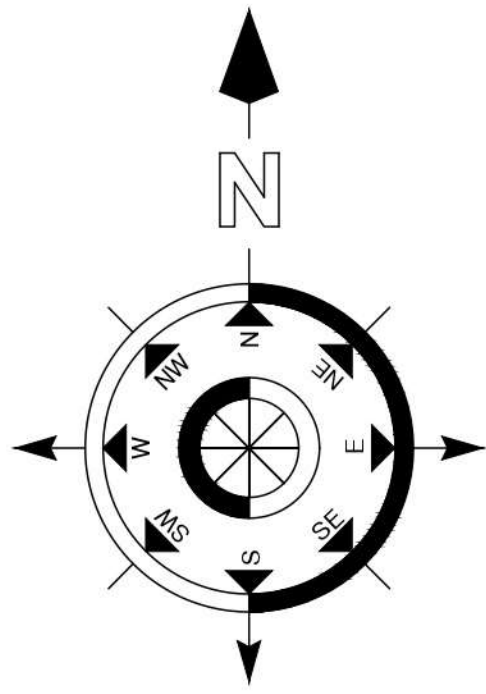

THIRD CUM TERRACE FLOOR PLAN (PROPOSED)

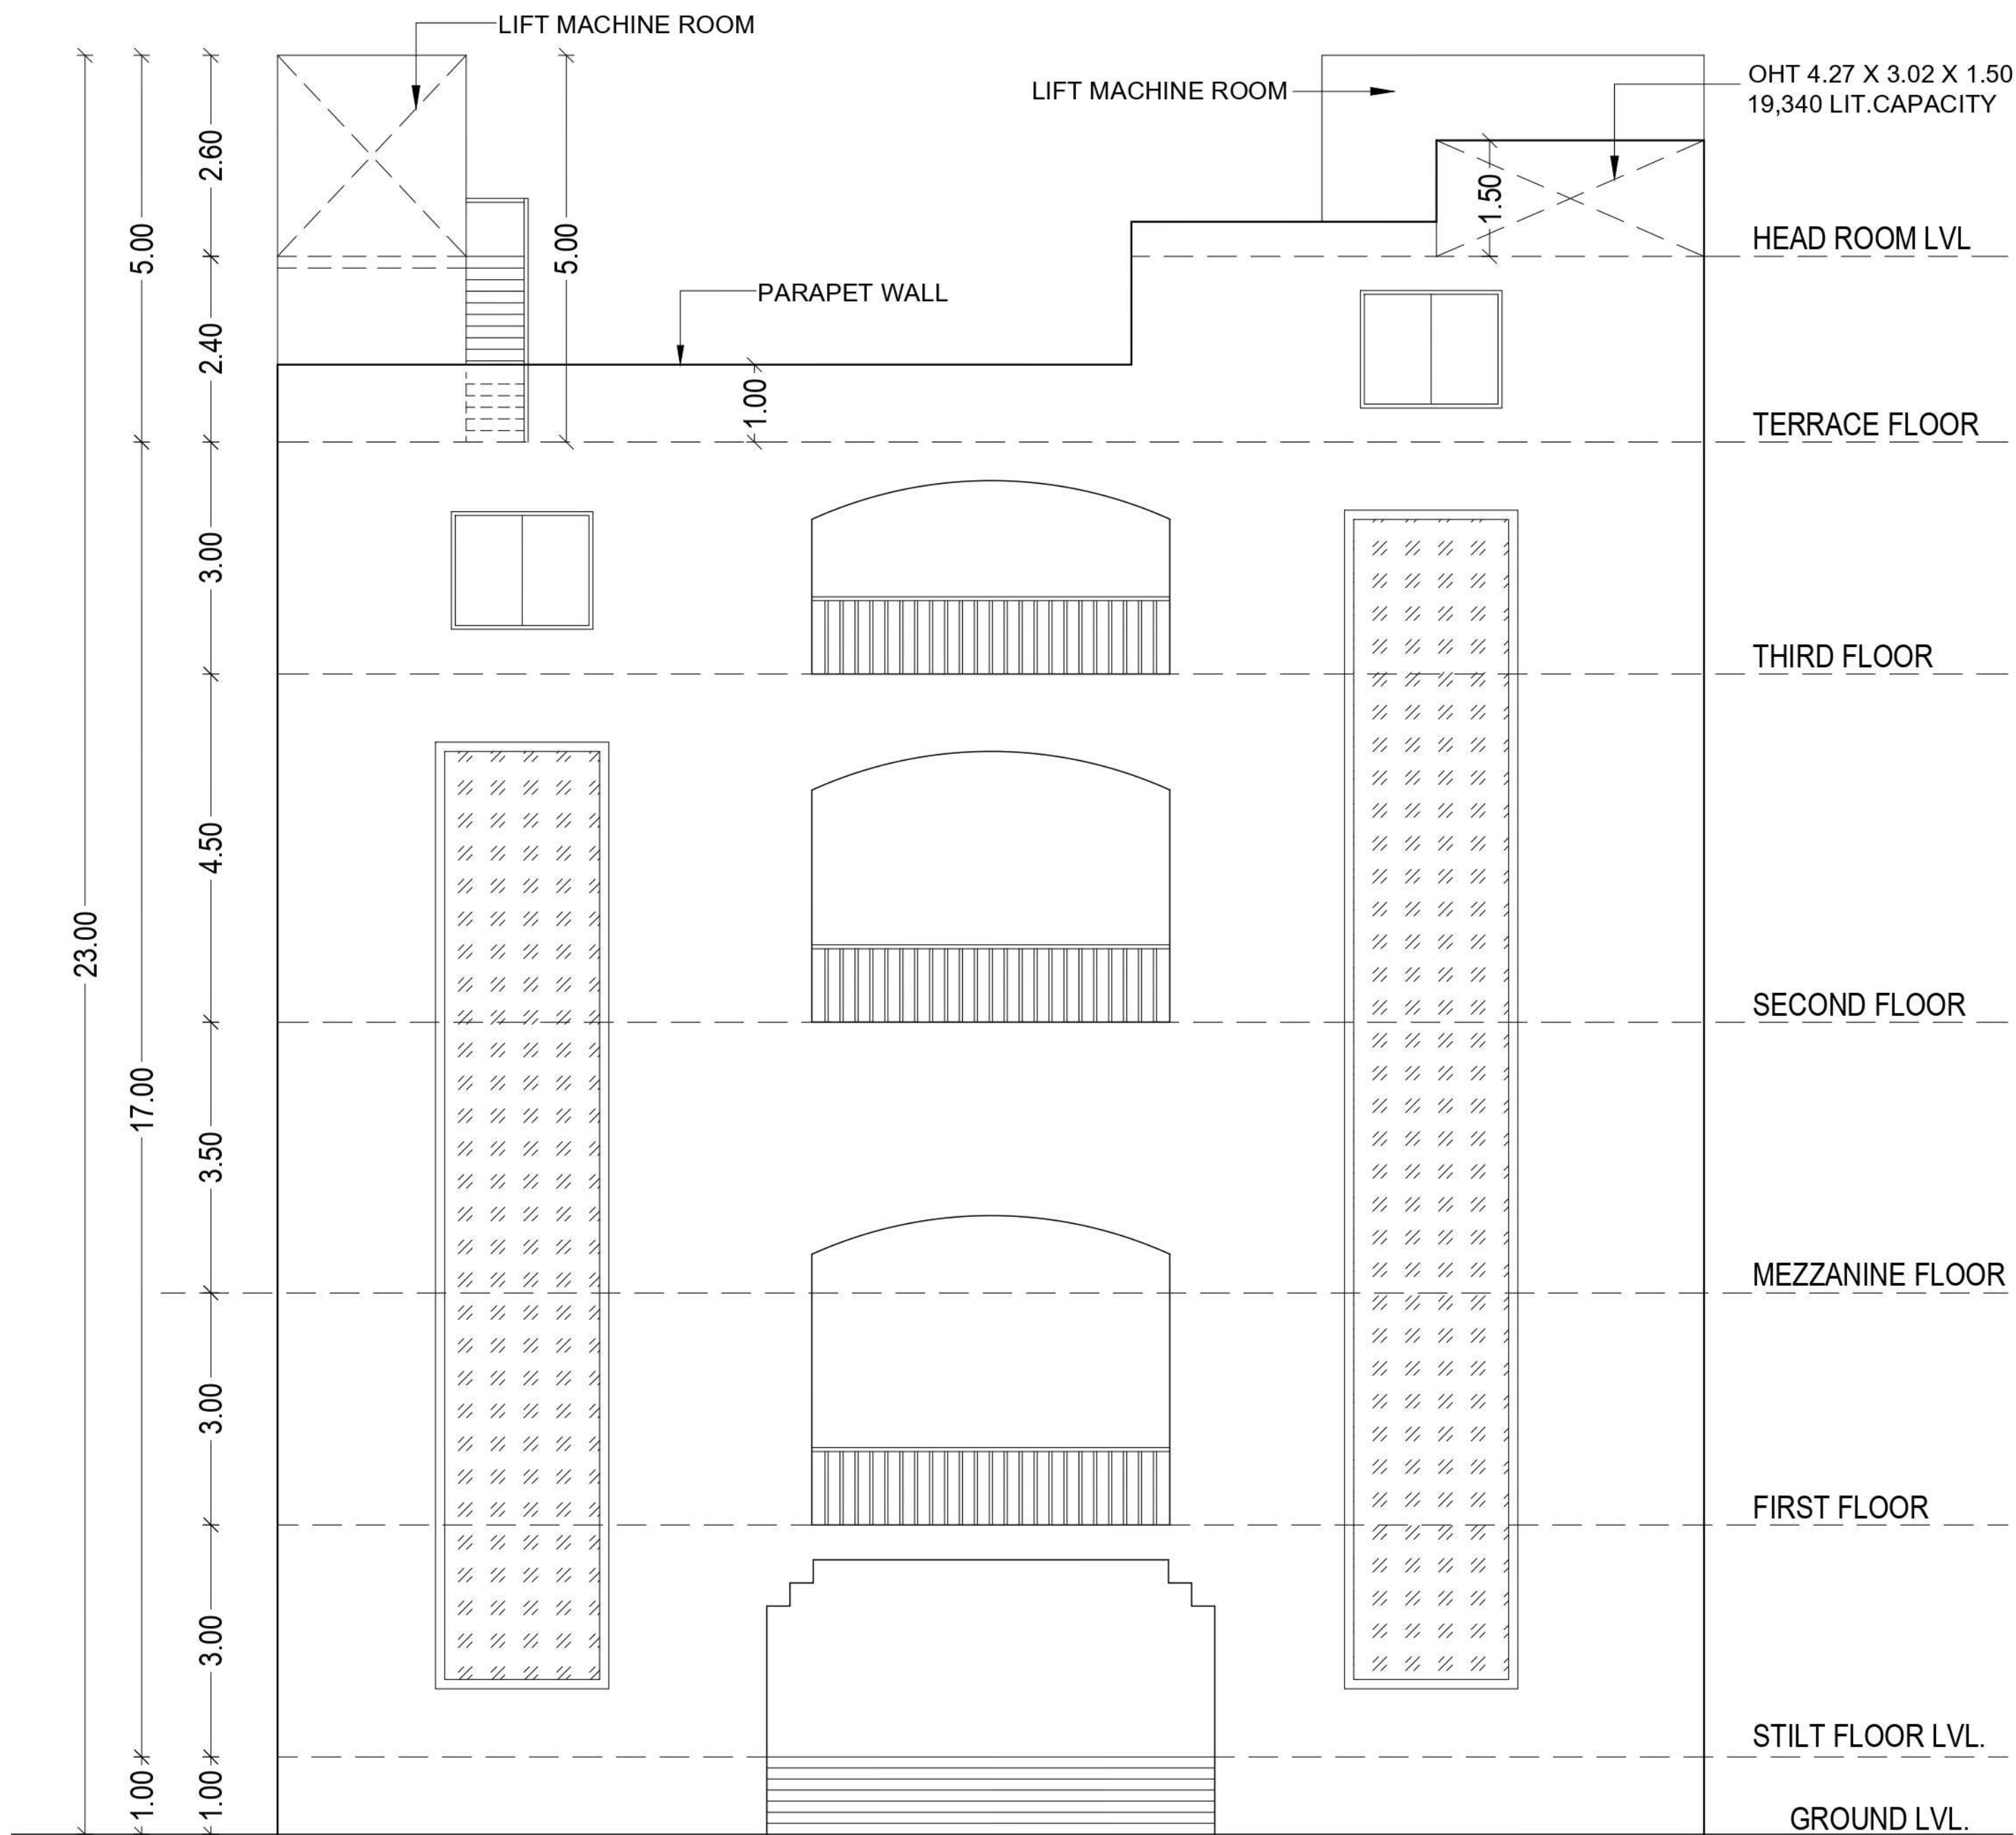

FRONT ELEVATION

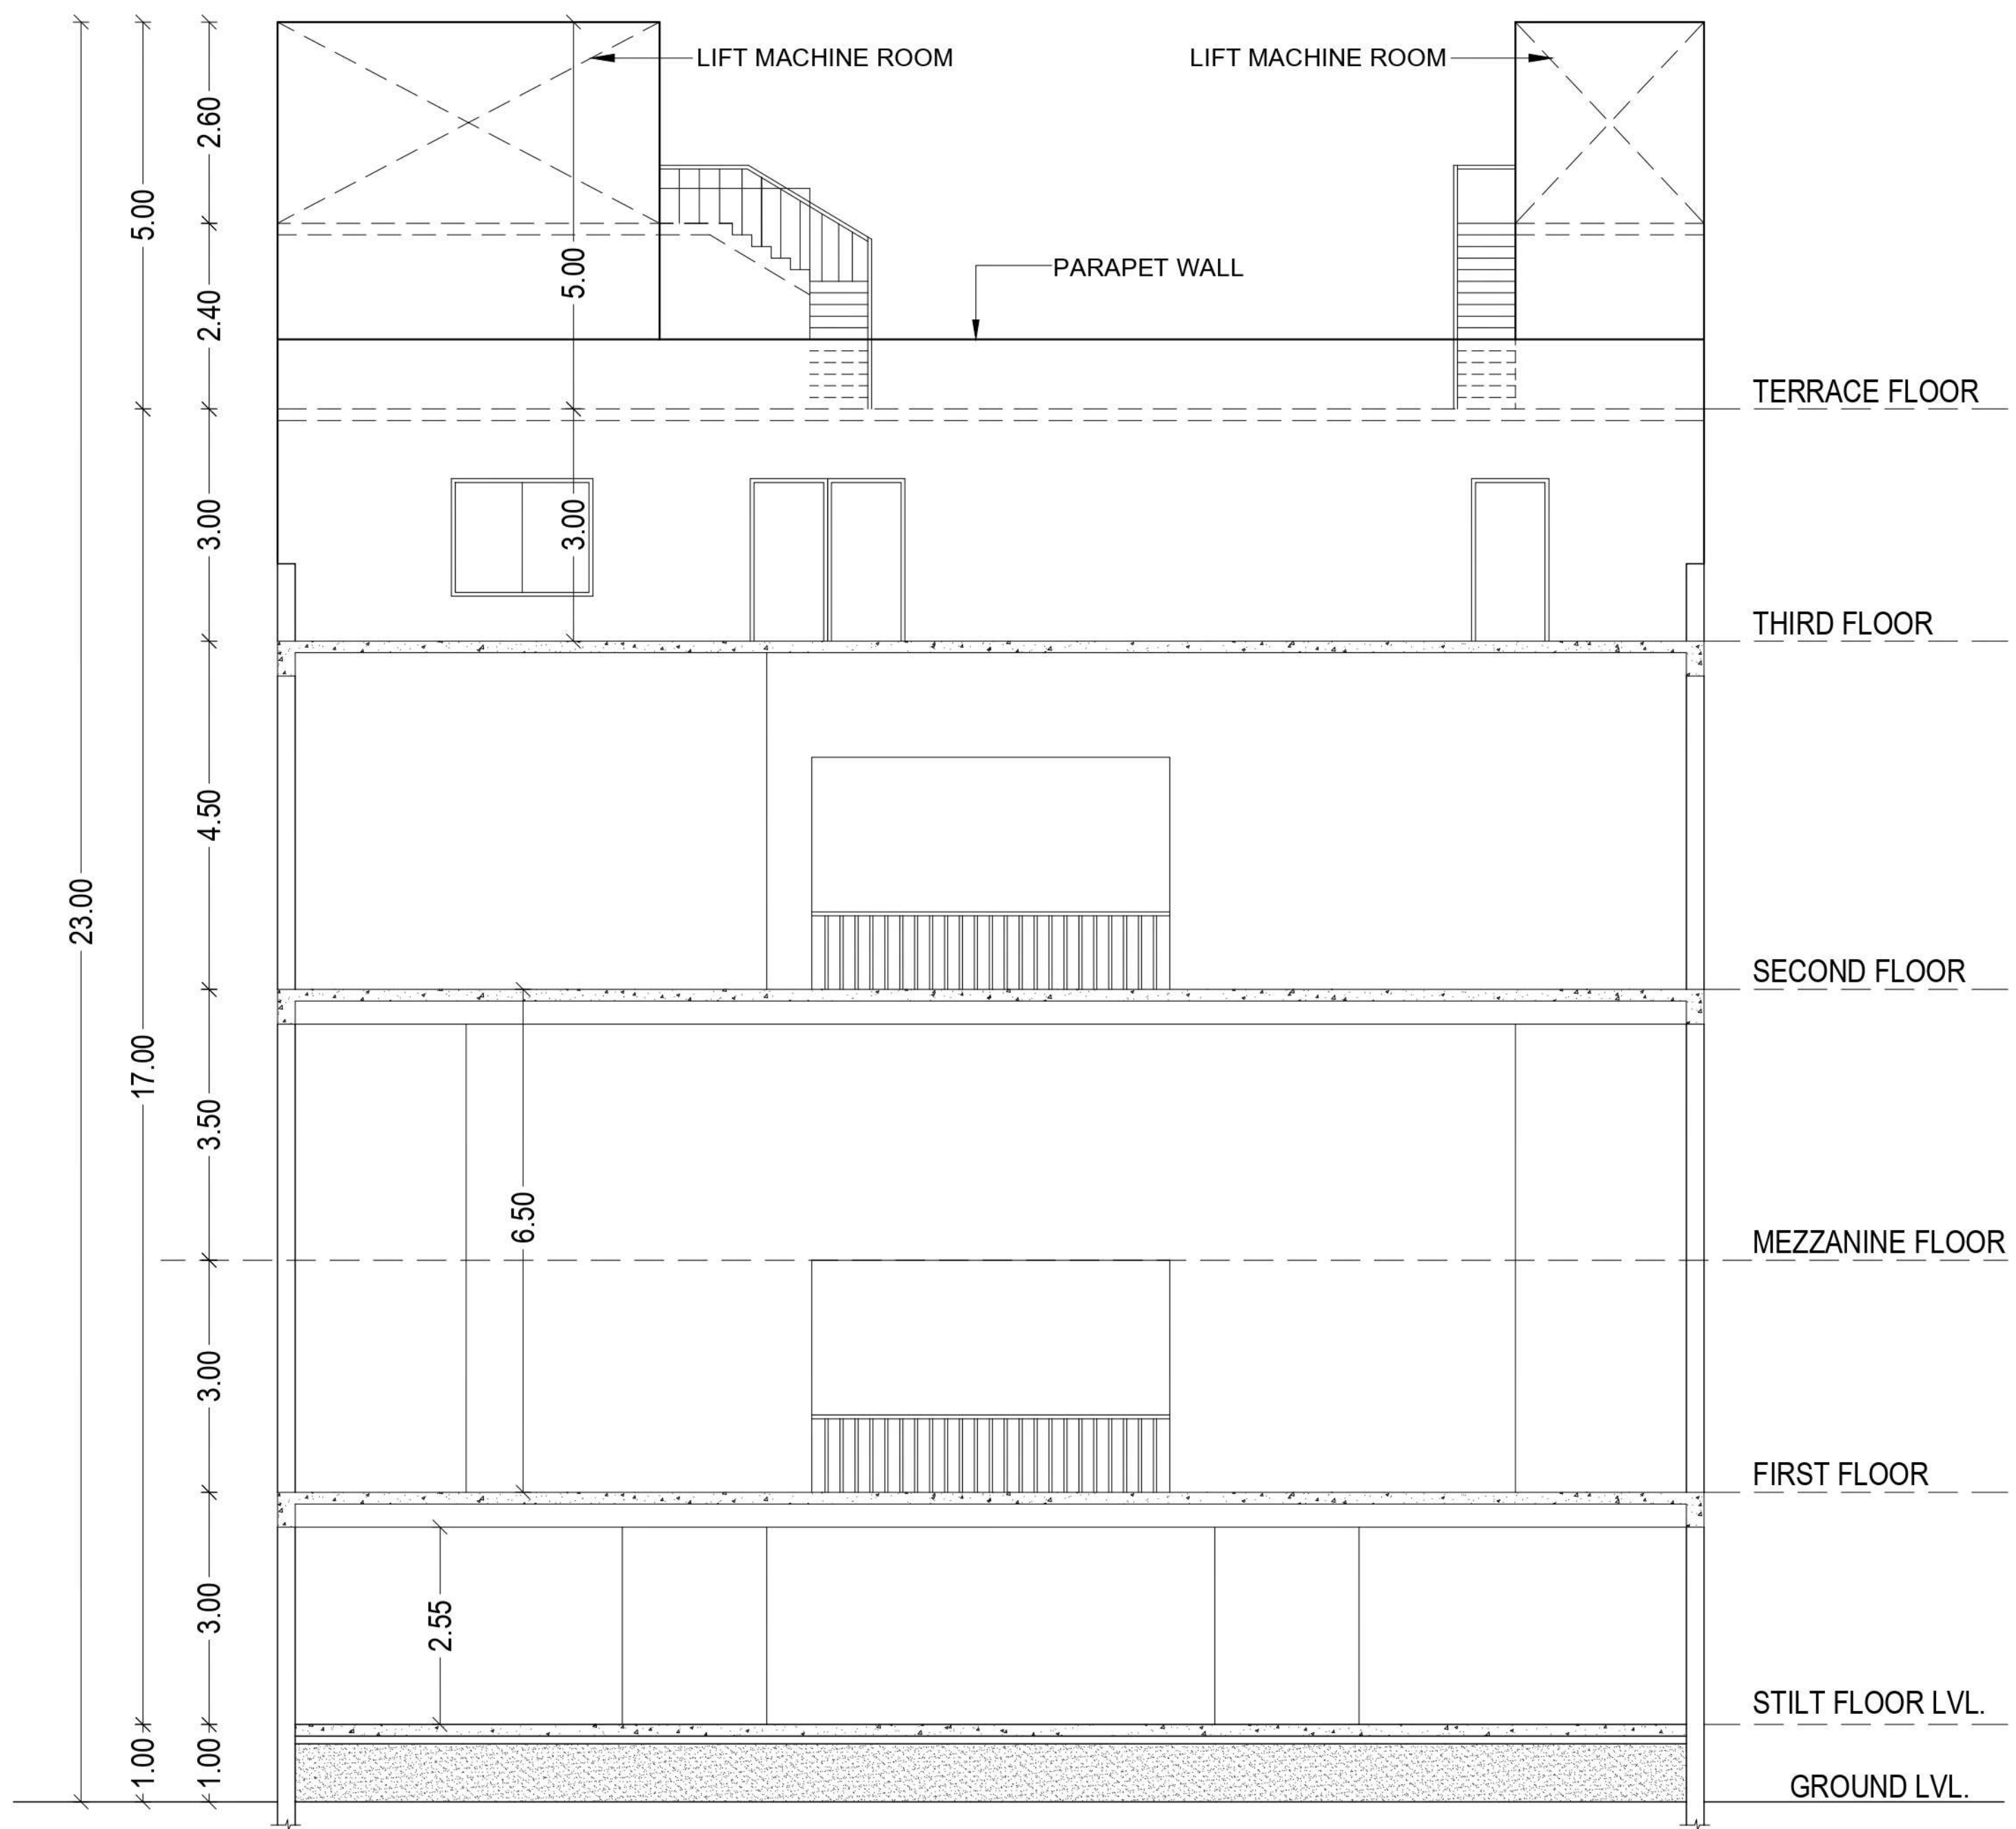

SECTION - AA

SCHEDULE OF JOINERY		
TYPE	DESCRIPTION	SIZE IN M
D1	DOOR	0.91 X 2.40
D2	DOOR	0.76 X 2.13
W	WINDOW	1.83 X 1.52
G	GLAZING	-
V	VENTILATOR	0.91 X 0.60
DD	DOUBLE DOOR	2.10 X 2.10

OWNER :



ARCHITECT :

DINESH K
Architect CA/2009/43967
No. 10/1, Second Street,
Kashunbai Nagar, Ayadi,
Chennai - 600054.

STRUCTURAL ENGINEER :

B. SENTHILKUMAR, M.E.(Structural)
Licenced Building Surveyor
Coimbatore LPA/SE/08-II/19/03/013
17/12, V.C.S. Nagar
G.N. Mills Post, Coimbatore-641 029
Cell: 98958 52256





COLOUR CODE :

EXISTING

PROPOSED

TITLE:-
THIRD CUM TERRACE FLOOR,
SECTION & ELEVATION

SCALE - 1:100 SHEET NO - 3/3

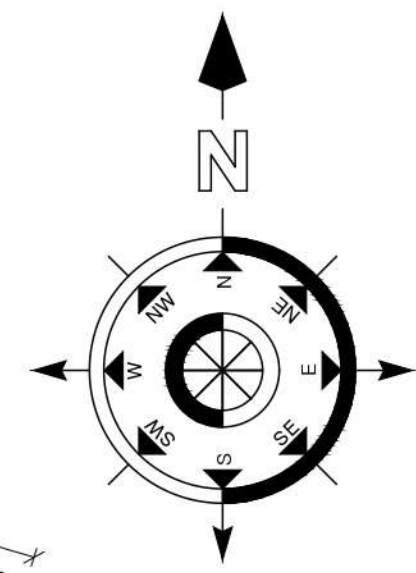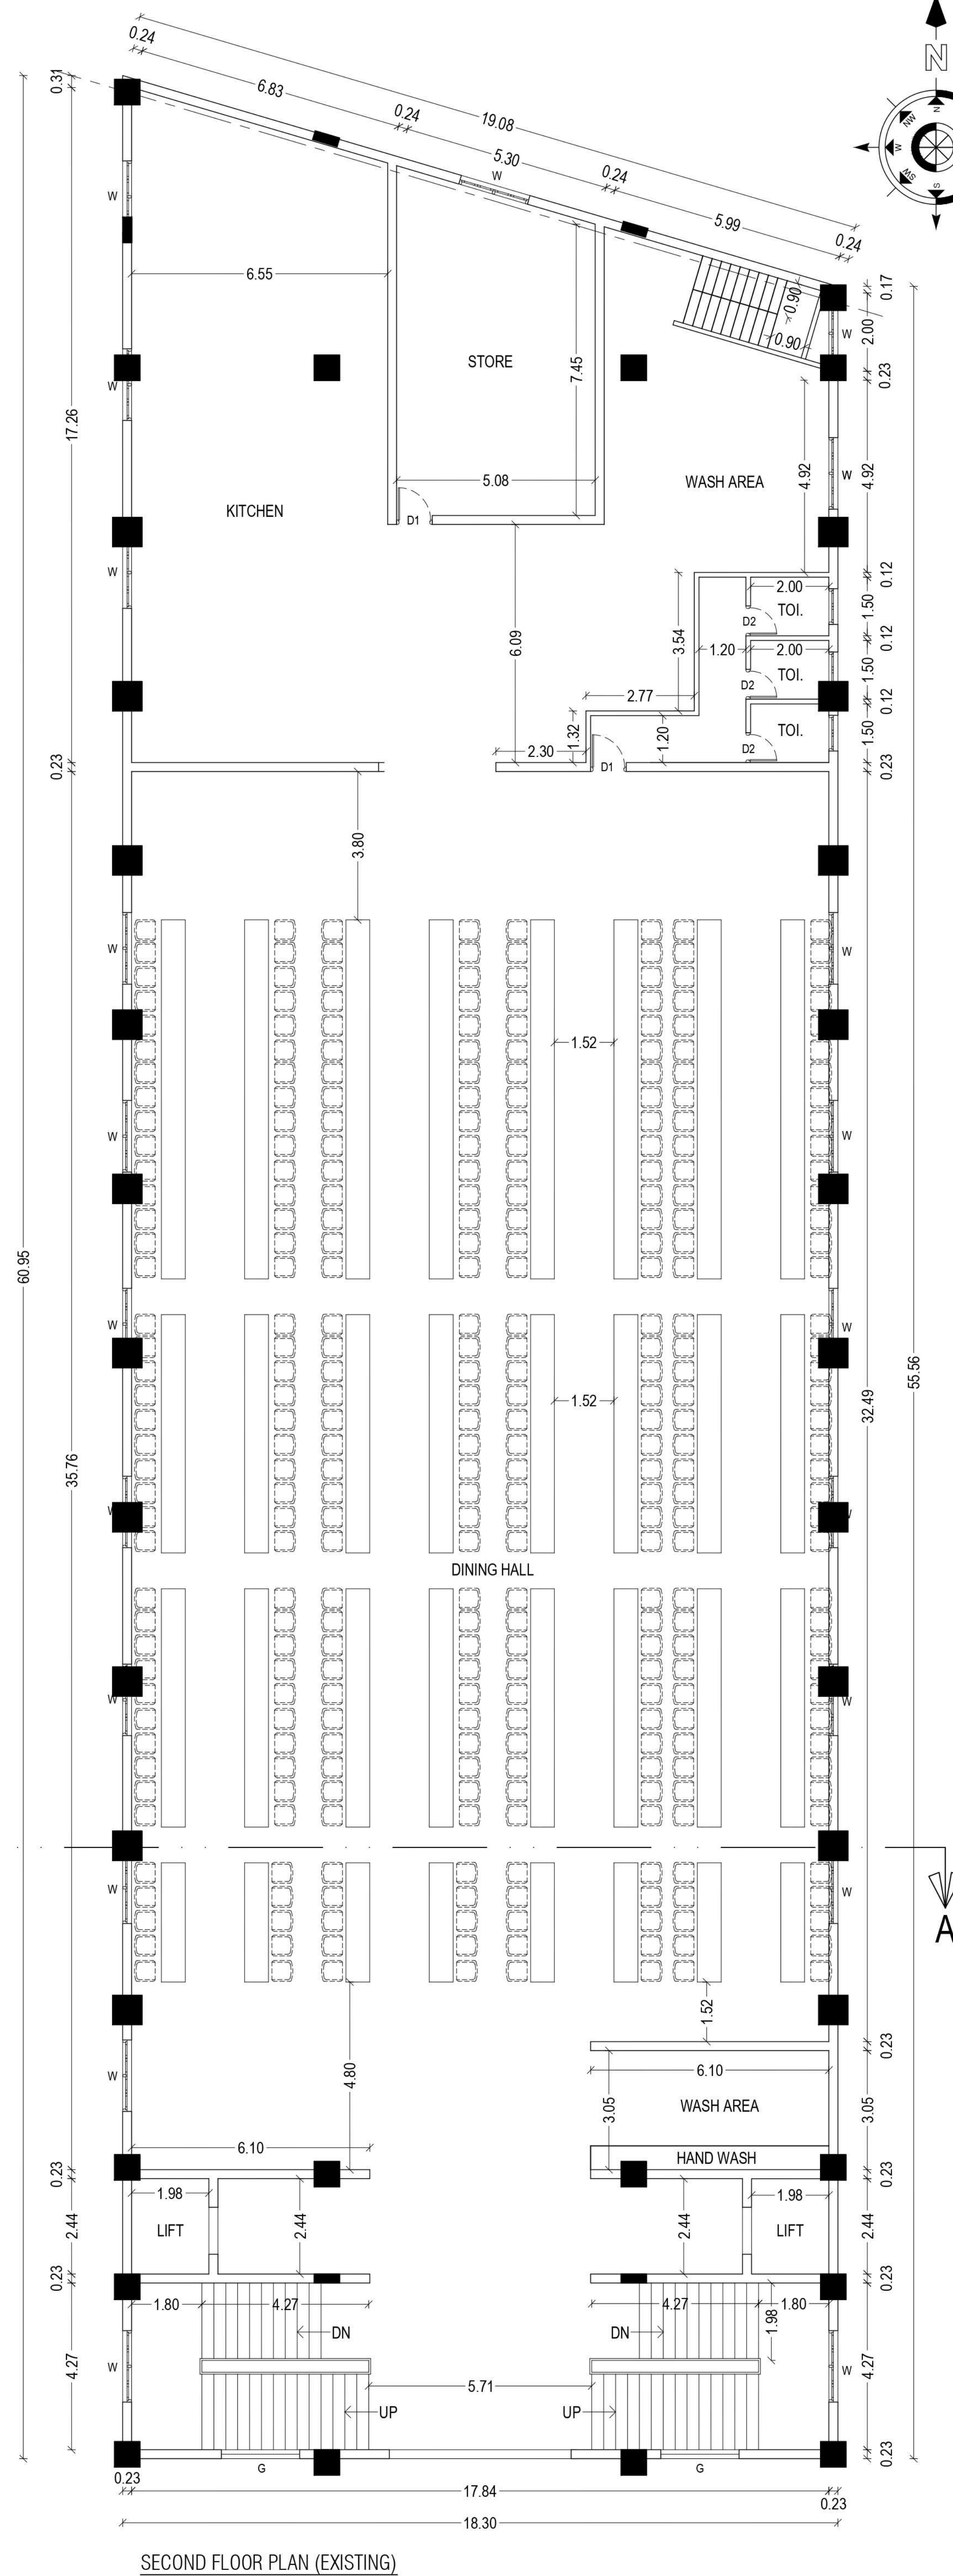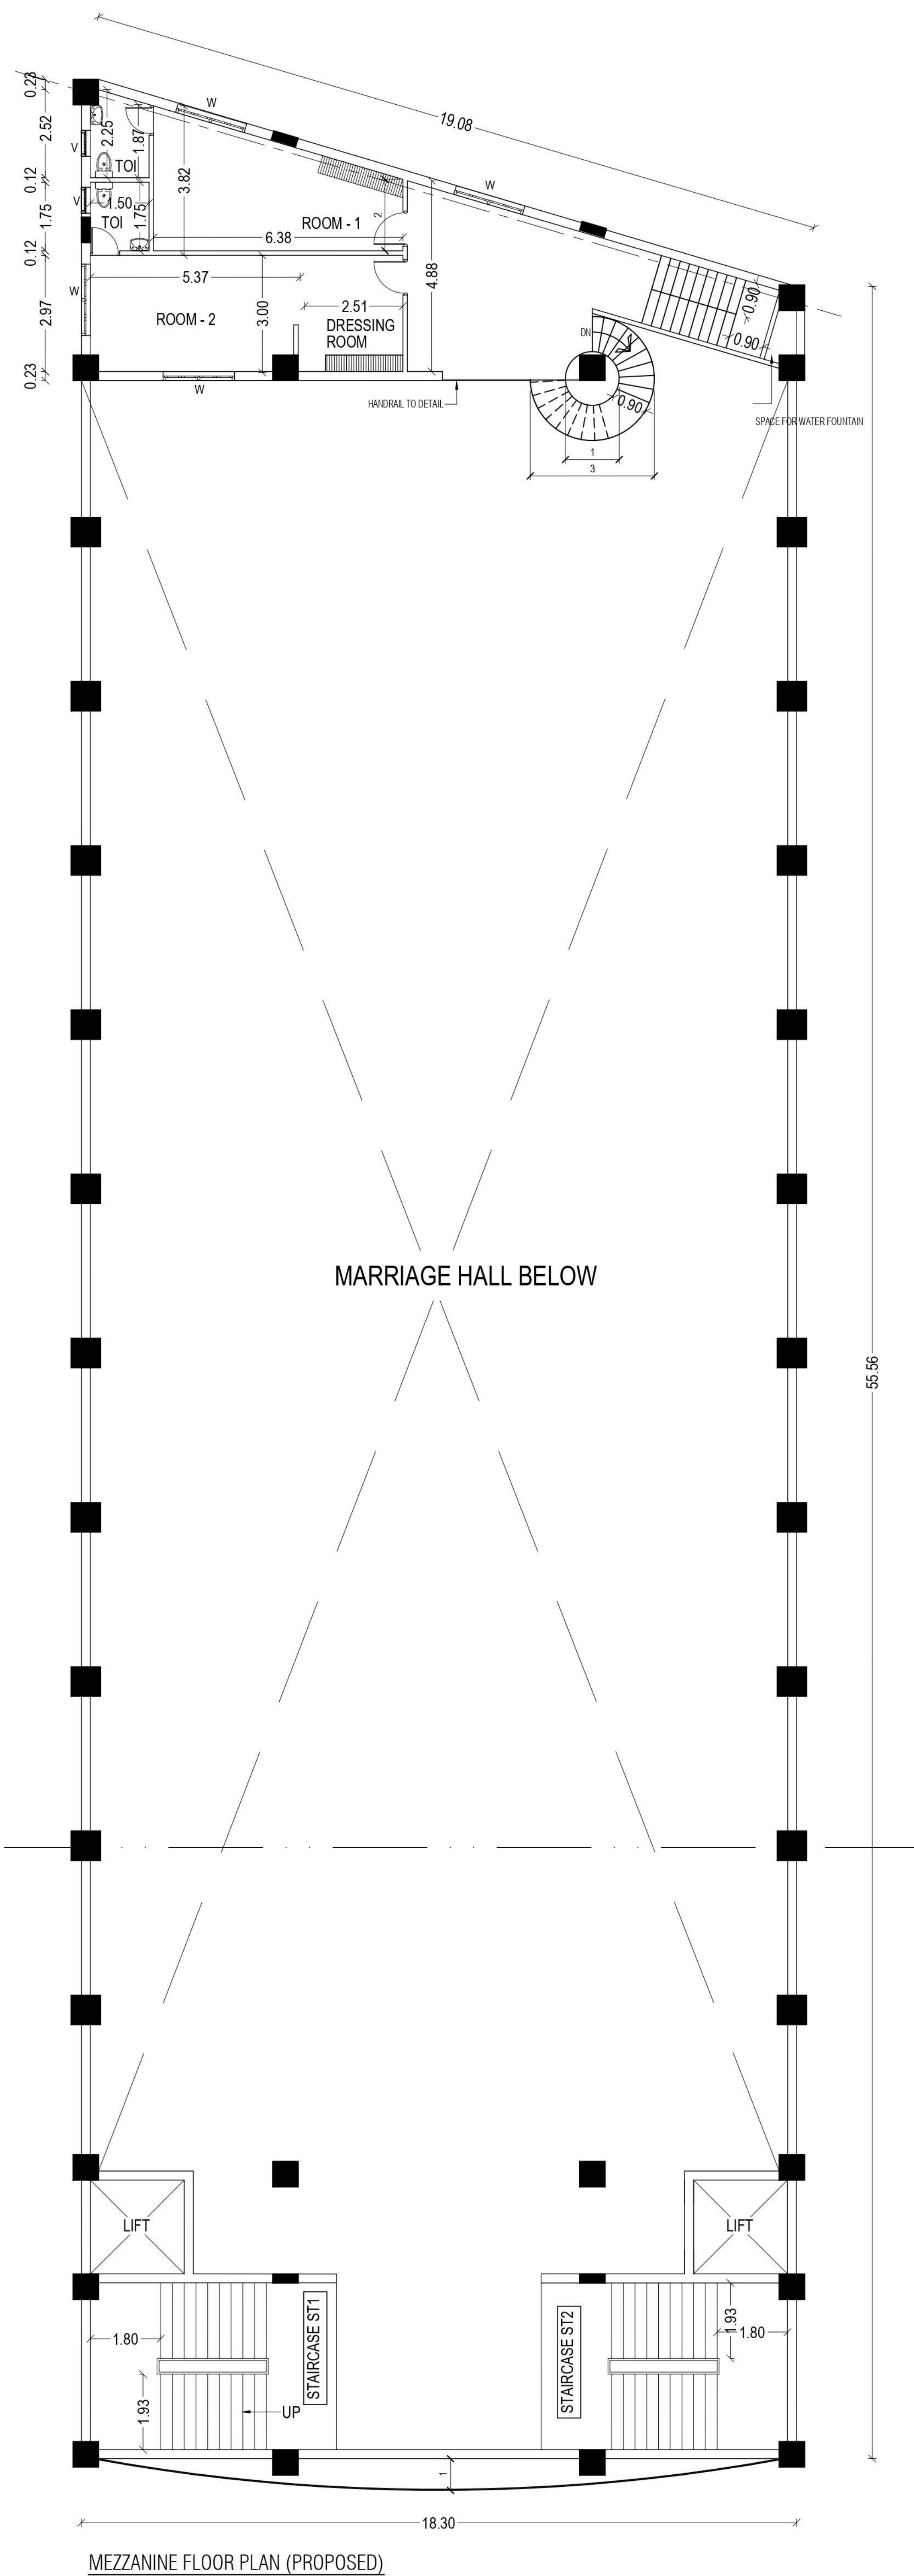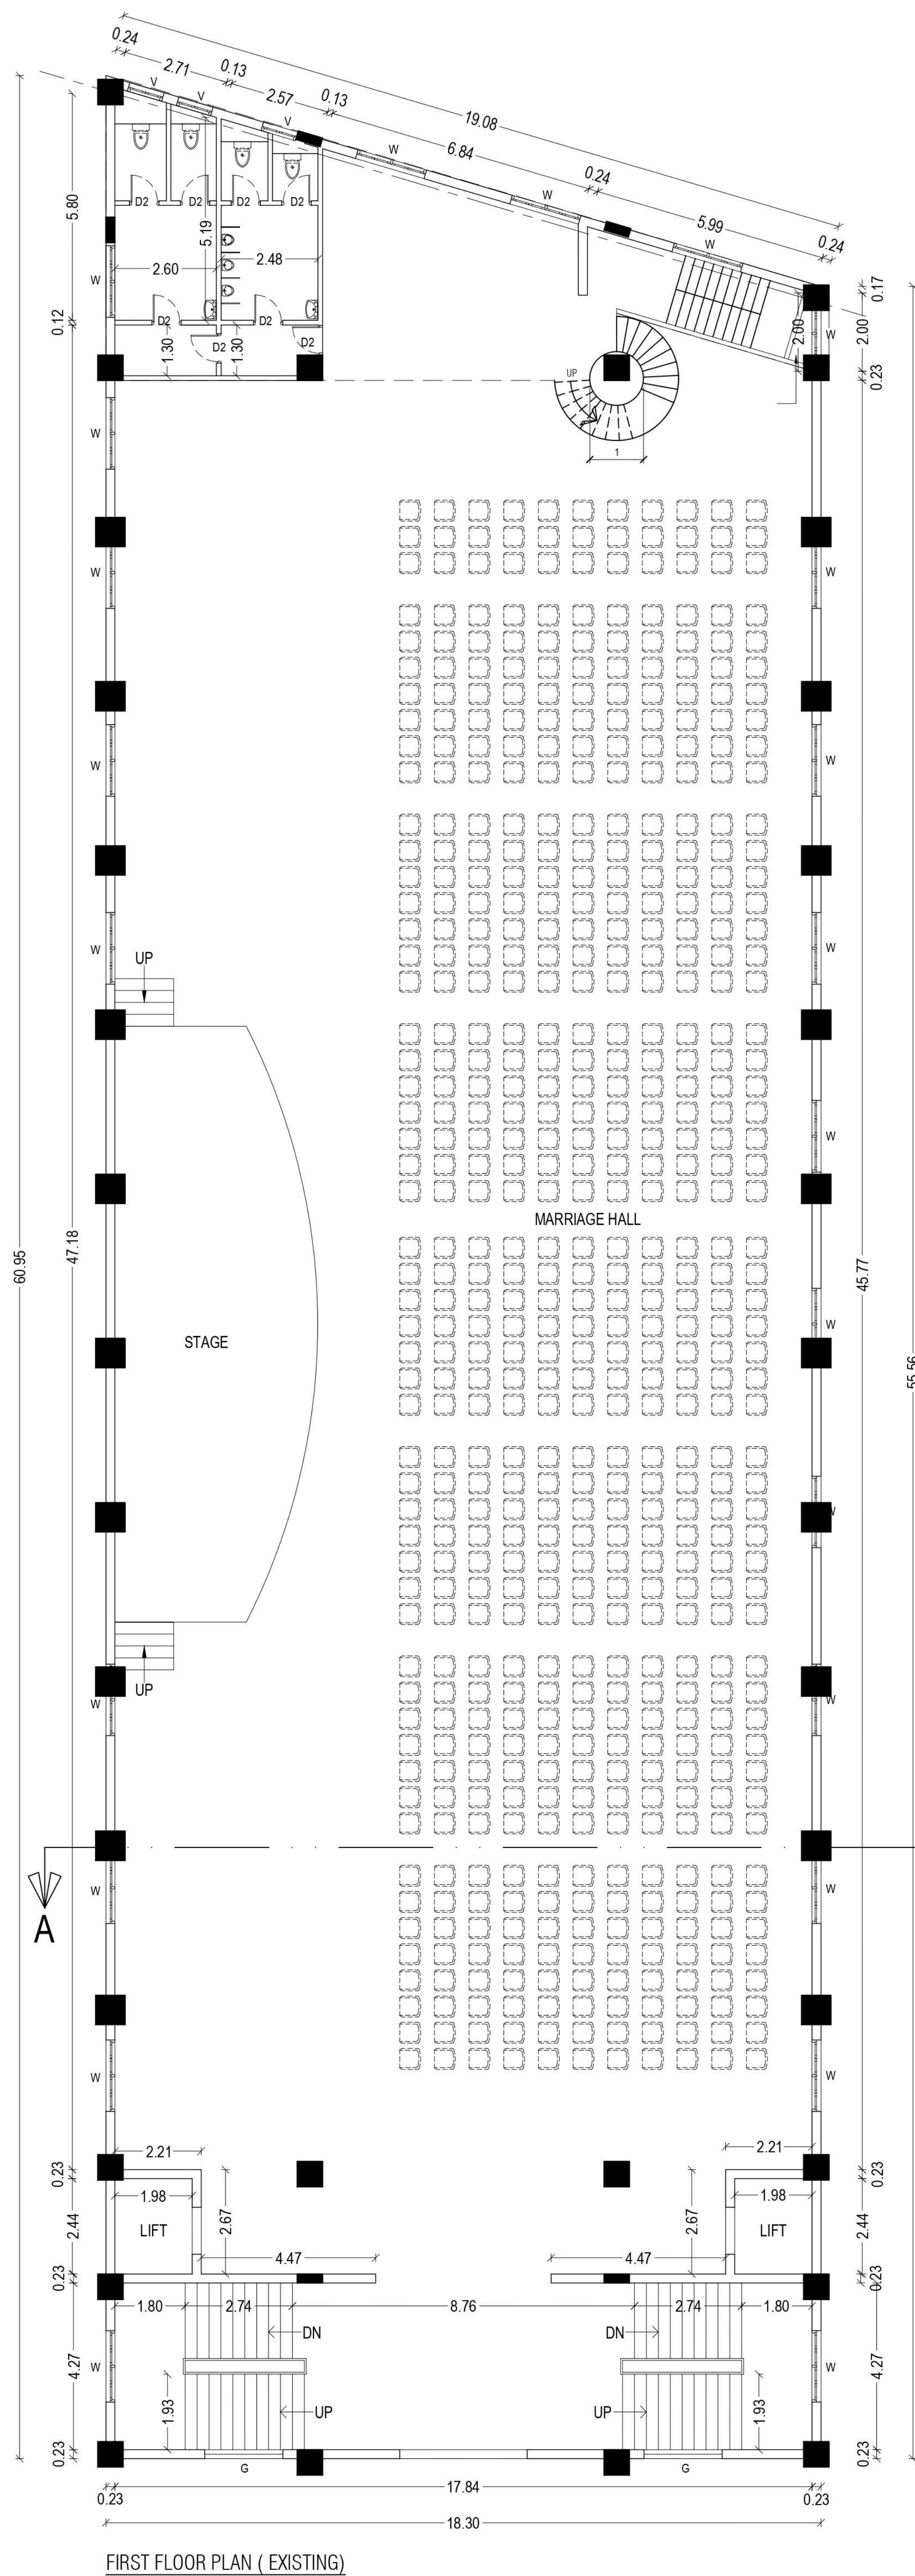

SCHEDULE OF JOINERY		
TYPE	DESCRIPTION	SIZE IN M
D1	DOOR	0.91 X 2.40
D2	DOOR	0.76 X 2.13
W	WINDOW	1.83 X 1.52
G	GLAZING	-
V	VENTILATOR	0.91 X 0.60

COLOUR CODE :

EXISTING

PROPOSED

OWNER :



ARCHITECT :


Architect CA/2009/43967
No. 10/1, Second Street,
Kasthurbaal Nagar, Avadi,
Chennai - 600054.

STRUCTURAL ENGINEER :


B. SENTHILKUMAR, M.E (Structural)
Licensed Building Surveyor
Coimbatore LPA/SE/GR-1/19/03/013
17/12, V.C.S. Nagar
G.N. Mills Post, Coimbatore-641 029
Cell: 98658 52255

TITLE:-

FIRST FLOOR, MEZZANINE FLOOR
SECOND FLOOR PLAN

