




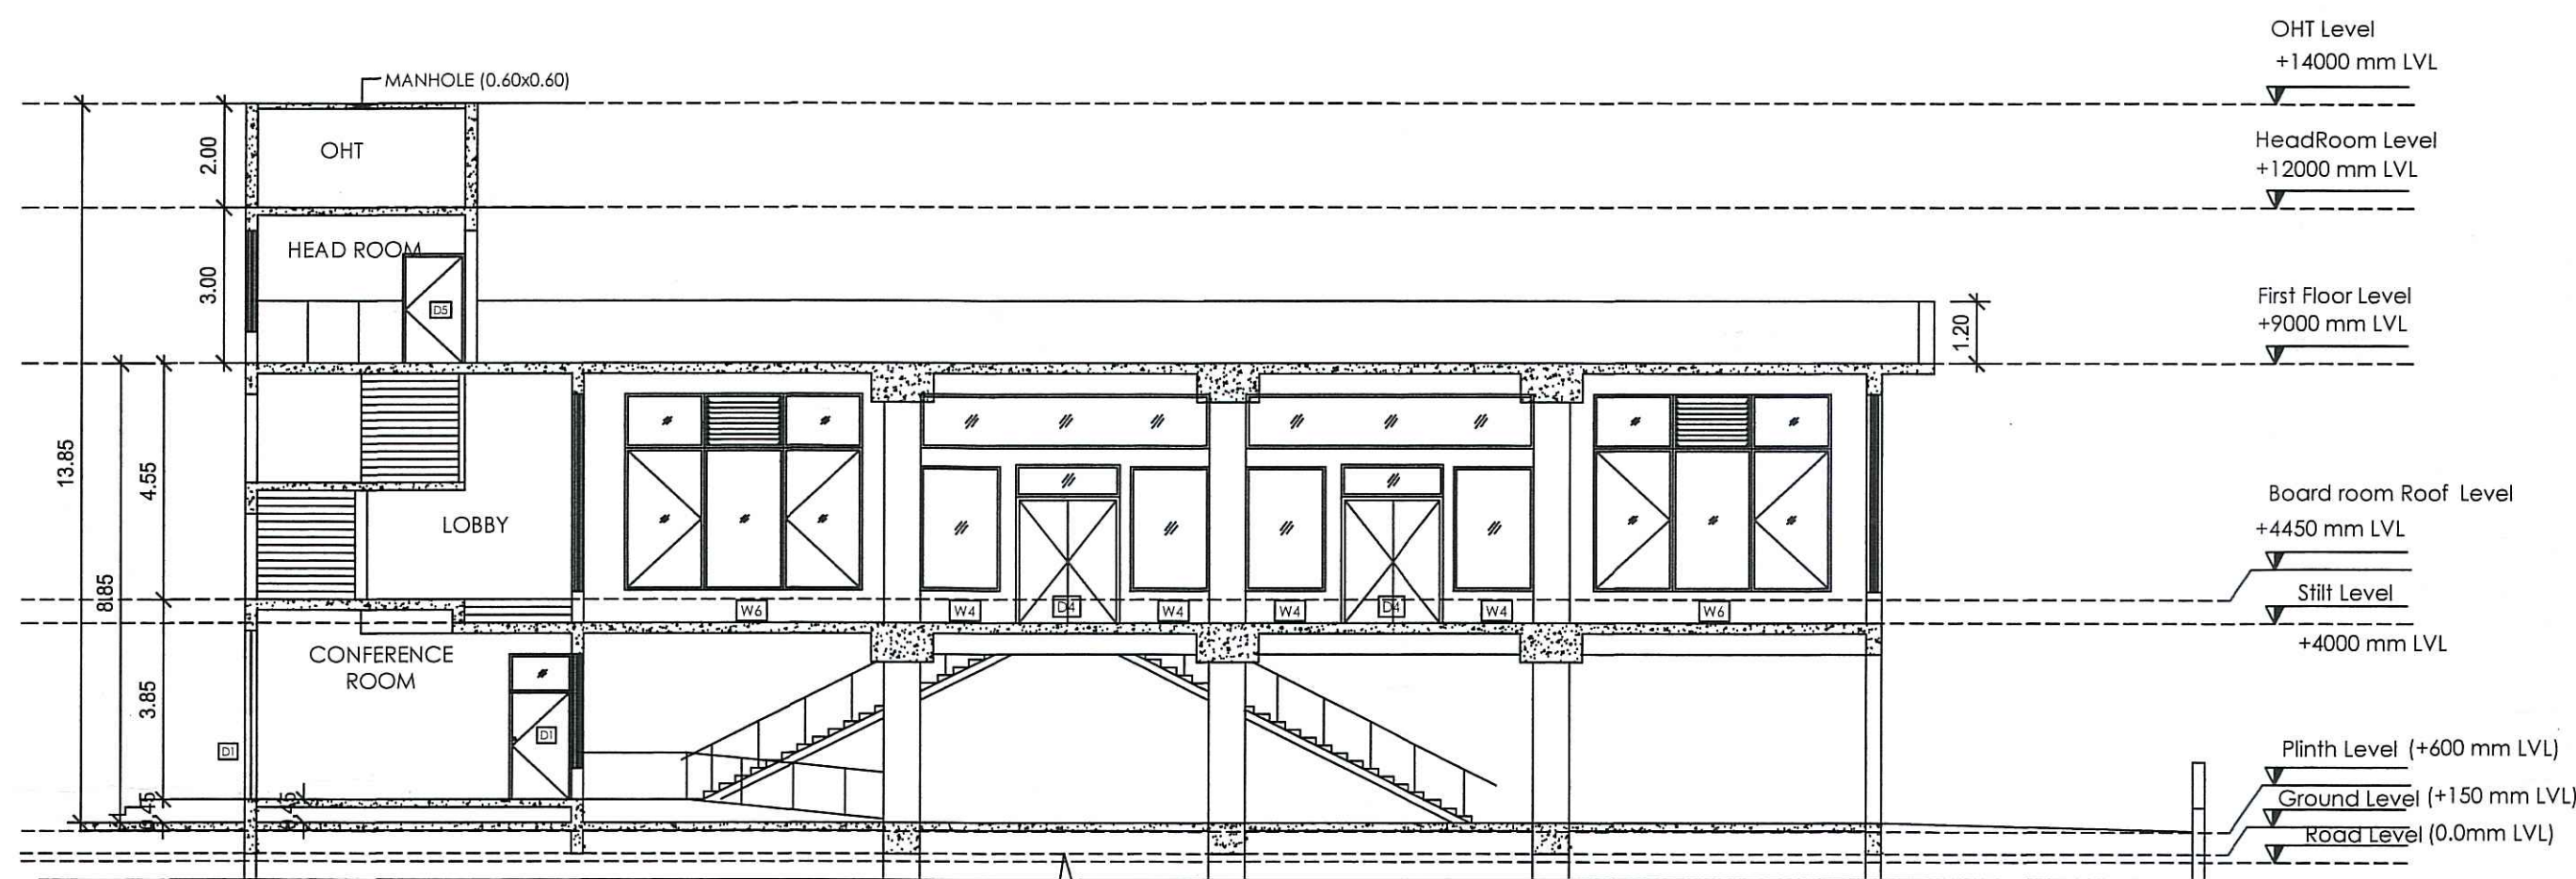


SECTION AA'

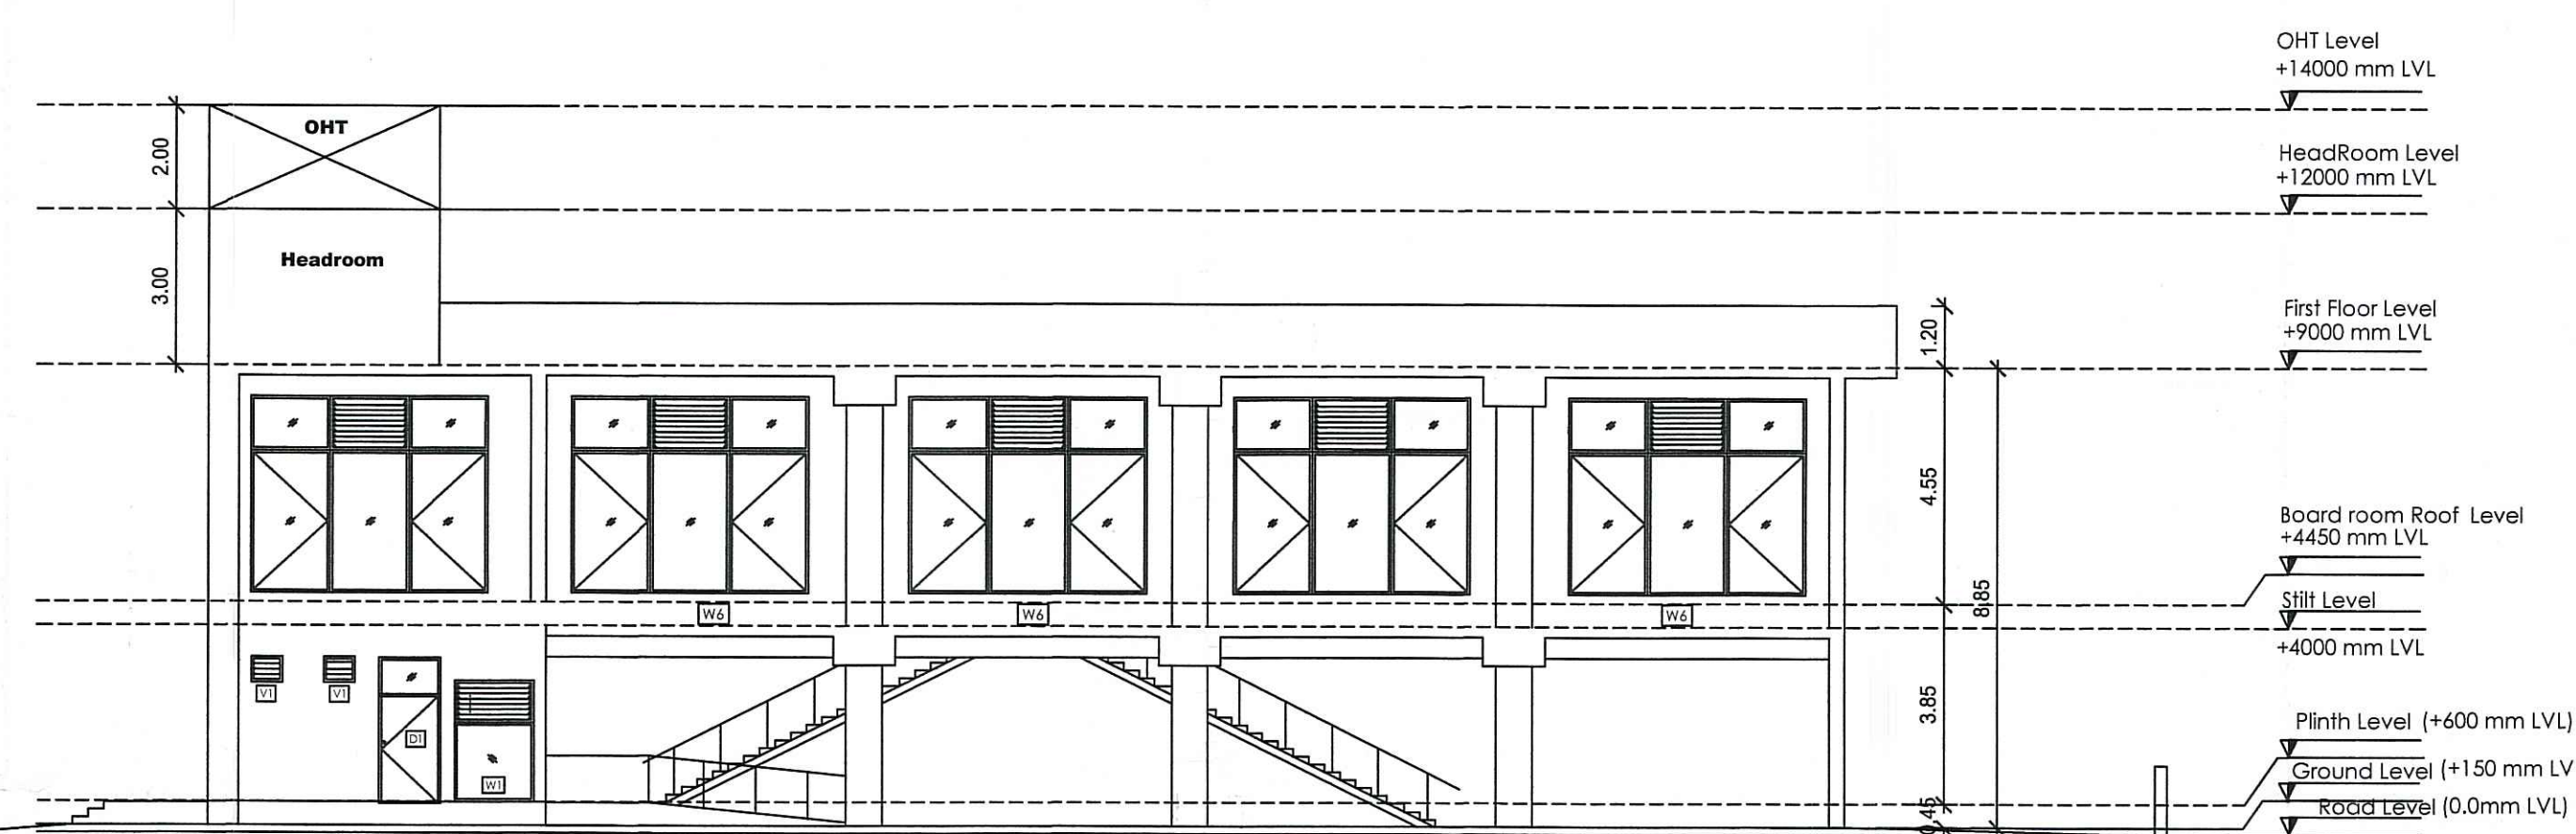


EAST ELEVATION

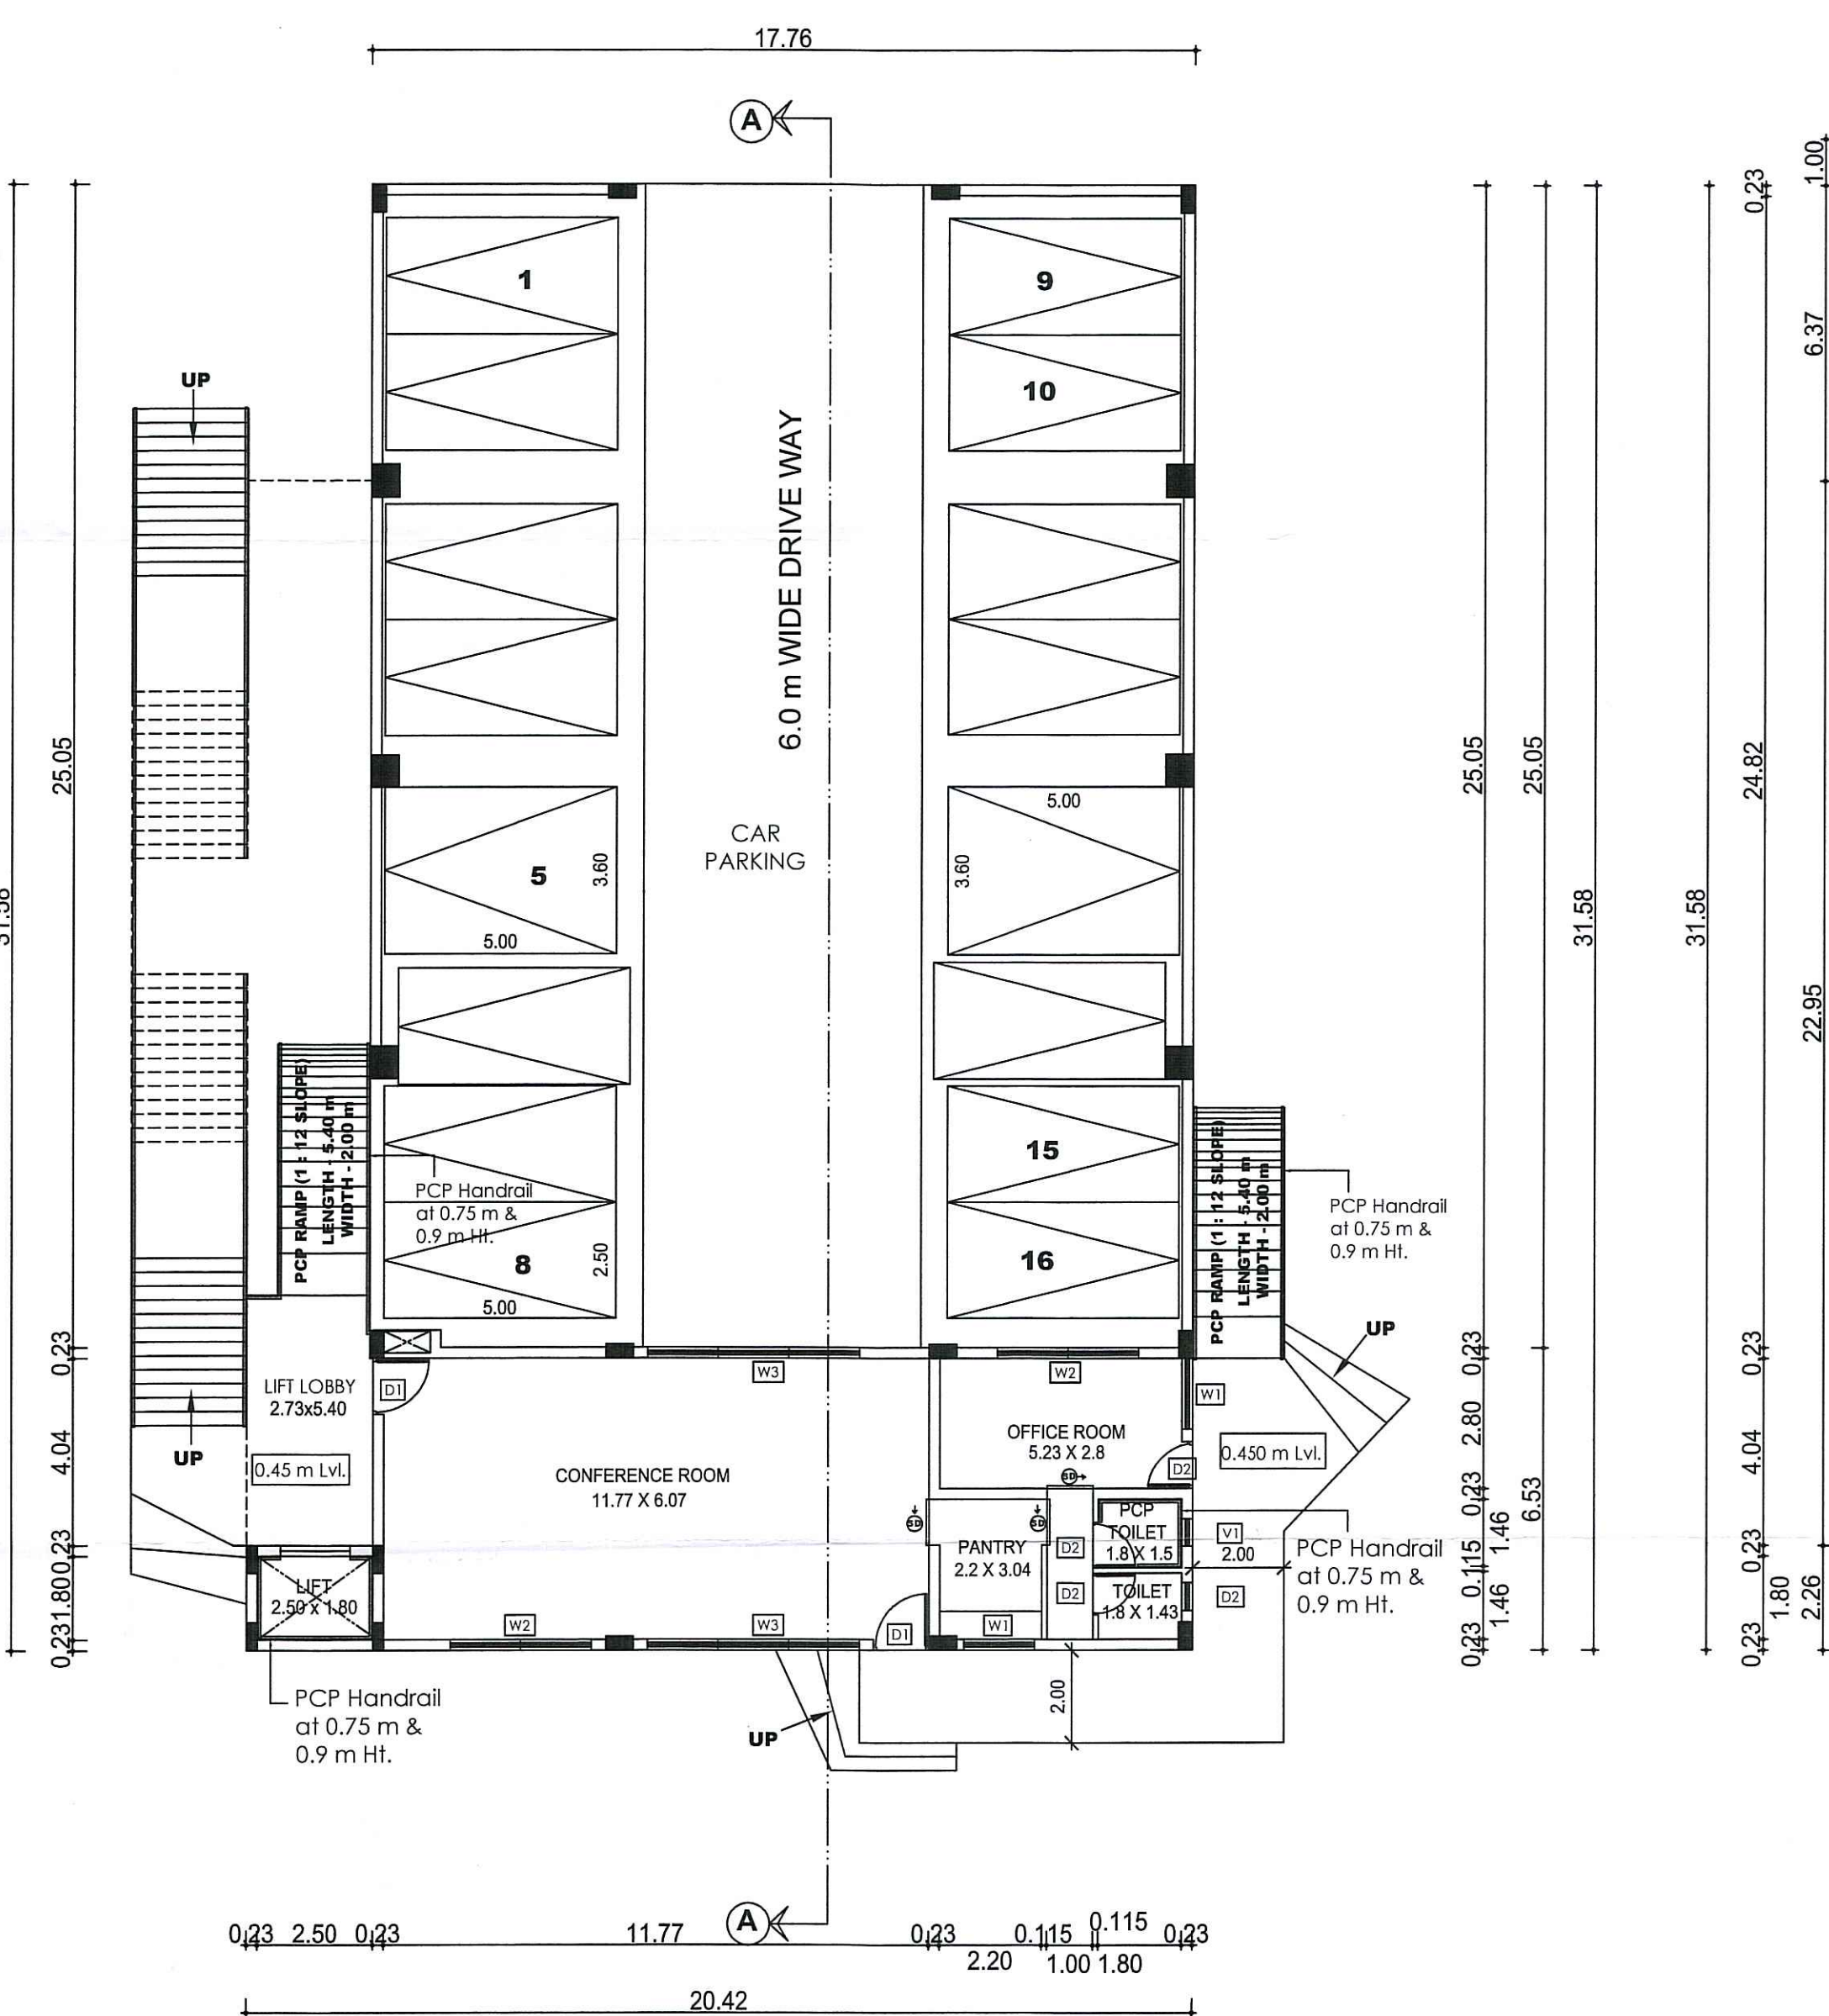

STILT FLOOR CUM GROUND FLOOR PLAN

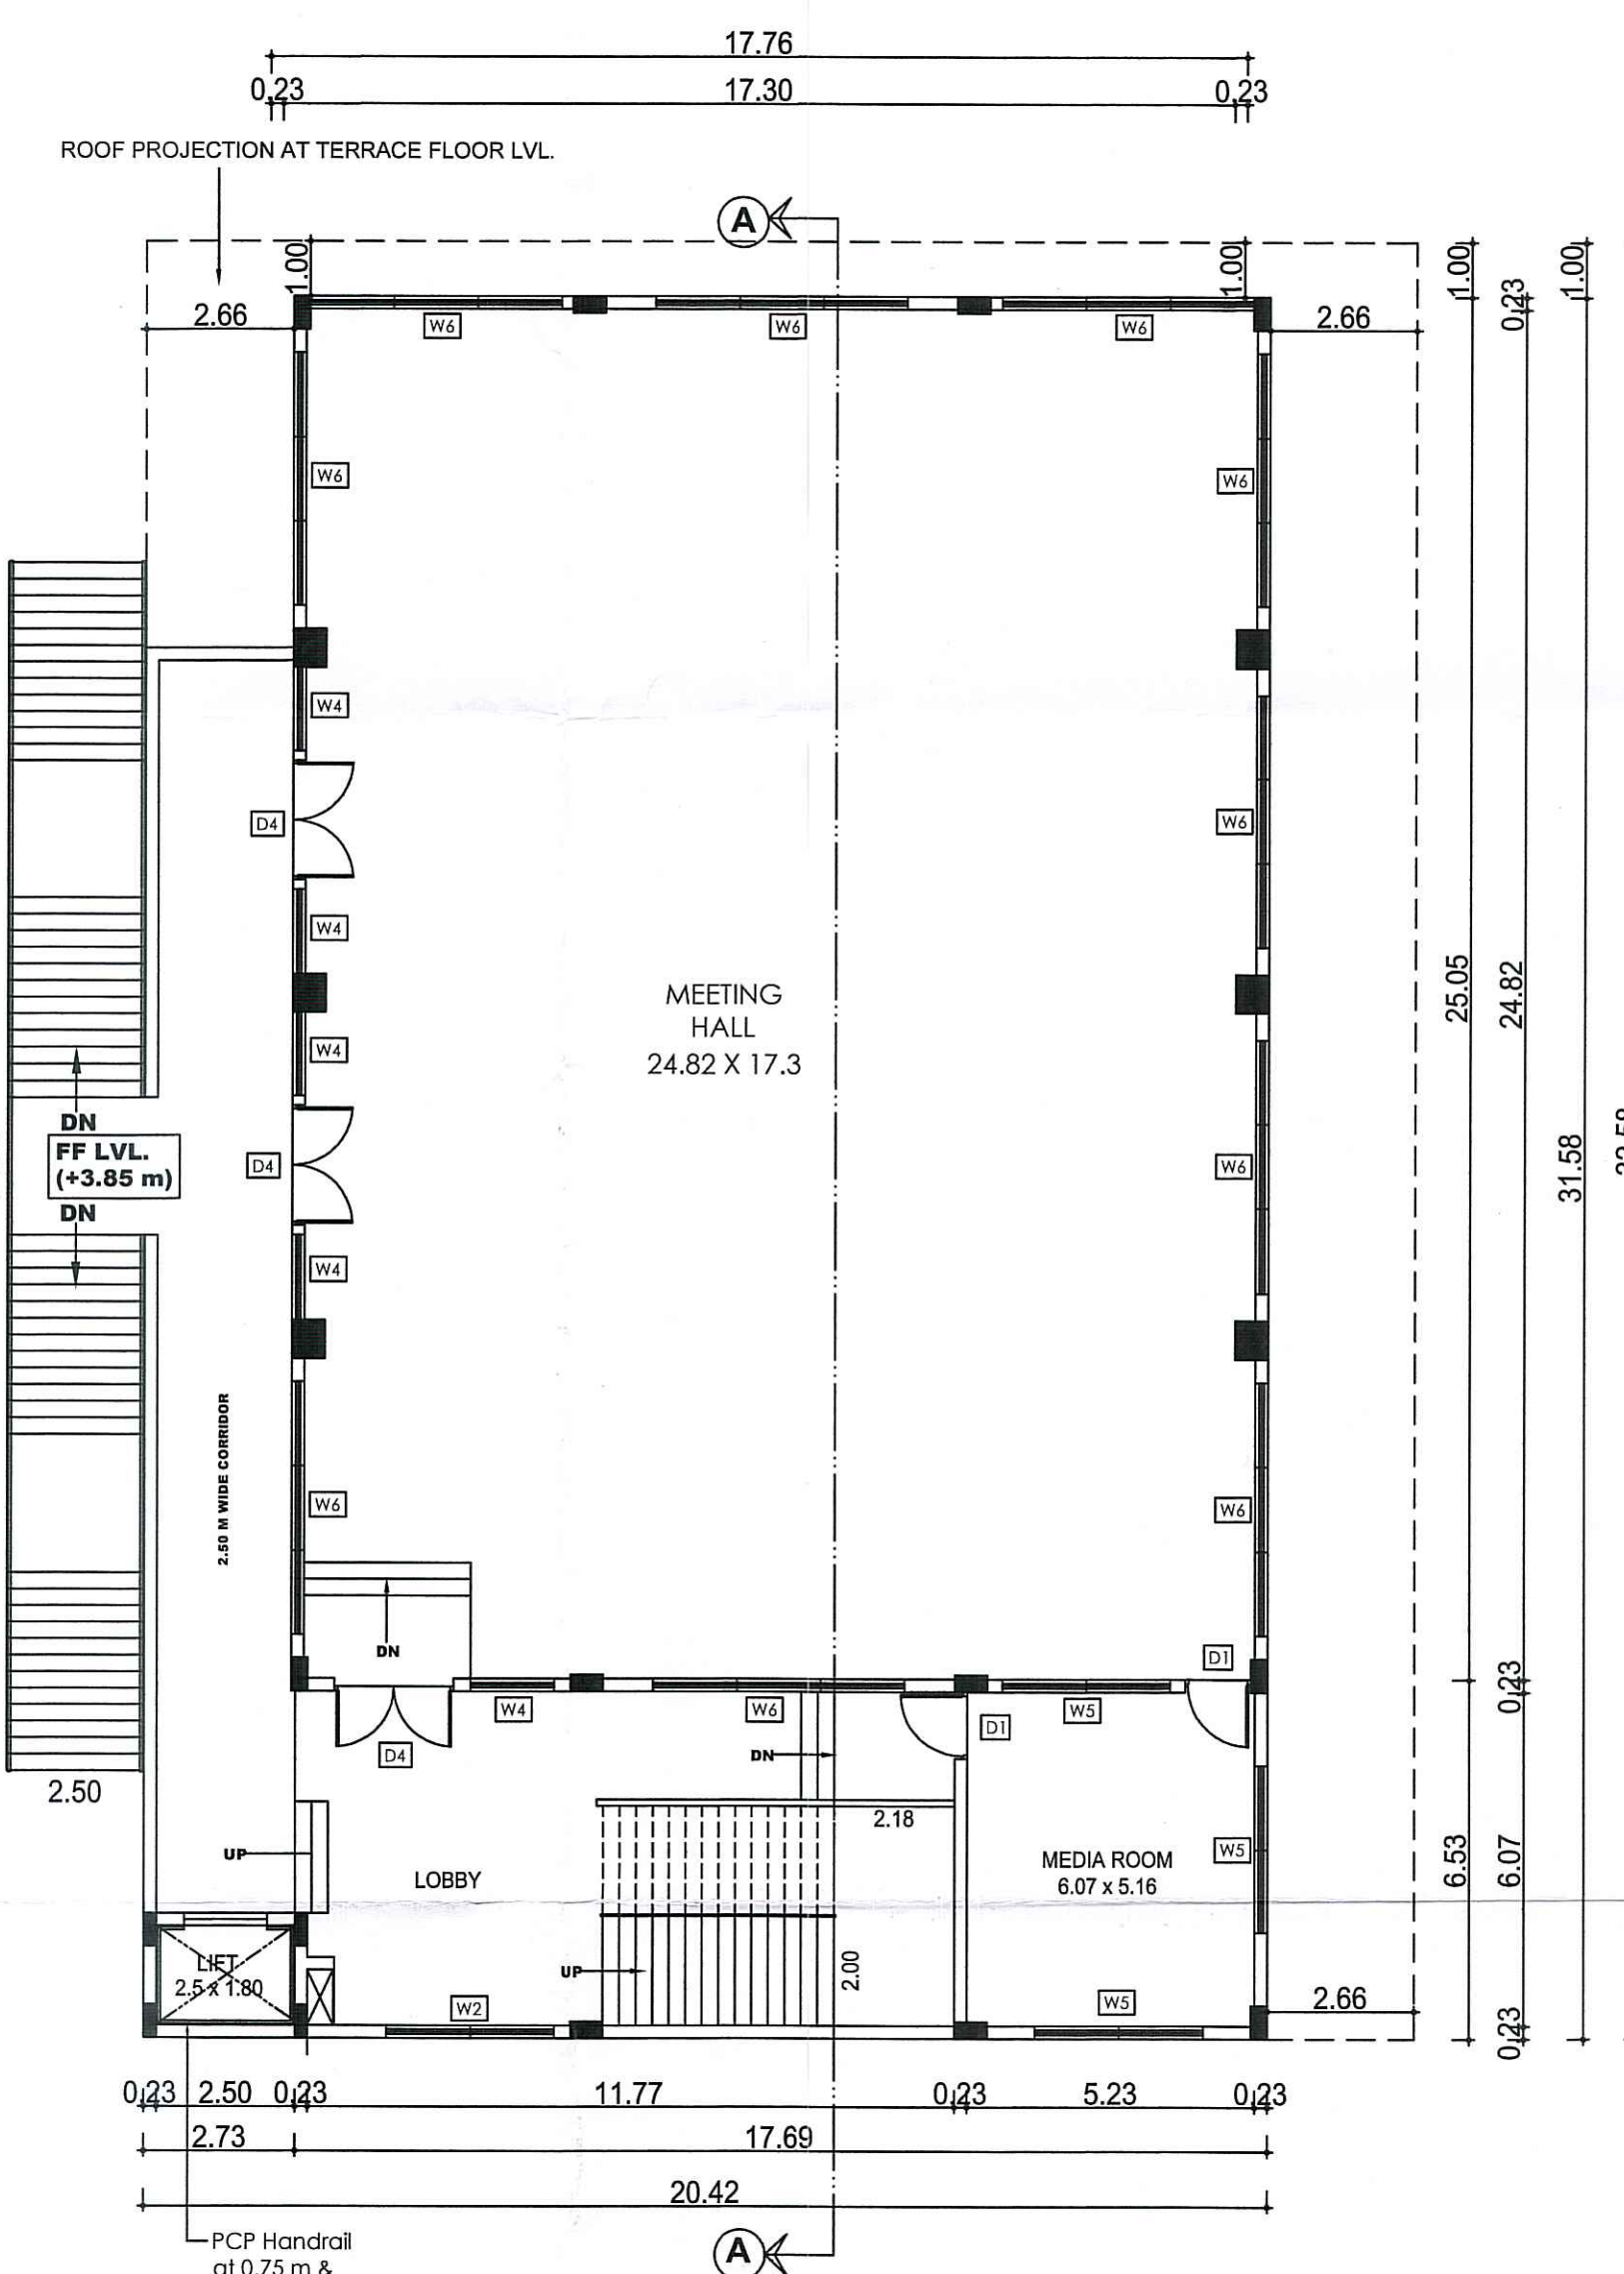

FIRST FLOOR PLAN

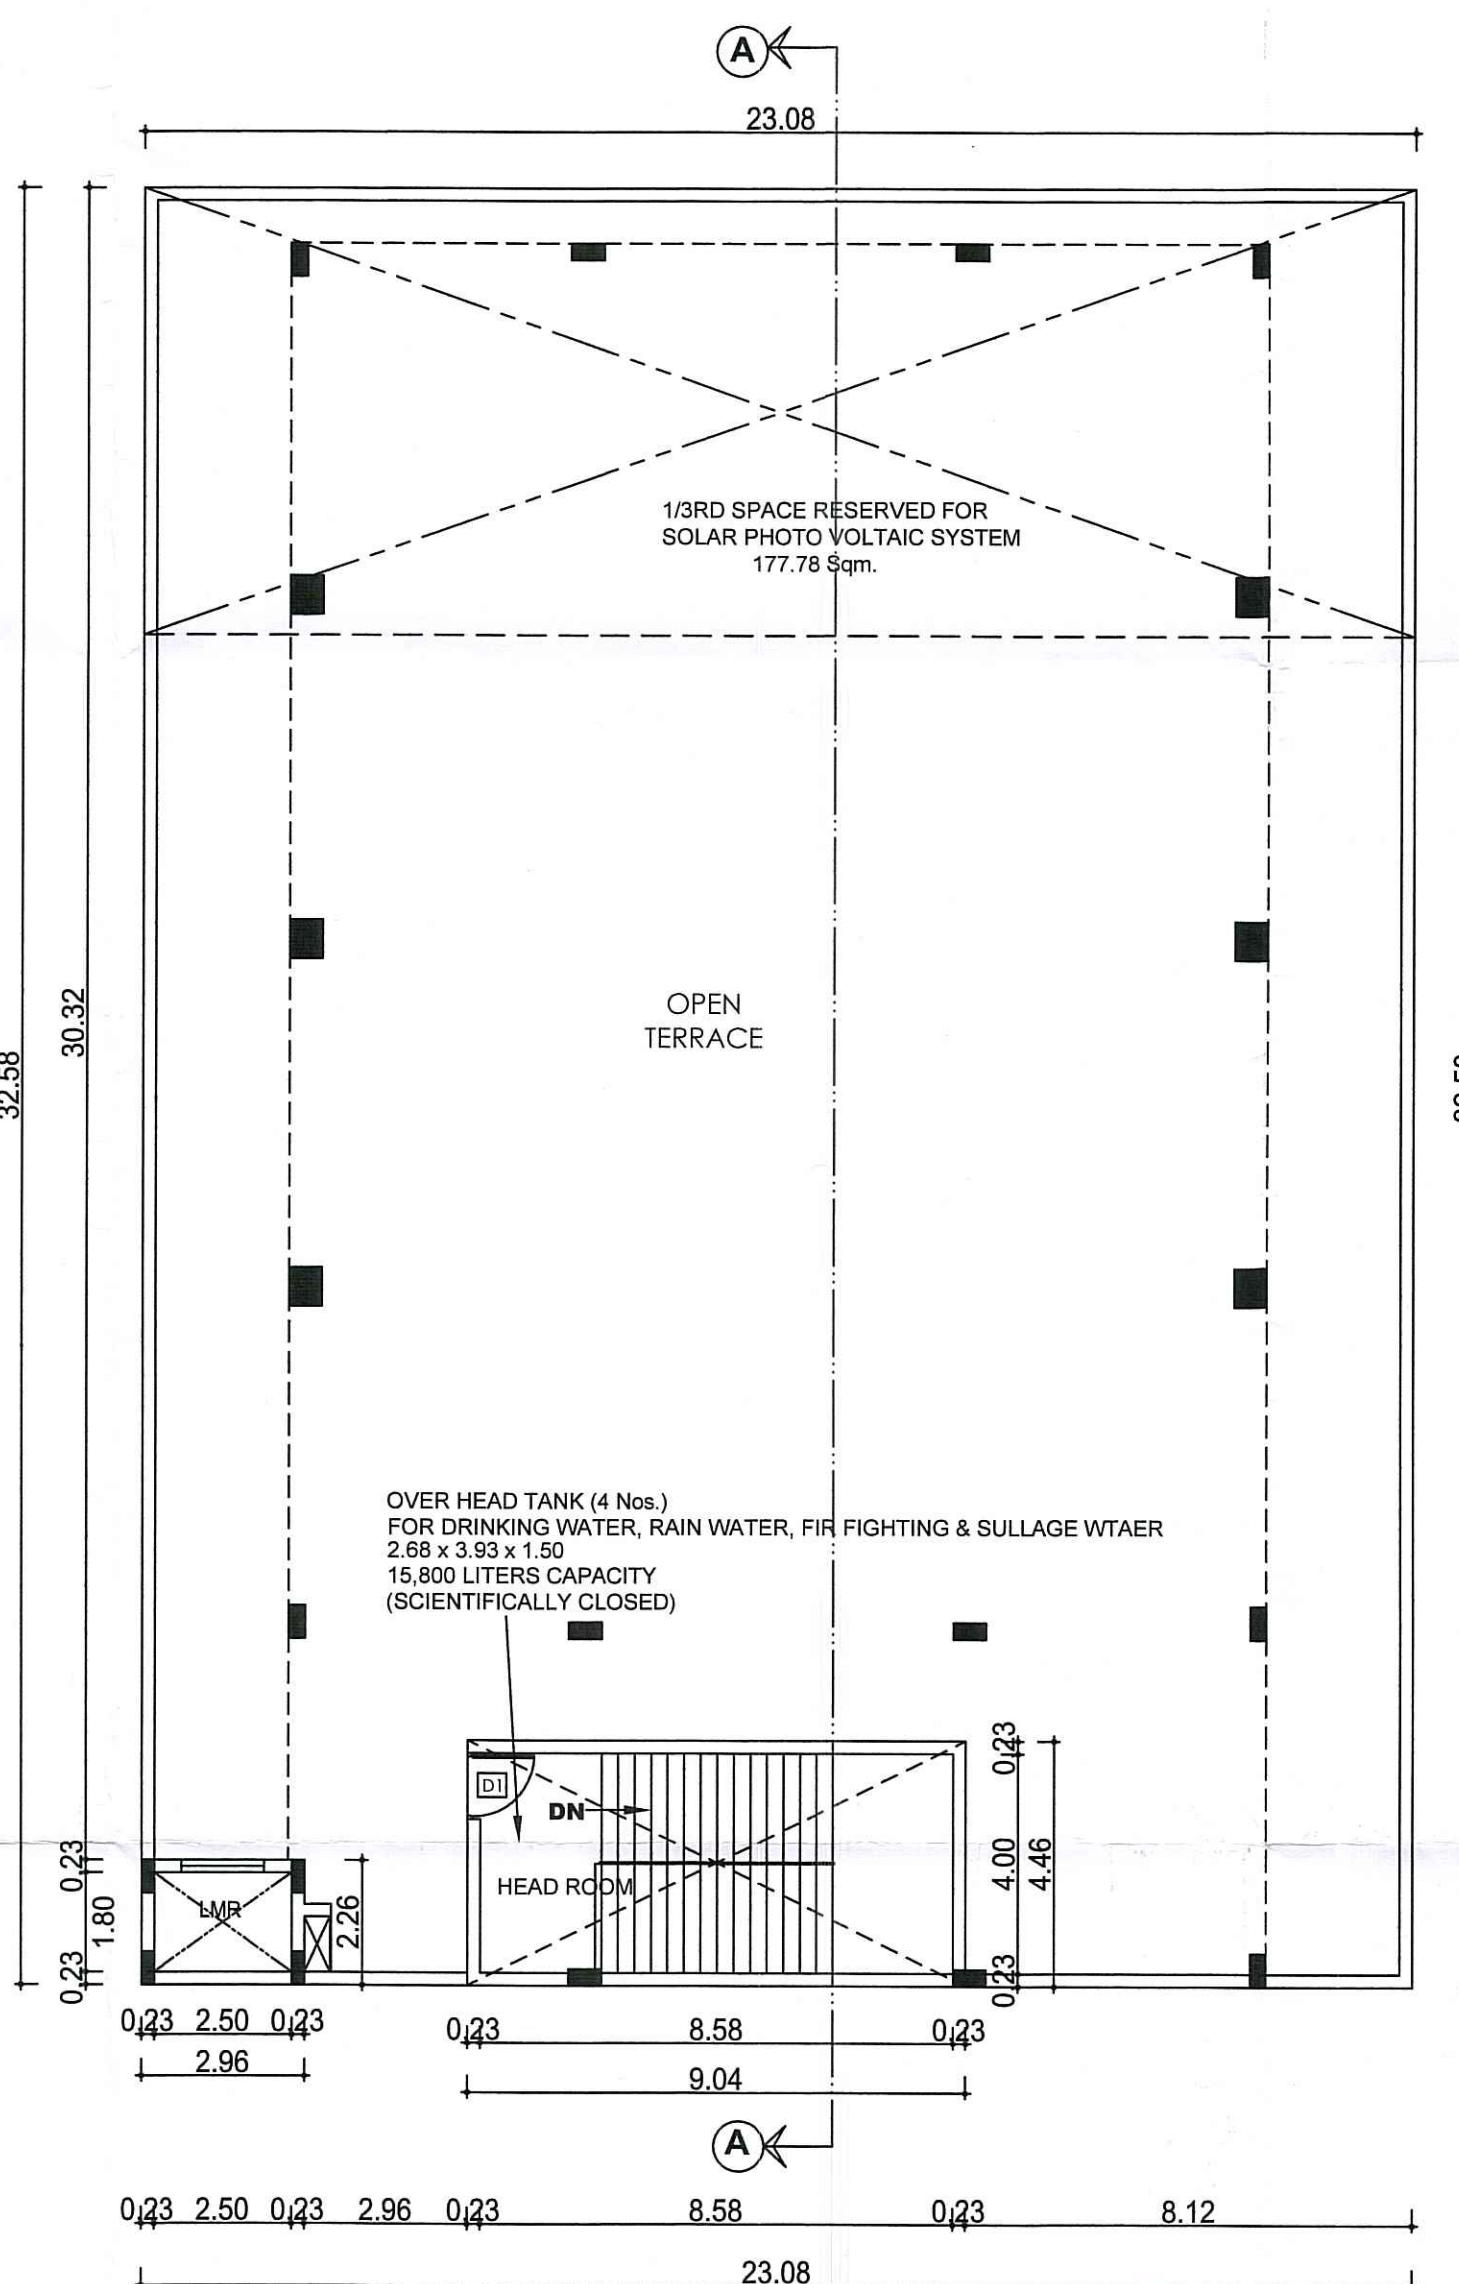


TERRACE FLOOR PLAN

PLAN SHOWING THE PROPOSED MULTI-PURPOSE HALL BUILDING AT SURVEY S.Nos. 558 / 1A3A & 3A1 SITUATED AT PADAPPAI VILLAGE, KUNDRATHUR TALUK, KANCHEEPURAM DISTRICT, PADAPPAI - KUNDRATHUR PANCHAYAT UNION.

SCHEDULE OF JOINERY

TYPE	DESCRIPTION	SIZE
D1	DOUBLE DOOR	1.20 X 2.88
D1A	DOOR	1.18 X 2.13
D4	DOOR	2.13 X 2.50
D5	DOOR	1.20 X 2.06
D6	DOOR	0.80 X 2.13
D4'	DOOR	0.79 X 2.13
SD	SLIDING DOOR	1.23 X 2.13
SD1	SLIDING DOOR	0.98 X 2.13
SD2	SLIDING DOOR	0.87 X 2.13
W1	WINDOW	1.50 X 2.30
W2	WINDOW	3.00 X 2.30
W3	WINDOW	4.50 X 2.30
W4	WINDOW	4.50 X 3.70
V	VENTILATOR	0.60 X 0.90

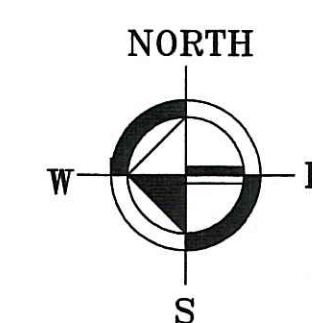

SCALE 1: 100 (All dim. are in m)

SIGNATURES:

For RAPHA UNLIMITED
Managing Trusting



OWNER

Dr. J. SURESH, M.E., M.T.P., AITP
Structural Engineer
Plot No. 555, VGP Layout, Mank Street,
Uthandi, Chennai - 600 219.
Reg. No. SE/GR-1/19/02/003
Reg. No. PSE/01/2019
Reg. No. CGLRGN/SE/GR-1/2019/05/012

STRUCTURAL ENGINEER

K.M. Sadhanandh, B.E., M.T.P., AITP
DTPC-Town Planner (CGLRGN/TP/2020/08/001)
DTPC Regd. Engr. (CGLRGN/RE/Gr-1/2020/08/004)
D-1, Premier Grahalakshmi Apartment
24(38), 4th Seaward Road, Valmiki Nagar
Thiruvanniyur, Chennai - 600 045.
No. 9445191795.

REGISTERED ARCHITECT / ENGINEER

REGISTERED ARCHITECT / ENGINEER