



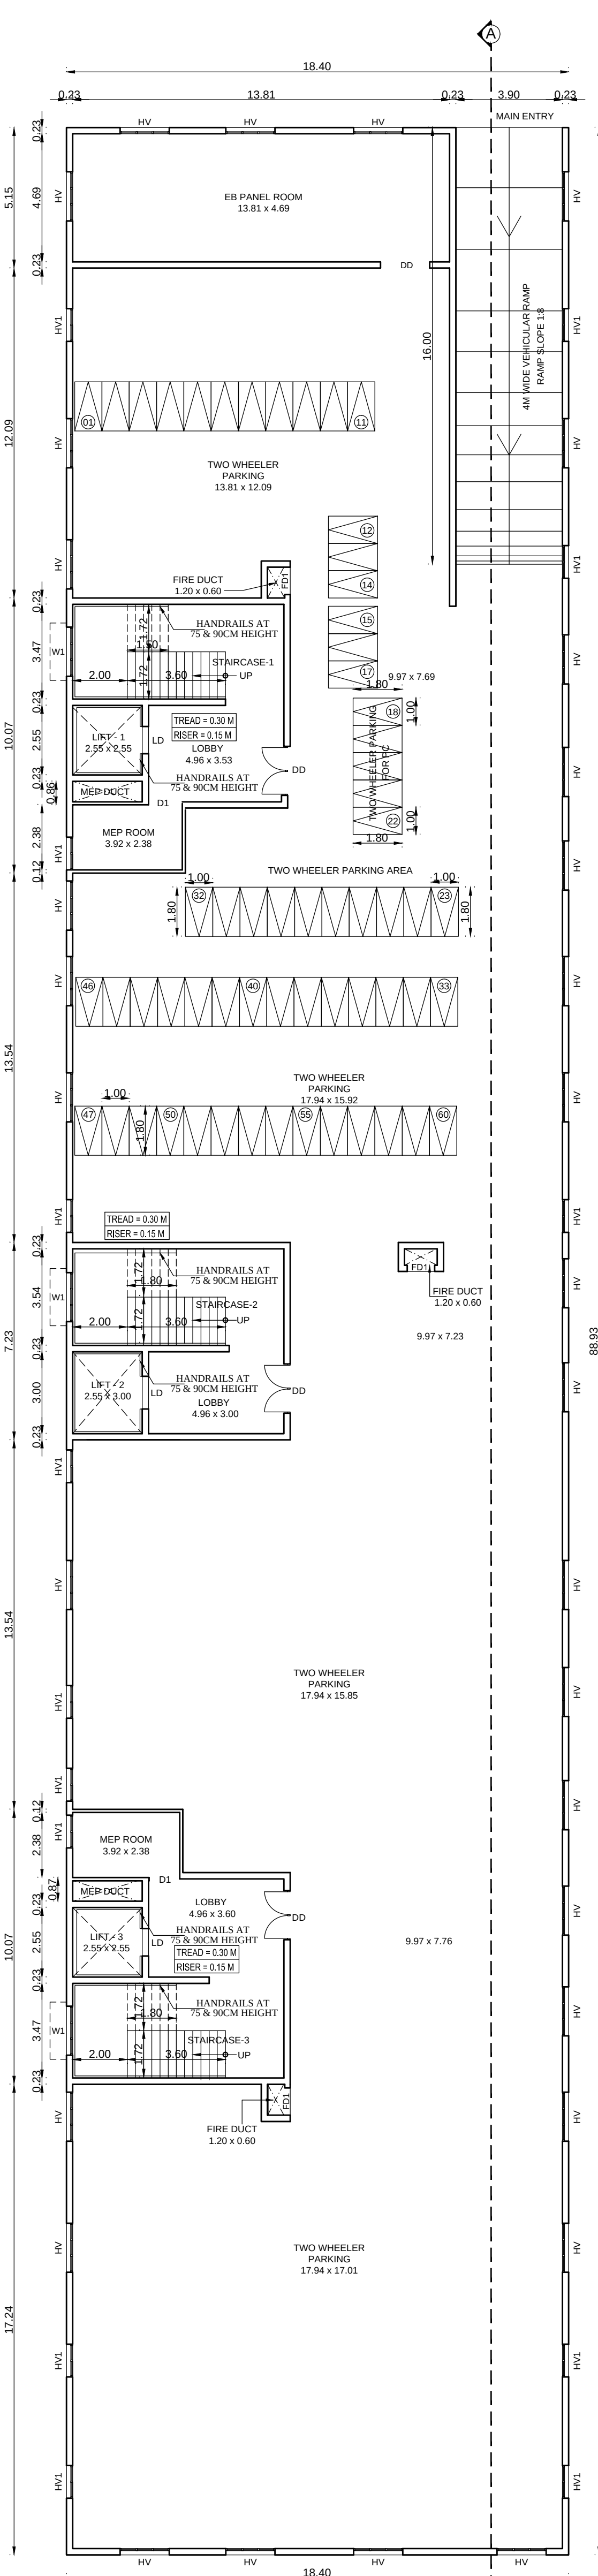

BASEMENT FLOOR PLAN
BOYS HOSTEL

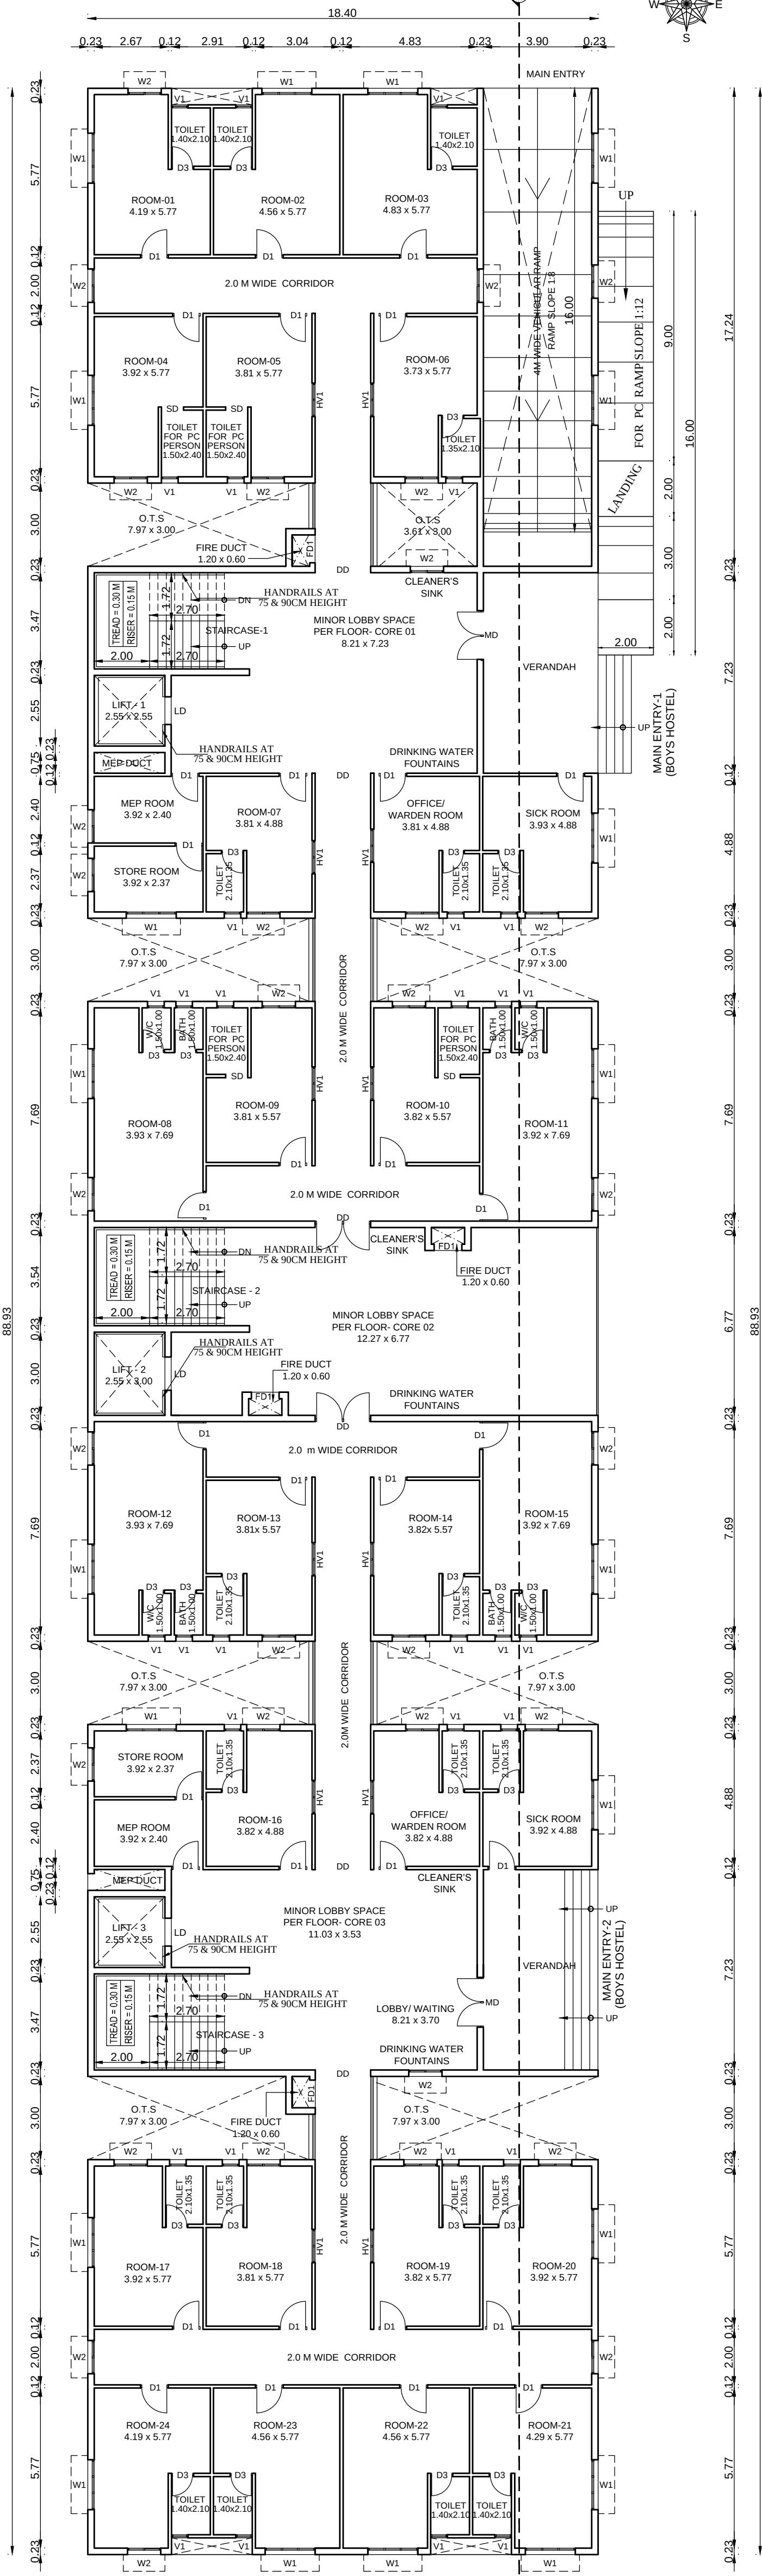

GROUND FLOOR PLAN
BOYS HOSTEL

SHEET NO: 02/08
BASEMENT & GROUND FLOOR PLAN

PLAN SHOWING THE PROPOSED CONSTRUCTION OF BASEMENT,
GROUND + 9 FLOORS BOYS & GIRLS HOSTEL BUILDING (FOR CHENNAI
INSTITUTE OF TECHNOLOGY FUNCTIONING IN S.No: 52/1, 2B, 3A, 3B, 4, 5,
6, 7, 8 & etc., OF PUDUPAIR VILLAGE) IN S.Nos: 58/1, 2, 59/13, 14, 15, 16, 17,
18, 19, 20, 21, 22 & 23 OF PUDUPAIR VILLAGE, SRIPERUMBUDUR TALUK,
KANCHEEPURAM DISTRICT.

FOR M/s. PARTHASARATHY SEENIAMMAL EDUCATIONAL TRUST

SPECIFICATION	
FOUNDATION	: RCC COLUMN FOOTINGS
BRICK WORK	: C.M 1:6 FOR SUPER STRUCTURE
CEMENT PAINT	: TWO COATS FOR WALLS & ONE EXTRA COAT FOR CEILING
PLASTERING	: CM 1:5 FOR WALLS & 1:3 FOR CEILING
FLOORING	: VITRIFIED AND GRANITE
R.C.C	: M25 AND ABOVE GRADE FOR ALL CONCRETE WORKS
WOOD WORK	: ALL WOOD WORKS IN BEST QUALITY TIMBER
WEATHERING COURSE	: AS PER NATIONAL BUILDING CODE

SCHEDULE OF JOINERY	
MD	MAIN DOOR 1.80 x 2.10
DD	FLUSH DOOR 1.80 x 2.10
D1	FLUSH DOOR 1.00 x 2.10
D2	TERRACE DOOR 0.90 x 2.10
D3	DOOR 0.80 x 2.10
SD	SLIDING DOOR 1.50 x 2.10
FD1	FIRE SHAFT DOOR 1.20 x 1.20
W1	UPVC WINDOW 1.80 x 1.35
W2	UPVC WINDOW 1.20 x 1.35
V	UPVC VENTILATOR 0.60 x 0.60
HV	HIGH LVL. VENTILATOR 1.80 x 0.60
HV1	HIGH LVL. VENTILATOR 1.20 x 0.60


AREA STATEMENTS	
TOTAL PLOT EXTENT (AS PER PATTI)	7600.00 Sq.M
TOTAL PLOT EXTENT (AS PER DOCUMENT)	1.87 ACRES or 7567.62 Sq.M
O.S.R AREA (10%) (O.S.R-1= 473.94) + (O.S.R-2 291.63)	765.57 Sq.M

PROPOSED BOYS HOSTEL BUILDING				
SL. NO.	DESCRIPTION	TOTAL F.S.I AREA. SQ.M	TOTAL NON F.S.I AREA. SQ.M	TOTAL BUILT-UP AREA. SQ.M
01.	BASEMENT FLOOR	-	1636.24	1636.24
02.	GROUND FLOOR	1447.28	-	1447.28
03.	FIRST FLOOR	1447.28	-	1447.28
04.	SECOND FLOOR	1447.28	-	1447.28
05.	THIRD FLOOR	1447.28	-	1447.28
06.	FOURTH FLOOR	1447.28	-	1447.28
07.	FIFTH FLOOR	1447.28	-	1447.28
08.	SIXTH FLOOR	1447.28	-	1447.28
09.	SEVENTH FLOOR	1447.28	-	1447.28
10.	EIGHTH FLOOR	1447.28	-	1447.28
11.	NINTH FLOOR	1447.28	-	1447.28
12.	TERRACE FLOOR	-	132.47	132.47
TOTAL AREA		14472.80	1768.71	16241.51

TOTAL NUMBER OF ROOMS : 330	
TOTAL NUMBER OF STUDENT: 1208	
COLOUR INDEX	SCALE - 1 : 100
SITE BOUNDARY	ALL DIMENSIONS ARE IN METER
PROPOSED BUILDING	
APPROVED ROAD	
O.S.R	

FIRE FIGHTING EQUIPMENT & MECHANICAL VENTILATION PROVIDED FOR ENTIRE BUILDINGS

WATER CLOSET, ABUTION TAPS, URINALS, WASH BASINS PROVIDED FOR ALL TOILET

 

For Parthasarathy Seeniammal Educational Trust

Authorised Signatory

OWNER

S. Soundrapandian



S. SOUNDRAPANDIAN, M.E.Structural
SE Grade-I DTCP (R.No:CLGRN/SE/Gr-1/2019/06/15)
36, Suppa Colony, Guindy, Ch-32. 9952046424

STRUCTURAL ENGINEER


Eniyavan S.R

ENIYAVAN S.R
REGISTERED ARCHITECT CA/2015/69232,
No: 13, Flat A, Innovative Apartment,
Thal Moogambigal Street, Valasaravakkam,
Chennai - 600 087.

ARCHITECT / LICENSED SURVEYOR

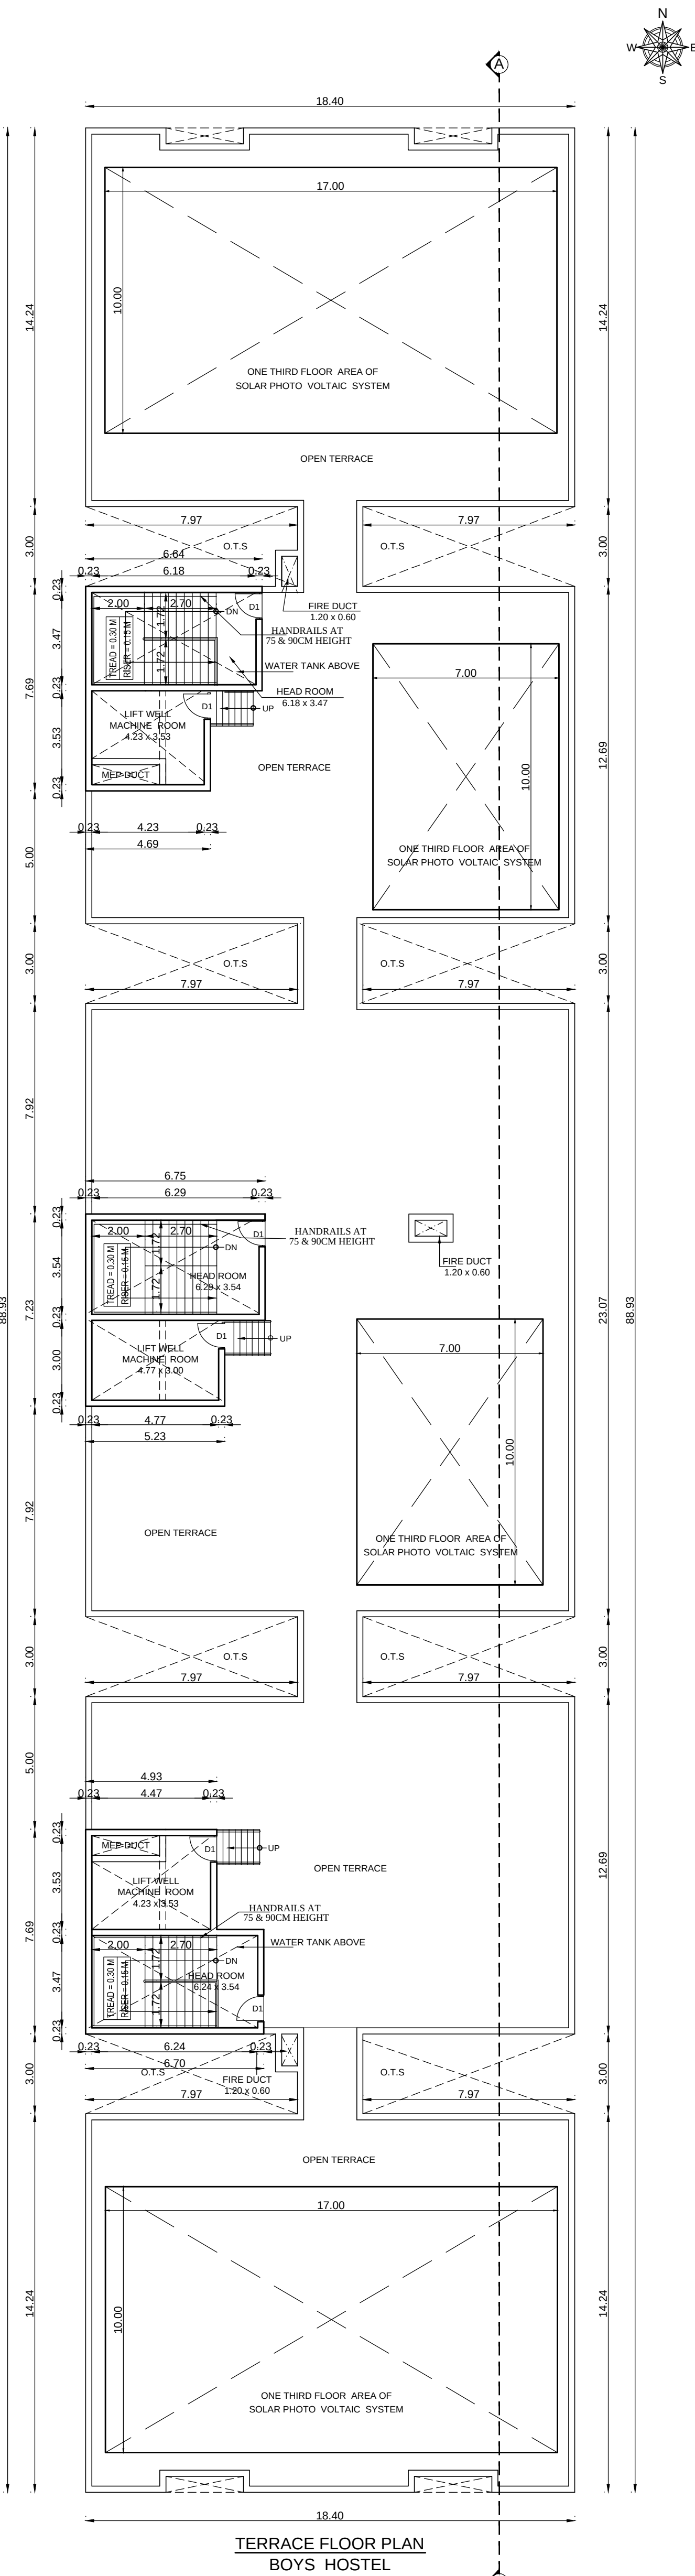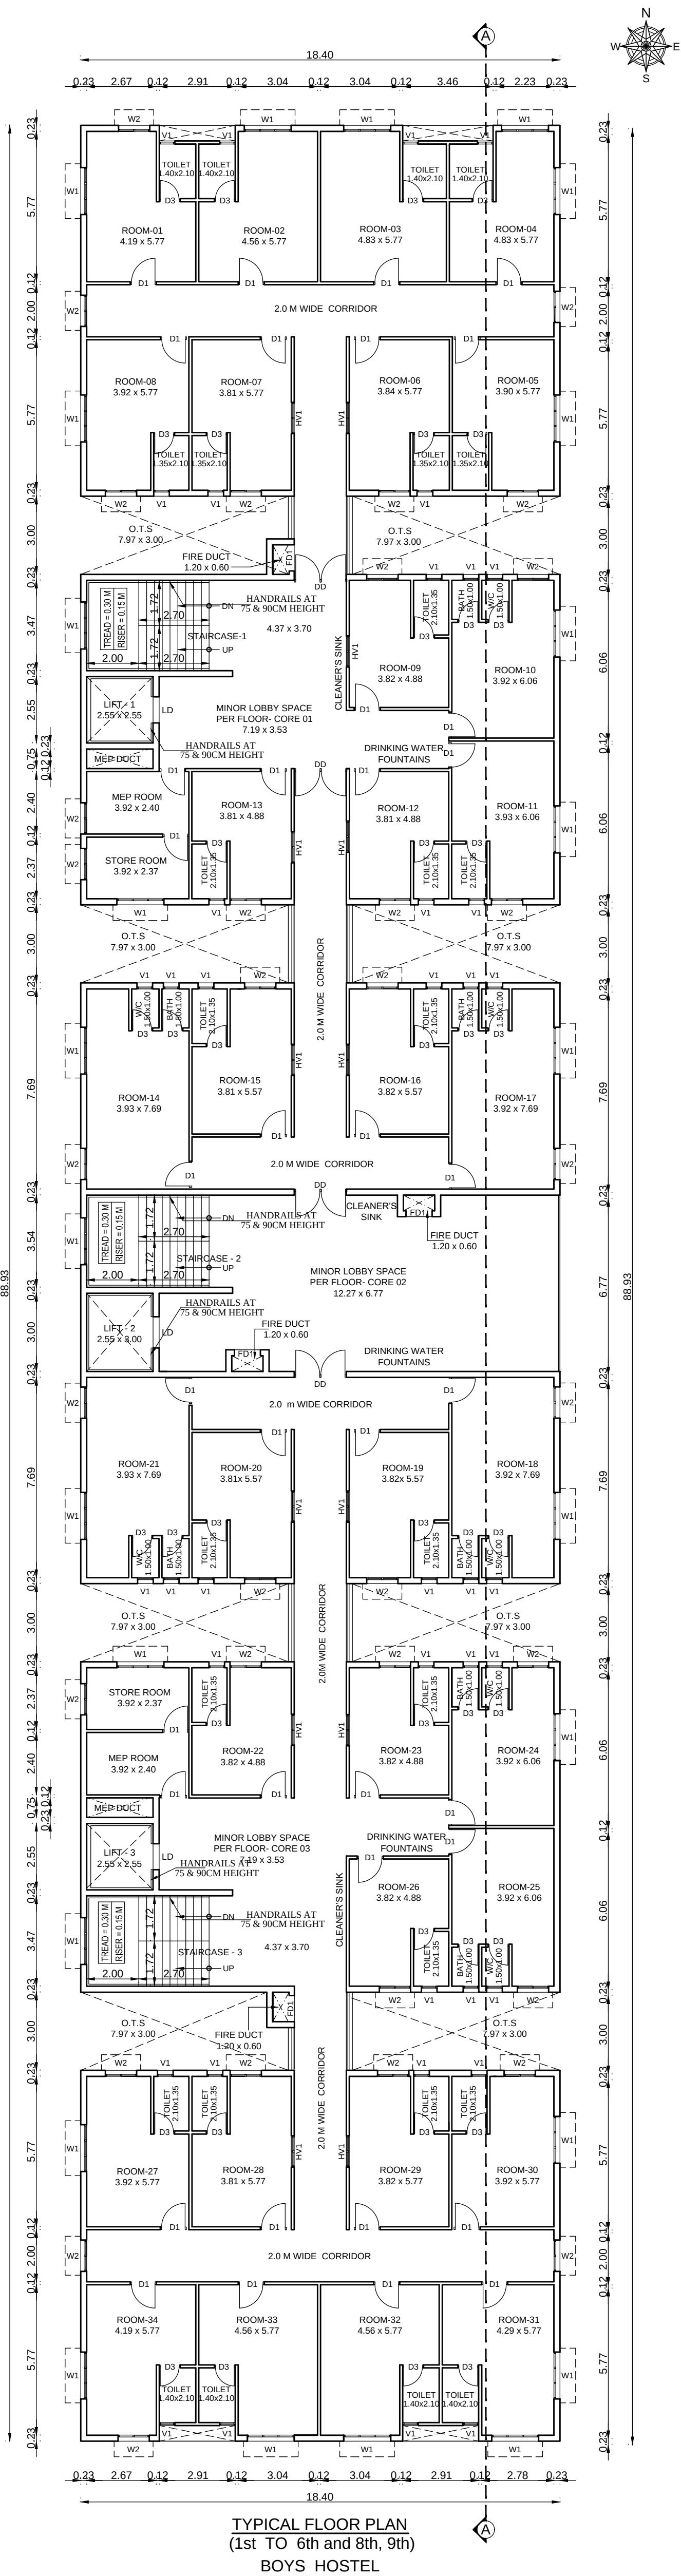

SHEET NO: 03/08				
TYPICAL & TERRACE FLOOR PLAN				
PLAN SHOWING THE PROPOSED CONSTRUCTION OF BASEMENT, GROUND + 9 FLOORS BOYS & GIRLS HOSTEL BUILDING (FOR CHENNAI INSTITUTE OF TECHNOLOGY FUNCTIONING IN S.No: 52/1, 2B, 3A, 3B, 4, 5, 6, 7, 8 & etc., OF PUDUPAIR VILLAGE) IN S.Nos: 58/1, 2, 59/13, 14, 15, 16,17, 18, 19, 20, 21, 22 & 23 OF PUDUPAIR VILLAGE, SRIPERUMBUDUR TALUK, KANCHEEPURAM DISTRICT.				
FOR M/s. PARTHASARATHY SEENIAMMAL EDUCATIONAL TRUST				
SPECIFICATION				
FOUNDATION : RCC COLUMN FOOTINGS				
BRICK WORK : C.M 1:5 FOR SUPER STRUCTURE				
CEMENT PAINT : TWO COATS FOR WALLS & ONE EXTRA COAT FOR CEILING				
PLASTERING : C.M 1:5 FOR WALLS & 1:3 FOR CEILING				
FLOORING : VITRIFIED AND GRANITE				
R.C.C : M25 AND ABOVE GRADE FOR ALL CONCRETE WORKS				
WOOD WORK : ALL WOOD WORKS IN BEST QUALITY TIMBER				
WEATHERING COURSE : AS PER NATIONAL BUILDING CODE				
SCHEDULE OF JOINERY				
MD	MAIN DOOR	1.80 x 2.10		
DD	FLUSH DOOR	1.80 x 2.10		
D1	FLUSH DOOR	1.00 x 2.10		
D2	TERRACE DOOR	0.90 x 2.10		
D3	DOOR	0.80 x 2.10		
SD	SLIDING DOOR	1.50 x 2.10		
FD1	FIRE SHAFTE DOOR	1.20 x 1.20		
W1	UPVC WINDOW	1.80 x 1.35		
W2	UPVC WINDOW	1.20 x 1.35		
V	UPVC VENTILATOR	0.60 x 0.60		
HV	HIGH LVL. VENTILATOR	1.80 x 0.60		
HV1	HIGH LVL. VENTILATOR	1.20 x 0.60		
AREA STATEMENTS				
TOTAL PLOT EXTENT (AS PER PATT)		7600.00 Sq.M		
TOTAL PLOT EXTENT (AS PER DOCUMENT)		1.87 ACRES or 7567.62 Sq.M		
O.S.R AREA (10%) (O.S.R-1= 473.94) + (O.S.R-2 291.63)		765.57 Sq.M		
PROPOSED BOYS HOSTEL BUILDING				
SL. NO.	DESCRIPTION	TOTAL F.S.I AREA. SQ.M	TOTAL NON F.S.I AREA. SQ.M	TOTAL BUILT-UP AREA. SQ.M
01.	BASEMENT FLOOR	-	1636.24	1636.24
02.	GROUND FLOOR	1447.28	-	1447.28
03.	FIRST FLOOR	1447.28	-	1447.28
04.	SECOND FLOOR	1447.28	-	1447.28
05.	THIRD FLOOR	1447.28	-	1447.28
06.	FOURTH FLOOR	1447.28	-	1447.28
07.	FIFTH FLOOR	1447.28	-	1447.28
08.	SIXTH FLOOR	1447.28	-	1447.28
09.	SEVENTH FLOOR	1447.28	-	1447.28
10.	EIGHTH FLOOR	1447.28	-	1447.28
11.	NINTH FLOOR	1447.28	-	1447.28
12.	TERRACE FLOOR	-	132.47	132.47
TOTAL AREA		14472.80	1768.71	16241.51
TOTAL NUMBER OF ROOMS :		330		
TOTAL NUMBER OF STUDENT: 1208				
COLOUR INDEX		SCALE - 1 : 100		
SITE BOUNDARY		ALL DIMENSIONS ARE IN METER		
PROPOSED BUILDING				
APPROVED ROAD				
O.S.R				
FIRE FIGHTING EQUIPMENT & MECHANICAL VENTILATION PROVIDED FOR ENTIRE BUILDINGS				
WATER CLOSET, ABLUTION TAPS, URINALS, WASH BASINS PROVIDED FOR ALL TOILET				

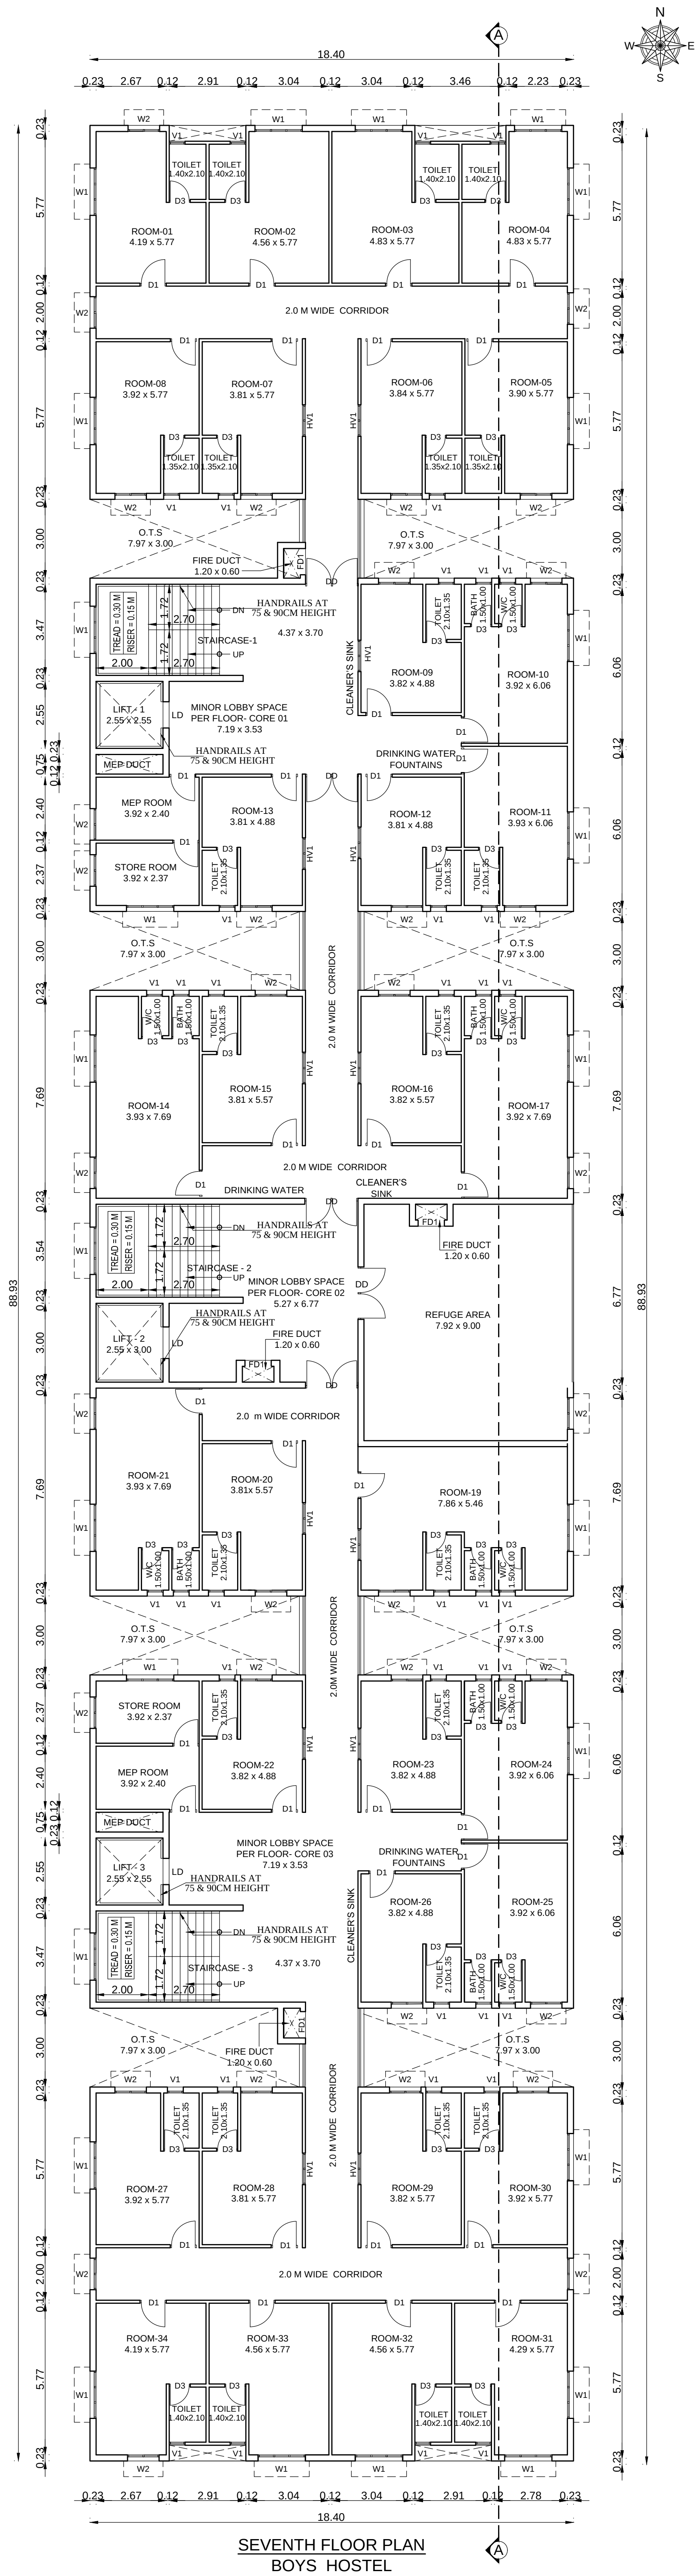

SHEET NO: 04/08				
SEVENTH FLOOR PLAN				
PLAN SHOWING THE PROPOSED CONSTRUCTION OF BASEMENT, GROUND + 9 FLOORS BOYS & GIRLS HOSTEL BUILDING (FOR CHENNAI INSTITUTE OF TECHNOLOGY FUNCTIONING IN S.No: 52/1, 2B, 3A, 3B, 4, 5, 6, 7, 8 & etc., OF PUDUPAIR VILLAGE) IN S.Nos: 58/1, 2, 59/13, 14, 15, 16,17, 18, 19, 20, 21, 22 & 23 OF PUDUPAIR VILLAGE, SRIPERUMBUDUR TALUK, KANCHEEPURAM DISTRICT.				
FOR M/s. PARTHASARATHY SEENIAMMAL EDUCATIONAL TRUST				
SPECIFICATION				
FOUNDATION : RCC COLUMN FOOTINGS				
BRICK WORK : C.M 1:6 FOR SUPER STRUCTURE				
CEMENT PAINT : TWO COATS FOR WALLS & ONE EXTRA COAT FOR CEILING				
PLASTERING : C.M 1:5 FOR WALLS & 1:3 FOR CEILING				
FLOORING : VITRIFIED AND GRANITE				
R.C.C : M25 AND ABOVE GRADE FOR ALL CONCRETE WORKS				
WOOD WORK : ALL WOOD WORKS IN BEST QUALITY TIMBER				
WEATHERING COURSE : AS PER NATIONAL BUILDING CODE				
SCHEDULE OF JOINERY				
MD	MAIN DOOR	1.80 x 2.10		
DD	FLUSH DOOR	1.80 x 2.10		
D1	FLUSH DOOR	1.00 x 2.10		
D2	TERRACE DOOR	0.90 x 2.10		
D3	DOOR	0.80 x 2.10		
SD	SLIDING DOOR	1.50 x 2.10		
FD1	FIRE SHAFT DOOR	1.20 x 1.20		
W1	UPVC WINDOW	1.80 x 1.35		
W2	UPVC WINDOW	1.20 x 1.35		
V	UPVC VENTILATOR	0.60 x 0.60		
HV	HIGH LVL. VENTILATOR	1.80 x 0.60		
HV1	HIGH LVL. VENTILATOR	1.20 x 0.60		
AREA STATEMENTS				
TOTAL PLOT EXTENT (AS PER PATT)		7600.00 Sq.M		
TOTAL PLOT EXTENT (AS PER DOCUMENT)		1.87 ACRES or 7567.62 Sq.M		
O.S.R AREA (10%) (O.S.R-1= 473.94) + (O.S.R-2 291.63)		765.57 Sq.M		
PROPOSED BOYS HOSTEL BUILDING				
SL. NO.	DESCRIPTION	TOTAL F.S.I AREA. SQ.M	TOTAL NON F.S.I AREA. SQ.M	TOTAL BUILT-UP AREA. SQ.M
01.	BASEMENT FLOOR	-	1636.24	1636.24
02.	GROUND FLOOR	1447.28	-	1447.28
03.	FIRST FLOOR	1447.28	-	1447.28
04.	SECOND FLOOR	1447.28	-	1447.28
05.	THIRD FLOOR	1447.28	-	1447.28
06.	FOURTH FLOOR	1447.28	-	1447.28
07.	FIFTH FLOOR	1447.28	-	1447.28
08.	SIXTH FLOOR	1447.28	-	1447.28
09.	SEVENTH FLOOR	1447.28	-	1447.28
10.	EIGHTH FLOOR	1447.28	-	1447.28
11.	NINTH FLOOR	1447.28	-	1447.28
12.	TERRACE FLOOR	-	132.47	132.47
TOTAL AREA		14472.80	1768.71	16241.51
TOTAL NUMBER OF ROOMS : 330				
TOTAL NUMBER OF STUDENT: 1208				
COLOUR INDEX		SCALE - 1 : 100		
SITE BOUNDARY		ALL DIMENSIONS ARE IN METER		
PROPOSED BUILDING				
APPROVED ROAD				
O.S.R				
FIRE FIGHTING EQUIPMENT & MECHANICAL VENTILATION PROVIDED FOR ENTIRE BUILDINGS				
WATER CLOSET, ABLUTION TAPS, URINALS, WASH BASINS PROVIDED FOR ALL TOILET				

SHEET NO: 06/08

BASEMENT & GROUND FLOOR PLAN

PLAN SHOWING THE PROPOSED CONSTRUCTION OF BASEMENT,
GROUND + 9 FLOORS BOYS & GIRLS HOSTEL BUILDING (FOR CHENNAI
INSTITUTE OF TECHNOLOGY FUNCTIONING IN S.No: 52/1, 2B, 3A, 3B, 4, 5,
6, 7, 8 & etc., OF PUDUPAIR VILLAGE) IN S.Nos: 58/1, 2, 59/13, 14, 15, 16, 17,
18, 19, 20, 21, 22 & 23 OF PUDUPAIR VILLAGE, SRIPERUMBUDUR TALUK,
KANCHEEPURAM DISTRICT.

FOR M/s. PARTHASARATHY SEENIAMMAL EDUCATIONAL TRUST

FOUNDATION : RCC COLUMN FOOTINGS

BRICK WORK : CM 1:6 FOR SUPER STRUCTURE

CEMENT PAINT : TWO COATS FOR WALLS & ONE EXTRA COAT FOR CEILING

PLASTERING : CM 1:5 FOR WALLS & 1:3 FOR CEILING

FLOORING : VITRIFIED AND GRANITE

R.C.C : REINFORCED CONCRETE GRADE FOR ALL CONCRETE WORKS

WOOD WORK : ALL WOOD WORKS IN BEST QUALITY TIMBER

WEATHERING : AS PER NATIONAL BUILDING CODE COURSE

SCHEDULE OF JOINERY

MD

MAIN DOOR

1.80 x 2.10

DD

FLUSH DOOR

1.80 x 2.10

D1

FLUSH DOOR

1.00 x 2.10

D2

TERRACE DOOR

0.90 x 2.10

D3

DOOR

0.90 x 2.10

SD

SLIDING DOOR

1.50 x 2.10

FD1

FIRE SHUT DOOR

1.20 x 1.20

W1

UPVC WINDOW

1.80 x 1.35

W2

UPVC WINDOW

1.20 x 1.35

V

UPVC VENTILATOR

0.90 x 0.60

HV

HIGH LVL VENTILATOR

1.80 x 0.60

HV1

HIGH LVL VENTILATOR

1.20 x 0.60

TOTAL PLOT EXTENT (AS PER PATTA)

7600.00 Sq.M

TOTAL PLOT EXTENT (AS PER DOCUMENT)

1.87 ACRES or 7967.62 Sq.M

O.S.R AREA (10%) (O.S.R-1= 473.94) + (O.S.R-2 291.63)

765.57 Sq.M

PROPOSED GIRLS HOSTEL BUILDING

SL NO.	DESCRIPTION	TOTAL F.S.I AREA, SQ.M	TOTAL NON F.S.I AREA, SQ.M	TOTAL BUILT-UP AREA, SQ.M
01.	BASEMENT FLOOR	-	1185.32	1185.32
02.	GROUND FLOOR	1041.87	-	1041.87
03.	FIRST FLOOR	1041.87	-	1041.87
04.	SECOND FLOOR	1041.87	-	1041.87
05.	THIRD FLOOR	1041.87	-	1041.87
06.	FOURTH FLOOR	1041.87	-	1041.87
07.	FIFTH FLOOR	1041.87	-	1041.87
08.	SIXTH FLOOR	1041.87	-	1041.87
09.	SEVENTH FLOOR	1041.87	-	1041.87
10.	EIGHTH FLOOR	1041.87	-	1041.87
11.	NINTH FLOOR	1041.87	-	1041.87
12.	TERRACE FLOOR	-	93.59	93.59
TOTAL AREA		10418.70	1278.91	11697.61

TOTAL NUMBER OF ROOMS : 244

TOTAL NUMBER OF STUDENT: 876

COLOUR INDEX

SCALE - 1 : 100

SITE BOUNDARY

PROPOSED BUILDING

APPROVED ROAD

O.S.R

ALL DIMENSIONS ARE IN METER

FIRE FIGHTING EQUIPMENT & MECHANICAL VENTILATION PROVIDED FOR ENTIRE BUILDINGS

WATER CLOSET, ABLUTION TAPS, WASH BASINS PROVIDED FOR ALL TOILET

For Parthasarathy Seeniammal Educational Trust

Authorised Signatory

OWNER

STRUCTURAL ENGINEER

ENIVAN S R


REGISTERED CIVIL ENGINEER

No. 13, Fair A, Innovative Apartment,

Thal Moogambigal Street, Velasavakkam,

Chennai - 600 067.

ARCHITECT / LICENSED SURVEYOR

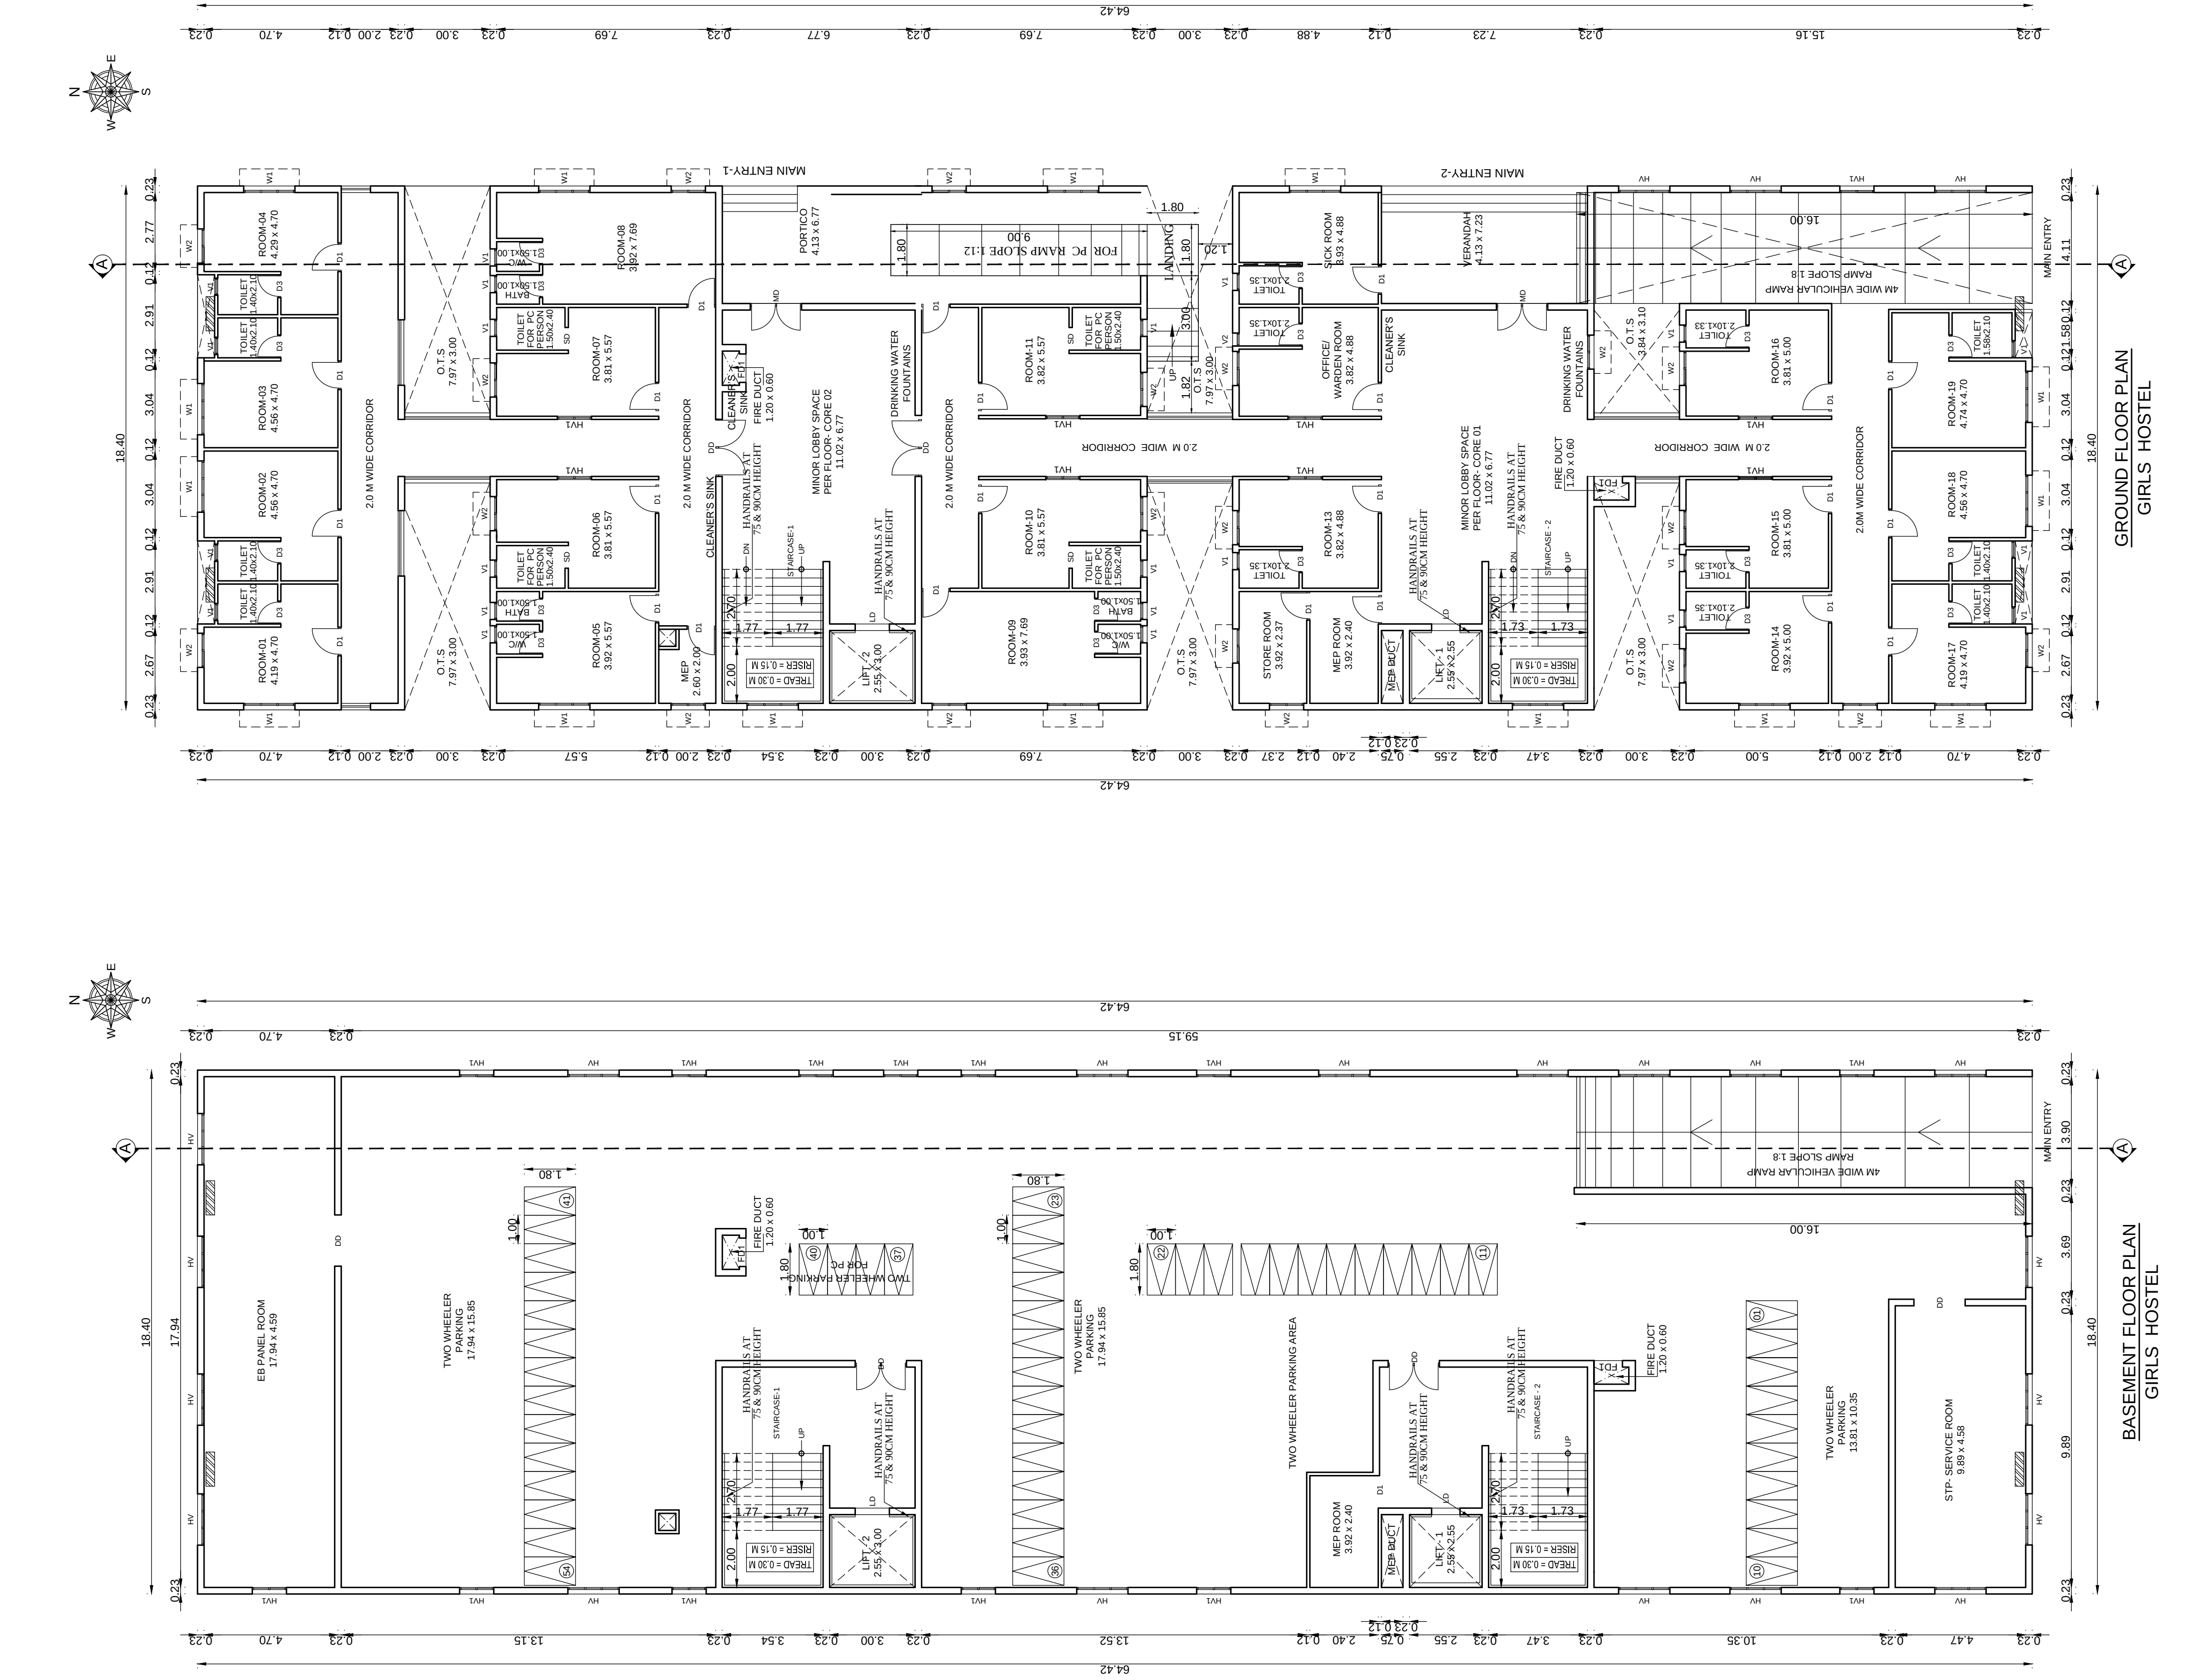

PLAN SHOWING THE PROPOSED CONSTRUCTION OF BASEMENT,

GROUND + 9 FLOORS BOYS & GIRLS HOSTEL BUILDING (FOR CHENNAI INSTITUTE OF TECHNOLOGY FUNCTIONING IN S.No: 52/1, 2B, 3A, 3B, 4, 5, 6, 7, 8 & etc., OF PUDUPAIR VILLAGE) IN S.Nos: 58/1, 2, 59/13, 14, 15, 16,17, 18,19, 20, 21, 22 & 23 OF PUDUPAIR VILLAGE, SRIPERUMBUDUR TALUK, KANCHEEPURAM DISTRICT.

FOR M/s. PARTHASARATHY SEENIAMMAL EDUCATIONAL TRUST

SPECIFICATION	
FOUNDATION	: RCC COLUMN FOOTINGS
BRICK WORK	: C.M 1:5 FOR SUPER STRUCTURE
CEMENT PAINT	: TWO COATS OF PAINTS & ONE EXTRA COAT FOR CEILING
PLASTERING	: C.M 1:5 FOR WALLS & 1:3 FOR CEILING
FLOORING	: VITRIFIED AND GRANITE
R.C.C	: M25 AND ABOVE GRADE FOR ALL CONCRETE WORKS
WOOD WORK	: ALL FLOOR JOISTS IN BEST QUALITY WOOD
WEATHERING COURSE	: AS PER NATIONAL BUILDING CODE

SCHEDULE OF JOINERY		
MD	MAIN DOOR	1.80 x 2.10
DD	FLUSH DOOR	1.80 x 2.10
D1	FLUSH DOOR	1.00 x 2.10
D2	TERRACE DOOR	0.90 x 2.10
D3	DOOR	0.80 x 2.10
SD	SLIDING DOOR	1.50 x 2.10
FD1	FIRE SHUT DOOR	1.20 x 1.20
F1	WC DOOR	1.10 x 1.15
W	WINDOW	1.20 x 0.35
VZ	UPVC WINDOW	0.60 x 0.35
HV	HIGH LVL VENTILATOR	1.80 x 0.60
HV1	HIGH LVL VENTILATOR	1.20 x 0.60

AREA STATEMENTS		
TOTAL	PLOT EXTENT (AS PER PAITTA)	7600.00 Sq.M
TOTAL	PLOT EXTENT (AS PER DOCUMENT)	1.87 ACRES or 7567.62 Sq.M
O.S.R	AREA (10%) (O.S.R-1= 473.94) + (O.S.R-2 291.63)	765.57 Sq.M

PROPOSED GIRLS HOSTEL BUILDING				
SL. NO.	DESCRIPTION	TOTAL F.S.I AREA SQ.M	TOTAL NON F.S.I AREA SQ.M	TOTAL BUILT-UP AREA SQ.M
01	BASEMENT FLOOR	-	1185.32	1185.32
02	GROUND FLOOR	1041.87	-	1041.87
03	FIRST FLOOR	1041.87	-	1041.87
04	SECOND FLOOR	1041.87	-	1041.87
05	THIRD FLOOR	1041.87	-	1041.87
06	FOURTH FLOOR	1041.87	-	1041.87
07	FIFTH FLOOR	1041.87	-	1041.87
08	SIXTH FLOOR	1041.87	-	1041.87
09	SEVENTH FLOOR	1041.87	-	1041.87
10	EIGHTH FLOOR	1041.87	-	1041.87
11	NINTH FLOOR	1041.87	-	1041.87
12	TERRACE FLOOR	-	93.59	93.59
TOTAL AREA		10418.70	1278.91	11927.61

TOTAL NUMBER OF ROOMS :	244
TOTAL NUMBER OF STUDENT:	876

COLOUR INDEX	SCALE - 1 : 100
SITE BOUNDARY	
PROPOSED BUILDING	
APPROVED ROAD	
O.S.R	

ALL DIMENSIONS ARE IN METER

FIRE FIGHTING EQUIPMENT & MECHANICAL VENTILATION PROVIDED FOR ENTIRE BUILDINGS

WATER CLOSET, ABLUTION TAPS, WASH BASINS PROVIDED FOR ALL TOILET

**For Parthasarathy Seeniammal
Educational Trust**

Authorised Signatory


OWNER


STRUCTURAL ENGINEER

Shiryan

ENIYAVAN.S.R
REGISTERED ARCHITECT CA/2015/69232,
No: 13, Flat A, Innovative Apartment,
Thai Moogambigal Street, Valasaravakkam,
Chennai - 600 087.

ARCHITECT / LICENSED SURVEYOR

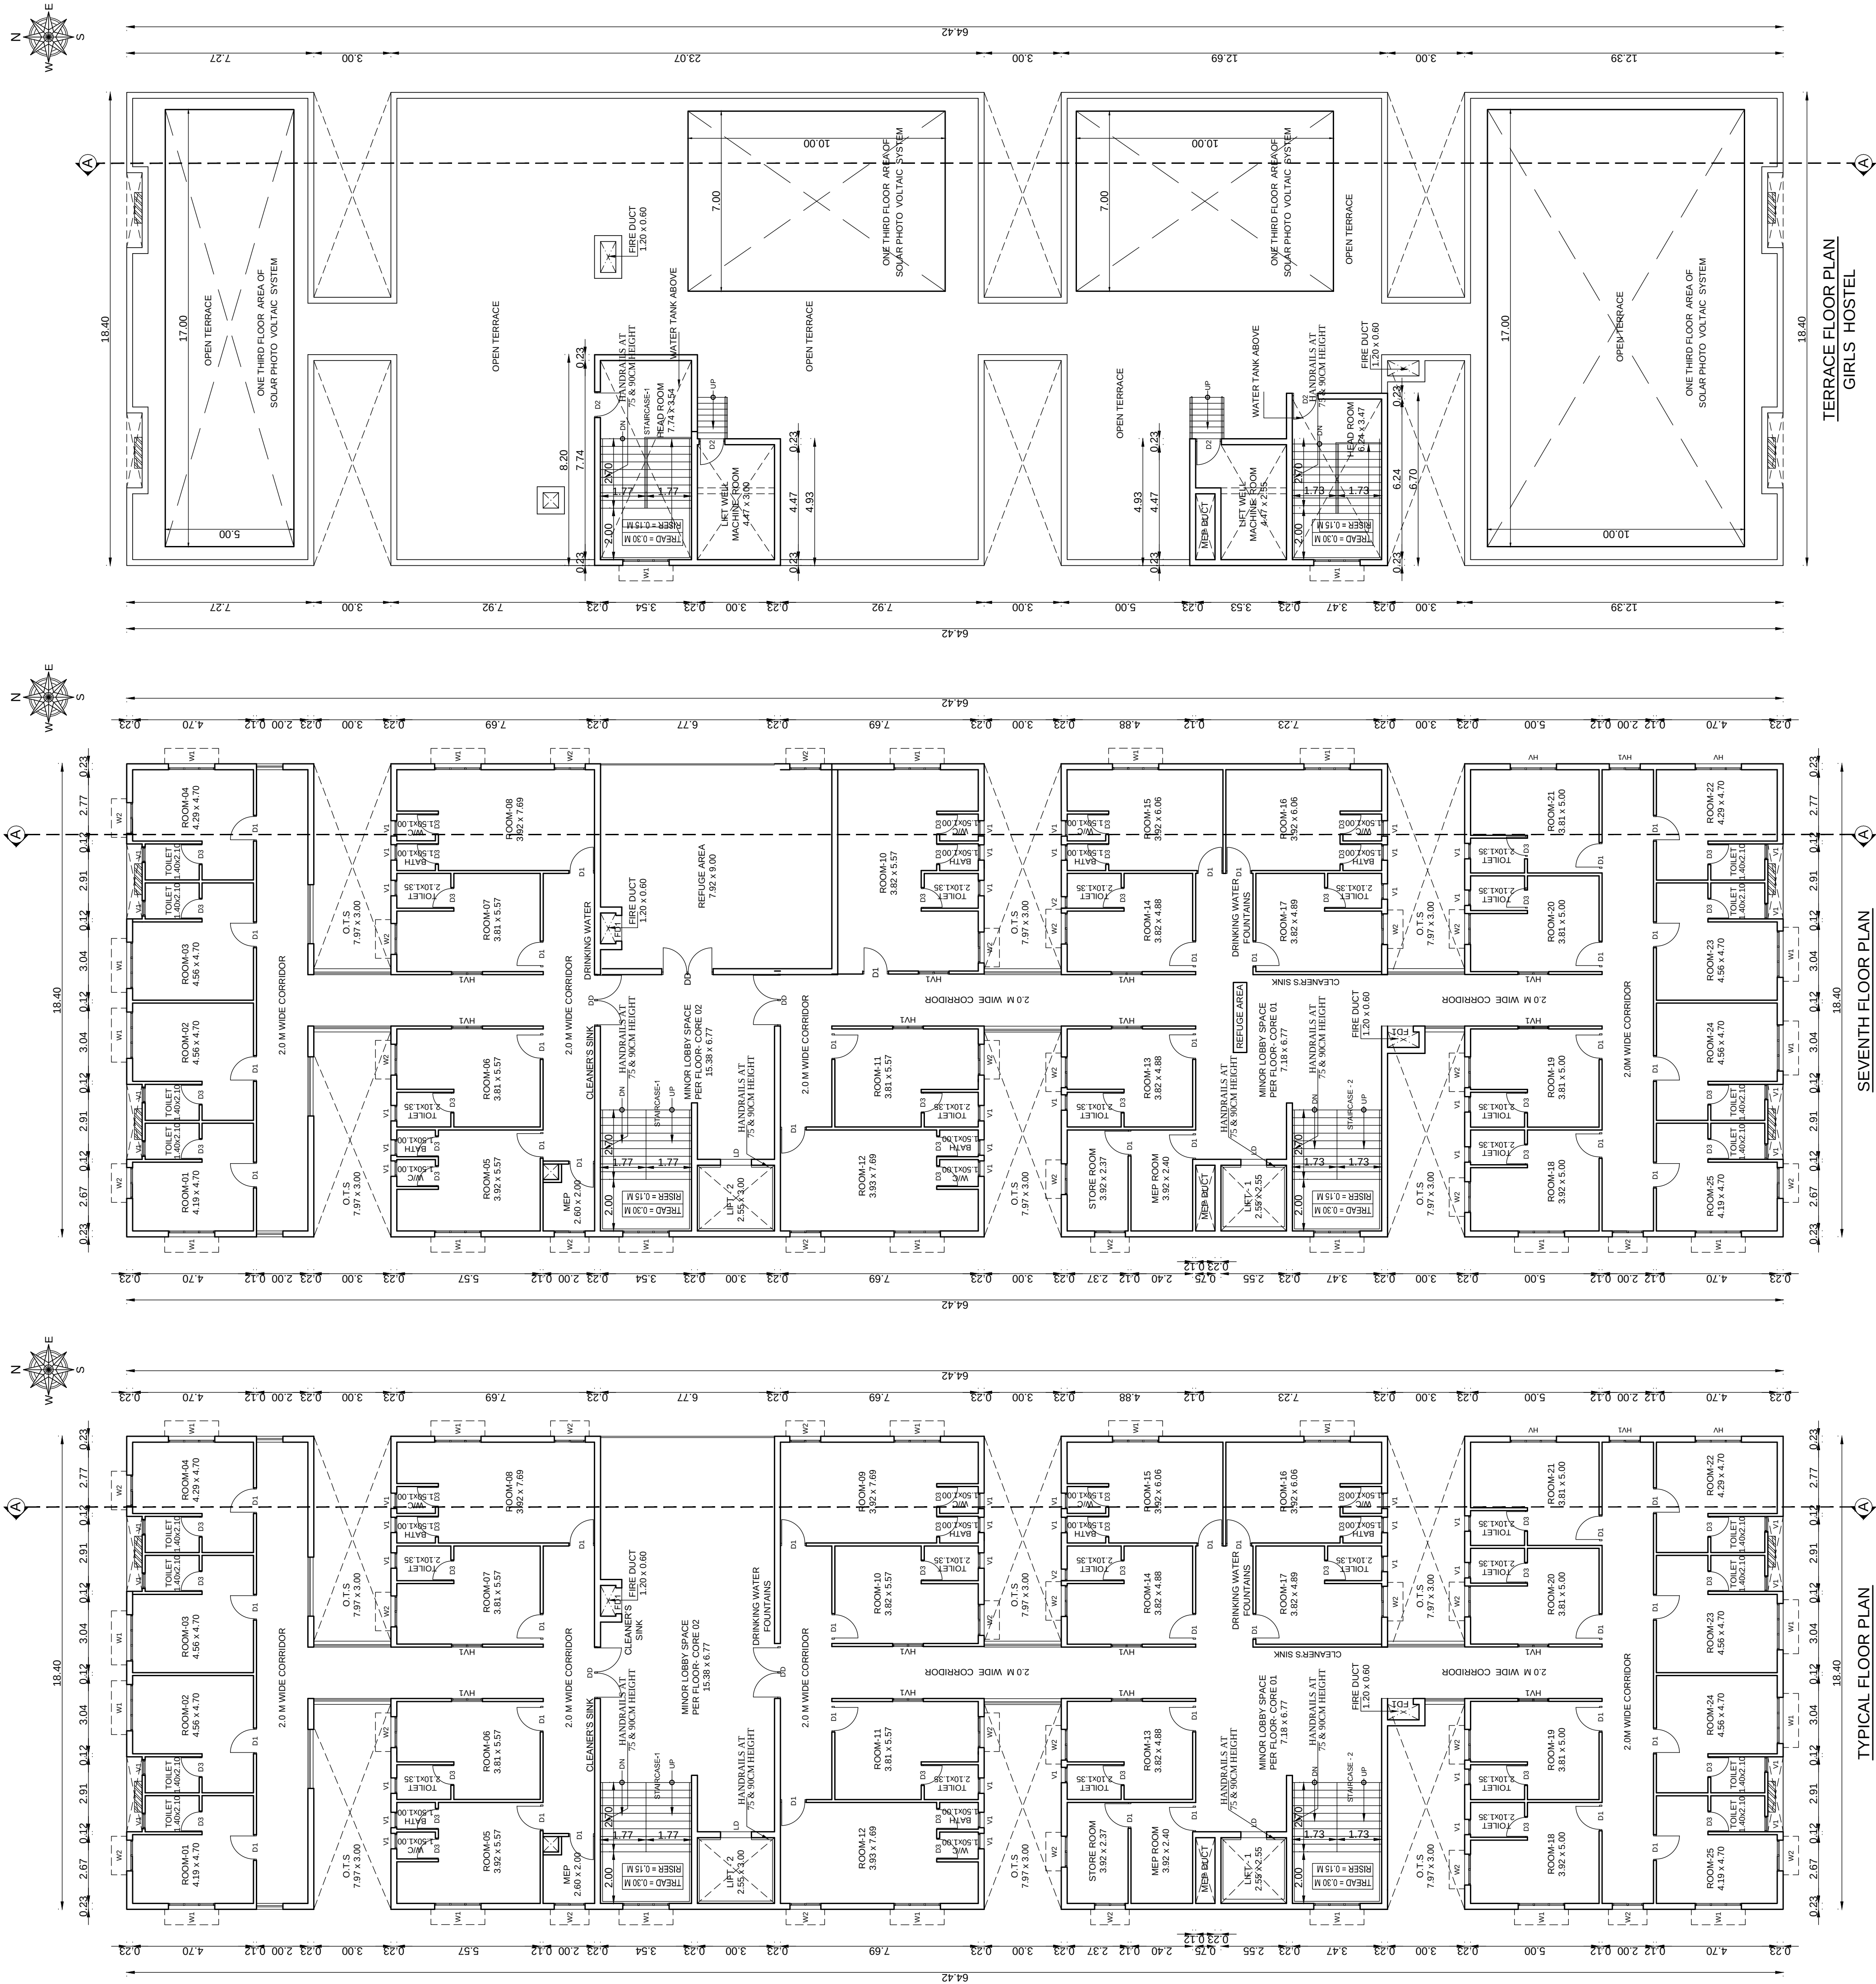

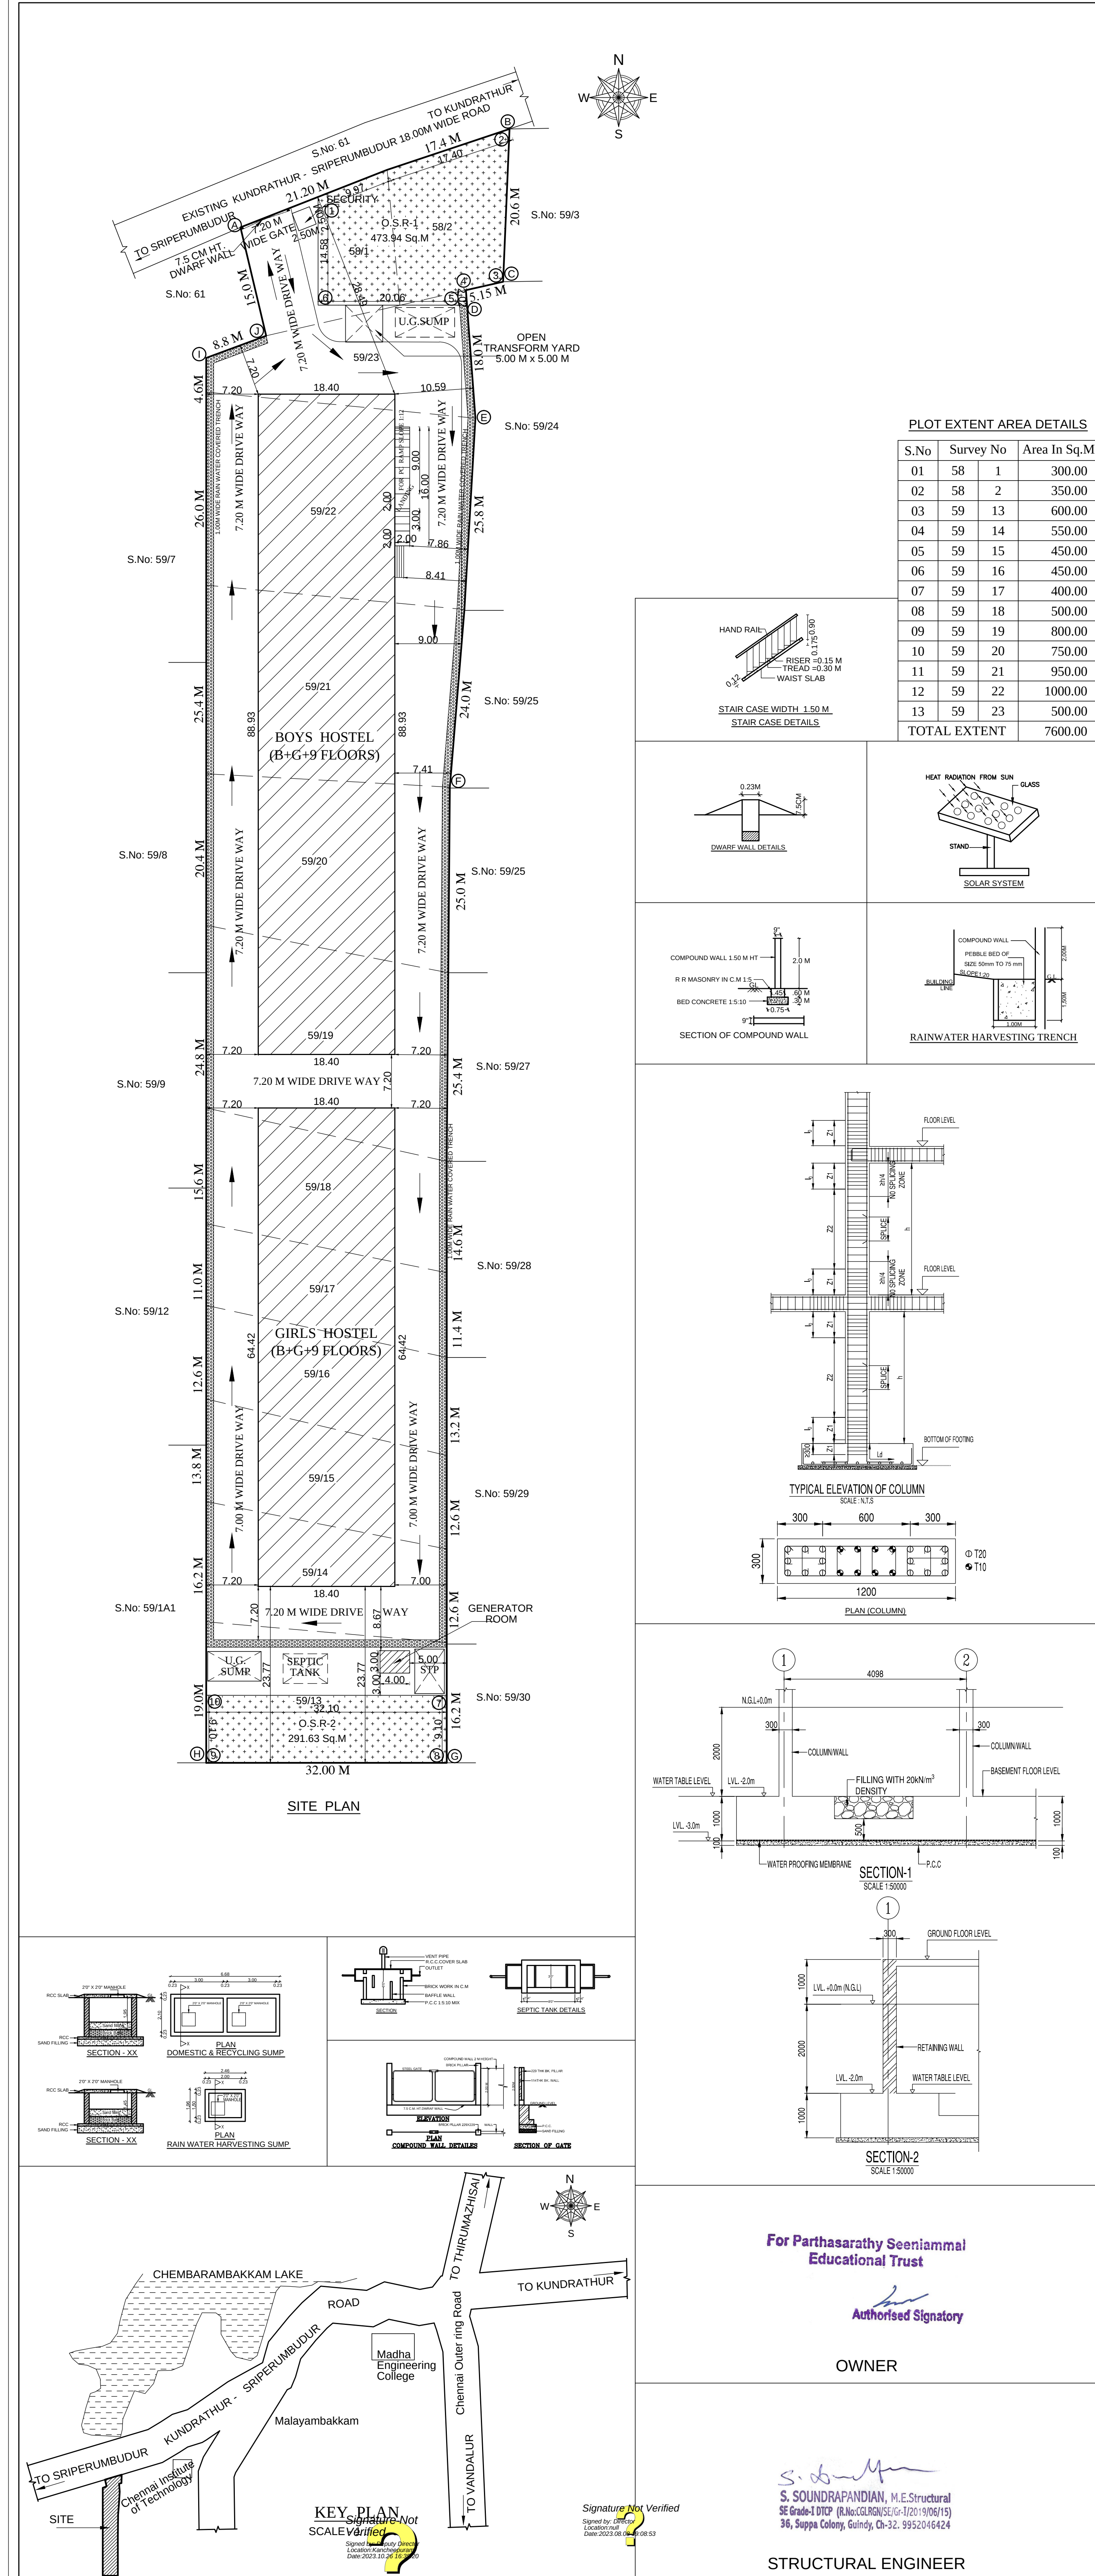

SHEET NO: 01/08				
SITE PLAN				
PLAN SHOWING THE PROPOSED CONSTRUCTION OF BASEMENT, GROUND + 9 FLOORS BOYS & GIRLS HOSTEL BUILDING (FOR CHENNAI INSTITUTE OF TECHNOLOGY FUNCTIONING IN S.No: 52/1, 2B, 3A, 3B, 4, 5, 6, 7, 8 & etc., OF PUDUPAIR VILLAGE) IN S.Nos: 58/1, 2, 59/13, 14, 15, 16,17, 18, 19, 20, 21, 22 & 23 OF PUDUPAIR VILLAGE, SRIPERUMBUDUR TALUK, KANCHEEPURAM DISTRICT.				
FOR M/s. PARTHASARATHY SEENIAMMAL EDUCATIONAL TRUST				
SPECIFICATION				
FOUNDATION : RCC COLUMN FOOTINGS				
BRICK WORK : C.M 1:6 FOR SUPER STRUCTURE				
CEMENT PAINT : TWO COATS FOR WALLS & ONE EXTRA COAT FOR CEILING				
PLASTERING : C.M 1:5 FOR WALLS & 1:3 FOR CEILING				
FLOORING : VITRIFIED AND GRANITE				
R.C.C : M25 AND ABOVE GRADE FOR ALL CONCRETE WORKS				
WOOD WORK : ALL WOOD WORKS IN BEST QUALITY TIMBER				
WEATHERING COURSE : AS PER NATIONAL BUILDING CODE				
SCHEDULE OF JOINERY				
MD	MAIN DOOR	1.80 x 2.10		
DD	FLUSH DOOR	1.80 x 2.10		
D1	FLUSH DOOR	1.00 x 2.10		
D2	TERRACE DOOR	0.90 x 2.10		
D3	DOOR	0.80 x 2.10		
SD	SLIDING DOOR	1.50 x 2.10		
FD1	FIRE SHAFT DOOR	1.20 x 1.20		
W1	UPVC WINDOW	1.80 x 1.35		
W2	UPVC WINDOW	1.20 x 1.35		
V	UPVC VENTILATOR	0.60 x 0.60		
HV	HIGH LVL. VENTILATOR	1.80 x 0.60		
HV1	HIGH LVL. VENTILATOR	1.20 x 0.60		
AREA STATEMENTS				
TOTAL PLOT EXTENT (AS PER PATTa)		7600.00 Sq.M		
TOTAL PLOT EXTENT (AS PER DOCUMENT)		1.87 ACRES or 7567.62 Sq.M		
O.S.R AREA (10%) (O.S.R-1= 473.94) + (O.S.R-2 291.63)		765.57 Sq.M		
PROPOSED BOYS HOSTEL BUILDING				
SL. NO.	DESCRIPTION	TOTAL F.S.I AREA. SQ.M	TOTAL NON F.S.I AREA. SQ.M	TOTAL BUILT-UP AREA. SQ.M
01.	BASEMENT FLOOR	-	1636.24	1636.24
02.	GROUND FLOOR	1447.28	-	1447.28
03.	FIRST FLOOR	1447.28	-	1447.28
04.	SECOND FLOOR	1447.28	-	1447.28
05.	THIRD FLOOR	1447.28	-	1447.28
06.	FOURTH FLOOR	1447.28	-	1447.28
07.	FIFTH FLOOR	1447.28	-	1447.28
08.	SIXTH FLOOR	1447.28	-	1447.28
09.	SEVENTH FLOOR	1447.28	-	1447.28
10.	EIGHTH FLOOR	1447.28	-	1447.28
11.	NINTH FLOOR	1447.28	-	1447.28
12.	TERRACE FLOOR	-	132.47	132.47
TOTAL AREA - 1		14472.80	1768.71	16241.51
PROPOSED GIRLS HOSTEL BUILDING				
SL. NO.	DESCRIPTION	TOTAL F.S.I AREA. SQ.M	TOTAL NON F.S.I AREA. SQ.M	TOTAL BUILT-UP AREA. SQ.M
01.	BASEMENT FLOOR	-	1185.32	1185.32
02.	GROUND FLOOR	1041.87	-	1041.87
03.	FIRST FLOOR	1041.87	-	1041.87
04.	SECOND FLOOR	1041.87	-	1041.87
05.	THIRD FLOOR	1041.87	-	1041.87
06.	FOURTH FLOOR	1041.87	-	1041.87
07.	FIFTH FLOOR	1041.87	-	1041.87
08.	SIXTH FLOOR	1041.87	-	1041.87
09.	SEVENTH FLOOR	1041.87	-	1041.87
10.	EIGHTH FLOOR	1041.87	-	1041.87
11.	NINTH FLOOR	1041.87	-	1041.87
12.	TERRACE FLOOR	-	93.59	93.59
13.	GENERATOR ROOM	12.00	-	12.00
TOTAL AREA - 2		10430.70	1278.91	11709.61
GRAND TOTAL AREA - 1 & 2		24903.50	3047.62	27951.12
TOTAL F.S.I AREA = 24903.50 Sq.m				
F.S.I ACHIEVER		24903.50 / 7567.62 = 3.29 > 3.25		
PLOT COVERAGE		= 2833.56 / 7567.62 x 100 = 37.44 % < 50%		
PARKING DETAILS:-		REQUIRED	PROVIDED	
TWO WHEELER PARKING (BOYS)		33 Nos	60 Nos	
TWO WHEELER PARKING (GIRLS)		25 Nos	54 Nos	
NUMBER OF ROOMS				
BOYS:	330	GIRLS:	244	TOTAL ROOMS: 574
NUMBER OF STUDENT				
BOYS:	1208	GIRLS:	876	TOTAL STUDENT: 2084
COLOUR INDEX		SCALE - 1 : 400		
SITE BOUNDARY		ALL DIMENSIONS ARE IN METER		
PROPOSED BUILDING				
APPROVED ROAD				
O.S.R				
FIRE FIGHTING EQUIPMENT & MECHANICAL VENTILATION PROVIDED FOR ENTIRE BUILDINGS				
WATER CLOSET, ABLUTION TAPS, URINALS, WASH BASINS PROVIDED FOR ALL TOILET				
ENIYAVAN S.R REGISTERED ARCHITECT CA/2015/69232, No: 13, Flat A, Innovative Apartment, Thal Moogambigal Street, Valasaravakkam, Chennai - 600 067. ARCHITECT / LICENSED SURVEYOR				