


PLAN SHOWING THE PROPOSED CONSTRUCTION OF INDUSTRIAL WORKERS DORMITORY BUILDINGS COMPRISING OF BLOCK - 1 & 2 WITH GROUND FLOOR + 4 FLOORS (TOTALLY 496 ROOMS) AT SRIPERUMBUDUR-ORAGADUM ROAD (SH 57), SRIPERUMBUDUR, COMPRISED IN SURVEY NOS. 1560/1, 1560/3 AND 1562A/1A5, OF SRIPERUMBUDUR 'C' VILLAGE, SRIPERUMBUDUR TALUK, SRIPERUMBUDUR PANCHAYAT UNION, KANCHEEPURAM DISTRICT




ELEVATION
(BLOCK - 2)

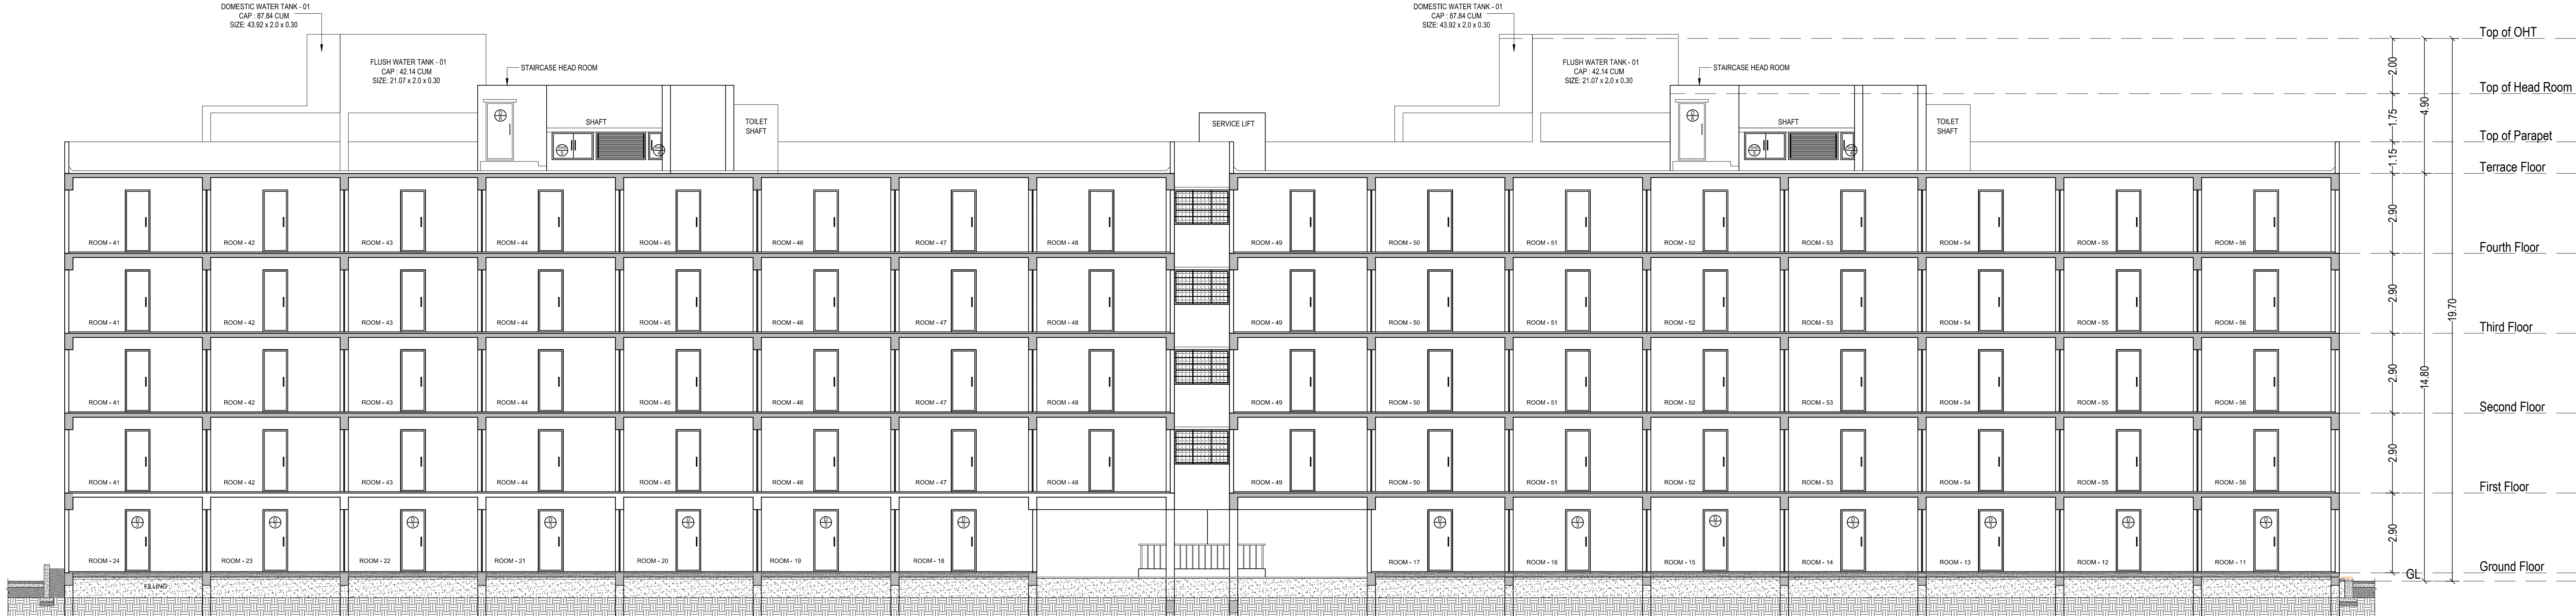

SECTION _____
(BLOCK - 2)

COLOUR INDEX
PROPOSED

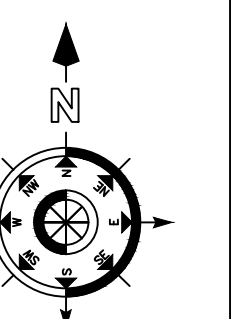

ARCHITECT

STRUCTURAL ENGINEER

Aqum
K. JAMAL MOHIDEEN, B.Arch.
Registered Architect-CA/63/07688
New No:15, 54th Street,
Ashok Nagar, Chennai-600 083.
DTCP Registration No.
COLRGN/RA/Gr.1/2019/003
Mobile : 9840086425
E-mail: jarchitects@gmail.com


M. PURUSOTHAMAN, M.E., (Struct.)
REGISTERED STRUCTURAL ENGINEER, Grade-I
DIRECTOR OF TOWN & COUNTRY PLANNING
REGISTRATION NO: CGLR/MS/SGE/2019/07924
NEW No. 31 (Old No.14), BESANT AVENUE ROAD,
ADYAR, CHENNAI-600 020
E-Mail: mj.purusoth@gmail.com
Mobile: +91 94445 77374

OWNER

For SPR CITY ESTATES PRIVATE LIMITED


KCB
Director

BLOCK 2 - ELEVATION & SECTION


SCALE - 1:100

SHEET NO. 7/7

PLAN SHOWING THE PROPOSED CONSTRUCTION OF INDUSTRIAL WORKERS DORMITORY BUILDINGS COMPRISING OF BLOCK - 1 & 2 WITH GROUND FLOOR + 4 FLOORS (TOTALLY 496 ROOMS) AT SRIPERUMBUDUR-ORAGADUM ROAD (SH 57), SRIPERUMBUDUR, COMPRISED IN SURVEY NOS. 1560/1, 1560/3 AND 1562A/1A5, OF SRIPERUMBUDUR 'C' VILLAGE, SRIPERUMBUDUR TALUK, SRIPERUMBUDUR PANCHAYAT UNION, KANCHEEPURAM DISTRICT

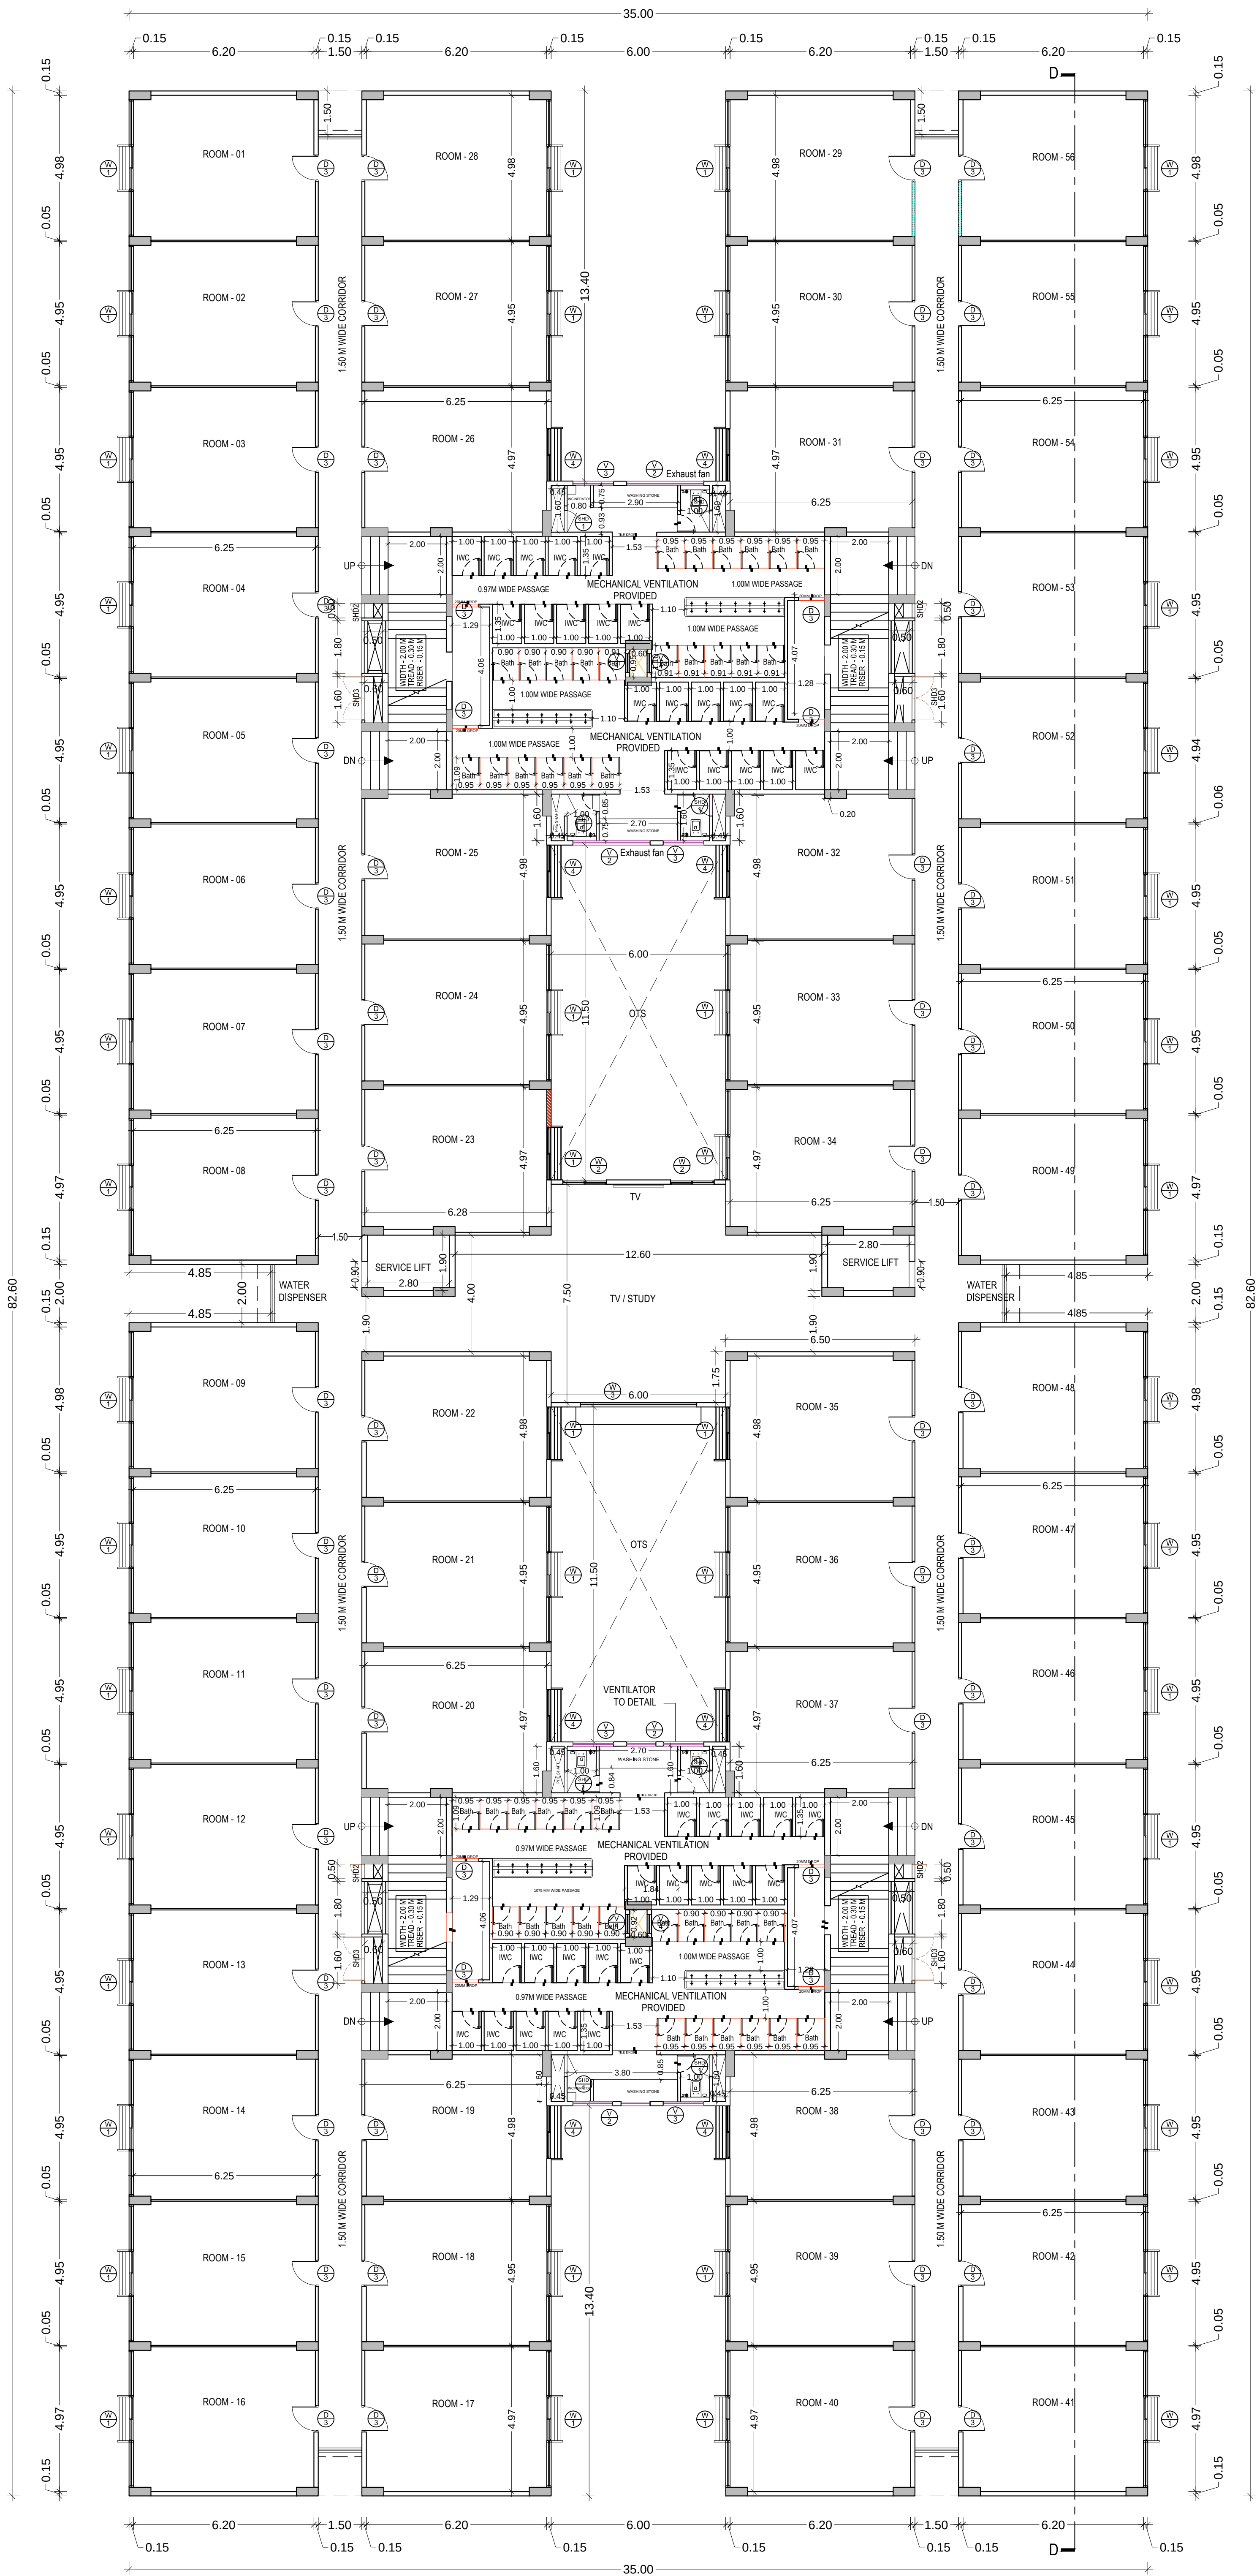

TYPICAL - 2nd to 4th FLOOR PLAN
(BLOCK - 2)

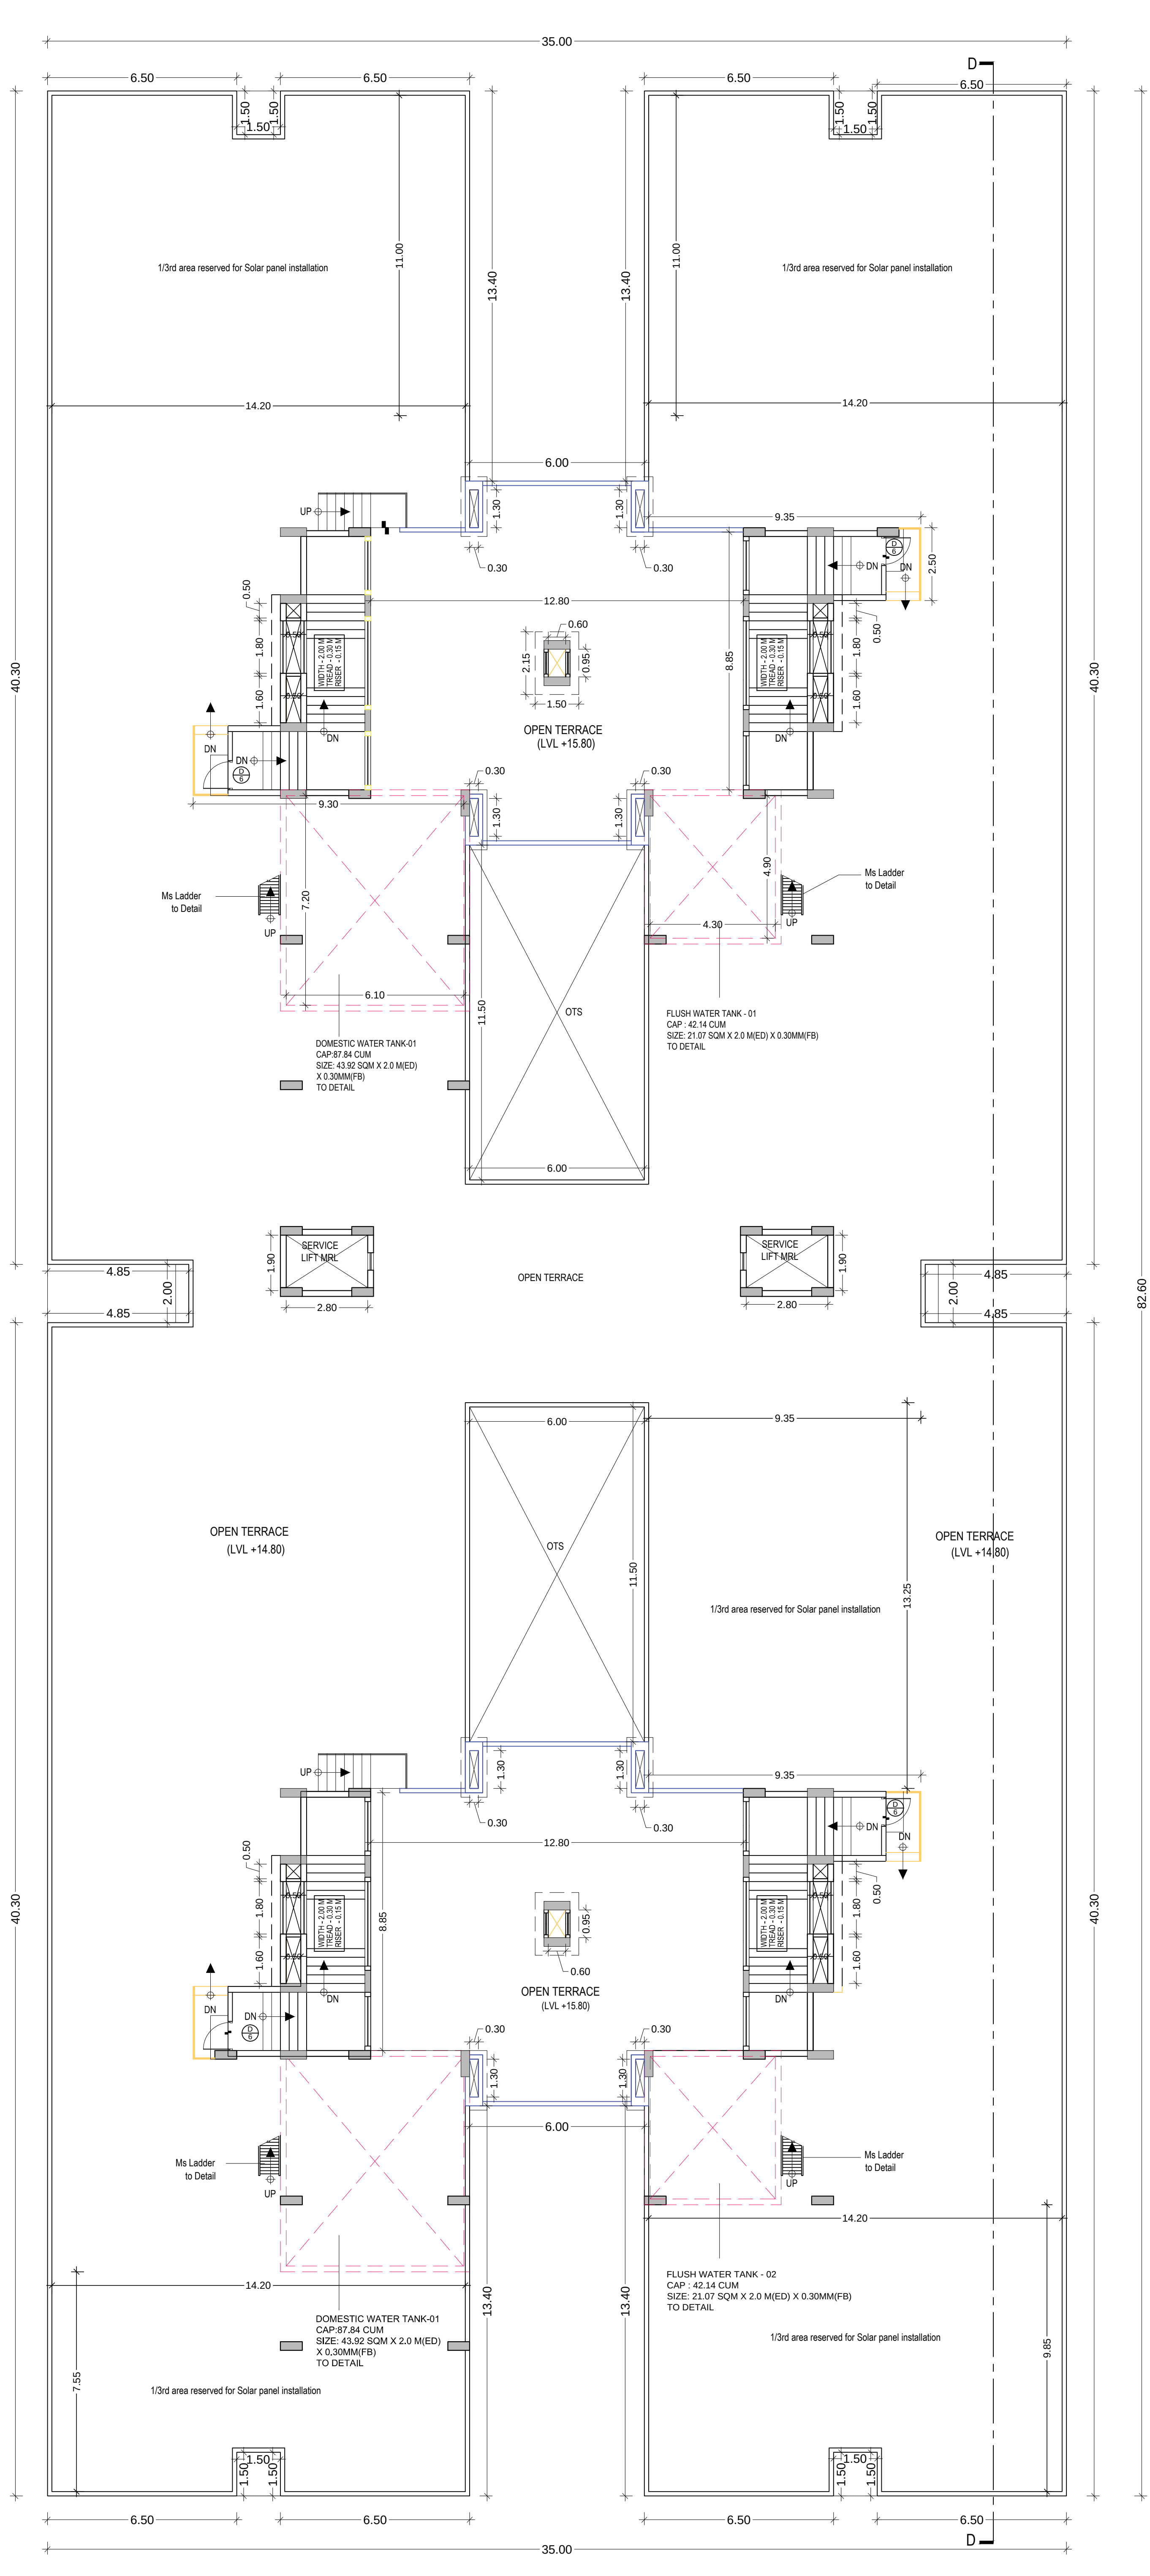


TERRACE FLOOR PLAN
(BLOCK - 2)

SCHEDULE OF JOINERY		
SLNo	DESCRIPTION	SIZE
D1	DOOR	1.20 X 2.30
D2	DOOR	1.00 X 2.30
D3	DOOR	0.90 X 2.30
D4	DOOR	0.75 X 2.30
D5	DOOR	2.00 X 2.30
D6	DOOR	1.00 X 2.15
W1	WINDOW	4.70 X 1.25
W2	WINDOW	1.50 X 1.25
W3	WINDOW	3.00 X 1.25
V1	VENTILATOR	0.60 X 0.60
GR1	OPEN GRILL	2.40 X 1.25
SHD1	SHAFT DOOR	0.60 X 2.10

COLOUR INDEX :

PROPOSED

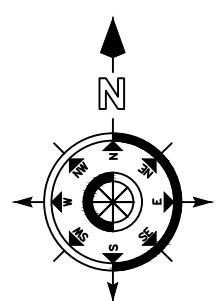

ARCHITECT :

S. JAYAL
S. JAYAL ARCHITECTS, B.Arch.
Registration No. 102/2019
Address: 102/2019, Chennai-600 085.
Contact: 98401 12345
E-mail: s.jayal@sjarchitects.com

STRUCTURAL ENGINEER :

M. PURUSOTHAMAN
M. PURUSOTHAMAN, M.E. (Struct)
Registration No. 102/2019
Address: 102/2019, Chennai-600 085.
Contact: 98401 12345
E-mail: m.purusothaman@spkcity.com

OWNER :


For SPK CITY ESTATES PRIVATE LIMITED
[Signature]
Director

BLOCK 2 - TYPICAL (2nd to 4th Floor) & TERRACE FLOOR PLAN


SCALE - 1:100

SHEET NO. 6/7

PLAN SHOWING THE PROPOSED CONSTRUCTION OF INDUSTRIAL WORKERS DORMITORY BUILDINGS COMPRISING OF BLOCK - 1 & 2 WITH GROUND FLOOR + 4 FLOORS (TOTALLY 496 ROOMS) AT SRIPERUMBUDUR-ORAGADUM ROAD (SH 57), SRIPERUMBUDUR, COMPRISED IN SURVEY NOS. 1560/1, 1560/3 AND 1562A/1A5, OF SRIPERUMBUDUR 'C' VILLAGE, SRIPERUMBUDUR TALUK, SRIPERUMBUDUR PANCHAYAT UNION, KANCHEEPURAM DISTRICT

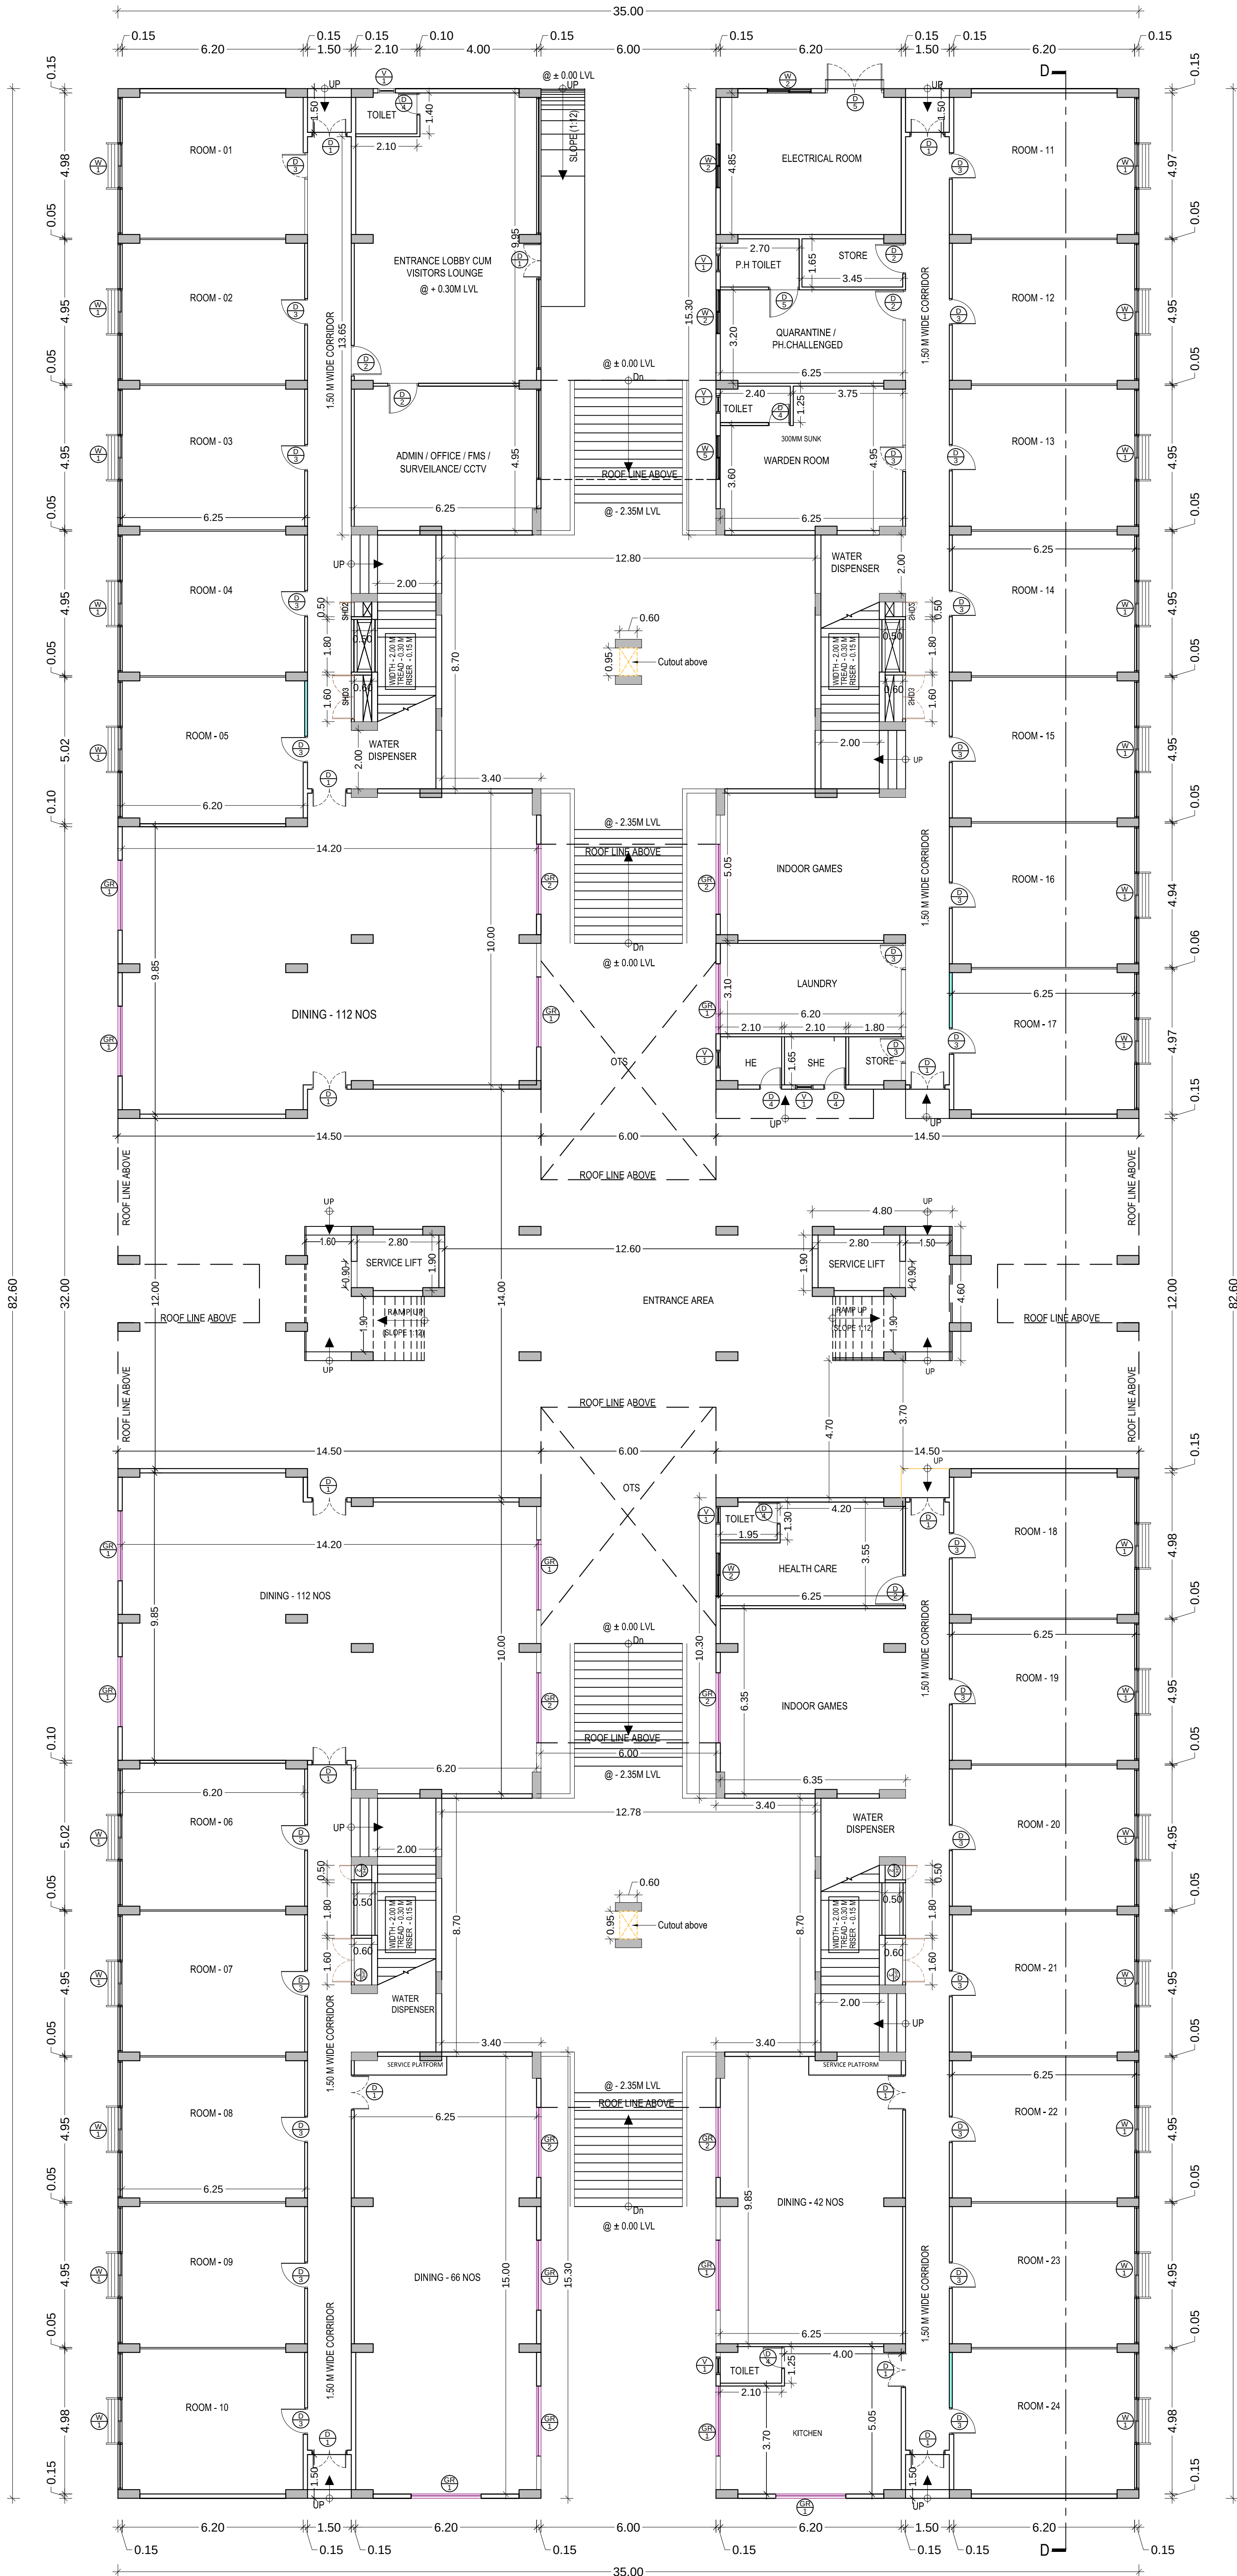

GROUND FLOOR PLAN
(BLOCK - 2)

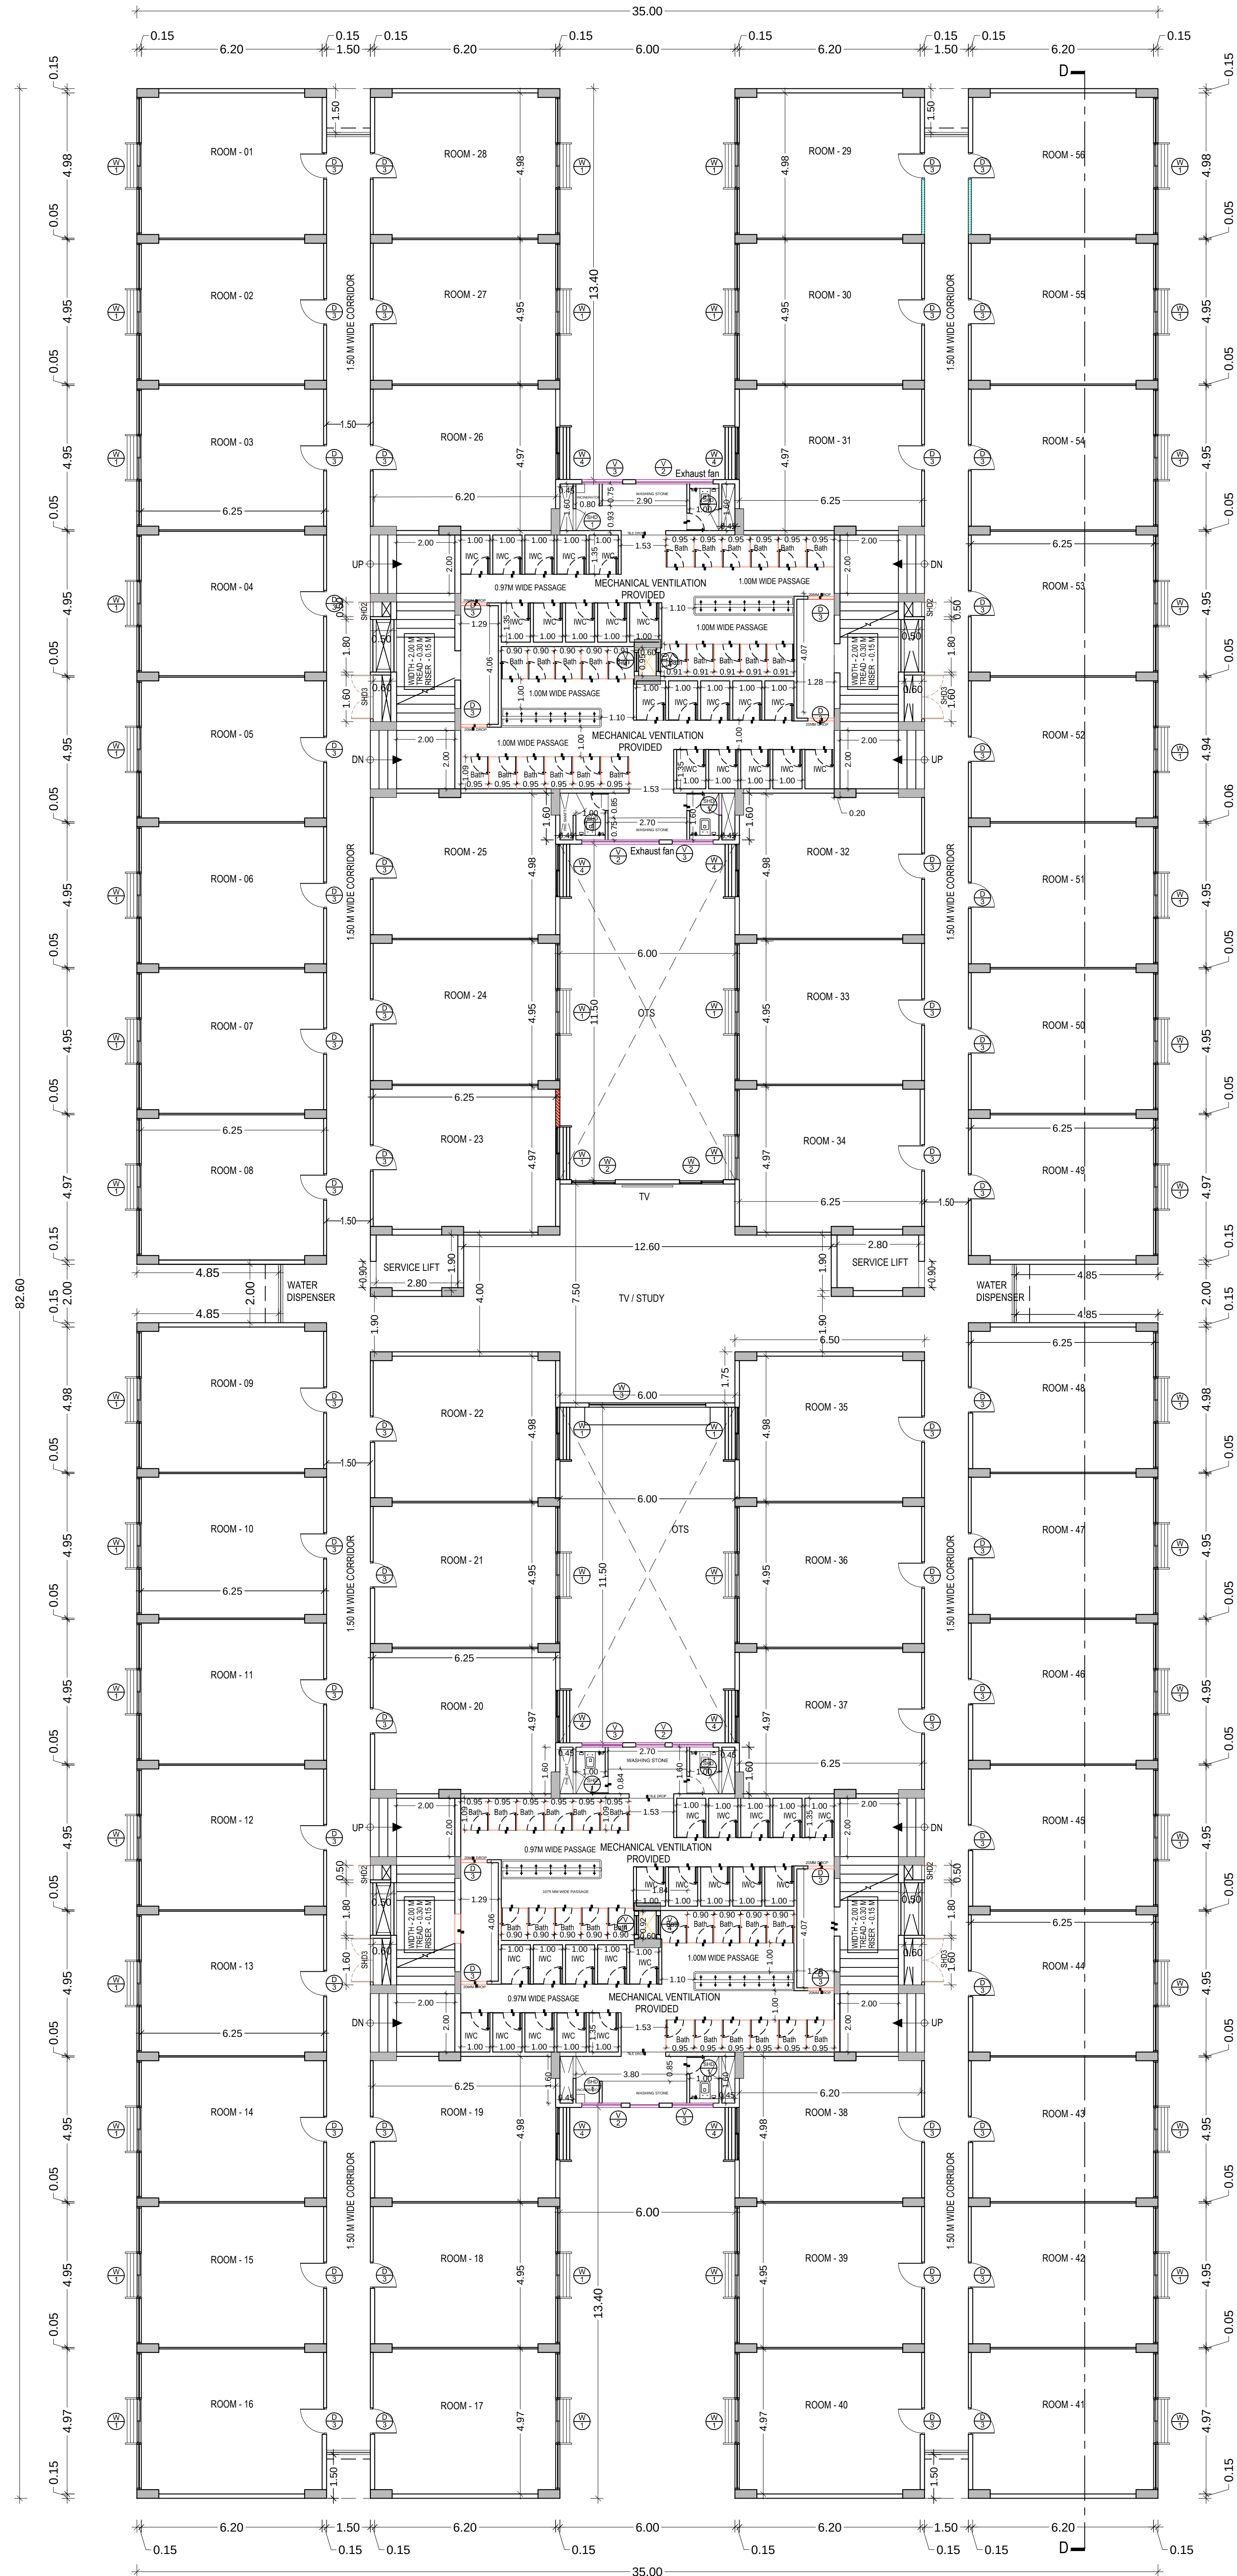


FIRST FLOOR PLAN
(BLOCK - 2)

SCHEDULE OF JOINERY		
SLNo	DESCRIPTION	SIZE
D1	DOOR	1.20 X 2.30
D2	DOOR	1.00 X 2.30
D3	DOOR	0.90 X 2.30
D4	DOOR	0.75 X 2.30
D5	DOOR	2.00 X 2.30
D6	DOOR	1.00 X 2.15
W1	WINDOW	4.70 X 1.25
W2	WINDOW	1.50 X 1.25
W3	WINDOW	3.00 X 1.25
V1	VENTILATOR	0.60 X 0.60
GR1	OPEN GRILL	2.40 X 1.25
SHD1	SHAFT DOOR	0.60 X 2.10

COLOUR INDEX :

PROPOSED

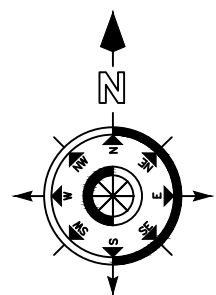

ARCHITECT :

S. JAYAL
S. JAYAL, ARCHITECT, B.Arch,
Registration No. 100/2019/Arch
Architect, Chennai-600 085.
CITY Registration No.
CCH-2019/Arch-11212121212121212121
E-mail: s.jayal@jayal.com

STRUCTURAL ENGINEER :

M. PURUSOTHAMAN
M. PURUSOTHAMAN, M.E. (Struct),
Registration No. 100/2019/Struct
Structural Engineer, Chennai-600 085.
CITY Registration No.
CCH-2019/Struct-11212121212121212121
E-mail: m.purusothaman@jayal.com


OWNER :

For SPM CITY ESTATES PRIVATE LIMITED
[Signature]
Director

PLAN SHOWING THE PROPOSED CONSTRUCTION OF INDUSTRIAL WORKERS DORMITORY BUILDINGS COMPRISING OF BLOCK - 1 & 2 WITH GROUND FLOOR + 4 FLOORS (TOTALLY 496 ROOMS) AT SRIPERUMBUDUR-ORAGADUM ROAD (SH 57), SRIPERUMBUDUR. COMPRISED IN SURVEY NOS. 1560/1, 1560/3 AND 1562A/1A5, OF SRIPERUMBUDUR 'C' VILLAGE, SRIPERUMBUDUR TALUK, SRIPERUMBUDUR PANCHAYAT UNION, KANCHEEPURAM DISTRICT




ELEVATION
(BLOCK - 1)

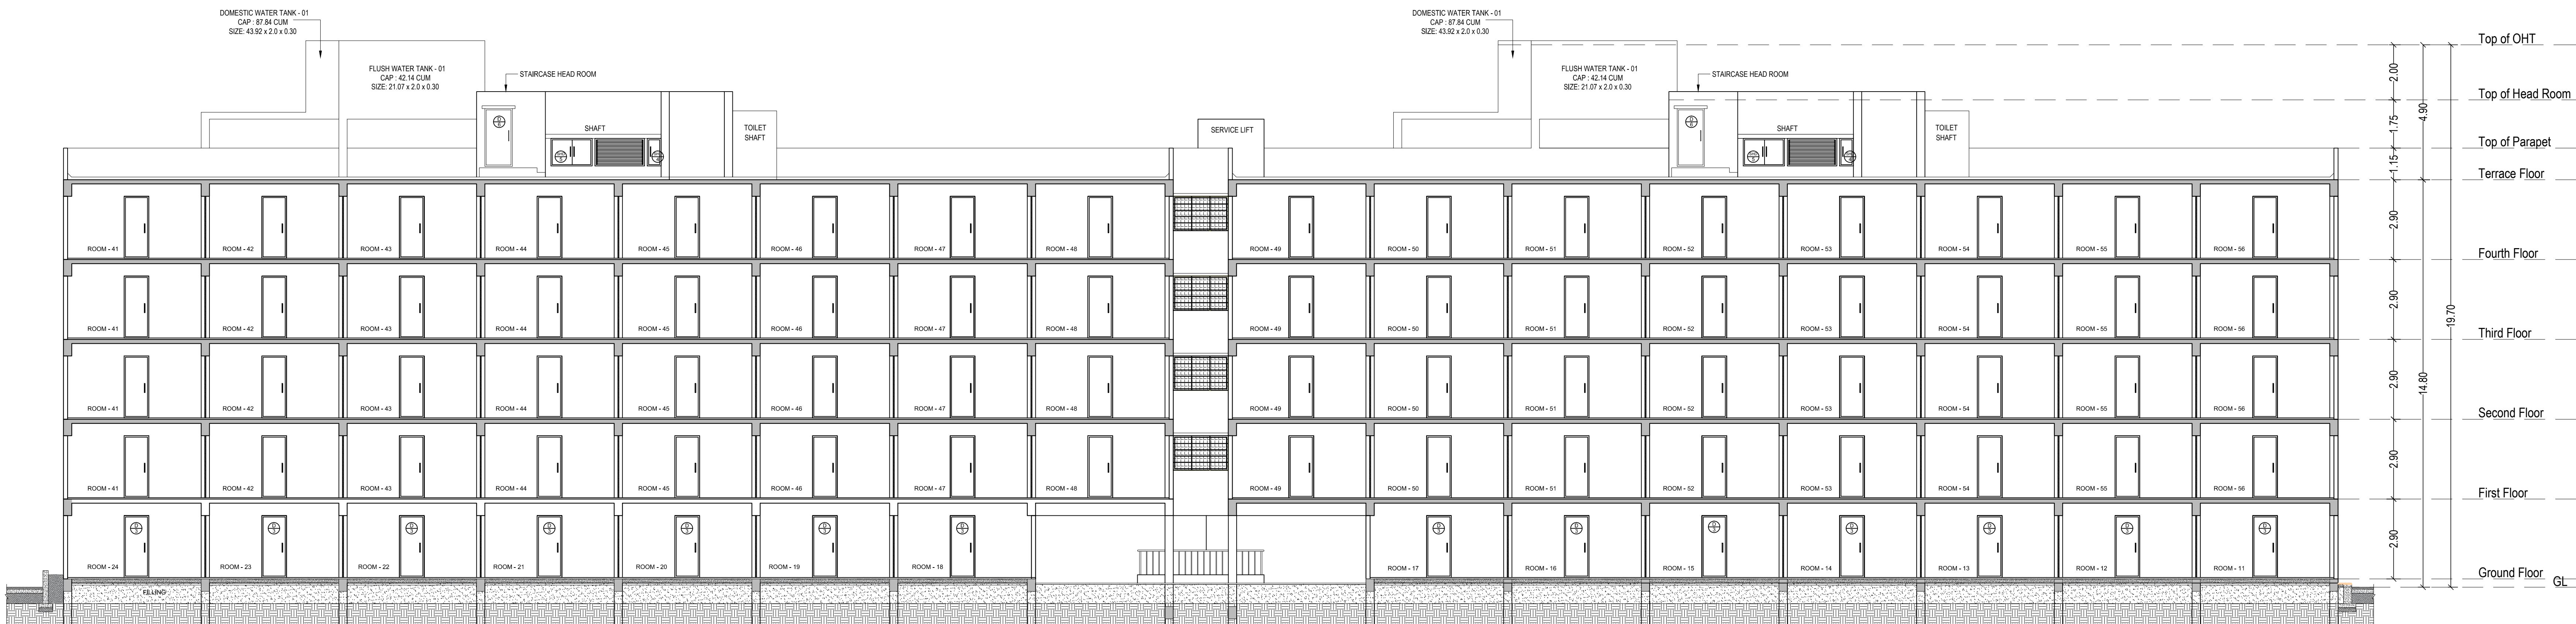

SECTION - CC
(BLOCK - 1)

COLOUR INDEX :
PROPOSED

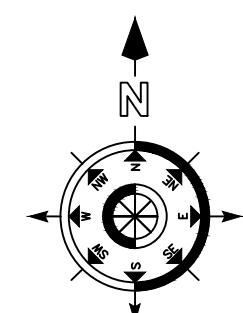

ARCHITECT :

Signature
K. JAMAL MOHIDEEN, B.Arch,
REGISTERED ARCHITECT-CADASTRAL
NEW No: 15, 94th Street,
Ashok Nagar, Chennai-600 085.
TOP Registration No: CO-ARCH/HA/20/2019/003
Mobile: 9840000422
E-mail: jarchitects@gmail.com

STRUCTURAL ENGINEER :

Signature
M. PURUSOTHAMAN, M.E. (Struct)
REGISTERED STRUCTURAL ENGINEER, Grade 2
DIRECTOR OF TOWN & COUNTRY PLANNING
REGIONAL AUTHORITY, COIMBATORE-646 004
NEW No: 21, 52nd Ave., BELURTHI, KANCHEEPURAM,
TAMIL NADU-605 005
Mobile: 9840000422
E-mail: jarchitects@gmail.com


OWNER :

For SPK CITY ESTATES PRIVATE LIMITED
Signature
Director


BLOCK 1 - ELEVATION & SECTION

SCALE - 1:100

SHEET NO. 4/7

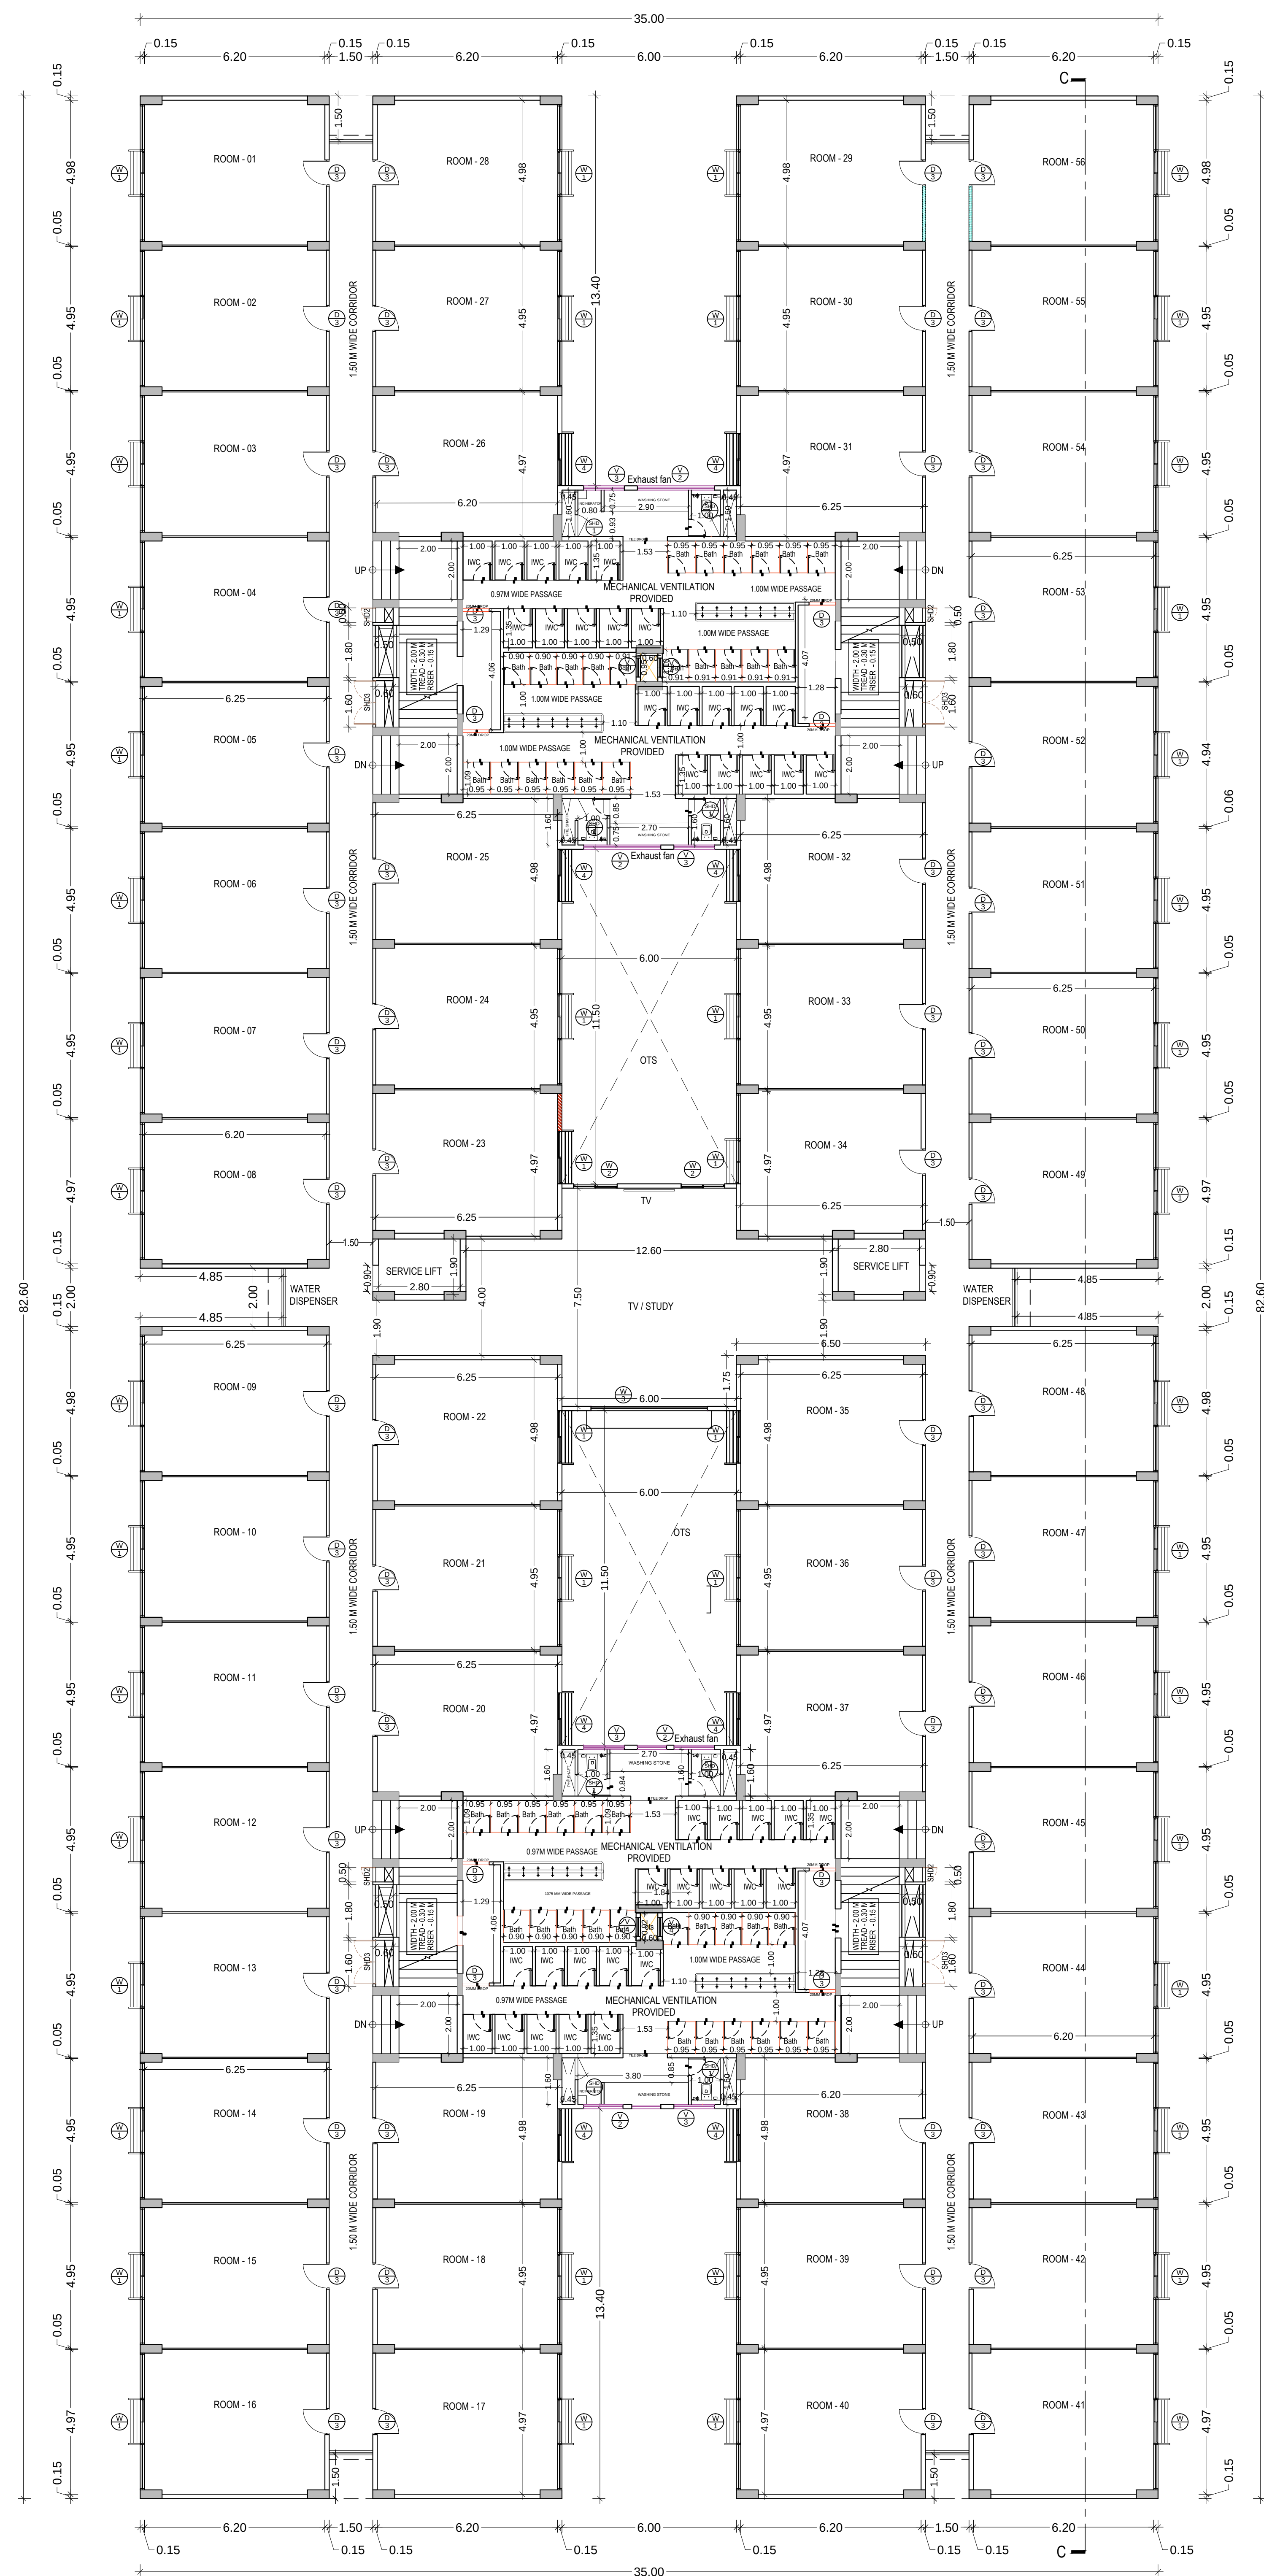

TYPICAL - 2nd TO 4th FLOOR PLAN
(BLOCK - 1)

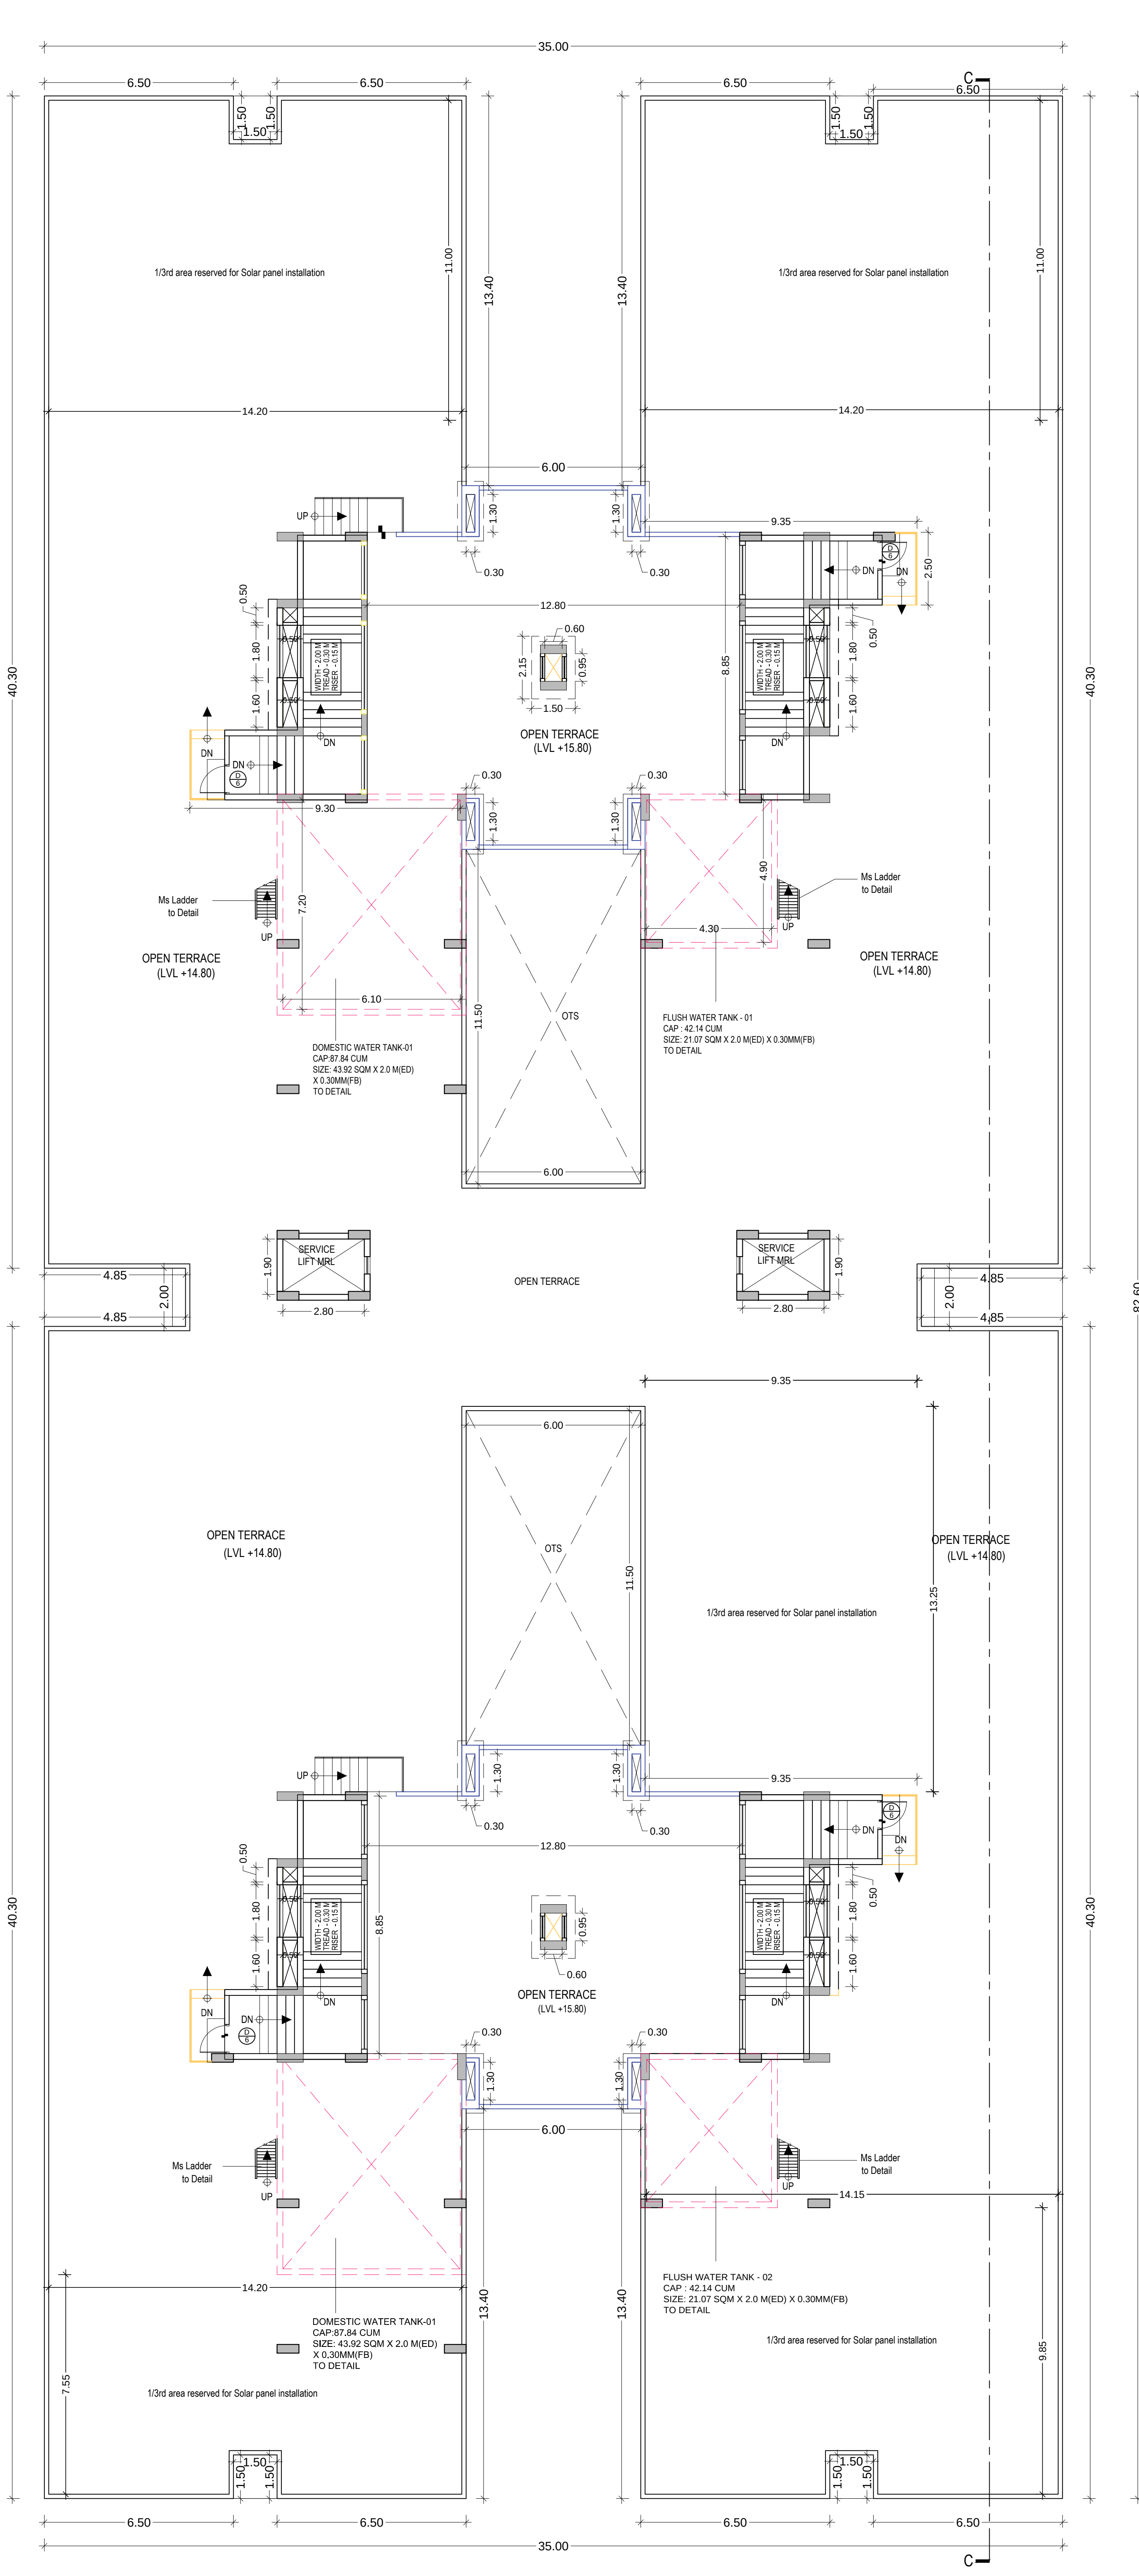


TERRACE FLOOR PLAN
(BLOCK - 1)

PLAN SHOWING THE PROPOSED CONSTRUCTION OF INDUSTRIAL WORKERS DORMITORY BUILDINGS COMPRISING OF BLOCK - 1 & 2 WITH GROUND FLOOR + 4 FLOORS (TOTALLY 496 ROOMS) AT SRIPERUMBUDUR-ORAGADUM ROAD (SH 57), SRIPERUMBUDUR, COMPRISED IN SURVEY NOS. 1560/1, 1560/3 AND 1562A/1A5, OF SRIPERUMBUDUR 'C' VILLAGE, SRIPERUMBUDUR TALUK, SRIPERUMBUDUR PANCHAYAT UNION, KANCHEEPURAM DISTRICT

SCHEDULE OF JOINERY		
SLNo	DESCRIPTION	SIZE
D1	DOOR	1.20 X 2.30
D2	DOOR	1.00 X 2.30
D3	DOOR	0.90 X 2.30
D4	DOOR	0.75 X 2.30
D5	DOOR	2.00 X 2.30
D6	DOOR	1.00 X 2.15
W1	WINDOW	4.70 X 1.25
W2	WINDOW	1.50 X 1.25
W3	WINDOW	3.00 X 1.25
V1	VENTILATOR	0.60 X 0.60
GR1	OPEN GRILL	2.40 X 0.60
SHD1	SHAFT DOOR	0.60 X 2.10

COLOUR INDEX :

PROPOSED

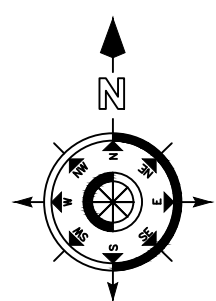

ARCHITECT :

STRUCTURAL ENGINEER :

[Signature]
R. JAYALAKSHMI, B.Arch.
Registered Architect - 02/02/2010
Address: 15, 16th Street,
Ashok Nagar, Chennai - 600 083.
CITY: Chennai
Contact: 9840100000
E-mail: rajalakshmi@rediffmail.com

[Signature]
M. PURUSOTHAMAN, M.E. (Struct)
REGISTERED STRUCTURAL ENGINEER
Registration No. 02/02/2010
Address: 15, 16th Street,
Ashok Nagar, Chennai - 600 083.
CITY: Chennai
Contact: 9840100000
E-mail: purusothaman@rediffmail.com

OWNER :

For SPK CITY ESTATES PRIVATE LIMITED

[Signature]
Director

BLOCK 1 - TYPICAL (2nd to 4th Floor) & TERRACE FLOOR PLAN

SCALE - 1:100


SHEET NO. 3/7

PLAN SHOWING THE PROPOSED CONSTRUCTION OF INDUSTRIAL WORKERS DORMITORY BUILDINGS COMPRISING OF BLOCK - 1 & 2 WITH GROUND FLOOR + 4 FLOORS (TOTALLY 496 ROOMS) AT SRIPERUMBUDUR-ORAGADUM ROAD (SH 57), SRIPERUMBUDUR, COMPRISED IN SURVEY NOS. 1560/1, 1560/3 AND 1562A/1A5, OF SRIPERUMBUDUR 'C' VILLAGE, SRIPERUMBUDUR TALUK, SRIPERUMBUDUR PANCHAYAT UNION, KANCHEEPURAM DISTRICT

SCHEDULE OF JOINERY		
SLNo	DESCRIPTION	SIZE
D1	DOOR	1.20 X 2.30
D2	DOOR	1.00 X 2.30
D3	DOOR	0.90 X 2.30
D4	DOOR	0.75 X 2.30
D5	DOOR	2.00 X 2.30
D6	DOOR	1.00 X 2.15
W1	WINDOW	4.70 X 1.25
W2	WINDOW	1.50 X 1.25
W3	WINDOW	3.00 X 1.25
V1	VENTILATOR	0.60 X 0.60
GR1	OPEN GRILL	2.40 X 1.25
SHD1	SHAFT DOOR	0.60 X 2.10

COLOUR INDEX :

PROPOSED





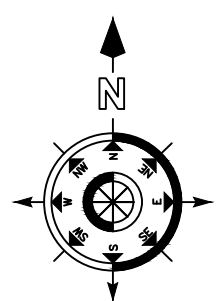


ARCHITECT :

STRUCTURAL ENGINEER :

[Signature]
R. JAYALAKSHMI, B.Arch.
Registered Architect - 024287/2008
Ashok Nagar, Chennai-600 083.
CITY ENGINEERING
Cell: 9840444444, 9840444444
E-mail: rajalakshmi@cityeng.com

[Signature]
M. PURUSOTHAMAN, M.E. (Struct)
REGISTERED STRUCTURAL ENGINEER - 00087
10/11, 12/11, 13/11, 14/11, 15/11, 16/11, 17/11, 18/11, 19/11, 20/11, 21/11, 22/11, 23/11, 24/11, 25/11, 26/11, 27/11, 28/11, 29/11, 30/11, 31/11, 1/12, 2/12, 3/12, 1/13, 2/13, 3/13, 1/14, 2/14, 3/14, 1/15, 2/15, 3/15, 1/16, 2/16, 3/16, 1/17, 2/17, 3/17, 1/18, 2/18, 3/18, 1/19, 2/19, 3/19, 1/20, 2/20, 3/20, 1/21, 2/21, 3/21, 1/22, 2/22, 3/22, 1/23, 2/23, 3/23, 1/24, 2/24, 3/24, 1/25, 2/25, 3/25, 1/26, 2/26, 3/26, 1/27, 2/27, 3/27, 1/28, 2/28, 3/28, 1/29, 2/29, 3/29, 1/30, 2/30, 3/30, 1/31, 2/31, 3/31, 1/32, 2/32, 3/32, 1/33, 2/33, 3/33, 1/34, 2/34, 3/34, 1/35, 2/35, 3/35, 1/36, 2/36, 3/36, 1/37, 2/37, 3/37, 1/38, 2/38, 3/38, 1/39, 2/39, 3/39, 1/40, 2/40, 3/40, 1/41, 2/41, 3/41, 1/42, 2/42, 3/42, 1/43, 2/43, 3/43, 1/44, 2/44, 3/44, 1/45, 2/45, 3/45, 1/46, 2/46, 3/46, 1/47, 2/47, 3/47, 1/48, 2/48, 3/48, 1/49, 2/49, 3/49, 1/50, 2/50, 3/50, 1/51, 2/51, 3/51, 1/52, 2/52, 3/52, 1/53, 2/53, 3/53, 1/54, 2/54, 3/54, 1/55, 2/55, 3/55, 1/56, 2/56, 3/56, 1/57, 2/57, 3/57, 1/58, 2/58, 3/58, 1/59, 2/59, 3/59, 1/60, 2/60, 3/60, 1/61, 2/61, 3/61, 1/62, 2/62, 3/62, 1/63, 2/63, 3/63, 1/64, 2/64, 3/64, 1/65, 2/65, 3/65, 23/65

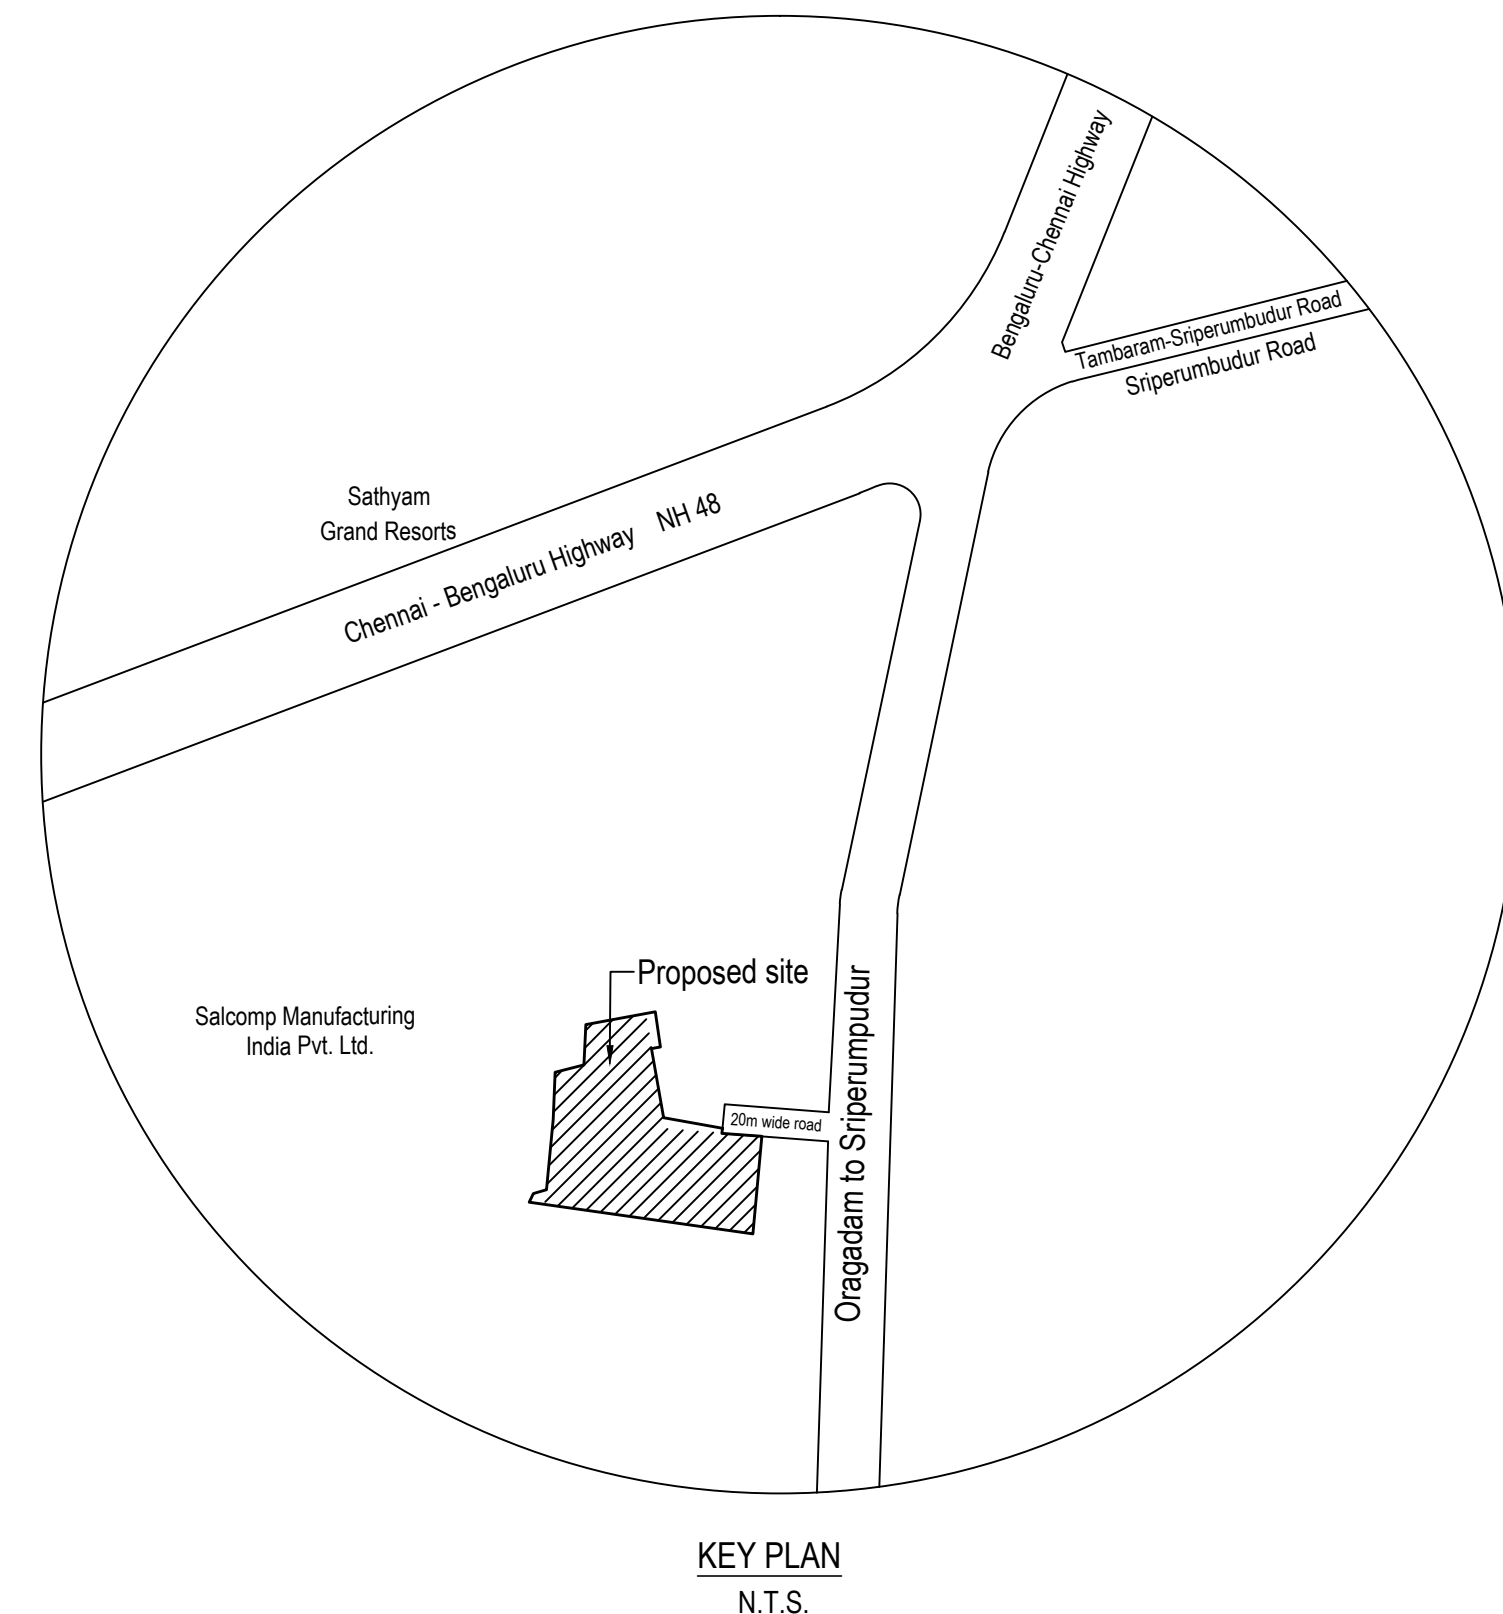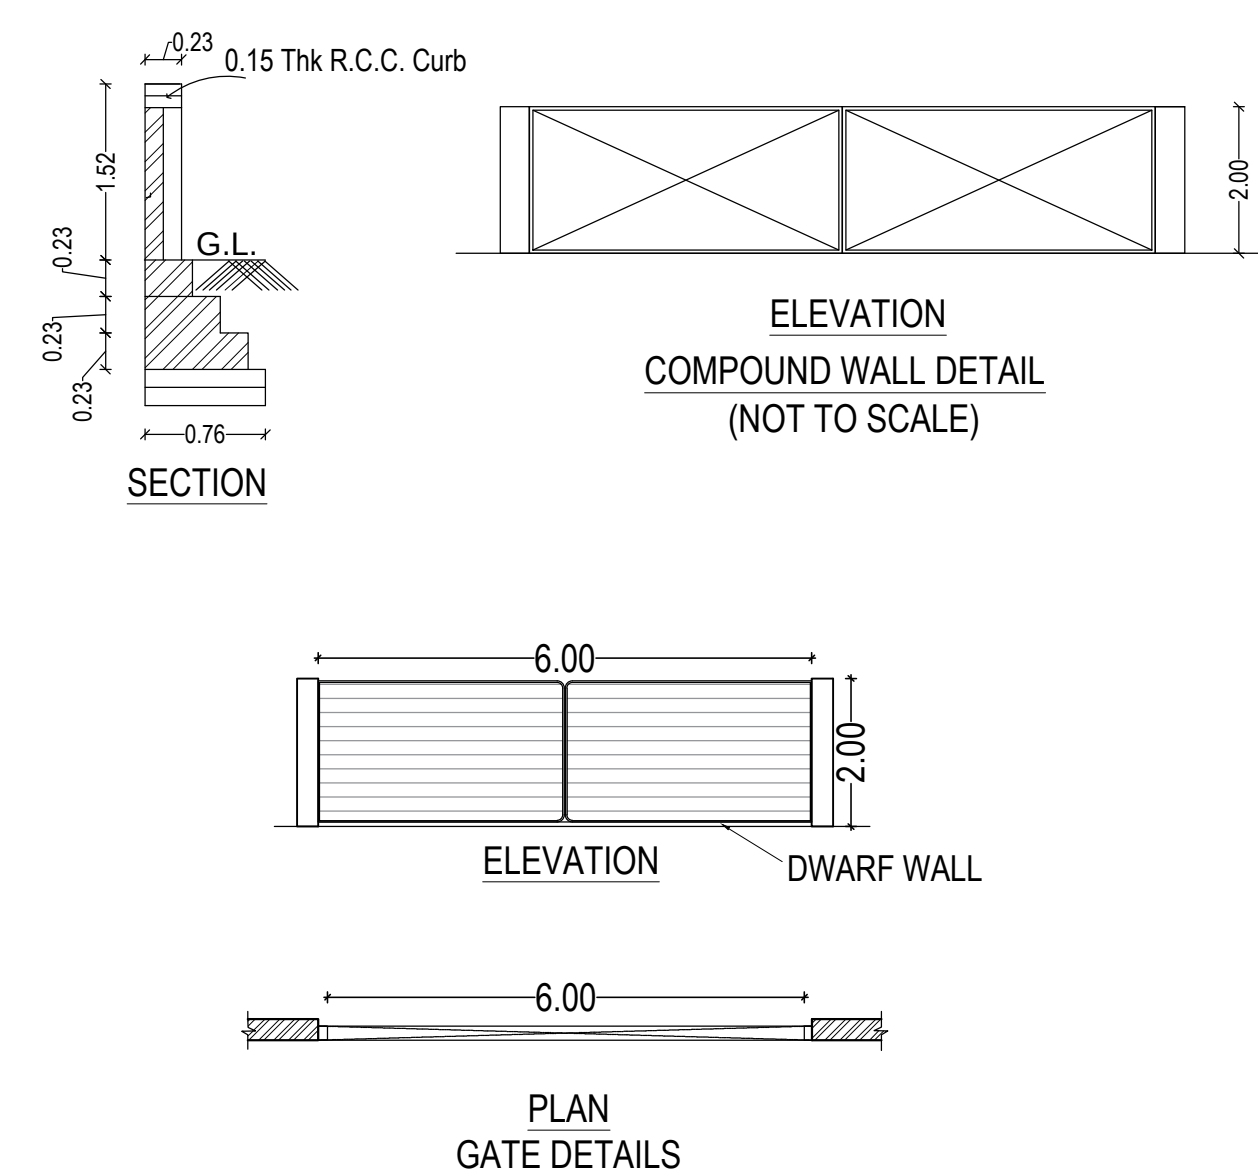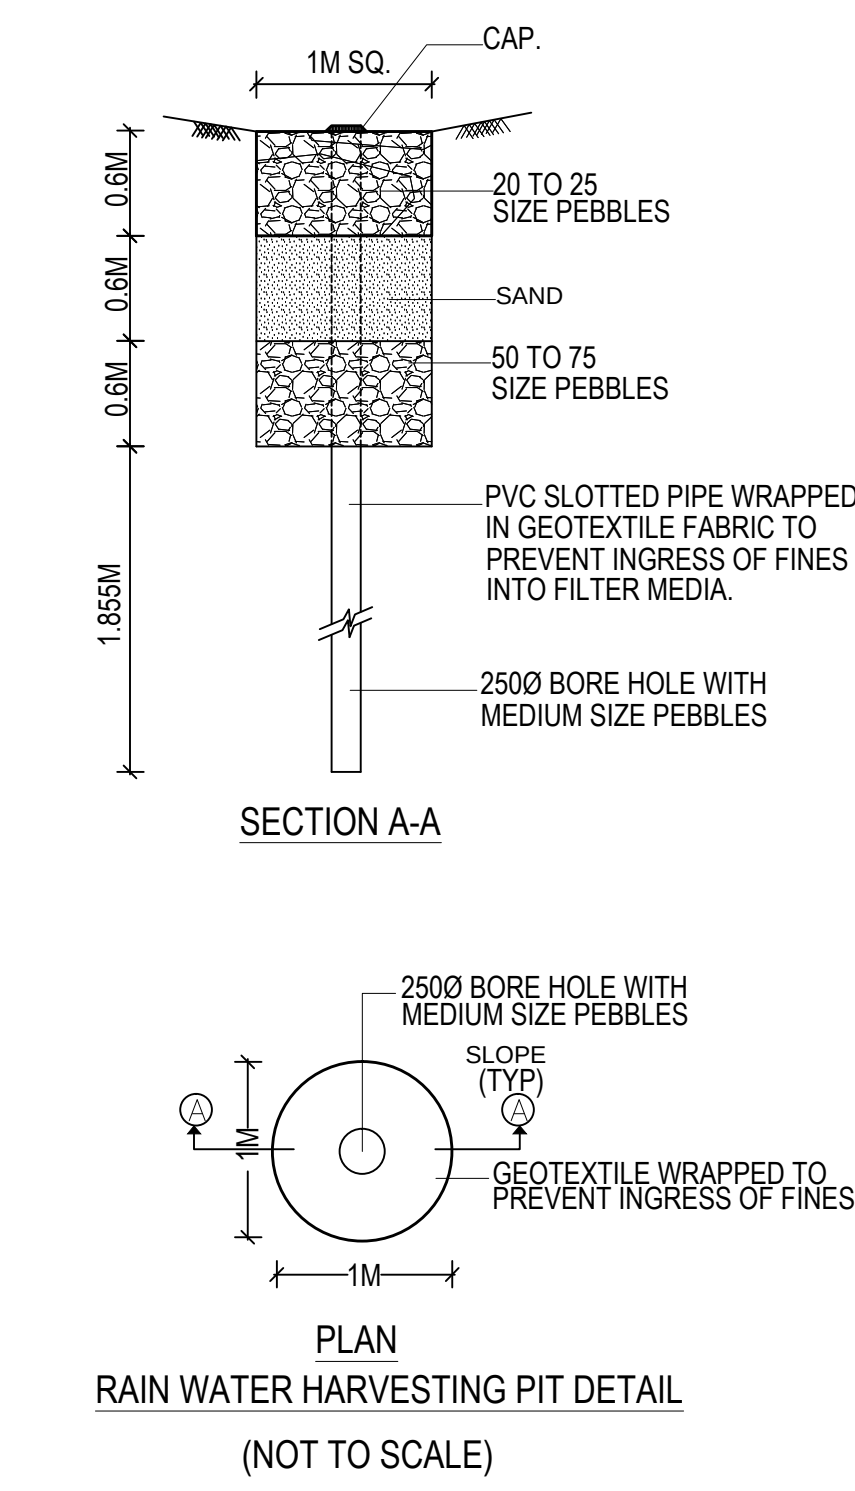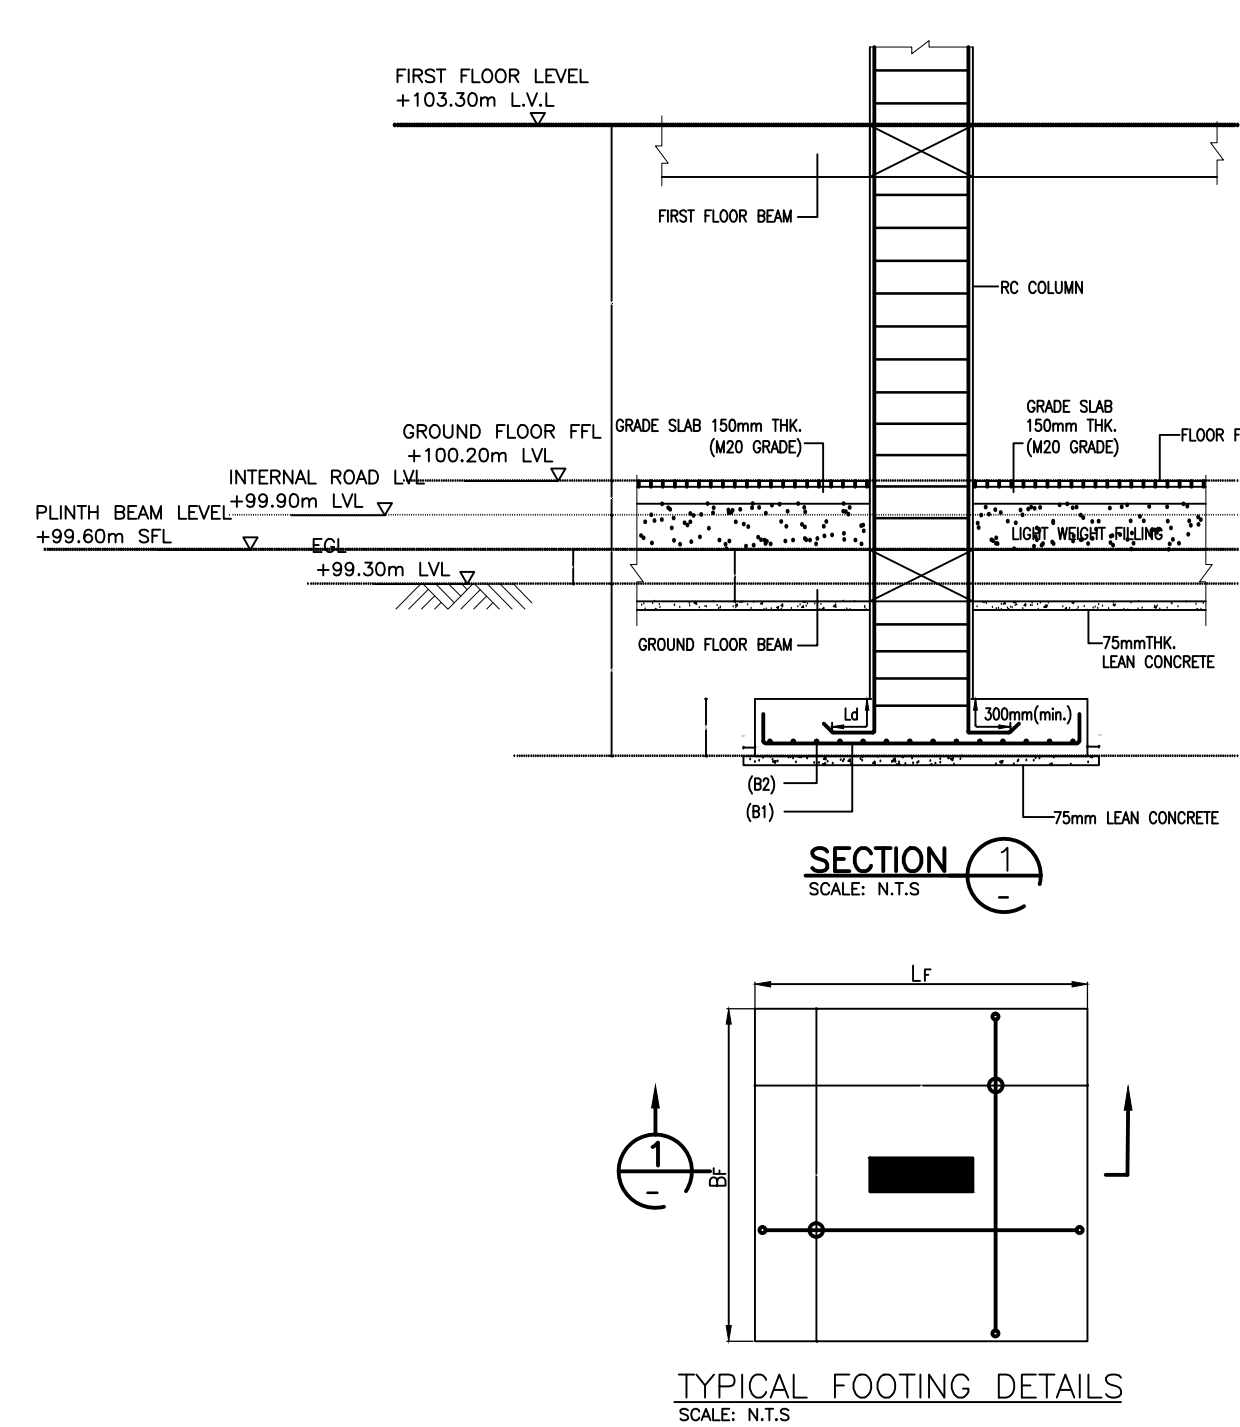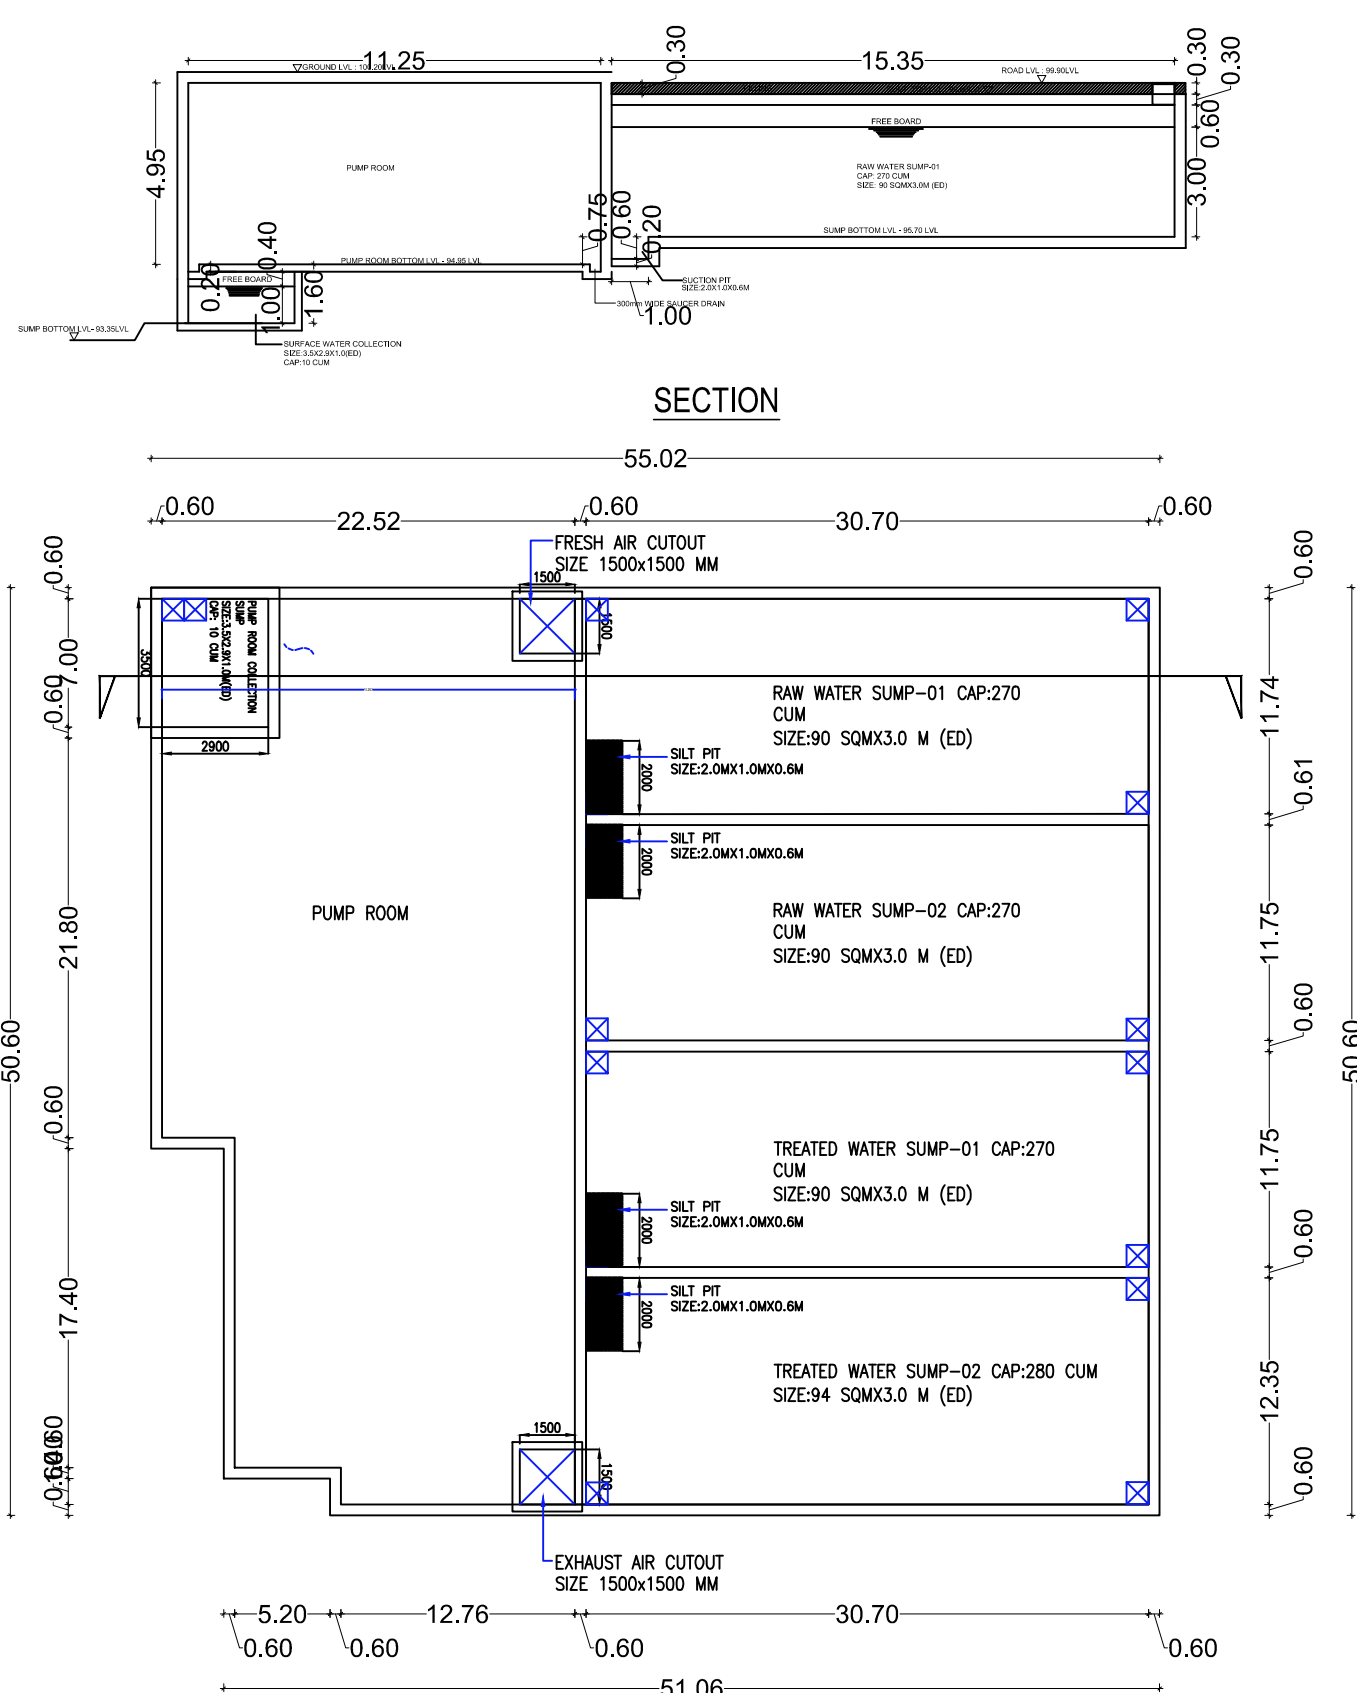

PLAN SHOWING THE PROPOSED CONSTRUCTION OF INDUSTRIAL WORKERS DORMITORY BUILDINGS COMPRISING OF BLOCK - 1 & 2 WITH GROUND FLOOR + 4 FLOORS (TOTALLY 496 ROOMS) AT SRIPERUMBUDUR-ORAGADUM ROAD (SH 57), SRIPERUMBUDUR. COMPRISED IN SURVEY NOS. 1560/1, 1560/3 AND 1562A/1A5, OF SRIPERUMBUDUR 'C' VILLAGE, SRIPERUMBUDUR TALUK, SRIPERUMBUDUR PANCHAYAT UNION, KANCHEEPURAM DISTRICT

AREA STATEMENT :
PLOT EXTENT :
As per Patta : 33900.00 sq.m
As per Document : 33912.66 sq.m
OSR REQUIRED : 3391.27 sq.m
OSR PROVIDED : 3392.92 sq.m

SL NO.	BLOCK NAME	FLOOR	FSI AREA	NON FSI AREA	BUILT-UP AREA	NO OF ROOMS
1.	BLOCK 1	Ground Floor	2671.24	-	2671.24	24
		1st Floor	2553.06	-	2553.06	56
		2nd Floor	2553.06	-	2553.06	56
		3rd Floor	2553.06	-	2553.06	56
		4th Floor	2553.06	-	2553.06	56
		Terrace Floor	-	111.36	111.36	-
		TOTAL	12883.48	111.36	12994.84	248
2.	BLOCK 2	Ground Floor	2661.54	-	2661.54	24
		1st Floor	2553.06	-	2553.06	56
		2nd Floor	2553.06	-	2553.06	56
		3rd Floor	2553.06	-	2553.06	56
		4th Floor	2553.06	-	2553.06	56
		Terrace Floor	-	111.36	111.36	-
		TOTAL	12873.78	111.36	12985.14	248

FSI : 12883.48 + 12873.78 : 25757.26 : 0.76
33900.00 33900.00

PARKING DETAILS :		
	REQUIRED	PROVIDED
P.H Car	-	2 Nos
Two Wheeler	50 Nos	50 Nos
Two Wheeler for P.H Persons	5 Nos	5 Nos

PARKING CALCULATION		
1. TWO WHEELERS REQUIRED	=	No. of Hostel Rooms
	=	10
	=	496
	=	10
TWO WHEELERS REQUIRED	=	50 Nos
2. TWO WHEELERS REQUIRED	=	10% of 50 Nos
FOR PHYSICALLY CHALLENGED	=	5
TWO WHEELERS REQUIRED	=	5 Nos
FOR PHYSICALLY CHALLENGED	=	5


NO OF WORKERS :		
No. of Workers - Block 1	2976 Nos	
No. of Workers - Block 2	2976 Nos	
Total No. of Workers (Female)	5952 Nos	

SANITATION CALCULATION :		
	REQUIRED	PROVIDED
W.C	240	320
URINALS	-	-
BATH	240	352
DRINKING WATER FOUNTAIN	60	60

COLOUR INDEX :		
PROPOSED		OSR
ROAD		DRIVEWAY
BOUNDARY		

ARCHITECT :	STRUCTURAL ENGINEER :
K. JAGAN, ARCHITECT, B.Arch., REGISTERED ARCHITECT, KANCHEEPURAM DISTRICT, KANCHEEPURAM, TAMIL NADU. ADDRESS: 10/1, SRI PERUMBUDUR ROAD, SRIPERUMBUDUR, KANCHEEPURAM DISTRICT, TAMIL NADU. E-mail: jaganarchitect@gmail.com	M. PURUSHOTHAMAN, M.E. (CIVIL), REGISTERED CIVIL ENGINEER, KANCHEEPURAM DISTRICT, KANCHEEPURAM, TAMIL NADU. ADDRESS: 10/1, SRI PERUMBUDUR ROAD, SRIPERUMBUDUR, KANCHEEPURAM DISTRICT, TAMIL NADU. E-mail: purushothaman@gmail.com

OWNER :	
For SPC CITY ESTATES PRIVATE LIMITED	
Director	
SITE PLAN	
SCALE : 1:400	SHEET NO. 1/7

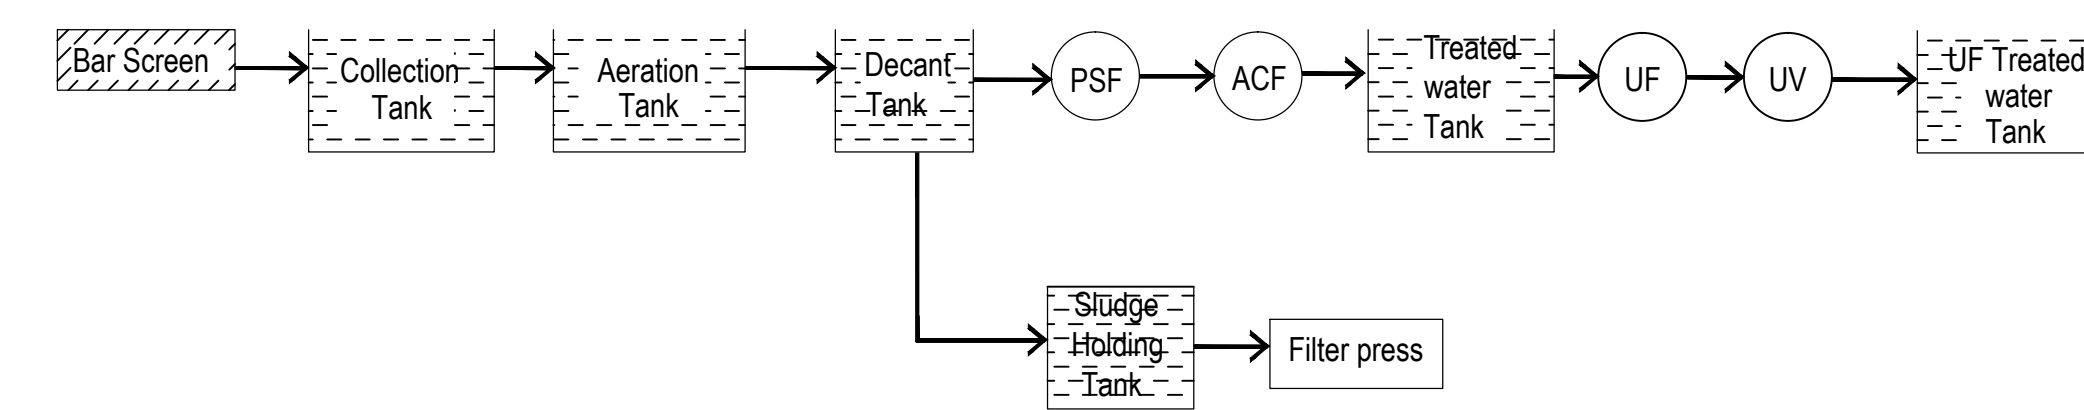

SEWAGE TREATMENT PLANT - FLOW DIAGRAM