




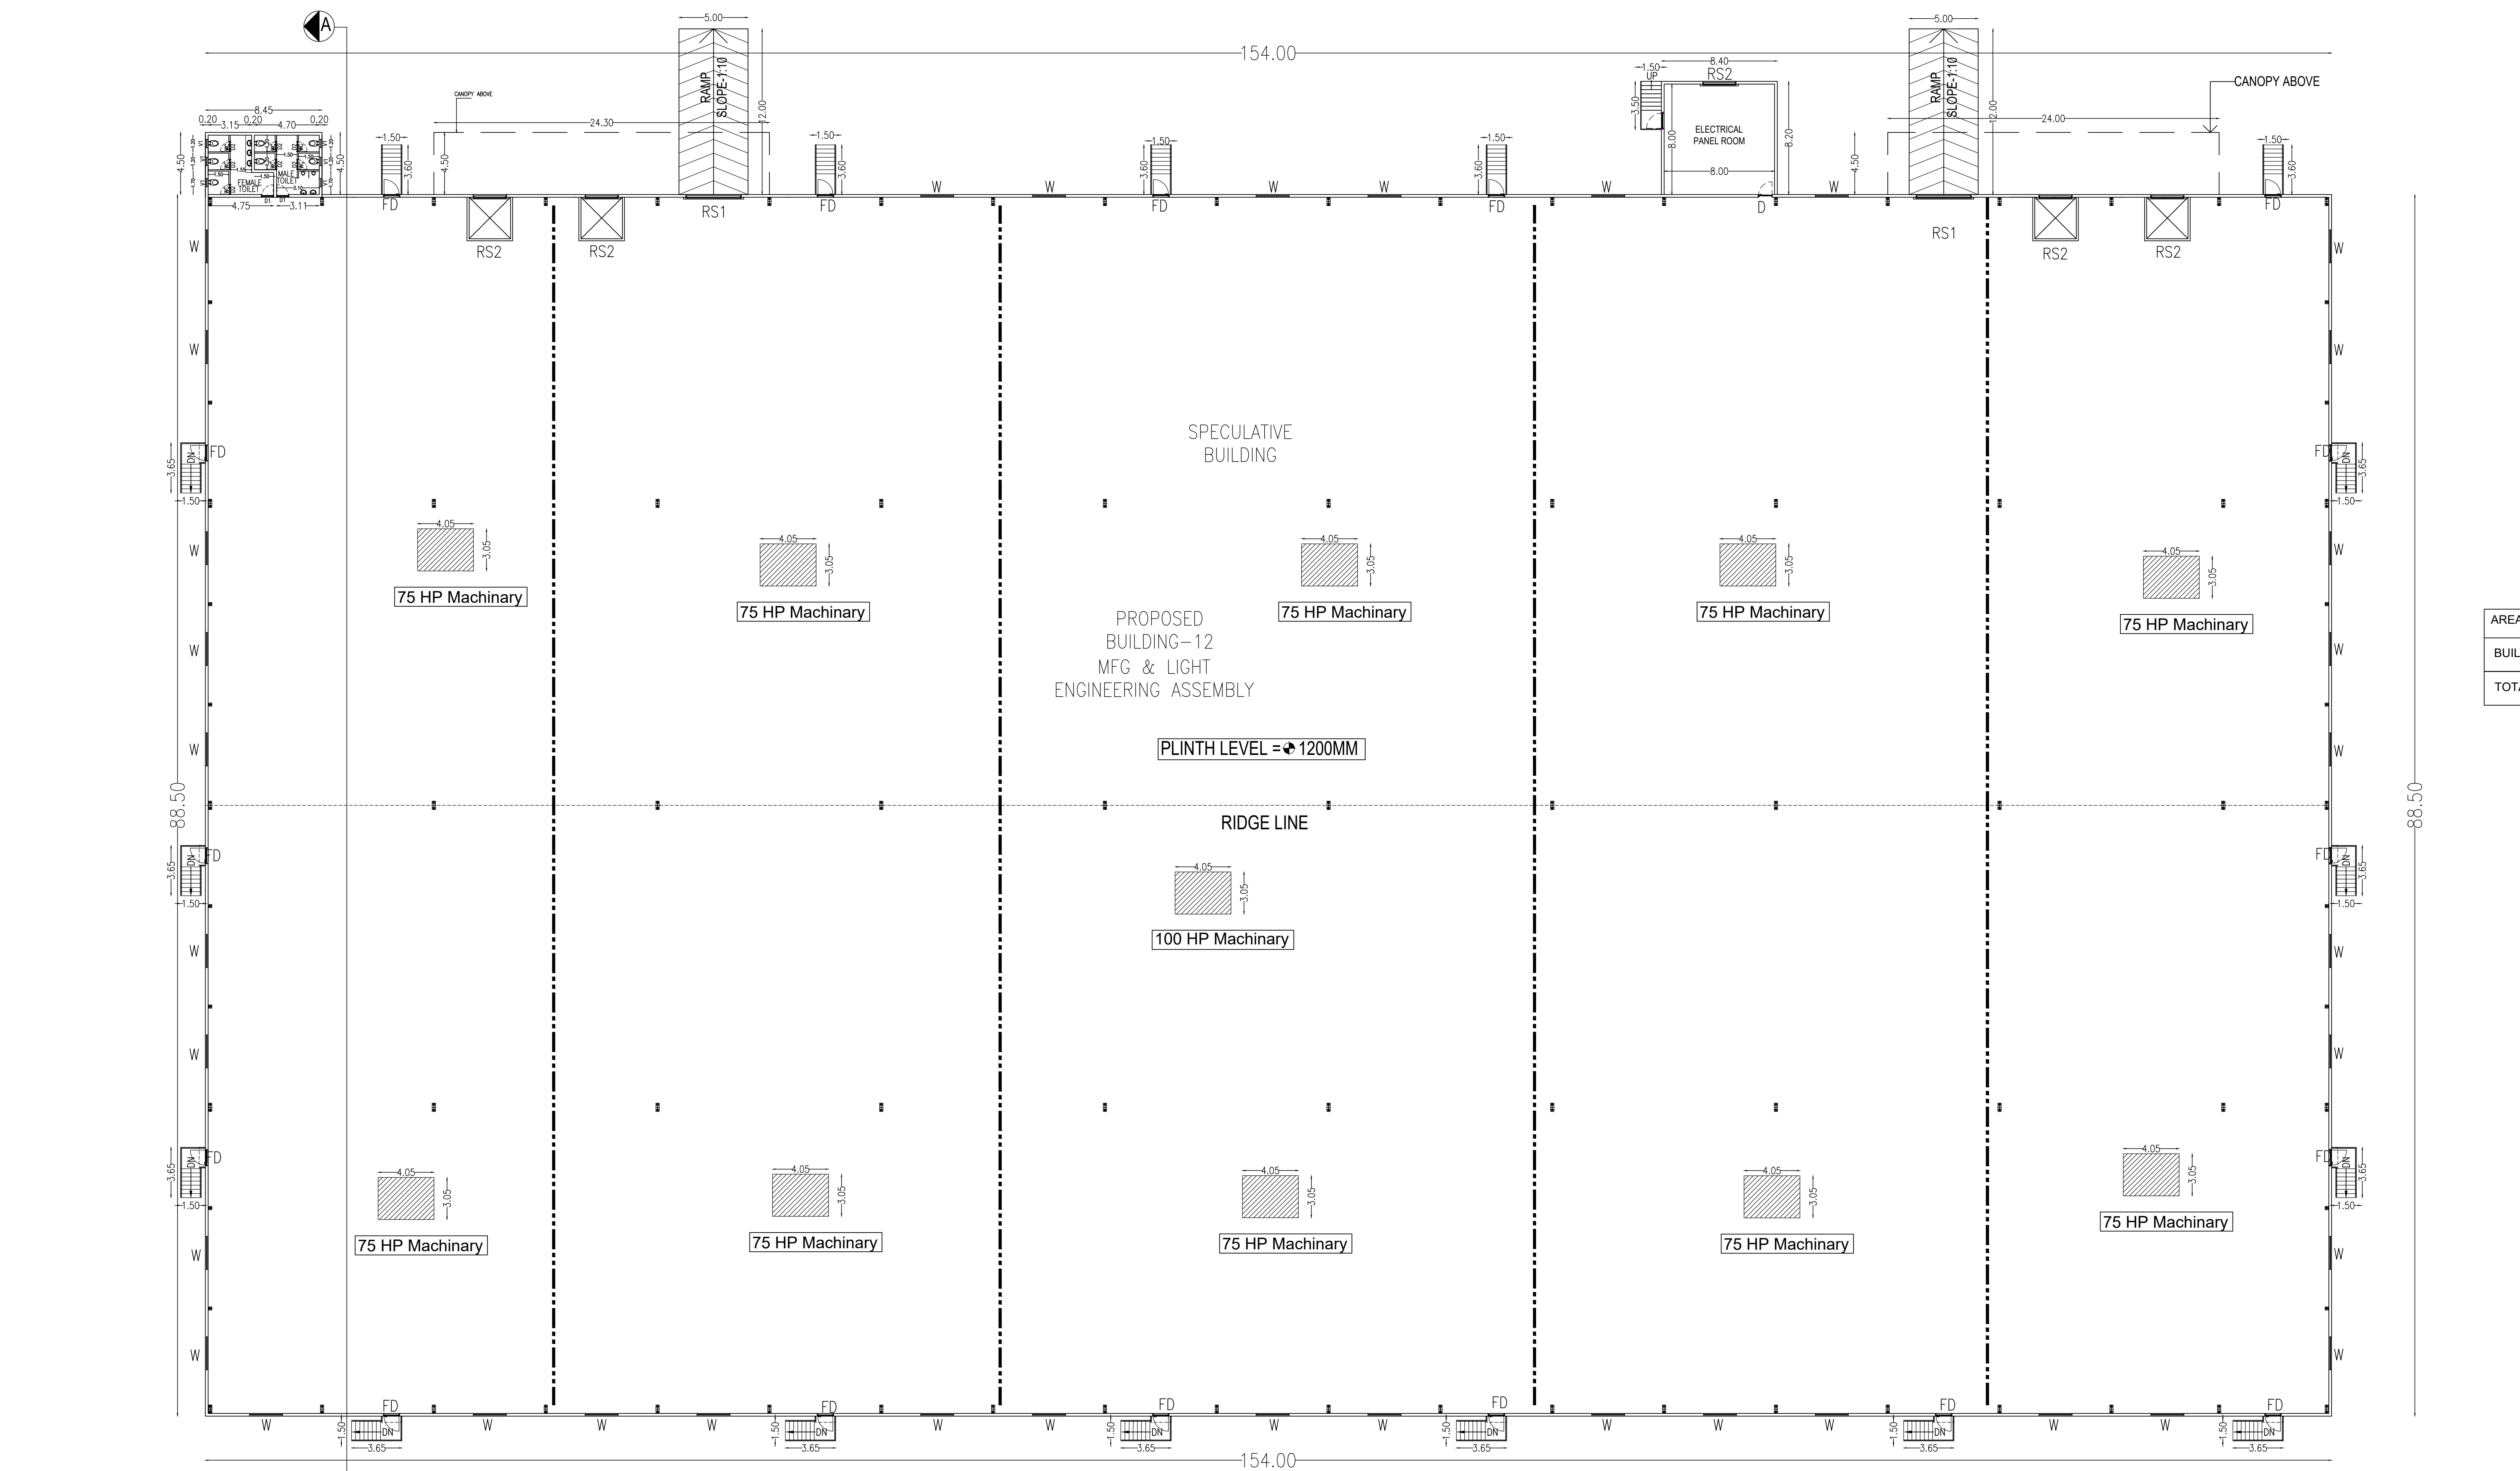

BUILDING - 12 (PROPOSED)
GROUND FLOOR PLAN (FACTORY)

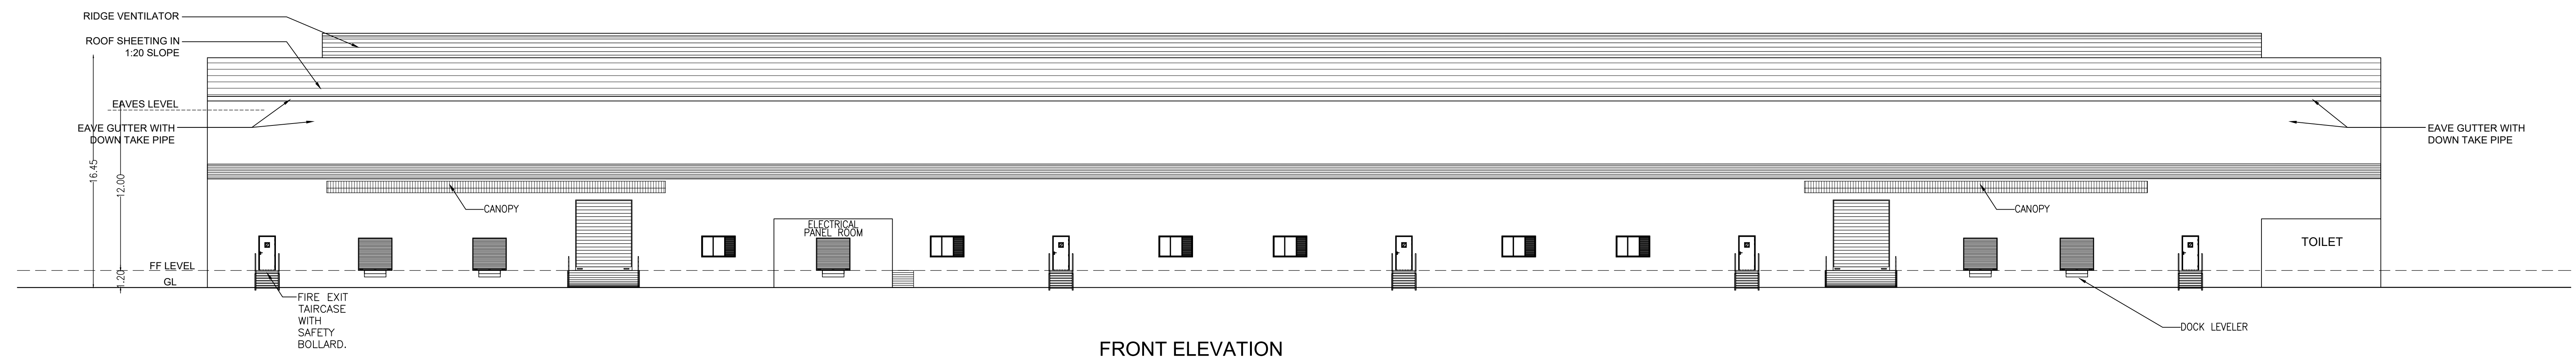

FRONT ELEVATION

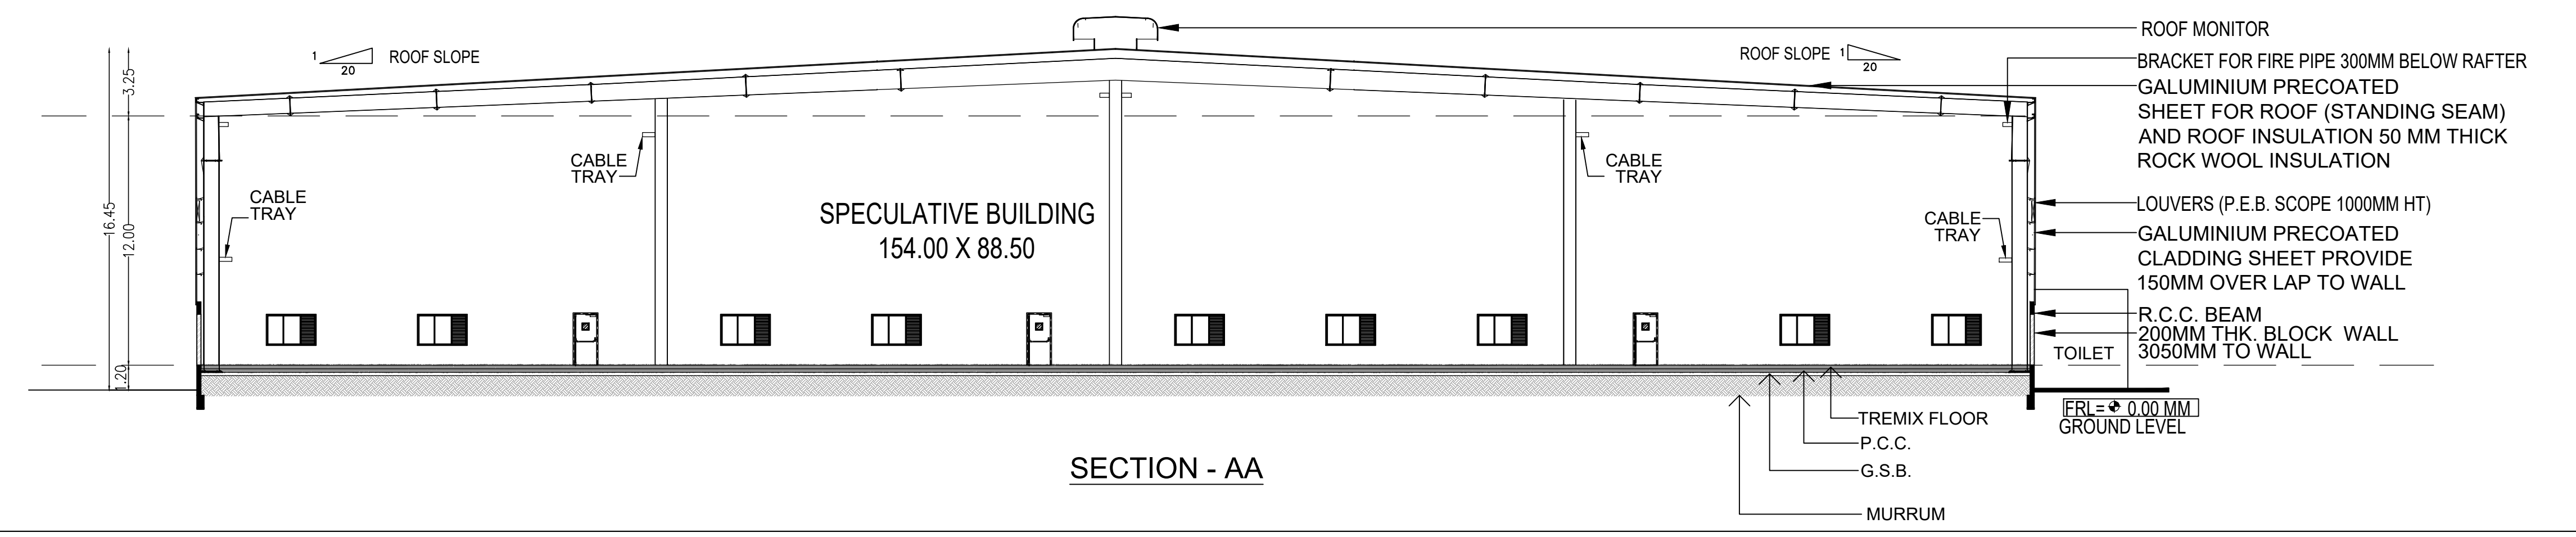

SECTION - AA

MACHINERY DETAIL		
75HP X 10 Nos = 750 HP		
100HP X 1 Nos = 100HP		
TOTAL = 850HP		

PROPOSED AIR COMPRESSORS		
BUILDINGS	PROPOSED	HORSE POWER
BUILDING - 12	850	850

MAN POWER DETAILS :		
TOTAL NO OF PERSONS		150 Nos

AREA DETAIL	PROPOSED	TOTAL
BUILDING - 12 (Ground Floor - Factory)	13953.27 Sq.m	13953.27 Sq.m
TOTAL	13953.27 Sq.m	13953.27 Sq.m

SAND BUCKET	
FIRE EXTINGUISHER	
EMERGENCY ALARM	

JOINERY DETAILS		METRE
RS1	ROLLING SHUTTER	4.00 x 5.00
RS2	ROLLING SHUTTER	2.40 X 3.00
FD	FIRE DOOR	1.22 X 2.10
D	DOOR	1.00 X 2.10
D1	DOOR	0.90 X 2.10
D2	DOOR	0.75 X 2.10
W	WINDOW	2.40 X 1.50
V1	VENTILATOR	0.60 X 0.60

LEGEND :-
PROPOSED AREA

NOTE :
ALL DIMENSIONS ARE IN METERS

APPLICANT
For
M/s .VOLUMUS DEVELOPERS PVT LTD.

For VOLUMUS DEVELOPERS PVT LTD

Structural/Architectural Signatory


ARCHITECT

V. K. RAO & S. N. S. N.
REGISTERED ARCHITECT
C.A. 2011/18015
v.k.rao@gmail.com

STRUCTURAL ENGINEER

P. PRADABEY & S. N. S. N.
REGISTERED STRUCTURAL ENGINEER (Grade - II, DYCSP)
Reg. No. C.E. 2011/18015
E-2427 Purna Windmills, Pallikarai,
Chennai - 600 100. Ph. : 95097 52111

TITLE:-
BUILDING - 12 (GROUND FLOOR &
ELEVATION, SECTION - AA)
SCALE = 1:200 SHEET NO: 03 / 03

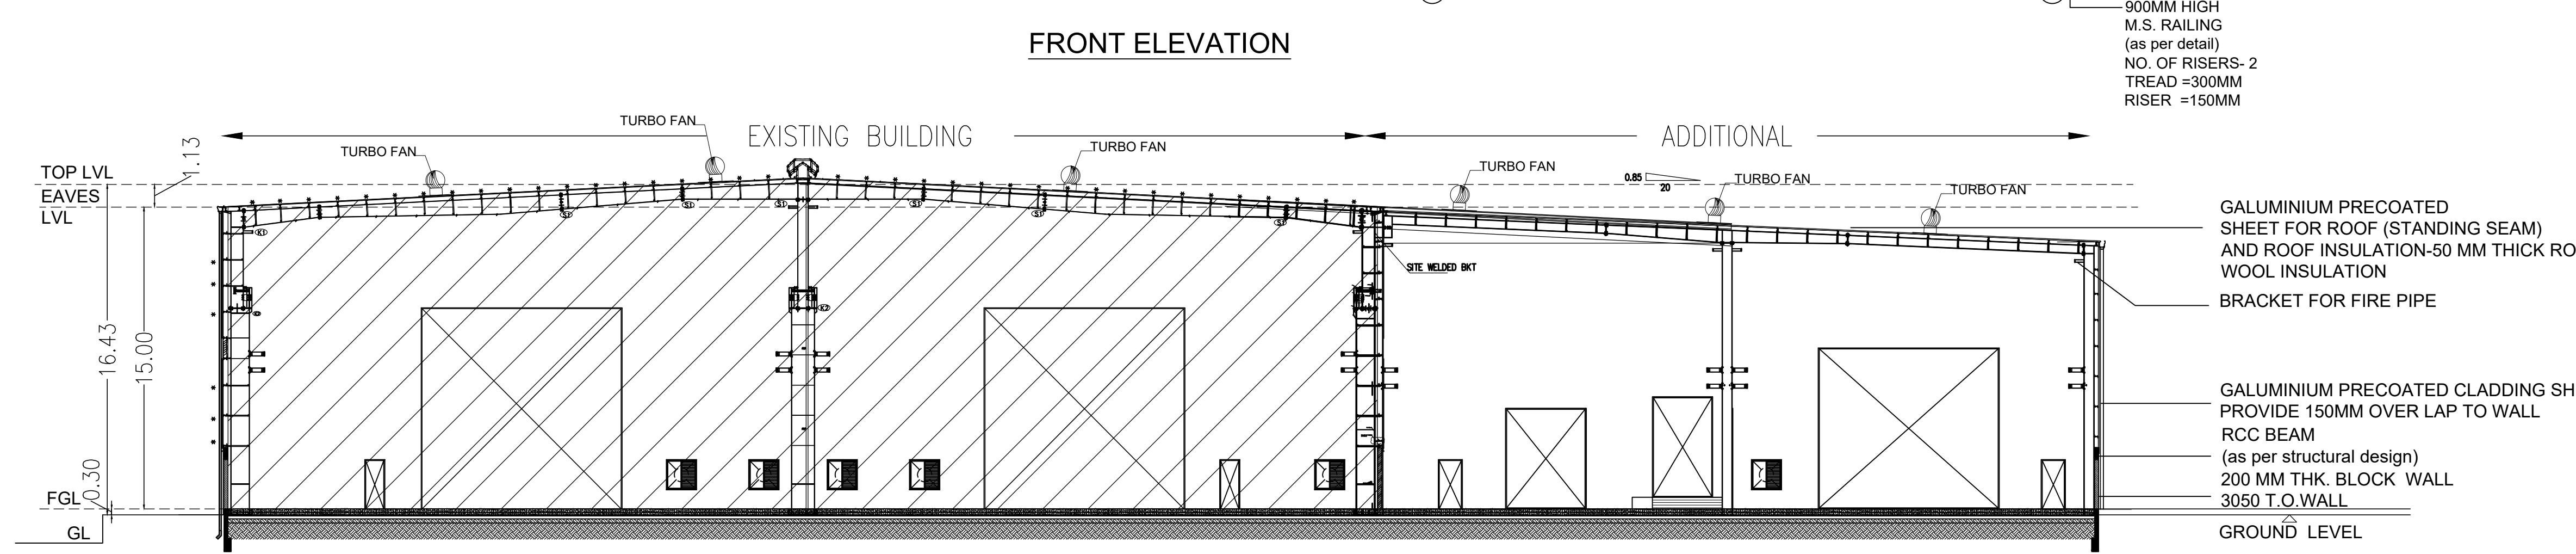

MACHINERY DETAIL	
75HP X 10Nos =	750 HP
100HP X 1Nos =	100HP
TOTAL	= 850HP


PROPOSED AIR COMPRESSORS		
BUILDINGS	PROPOSED	HORSE POWER
BUILDING - 7	850	850

MAN POWER DETAILS :	
TOTAL NO OF PERSONS	120 Nos

AREA DETAIL	EXISTING	PROPOSED	TOTAL
BUILDING - 7 (Ground Floor - Factory)	10010.50 Sq.m	3304.10Sq.m	13314.60 Sq.m
TOTAL	10010.50 Sq.m	3304.10Sq.m	13314.60 Sq.m

SAND BUCKET	
-------------	---

FIRE EXTINGUISHER	
EMERGENCY ALARM	

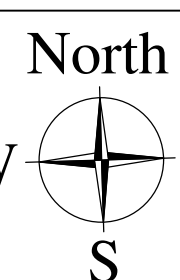

JOINERY DETAILS		METRE
RS	ROLLING SHUTTER	10.00 x 10.00
RS1	ROLLING SHUTTER	2.40 x 2.40
RS2	ROLLING SHUTTER	4.00 X 3.00
RS3	ROLLING SHUTTER	3.00 X 2.40
DD	DOUBLE DOOR	1.50 X 2.10
FD	FIRE DOOR	1.22 X 2.10
D	DOOR	1.00 X 2.10
D1	DOOR	0.90 X 2.10
D2	DOOR	0.75 X 2.10
W1	WINDOW	1.50 X 1.50
V	VENTILATOR	1.50 X 0.60
V1	VENTILATOR	0.60 X 0.60
V2	VENTILATOR	4.00 X 0.60
LV	LOUVERED DOOR	0.90 X 2.10

LEGEND :-

EXISTING BUILDING AREA	
ADDITIONAL BUILDING AREA	

NOTE :
ALL DIMENSIONS ARE IN METERS

APPLICANT For M/s .VOLUMNUS DEVELOPERS PVT LTD.
--

For VOLUMNUS DEVELOPERS PVT LTD



Director/authorized Signatory

ARCHITECT


VAISHNAVI B Arch.
MEMBER COUNCIL OF ARCHITECTS
CA/2017/185328
41chilcon@gmail.com

STRUCTURAL ENGINEER

P. PRADEEP, B.E., M.Tech (Structural Engineering (Grade - II), DTCE)
Reg No: CGLRGNISE/Gr-II/2019/05100
E2-407 Purva Windermeere, Pallikarai
Chennai - 600 100. Ph : 96507 0211

TITLE:-
**BUILDING - 7 (GROUND FLOOR &
ELEVATION, SECTION - AA)**

SCALE = 1:200	SHEET NO: 02 / 03
---------------	-------------------

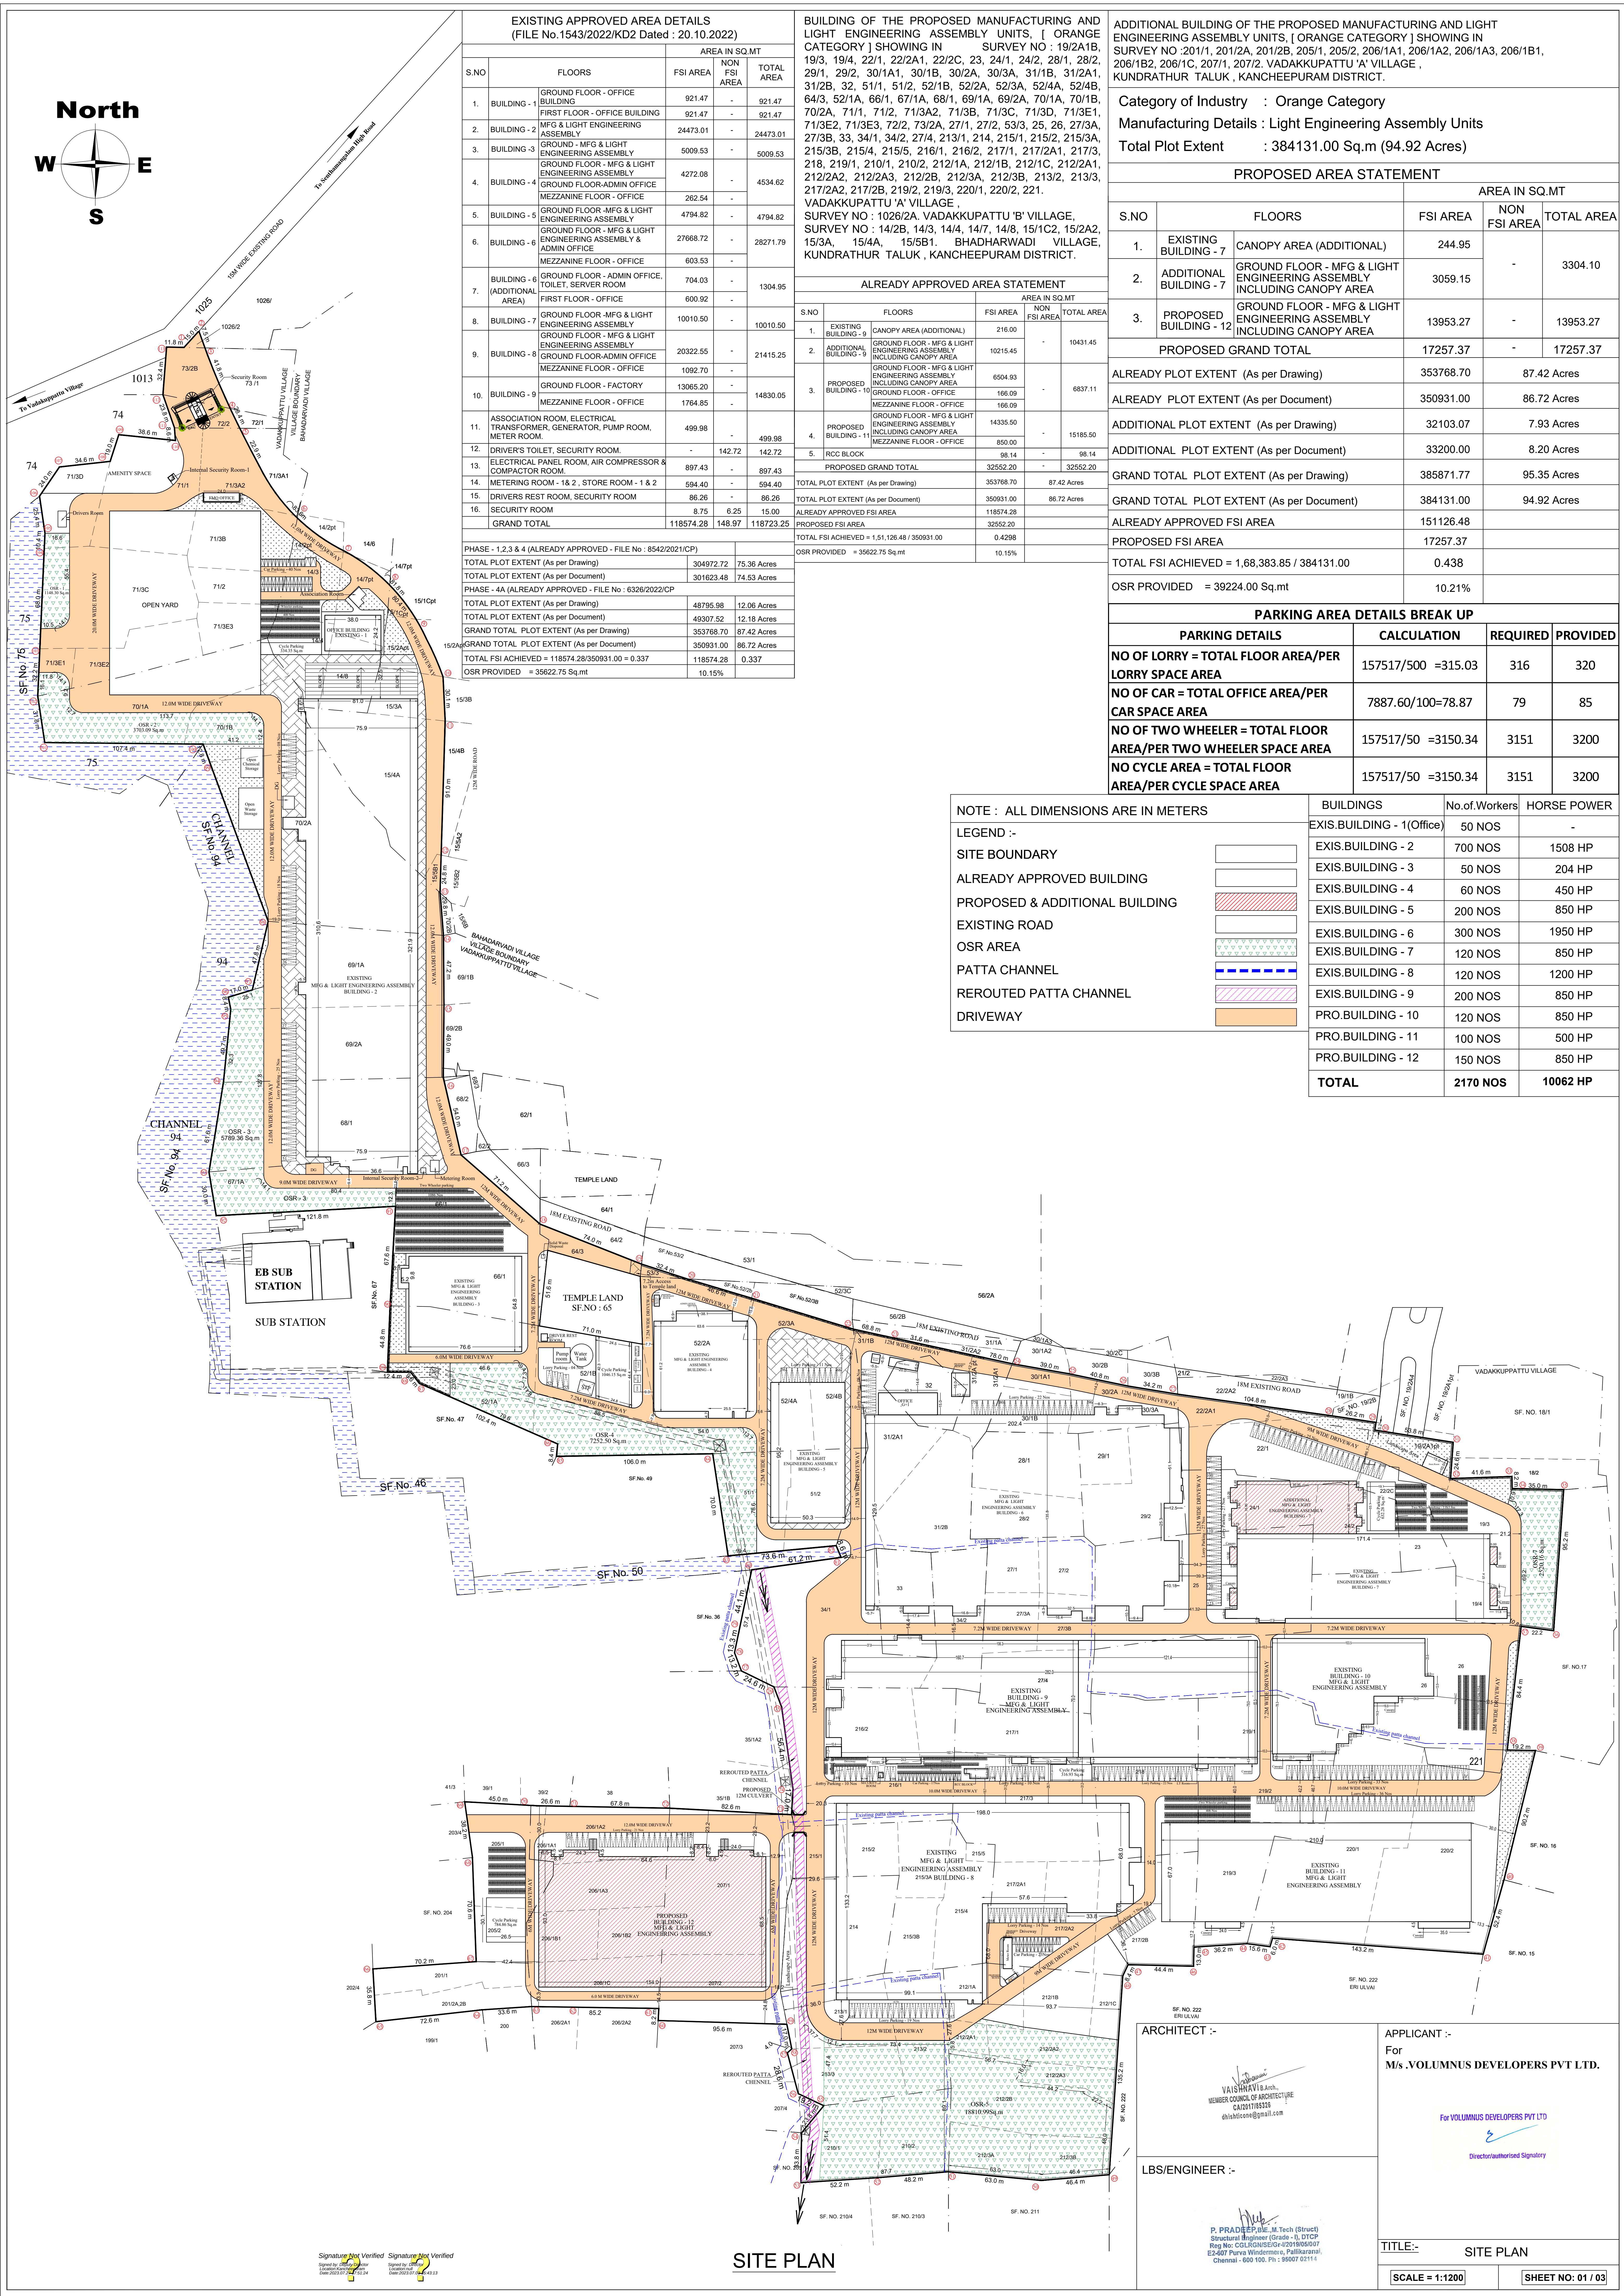

TITLE:- SITE PLAN

SCALE = 1:1200

SHEET NO: 01 / 03