

PLAN SHOWING THE PROPOSED
CONSTRUCTION OF COMMERCIAL
RESTAURANT BUILDING IN NEW S.F.No:
205/2A1B PT (OLD S.F.No: 205/2A), VEDAL
VILLAGE, KANCHEEPURAM TALUK,
KANCHEEPURAM DISTRICT.

NOTE : ALL DIMENSIONS AREA IN METER

SPECIFICATION :


FOUNDATION : RCC 1:11/2:3 M25 Concrete Column footing Laid Over
RCC WORK : All Column, Beams, Roof Slab, Lintel, & Sunshade are in
BRICKWORK : B.W in Basement & Superstructure are in CM 1:5.
JOINERY : Joineries are made with Steel (or) first class teak wood.
WEATHERING : 9" x 9" Pressed Tiles laid over the Brick Jelly with
COURSE
PLASTERING : Ceiling plastering with CM 1:3Inside & Outside walls
PAINTING : White washing with two coats over the one coat of

COLOUR INDEX :

REFERENCE :

BOUNDARY
PROPOSED
DRIVEWAY
ROAD

SCALE : 1:100

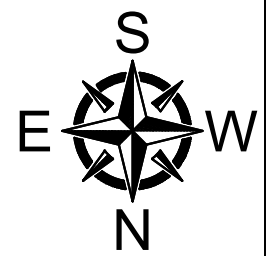

MECHANICAL VENTILATION AND FIRE PROTECTION SYSTEM
PROVIDED FOR ENTIRE BUILDING


APPLICANT :

ARCHITECT / REGISTERED ENGINEER :


B. Senthil Kumar
B. SENTHILKUMAR, M.E.(Structural)
Licenced Building Surveyor
Coimbatore LPA/RE/GR-I/19/03/13
17/12, V.C.S. Nagar
G.N. Mills Post, Coimbatore-641 029
Cell: 98658 52255

REGISTERED STRUCTURAL ENGINEER :


B. Senthil Kumar
B. SENTHILKUMAR, M.E.(Structural)
Licenced Building Surveyor
Coimbatore LPA/SE/GR-I/19/03/13
17/12, V.C.S. Nagar
G.N. Mills Post, Coimbatore-641 029
Cell: 98658 52255

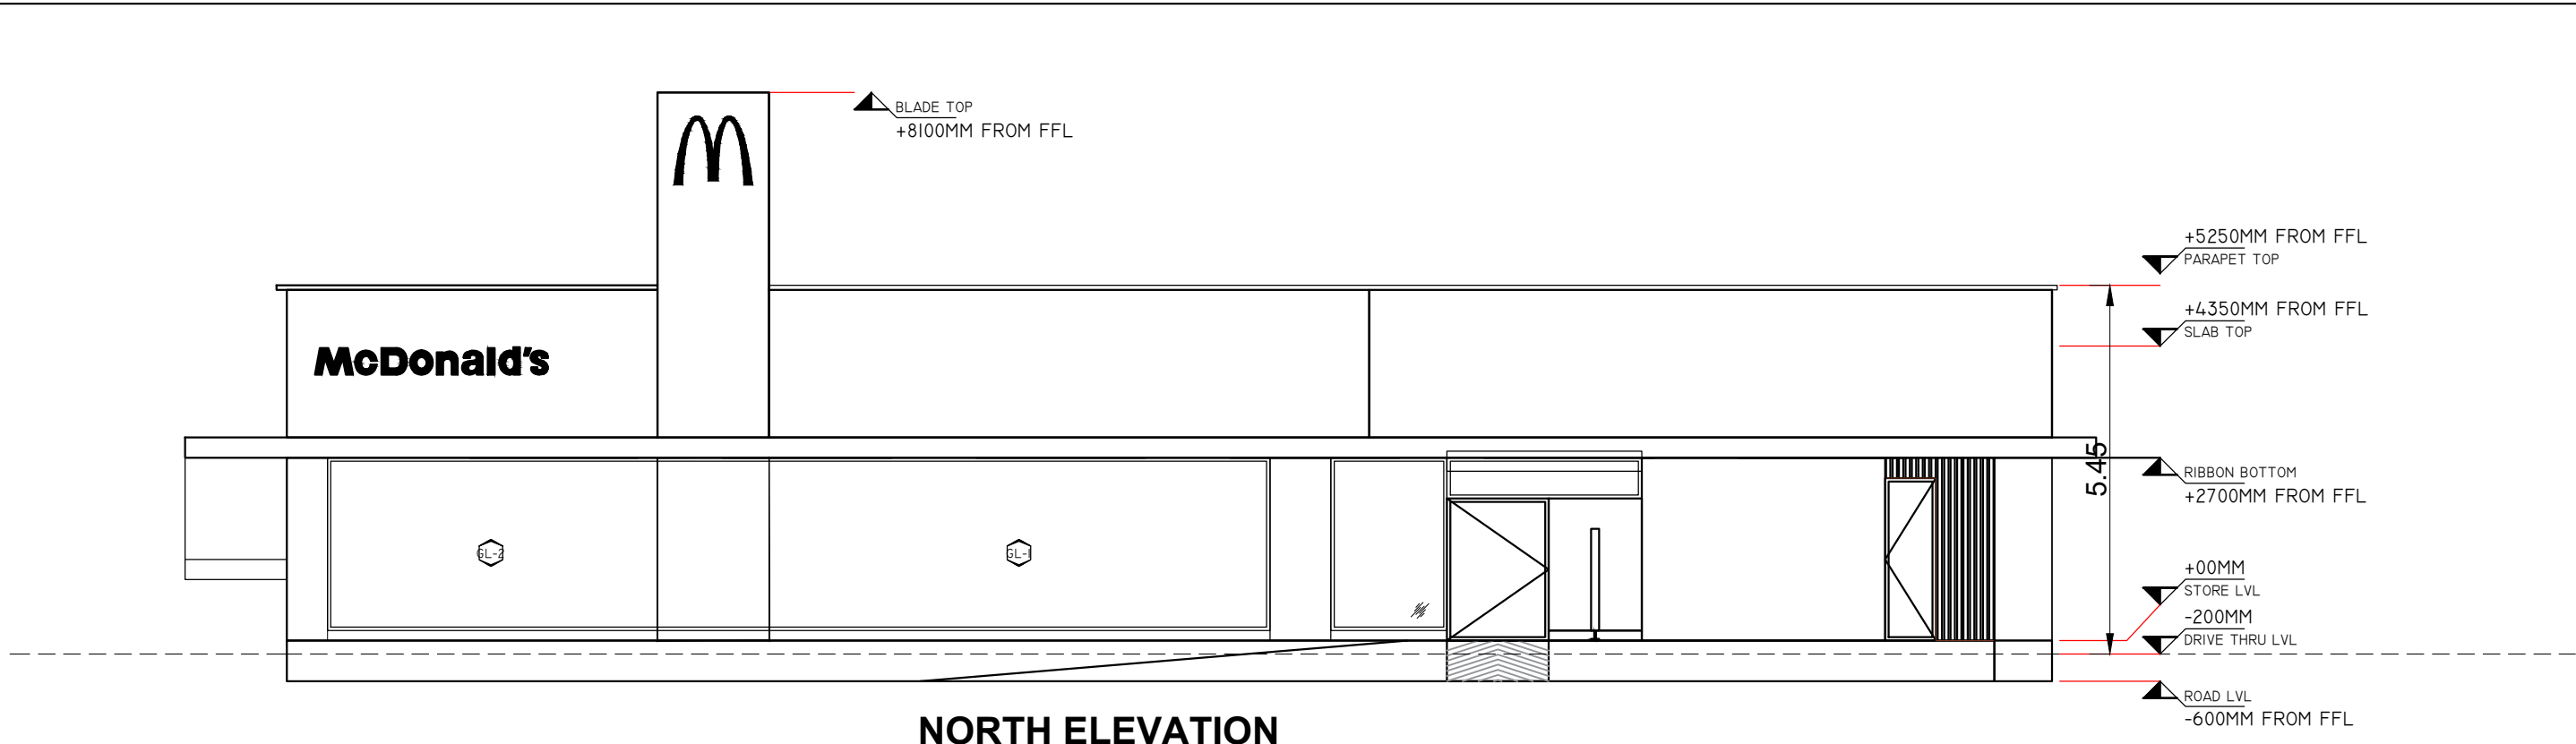


NORTH ELEVATION

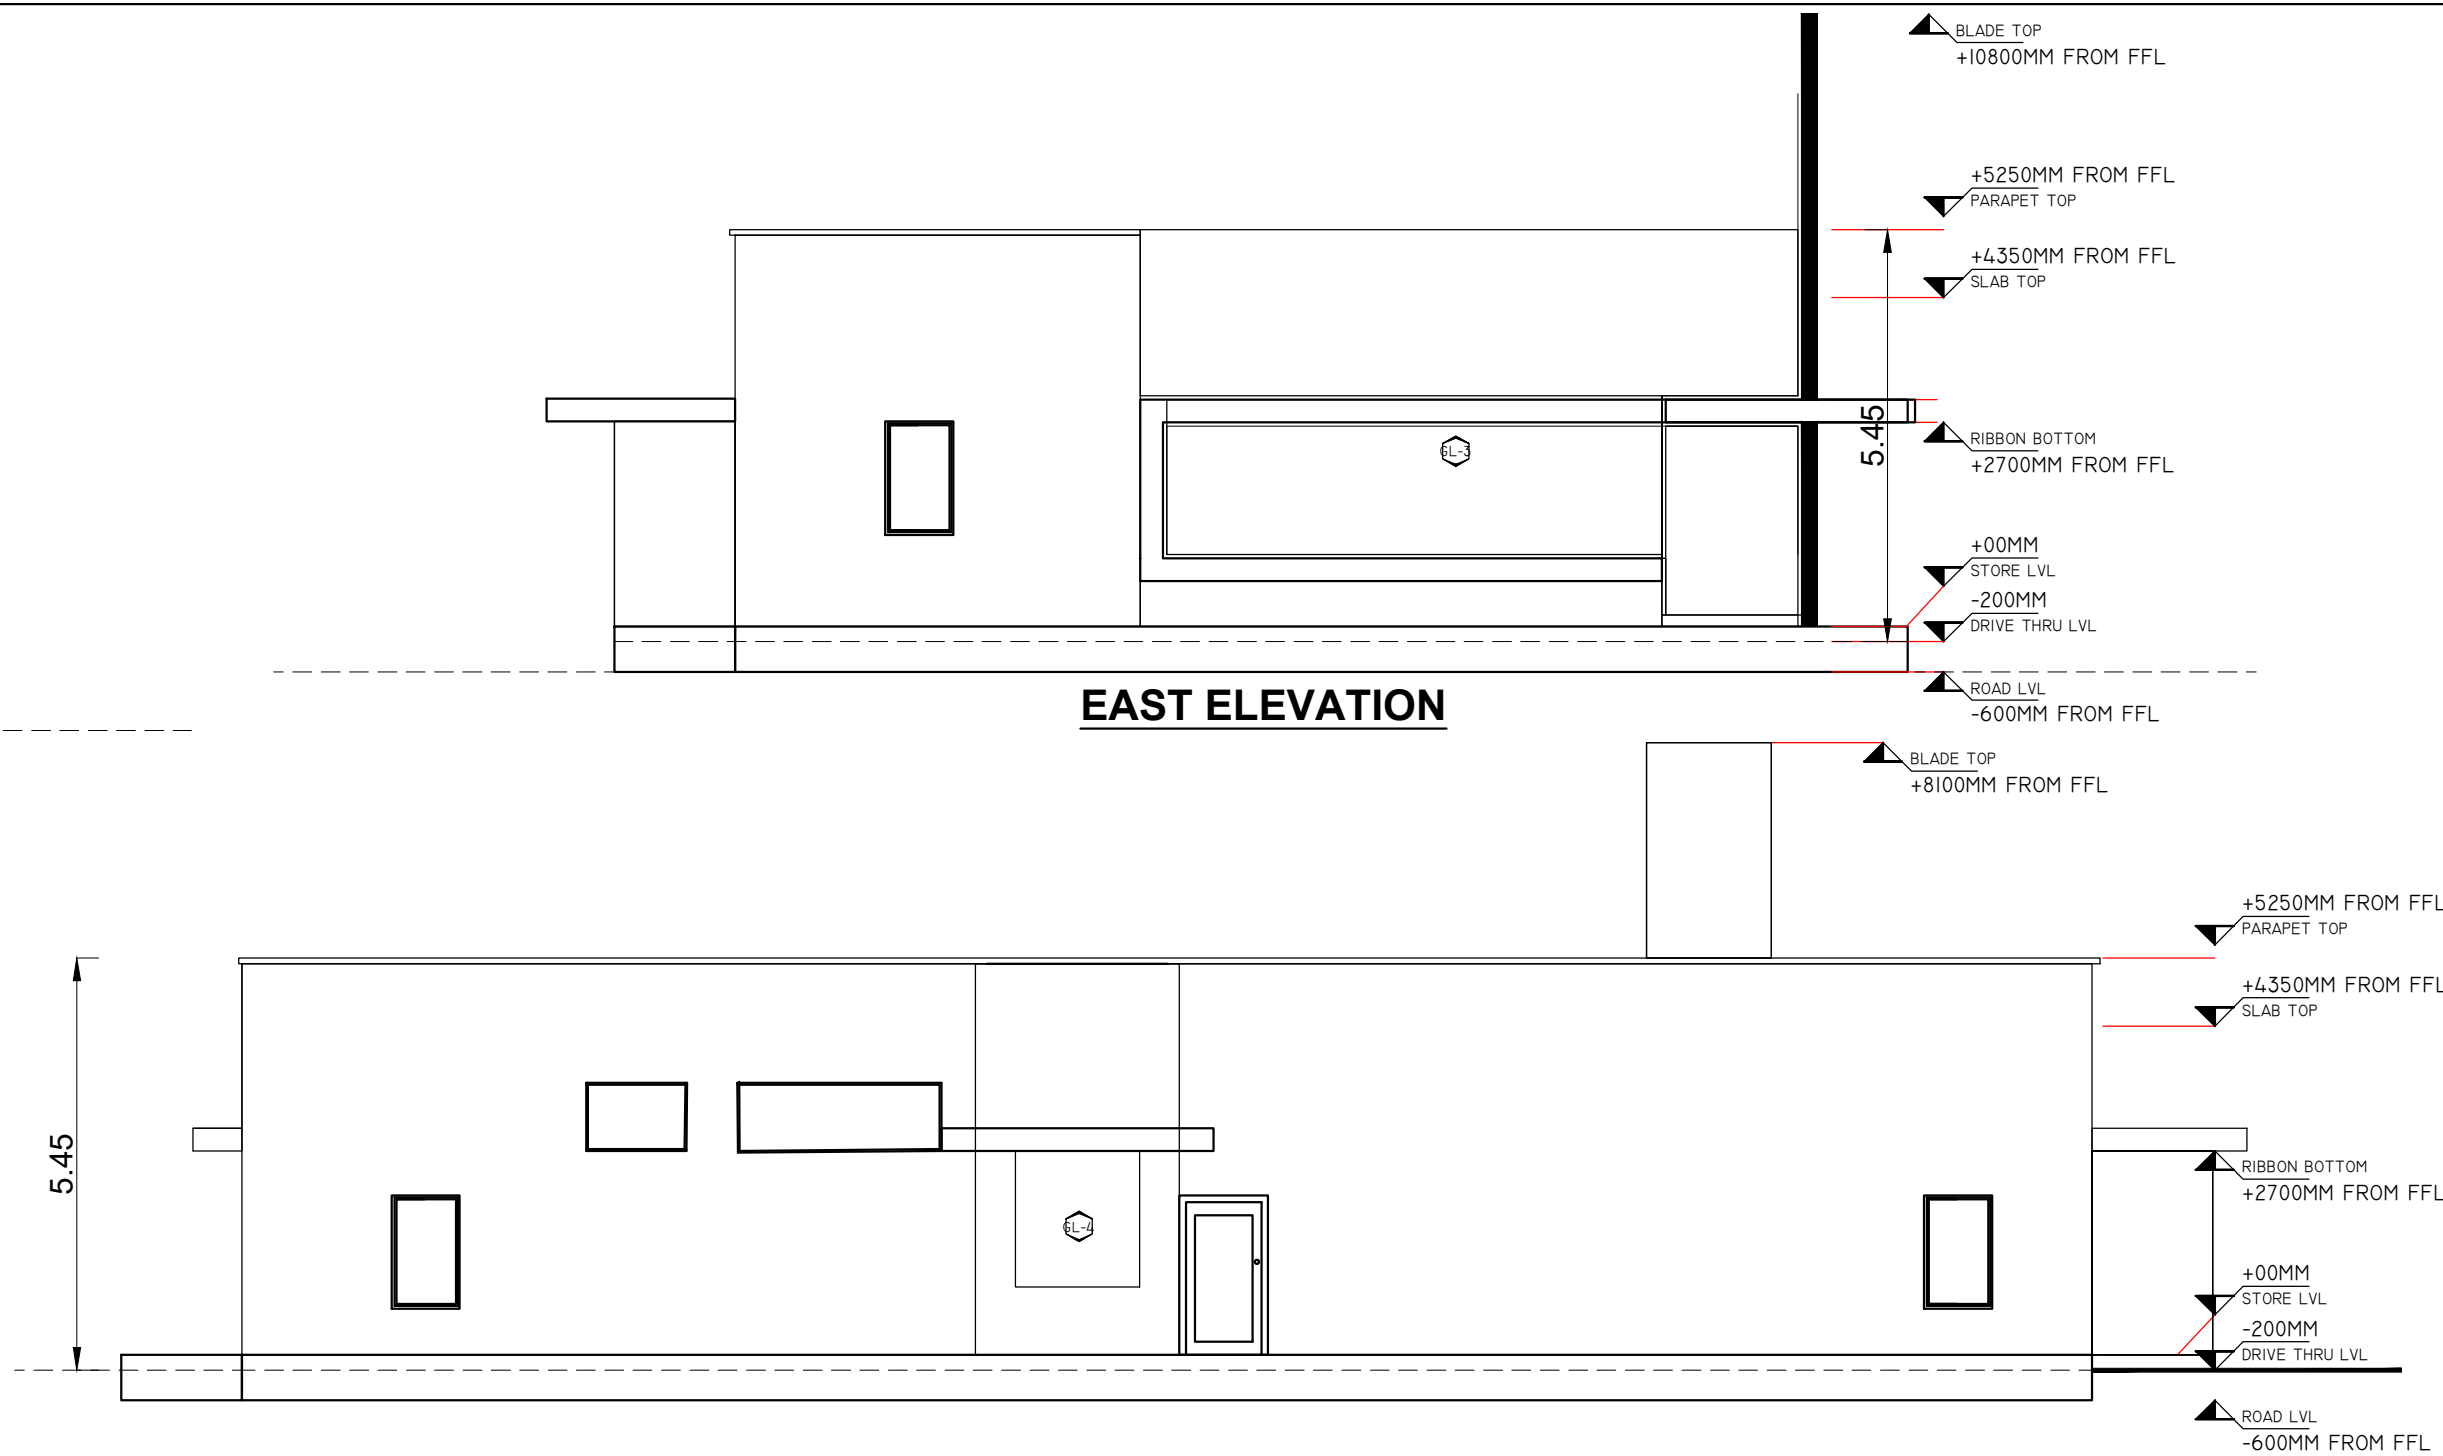

EAST ELEVATION

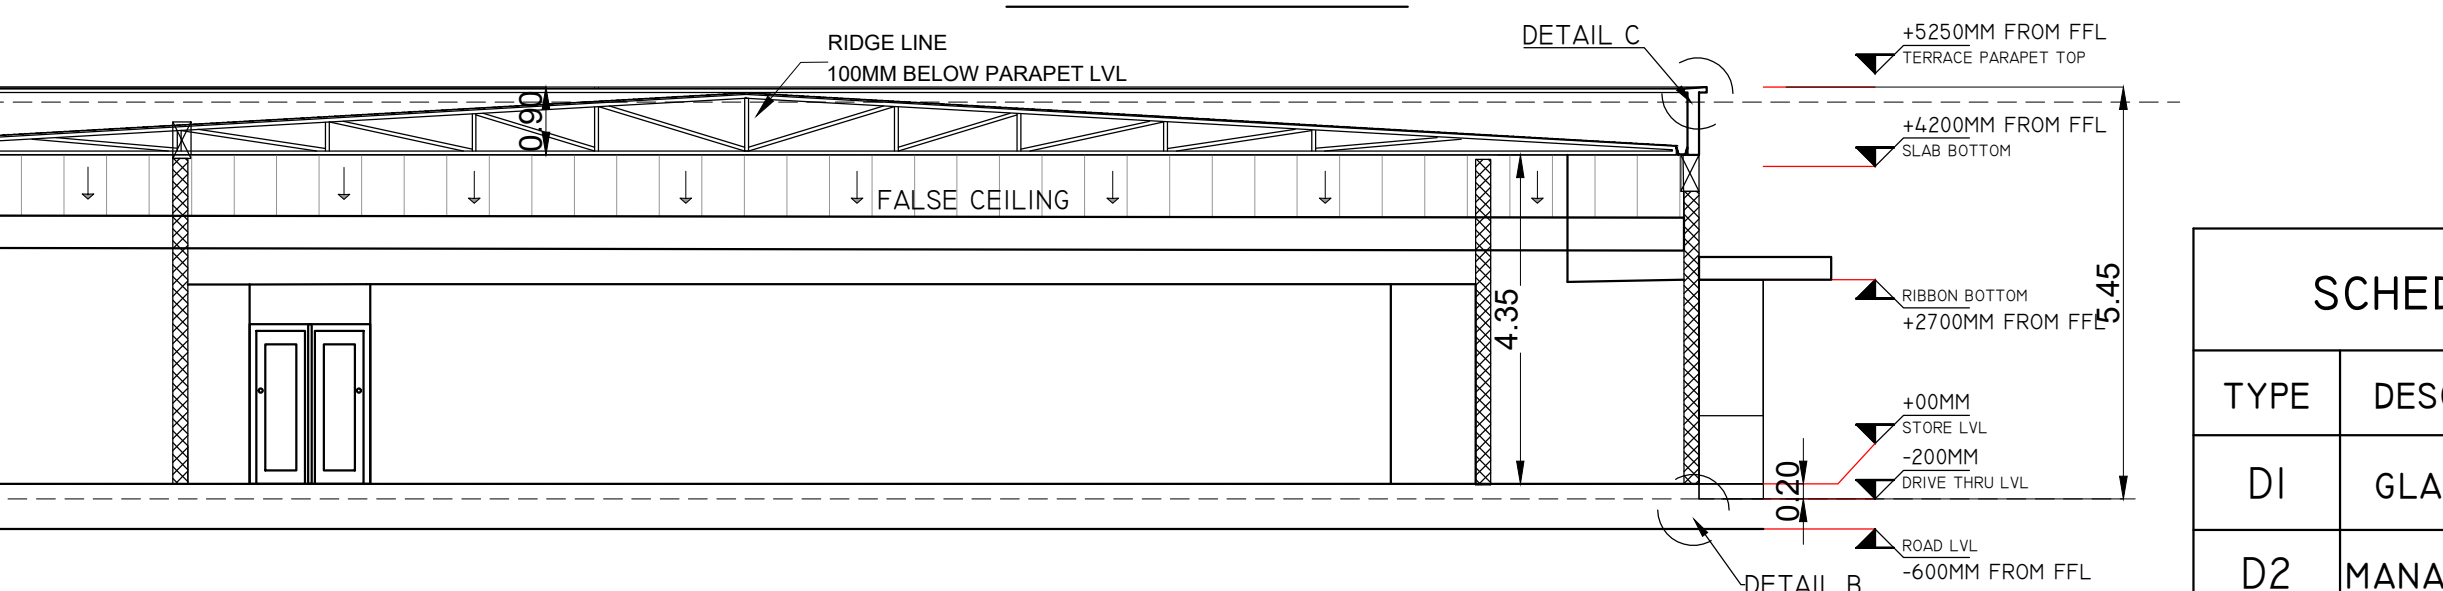

SOUTH ELEVATION

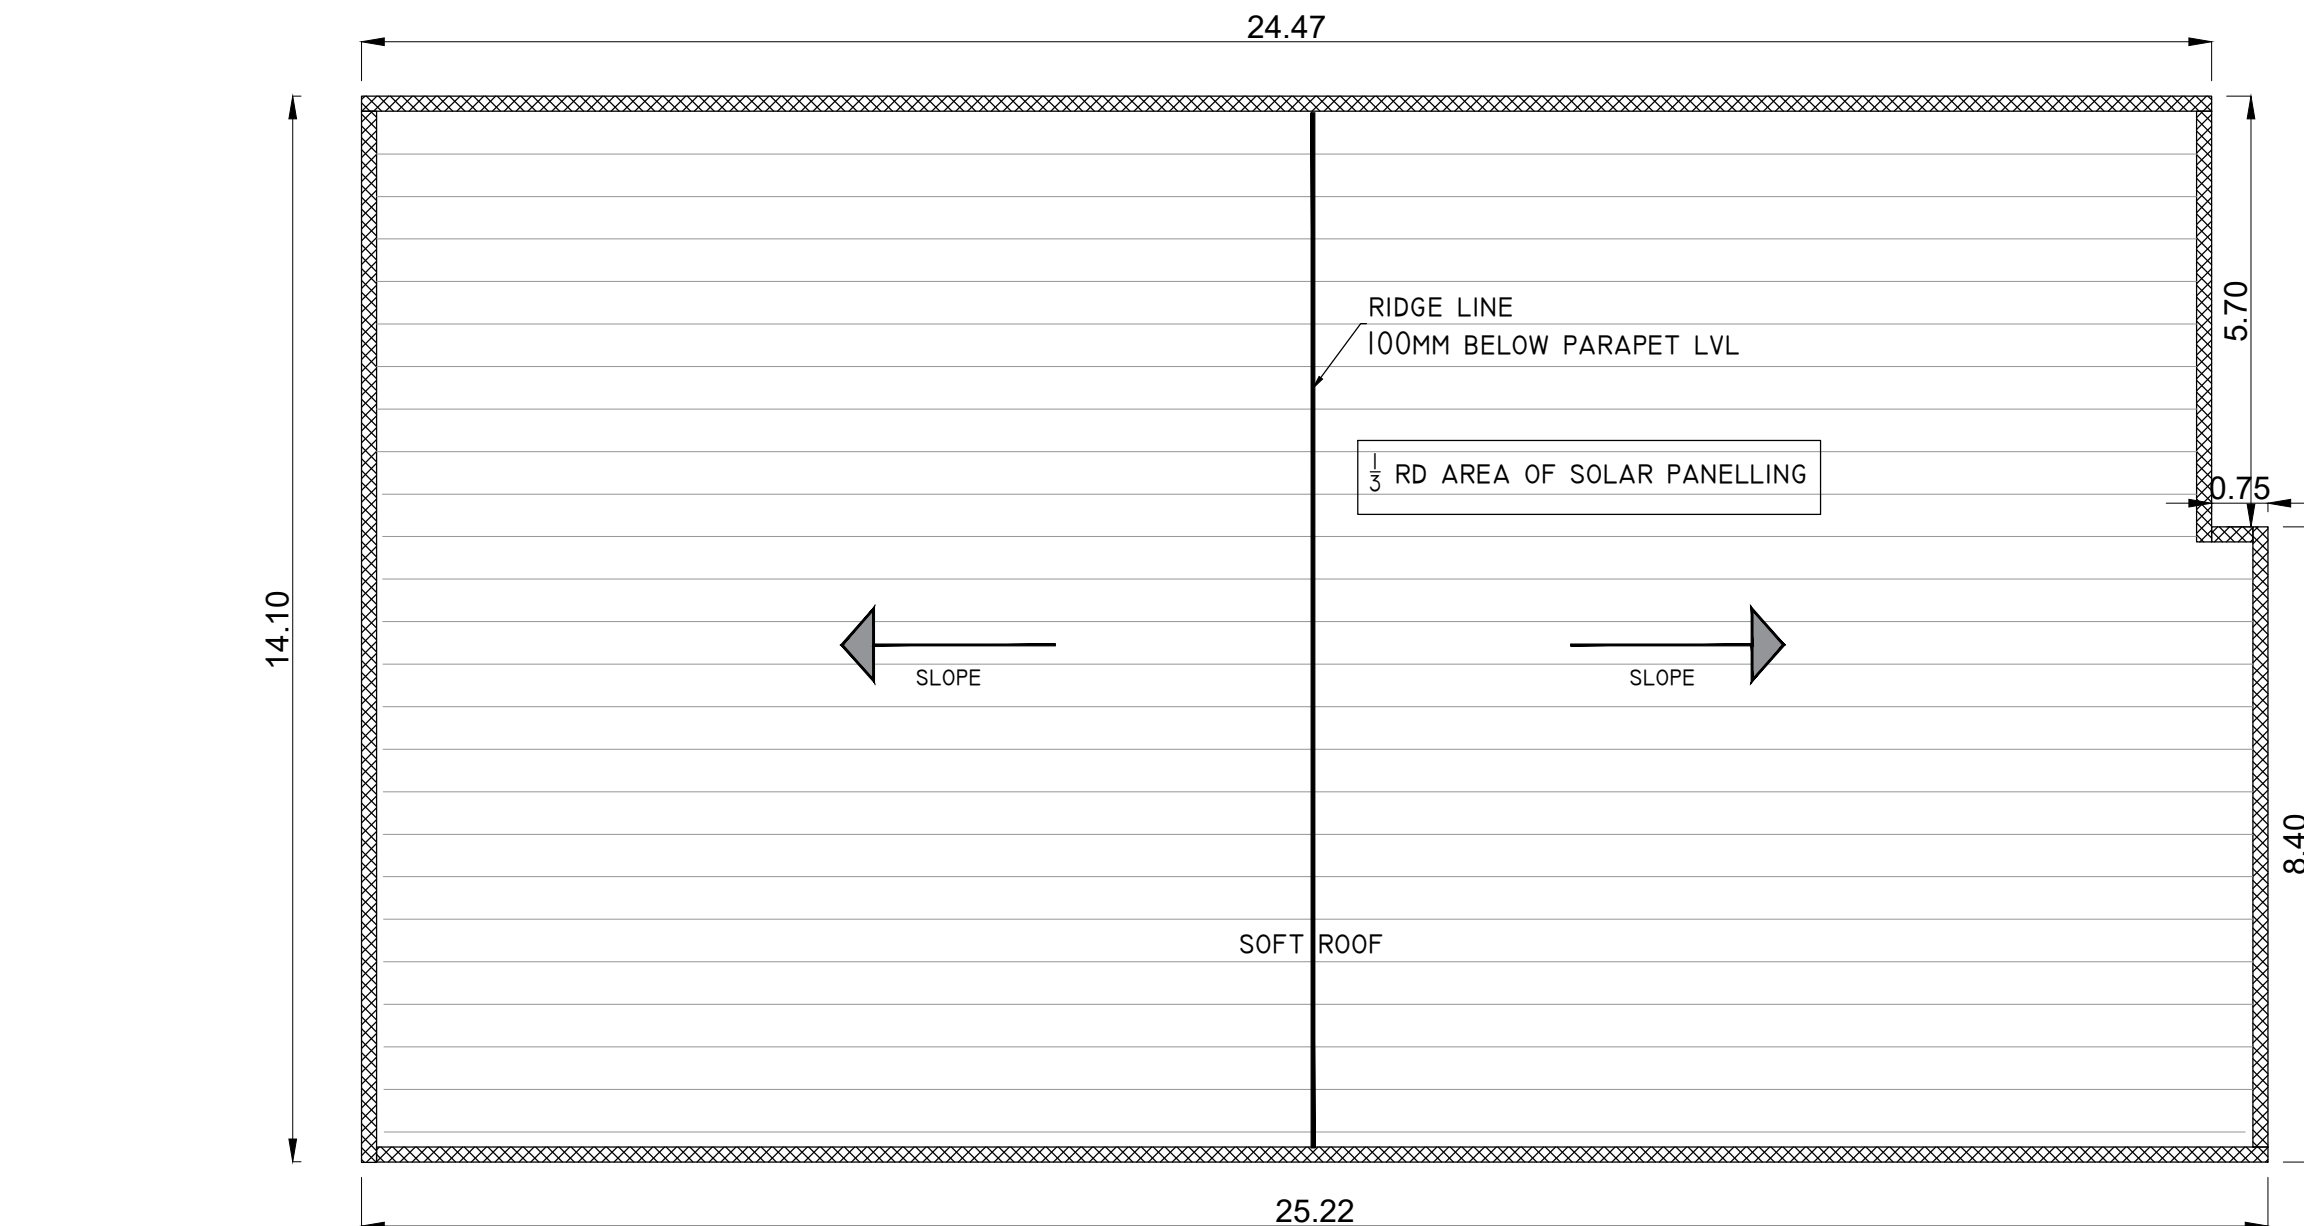

ROOF PLAN

