

PP

APPROVAL RECORD

Planning Permission

Kancheepuram district, Tamil Nadu

APPROVAL TYPE

Building Plan

ISSUING AUTHORITY

Rural Panchayat

The approval as the planning authority issued it, reproduced in full behind this page.

An approval speaks to what was sanctioned, not to what was built. Completion is a separate record.

SHEET NO: 04/04

TERRACE FLOOR, SECTION & ELEVATION

PLAN SHOWING THE PROPOSED ADDITIONAL CONSTRUCTION OF INDUSTRIAL BUILDING OF GROUND , FIRST, SECOND & THIRD FLOOR BUILDING IN PLOT NO.A1 & A2 IN SURVEY NO- 246 PART, 249 & 250 AT VAIPPUR 'B' BLOCK VILLAGE , KUNDRATHUR TALUK, KANCHEEPURAM DISTRICT.

FOR PROJECT OFFICER, SIPCOT ORGADAM.

SIPCOT LAYOUT APPROVED NO: PHASE II L.P / DTCPI/K.D NO-41/2022

AS PER TNCD & BR - 2019
CATEGORY OF INDUSTRY - GREEN
AS PER ANNEXURE - VI
S.NO.(21) SCIENTIFIC AND MATHEMATICAL INSTRUMENTS

PREVIOUS APPROVED NO:

SWP/B.P(INDUSTRY), D.D.T.C.P (KPM) NO. 53/2023

JOINERIES:-

MD	MAIN DOOR	2.10 X 2.40
FSD1	FIRE RATED DOOR	2.10 X 2.40
D1	DOOR	2.40 X 2.40
D2	DOOR	1.00 X 2.40
D3	DOOR	0.75 X 2.40
D4	DOOR	1.20 X 2.40
D5	DOOR	0.90 X 2.40
G0	GLASS DOOR	1.20 X 2.40
FSD	FIRE SAFETY DOOR	1.20 X 2.40
R/S	ROLLING SHUTTER	2.10 X 2.40
FW	FRENCH WINDOW	1.20 X 2.25
W1	WINDOW	1.20 X 1.50
SD	SLIDING DOOR	1.00 X 2.40
V	VENTILATOR	0.75 X 0.60
V1	VENTILATOR	1.20 X 1.50




SPECIFICATION:-

0.47mm JSW Colour GI Sheets with all Flashing.
End Moulding Complete.




2 Wide Clear Poly Carbonate Sheets at Each Bay
in the Side Cladding for Optimal Lighting.
Turbo Ventilators. Hilti Screws to be Used.

Details to be Provided by Vendor:
1. Wind Load Assumed.
2.Thickness of Frames in Detail.

AREA STATEMENT:-

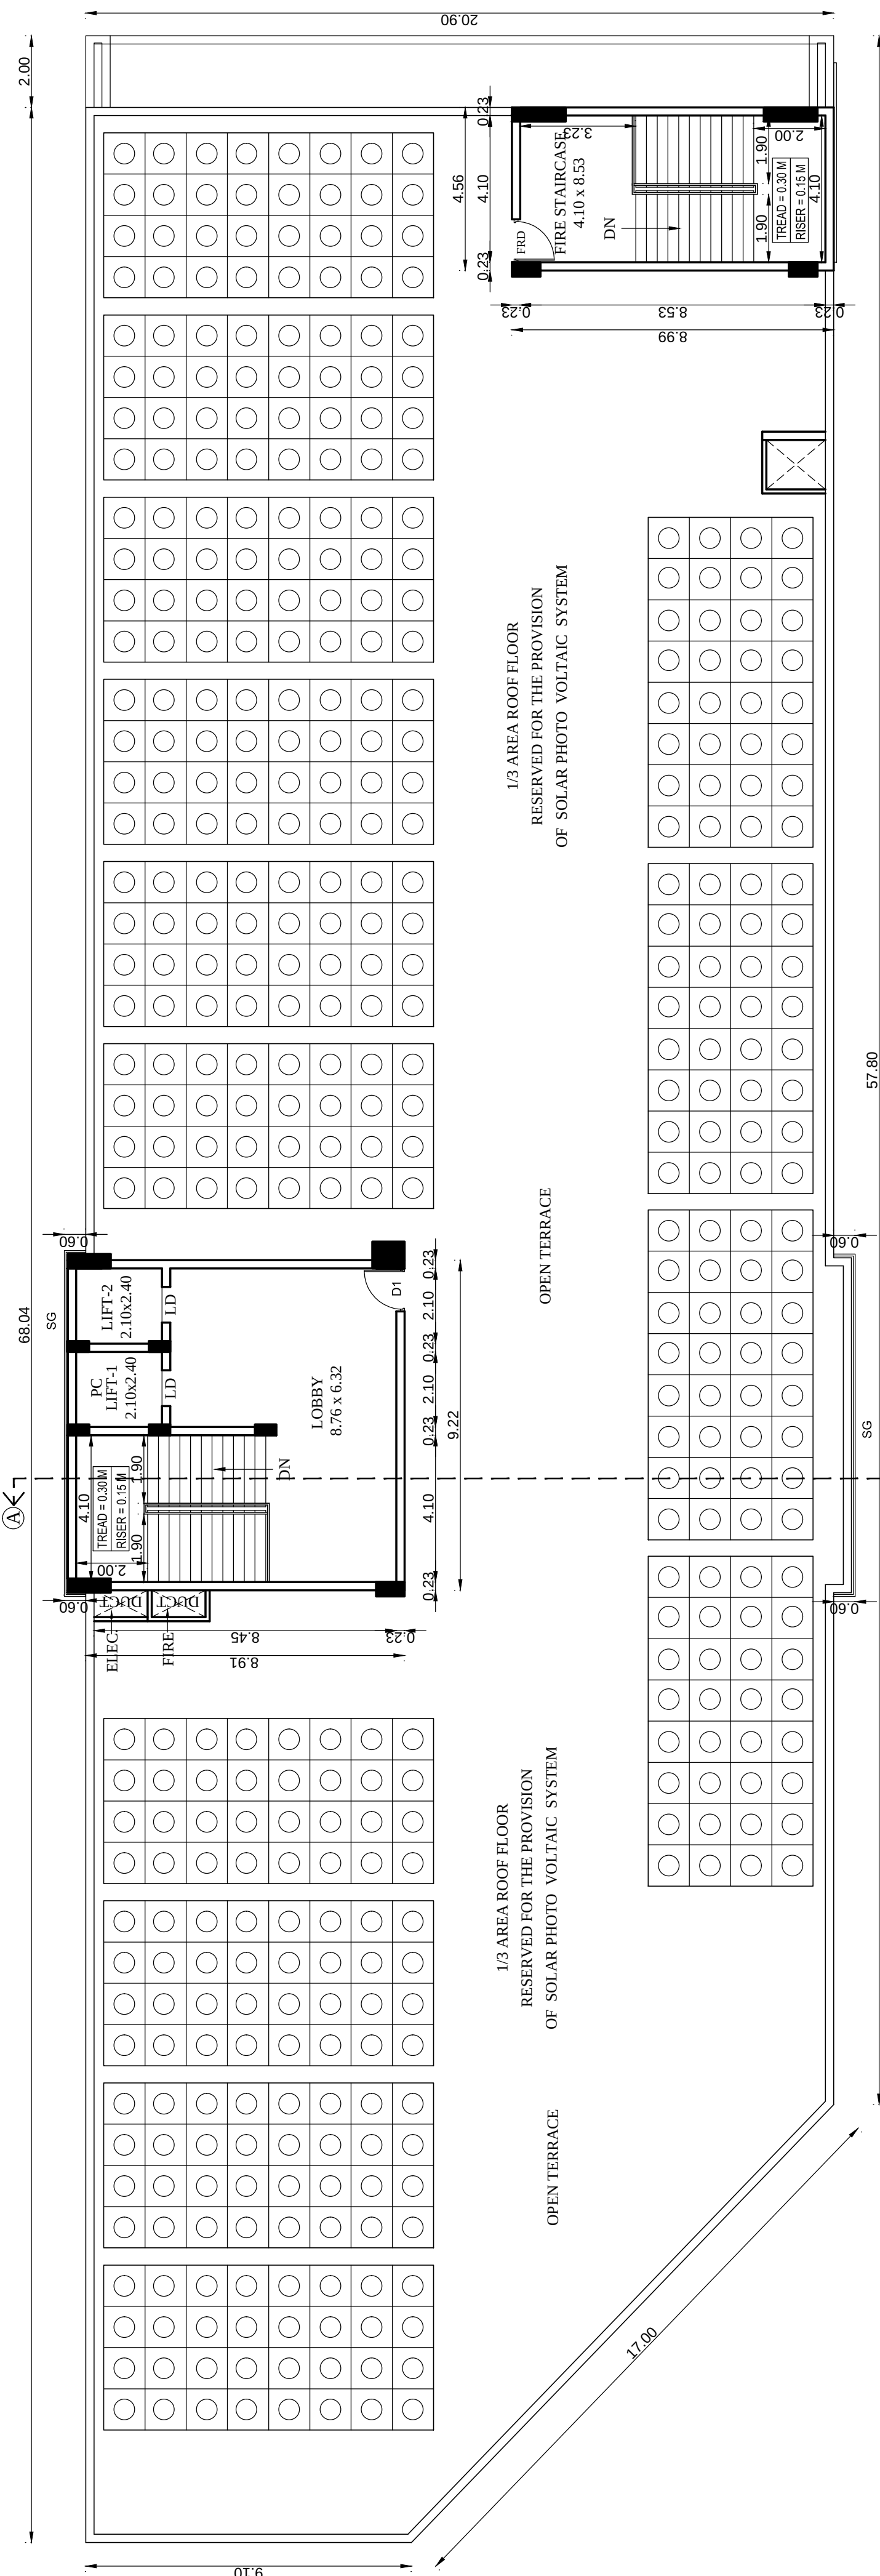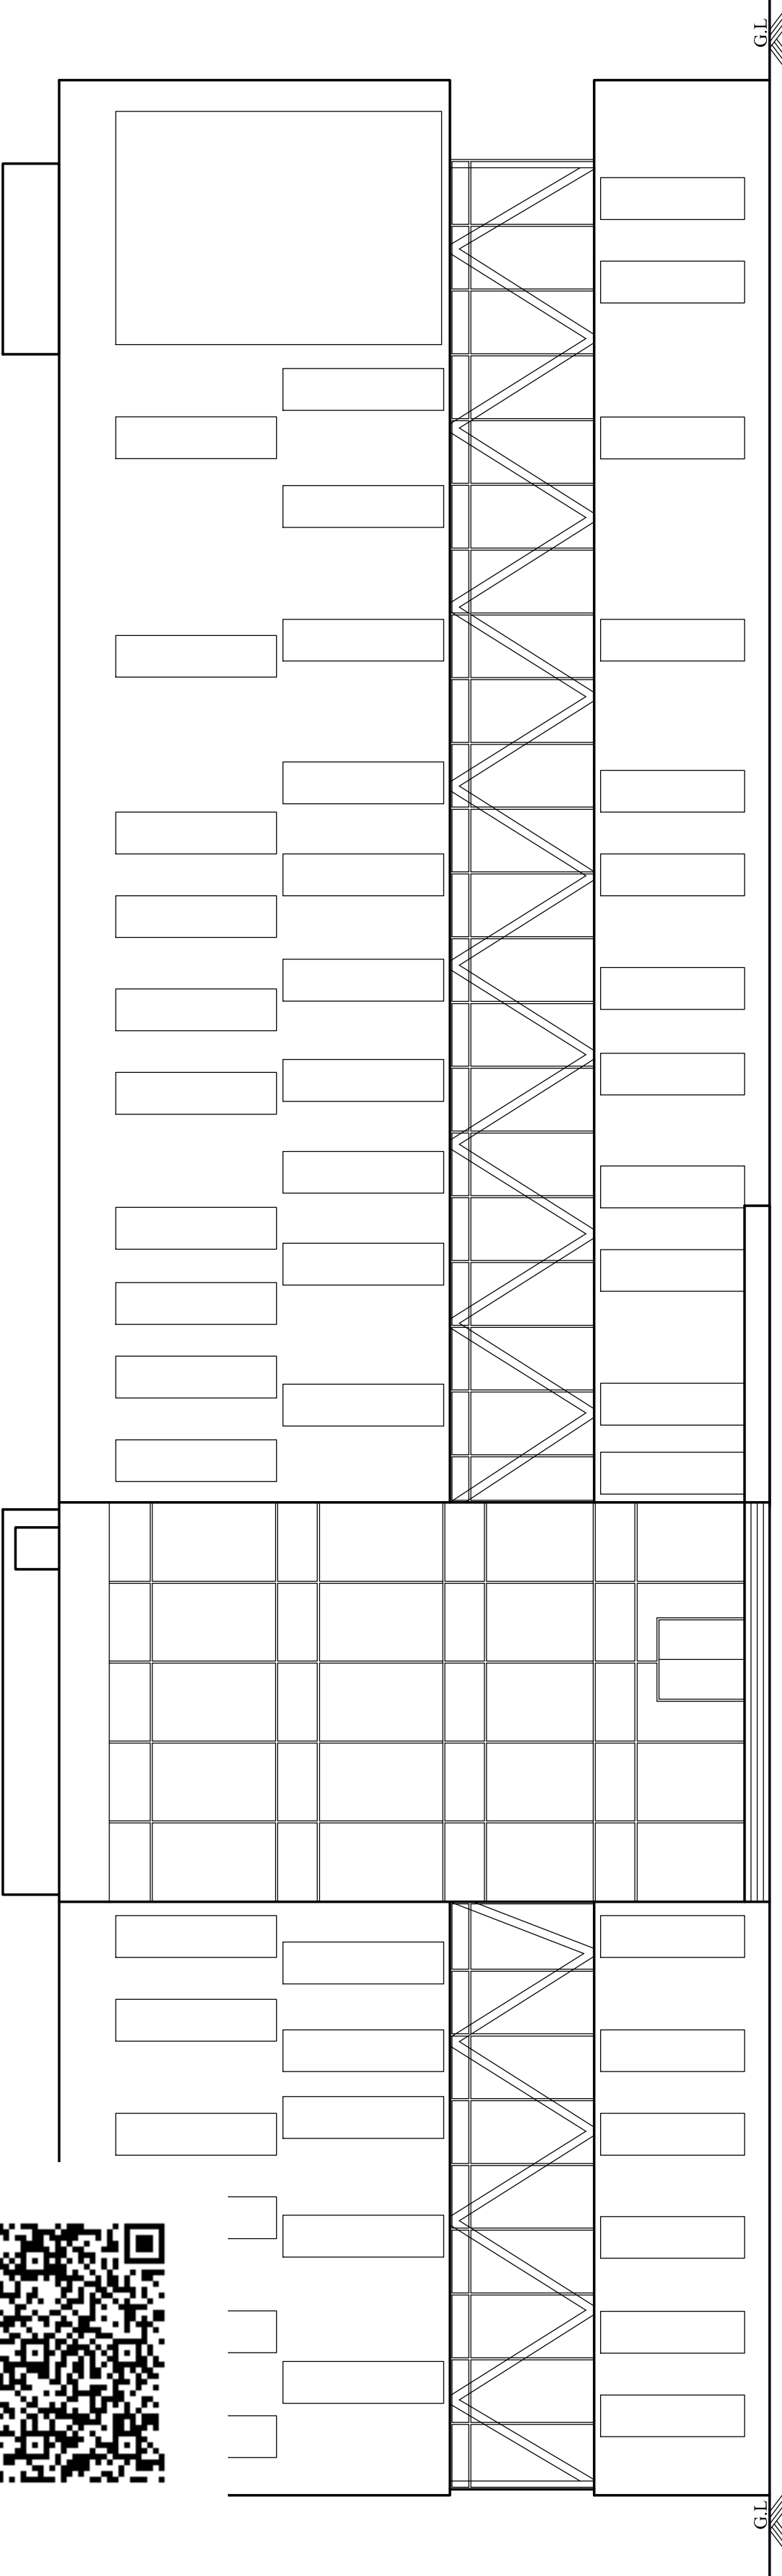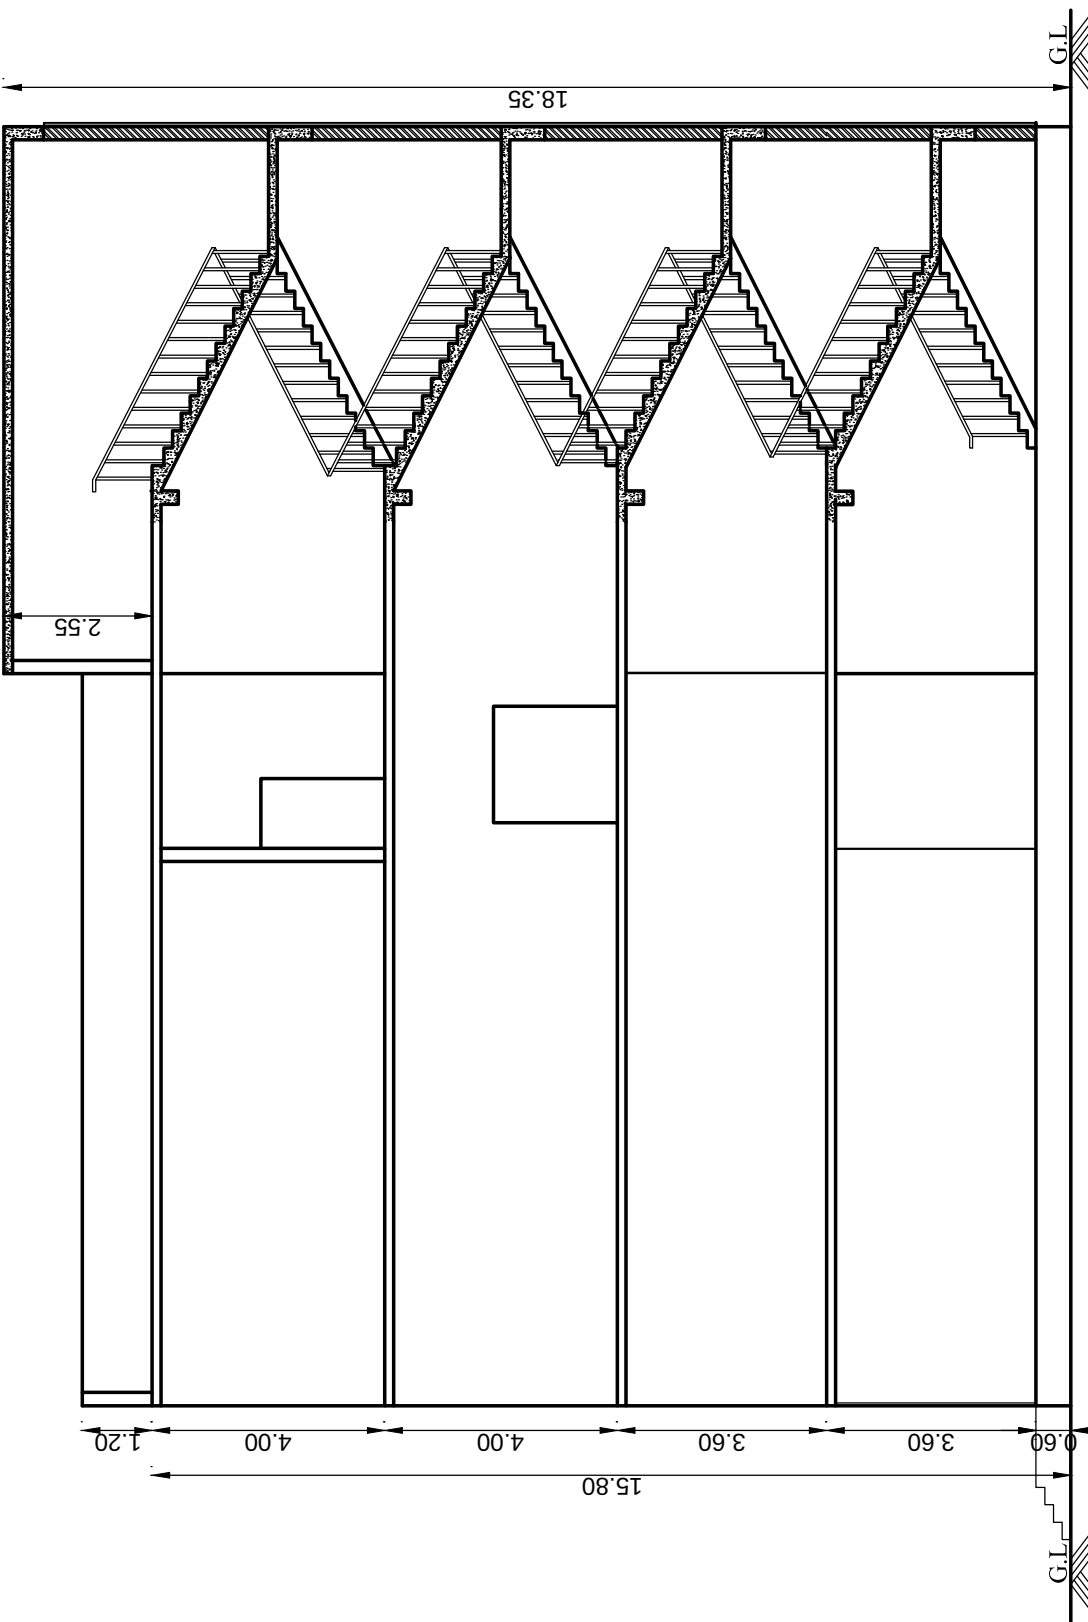

TERRACE FLOOR PLAN
BLOCK-3

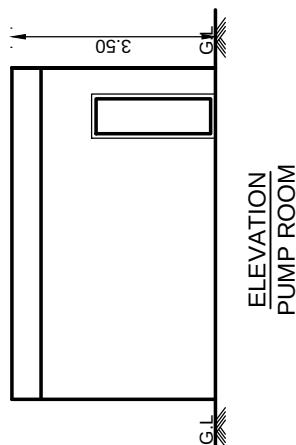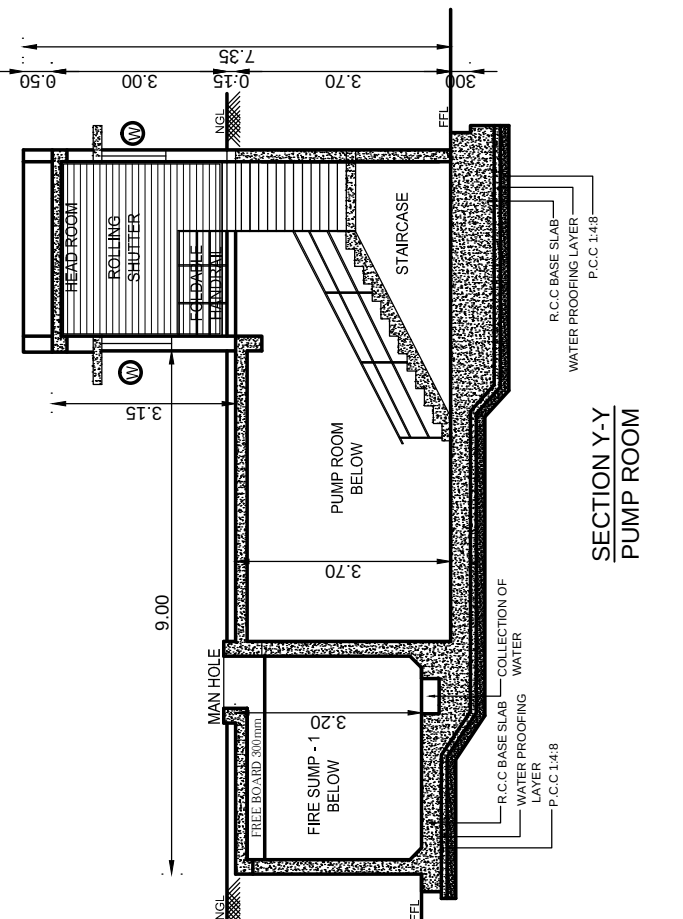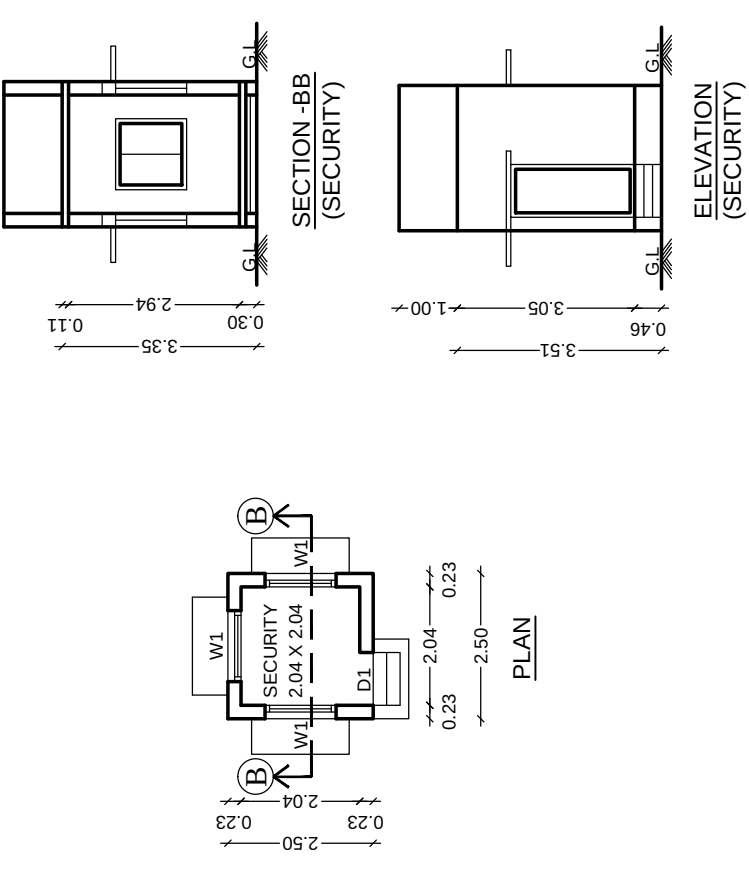

Shree
PROJECT OFFICER PARK
SIPCOT INDUSTRIAL PARK
ORAGADAM

B. Bantlik.
Er.K.Karthik, B. Tech(Civil), M. Tech(Structural)
Structural Engineer - Grade I
CG.DIST/SE/G-12019/08013
No.1/137, Negatharman Nager, Kalupakkam,
Chennai - 600 056. Ph. No: 9940473577

SITE EXTENT : PLOT NO: A1 - 6.43 (ACRE)
PLOT NO: A2 - 1.60 (ACRE)
TOTAL - 8.03 (ACRE) 32495.80 Sq.m

SL. NO.	DESCRIPTION	TOTAL F.S.I AREA. SQ.M	NON F.S.I AREA. SQ.M	TOTAL BUILT UP AREA. SQ.M
01.	BLOCK - 3 GROUND FLOOR	1403.13	-	1403.13
02.	BLOCK - 3 FIRST FLOOR	910.10	-	910.10
03.	BLOCK - 3 SECOND FLOOR	1403.13	-	1403.13
04.	BLOCK - 3 THIRD FLOOR	1403.13	-	1403.13
05.	BLOCK - 3 HEAD ROOM	-	127.75	127.75
06.	PUMP ROOM	19.68	-	19.68
07.	SECURITY	-	6.25	6.25
PROPOSED TOTAL AREA		5139.17	134.00	5273.17

F.S.I = $\frac{1086.13 + 5139.17}{32495.80}$ = 0.19

COLOUR INDEX:-

PROPOSED BUILDING	
EXISTING ROAD	
SITE BOUNDARY	

SCALE - 1 : 100

ALL MEASUREMENTS ARE IN METER


FIRE FIGHTING EQUIPMENT & MECHANICAL VENTILATION PROVIDED FOR ENTIRE BUILDINGS

STRUCTURAL ENGINEER



OWNER

ARCHITECT / LICENSED SURVEYOR

SHEET NO: 03/04		SECOND & THIRD FLOOR PLAN	
PLAN SHOWING THE PROPOSED ADDITIONAL CONSTRUCTION OF INDUSTRIAL BUILDING OF GROUND , FIRST, SECOND & THIRD FLOOR BUILDING IN PLOT NO.A1 & A2 IN SURVEY NO- 246 PART, 249 & 250 AT VAIPPUR 'B' BLOCK VILLAGE , KUNDRATHUR TALUK, KANCHEEPUARAM DISTRICT.			
FOR PROJECT OFFICER, SIPCOT ORGADAM.			
SIPCOT LAYOUTAPPROVED NO: PHASE II L.P / DTCP/K.D NO.41/2022			
AS PER TNCD & BR - 2019			
CATEGORY OF INDUSTRY - GREEN			
AS PER ANNEXURE - VI			
S.NO.(21) SCIENTIFIC AND MATHEMATICAL INSTRUMENTS			
PREVIOUS APPROVED NO:			
SWP/B.P(INDUSTRY), D.D.T.C.P (KPM) NO. 53/2023			
JOINERIES:-			
MD	MAIN DOOR	2.10 X 2.40	
FSD1	FIRE RATED DOOR	2.10 X 2.40	
D1	DOOR	2.40 X 2.40	
D2	DOOR	1.00 X 2.40	
D3	DOOR	0.75 X 2.40	
D4	DOOR	1.20 X 2.40	
D5	DOOR	0.90 X 2.40	
GD	GLASS DOOR	1.20 X 2.40	
FSD	FIRE SAFETY DOOR	1.20 X 2.40	
R/S	ROLLING SHUTTER	2.10 X 2.40	
FW	FRENCH WINDOW	1.20 X 2.25	
W1	WINDOW	1.20 X 1.50	
SD	SLIDING DOOR	1.00 X 2.40	
V	VENTILATOR	0.75 X 0.60	
V1	VENTILATOR	1.20 X 1.50	
SPECIFICATION:-			
0.47mm JSW Colour GI Sheets with all Flashing, End Moulding Complete.			
2' Wide Clear Poly Carbonate Sheets at Each Bay in the Side Cladding for Optimal Lighting.			
Turbo Ventilators. Hillt Screws to be Used.			
Details to be Provided by Vendor: 1. Wind Load Assumed. 2.Thickness of Frames in Detail.			
AREA STATEMENT:-			
SITE EXTENT : PLOT NO: A1 - 6.43 (ACRE)			
PLOT NO: A2 - 1.60 (ACRE)			
TOTAL -		8.03 (ACRE)	32495.80 Sq.m
SL. NO.	DESCRIPTION	TOTAL F.S.I AREA, SQ.M	NON F.S.I BUILT UP AREA, SQ.M
01.	BLOCK - 3 GROUND FLOOR	1403.13	-
02.	BLOCK - 3 FIRST FLOOR	910.10	-
03.	BLOCK - 3 SECOND FLOOR	1403.13	-
04.	BLOCK - 3 THIRD FLOOR	1403.13	-
05.	BLOCK - 3 HEAD ROOM	-	127.75
06.	PUMP ROOM	19.68	-
07.	SECURITY	-	6.25
PROPOSED TOTAL AREA		5139.17	134.00
F.S.I =		1086.13 + 5139.17 32495.80	6225.30 32495.80
			= 0.19
COLOUR INDEX:-			
PROPOSED BUILDING		SCALE - 1 : 100	
EXISTING ROAD			
SITE BOUNDARY			
ALL MEASUREMENTS ARE IN METER			
FIRE FIGHTING EQUIPMENT & MECHANICAL VENTILATION PROVIDED FOR ENTIRE BUILDINGS			

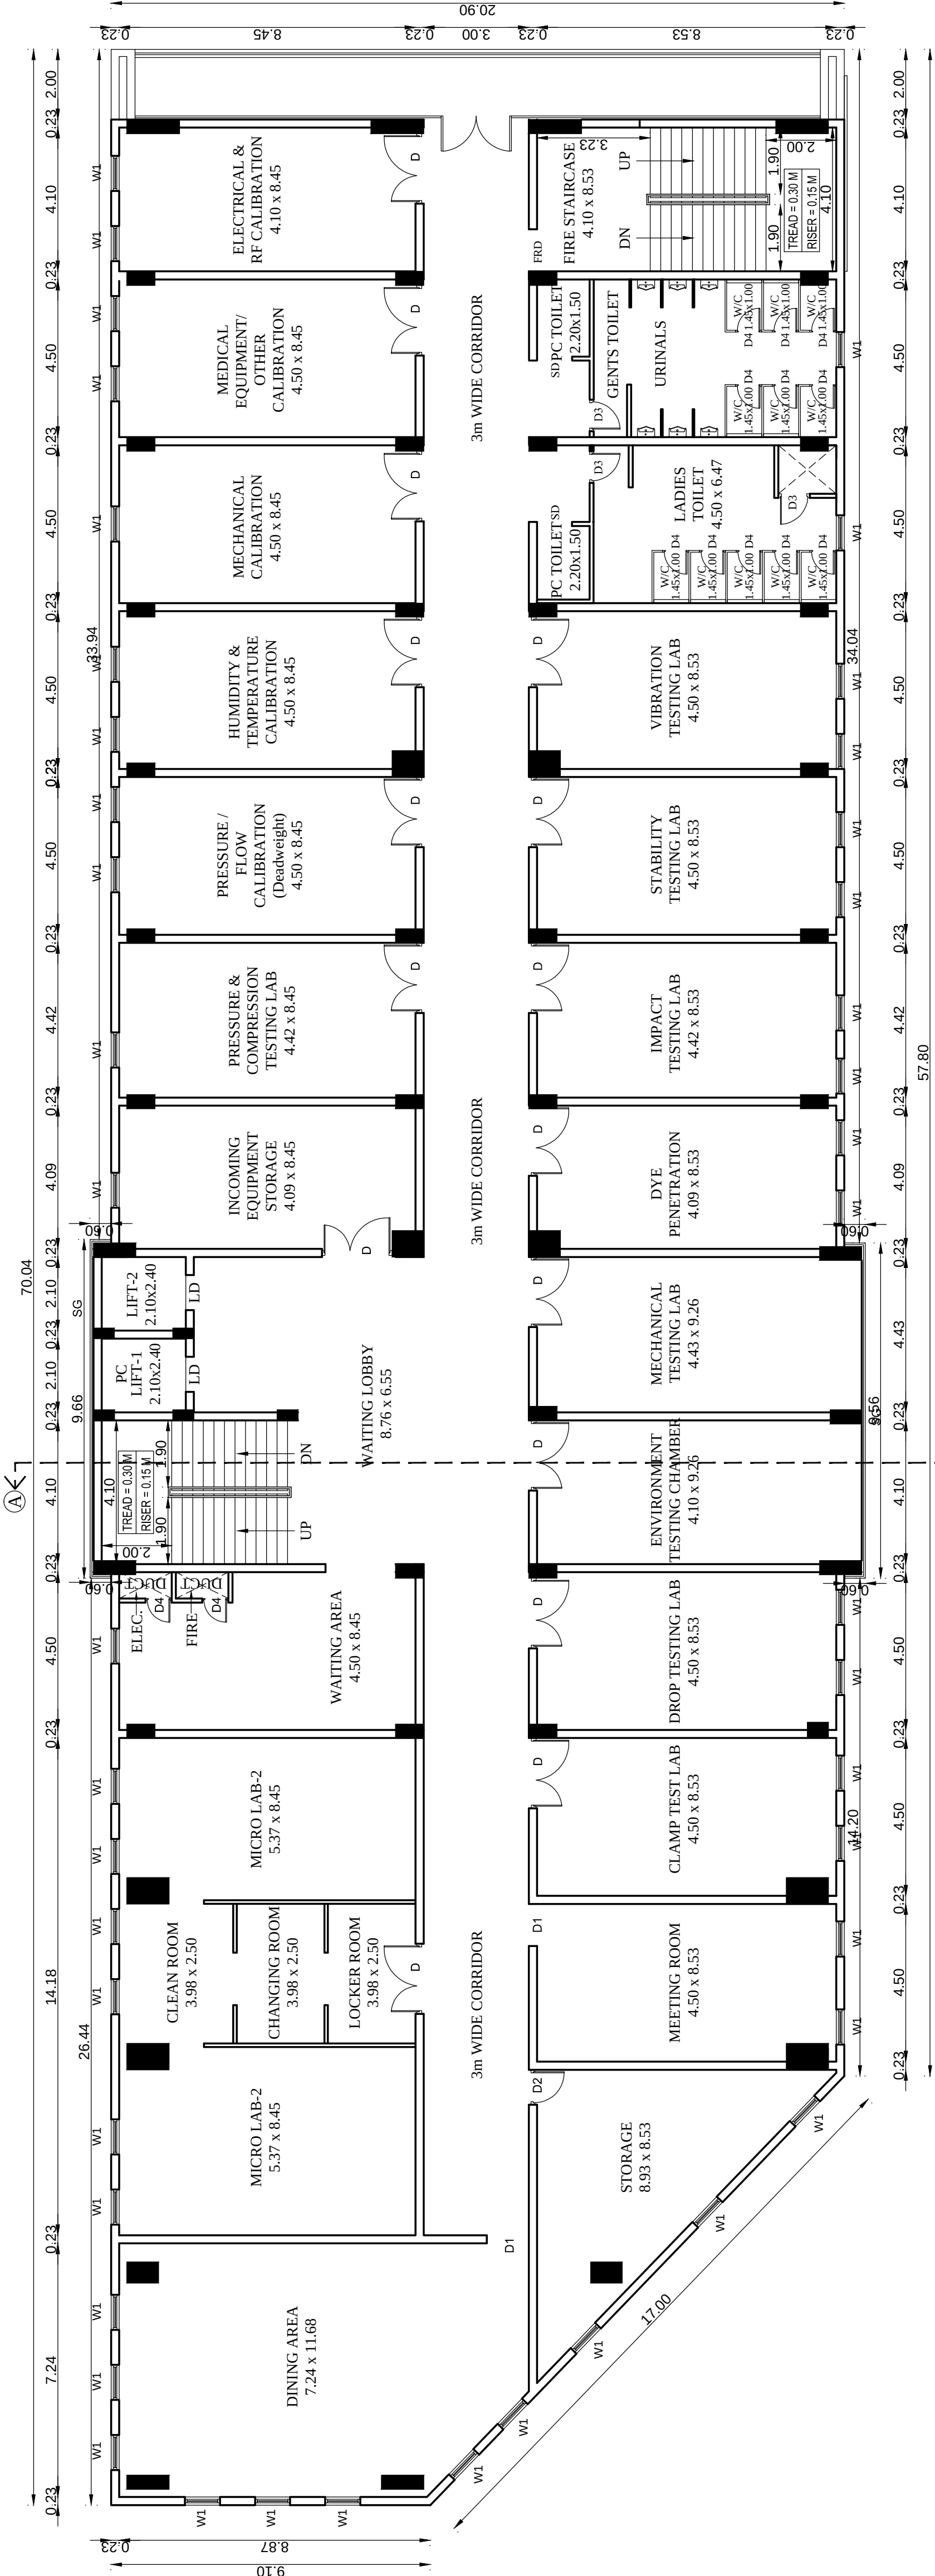

THIRD FLOOR PLAN
BLOCK-3

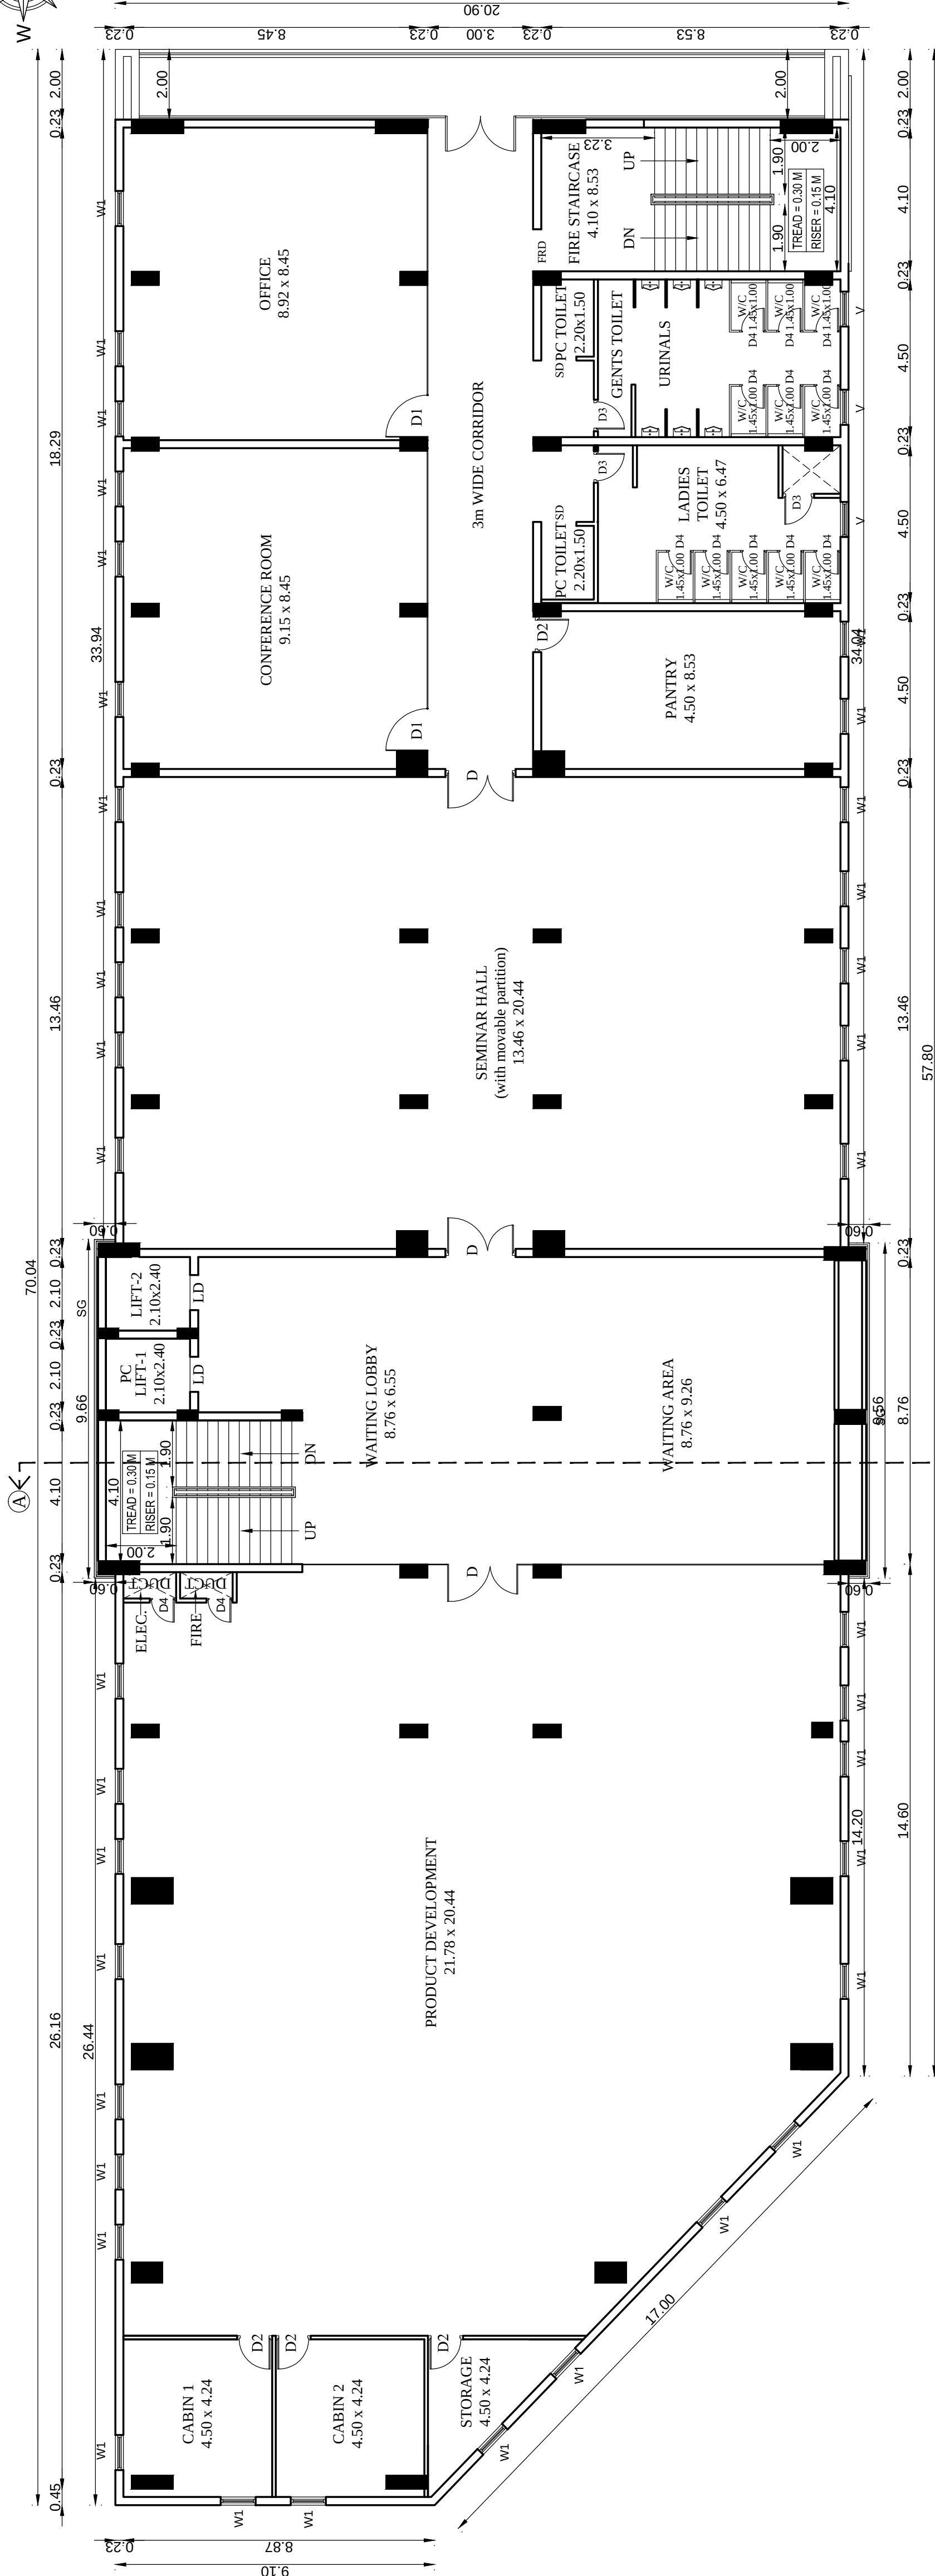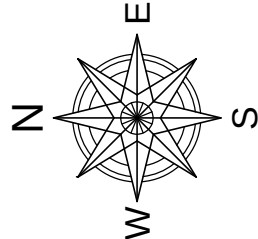

SECOND FLOOR PLAN
BLOCK-3

Shree
PROJECT OFFICER
SIPCOT INDUSTRIAL PARK
ORAGADAM

P. Barthi
STRUCTURAL ENGINEER
E.K.Kanish B.Tech(Civil, M.Tech(Structural))
Student Engineer - Grade I
CGDL05756/G-4201906013
No.1137, Negattam Nagar, Kalupakkam,
Chennai - 600 058. Ph. No: 9940473577
P. No: 9940473577

Ar. B. Bagan Priyal M Arch
ARCHITECT / LICENSED SURVEYOR
Ar. B. Bagan Priyal M Arch
Architect - CA201161217
No.1, Govindasamy Street, Jothi Nagar,
Chennaiam, Chennai - 600 004
P. No: 9940473577

Eight ways to know a piece of land before you pay for it.

This report covers one part of the picture. These cover the rest, drawn from the same government records, for any property in Tamil Nadu.

LandLens One

Ask anything about a property and get an answer grounded in live government records, with the sources shown.

[/landlens/one](#)



Verify My Land

Every record check run on one property and returned as a single report.

[/landlens/verify-my-land](#)



Legal Opinion

An advocate's written opinion on the title, built on the records we pull for it.

[/landlens](#)



One Map

Every layer on one map: the parcel, its boundary, zoning, water bodies and what sits around it.

[/landlens/one/map](#)



PriceMap

What land actually changed hands for around this plot, taken from the registered deeds.

[/landlens/pricemap](#)



Build Scope

What you are allowed to build here: floor space, height, coverage and setbacks.

[/landlens/build-scope](#)



Property Tracker

Watch a property and hear about it when something new is registered against it.

[/landlens/property-tracker](#)



Deal Room

Run the transaction in one place: documents, stamping, signatures and the parties.

[/landlens/deal-room](#)



Twenty-four checks you can run yourself, at no cost.

Records and verification

The registers themselves, read for you.

Encumbrance Certificate

Patta and Chitta

Field Measurement Sketch

EC Analyzer

Bank charge check

Court case search

Seller background check

Approval check by survey

Value and duty

What it is worth and what it costs to register.

Guideline value by street

Guideline value by survey

Stamp duty and registration fees

Capital gains

Floor space index

Area unit converter

Zoning and land use

What the plan says can happen on this land.

Land use zone finder

CMDA land use check

Coastal regulation zone

Master plan check

Water bodies finder

Airport height clearance

Registers and directories

Who holds it, and which office keeps the record.

Find your registering office

Temple property check

Waqf property check

RERA register



Every free tool
/tools



Services we run
for you
/services



The LandLens
suite
/landlens/one



Every claim in this document traces back to a government record.

Legal opinions, due diligence and title verification

Building plan, layout and sub-division approvals

Completion and occupancy certificates, regularisation

Escrow, negotiation and NRI property management

Land survey, soil testing, architecture and construction

Verified RealEstate
3/350/2 Mettukuppam,
OMR Thoraipakkam,
Chennai 600 097, India
hello@verified.realestate
+91 9996 12 9996

Prepared from the registers named on the page each finding sits on. Where a register could not be read, this document says so in its place rather than leaving the gap to be read as a clean result.

