



FRONT COMPOUND WALL - PLAN
NOT TO SCALE

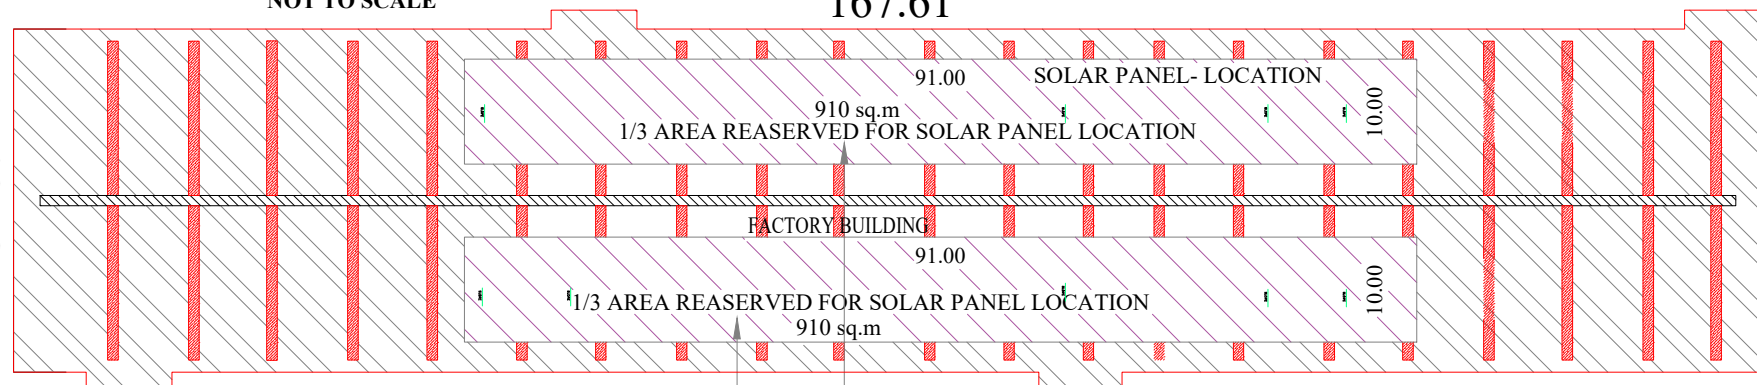


ROOF PLAN

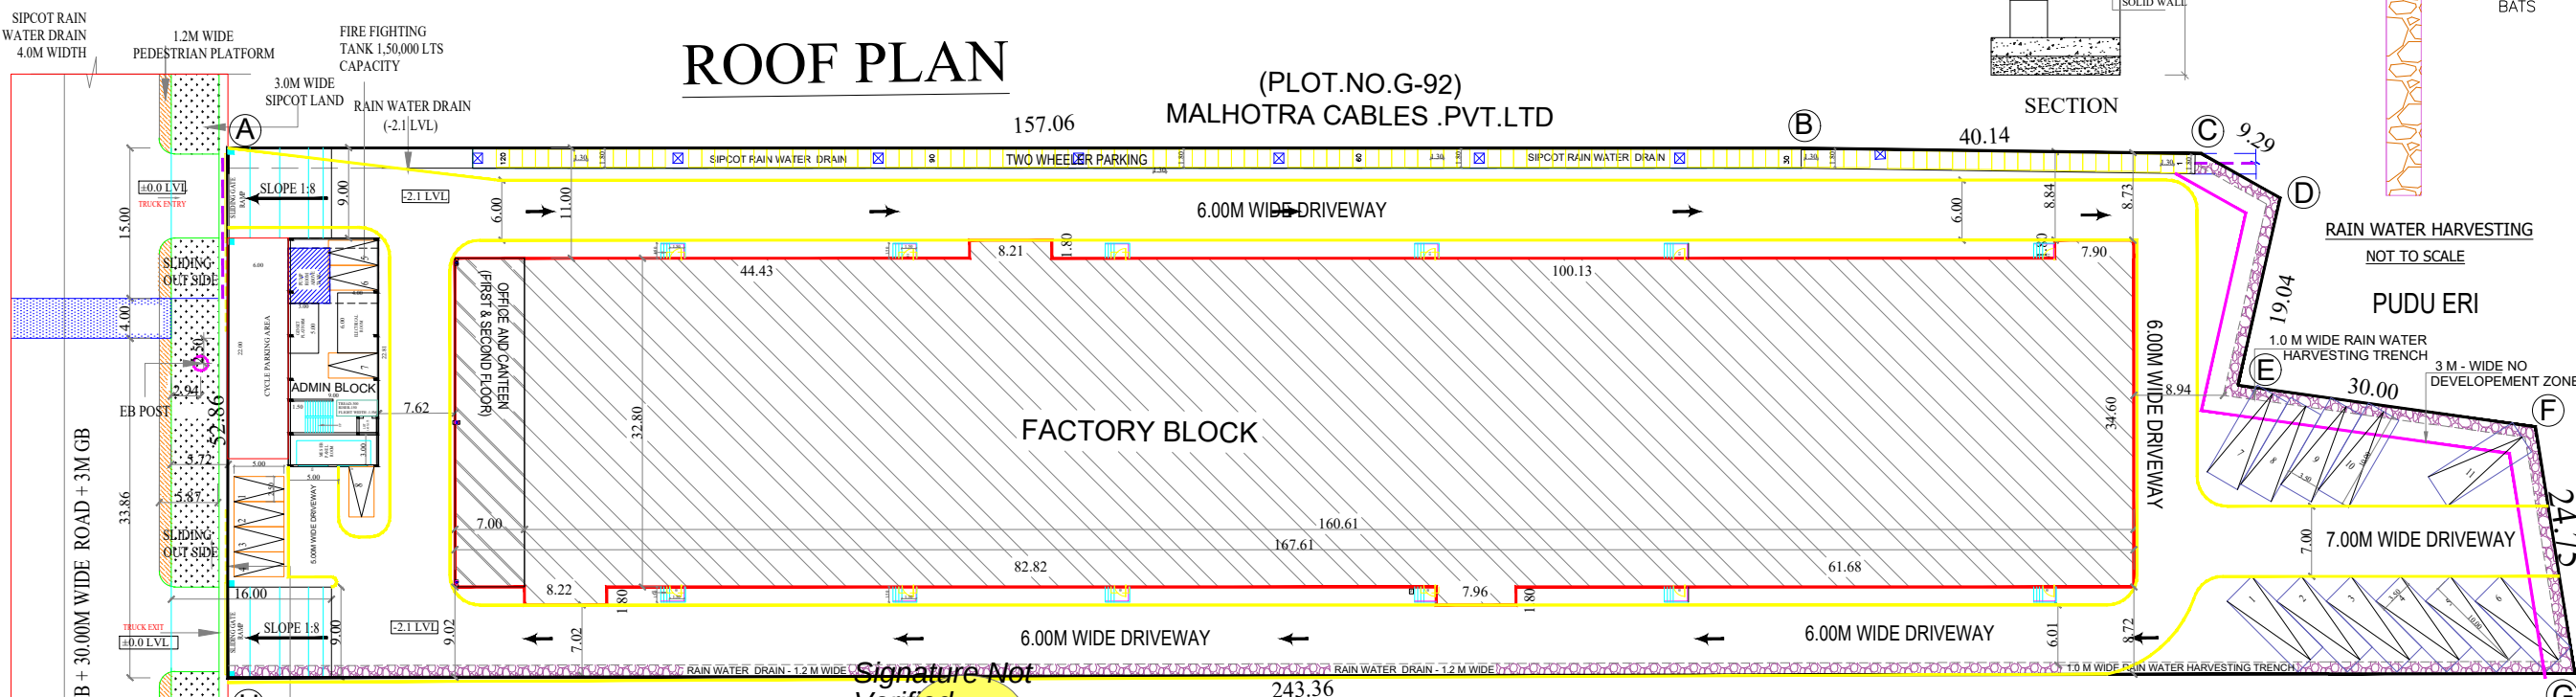


(PLOT .NO. G-93/1)
VIRO CARE SYSTEMS .PVT.LTD


SITE PLAN

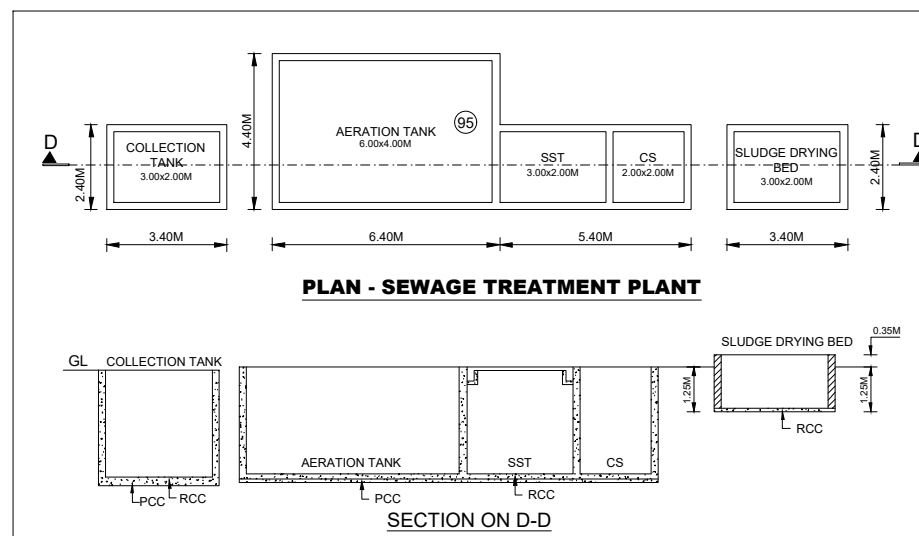

PLAN - SEWAGE TREATMENT PLANT

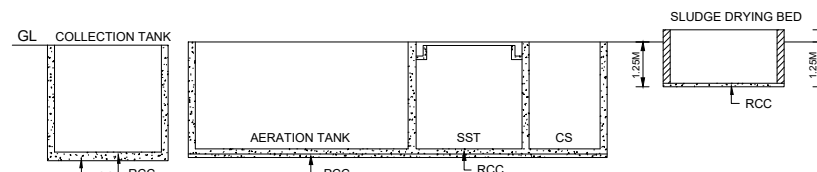


SECTION ON D-D

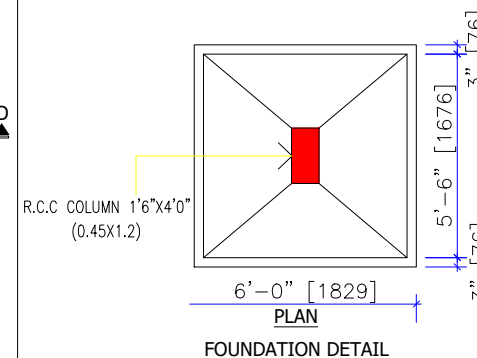

PLAN

FOUNDATION DETAIL

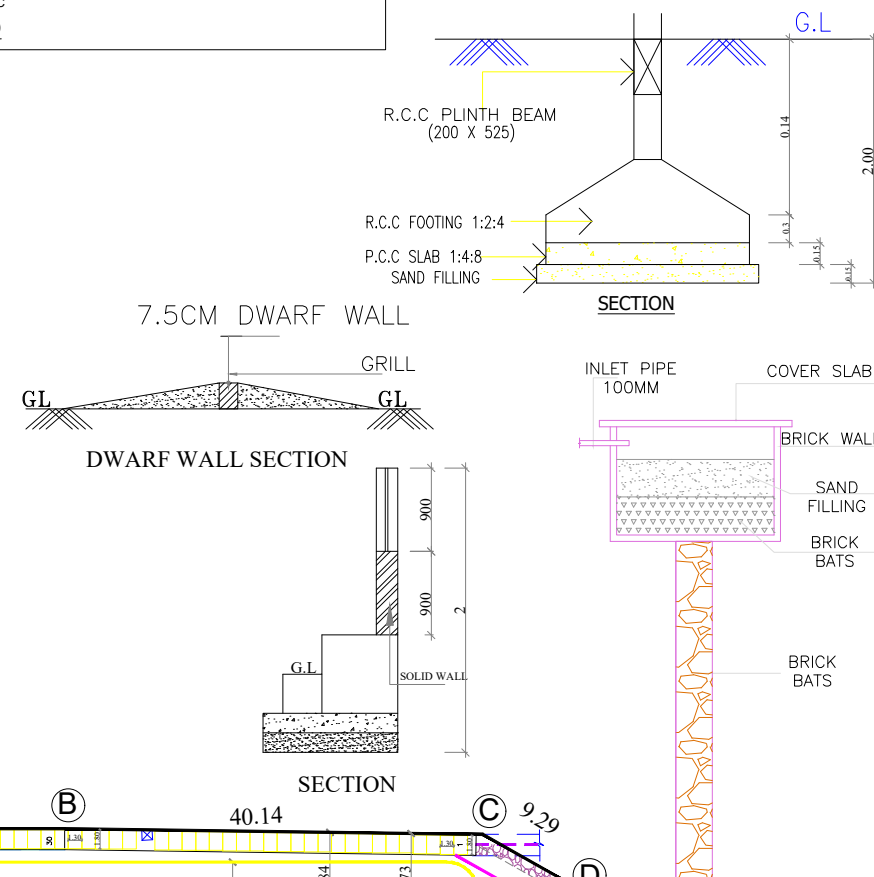

7.5CM DWARF WALL

DWARF WALL SECTION

SECTION

COLOUR CODE	
OWNER'S BOUNDARY SHOWN IN	
PROPOSED CONSTRUCTION SHOWN IN	
EXISTING ROAD SHOWN IN	



SHEET NO:02/02

TITLE : SITE LAYOUT

SCALE : 1:100

PLAN SHOWING THE PROPOSED CONSTRUCTION OF A
INDUSTRIAL BUILDING, M/S. PRABHA AUTOMOTIVE
ENGINEERS PRIVATE LIMITED, AT PLOT NO: G-93/2,
SIPCOT INDUSTRIAL PARK, S.NO: 127PT, 136PT,
137PT, & 138PT, VADAGAL 'A' (PALNALLUR) VILLAGE,
SRIPERUMBUDUR TALUK, KANCHEEPURAM DISTRICT.

TNCDDBR - 2019
ANNEXURE - VIII
CATEGORY - RED
S.NO - 10 MANUFACTURE OF MACHINERIES AND
MACHINE TOOLS AND EQUIPMENTS

APPROVED SIPCOT INDUSTRIAL

LAYOUT NO - ம.வ/ந.ஊ.து.இ(செ.ம)எண்:126/2020
DATE - 20.07.2020

ALL DIMENSION ARE IN METER

AREA STATEMENT				
AS PER DOCUMENT		12019.16 SQ.M (2.97 ACRES)		
BLOCK NAME	FLOOR NAME	FSI Area SQ.M	Non-FSI Area SQ.M	Built up Area SQ.M
FACTORY BLOCK	GROUND FLOOR (FACTORY)	5329.00	-	5329.00
	FIRST FLOOR (OFFICE)	228.00	-	228.00
	SECOND FLOOR (CANTEEN)	228.00	-	228.00
ADMIN BLOCK	GROUND FLOOR (PUMP-ELEC-HIES+GENSET)	115.00	90.32	205.32
	FIRST FLOOR	205.32	-	205.32
	SECOND FLOOR	205.32	-	205.32
	HEAD ROOM	-	95.40	95.40
	STP (BELOW GROUND LVL)	-	125.00	125.00
	TOTAL	6310.64	310.72	6621.36

$$\text{F.S.I} = \frac{\text{F.S.I AREA}}{\text{PLOT AREA}}$$

$$\text{F.S.I ACHIEVED} = 0.53$$

PARKING

DESCRIPTION	REQUIRED	PROVIDED
LORRY PARKING	11 Nos.	11 Nos.
CAR PARKING	7 Nos.	8 Nos.
TWO WHEELER PARKING	107Nos.	120 Nos.
CYCLE SPACE	107Nos.	132 Nos.

MAN POWER:

DESCRIPTION	FEMALE	MALE
MAN POWER	25	175
TOTAL HP - 2480 HP		

SCHEDULE OF JOINT

TYPE	MASONRY OPENING SIZE		DESCRIPTION
	WIDTH	HEIGHT	
RS	5000	6000	ROLLING SHUTTER
W	1800	1500	WINDOW
D1	900	2400	DOOR
D2	750	2400	DOOR
FD	1200	2400	FIRE DOOR

For Prabha Automotive Engineers Private Limited
Managing Director

APPLICANT SIGNATURE

S. P. S. INBARAJAN
M.E., (Structural) A.M.I.E.,
Structural Consultant
Registered Structural Engineer
Grade I (SE) with vellore LPA DTCP
Reg. No. SE/Gr-I/19/09/021 dt. 04.09.2019
Door No.50, Kirupasankari Street,
West Mambalam, Chennai-600 033.

STRUCTURAL ENGINEER SIGNATURE.,

Er.G Manoj Kumar B.E (Civil) M.E (Geotech)
Registered Geotechnical Consultant
GTE/19/03/0112-CMDA & GTE/TVL/180/12/019-DT
GLOBE GEOTECHNIQUES
Cell - 9445315710 & 6381663853
Email : globegeotechniques@gmail.com

GEO TECH ENGINEER SIGNATURE

K. S. S. KOMAR
REGISTERED ARCHITECT
798/23883
Grade-I (RA) in DTCP
RA/Gr. I/19/06/001

REGISTER ENGINEER / ARCHITECT ENGINEER SIGN.