
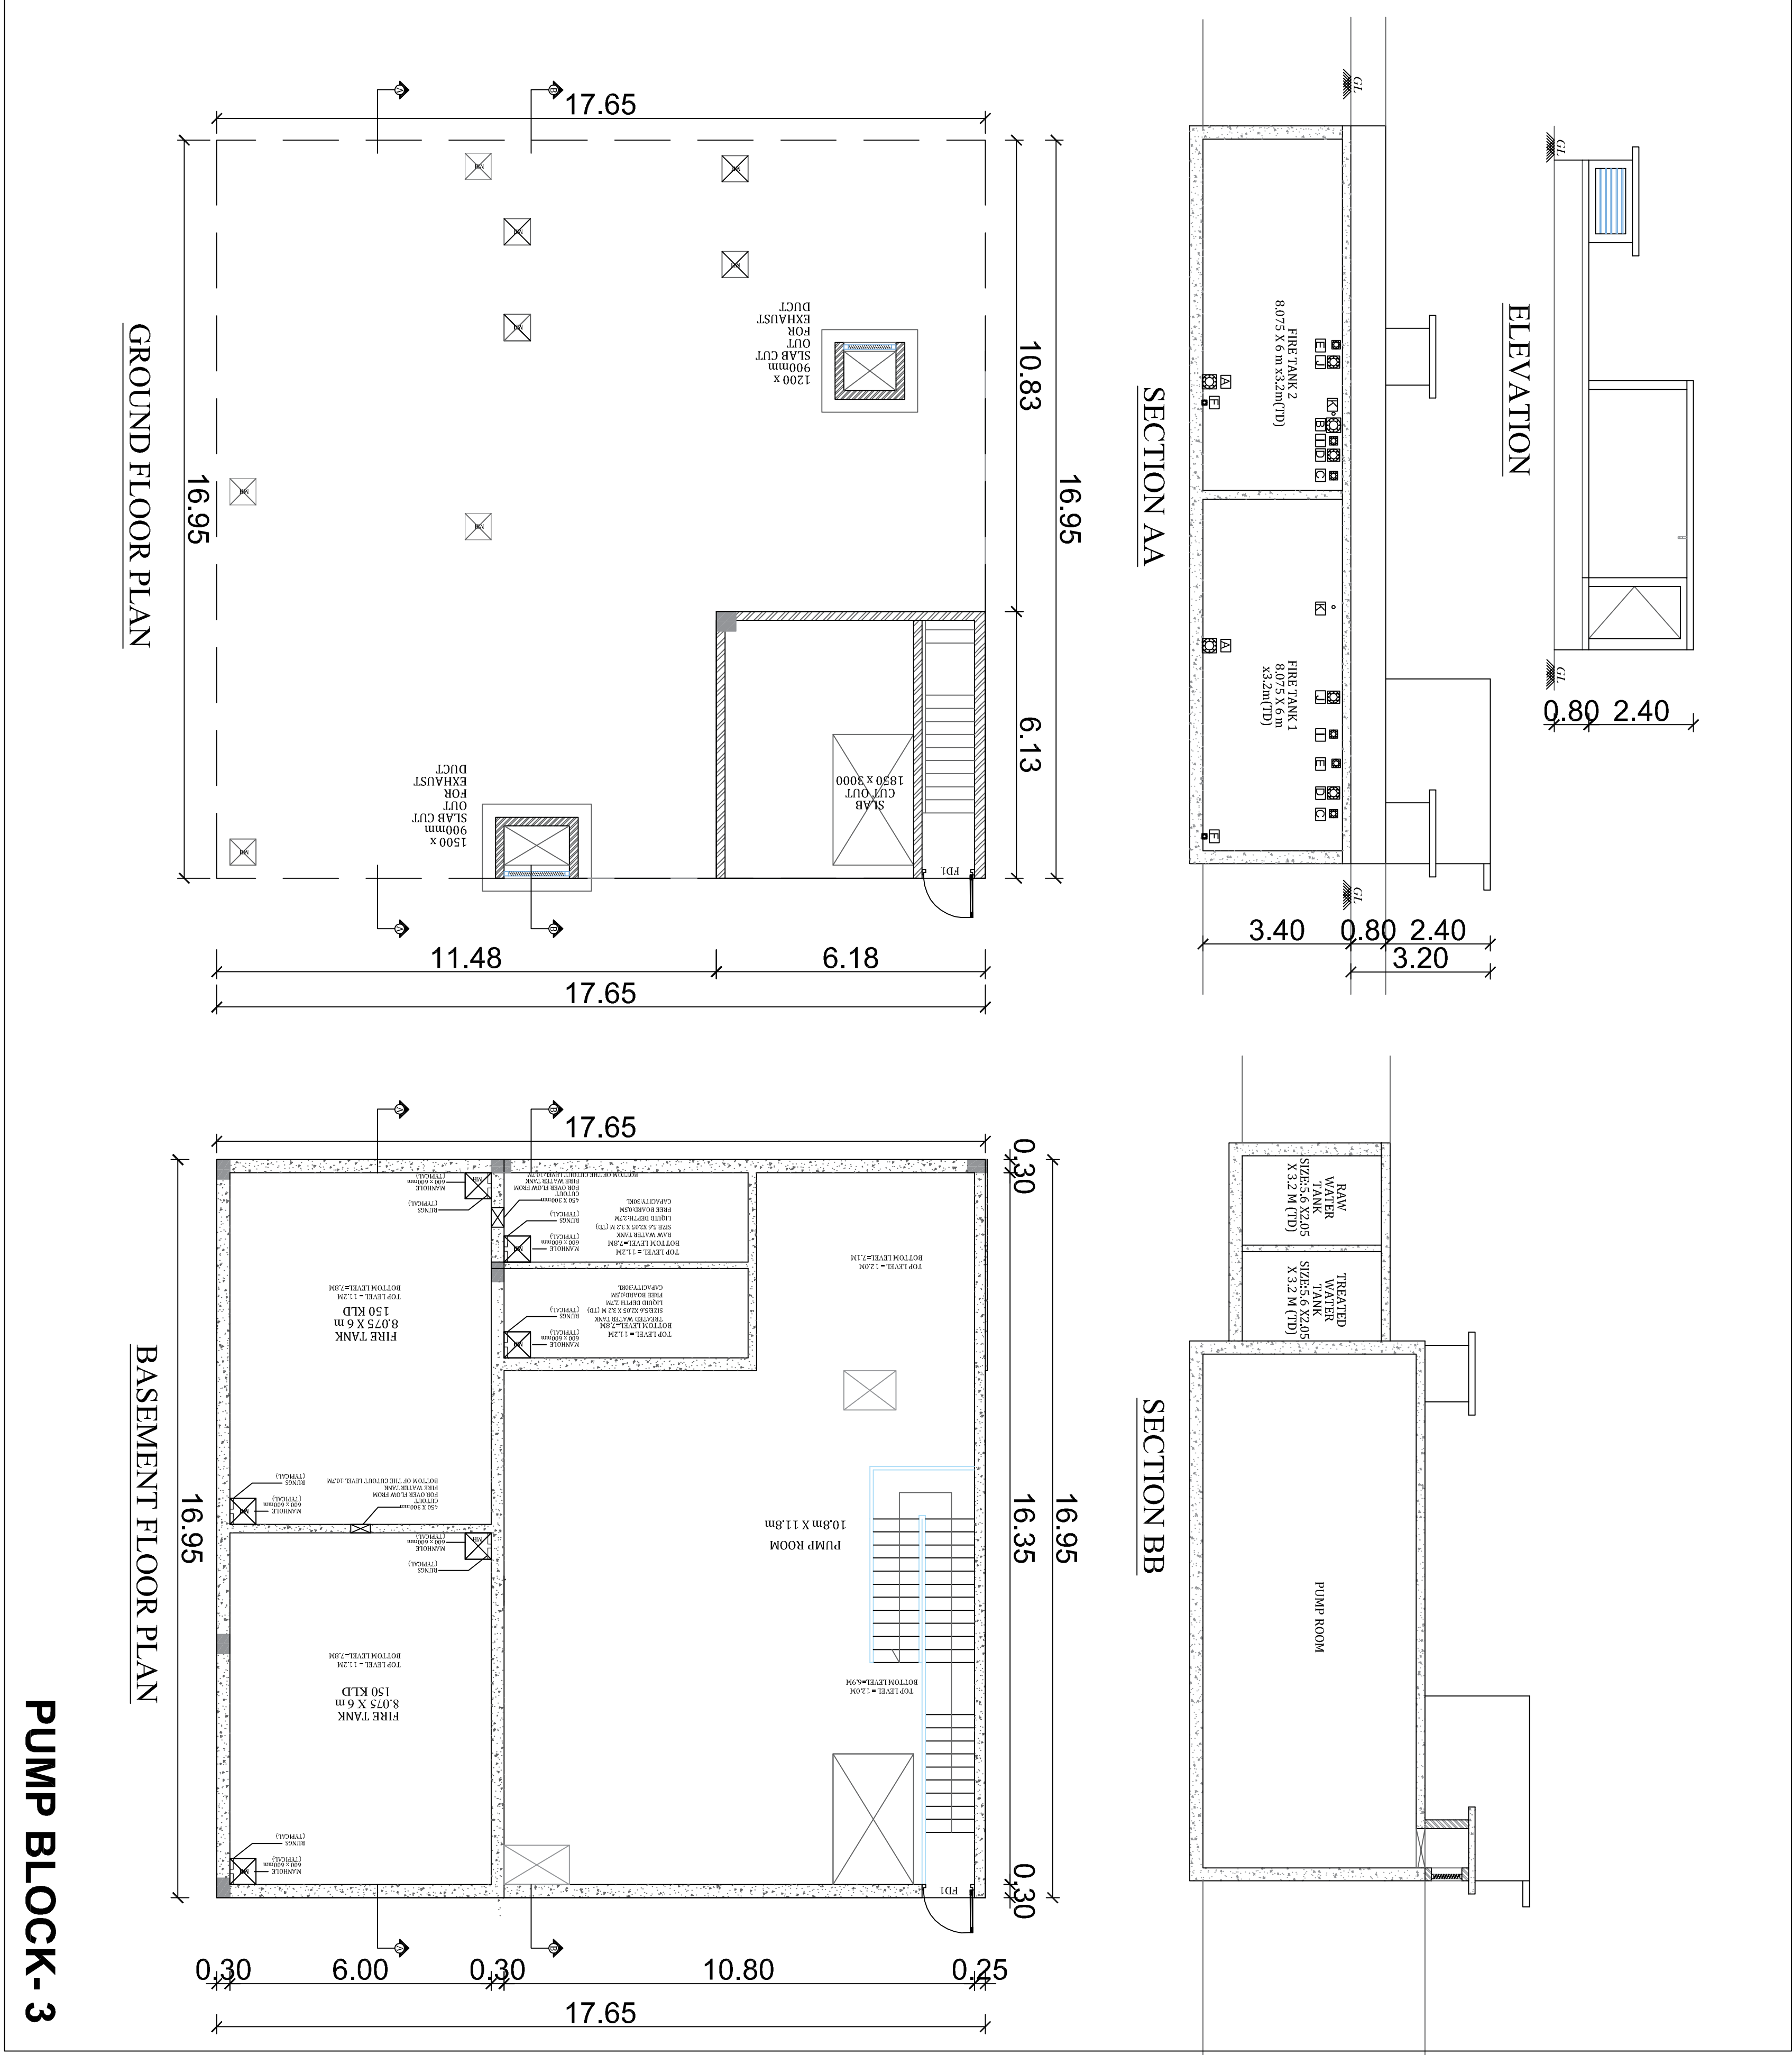


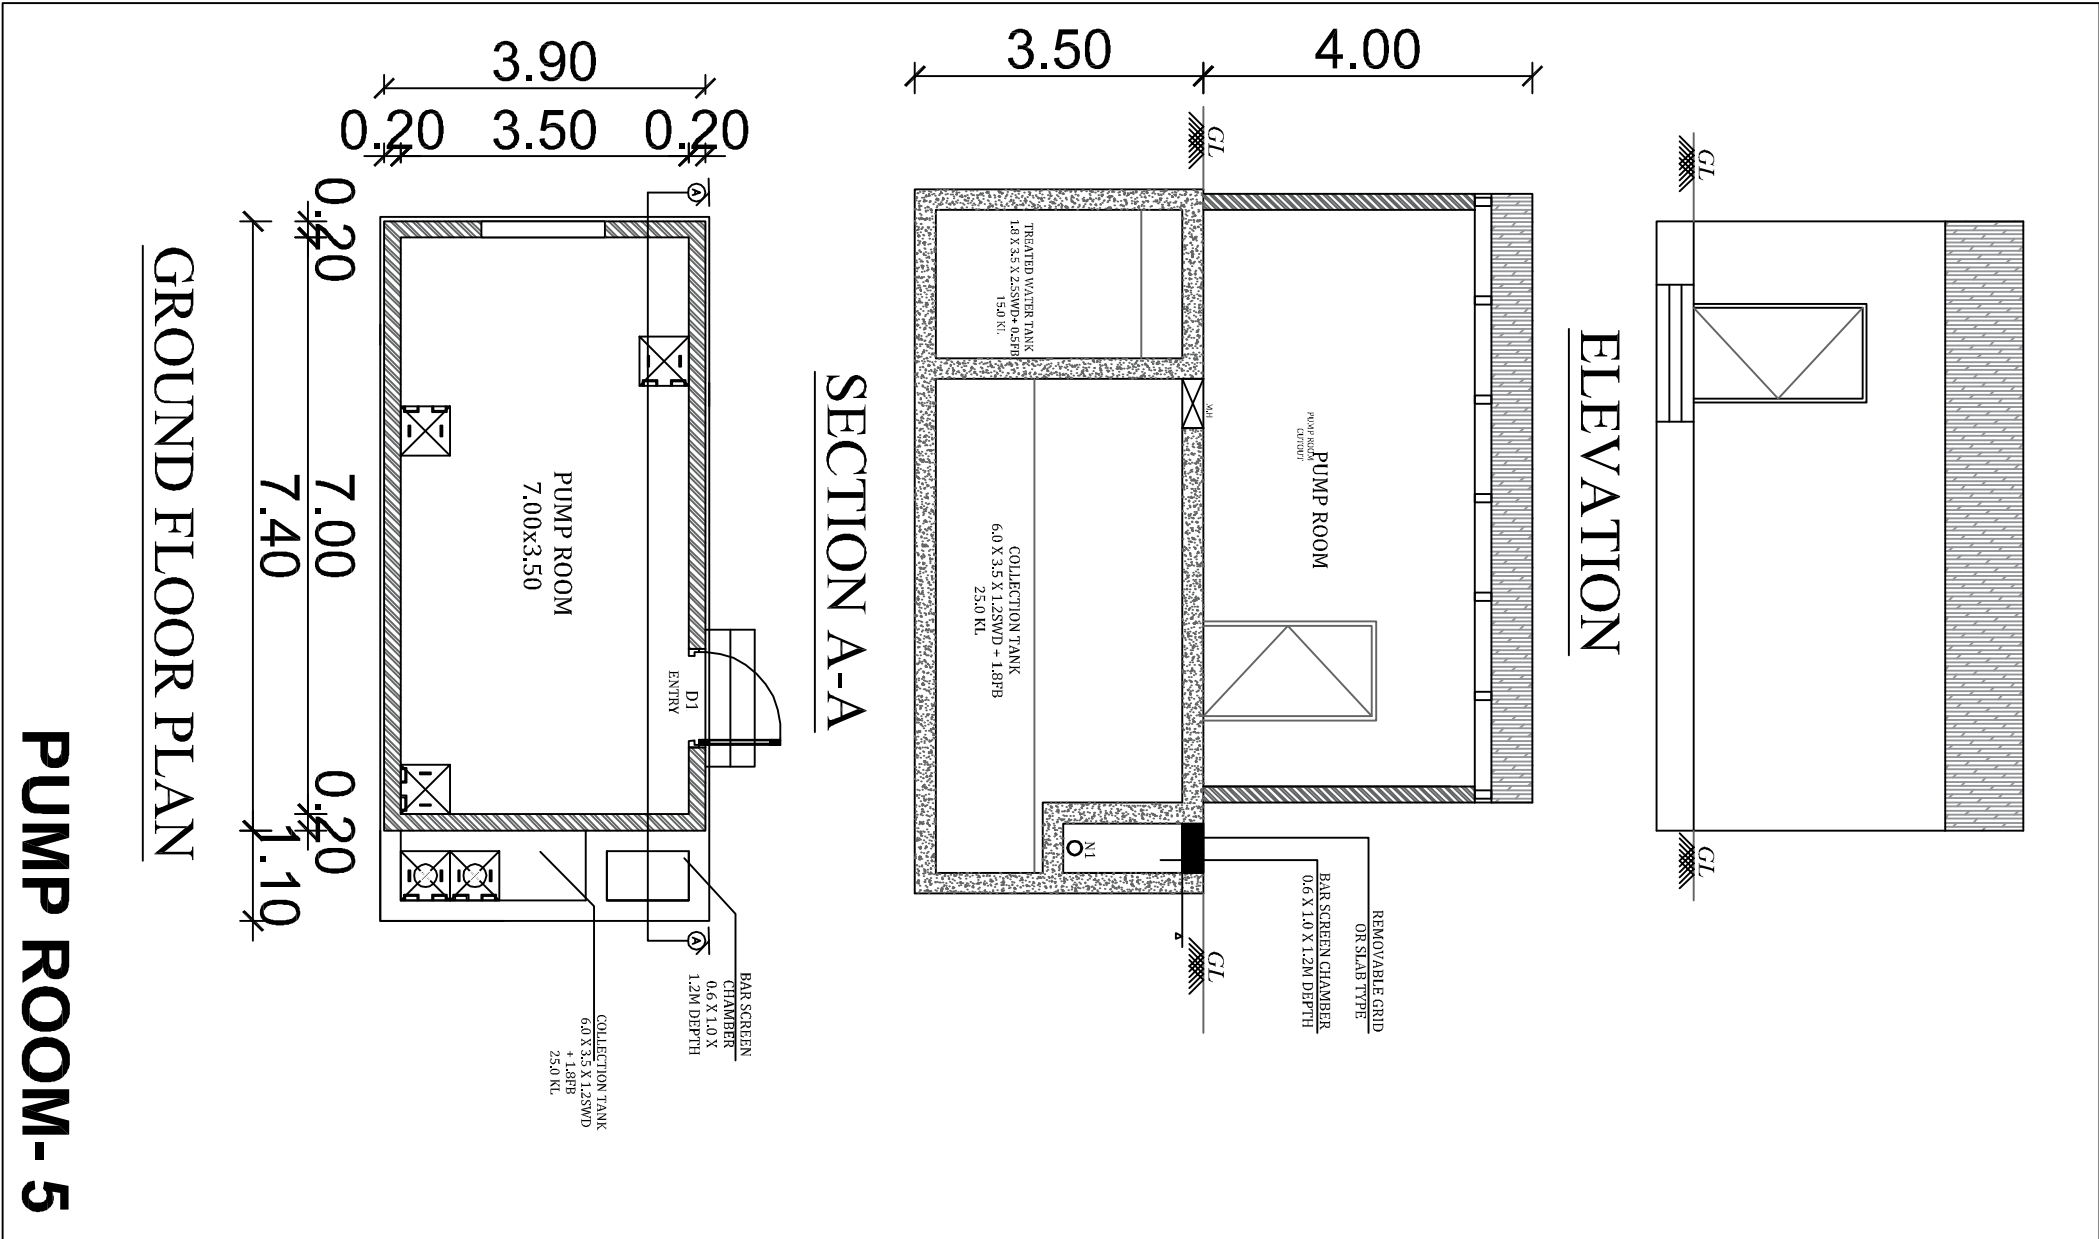

PLAN SHOWING THE PROPOSED CONSTRUCTION OF INDUSTRIAL BUILDING M/S YEEMAK IMAS LLP PLOT No: G-70, S.No: 159Pt & 160Pt, SIPCOT INDUSTRIAL PARK, VALLAM - VADAGAL, VADAGAL-B VILLAGE, SRIPERUMPUDUR TALUK, KANACHEEPURAM DISTRICT. SRIPERUMPUDUR PANCHAYAT UNION,	CATEGORY - GREEN MFG. OF - PRESS STOOL COMPONENTS IN SHEET METAL PARTS	VALLAM VADAGAL SIPCOT LAYOUT APPROVED No : 126/2020	SPECIFICATION FOUNDATION FOUNDATION AND BASEMENT IN RCC COLUMN AND PLUMB BEAM OVER A BED OF RCC 14x8, 6"THICK AS PER STRUCTURAL DETAILS. SUPER STRUCTURE:- SUPER STRUCTURE M23 TH., 11.5TH., COUNTRY BUILT BRICK WALLS WITH GEMENT MORTOR 1:5 RCC MEMBERS FLOORING, CEILING, PLUMB BEAMS, LINTEL, ROOFING, ROOF TOP SLAB, STAIR CASE WITH RCC 11x53 USING 20MM NOMINAL SIZE BROCKEN STONES. PASTERING WALLS INSIDE & OUTSIDE IN CM 1:5, 12mm TH., CEILING IN CM 1:3 6mm TH. FINISHING THE WALL , CEILING WITH EMULSION PAINT OAR OR PRIMING COAT FLOORING FINISHING THE FLOOR WITH 160MM RCC FLOORING IN FACTORY FINISHING THE FLOOR WITH 30MM SCRED FLOORING IN OFFICE DOORS SWINDOWS MS DOORS FOR EXT , PVC DOORS FOR TOILET UPVC FOR WINDOWS & VENTILATIONS	JOINERY DETAILS
--	--	--	---	-----------------

Dr. K. RATHINAKRASHAN, M.E, MILE. PIV.,
Structural Engineer, Cr-1
DTPC Reg. No. - CCRJAN/SE/CR-1/2019/06/011
Registered Engineer Cr-1
DTPC Reg. No. CCRJAN/RE/CR-1/2019/06/005
Res. : 10/1, 1st Floor, 1st Cross, 1st West,
Chennai-600101, Mob.: 9446105150

Er. K.KATHINKA N.V. M.E, M.TE. FIV.,
Structural Engineer G-1
DTCC Reg. No. C/CLRGW/SE/G1-2019/06/011
Registered Engineer G-1
DTCC Reg. No. C/CLRGW/R/G1-2019/06/005
Res. No/W-391/1 New No. 14, Anna Nagar West,
Chennai-600013. Mob: 9444100510

For YEEMAK IMAS LLP
 P. Sudhakar
 Authorised Signature

Dr. K.RATHINASAMY, M.E, M.T.E, FIV,
Structural Engineer Gr-1
DTCR Reg.No : CGLRGN/SE/Gr-1/2019/06/011
Registered Engineer Gr-1
DTCR Reg. No : CGLRGN/RE/Gr-1/2019/06/005
Res : No.W-391/A1 New No.4, Anna Nagar West
Chennai-600101, Mob : 9444100510

STRUCTURAL ENGINEER

ARCHITECT/ENGINEER

PLAN SHOWING THE PROPOSED
CONSTRUCTION OF INDUSTRIAL BUILDING
M/S YEEMAK IMAS LLP
PLOT No: G-70, S.No: 159Pt & 160Pt,
SIPCOT INDUSTRIAL PARK,
VALLAM - VADAGAL, VADAGAL-'B' VILLAGE,
SRIPERUMPUDUR TALUK,
KANCHEEPURAM DISTRICT,
SRIPERUMPUDUR PANCHAYAT UNION,
CATEGORY - GREEN
MFG. OF - PRESS STOOL. COMPONENTS IN SHEET
METAL PARTS

VALLAM VADAGAL SIPCOT
LAYOUT APPROVED No : 126/2020

SPECIFICATION

FOUNDATION
FOUNDATION AND BASEMENT IN RCC COLUMN AND
PLINTH BEAM OVER A BED OF RCC 1:4:8, 6"THICK
AS PER STRUCTURAL DETAILS.
SUPER STRUCTURE:-
SUPER STRUCTURE: M23 TH, 11.5STR, COUNTRY BRUNT
RCC MEMBERS
FOOTING, COLUMNS, PLINTH BEAMS, LINTEL,
SUNSHADE, FLOOR, ROOF BEAMS, SLABS & STAIR WITH
RCC 1:1.5:3 USING 20MM NOMINAL SIZE
BROCKEN STONES.
PLASTERING
WALLS INSIDE & OUTSIDE IN CM 1:5, 12mm TH,
CEILING IN CM 1:3 6mm TH,
PAINTING
FINISHING THE WALL, CEILING WITH EMULSION PAINT
OVER A PRIMING COAT
FLOORING
FINISHING THE FLOOR WITH 16MM RCC FLOORING IN FACTORY
FINISHING THE FLOOR WITH 35MM SCADED FLOORING IN OFFICE
DOORS & WINDOWS
MS DOORS FOR FIRE EXIT, PVC DOORS FOR TOILET
UPVC FOR WINDOWS & VENTILATIONS

JOINERY DETAILS

RS-1	ROLLING SHUTTER	3.00 x 4.00
RS-2	ROLLING SHUTTER	6.00 x 7.00
RS-3	ROLLING SHUTTER	4.00 x 4.00
D	DOOR	2.00 X 2.14
FD1	DOOR	1.20 X 2.14
D3	DOOR	1.30 X 2.14
D5 & D6	DOOR	0.90 X 2.14
D7	DOOR	0.75 X 2.14
LD	DOOR	1.00 X 2.14
W1	WINDOW	2.40 X 1.83
V	VENTILATOR	2.00 X 0.61
COLOUR INDEX		
PROPOSED		


SCALE 1: 100	ALL DIMENSIONS ARE IN METRES

OWNERS SIGNATURE


For YEEMAK IMAS LLP
Authorised Signature
Bt. K.BATHILASAMY ME. ALE. PV,
Structural Engineer C-1
DTCP Reg.No. CCLRCN/SE/CR/4/2019/06/011
Registered Engineer C-1
DTCP Reg. No. CCLRCN/RE/6/-/2019/06/005
Res: No.W-391/A1 New No.14, Anna Nagar West,
Chennai-600101. Mob: 9444100510

STRUCTURAL ENGINEER


VP KRISHNAPRIVAN B Arch.,
CA201463589
Regular Member B-1
DTCP Reg. No. CCLRCN/RE/6/-/2019/06/005
222, Ashraf Ali Road, Towers, Shastri Nagar Road,
Koyambek, Chennai - 607. Mobile: 955623842

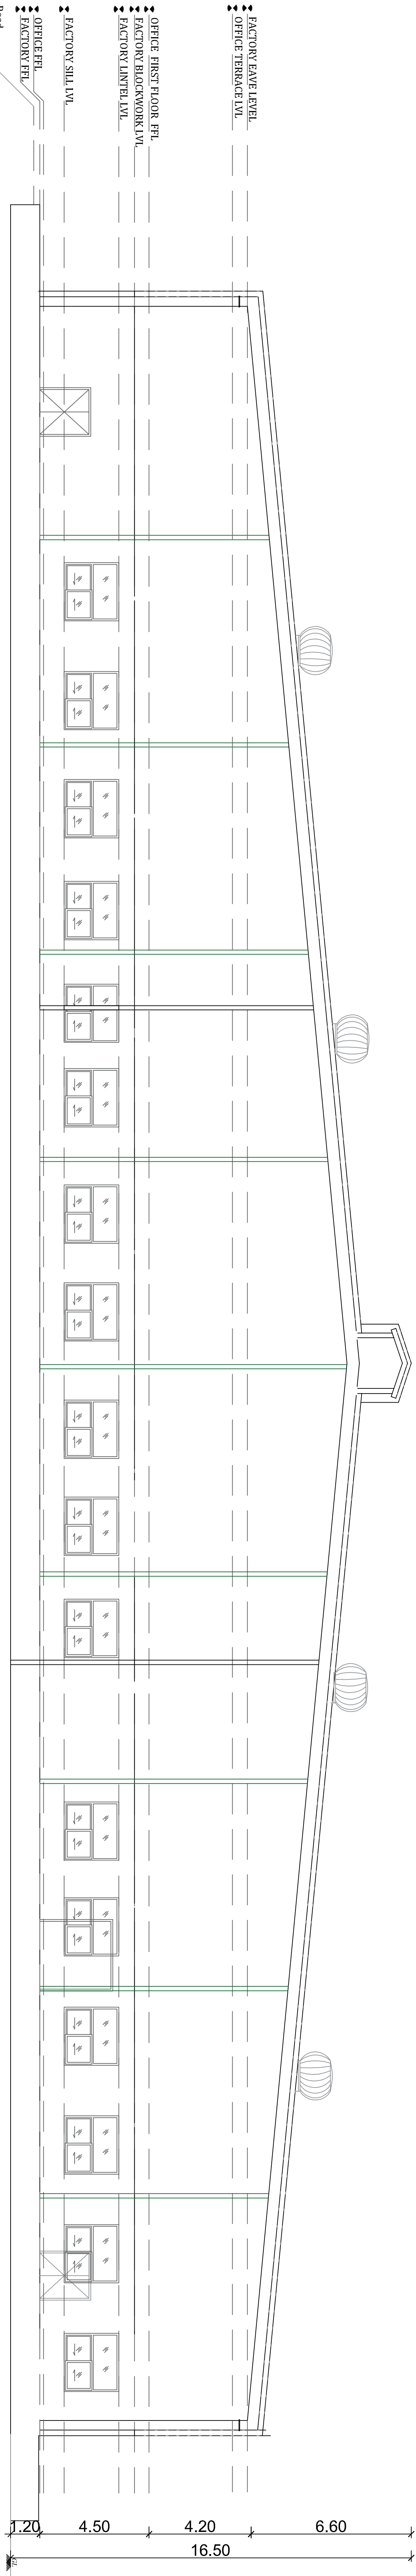


SECTION A-A

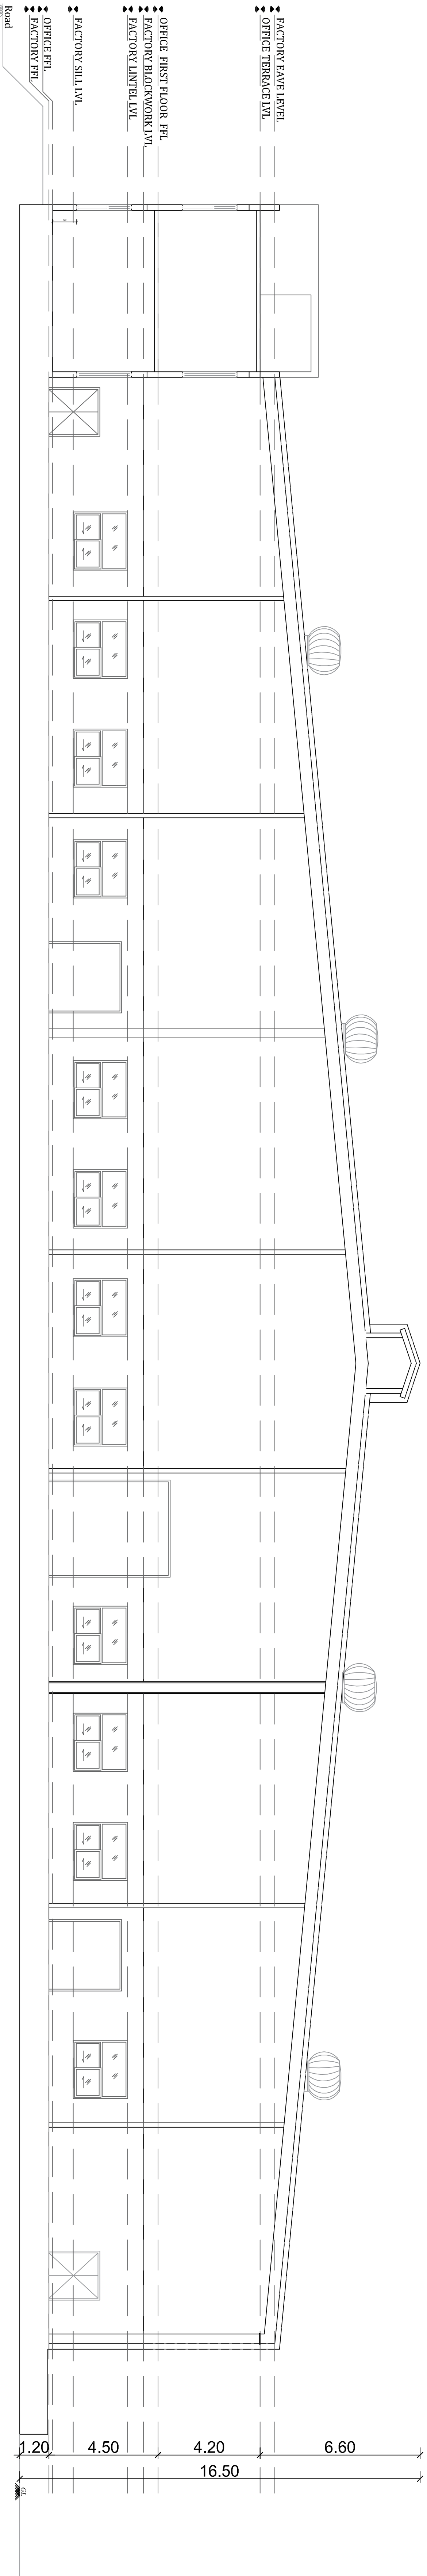

SECTION B-B

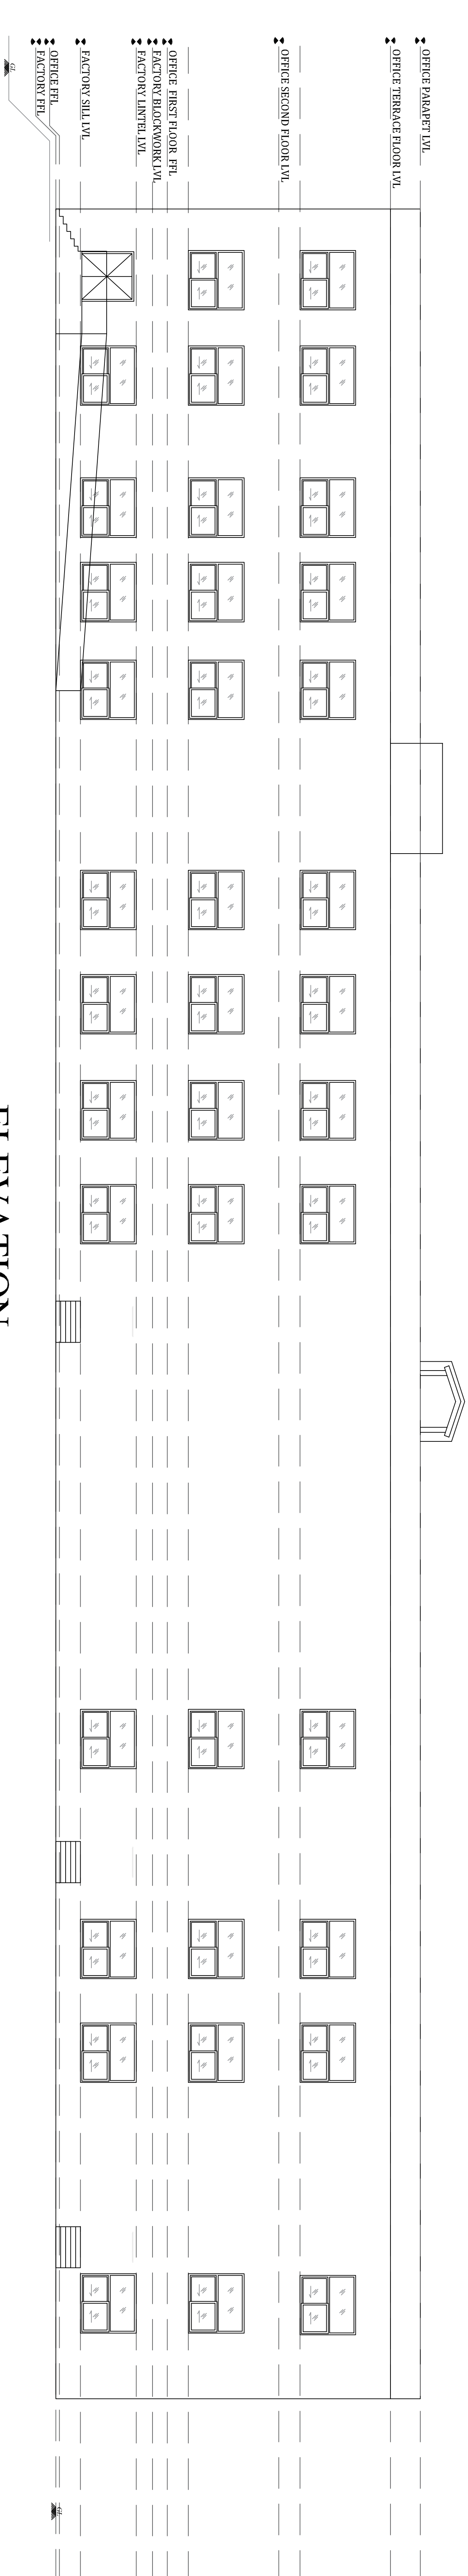

ELEVATION

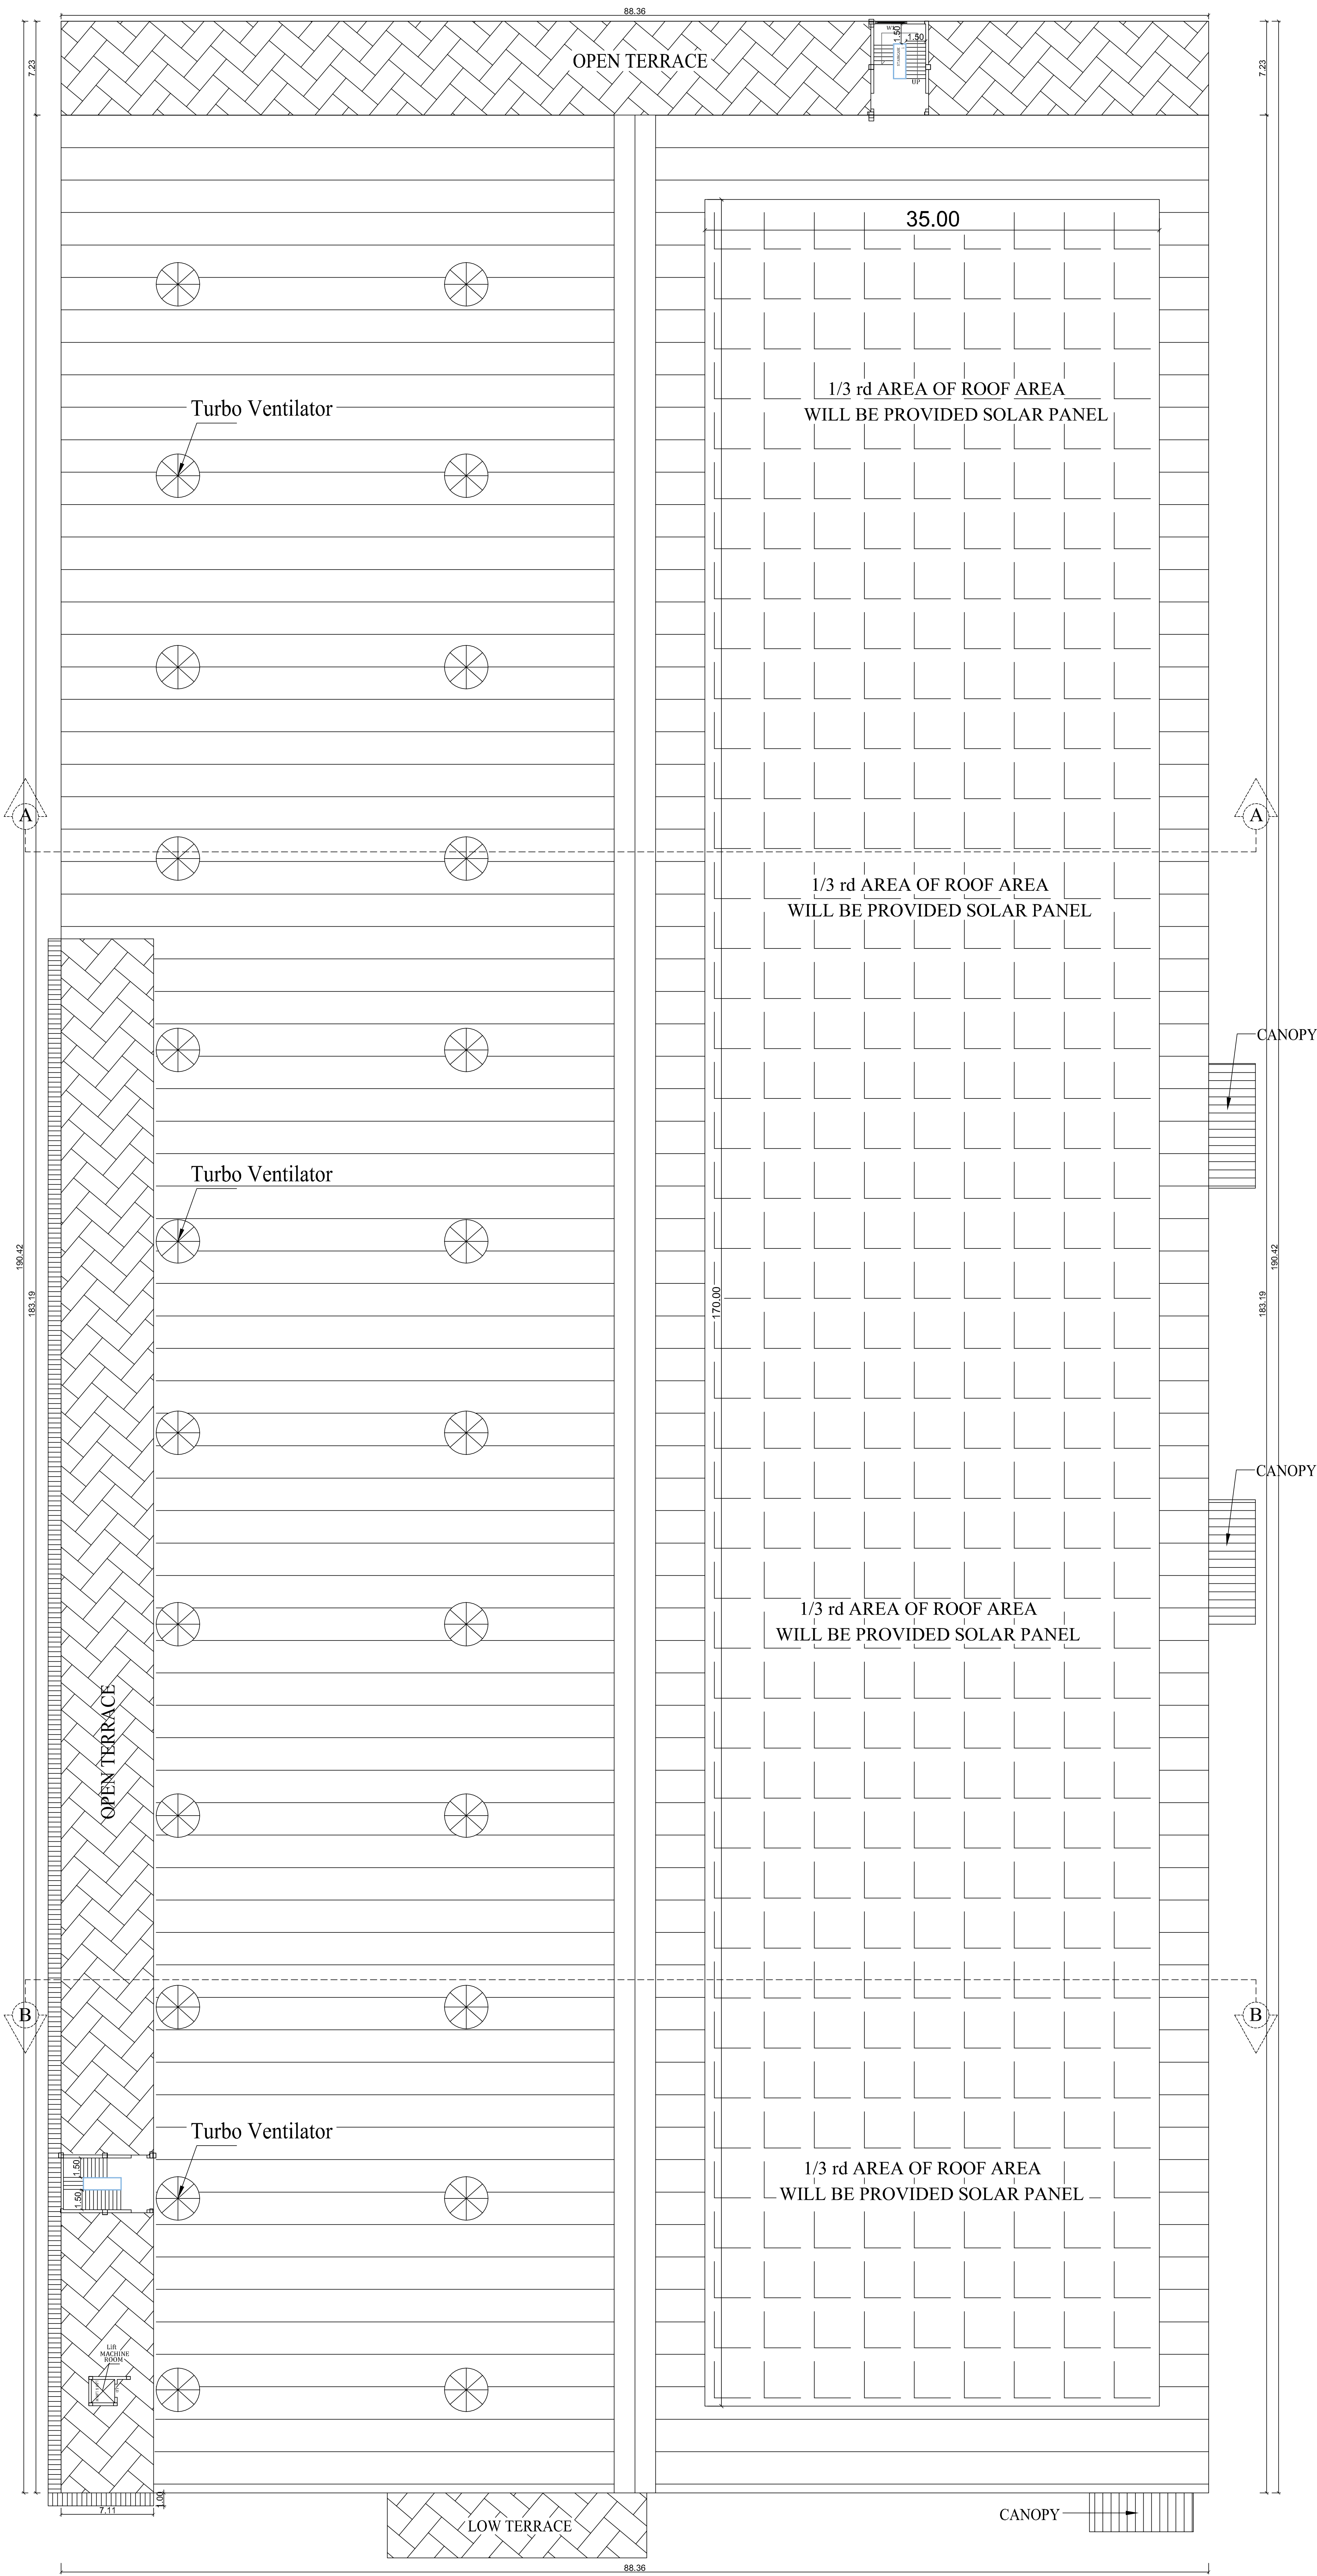

ROOF FLOOR PLAN

PLAN SHOWING THE PROPOSED
CONSTRUCTION OF INDUSTRIAL BUILDING
M/S YEEMAK IMAS LLP
PLOT No: G-70, S.No: 159Pt & 160Pt,
SIPCOT INDUSTRIAL PARK,
VALLAM - VADAGAL, VADAGAL-'B' VILLAGE,
SRIPERUMPUDUR TALUK,
KANCHEEPURAM DISTRICT.
SRIPERUMPUDUR PANCHAYAT UNION,
CATEGORY - GREEN
MFG. OF - PRESS STOOL COMPONENTS IN SHEET
METAL PARTS

VALLAM VADAGAL SIPCOT
LAYOUT APPROVED No : 126/2020

SPECIFICATION

FOUNDATION
FOUNDATION AND BASEMENT IN RCC COLUMN AND
PLINTH BEAM OVER A BED OF RCC 1:4:8, 6"THICK
AS PER STRUCTURAL DETAILS.

SUPER STRUCTURE:-
SUPER STRUCTURE IN23 TH. ,11.5TH. COUNTRY BURNT
BRICK WALLS WITH CEMENT MORTOR 1:5

RCC MEMBERS
FOOTING , COLUMNS, PLINTH BEAMS ,LINTEL,
SUNSHADE, FLOOR, ROOF BEAMS, SLABS & STAIR WITH
RCC 1:1.5:3 USING 20MM NOMINAL SIZE
BROCKEN STONES.

PLASTERING
WALLS INSIDE & OUTSIDE IN CM 1:5, 12mm TH.
CEILING IN CM 1:3 6mm TH.

PAINTING
FINISHING THE WALL , CEILING WITH EMULSION PAINT
OVER & PRIMING COAT

FLOORING
FINISHING THE FLOOR WITH 160MM RCC FLOORING IN FACTORY
FINISHING THE FLOOR WITH 50MM SCREED FLOORING IN OFFICE

DOORS &WINDOWS
MS DOORS FOR FIRE EXIT, PVC DOORS FOR TOILET
UPVC FOR WINDOWS & VENTILATORS

JOINERY DETAILS

RS-1	ROLLING SHUTTER	3.00 x 4.00
RS-2	ROLLING SHUTTER	6.00 x 7.00
RS-3	ROLLING SHUTTER	4.00 x 4.00
D	DOOR	2.00 X 2.14
FD1	DOOR	1.20 X 2.14
D3	DOOR	1.30 X 2.14
D5 & D6	DOOR	0.90 X 2.14
D7	DOOR	0.75 X 2.14
LD	DOOR	1.00 X 2.14
W1	WINDOW	2.40 X 1.83
V	VENTILATOR	2.00 X 0.61

NOTES :-
1. ALL TOILETS MECHANICALLY VENTILATED.

	COLOUR INDEX
	PROPOSED
SCALE 1: 100	ALL DIMENISIONS ARE IN METRES

For YEEMAK IMAS LLP
P. Sudharsan
Authorised Signature

OWNERS SIGNATURE

Er. K.RATHINASAMY, M.E, M.I.E, FIV,
Structural Engineer Gr-I
DTCP Reg.No : CGLRGN/SE/GR-1/2019/06/011
Registered Engineer Gr-I
DTCP Reg. No : CGLRGN/RE/Gr-1/2019/06/005
Res : No.W-391/A1 New No.14, Anna Nagar West,
Chennai-600101. Mob: 9444100510

STRUCTURAL ENGINEER

V.P. KRISHNAPRIYAN B.Arch.,
CA/2014/65850
Register Architect Gr-I
DTCP Reg. No:CGLRGN/RA/GR-1/2019/06/006
CMDA RA/Gr-1/19/04/140
222, Arhant Majestic Towers, Jawaharal Nehru Road,
Koyambedu, Chennai - 107. Mobile : 9566233942

ARCHITECT/ENGINEER

PLAN SHOWING THE PROPOSED
CONSTRUCTION OF INDUSTRIAL BUILDING
M/S YEEMAK IMAS LLP
PLOT No: G-70, S.No: 159Pt & 160Pt,
SIPCOT INDUSTRIAL PARK,
VALLAM - VADAGAL, VADAGAL-'B' VILLAGE,
SRIPERUMPUDUR TALUK,
KANCHEEPURAM DISTRICT.
SRIPERUMPUDUR PANCHAYAT UNION,

CATEGORY - GREEN
MFG. OF - PRESS STOOL COMPONENTS IN SHEET
METAL PARTS

VALLAM VADAGAL SIPCOT
LAYOUT APPROVED No : 126/2020

SPECIFICATION

FOUNDATION
FOUNDATION AND BASEMENT IN RCC COLUMN AND
PLINTH BEAM OVER A BED OF RCC 1:4:8, 6" THICK
AS PER STRUCTURAL DETAILS.

SUPER STRUCTURE:-
SUPER STRUCTURE IN23 TH. ,11.5TH. COUNTRY BURNT
BRICK WALLS WITH CEMENT MORTOR 1:5

RCC MEMBERS
FOOTING , COLUMNS, PLINTH BEAMS ,LINTEL,
SUNSHADE, FLOOR, ROOF BEAMS, SLABS & STAIR WITH
RCC 1:1.5:3 USING 20MM NOMINAL SIZE
BROCKEN STONES.

PLASTERING
WALLS INSIDE & OUTSIDE IN CM 1:5, 12mm TH.
CEILING IN CM 1:3 6mm TH.

PAINTING
FINISHING THE WALL , CEILING WITH EMULSION PAINT
OVER & PRIMING COAT

FLOORING
FINISHING THE FLOOR WITH 160MM RCC FLOORING IN FACTORY
FINISHING THE FLOOR WITH 50MM SCREED FLOORING IN OFFICE

DOORS &WINDOWS
MS DOORS FOR FIRE EXIT, PVC DOORS FOR TOILET
UPVC FOR WINDOWS & VENTILATORS

JOINERY DETAILS

RS-1	ROLLING SHUTTER	3.00 x 4.00
RS-2	ROLLING SHUTTER	6.00 x 7.00
RS-3	ROLLING SHUTTER	4.00 x 4.00
D	DOOR	2.00 X 2.14
FD1	DOOR	1.20 X 2.14
D3	DOOR	1.30 X 2.14
D5 & D6	DOOR	0.90 X 2.14
D7	DOOR	0.75 X 2.14
LD	DOOR	1.00 X 2.14
W1	WINDOW	2.40 X 1.83
V	VENTILATOR	2.00 X 0.61

NOTES :-

1. ALL TOILETS MECHANICALLY VENTILATED.

COLOUR INDEX

PROPOSED

SCALE 1: 100

ALL DIMENISIONS ARE IN METRES

For YEEMAK IMAS LLP
P. Sudharson
Authorised Signature


OWNERS SIGNATURE

Er. KRATHIN SAMY, M.E, M.I.E, FIV,
Structural Engineer Gr-I
DTCP Reg.No : CGLRGN/SE/GR-I/2019/06/011
Registered Engineer Gr-I
DTCP Reg. No : CGLRGN/RE/Gr-I/2019/06/005
Res : No.W-391/A1 New No.14, Anna Nagar West,
Chennai-600101. Mob : 9444100510

STRUCTURAL ENGINEER

V.P. KRISHNAPRIYAN B.Arch.,
CA/2014/65850
Register Architect Gr-I
DTCP Reg. No:CGLRGN/RA/GR-I/2019/06/006
CMDA RA/Gr-I/19/04/140
222, Ardhant Majestic Towers, Jawaharlal Nehru Road,
Koyambedu, Chennai - 107. Mobile : 9566233942

ARCHITECT/ENGINEER

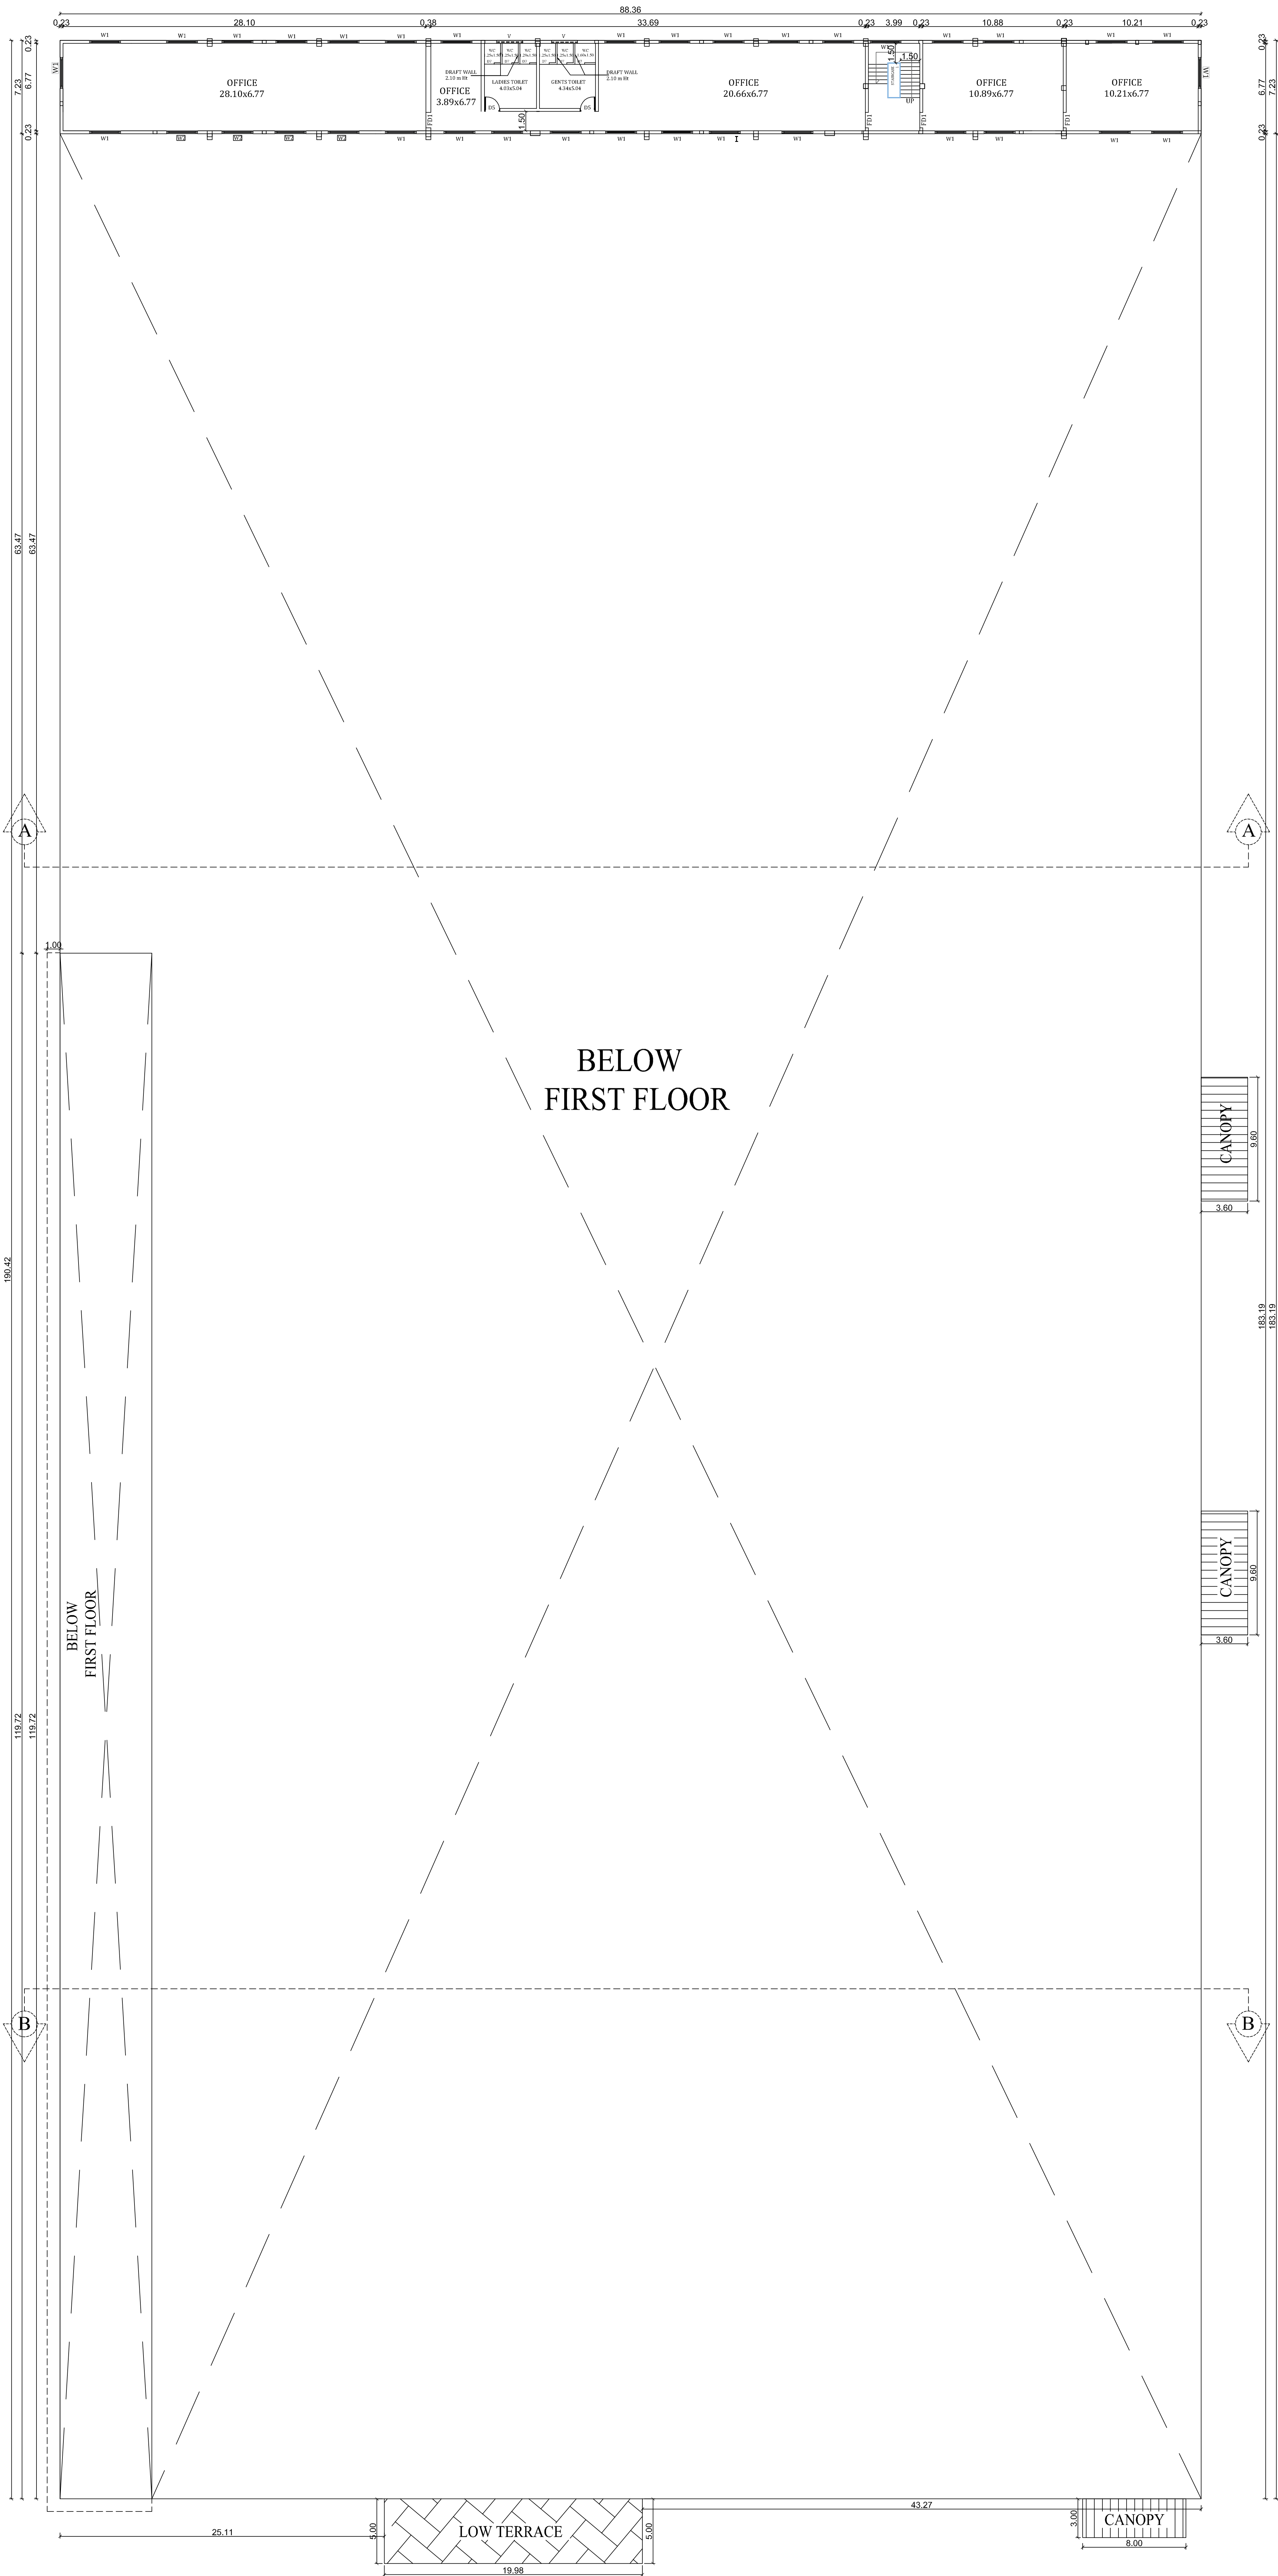

PLAN SHOWING THE PROPOSED
CONSTRUCTION OF INDUSTRIAL BUILDING
M/S YEEMAK IMAS LLP
PLOT No: G-70, S.No: 159Pt & 160Pt,
SIPCOT INDUSTRIAL PARK,
VALLAM - VADAGAL, VADAGAL-'B' VILLAGE,
SRIPERUMPUDUR TALUK,
KANCHEEPURAM DISTRICT.

SRIPERUMPUDUR PANCHAYAT UNION,
CATEGORY - GREEN
MFG. OF - PRESS STOOL COMPONENTS IN SHEET
METAL PARTS

VALLAM VADAGAL SIPCOT
LAYOUT APPROVED No : 126/2020

SPECIFICATION

- FOUNDATION
FOUNDATION AND BASEMENT IN RCC COLUMN AND
PLINTH BEAM OVER A BED OF RCC 1:4:8, 6"THICK
AS PER STRUCTURAL DETAILS.
- SUPER STRUCTURE:-
SUPER STRUCTURE IN23 TH. .11.5TH. COUNTRY BURNT
BRICK WALLS WITH CEMENT MORTOR 1:5
- RCC MEMBERS
FOOTING , COLUMNS, PLINTH BEAMS ,LINTEL,
SUNSHADE, FLOOR, ROOF BEAMS, SLABS & STAIR WITH
RCC 1:1.5:3 USING 20MM NOMINAL SIZE
BROCKEN STONES.
- PLASTERING
WALLS INSIDE & OUTSIDE IN CM 1:5, 12mm TH.
CEILING IN CM 1:3 6mm TH.
- PAINTING
FINISHING THE WALL , CEILING WITH EMULSION PAINT
OVER & PRIMING COAT
- FLOORING
FINISHING THE FLOOR WITH 160MM RCC FLOORING IN FACTORY
FINISHING THE FLOOR WITH 50MM SCREED FLOORING IN OFFICE
- DOORS &WINDOWS
MS DOORS FOR FIRE EXIT, PVC DOORS FOR TOILET
UPVC FOR WINDOWS & VENTILATORS

JOINERY DETAILS

RS-1	ROLLING SHUTTER	3.00 x 4.00
RS-2	ROLLING SHUTTER	6.00 x 7.00
RS-3	ROLLING SHUTTER	4.00 x 4.00
D	DOOR	2.00 X 2.14
FD1	DOOR	1.20 X 2.14
D3	DOOR	1.30 X 2.14
D5 & D6	DOOR	0.90 X 2.14
D7	DOOR	0.75 X 2.14
LD	DOOR	1.00 X 2.14
W1	WINDOW	2.40 X 1.83
V	VENTILATOR	2.00 X 0.61

NOTES :-

1. ALL TOILETS MECHANICALLY VENTILATED.

COLOUR INDEX

PROPOSED

SCALE 1: 100

ALL DIMENISIONS ARE IN METRES

For YEEMAK IMAS LLP
P. Susharson
Authorised Signature


OWNERS SIGNATURE

Er. K.RATHINASAMY, M.E, M.I.E, FIV,
Structural Engineer Gr-I
DTCP Reg.No : CGLRGN/SE/GR-1/2019/06/011
Registered Engineer Gr-I
DTCP Reg. No : CGLRGN/RE/Gr-1/2019/06/005
Res : No.W-391/A1 New No.14, Anna Nagar West,
Chennai-600101. Mob : 9444100510

STRUCTURAL ENGINEER

V.P. KRISHNAPRIYAN B.Arch.,
CA/2014/65850
Register Architect Gr-I
DTCP Reg. No:CGLRGN/RA/GR-1/2019/06/006
CMDA RA/G-1/19/04/140
222, Arhant Majestic Towers, Jawaharlal Nehru Road,
Koyambedu, Chennai - 107. Mobile : 9566233942

ARCHITECT/ENGINEER

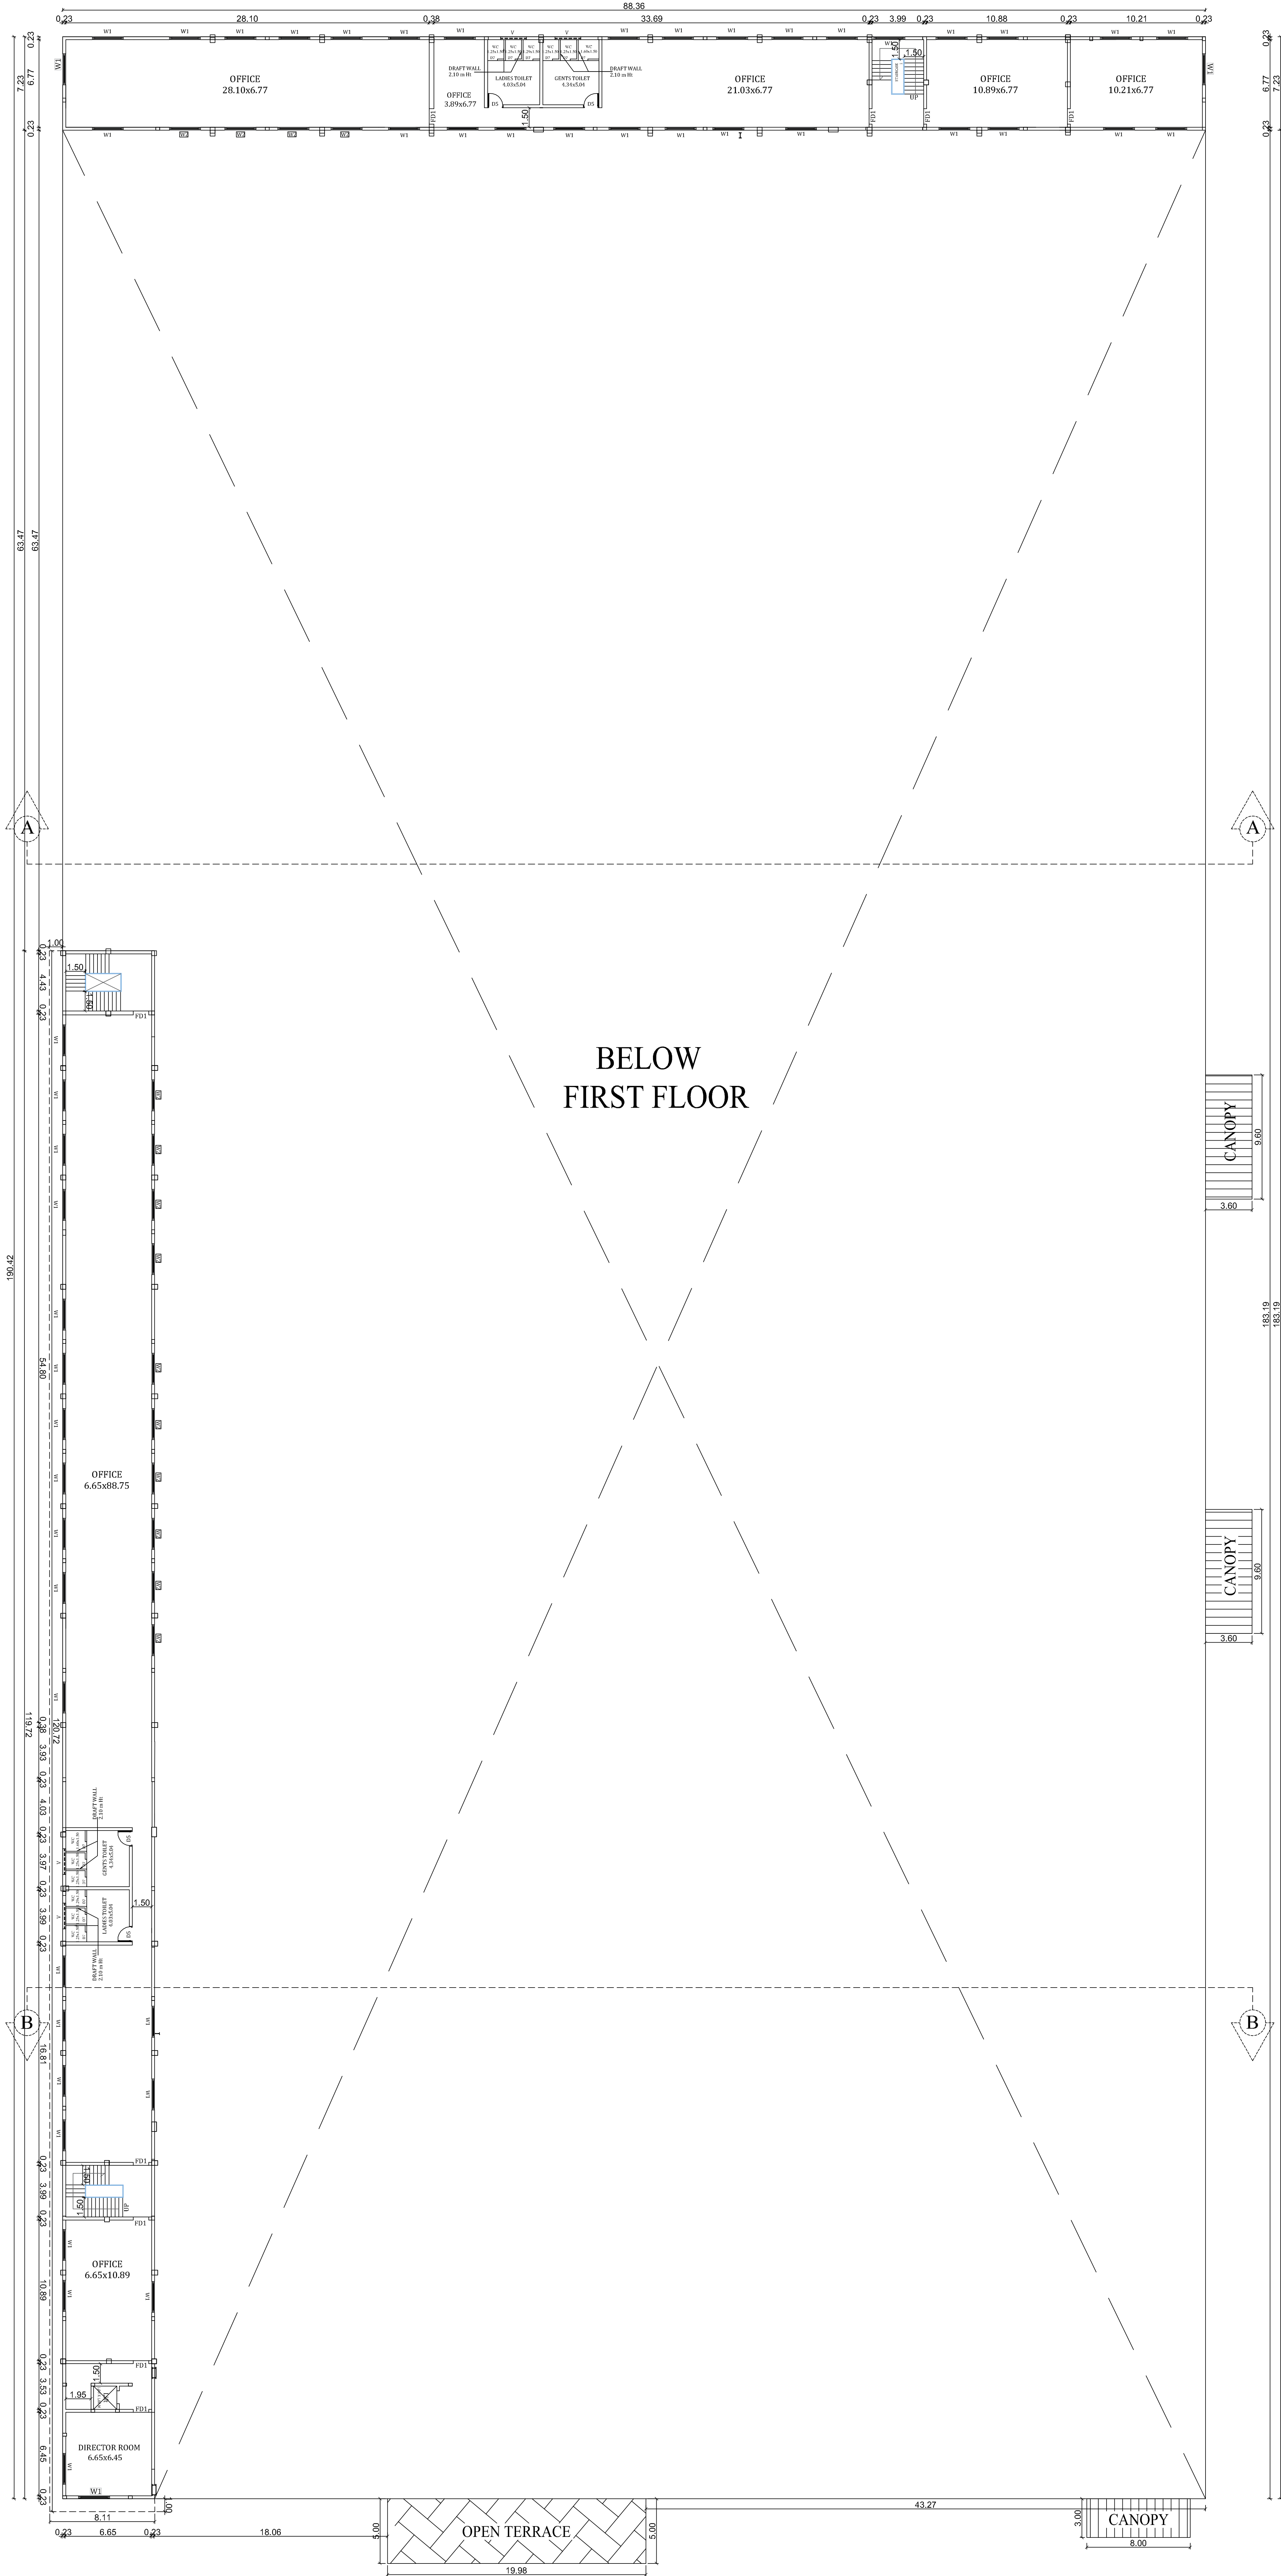

FIRST FLOOR PLAN

PLAN SHOWING THE PROPOSED
CONSTRUCTION OF INDUSTRIAL BUILDING
M/S YEEMAK IMAS LLP
PLOT No: G-70, S.No: 159Pt & 160Pt,
SIPCOT INDUSTRIAL PARK,
VALLAM - VADAGAL, VADAGAL-'B' VILLAGE,
SRIPERUMPUDUR TALUK,
KANCHEEPURAM DISTRICT.

SRIPERUMPUDUR PANCHAYAT UNION,
CATEGORY - GREEN
MFG. OF - PRESS STOOL COMPONENTS IN SHEET
METAL PARTS

VALLAM VADAGAL SIPCOT
LAYOUT APPROVED No : 126/2020

SPECIFICATION

- FOUNDATION
FOUNDATION AND BASEMENT IN RCC COLUMN AND
PLINTH BEAM OVER A BED OF RCC 1:4:8, 6"THICK
AS PER STRUCTURAL DETAILS.
- SUPER STRUCTURE:-
SUPER STRUCTURE IN23 TH. .11.5TH. COUNTRY BURNT
BRICK WALLS WITH CEMENT MORTOR 1:5
- RCC MEMBERS
FOOTING , COLUMNS, PLINTH BEAMS ,LINTEL,
SUNSHADE, FLOOR, ROOF BEAMS, SLABS & STAIR WITH
RCC 1:1.5:3 USING 20MM NOMINAL SIZE
BROCKEN STONES.
- PLASTERING
WALLS INSIDE & OUTSIDE IN CM 1:5, 12mm TH.
CEILING IN CM 1:3 6mm TH.
- PAINTING
FINISHING THE WALL , CEILING WITH EMULSION PAINT
OVER & PRIMING COAT
- FLOORING
FINISHING THE FLOOR WITH 160MM RCC FLOORING IN FACTORY
FINISHING THE FLOOR WITH 50MM SCREED FLOORING IN OFFICE
- DOORS &WINDOWS
MS DOORS FOR FIRE EXIT, PVC DOORS FOR TOILET
UPVC FOR WINDOWS & VENTILATORS

JOINERY DETAILS

RS-1	ROLLING SHUTTER	3.00 x 4.00
RS-2	ROLLING SHUTTER	6.00 x 7.00
RS-3	ROLLING SHUTTER	4.00 x 4.00
D	DOOR	2.00 X 2.14
FD1	DOOR	1.20 X 2.14
D3	DOOR	1.30 X 2.14
D5 & D6	DOOR	0.90 X 2.14
D7	DOOR	0.75 X 2.14
LD	DOOR	1.00 X 2.14
W1	WINDOW	2.40 X 1.83
V	VENTILATOR	2.00 X 0.61

- NOTES :-
1. ALL TOILETS MECHANICALLY VENTILATED.

COLOUR INDEX

PROPOSED

For YEEMAK IMAS LLP
P. Susharson
Authorised Signature


OWNERS SIGNATURE

Er. K.RATHINASAMY, M.E, M.I.E, FIV,
Structural Engineer Gr-I
DTCP Reg.No - CGLRGN/SE/GR-1/2019/06/011
Registered Engineer Gr-I
DTCP Reg. No : CGLRGN/RE/Gr-1/2019/06/005
Res : No.W-391/A1 New No.14, Anna Nagar West,
Chennai-600101. Mob: 9444100510

STRUCTURAL ENGINEER

V.P. KRISHNAPRIYAN B.Arch.,
CA/2014/65850
Register Architect Gr-I
DTCP Reg. No.CGLRGN/RA/GR-1/2019/06/006
CMDA RA/Gr-1/19/04/140
222, Arthant Majestic Towers, Jawaharlal Nehru Road,
Koyambedu, Chennai - 107. Mobile : 9566233942

ARCHITECT/ENGINEER

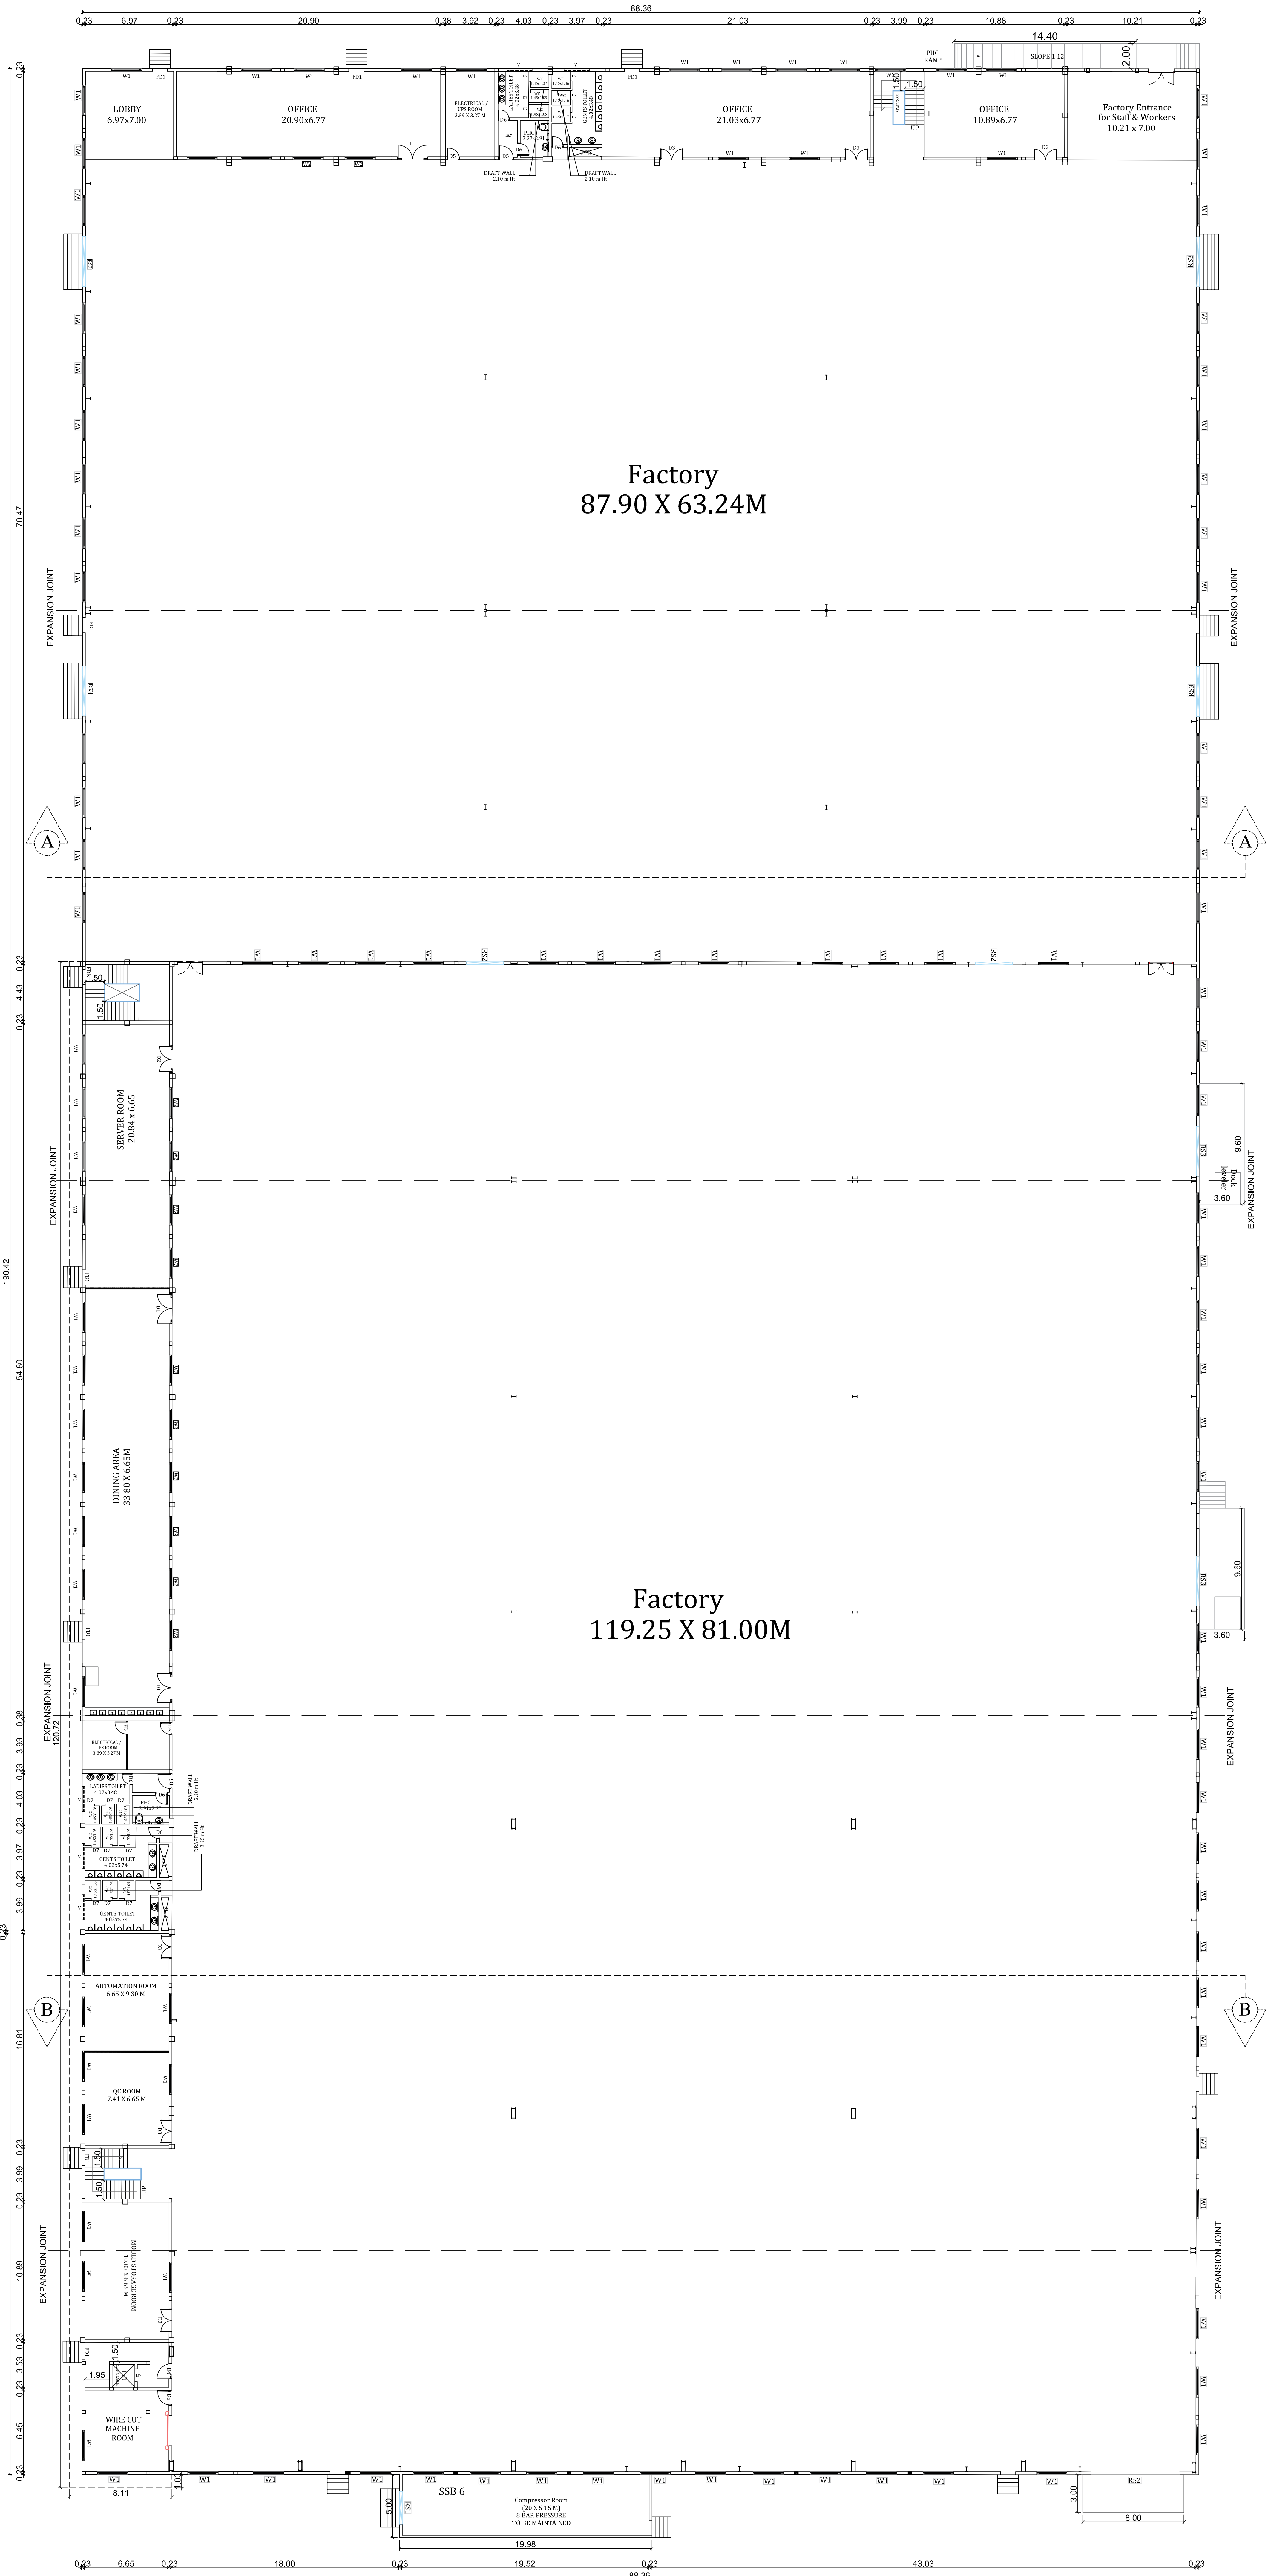

GROUND FLOOR PLAN


V.P. KRISHNAPRIYAN B.Arch.,
 CV/2014/55850
 Register Architect G-I
 DTPC Reg. No: GELRG/RA/RG-I/2019/05/006
 CMDA RA-G-I/19/04/140
 222, Arinhat Majaide, Towers, Jawaharlal Nehru Road,
 Koyambedu, Chennai - 107. Mobile : 9566233942