

PP

APPROVAL RECORD

Planning Permission

Santhavelur
Kancheepuram district, Tamil Nadu


APPROVAL TYPE
Building Plan

ISSUING AUTHORITY
Rural Panchayat


PURPOSE
Industrial

The approval as the planning authority issued it, reproduced in full behind this page.

An approval speaks to what was sanctioned, not to what was built. Completion is a separate record.

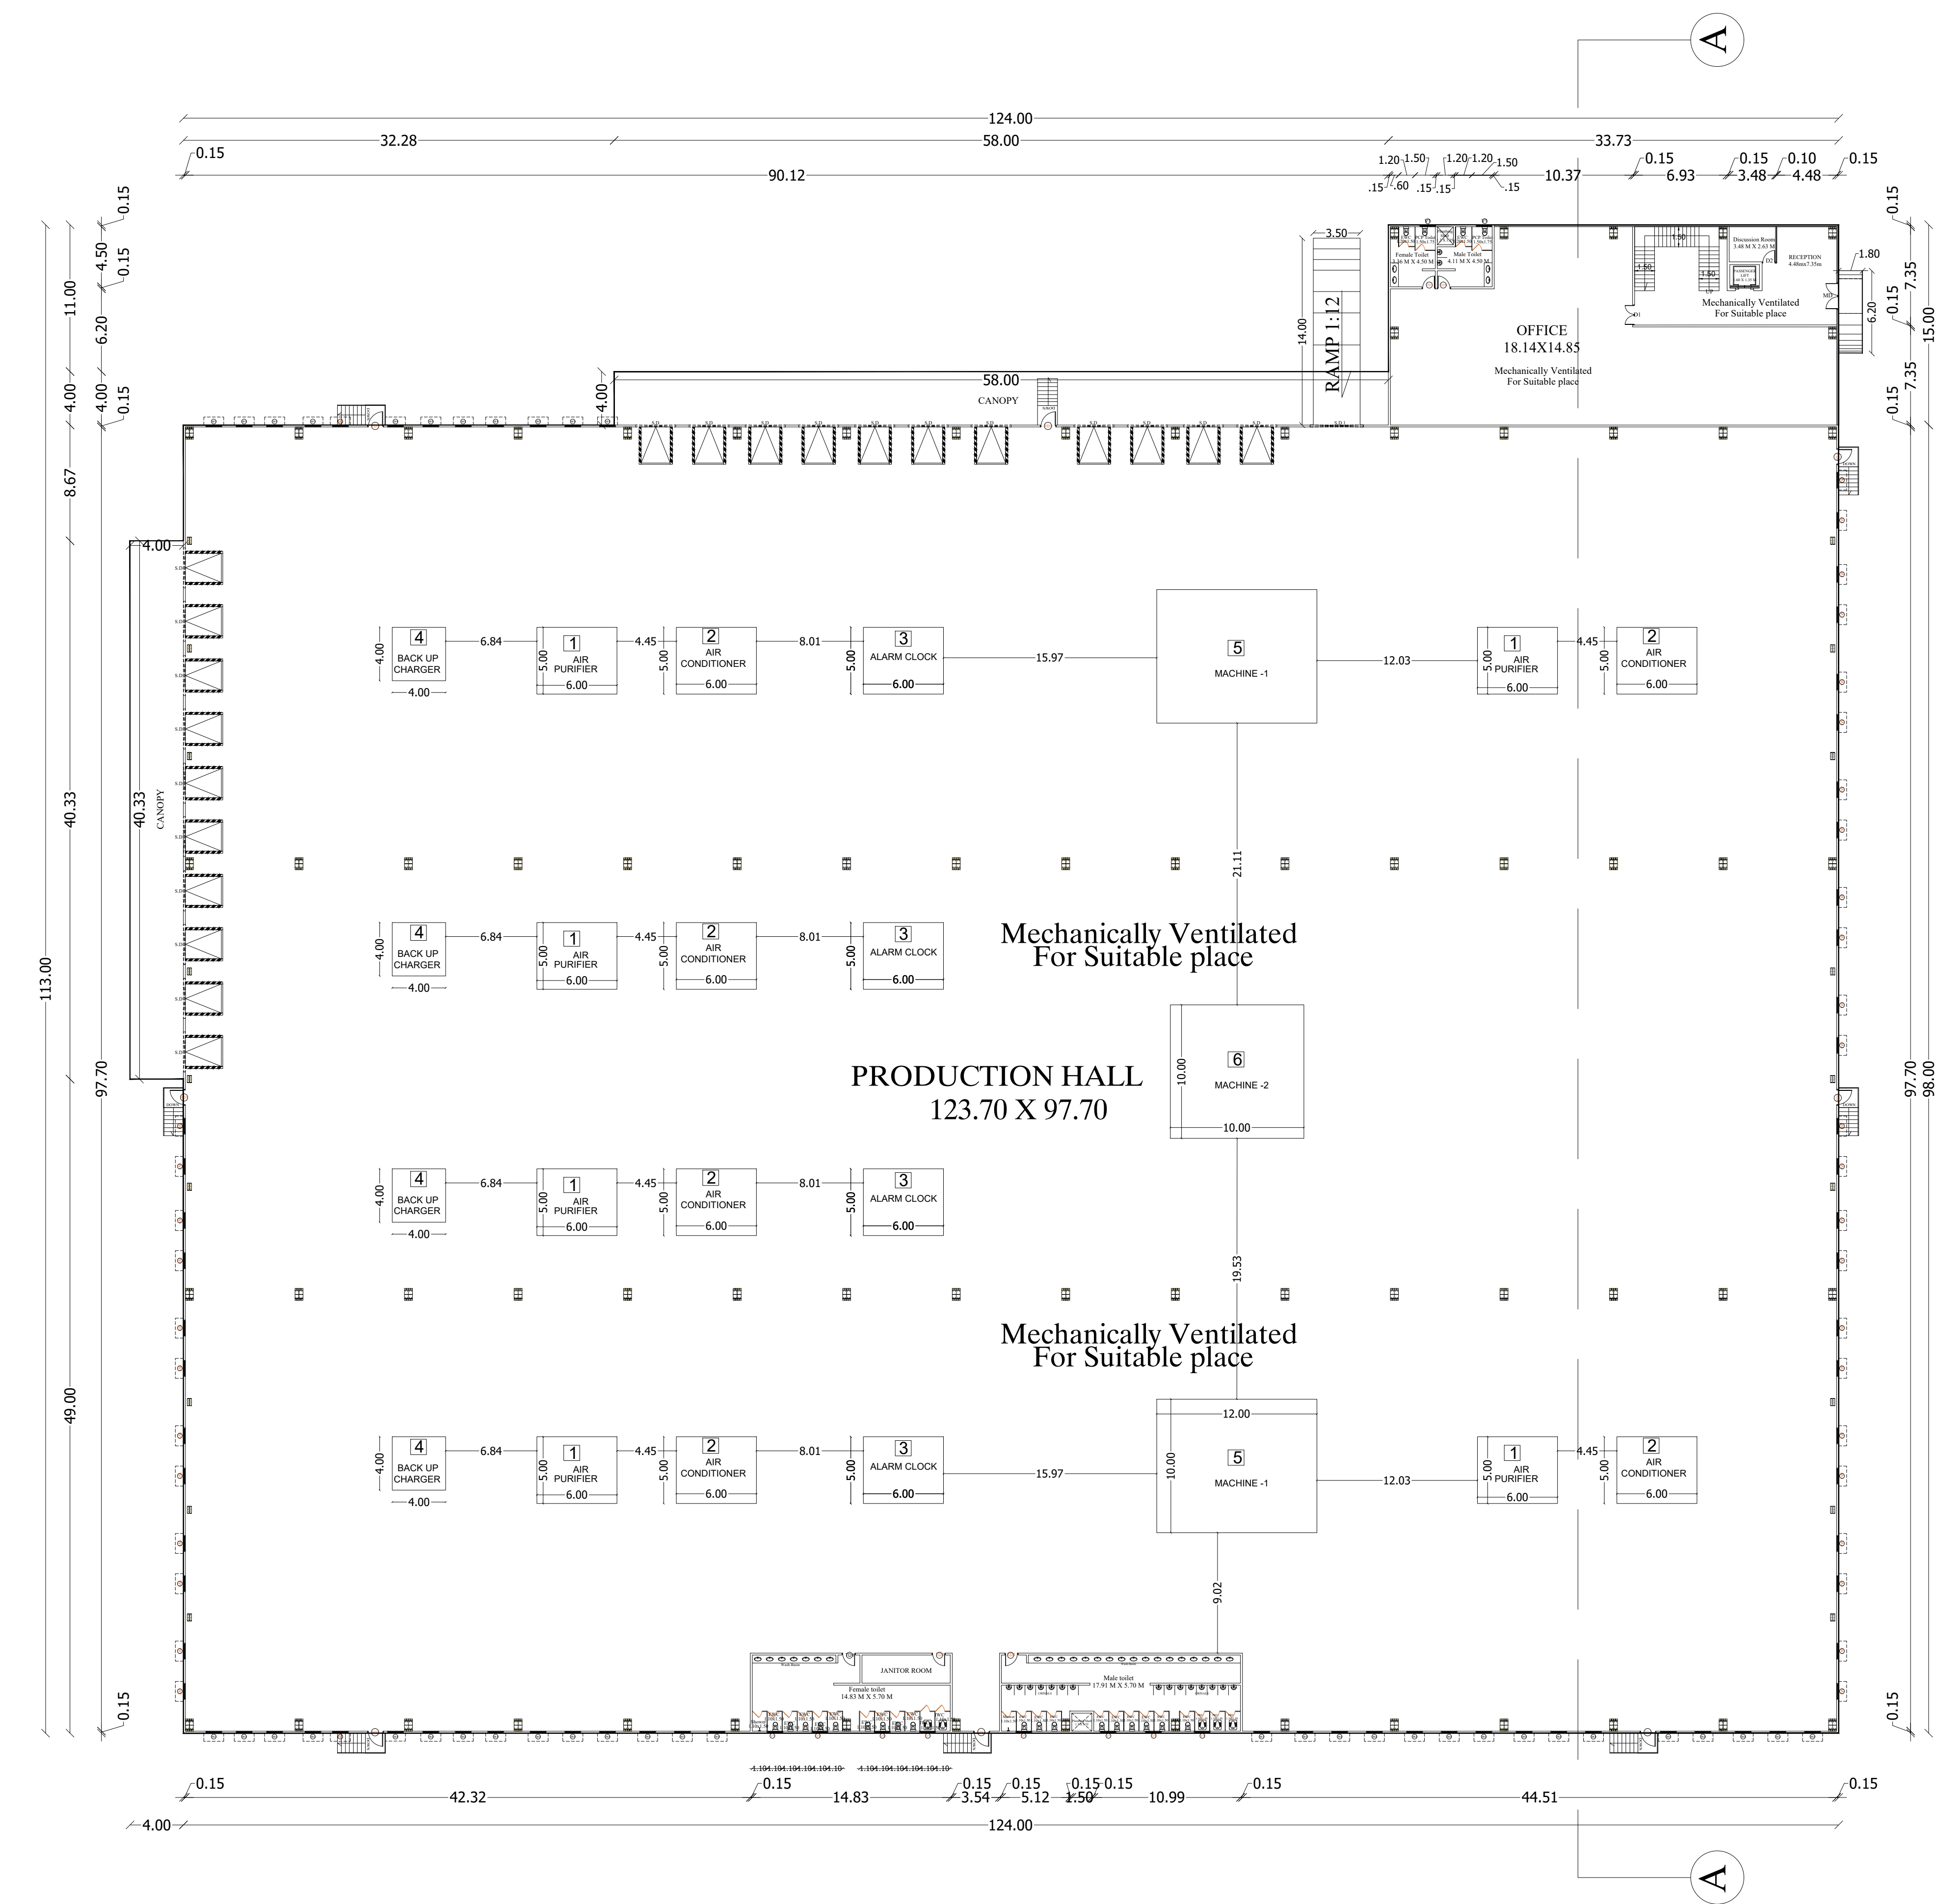

GROUND FLOOR

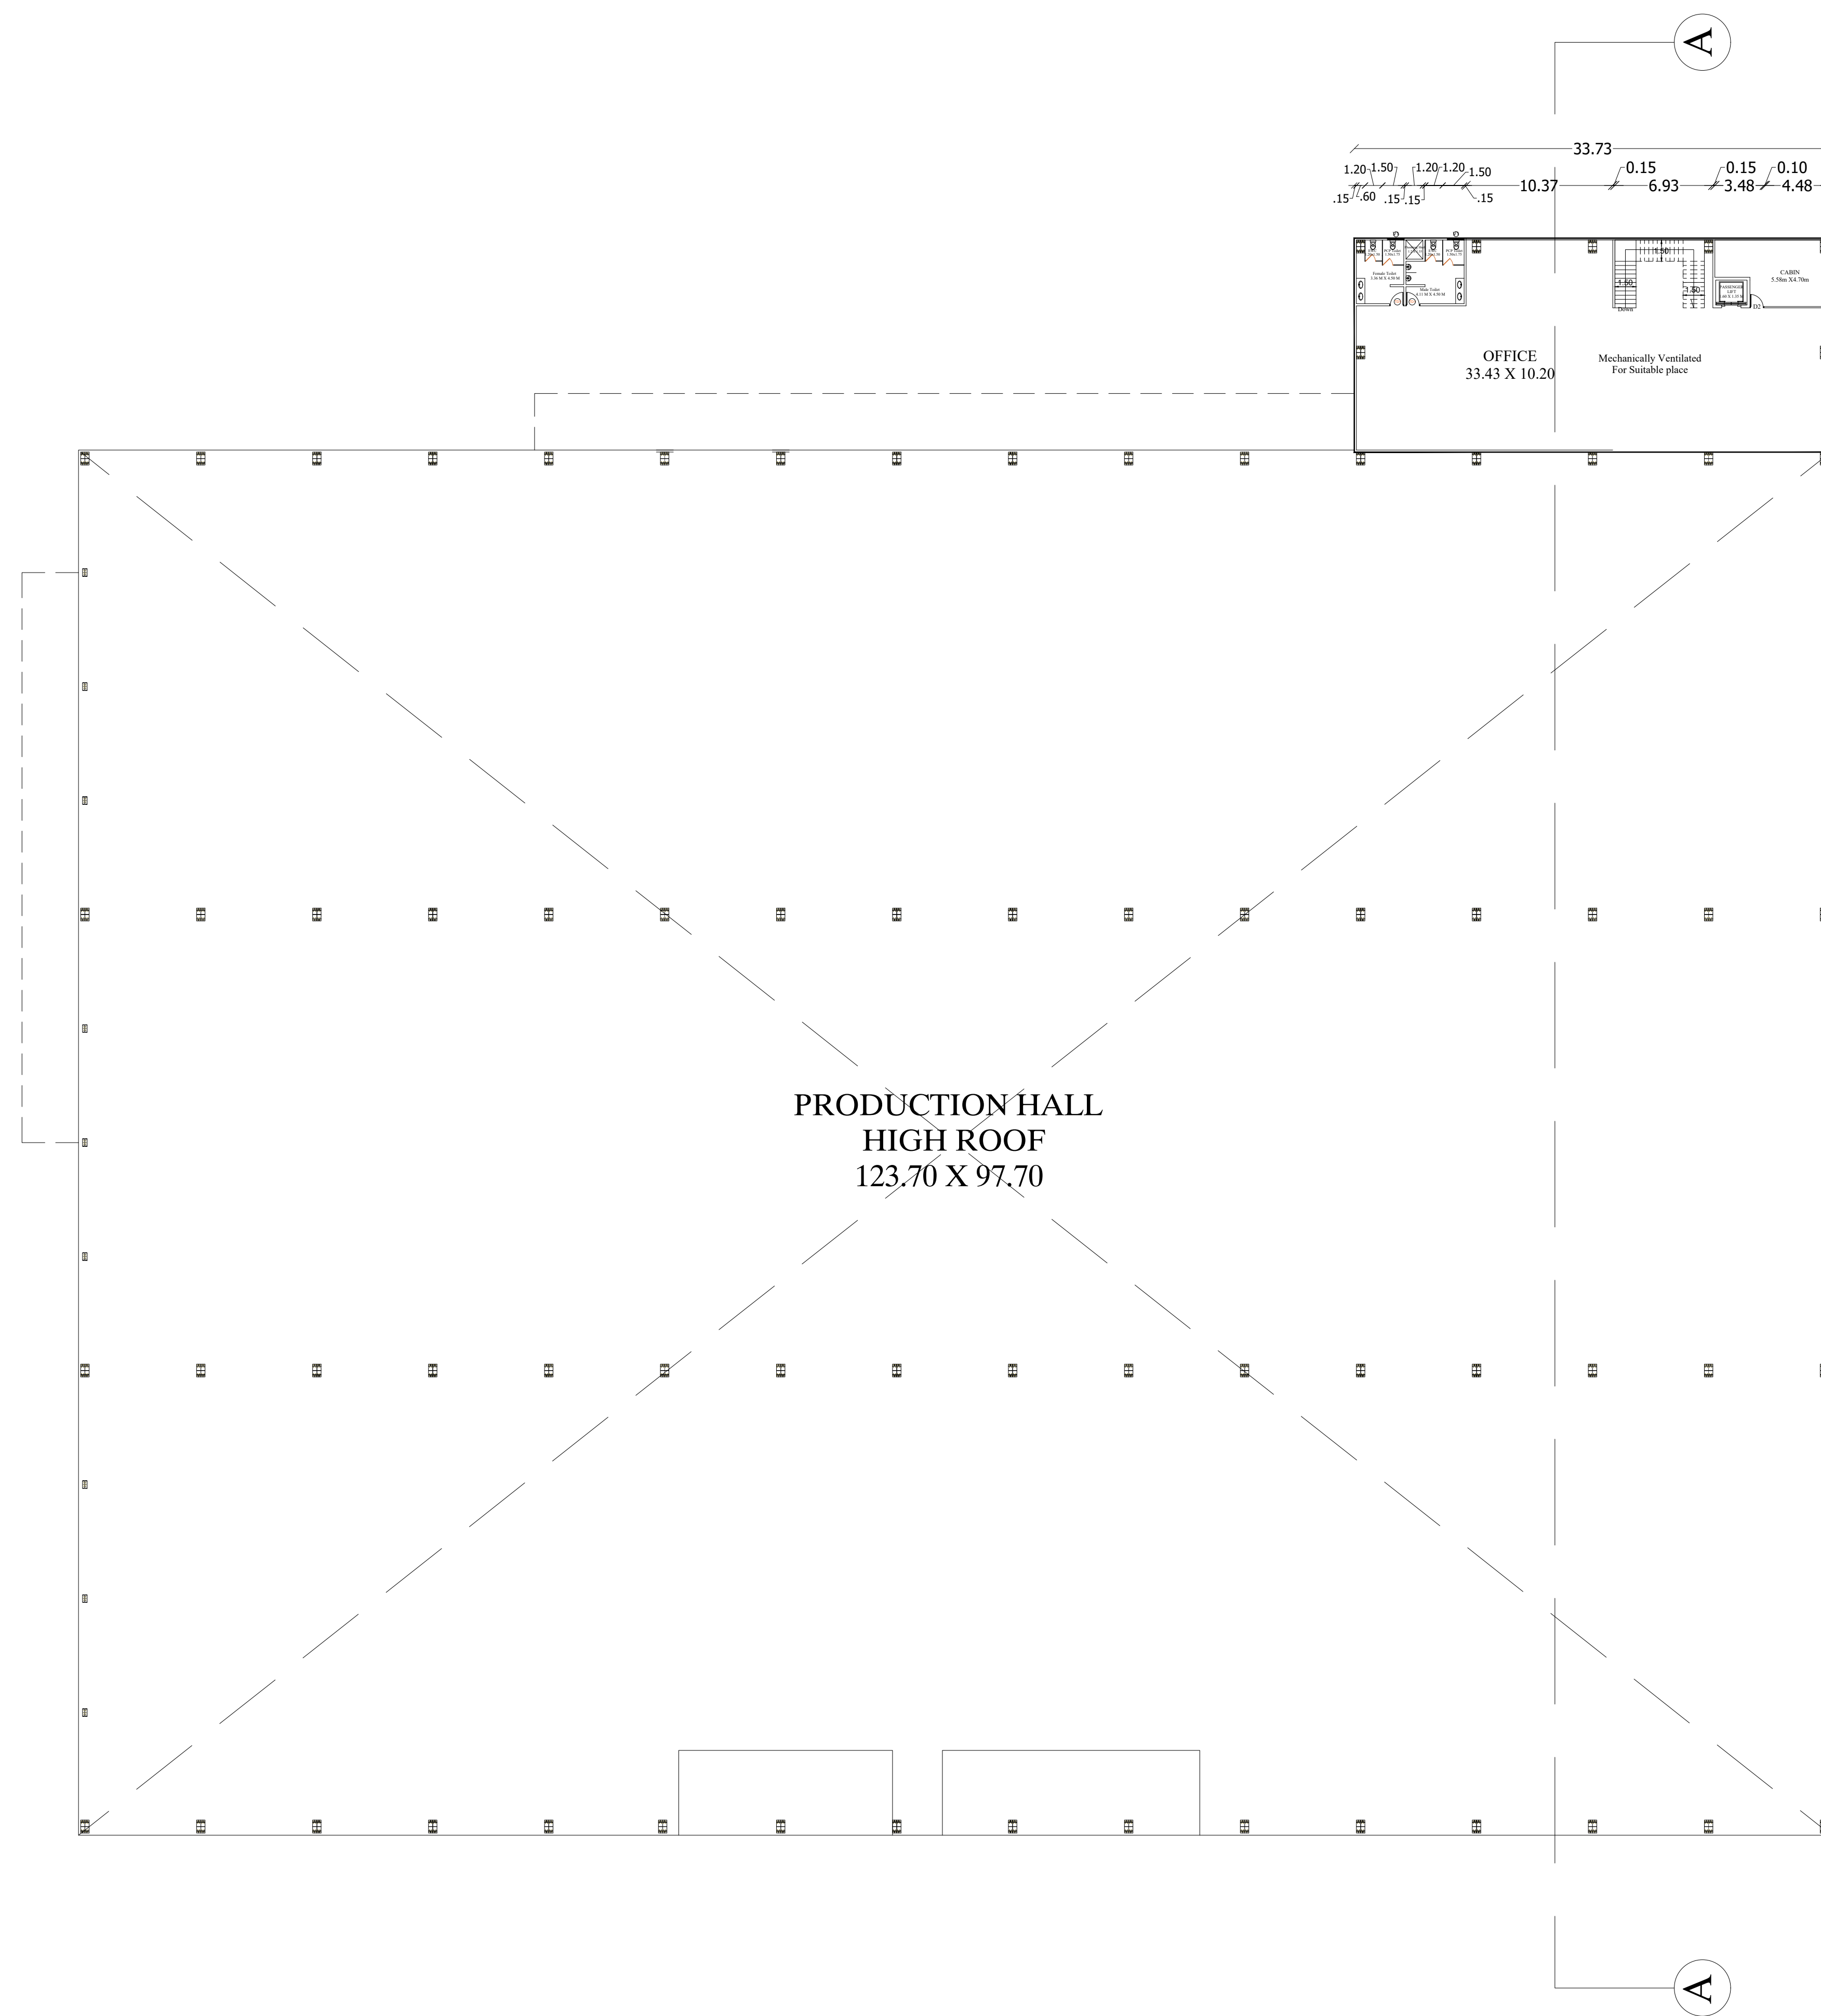

FIRST FLOOR

PLAN SHOWING THE PROPOSED CONSTRUCTION OF INDUSTRIAL BUILDING IN SURVEY NUMBER: 153/12A, 12E2, 154/6A, 7A2, 157/1, 2, 3, 4, 5, 6, 11 AND 158/14. SANTHAVELLORE 'A' VILLAGE, SRIPERUMBADUR TALUK, KANCHEEPURAM DISTRICT.

SCALE : 1:400 SHEET NO:02/03

COLOUR INDEX:-		JOINERY SCHEDULE	
PROPOSED BUILDING		F01 FIRE DOOR	1.20 X 2.10
EXISTING ROAD		T01 TOILET DOOR	1.00 X 2.10
SITE BOUNDARY		D1 DOOR	1.00 X 2.10
DRIVEWAY		D2 DOOR	0.90 X 2.10
Exg. Patta Channel		W1 WINDOW	1.20 X 1.20
Reroute Of Patta Channel		V1 VENTILATION	1.20 X 0.80
		R0 ROLLING SHUTTER	3.00 X 3.50

ANNEXURE - VI

CATEGORY - GREEN CATEGORY

MANUFACTURING - (31) ELECTRONIC EQUIPMENT(ASSEMBLY)

SPECIFICATION

FOUNDATION - M25 GRADE FOR COLUMN AND FOUNDATION

BASEMENT - 0.30 M ABOVE GROUND LEVELS

150 MM THICK BLOCK WALLS WITH C.M : 1:6 IN ALL LEVELS

PLASTERING WITH C.M : 1:4 IN ALL LEVELS

JOINERY- DOORS AND WINDOWS ARE IN STEELS

FLOORING - M25 GRADE FOR FLOORING WITH STEEL

ROOF WORK - STRUCTURAL STEEL WORK

CLADDING WORK - SANDWICH WALL PANEL

ROOF SHEET - SANDWICH ROOF PANEL

ELECTRIAL - WIRING WITH ISI BRANDED

PAINTING - CEMENT PAINTING FOR BOTH WALLS

MECHANICAL VENTILATION AND FIRE PROTECTION

SYSTEM PROVIDED FOR ENTIRE BUILDING

POWER DETAILS

S.NO	MACHINES NAME	H.P	Nos	TOTAL
------	---------------	-----	-----	-------

1.	AIR PURIFIER	25	6	150.00
----	--------------	----	---	--------

2.	AIR CONDITIONER	25	6	150.00
----	-----------------	----	---	--------

3.	ALARM CLOCK	5	4	20.00
----	-------------	---	---	-------

4.	BACKUP CHARGER	20	4	80.00
----	----------------	----	---	-------

5.	MACHINE - 1	200	2	400.00
----	-------------	-----	---	--------

6.	MACHINE - 2	200	1	200.00
----	-------------	-----	---	--------

TOTAL HP				1000.00
----------	--	--	--	---------


For CAGS&RD BLUE-HORIZON PRIVATE LIMITED

Authorized Signatory


OWNER SIGNATURE

A. H. RAVICHANDRAN


22, 23 & 24, 25, 183

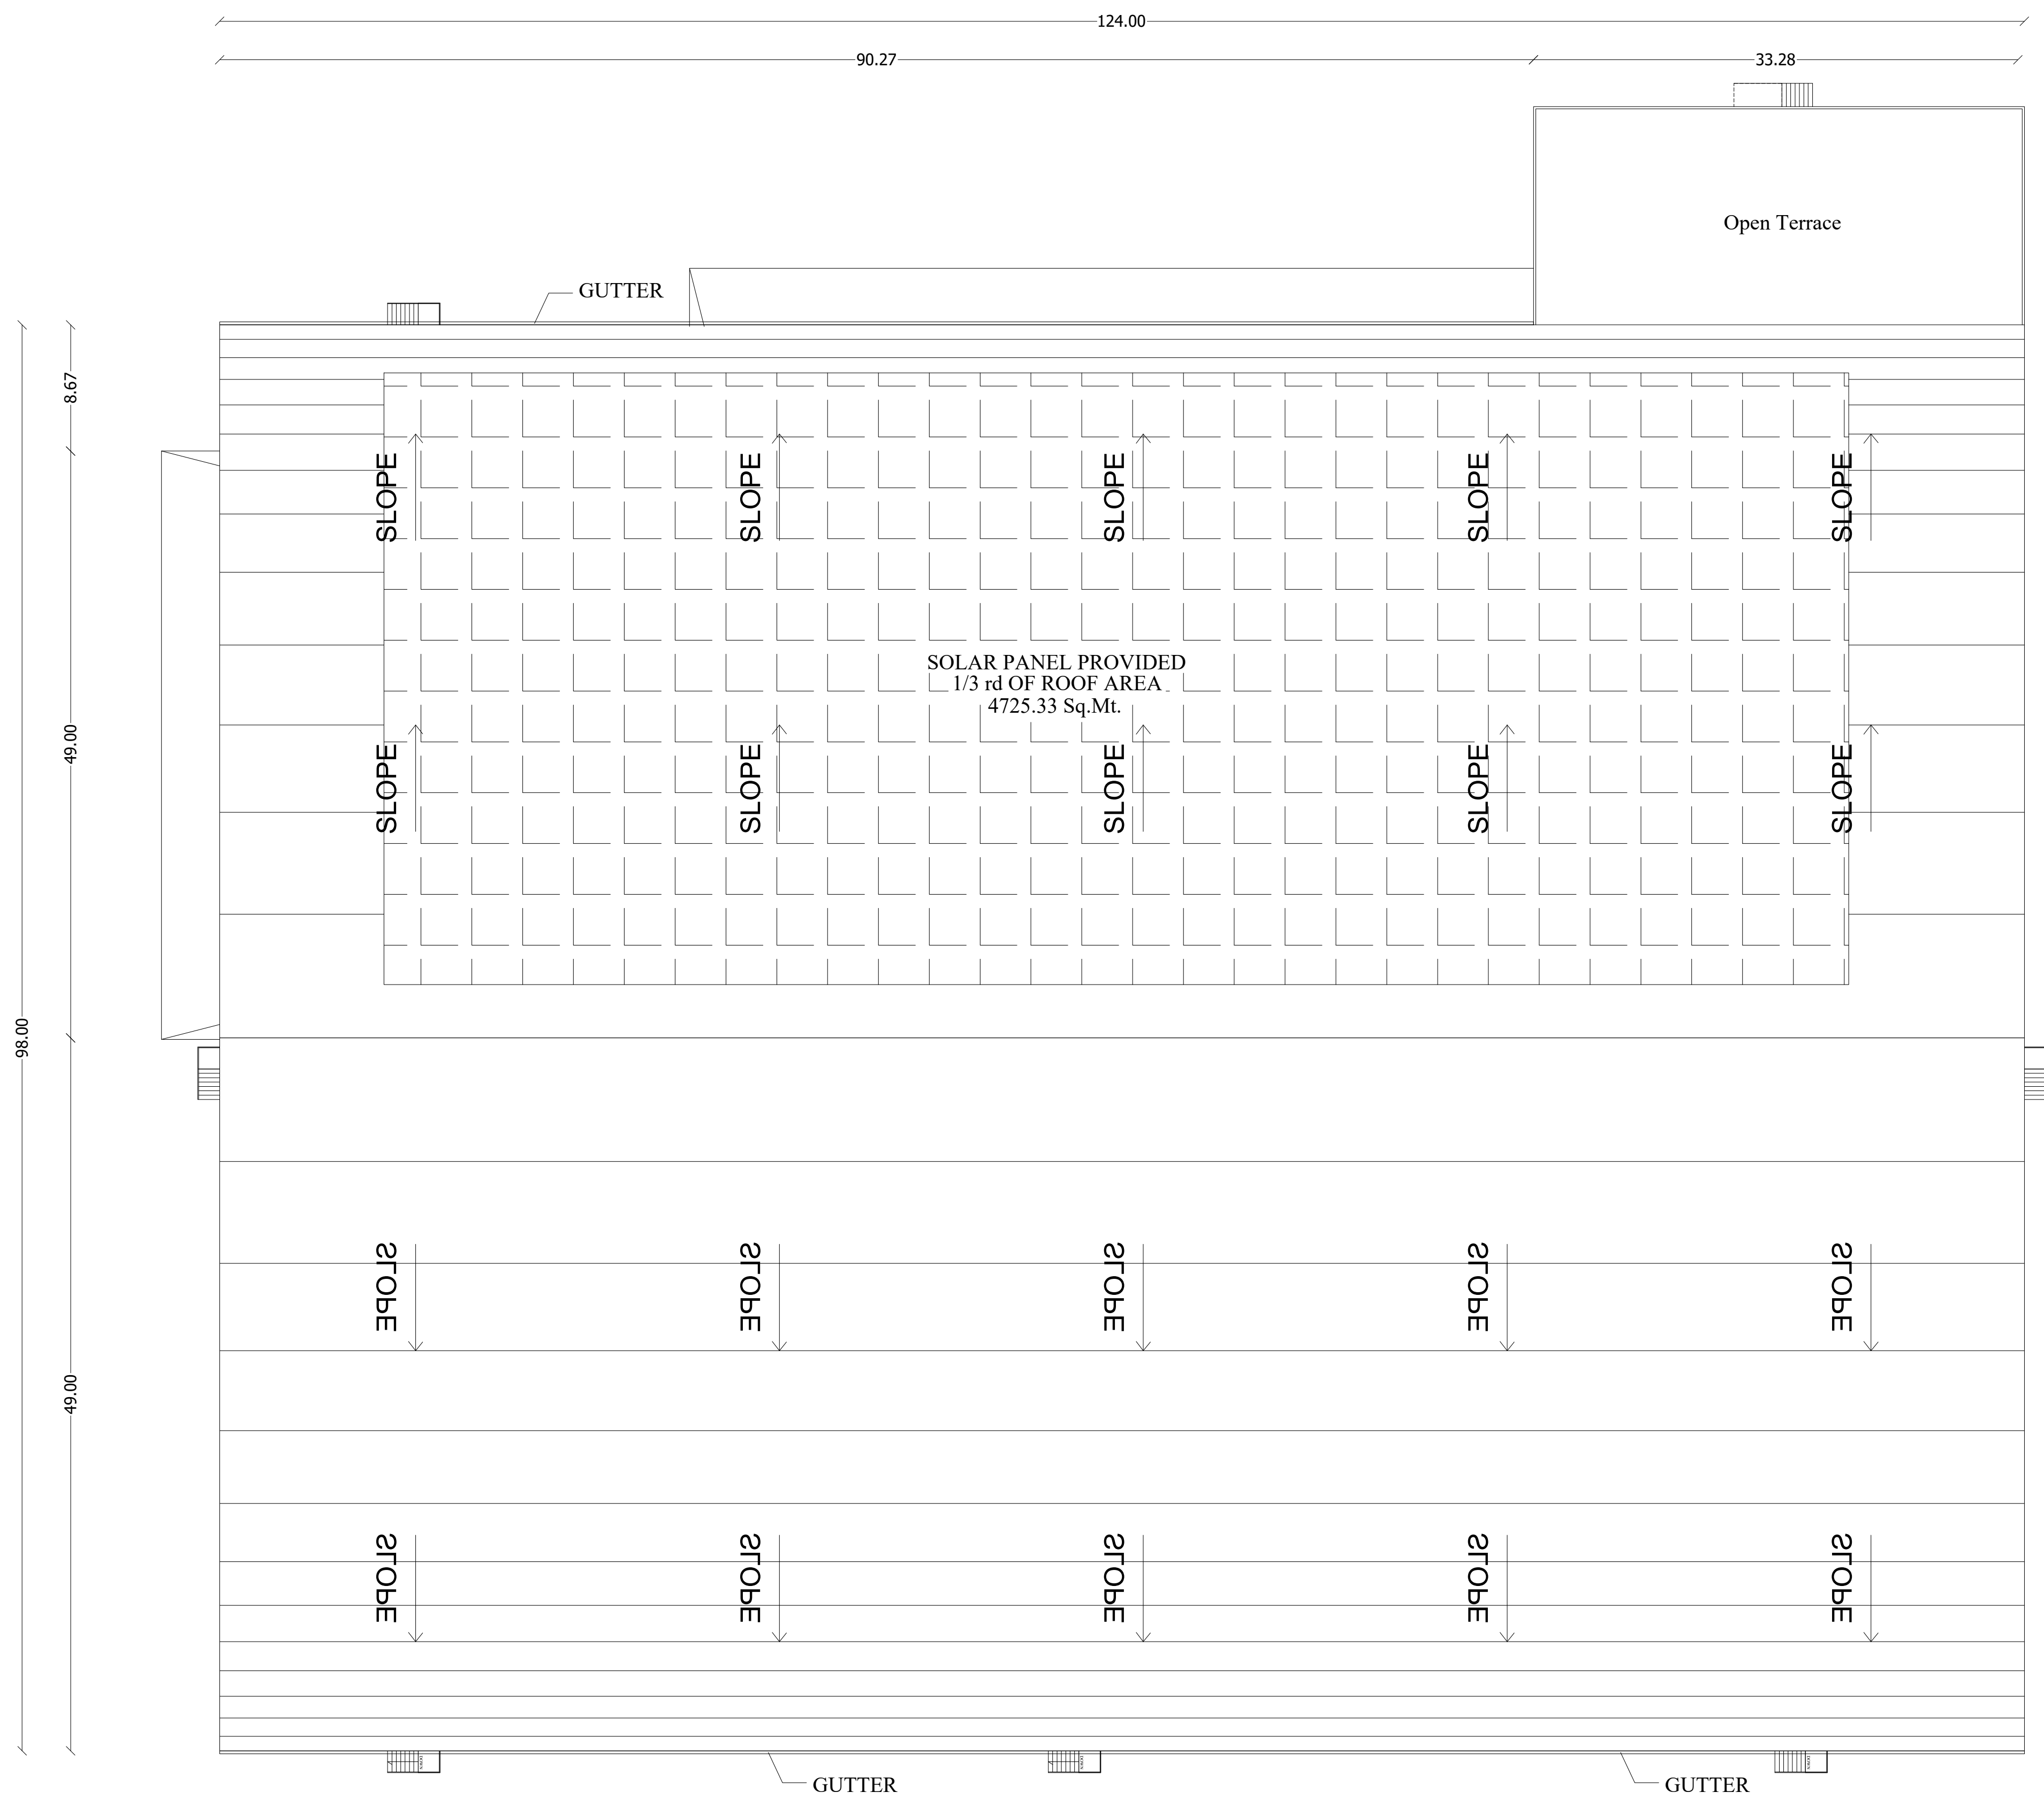


ROOF PLAN

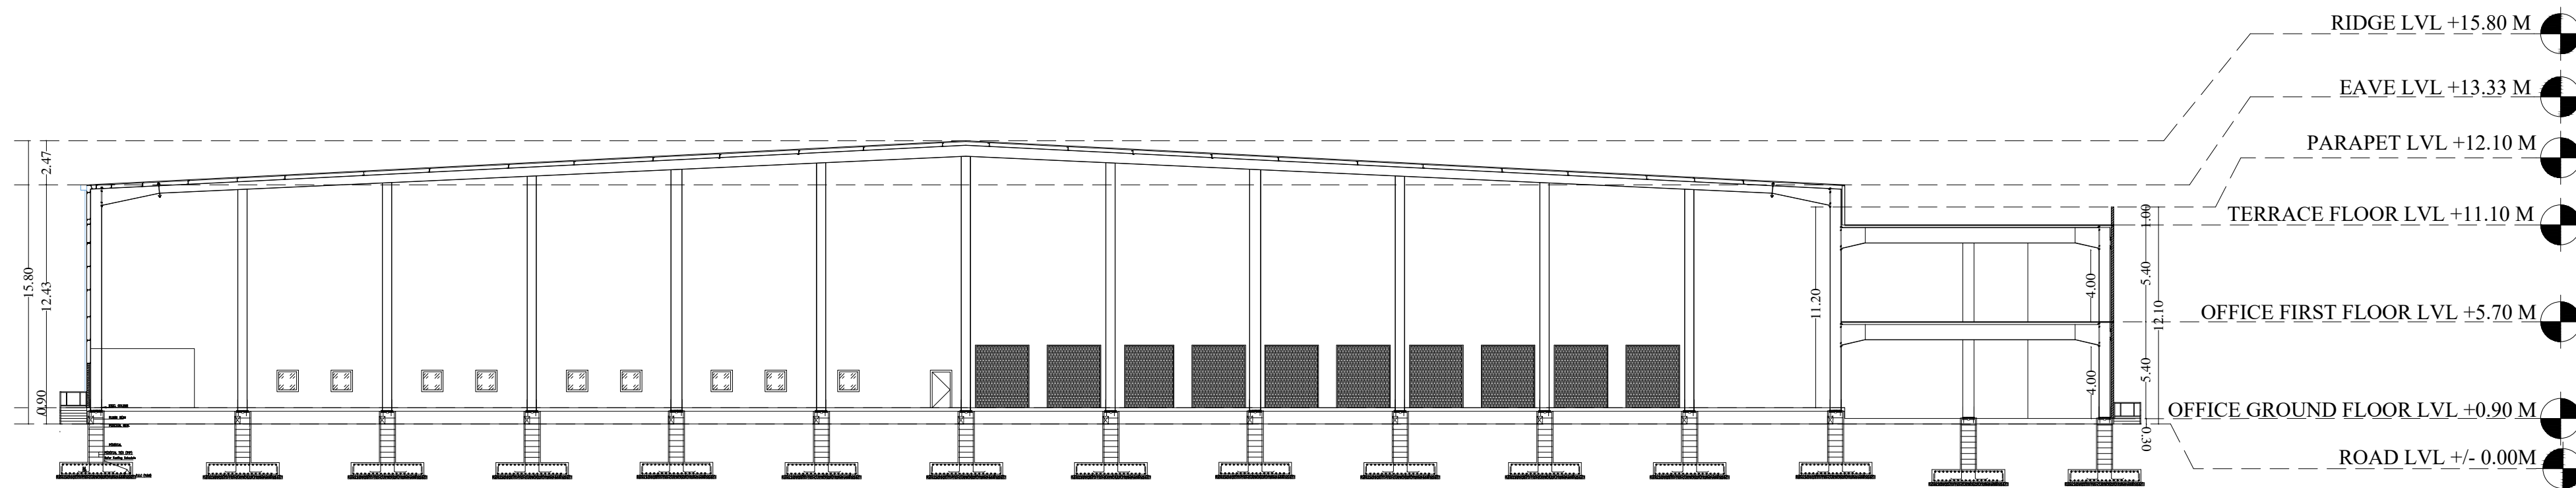

SECTION ON AA

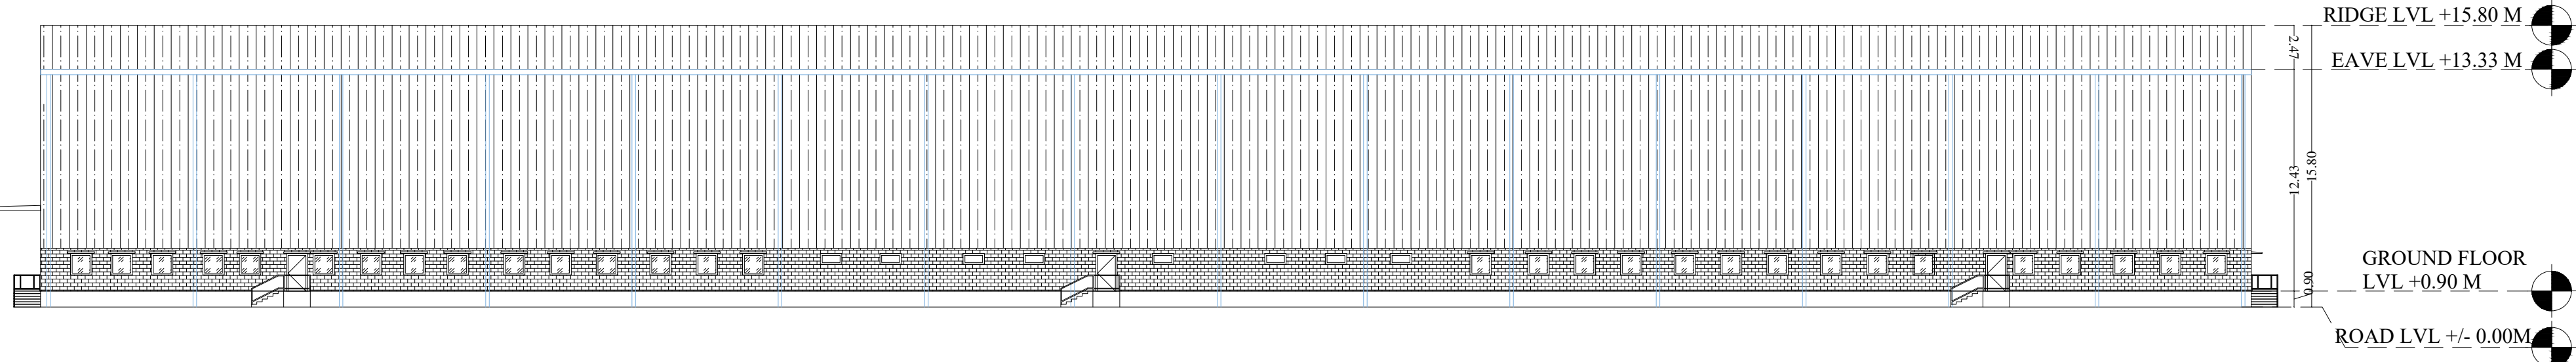

SOUTH ELEVATION

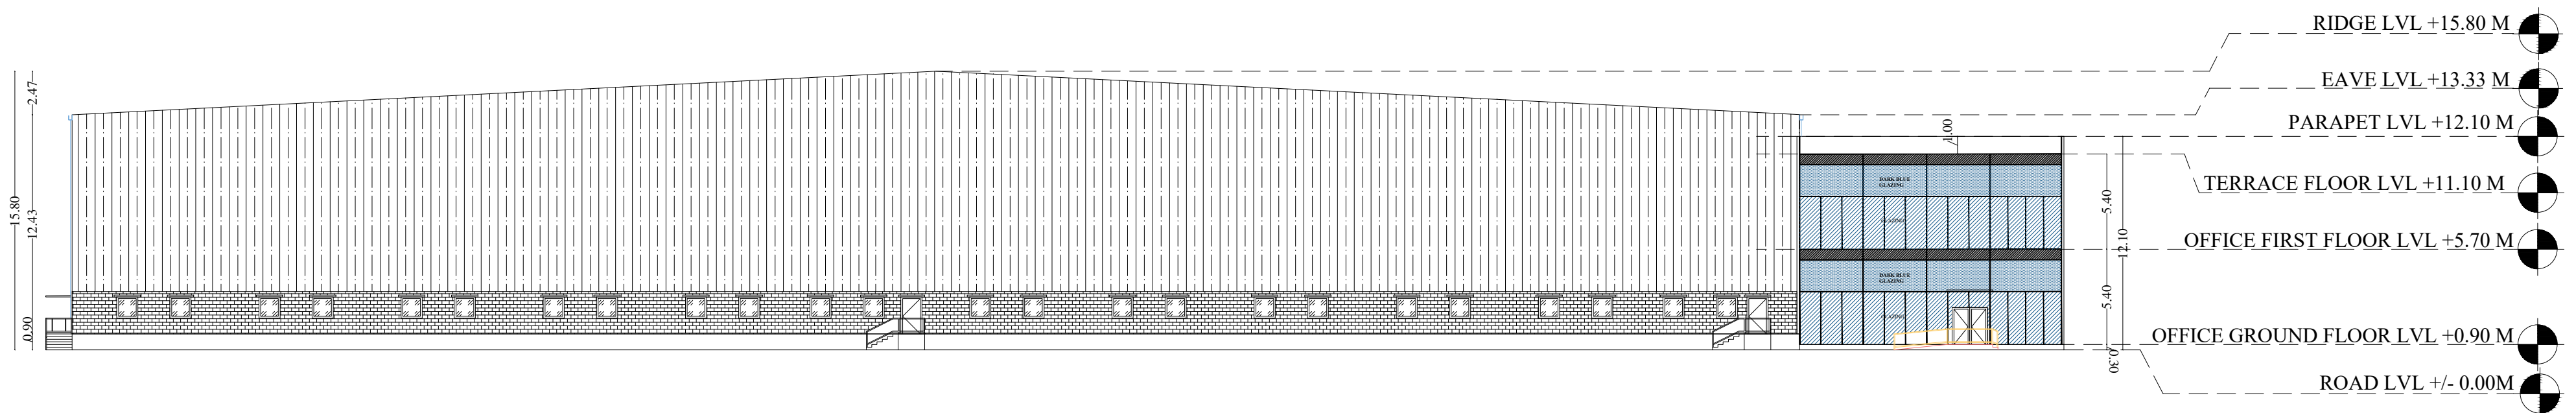

EAST ELEVATION

PLAN SHOWING THE PROPOSED CONSTRUCTION OF INDUSTRIAL BUILDING IN SURVEY NUMBER: 153/12A,12E2, 154/6A,7A2, 157/1,2, 3,4,5,6,11 AND 158/14. SANTHAVELLORE 'A' VILLAGE, SRIPERUMBADUR TALUK, KANCHEEPURAM DISTRICT.

SCALE :1:400 SHEET NO:03/03

COLOUR INDEX:-	JOINERY SCHEDULE
PROPOSED BUILDING	F01 FIRE DOOR 1.20 X 2.10
EXISTING ROAD	T01 TOILET DOOR 1.00 X 2.10
SITE BOUNDARY	D1 DOOR 1.00 X 2.10
DRIVEWAY	D2 DOOR 0.90 X 2.10
Exg. Patta Channel	W1 WINDOW 1.20 X 1.20
Reroute Of Patta Channel	V1 VENTILATION 1.20 X 0.60
	R01 ROLLING SHUTTER 3.00 X 3.50

ANNEXURE - VI
CATEGORY - GREEN CATEGORY
MANUFACTURING - (31) ELECTRONIC EQUIPMENT(ASSEMBLY)

SPECIFICATION
FOUNDATION - M25 GRADE FOR COLUMN AND FOUNDATION
BASEMENT - 0.30 M ABOVE GROUND LEVELS
150 MM THICK BLOCK WALLS WITH C/M : 1:6 IN ALL LEVELS
PLASTERING WITH C/M : 1:4 IN ALL LEVELS
JOINERY - DOORS AND WINDOWS ARE IN STEELS
FLOORING - M25 GRADE FOR FLOORING WITH STEEL
ROOF WORK - STRUCTURAL STEEL WORK
CLADDING WORK - SANDWICH WALL PANEL
ROOF SHEET - SANDWICH ROOF PANEL
ELECTRICAL - WIRING WITH ISI BRANDED
PAINTING - CEMENT PAINTING FOR BOTH WALLS
MECHANICAL VENTILATION AND FIRE PROTECTION
SYSTEM PROVIDED FOR ENTIRE BUILDING

S.NO	MACHINERIES NAME	H.P	Nos	TOTAL
1.	AIR PURIFIER	25	6	150.00
2.	AIR CONDITIONER	25	6	150.00
3.	ALARM CLOCK	5	4	20.00
4.	BACKUP CHARGER	20	4	80.00
5.	MACHINE - 1	200	2	400.00
6.	MACHINE - 2	200	1	200.00
TOTAL HP				1000.00

For OASIS GRAND BLUE HORIZON PRIVATE LIMITED

Authorized Signatory

OWNER SIGNATURE

A. N. RAVICHANDRAN
22, 23A, 24A, 

Eight ways to know a piece of land before you pay for it.

This report covers one part of the picture. These cover the rest, drawn from the same government records, for any property in Tamil Nadu.

LandLens One

Ask anything about a property and get an answer grounded in live government records, with the sources shown.

[/landlens/one](#)



Verify My Land

Every record check run on one property and returned as a single report.

[/landlens/verify-my-land](#)



Legal Opinion

An advocate's written opinion on the title, built on the records we pull for it.

[/landlens](#)



One Map

Every layer on one map: the parcel, its boundary, zoning, water bodies and what sits around it.

[/landlens/one/map](#)



PriceMap

What land actually changed hands for around this plot, taken from the registered deeds.

[/landlens/pricemap](#)



Build Scope

What you are allowed to build here: floor space, height, coverage and setbacks.

[/landlens/build-scope](#)



Property Tracker

Watch a property and hear about it when something new is registered against it.

[/landlens/property-tracker](#)



Deal Room

Run the transaction in one place: documents, stamping, signatures and the parties.

[/landlens/deal-room](#)



Twenty-four checks you can run yourself, at no cost.

Records and verification

The registers themselves, read for you.

Encumbrance Certificate

Patta and Chitta

Field Measurement Sketch

EC Analyzer

Bank charge check

Court case search

Seller background check

Approval check by survey

Value and duty

What it is worth and what it costs to register.

Guideline value by street

Guideline value by survey

Stamp duty and registration fees

Capital gains

Floor space index

Area unit converter

Zoning and land use

What the plan says can happen on this land.

Land use zone finder

CMDA land use check

Coastal regulation zone

Master plan check

Water bodies finder

Airport height clearance

Registers and directories

Who holds it, and which office keeps the record.

Find your registering office

Temple property check

Waqf property check

RERA register



Every free tool
/tools



Services we run
for you
/services



The LandLens
suite
/landlens/one



Every claim in this document traces back to a government record.

Legal opinions, due diligence and title verification

Building plan, layout and sub-division approvals

Completion and occupancy certificates, regularisation

Escrow, negotiation and NRI property management

Land survey, soil testing, architecture and construction

Verified RealEstate
3/350/2 Mettukuppam,
OMR Thoraipakkam,
Chennai 600 097, India
hello@verified.realestate
+91 9996 12 9996

Prepared from the registers named on the page each finding sits on. Where a register could not be read, this document says so in its place rather than leaving the gap to be read as a clean result.

