

PP

APPROVAL RECORD

Planning Permission

Gramam

Kancheepuram district, Tamil Nadu

APPROVAL TYPE

Building Plan

ISSUING AUTHORITY

Rural Panchayat

PURPOSE




Residential

The approval as the planning authority issued it, reproduced in full behind this page.

An approval speaks to what was sanctioned, not to what was built. Completion is a separate record.


PLAN SHOWING THE PROPOSED CONSTRUCTION OF THE R.C.C ROOF RESIDENTIAL GROUND FLOOR & FIRST FLOOR BUILDING IN

S.NO : 79/2A1A1B, PLOT NO : 84, KANCHIPATTINAM, KARAI VILLAGE , KANCHEEPURAM TALUK & DISTRICT.

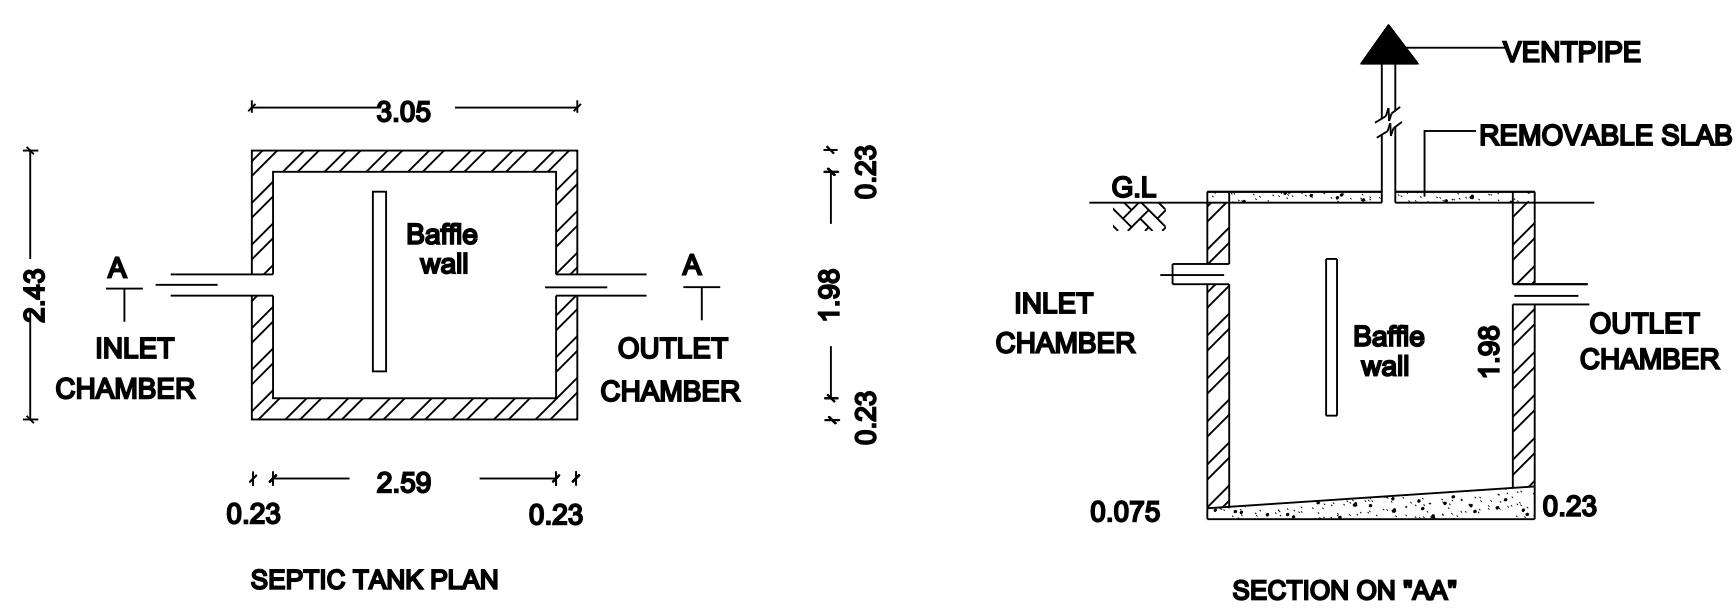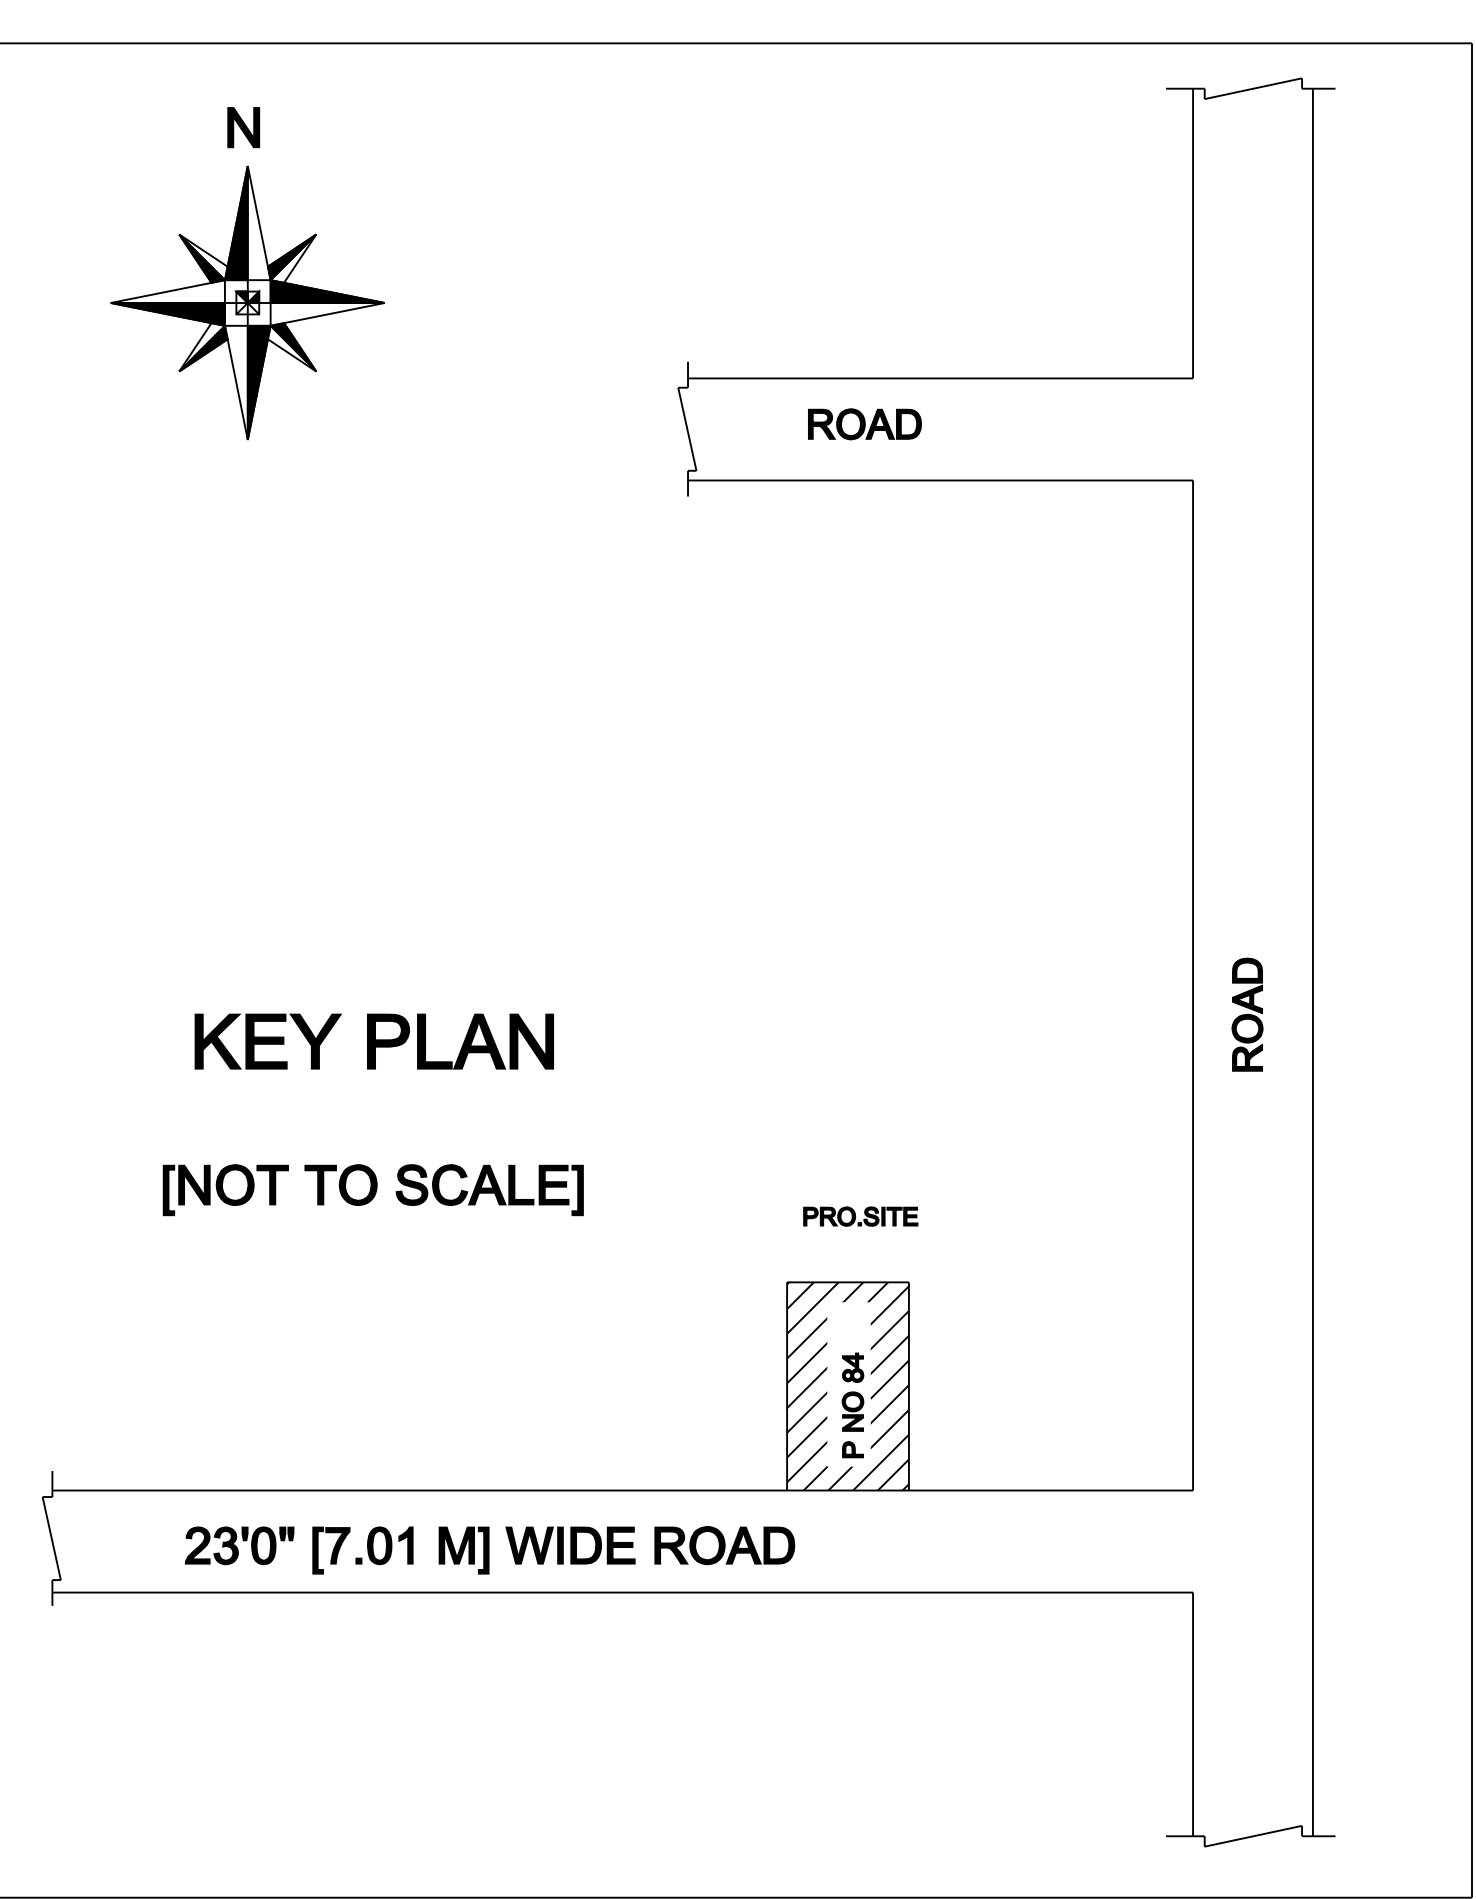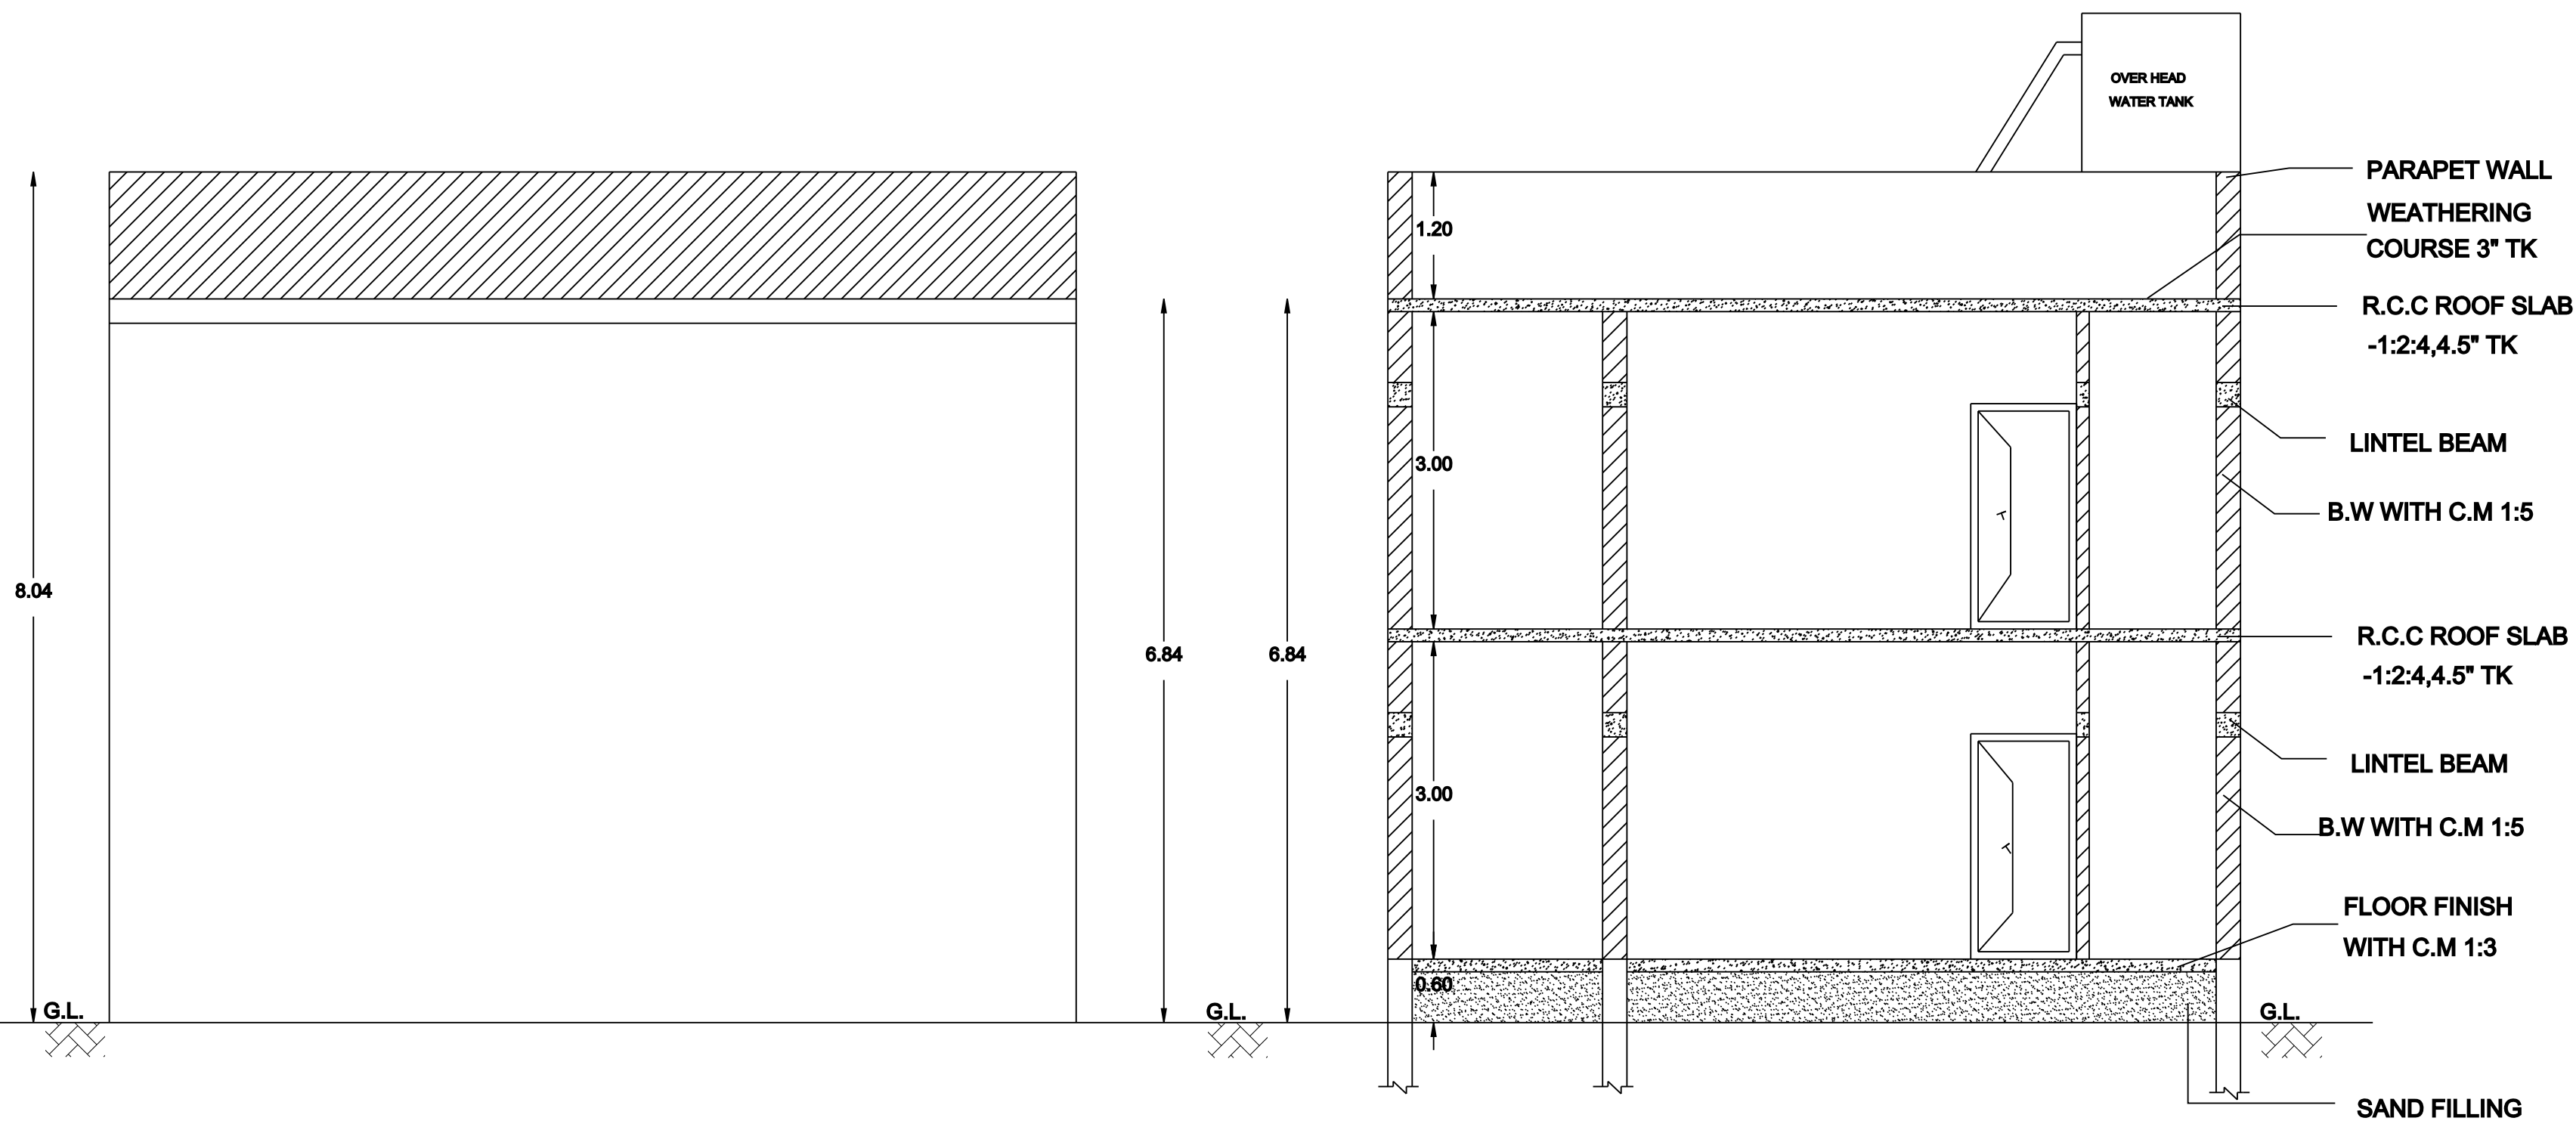


ELEVATION

SECTION ON " SK "

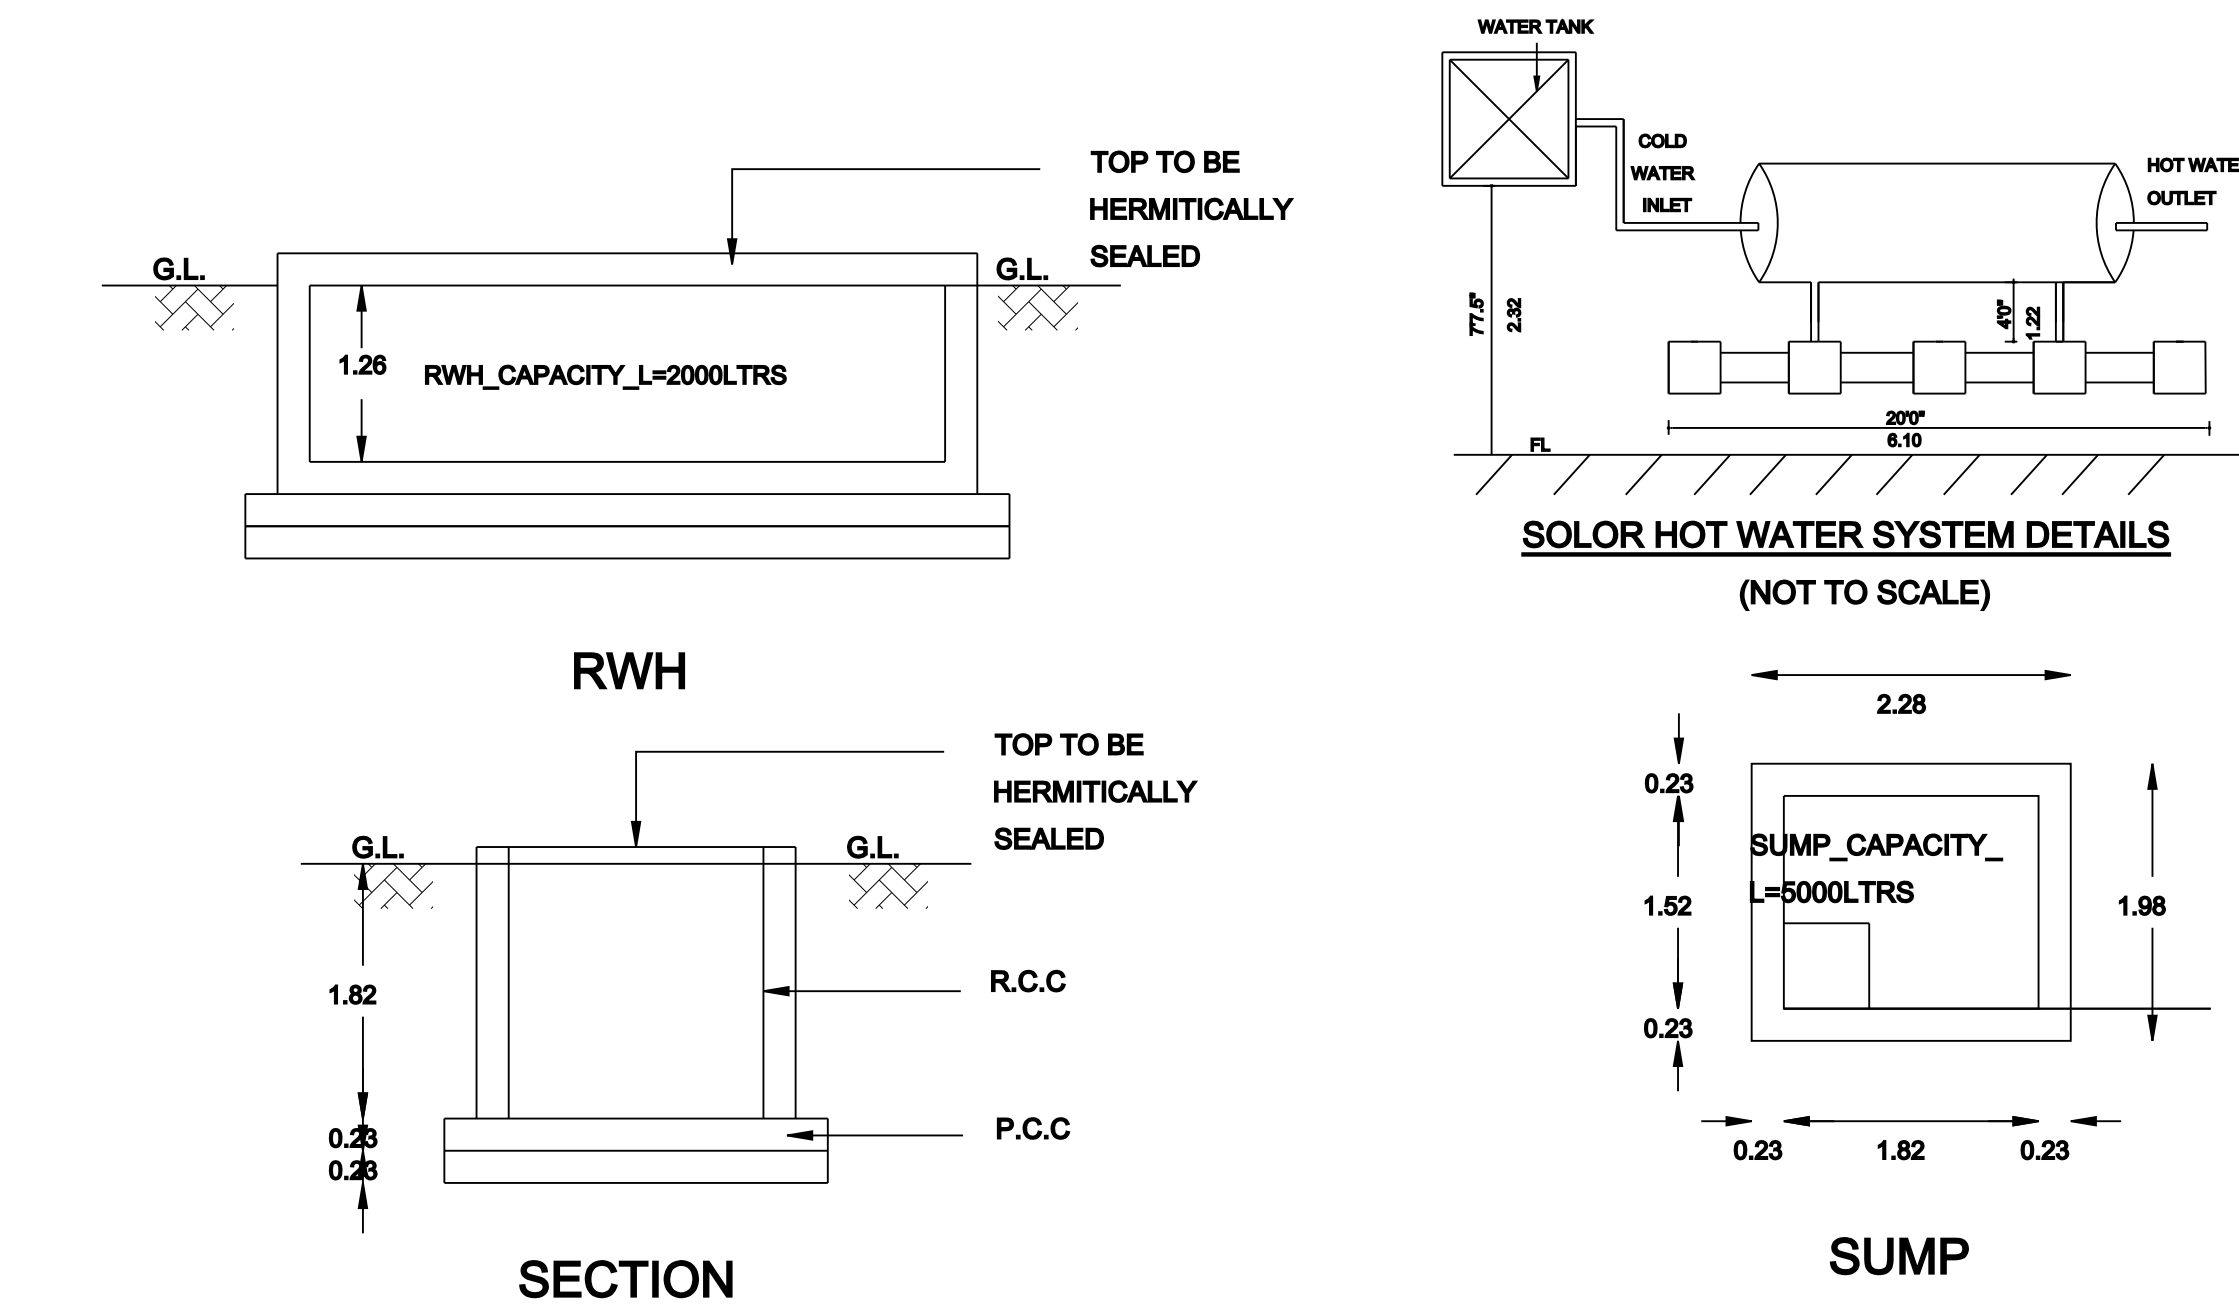


SOLAR HOT WATER SYSTEM DETAILS
(NOT TO SCALE)


SUMP

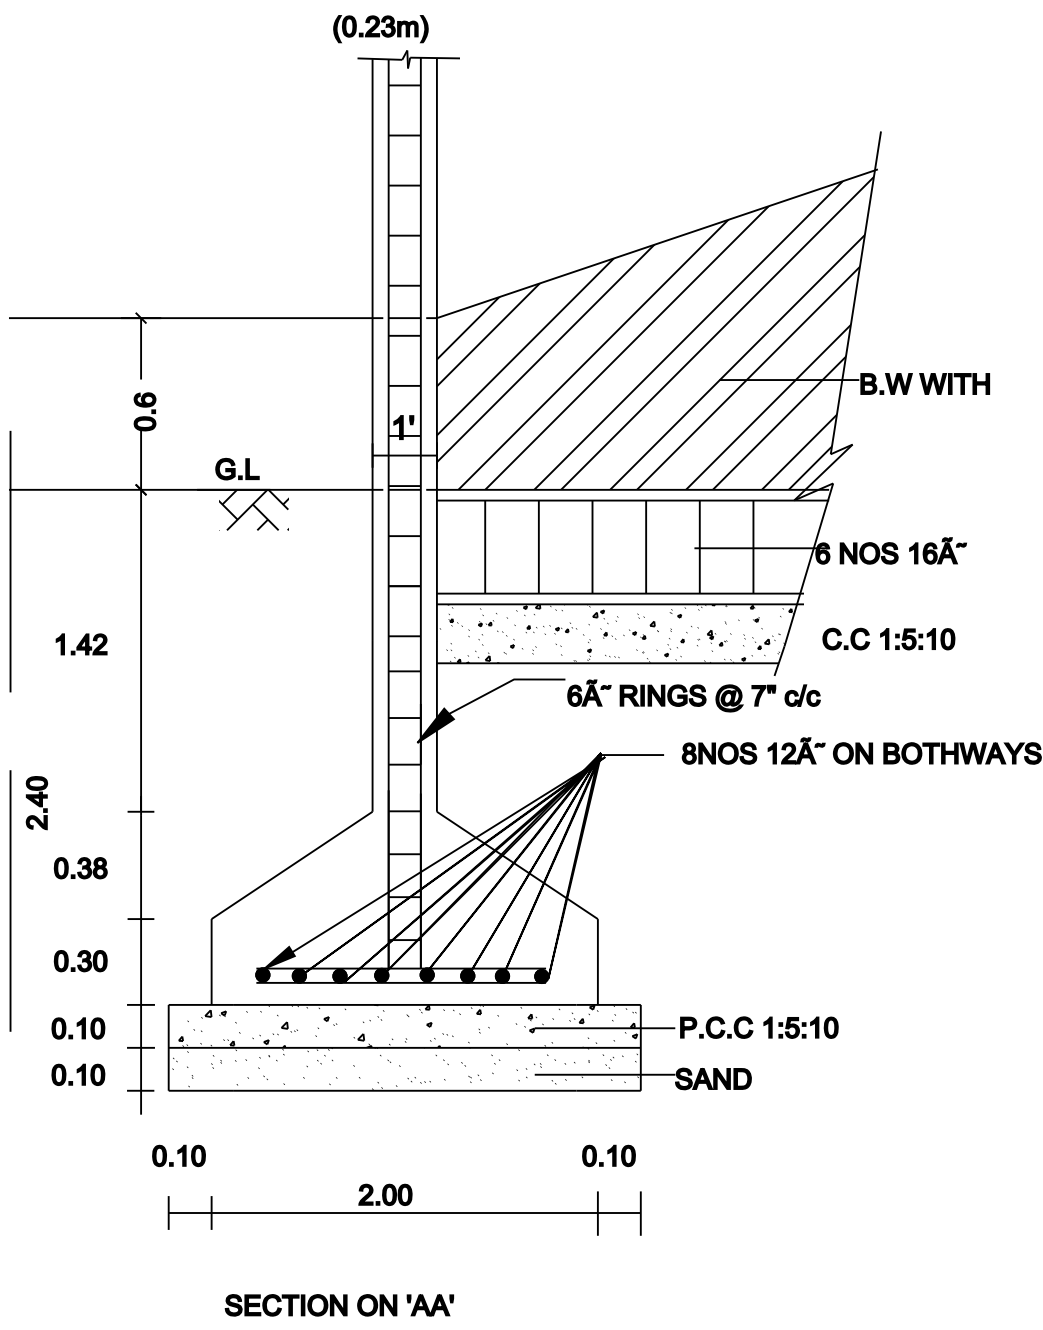


SECTION ON 'AA'

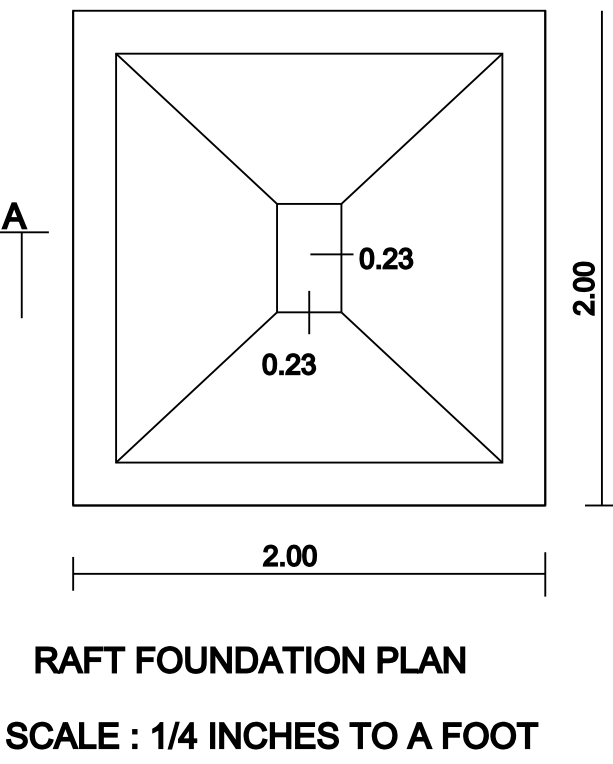


RAFT FOUNDATION PLAN
SCALE : 1/4 INCHES TO A FOOT

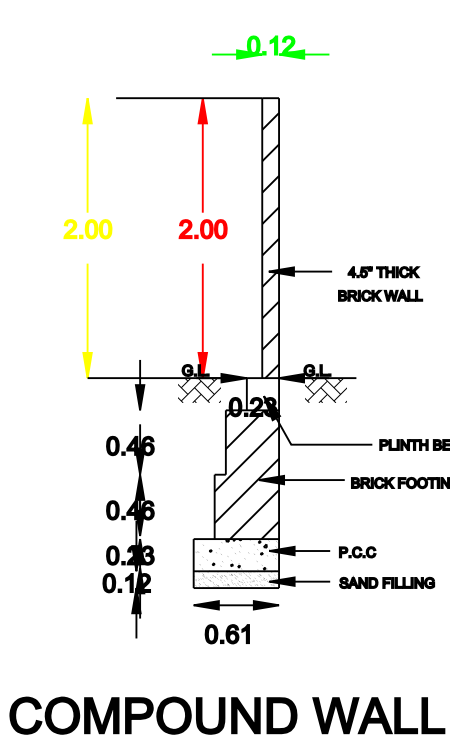


COMPOUND WALL

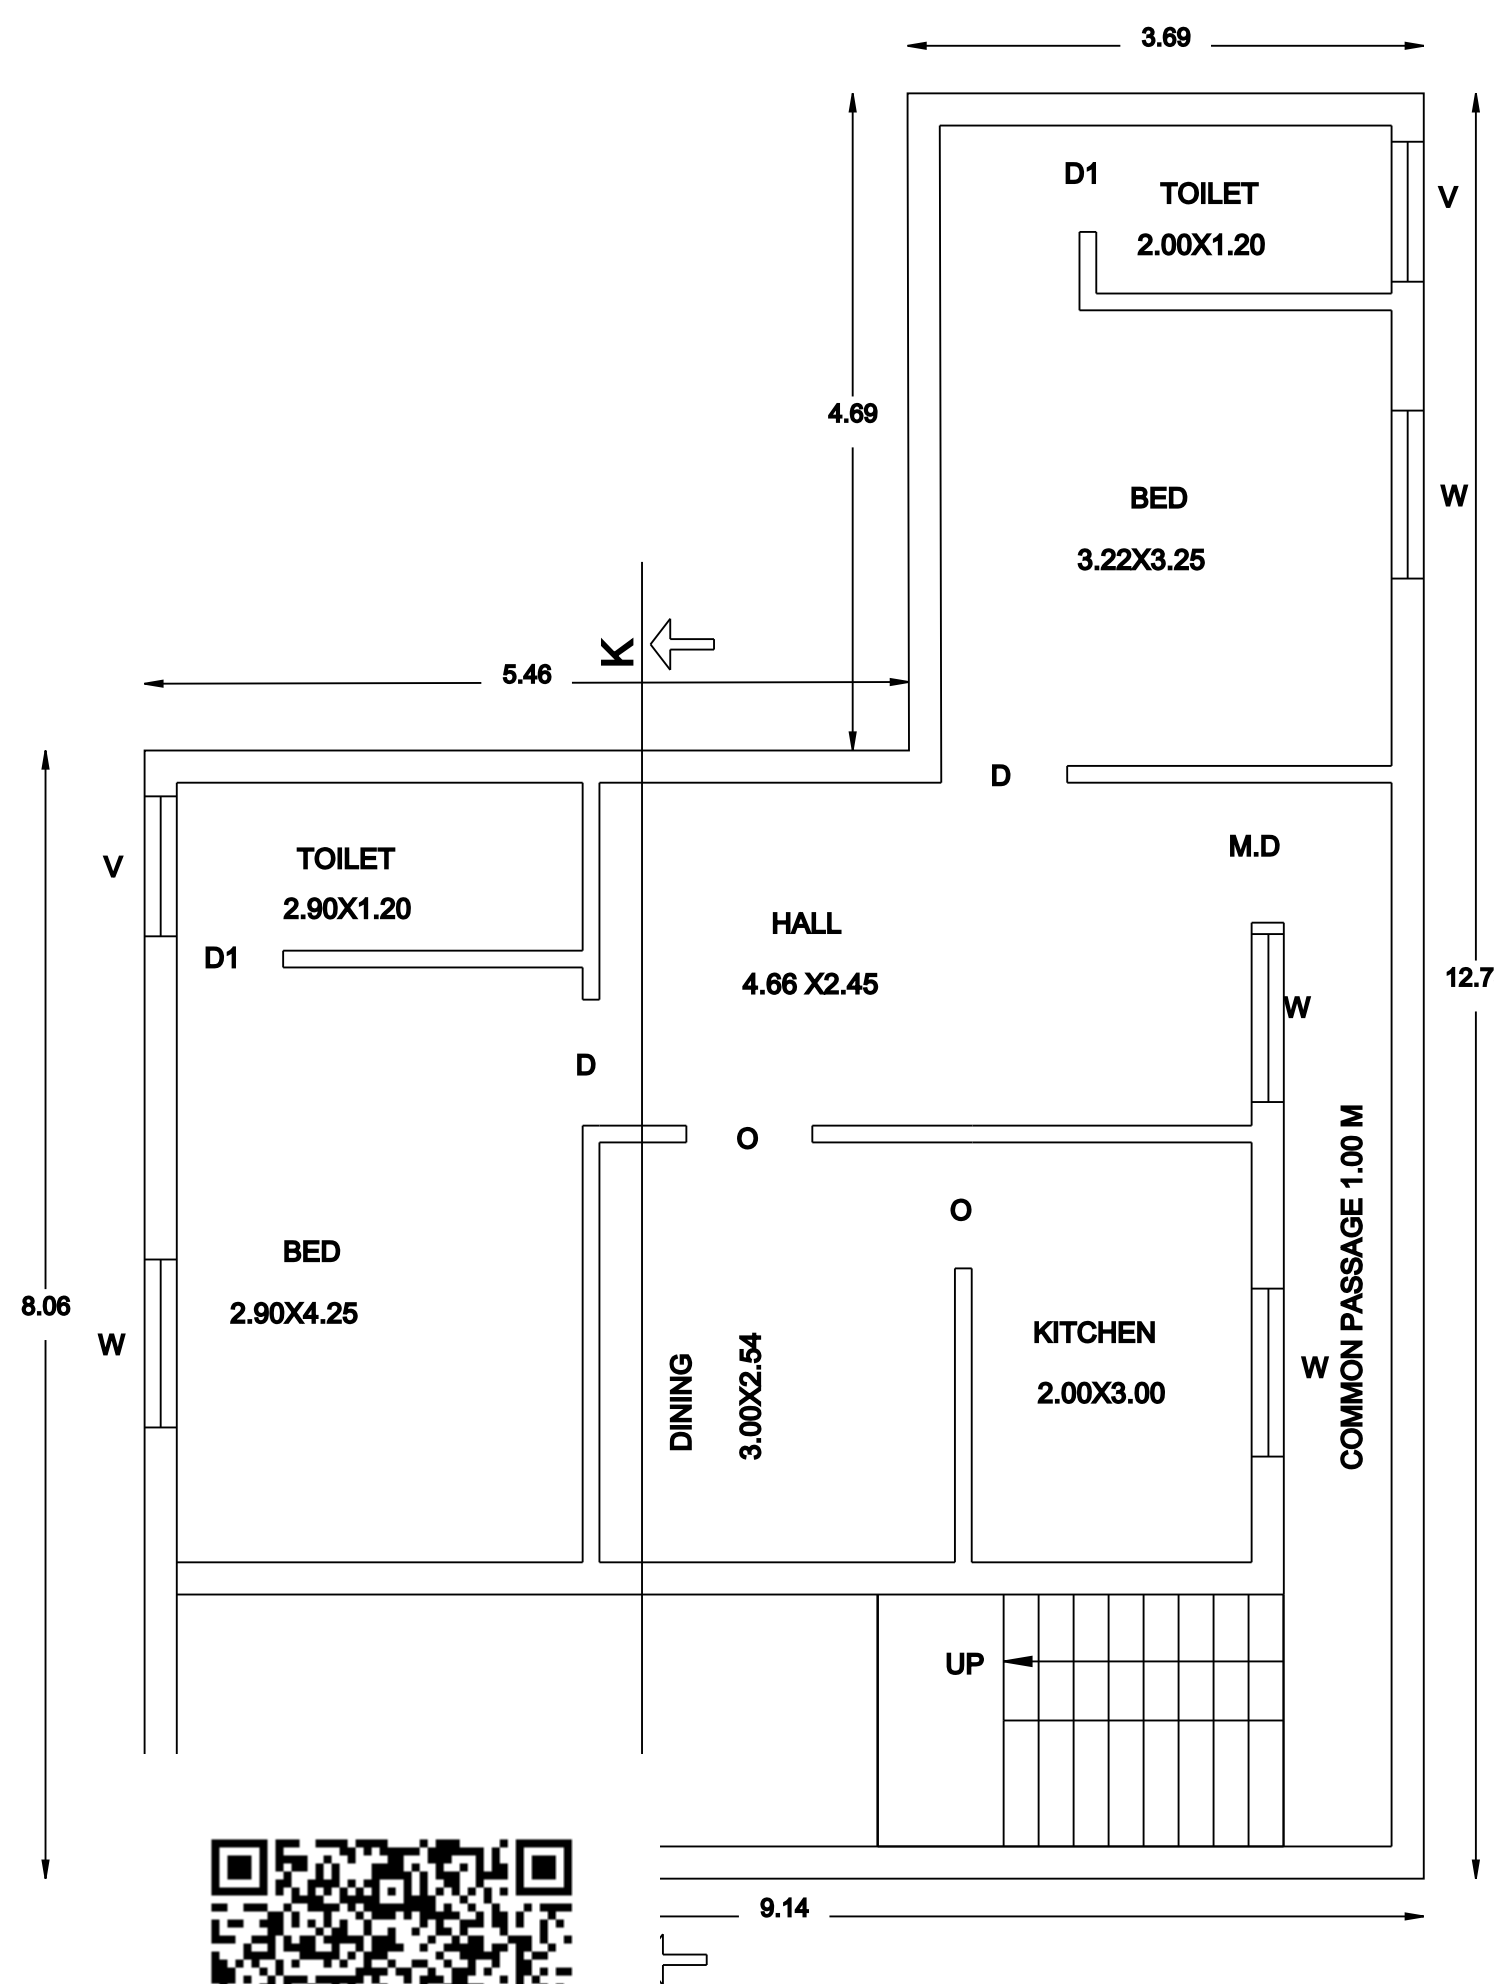


OUND FLOOR

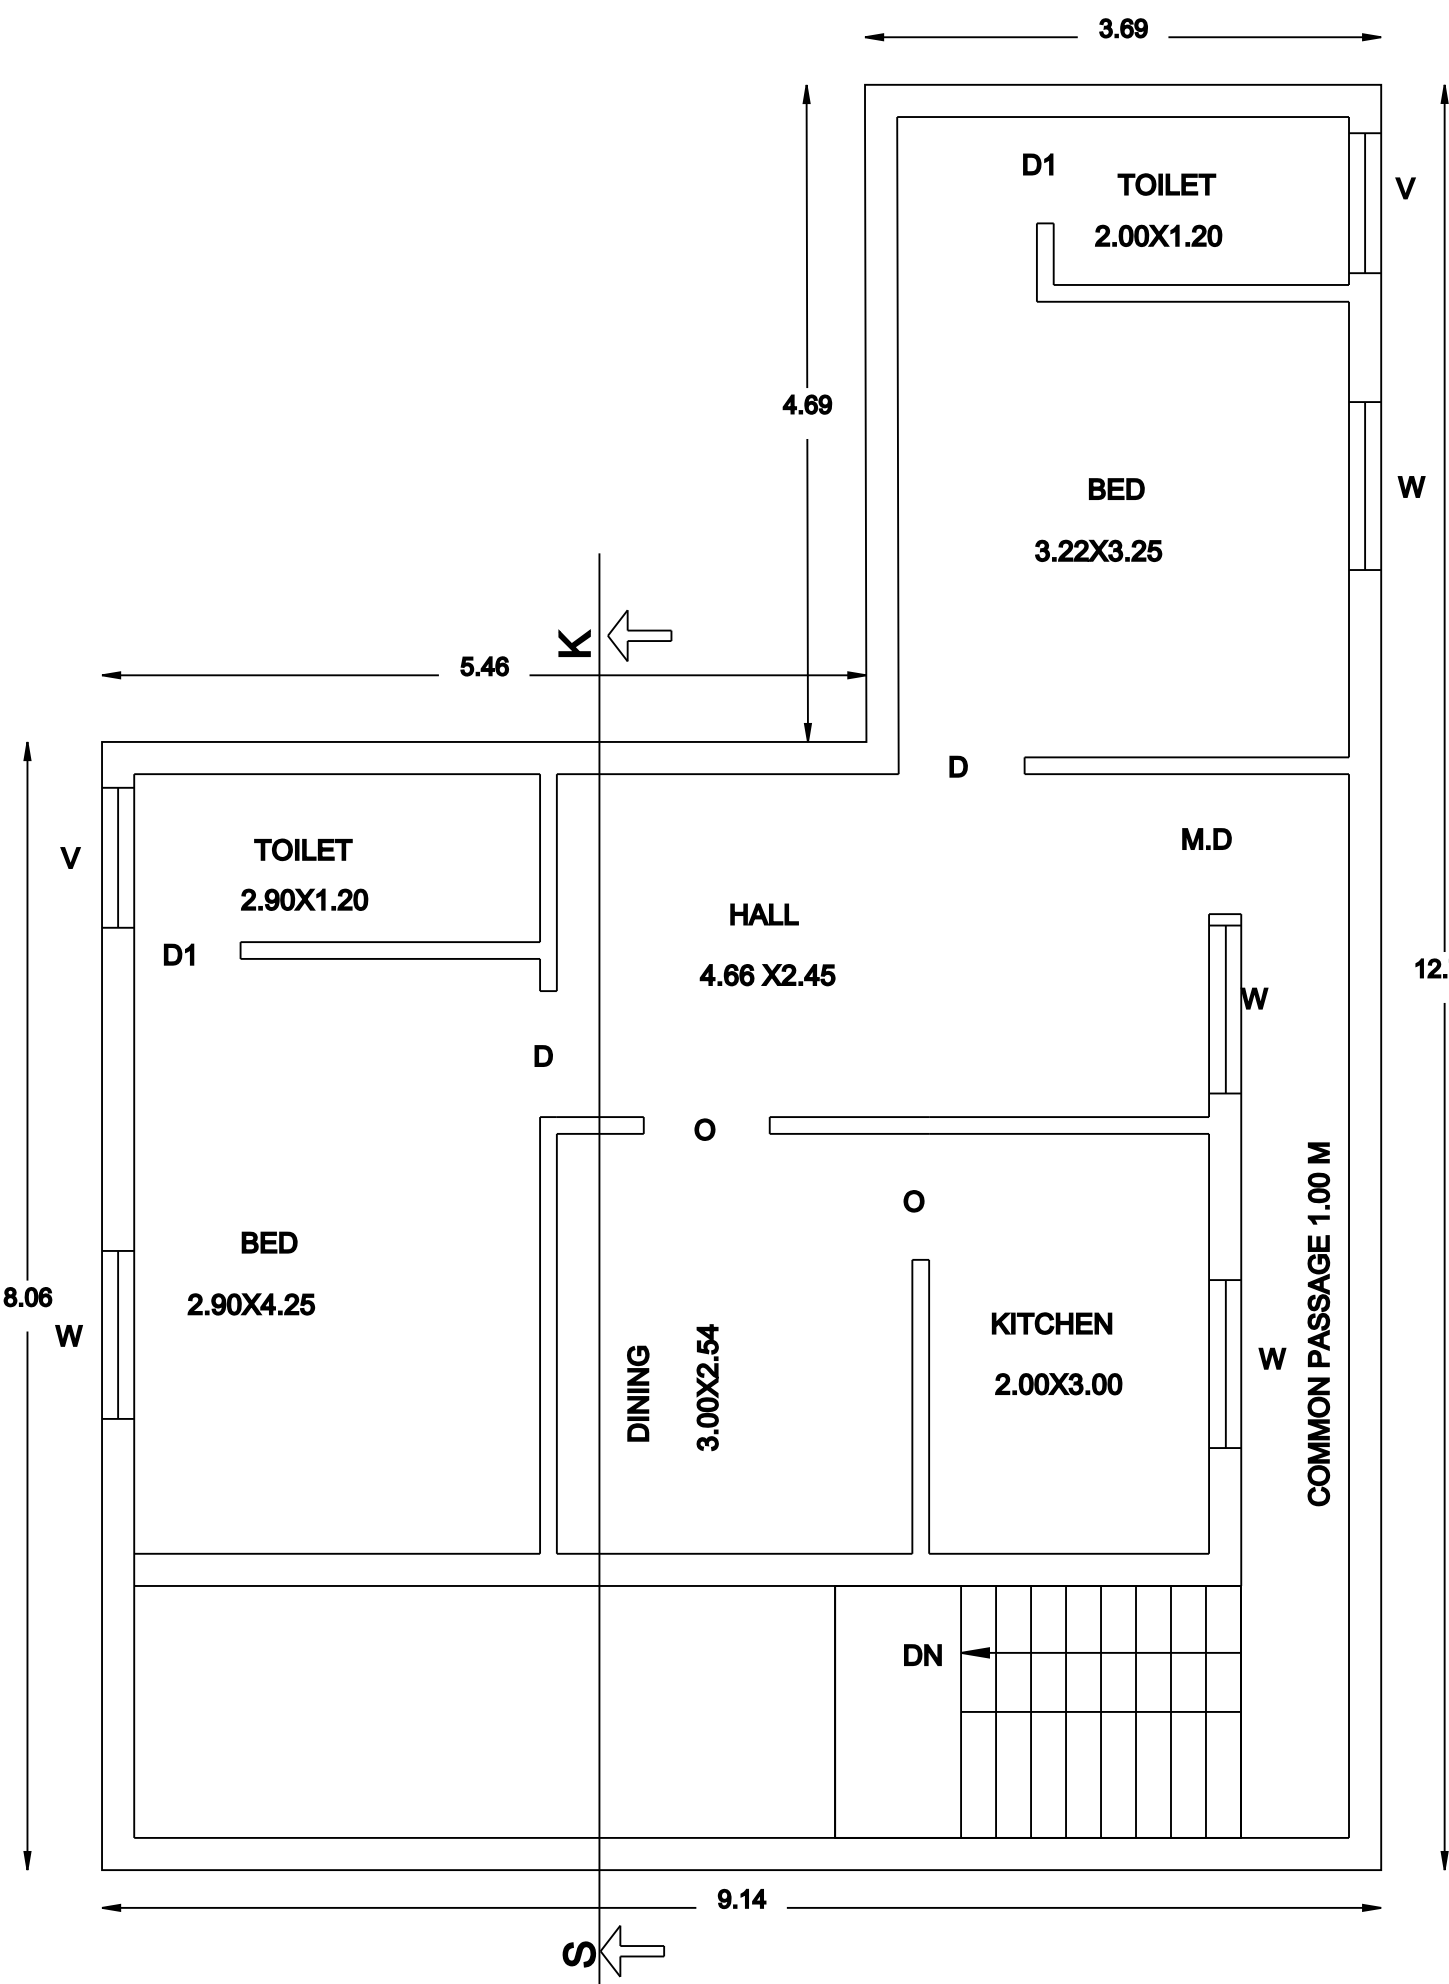


FIRST FLOOR

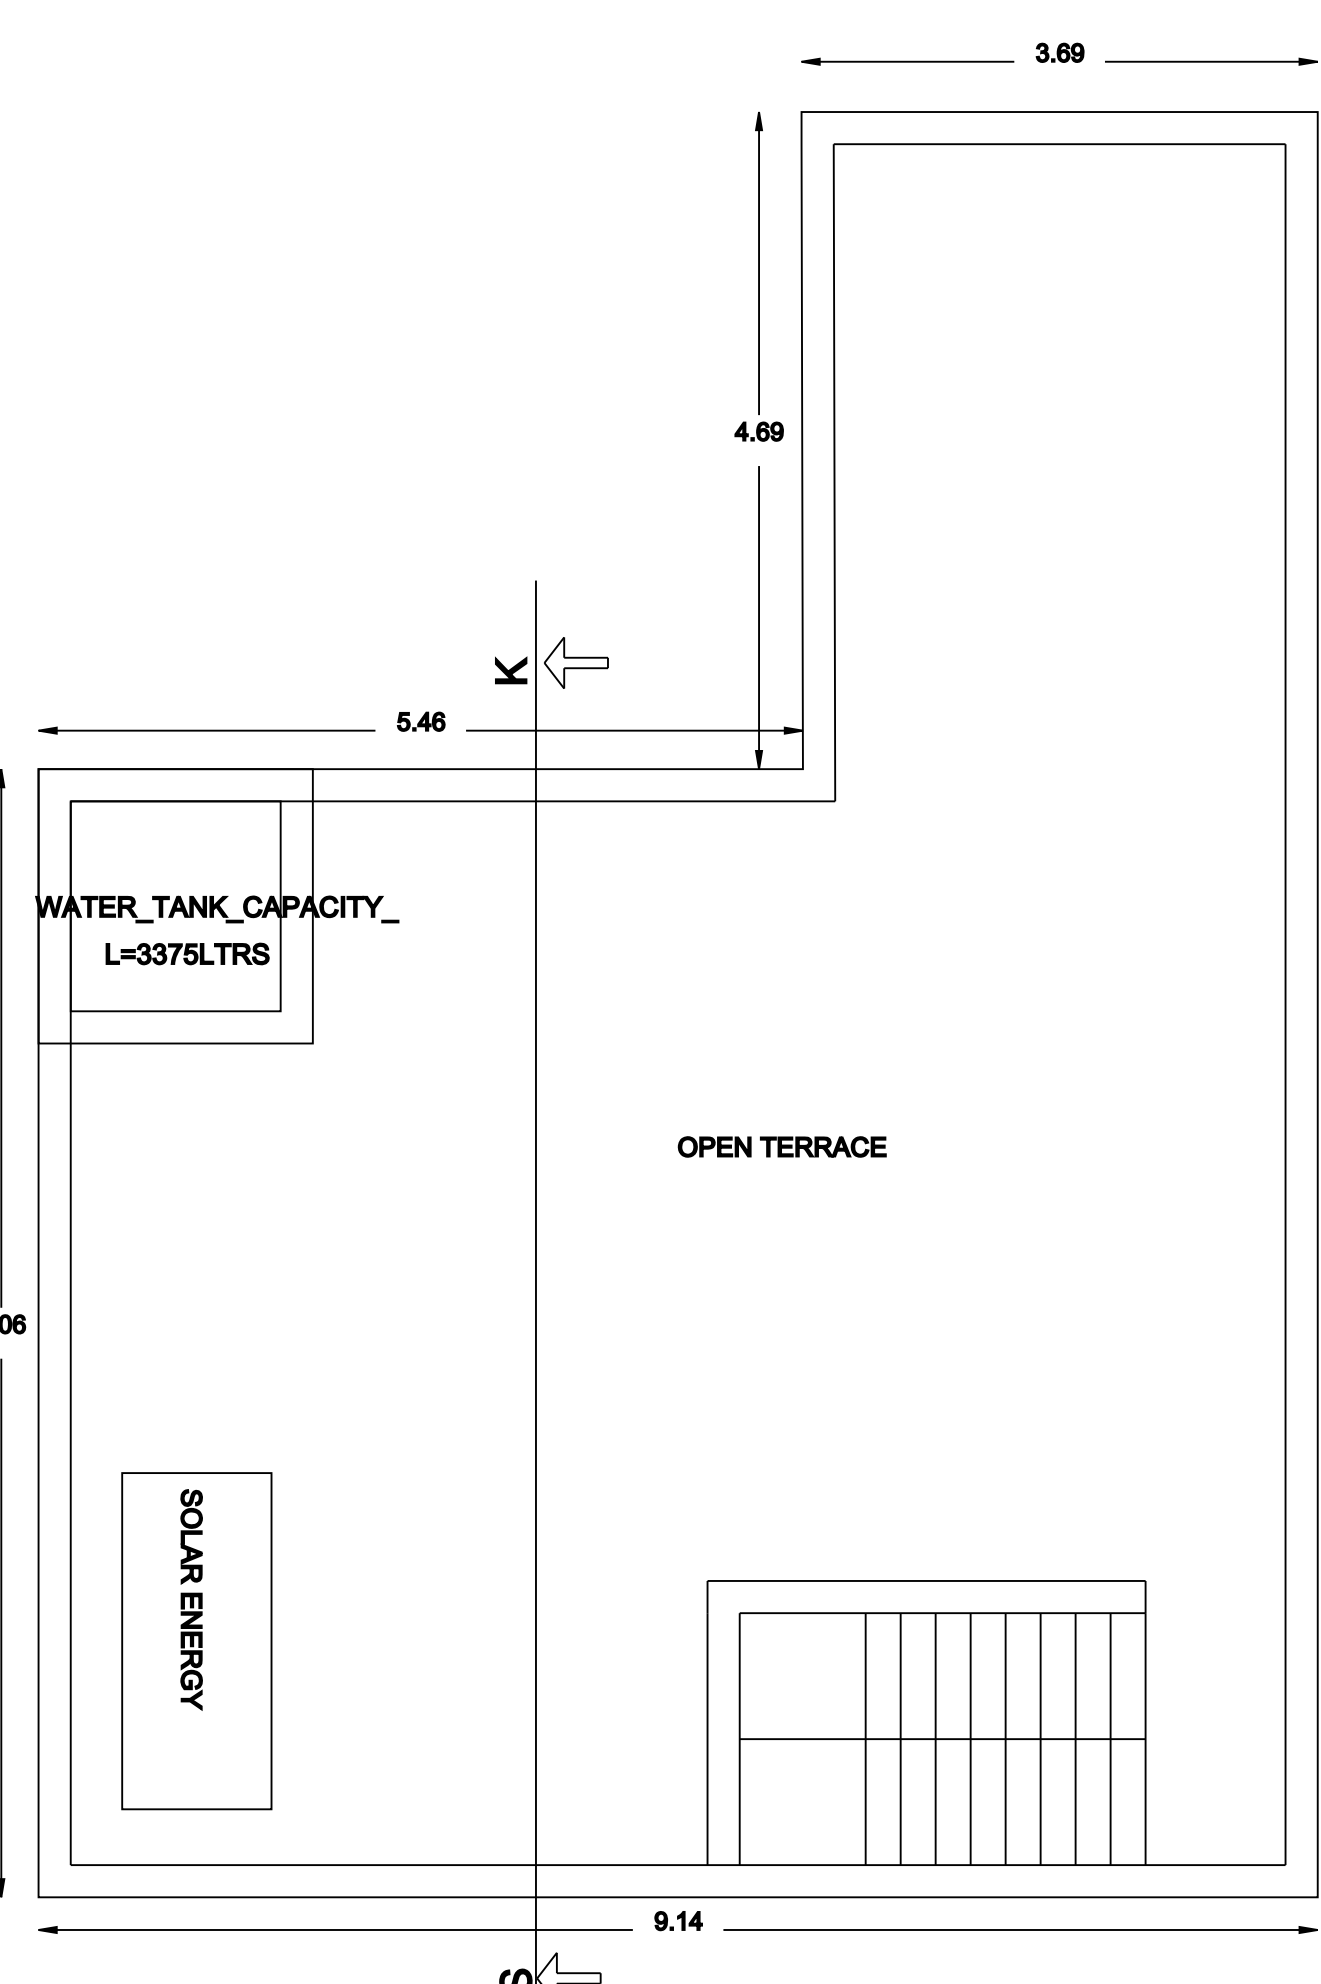


TERRACE FLOOR

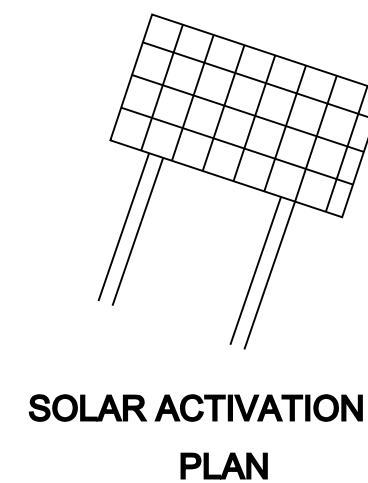

SOLAR ACTIVATION
PLAN

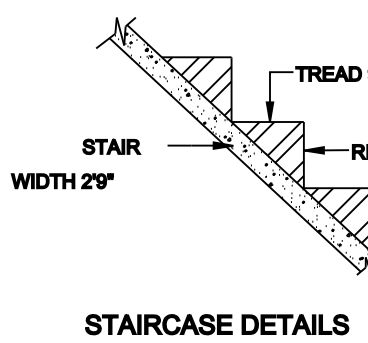

STAIRCASE DETAILS

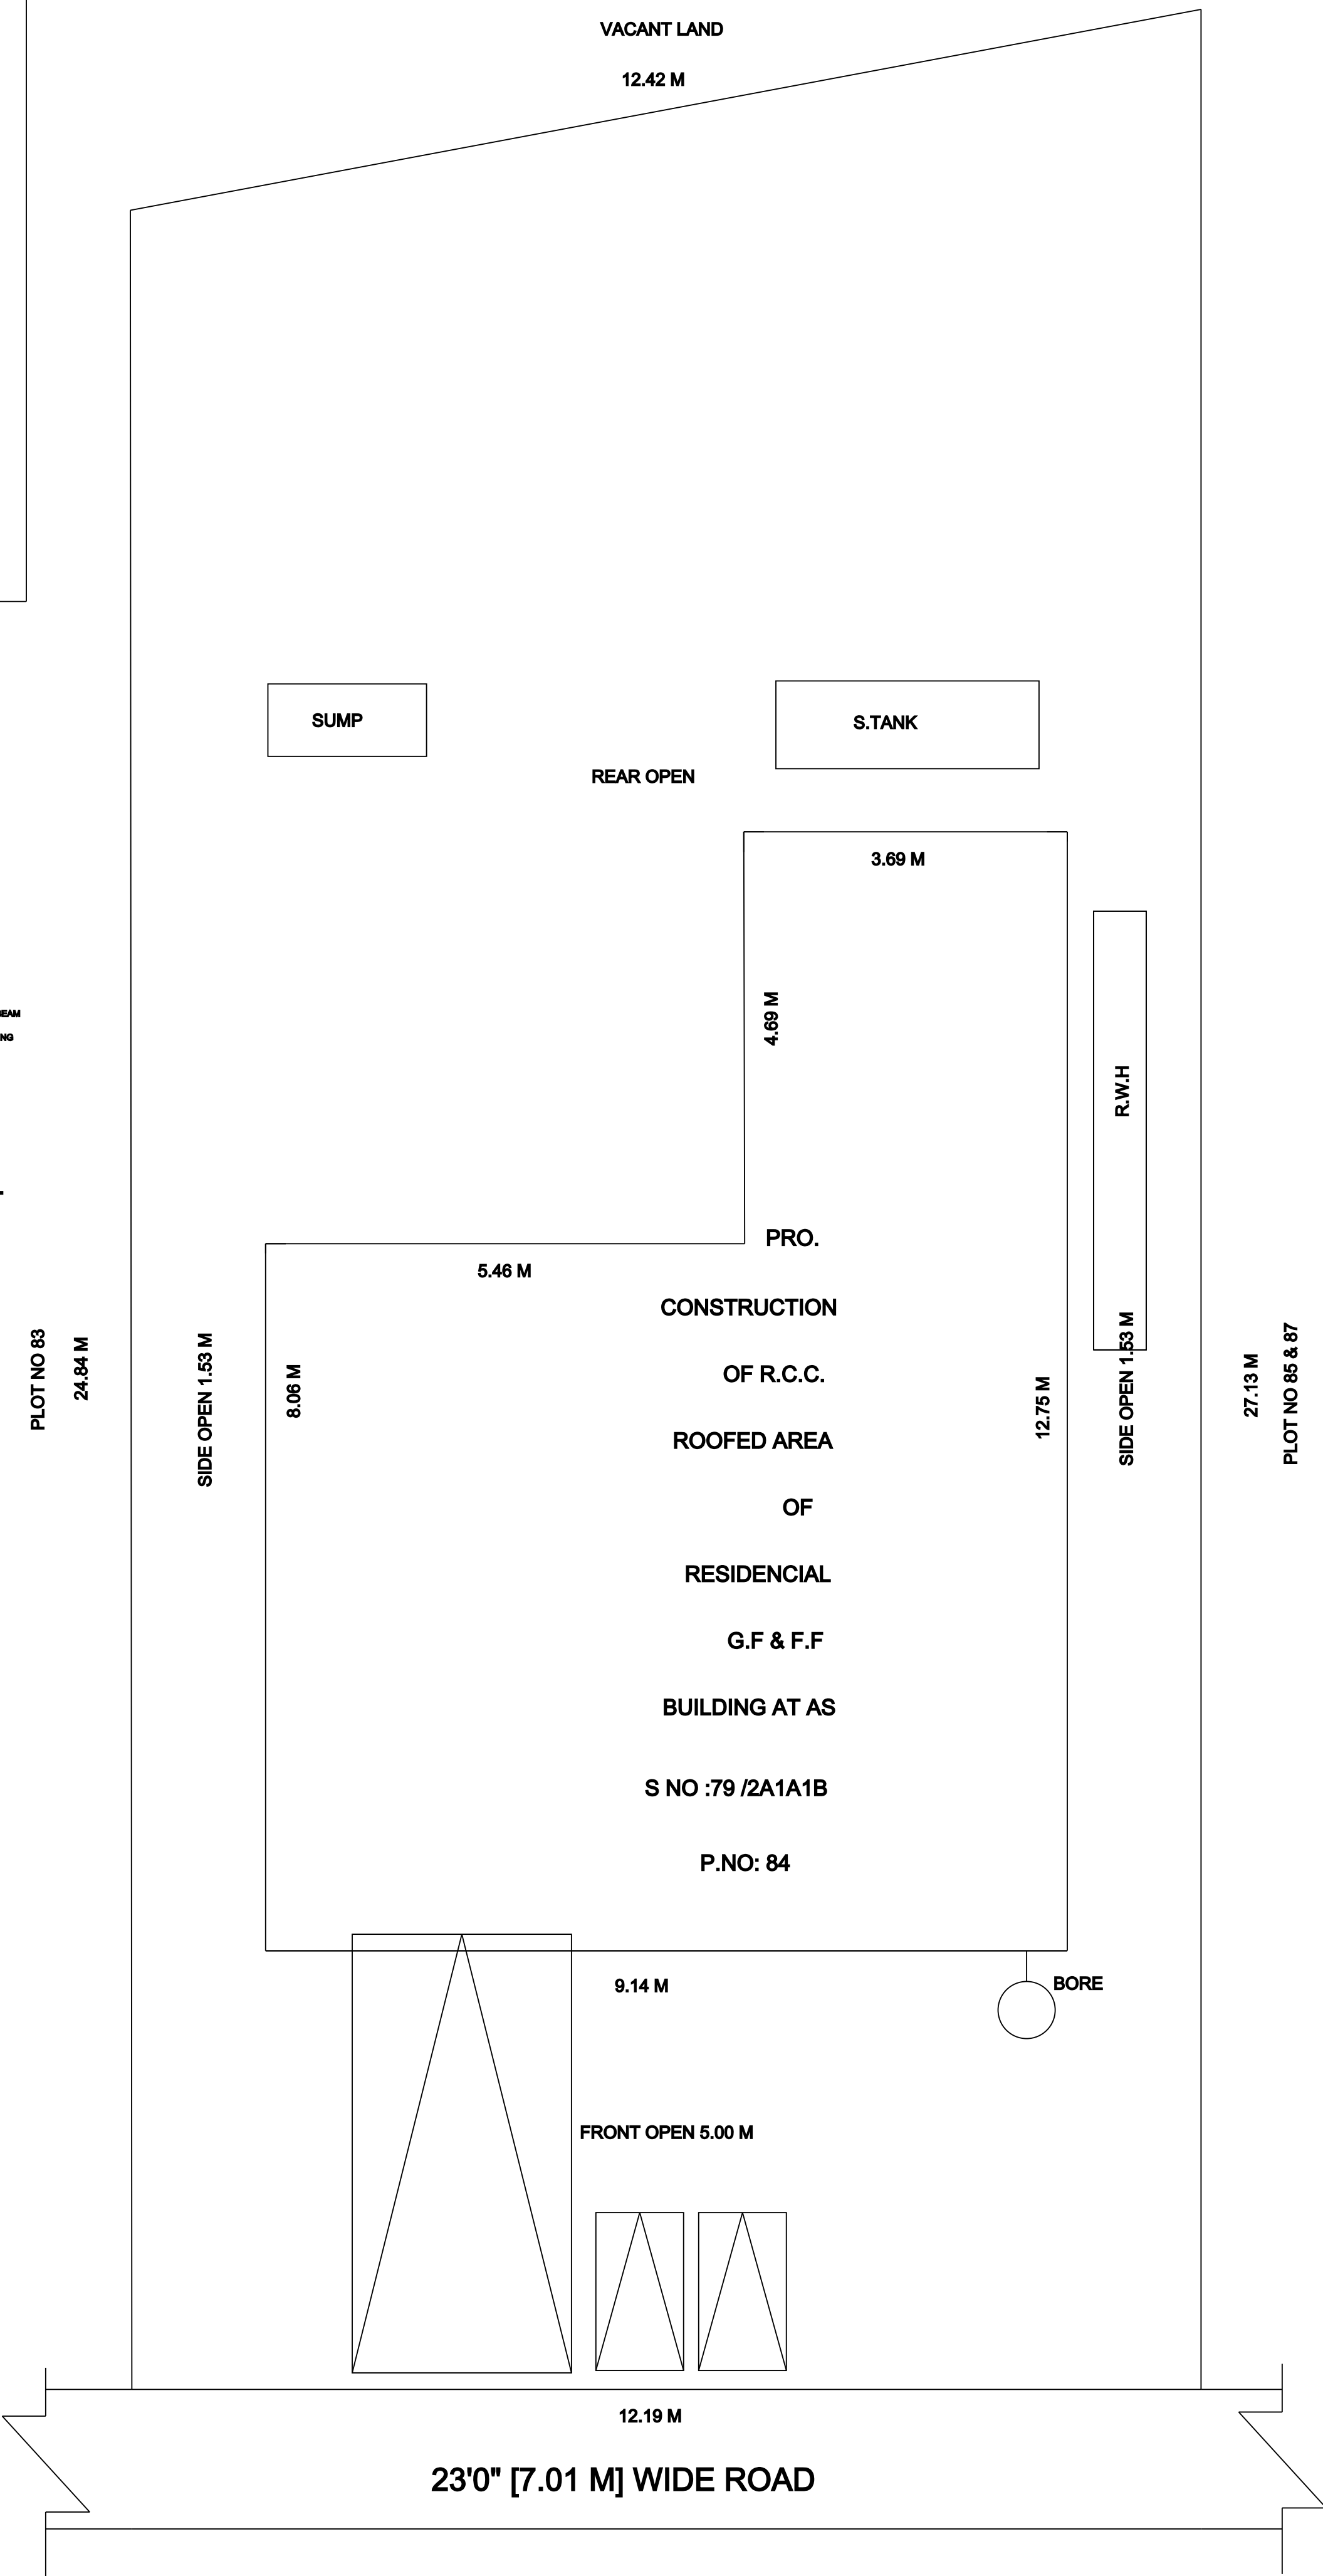

SITE PLAN

RURAL PANCHAYAT

AREA STATEMENT DETAIL :-

AS PER DOCUMENT	319.67 Sq.mt	3441.00 Sq.ft
AS PER PATTI/FMB	319.67 Sq.mt	3441.00 Sq.ft

AREA STATEMENT OF THE PROPOSED BUILDING DETAIL :-

SL.NO	DESCRIPTION	RESIDENTIAL NET FSI AREA. SQ.M	NON FSI DEDUCTION AREA. SQ.M	TOTAL BUILD-UP AREA. SQ.M
1.	GROUND FLOOR (Pro)	90.96	-	90.96 (979.09 SFT)
2.	FIRST FLOOR (Pro)	90.96	-	90.96 (979.09 SFT)

TOTAL BUILT UP AREA - 181.92 Sq.mt / 1958.18 Sq.ft

COMPOUND WALL - [12.42+24.84+12.19+27.13] = 76.58 R.M

FSI DETAILS	PARKING DETAILS
F S I (Floor Space Index) :- F S I :- 181.92 319.67 - FSI Area = 0.56	PARKING CATEGORY (RESIDENTIAL):- FSI AREA : 181.92 Sqm
	Parking Description
	Required
	Provided
	Car Parking Stalls
	01 Nos
	01 Nos
	Two Wheeler Parking Stalls Provided
	02 Nos
	02 Nos

SCHEDULE OF JOINERY


TYPE	DESCRIPTION	SIZE
M.D	MAIN DOOR	1.00 x 2.10
D	DOOR	0.90 x 2.10
D1	DOOR - 1	0.75 x 2.10
W	WINDOW	1.20 x 1.35
V	VENTILATOR	1.00 x 0.60

COLOUR REFERENCE :

* EXISTING ROAD

* SITE BOUNDARY

* PROPOSED BUILDING

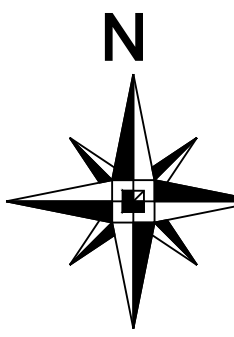

SCALE 1:100

FOUNDATION	: COLUMN FOOTINGS OVER PCC AND SAND RC FOOTING OVER 150 THK PCC OVER 150 THK SAND
SUPER STRUCTURE	: BRICK WORKS IN CM 1:5 LINTELS, BEAMS AND SLABS IN RCC 1:2:4 : PCC FLOORING FINISHED WITH MOSAIC TILES
PLASTERING	: INTERIOR WITH CM 1:4 EXTERIOR WITH CM 1:5 CEILING WITH CM 1:3
PANTING	: 3 COATS OF DISTEMPER FOR INNER WALLS
WOOD	: BEST INDIAN TEAKWOOD

ALL DIMENSIONS ARE IN METER

APPLICANT SIGNATURE:-

REGISTER ENGINEER SIGNATURE:-

Er.S.KARTHIKEYAN

TSK

CONSTRUCTION

NO : 102B/70,Kamarajar St, (opp to Bus stand),
Kanchipuram-631502.

Email - tsconstructionkpm@gmail.com

Contact +91 9003152099.

Eight ways to know a piece of land before you pay for it.

This report covers one part of the picture. These cover the rest, drawn from the same government records, for any property in Tamil Nadu.

LandLens One

Ask anything about a property and get an answer grounded in live government records, with the sources shown.

[/landlens/one](#)



Verify My Land

Every record check run on one property and returned as a single report.

[/landlens/verify-my-land](#)



Legal Opinion

An advocate's written opinion on the title, built on the records we pull for it.

[/landlens](#)



One Map

Every layer on one map: the parcel, its boundary, zoning, water bodies and what sits around it.

[/landlens/one/map](#)



PriceMap

What land actually changed hands for around this plot, taken from the registered deeds.

[/landlens/pricemap](#)



Build Scope

What you are allowed to build here: floor space, height, coverage and setbacks.

[/landlens/build-scope](#)



Property Tracker

Watch a property and hear about it when something new is registered against it.

[/landlens/property-tracker](#)



Deal Room

Run the transaction in one place: documents, stamping, signatures and the parties.

[/landlens/deal-room](#)



Twenty-four checks you can run yourself, at no cost.

Records and verification

The registers themselves, read for you.

Encumbrance Certificate

Patta and Chitta

Field Measurement Sketch

EC Analyzer

Bank charge check

Court case search

Seller background check

Approval check by survey

Value and duty

What it is worth and what it costs to register.

Guideline value by street

Guideline value by survey

Stamp duty and registration fees

Capital gains

Floor space index

Area unit converter

Zoning and land use

What the plan says can happen on this land.

Land use zone finder

CMDA land use check

Coastal regulation zone

Master plan check

Water bodies finder

Airport height clearance

Registers and directories

Who holds it, and which office keeps the record.

Find your registering office

Temple property check

Waqf property check

RERA register



Every free tool
/tools



Services we run
for you
/services



The LandLens
suite
/landlens/one



Every claim in this document traces back to a government record.

Legal opinions, due diligence and title verification

Building plan, layout and sub-division approvals

Completion and occupancy certificates, regularisation

Escrow, negotiation and NRI property management

Land survey, soil testing, architecture and construction

Verified RealEstate
3/350/2 Mettukuppam,
OMR Thoraipakkam,
Chennai 600 097, India
hello@verified.realestate
+91 9996 12 9996

Prepared from the registers named on the page each finding sits on. Where a register could not be read, this document says so in its place rather than leaving the gap to be read as a clean result.

