

PP

APPROVAL RECORD

Planning Permission

Kancheepuram district, Tamil Nadu

APPROVAL TYPE


Building Plan

ISSUING AUTHORITY

DTCP


The approval as the planning authority issued it, reproduced in full behind this page.

An approval speaks to what was sanctioned, not to what was built. Completion is a separate record.

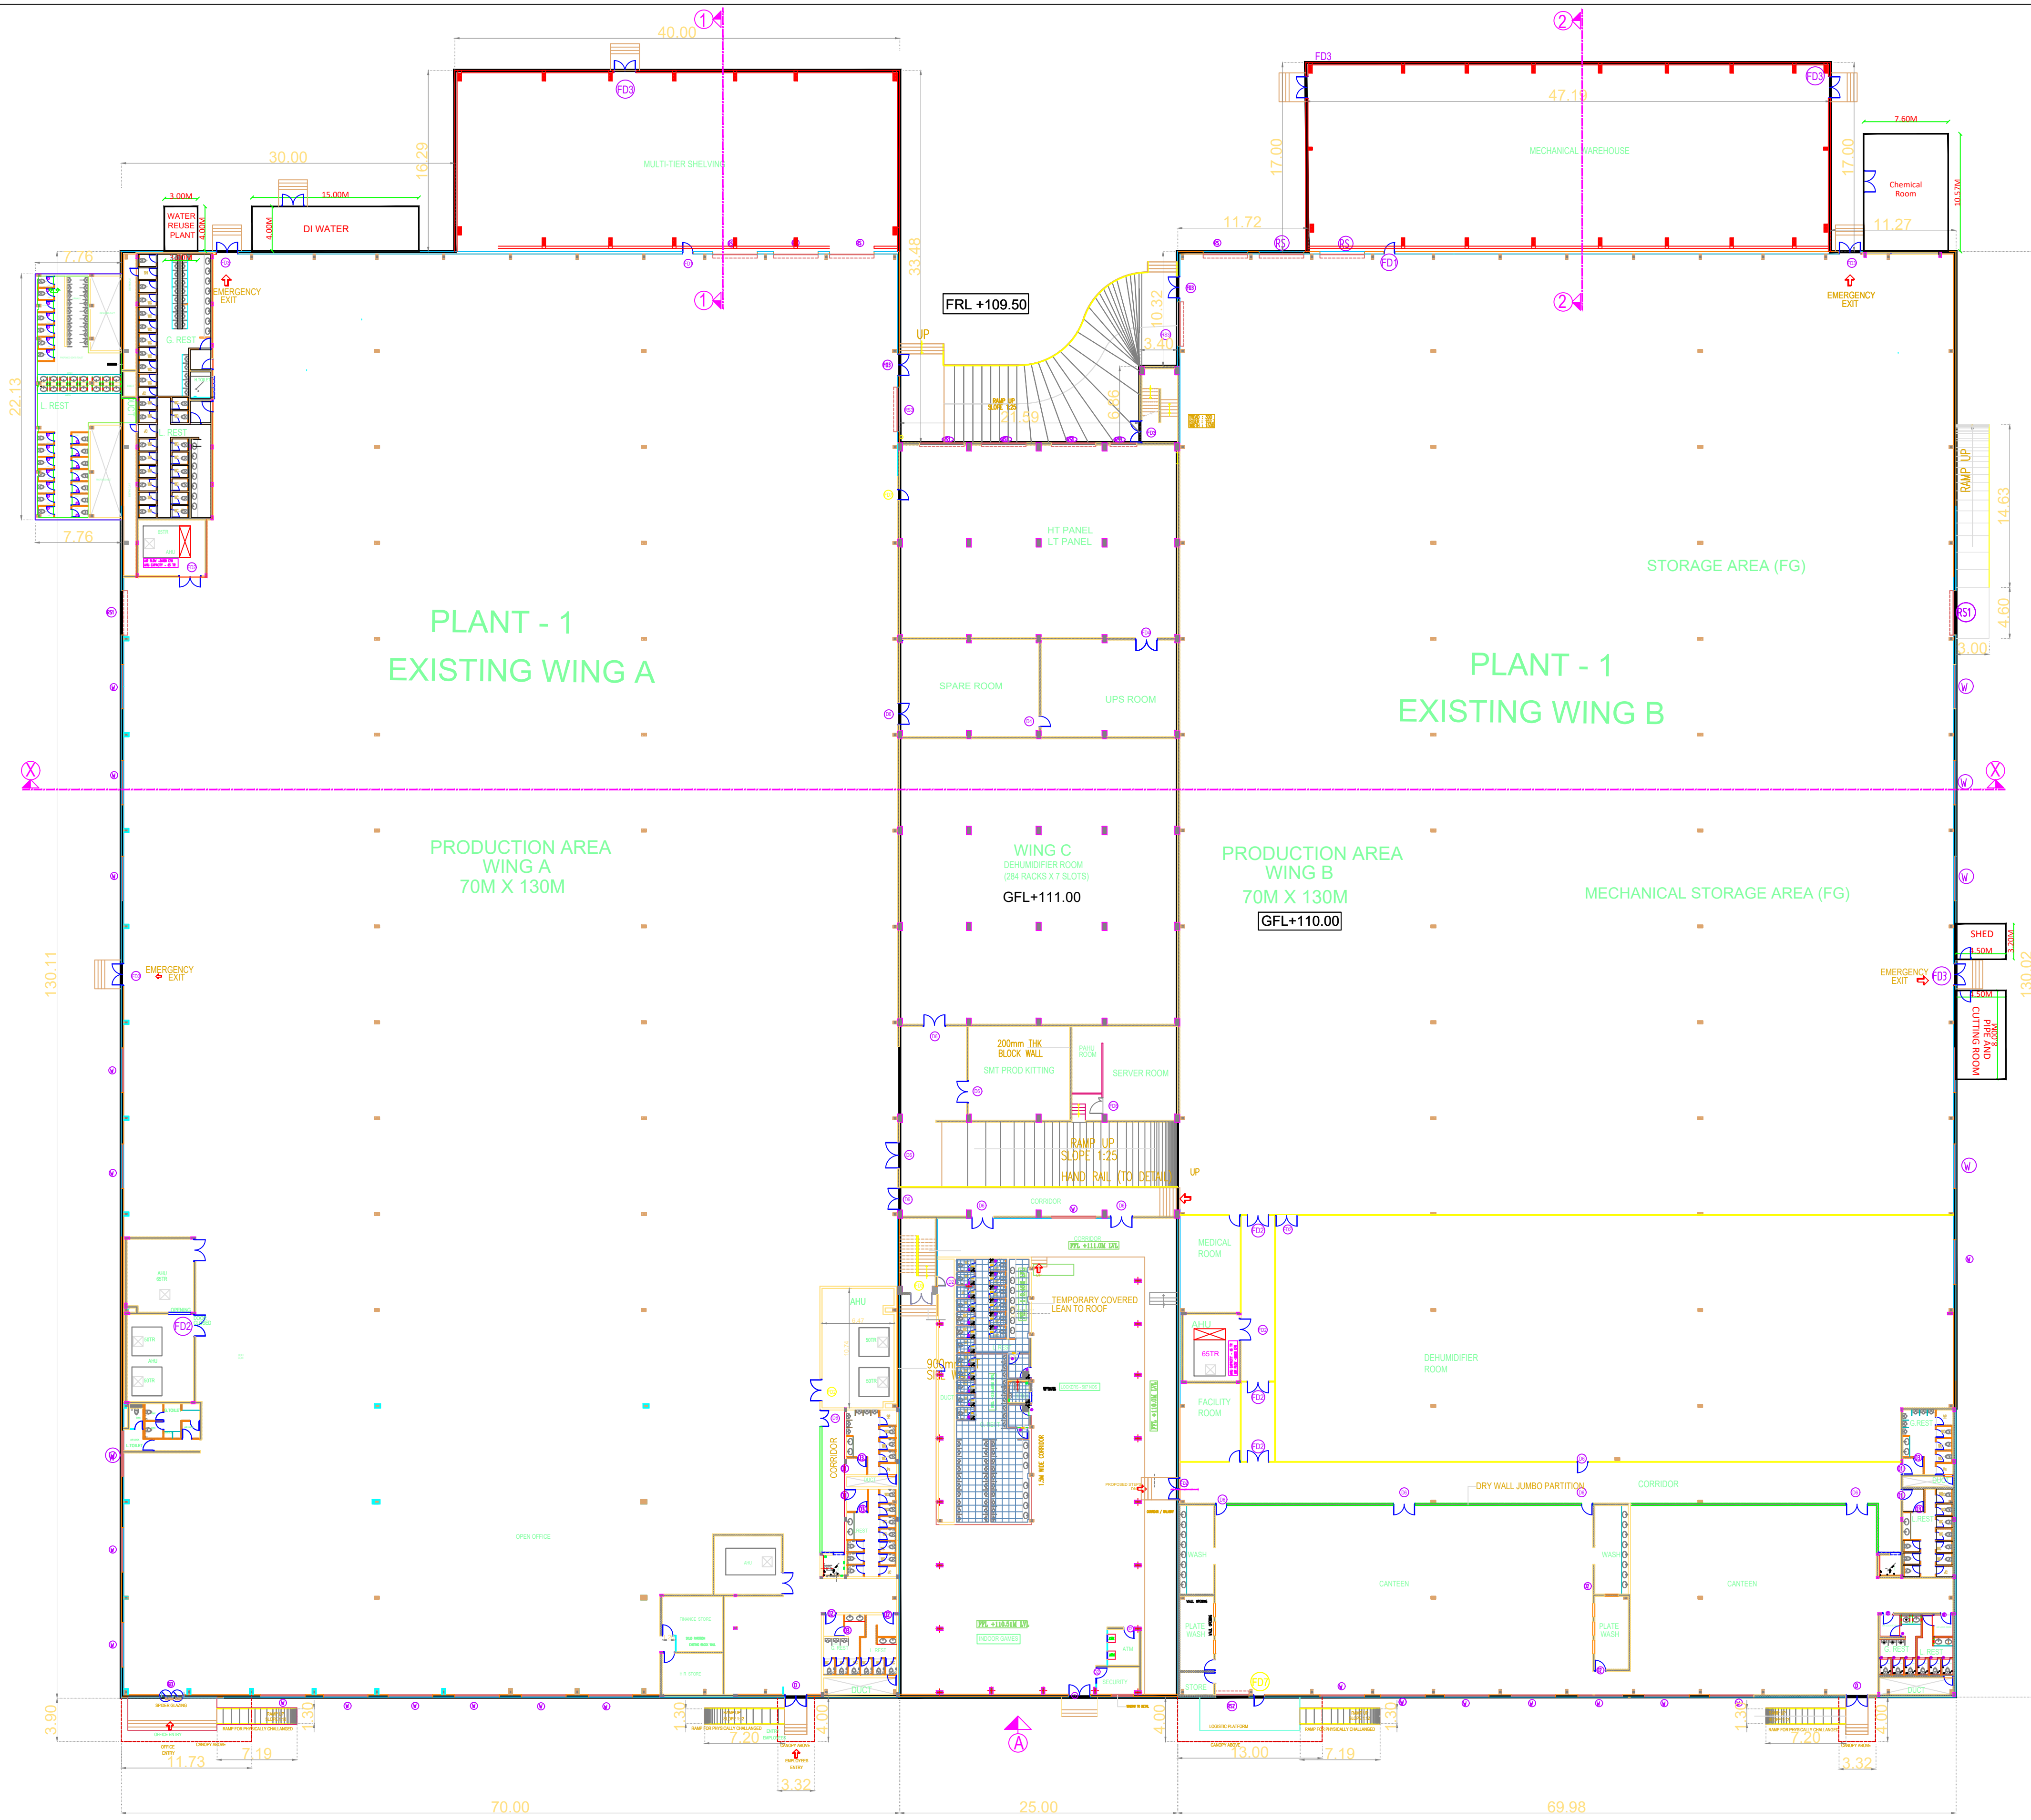

SCHEDULE OF JOINERY		
TYPE	DESCRIPTION	SIZE "M"
D3	DOOR	1.83X2.44M
D4	DOOR	1.50X2.44M
D5	DOOR	1.22X2.44M
RS	ROLLING SHUTTER	1.22X2.44M
RS1	ROLLING SHUTTER	3.00X2.44M
RS2	ROLLING SHUTTER	1.50X2.44M
RS3	ROLLING SHUTTER	4.00X4.00M
RS4	ROLLING SHUTTER	4.00X4.00M
RS5	ROLLING SHUTTER	2.00X2.44M
O	OPEN	1.83X2.44M
O1	OPEN	2.75X2.44M
O2	OPEN	1.00X2.44M
O3	OPEN	4.88X2.44M

SCHEDULE OF JOINERY		
TYPE	DESCRIPTION	SIZE "M"
W	WINDOW	4.58X1.50M
W1	WINDOW	2.44X1.50M
W2	WINDOW	1.83X1.50M
W3	WINDOW	4.00X1.50M
W4	WINDOW	0.60X1.50M
W5	WINDOW	1.50X1.50M
W6	WINDOW	1.20X1.50M
G	GATE	1.20X1.83M
V	VENTILATOR	0.61X0.61M
SD	SLIDING DOOR	1.00X2.44M
SD1	SLIDING DOOR	2.00X2.44M
MD	MESH DOOR	1.00X2.44M
D	DOOR	1.00X2.44M
D1	DOOR	2.00X2.44M

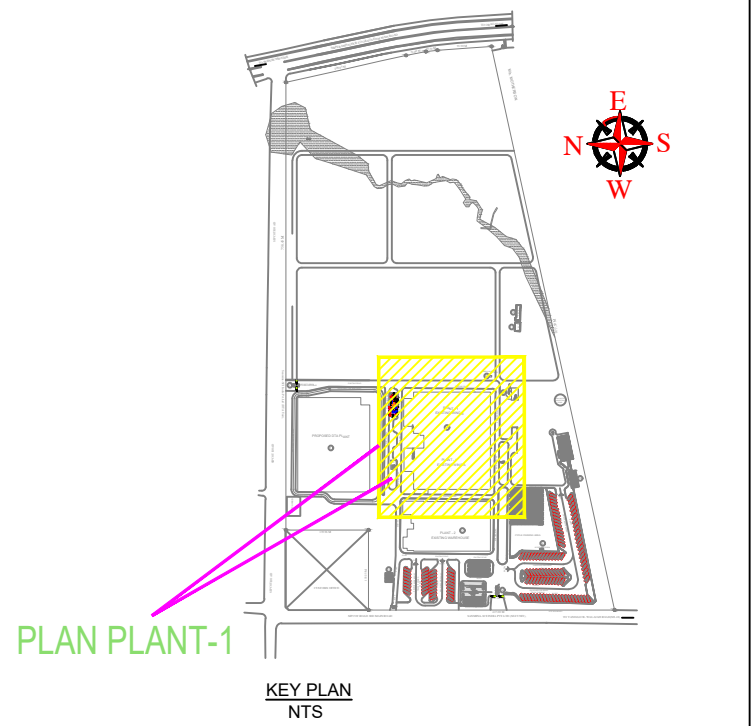

BUILDING FOR M/S SANMINA-SCI TECHNOLOGY INDIA PVT LTD
S.F.NO: 388 A PT, 407 PT, 408 PT, 409 PT, 410 A PT, 411 PT, 412, 413 PT, 414 PT, 415 PT, 416, 417, 418, 419, 420 PT, 421 PT, 422 PT, 423 PT, 427 PT, 428, 429, 430, 431, 432, 433, 434, 435, 436, 437 PT, 438 PT, 439 PT, 440 PT, 441 PT, 445, 446, 447, 448, 449 PT, 450, 451 PT, 459 A PT, 460 PT OF MATHER VILLAGE AND S.F.NO: 455 PT, 458 PT, 460 PT OF VALLAM B VILLAGE, SRIRAMPUR TALUK, KANCHI DISTRICT-605 004, TAMIL NADU.
FOR ELECTRONIC MANUFACTURING FACTORY
HORSE POWER - 10295.42

NOTE : ALL DIMENSIONS AREA IN METER
PLAN PLANT-1
GROUND FLOOR PLAN
COLOUR INDEX :
PROPOSED BOUNDARY :
ROAD :
DRIVEWAY :
APPLICANT :
REFERENCE :
SCALE : 1:200
DATE : 15.05.2023
N
W
E
S


For SANMINA-SCI TECHNOLOGY INDIA PVT. LTD.,
P. Elanar
Authorized Signatory

AUTHORIZED SIGNATORY
REGISTERED STRUCTURAL ENGINEER :
V. Siva
V. SIVA, M.E.,
STRUCTURAL ENGINEER-1 GRADE-I
CGLDIST/SE/GR/2023/11/008
79, 4th Street, K.K Nagar, Salamadu,
Villupuram - 605 401.

AUTHORIZED SIGNATORY
ARCHITECT/REGISTERED ENGINEER:-
C.N. RAGHAVENDRAN
B.Arch, (Hons)M.Arch, (Call) F.I.L.A.,
Assoc. A.I.A.,
REGISTERED ARCHITECT
CA/75/1222
REGISTERED VALUER, C-179, OF 1988
NO. 10, KARPAGAMBAL NAGAR,
LUZ, MYLAPORE, CHENNAI-600 004.


AUTHORIZED SIGNATORY
BUILDING - PLANT II SHEET NO : 07 / 23



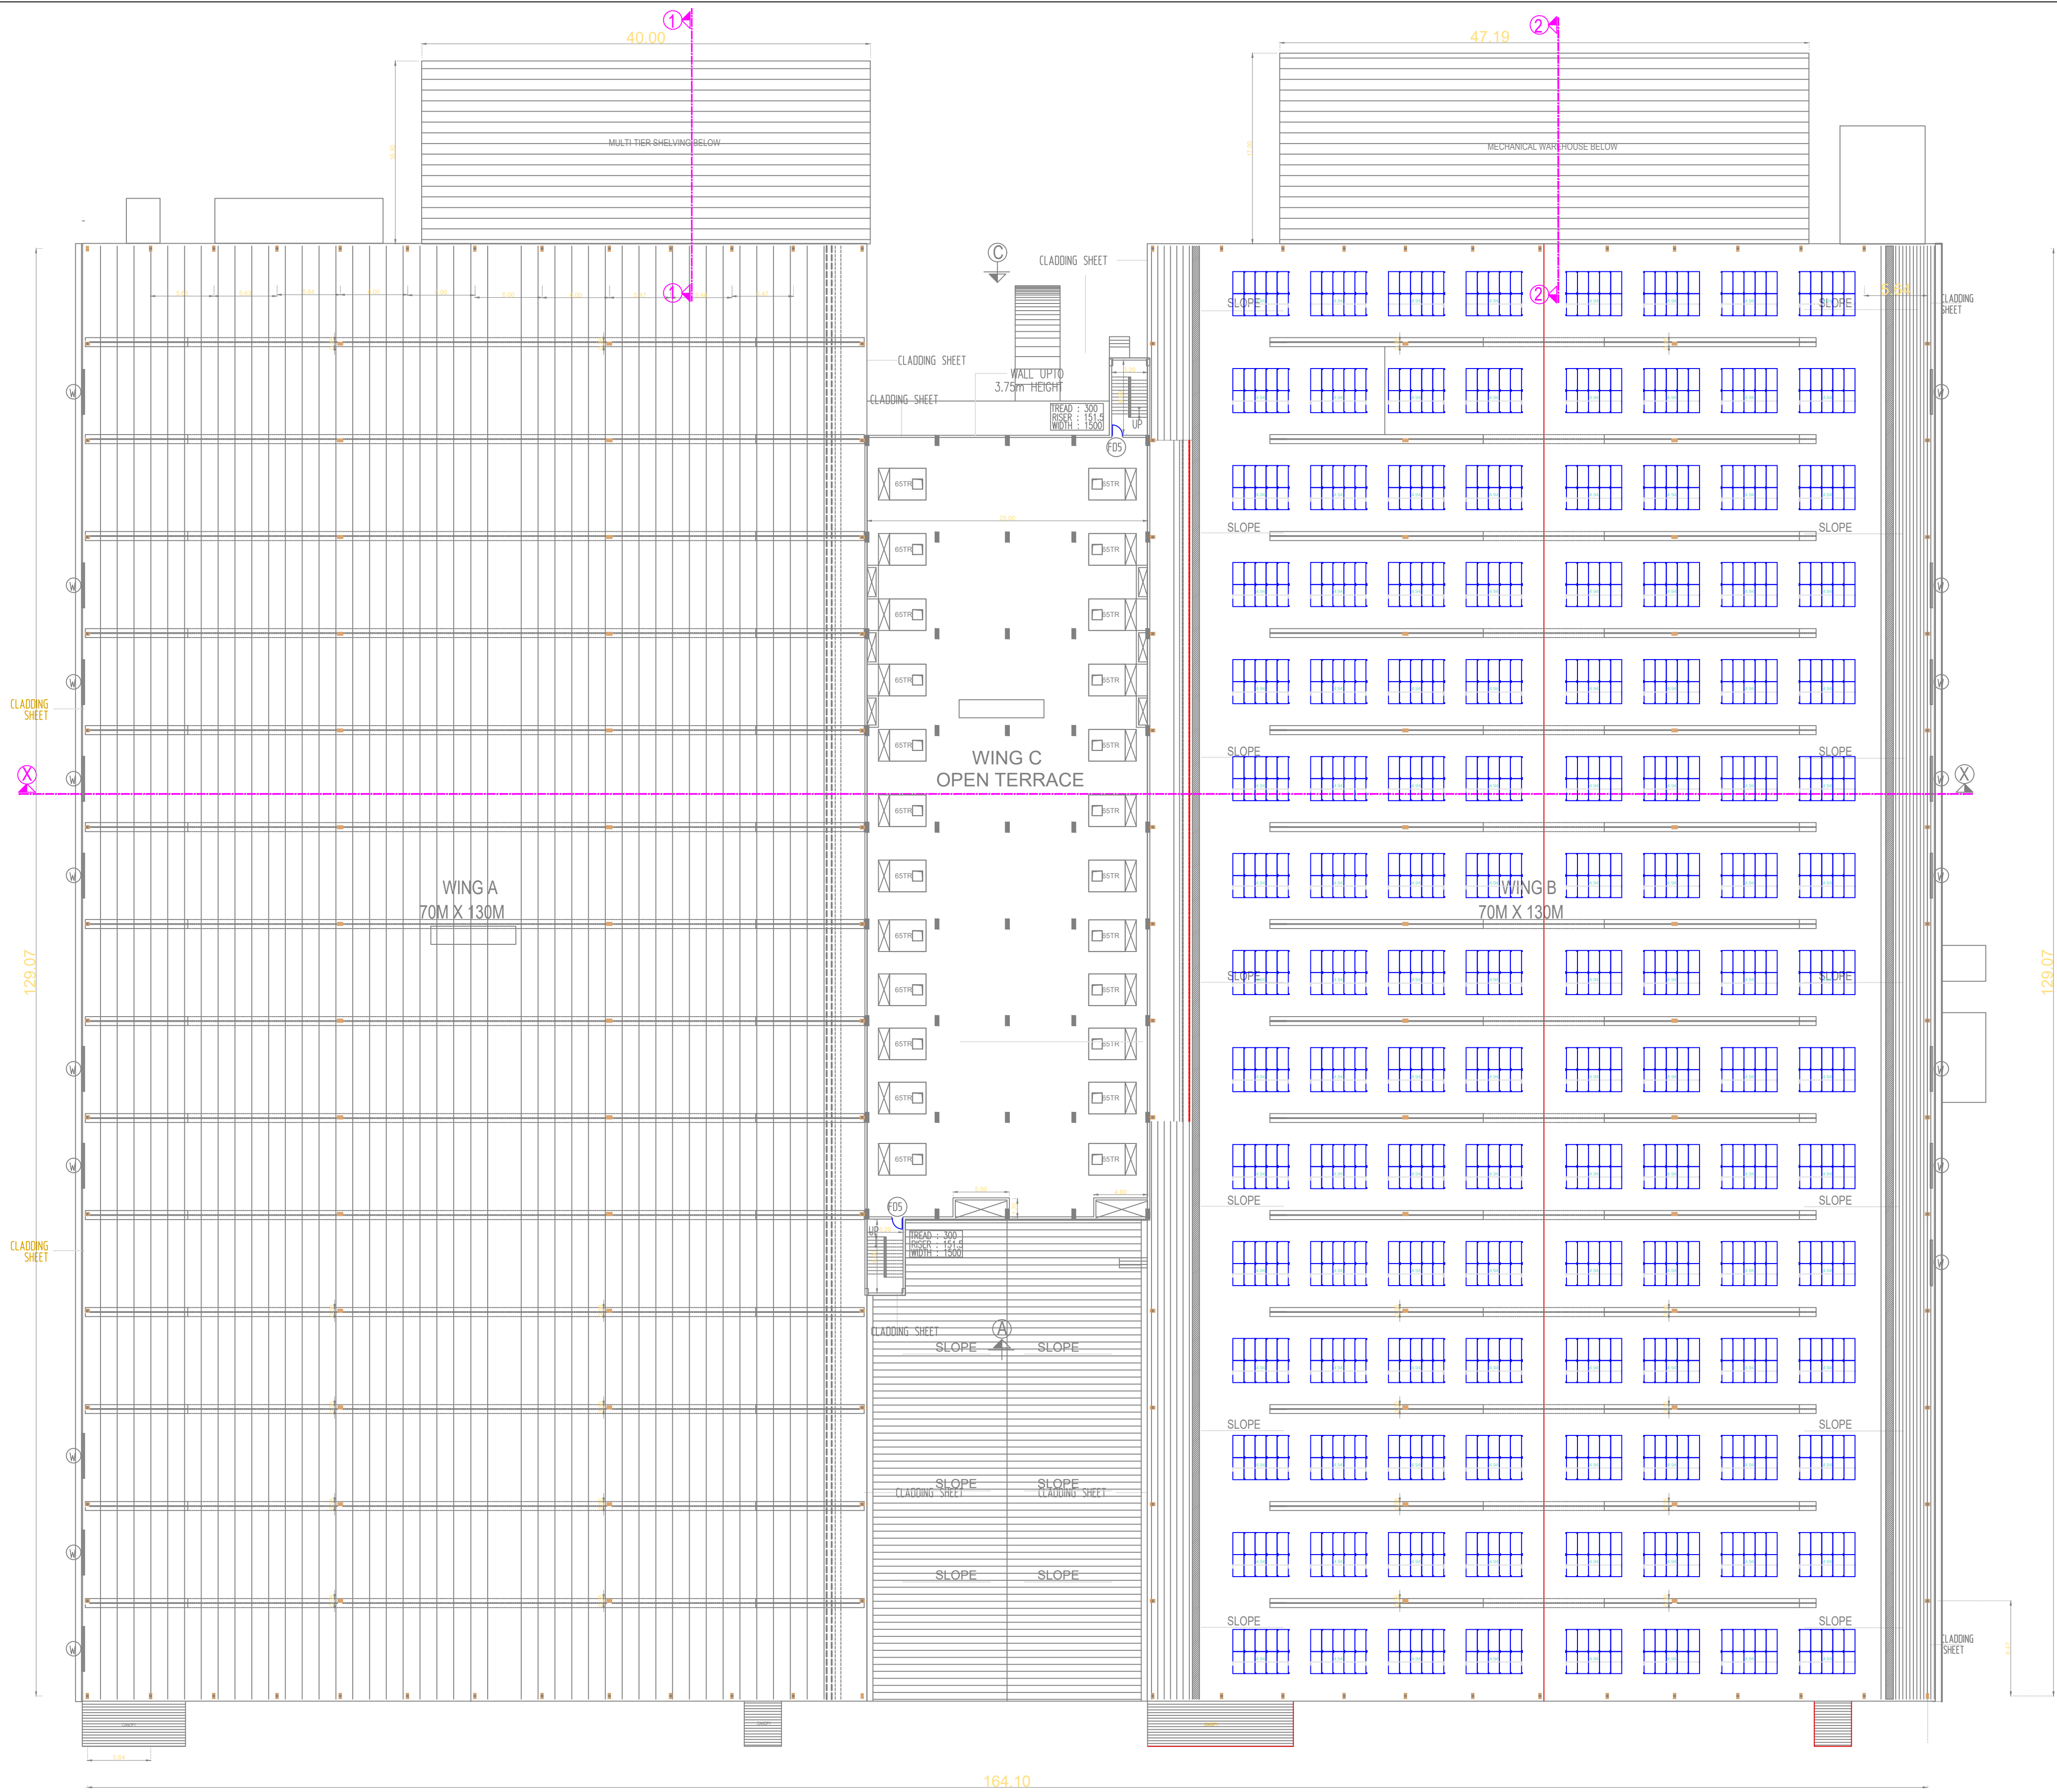

SCHEDULE OF JOINERY		
TYPE	DESCRIPTION	SIZE "M"
D3	DOOR	1.83X2.44M
D4	DOOR	1.50X2.44M
D5	DOOR	1.22X2.44M
R5	ROLLING SHUTTER	1.22X2.44M
R51	ROLLING SHUTTER	3.00X2.44M
R52	ROLLING SHUTTER	1.50X2.44M
R53	ROLLING SHUTTER	4.00X4.00M
R54	ROLLING SHUTTER	4.00X4.00M
R55	ROLLING SHUTTER	2.00X2.44M
O	OPEN	1.83X2.44M
O1	OPEN	2.75X2.44M
O2	OPEN	1.00X2.44M
O3	OPEN	4.88X2.44M

SCHEDULE OF JOINERY		
TYPE	DESCRIPTION	SIZE "M"
W	WINDOW	4.58X1.50M
W1	WINDOW	2.44X1.50M
W2	WINDOW	1.83X1.50M
W3	WINDOW	4.00X1.50M
W4	WINDOW	0.60X1.50M
W5	WINDOW	1.50X1.50M
W6	WINDOW	1.20X1.50M
G	GATE	1.20X1.83M
V	VENTILATOR	0.61X0.61M
SD	SLIDING DOOR	1.00X2.44M
SD1	SLIDING DOOR	2.00X2.44M
MD	MESH DOOR	1.00X2.44M
D	DOOR	1.00X2.44M
D1	DOOR	2.00X2.44M

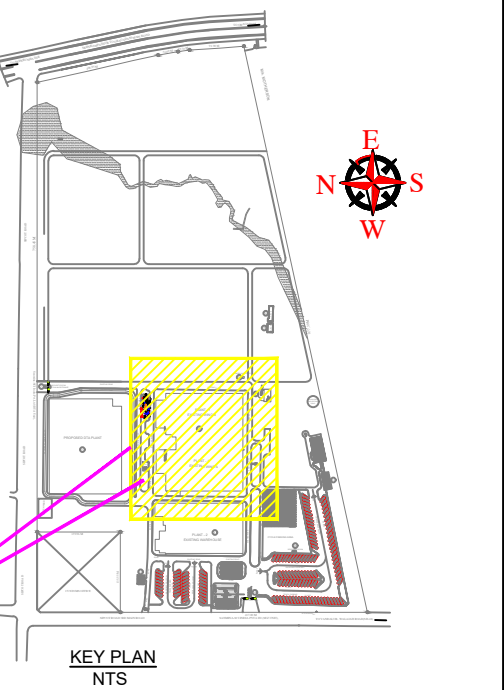

BUILDING FOR MS SANMINA-SCI TECHNOLOGY INDIA PVT LTD
S.F.NO: 388 A PT, 407 PT, 408 PT, 409 PT, 410 A PT, 411 PT, 412, 413 PT, 414 PT, 415 PT, 416, 417, 418, 419, 420 PT, 421 PT, 423 PT, 426 PT, 427 PT, 428, 429, 430, 431, 432, 433, 434, 435, 436, 437 PT, 438 PT, 442 PT, 443 PT, 444 PT, 445, 446, 447, 448, 449 A PT, 450, 451 PT, 459 A PT, OF MATHUR VILLAGE AND S.F.NO: 455 PT, 458 PT, 460 PT OF VALLAM B VILLAGE, SRIPERUMBUDUR TALUK, KANCHEEPURAM DISTRICT - 602 105, TAMIL NADU.

FOR ELECTRONIC MANUFACTURING FACTORY
NOTE : ALL DIMENSIONS AREA IN METER

PLAN PLANT-I	
ROOF & TERRACE PLAN	
COLOUR INDEX :	REFERENCE :
PROPOSED : ☐	SCALE : 1:200
BOUNDARY : ☐	DATE : 15.05.2023
ROAD : ☐	
DRIVEWAY : ☐	
APPLICANT :	

For **SANMINA-SCI TECHNOLOGY INDIA PVT. LTD.,**
P. Elan
Authorized Signatory

AUTHORIZED SIGNATORY

REGISTERED STRUCTURAL ENGINEER :

V. Siva
V. SIVA, M.E.,
STRUCTURAL ENGINEER GRADE-I
COLDIST/SE/GR-I/2023/11008
79,4th Street, K.K Nagar, Salemdu,
Vilupuram - 605 401.


AUTHORIZED SIGNATORY

ARCHITECT/REGISTERED ENGINEER:-


C.N. Raghavendran
C.N. RAGHAVENDRAN
B.Arch, (Hons)M.Arch, (Call) F.I.I.A.,
Assoc. A.I.A.,
REGISTERED ARCHITECT
CA/75/1222
REGISTERED VALUER, C-179, OF 1988
NO. 10, KARFACAMBA NAGAR,
LUZ, MYLAPORE, CHENNAI-600 004.

AUTHORIZED SIGNATORY


BUILDING - PLANT II SHEET NO : 08 / 23

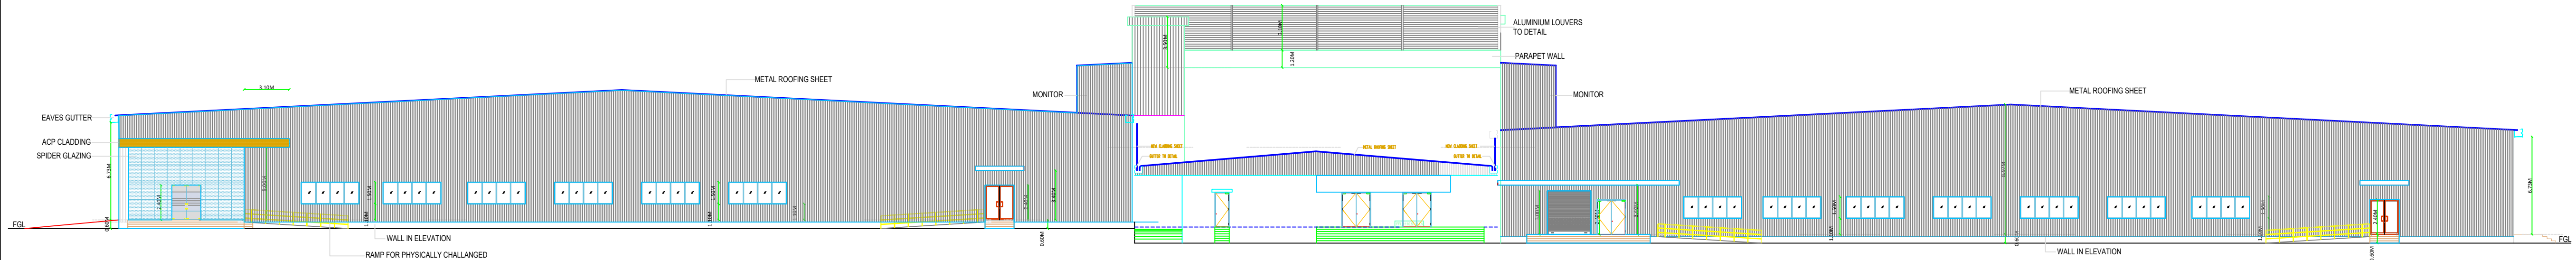

ELEVATION - A

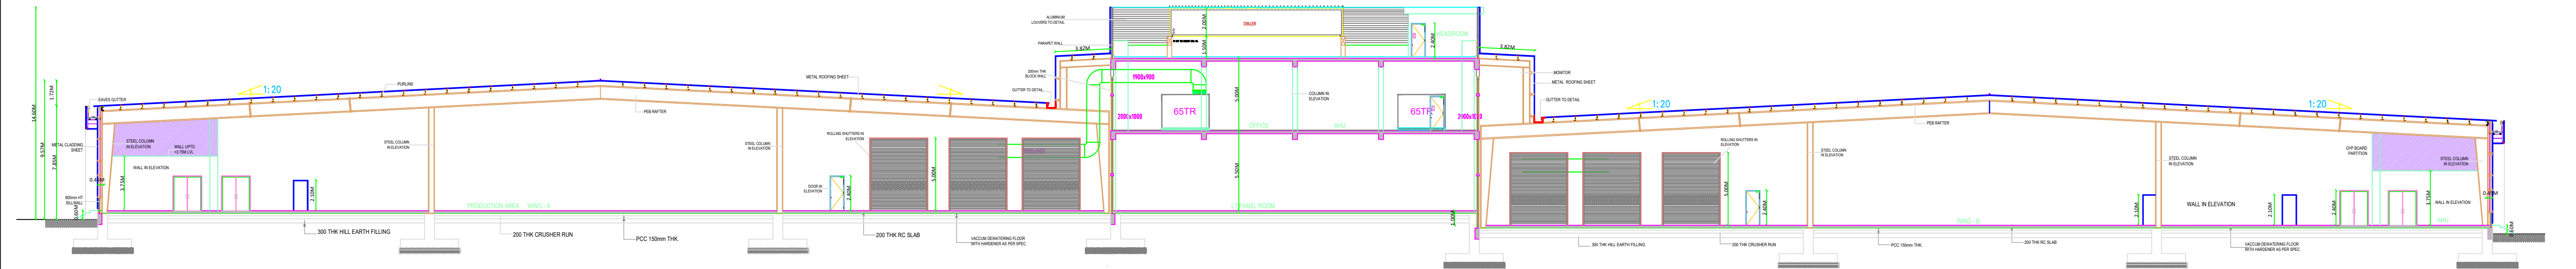


SECTION - XX

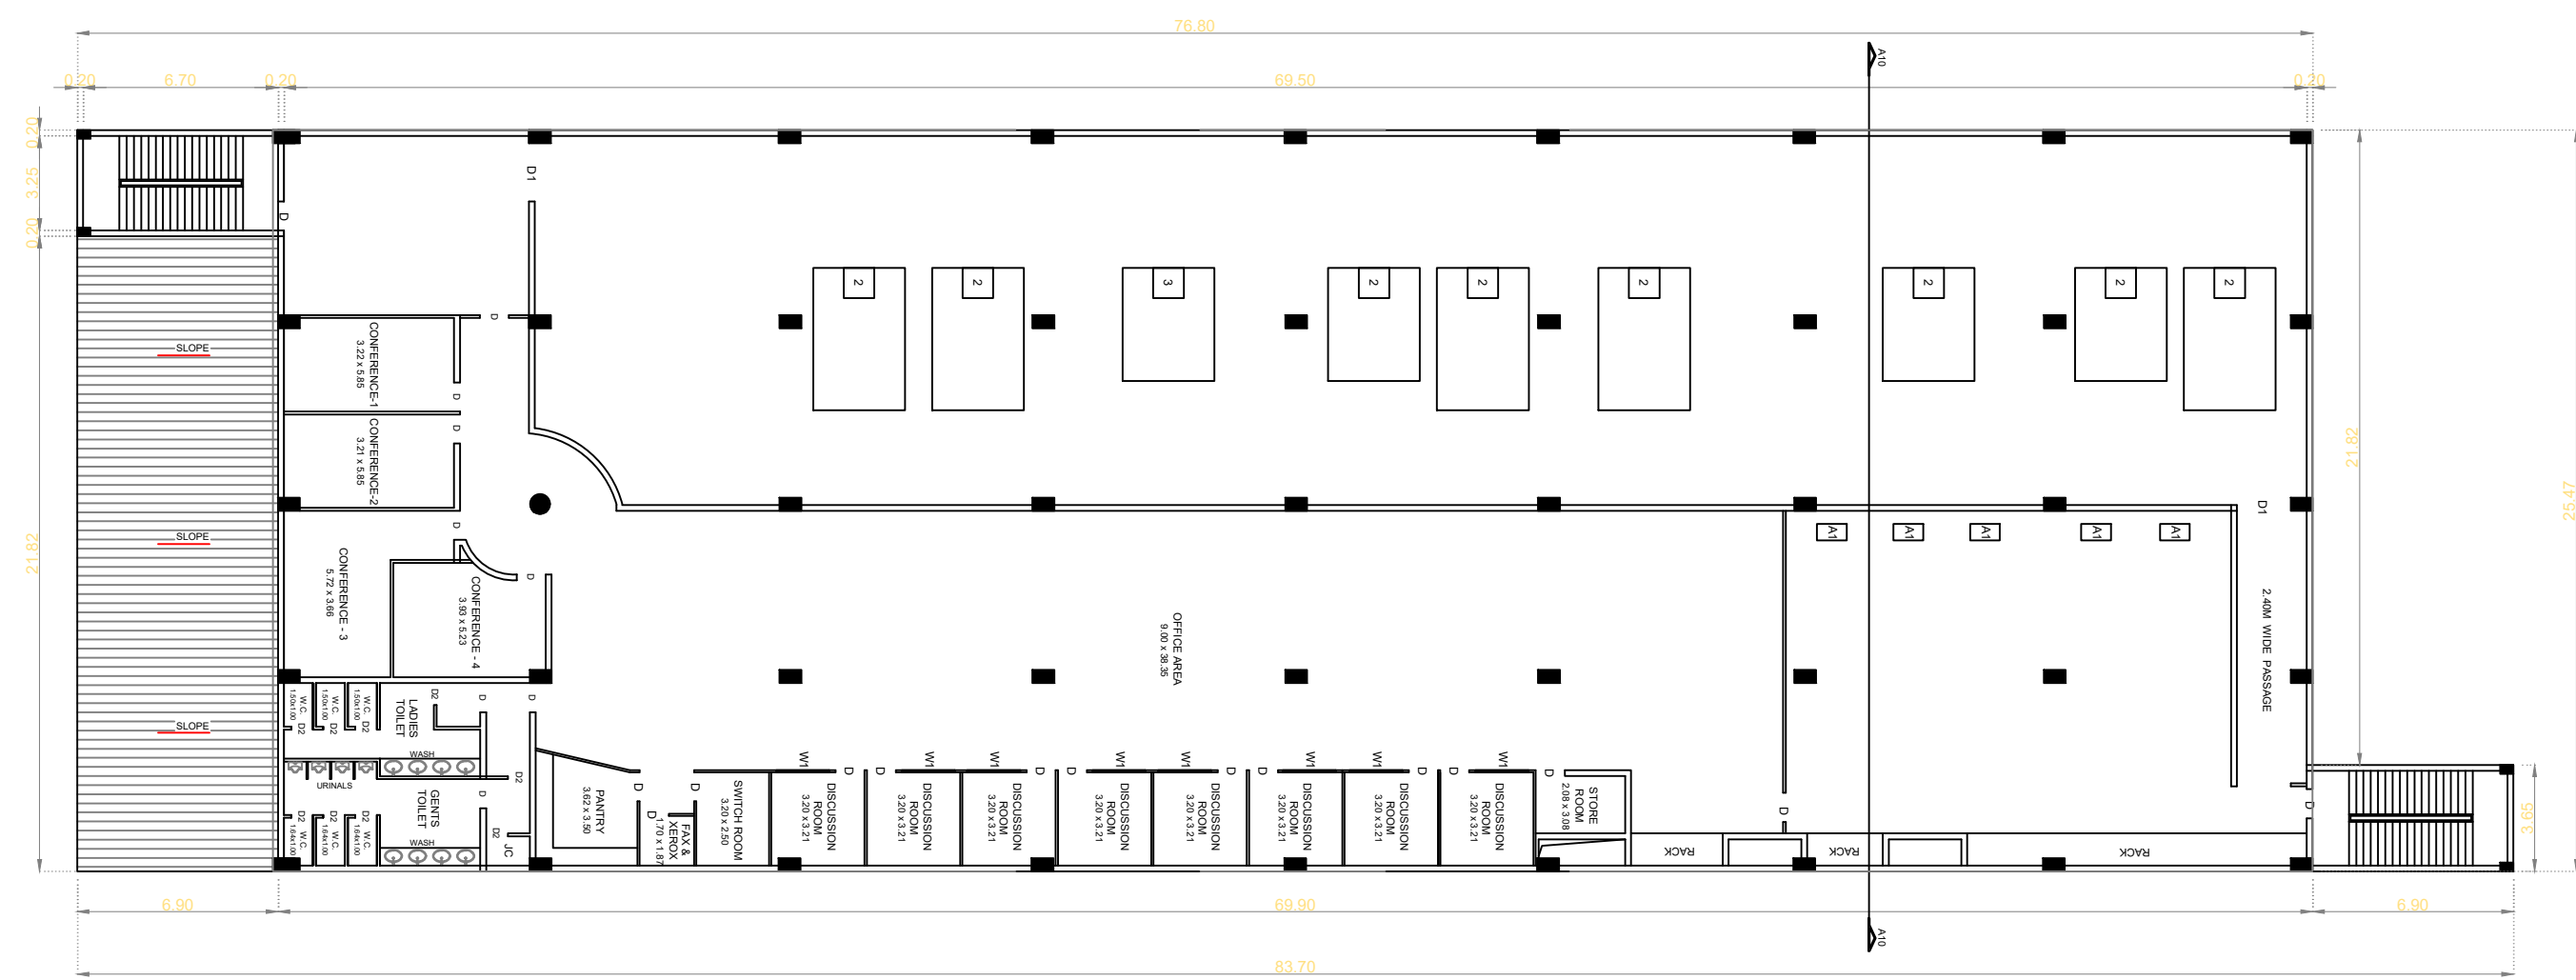


FIRST FLOOR PLAN

SCHEDULE OF JOINERY		
TYPE	DESCRIPTION	SIZE "M"
W	WINDOW	4.58X1.50M
W1	WINDOW	2.44X1.50M
W2	WINDOW	1.83X1.50M
W3	WINDOW	4.00X1.50M
W4	WINDOW	0.60X1.50M
W5	WINDOW	1.50X1.50M
W6	WINDOW	1.20X1.50M
G	GATE	1.20X1.83M
V	VENTILATOR	0.61X0.61M
SD	SLIDING DOOR	1.00X2.44M
SD1	SLIDING DOOR	2.00X2.44M
MD	MESH DOOR	1.00X2.44M
D	DOOR	1.00X2.44M
D1	DOOR	2.00X2.44M

SCHEDULE OF JOINERY		
TYPE	DESCRIPTION	SIZE "M"
D3	DOOR	1.83X2.44M
D4	DOOR	1.50X2.44M
D5	DOOR	1.22X2.44M
R5	ROLLING SHUTTER	1.22X2.44M
R51	ROLLING SHUTTER	3.00X2.44M
R52	ROLLING SHUTTER	1.50X2.44M
R53	ROLLING SHUTTER	4.00X4.00M
R54	ROLLING SHUTTER	4.00X4.00M
R55	ROLLING SHUTTER	2.00X2.44M
O	OPEN	1.83X2.44M
O1	OPEN	2.75X2.44M
O2	OPEN	1.00X2.44M
O3	OPEN	4.88X2.44M

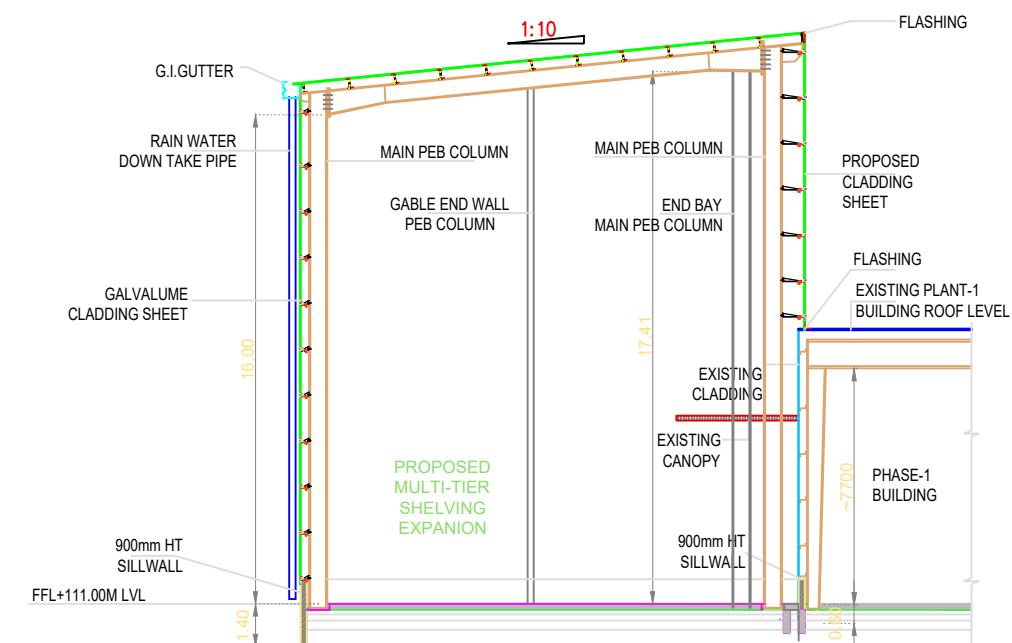

SECTION 1-1

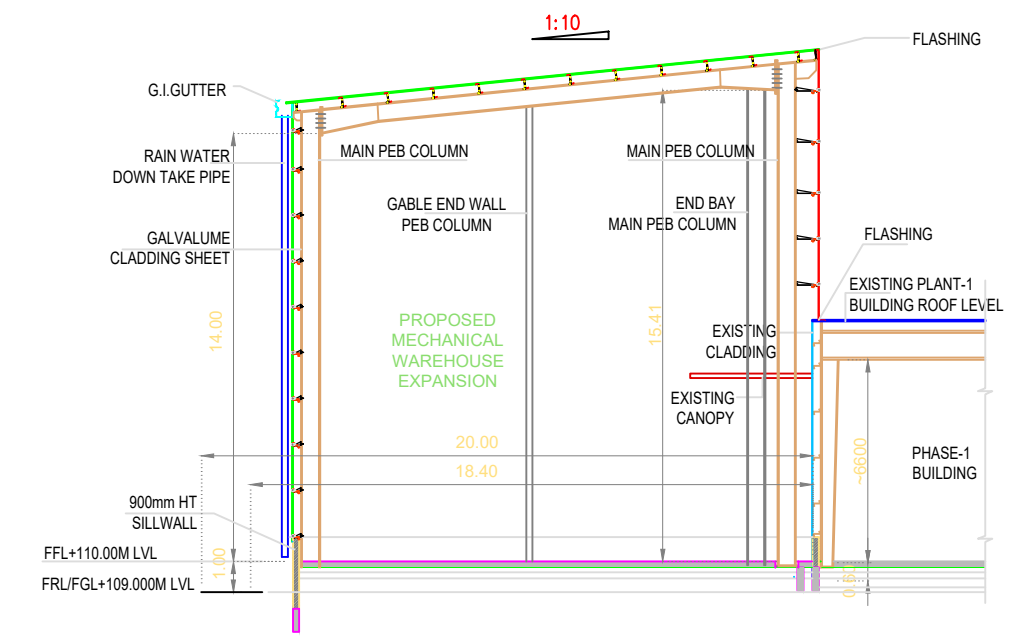

SECTION 2-2

NOTE : ALL DIMENSIONS AREA IN METER

PLAN PLANT-1

FIRST FLOOR PLAN, ELEVATION & SECTION

COLOUR INDEX :	REFERENCE :
PROPOSED ☐	SCALE : 1:150
BOUNDARY ☐	DATE : 15.05.2023
ROAD ☐	
DRIVEWAY ☐	

APPLICANT :

For SANMINA-SCI TECHNOLOGY INDIA PVT. LTD.,

P. Elanor

Authorised Signatory

AUTHORIZED SIGNATORY

REGISTERED STRUCTURAL ENGINEER :

V. Siva

V. SIVA, M.E.,

STRUCTURAL ENGINEER GRADE-I

CGLDIST/SE/GR-I/2023/11/008

78,4th Street, K.K.Nagar, Salamedu,

Villupuram - 605 401.

AUTHORIZED SIGNATORY

ARCHITECT/REGISTERED ENGINEER:-

C.N. Raghavendran

C.N. RAGHAVENDRAN

B.Arch, (Hons)M.Arch, (Calif) F.I.I.A.,

Assoc. A.I.A.,

REGISTERED ARCHITECT

CA/75/1222



REGISTERED VALUER, C-1/79, OF 1968

NO. 10, KARPAGAMBAL NAGAR,


LUZ, MYLAPORE, CHENNAI-600 004.

AUTHORIZED SIGNATORY

BUILDING - PLANT II	SHEET NO : 09 / 23
---------------------	--------------------

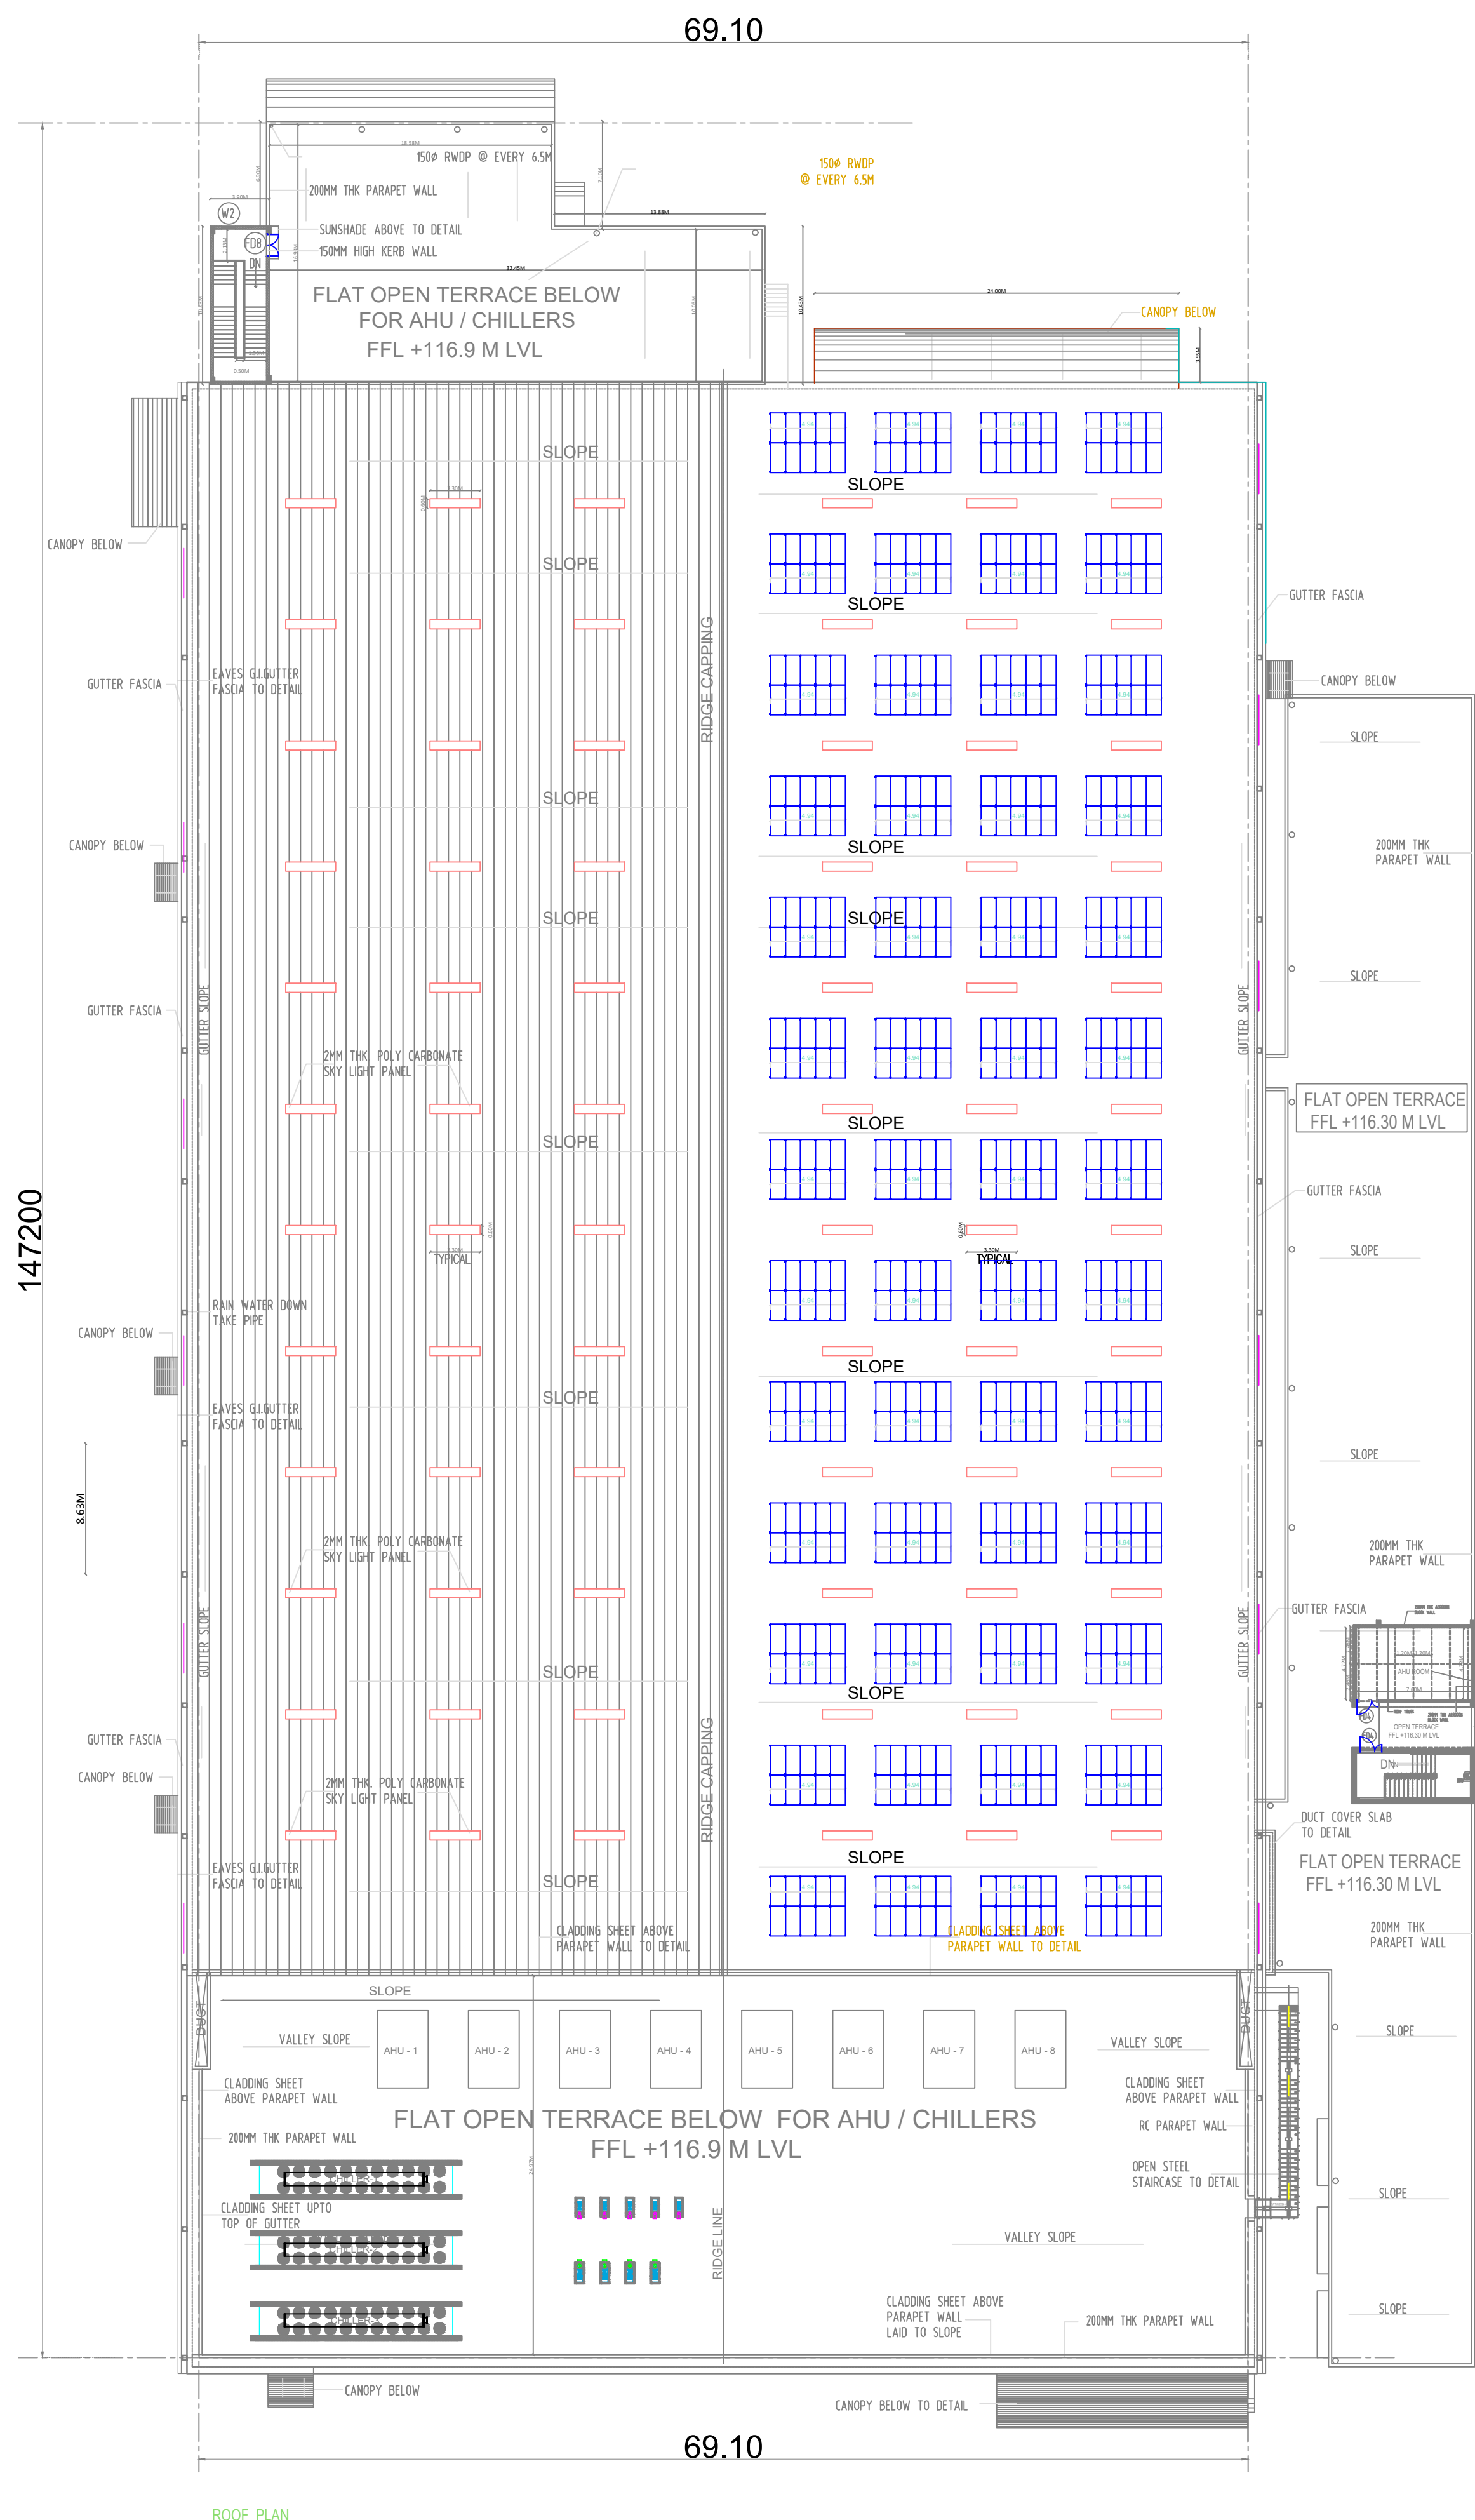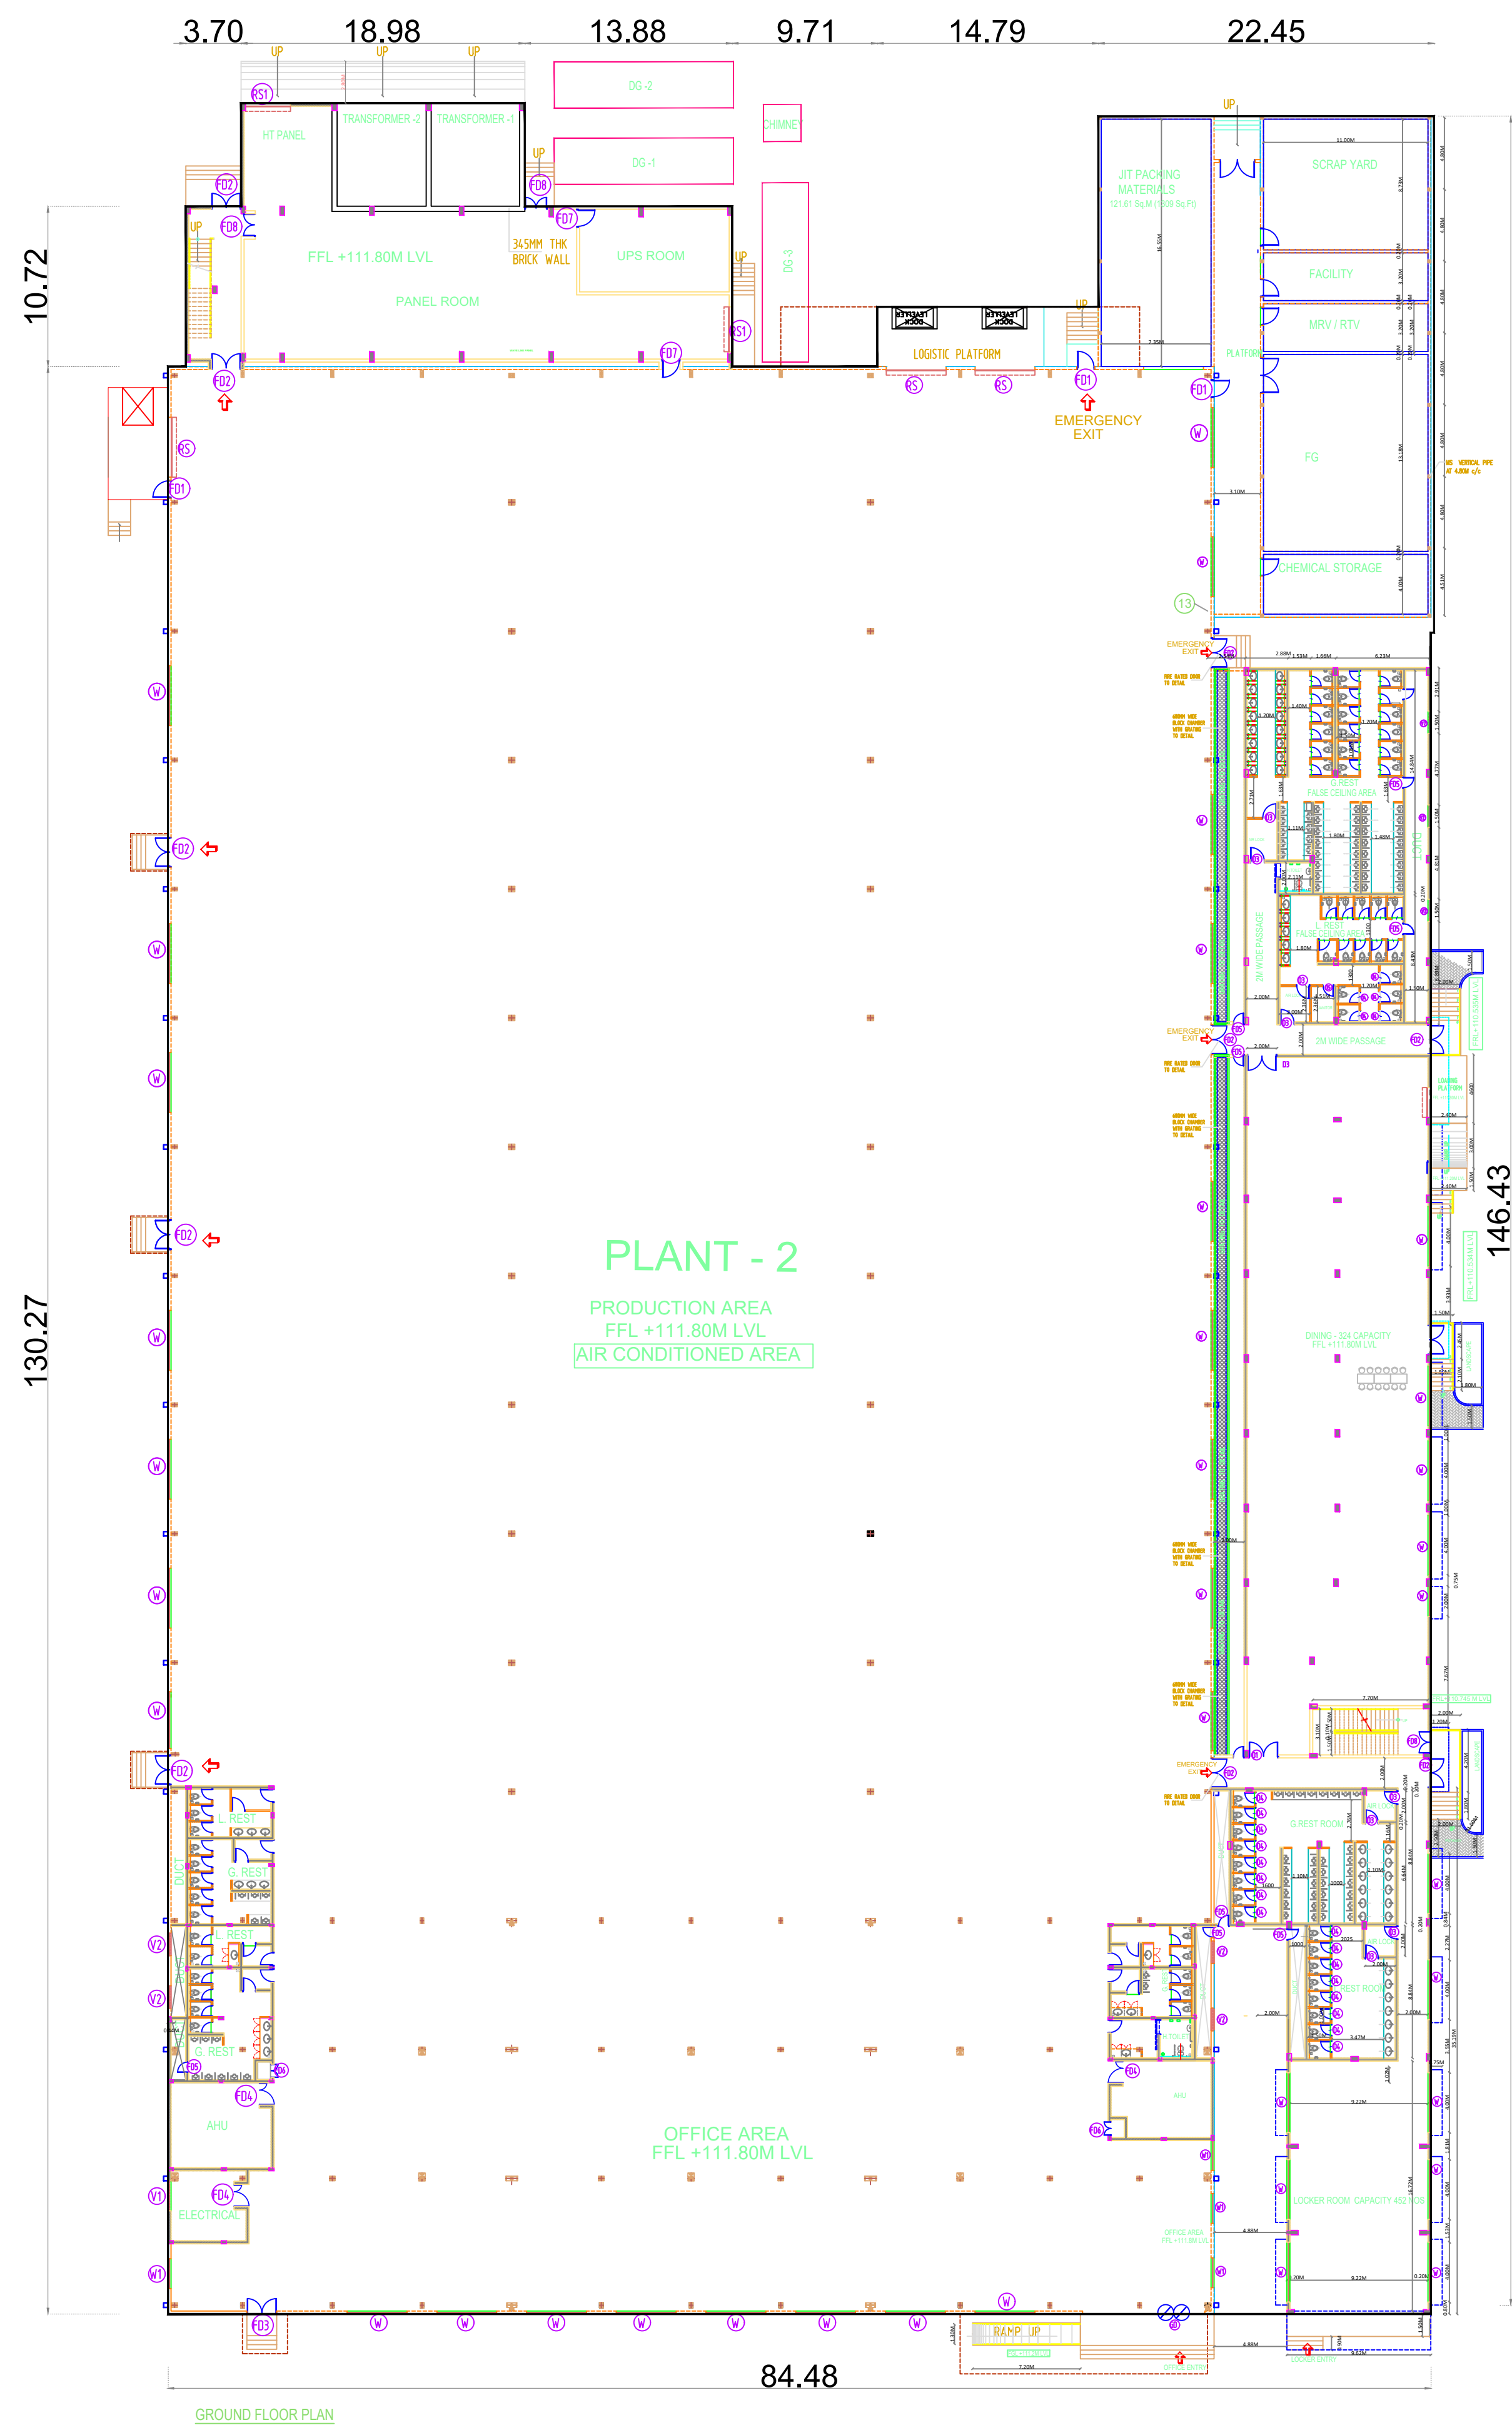

SCHEDULE OF JOINERY		
TYPE	DESCRIPTION	SIZE "MM"
R5	ROLLING SHUTTER	4000 X 4000
RS1	ROLLING SHUTTER	3000 X 3000
F01	FIRE RATED METAL DOOR	1200 X 2400
F02	FIRE RATED METAL DOOR	2000 X 2400
F03	FIRE RATED METAL DOOR	2000 X 2400
F04	FIRE RATED METAL DOOR	1500 X 2400
F05	FIRE RATED METAL DOOR	750 X 1500
F06	FIRE RATED METAL DOOR	900 X 1500
F07	FIRE RATED METAL DOOR	1200 X 2400
F08	FIRE RATED METAL DOOR	1500 X 2400
W1	ALUMINIUM FRAME WITH FIXED CUM SLIDING WINDOW	2000 X 1200
V1	ALUMINIUM FRAME WITH FIXED CUM SLIDING WINDOW	2000 X 1200
W2	ALUMINIUM FRAME WITH FIXED CUM SLIDING WINDOW	2000 X 1200
V1	ALUMINIUM FRAME WITH FIXED CUM SLIDING WINDOW	1500 X 1200
V2	ALUMINIUM FRAME WITH FIXED CUM SLIDING WINDOW	1500 X 600

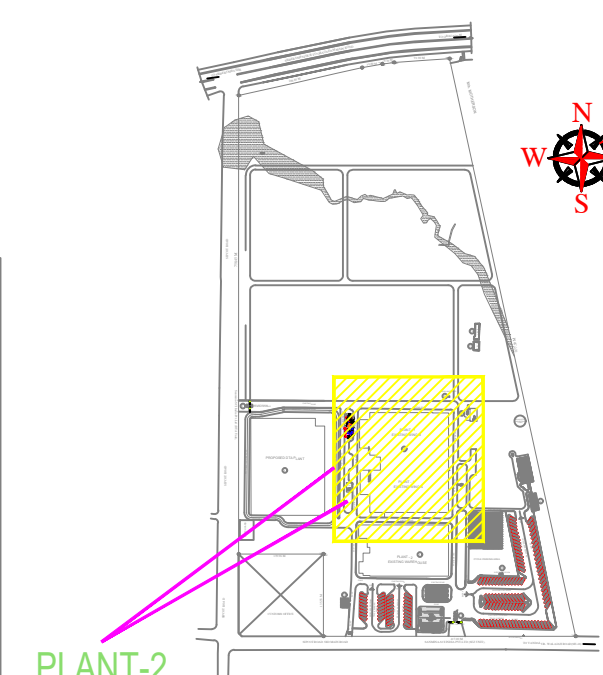

BUILDING FOR MS SANMINA -SCI TECHNOLOGY INDIA PVT L
S.E.NO: 388 A PT, 407 PT, 408 PT, 409 PT, 410 A PT, 411 PT, 412,
413 PT, 414 PT, 415 PT, 416, 417, 418, 419, 420 PT, 421 PT,
423 PT, 426 PT, 427 PT, 428, 429, 430, 431, 432, 433, 434,
435, 436, 437 PT, 438 PT, 442 PT, 443 PT, 444 PT, 445, 446,
447, 448, 449 A PT, 450, 451 PT, 459 A PT, OF MATHUR
VILLAGE AND S.E.NO: 455 PT, 458 PT, 460 PT OF VALLAM B
VILLAGE, SRIPERUMBUDUR TALUK,
KANCHEEPURAM DISTRICT -602 105, TAMIL NADU.

FOR ELECTRONIC MANUFACTURING FACTORY
HORSE POWER = 6680.94

NOTE : ALL DIMENSIONS AREA IN METER

PLANT-II

GROUND FLOOR PLAN & ROOF PLAN

COLOUR INDEX :	REFERENCE :
----------------	-------------

PROPOSED	SCALE : 1/200	N
--	---------------	---

BOUNDARY		DATE : 15.05.2023	
----------	----------------------	-------------------	---

ROAD			

DRIVEWAY	☐		S
APPROXIMATE			

APPLICANT:	

© 2006 The Authors

For SANMINA-SCI TECHNOLOGY INDIA PVT. LTD.,

D. Gianni:

Y. C. C. C. C.

Authorised Signatory

1000

.....

AUTHORIZED SIGNATORY

REGISTERED STRUCTURAL ENGINEER :

2.1.1.1

V. Surin

V. SIVA, M.E.,
STRUCTURAL ENGINEER GRADE-I

STRUCTURAL ENGINEER
CGLDIST/SE/GR-I/2023/11/008
M. M. M. Salameh

79, 4th Street, K.K.Nagar, Salem,
Villupuram - 605 401.

.....

AUTHORIZED SIGNATORY




ARCHITECT/REGISTERED ENGINEER:-

1. D. 1




601.8

[Signature]


C.N. RAGHAVENDRAN
B Arch. (Hons) M Arch. (Calif) F.I.A.

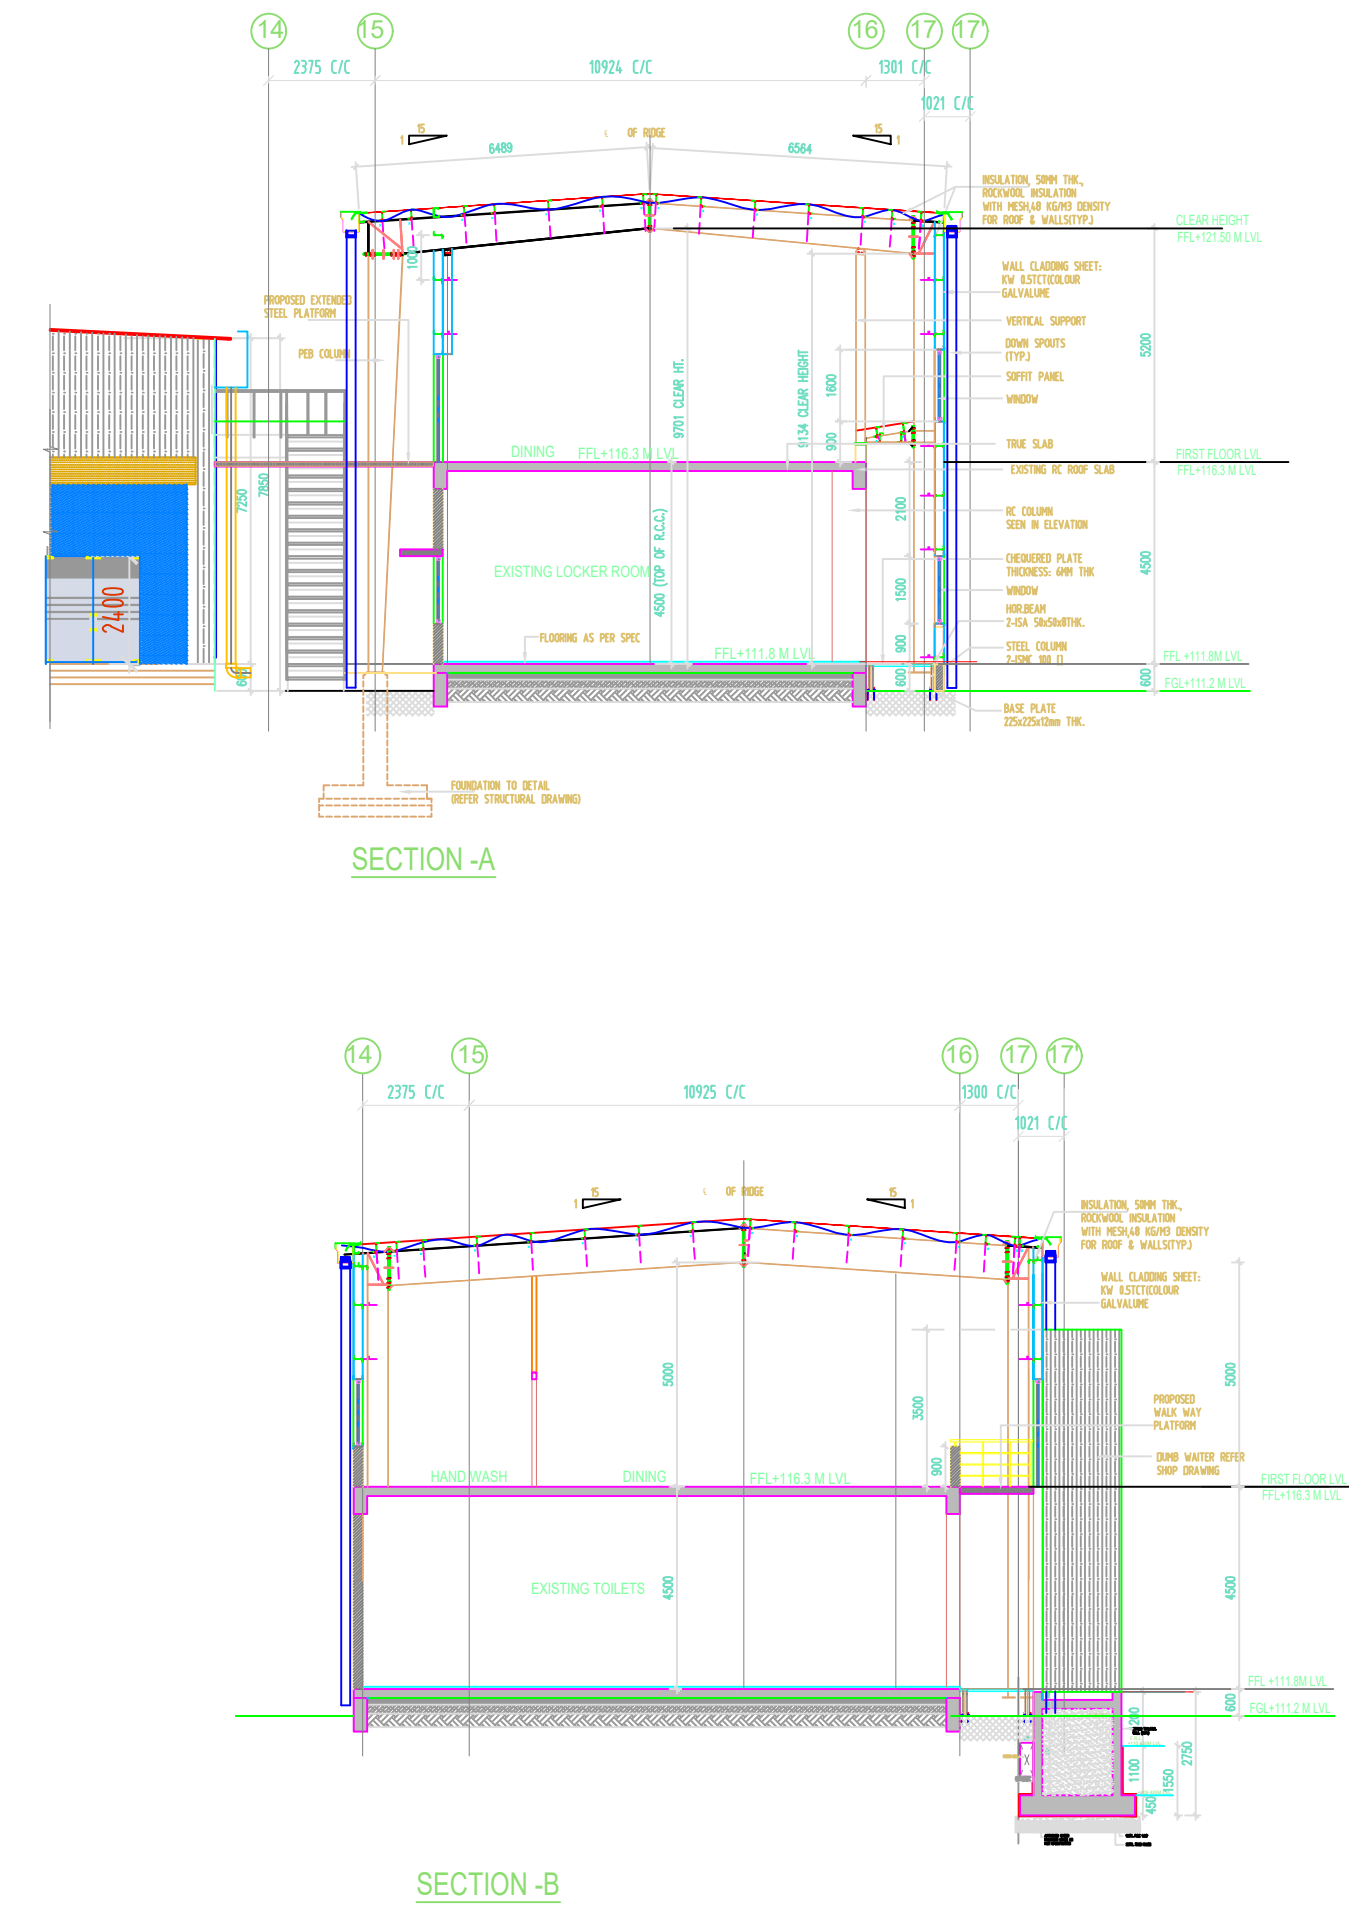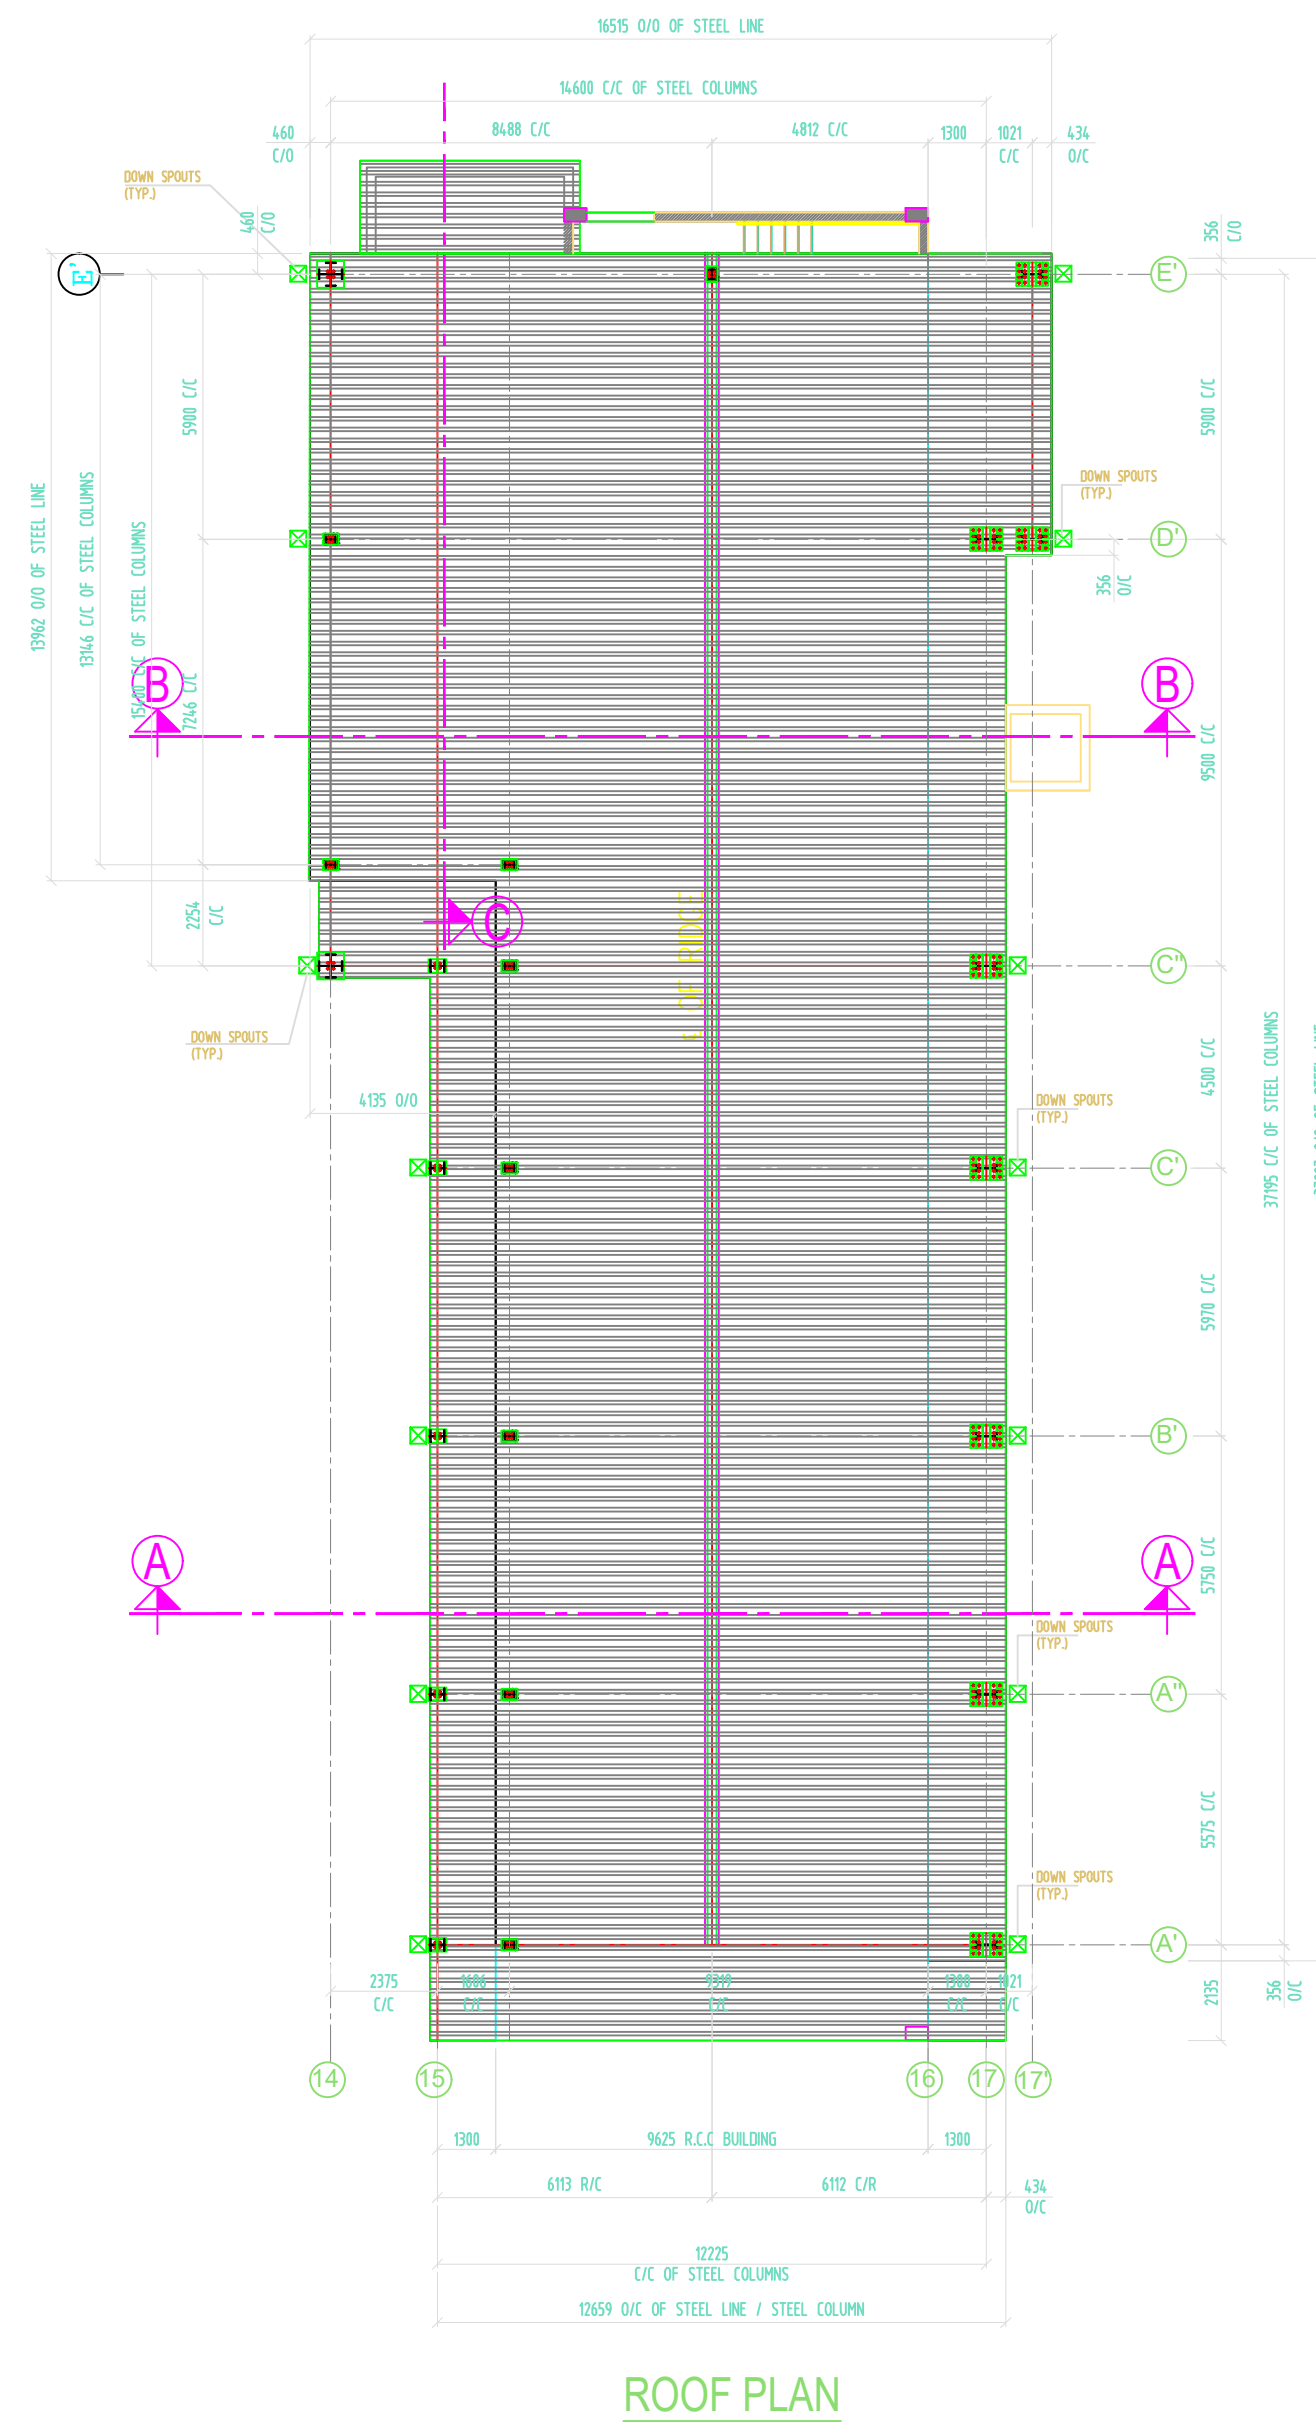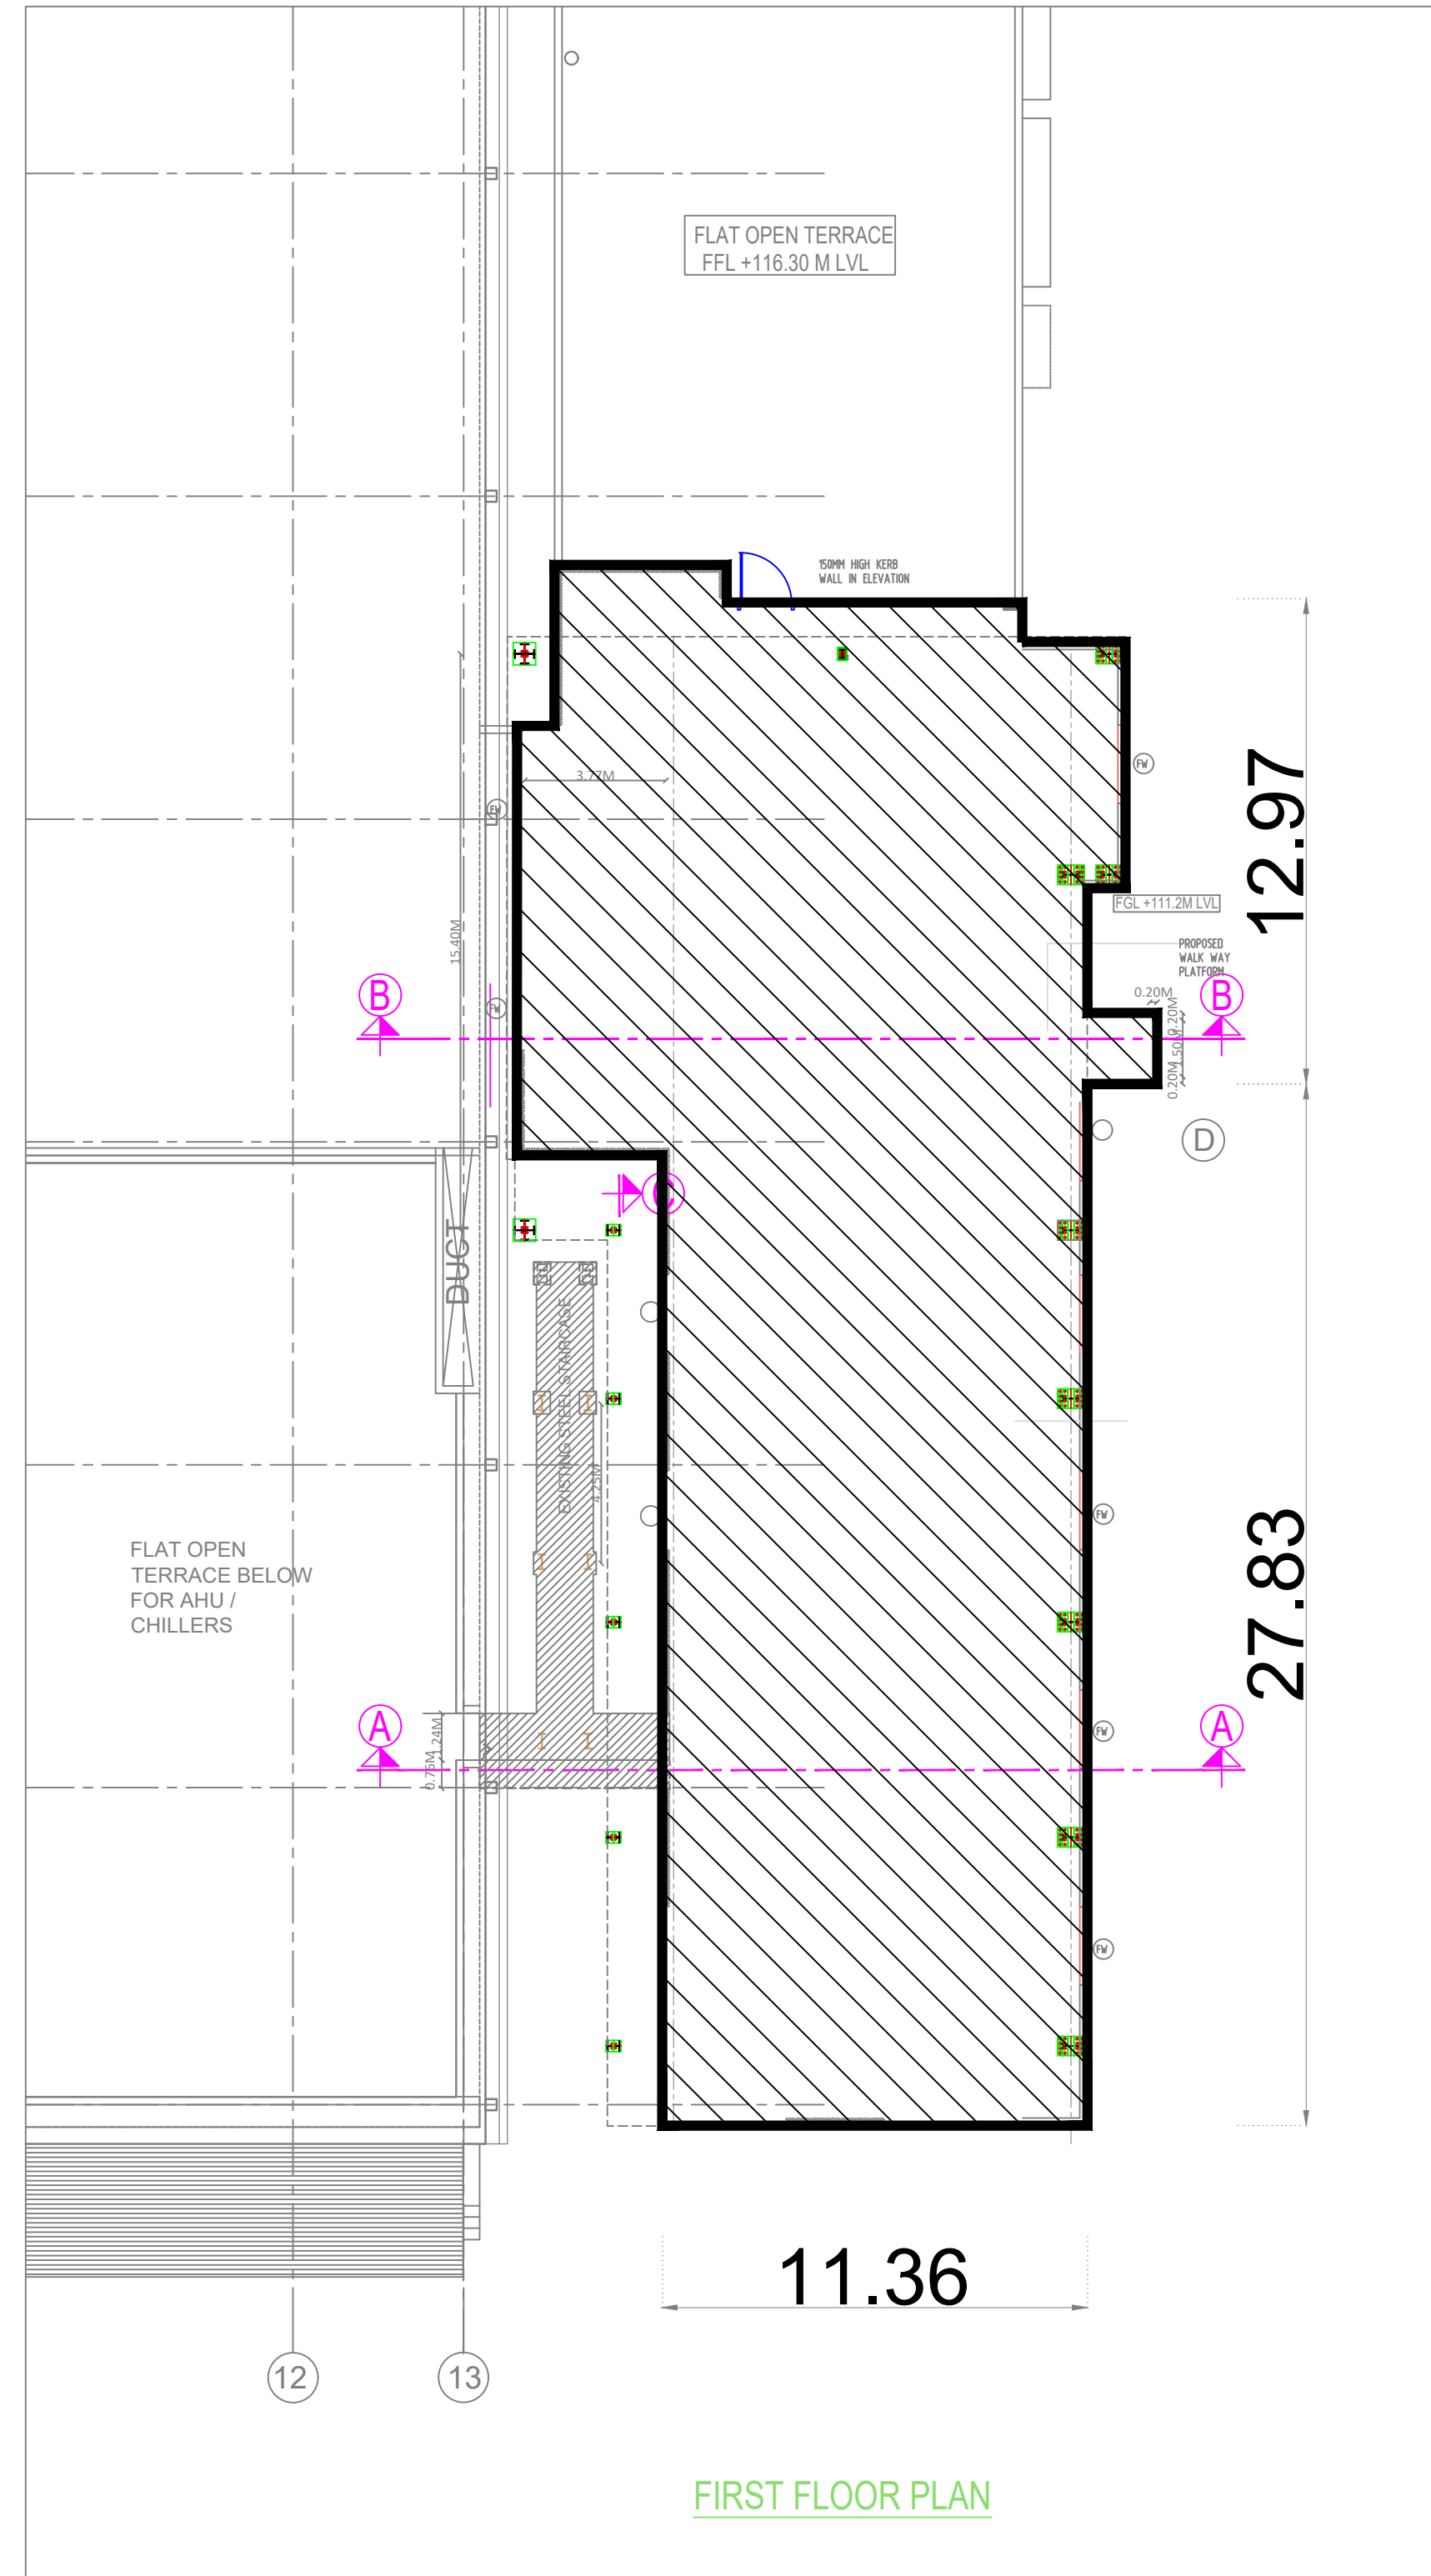


NOTE : ALL DIMENSIONS AREA IN METERS			
PLANT-II			
FIRST FLOOR CANTEN PLAN & ROOF PLAN & CANTEN SECTION			
COLOUR INDEX :	REFERENCE :		
PROPOSED	SCALE : 1 : 150		
BOUNDRY	DATE : 16.09.2023		
ROAD			
DRIVEWAY			
APPLICANT :			
For SANMINA SCI TECHNOLOGY INDIA PVT. LTD., <i>P. Elavarasi</i> Authorised Signatory			
_____ AUTHORIZED SIGNATORY			
REGISTERED STRUCTURAL ENGINEER :			
<i>V. Siva</i> V. SIVA, M.E., STRUCTURAL ENGINEER GRADE-I CG/DIST/SE/GR-1/2023/11/008 79, 4th Street, K.K.Nagar, Salamedu, Villupuram - 605 401.			
_____ AUTHORIZED SIGNATORY			
ARCHITECT/REGISTERED ENGINEER:-			
<i>C.R. Raghavendran</i> C.N. RAGHAVENDRAN B.Arch, (Hons)/M.Arch, (Calif) F.I.A.A., Assoc. A.I.A.A., REGISTERED ARCHITECT CA/75/1222 REGISTERED VALUER, C-1/79, OF 1988 NO. 10, KARPAGAMBAL NAGAR, LUZ, MYLAPORE, CHENNAI-600 004.			
_____ AUTHORIZED SIGNATORY			
BUILDING - PLANT II	SHEET NO : 11 / 23		

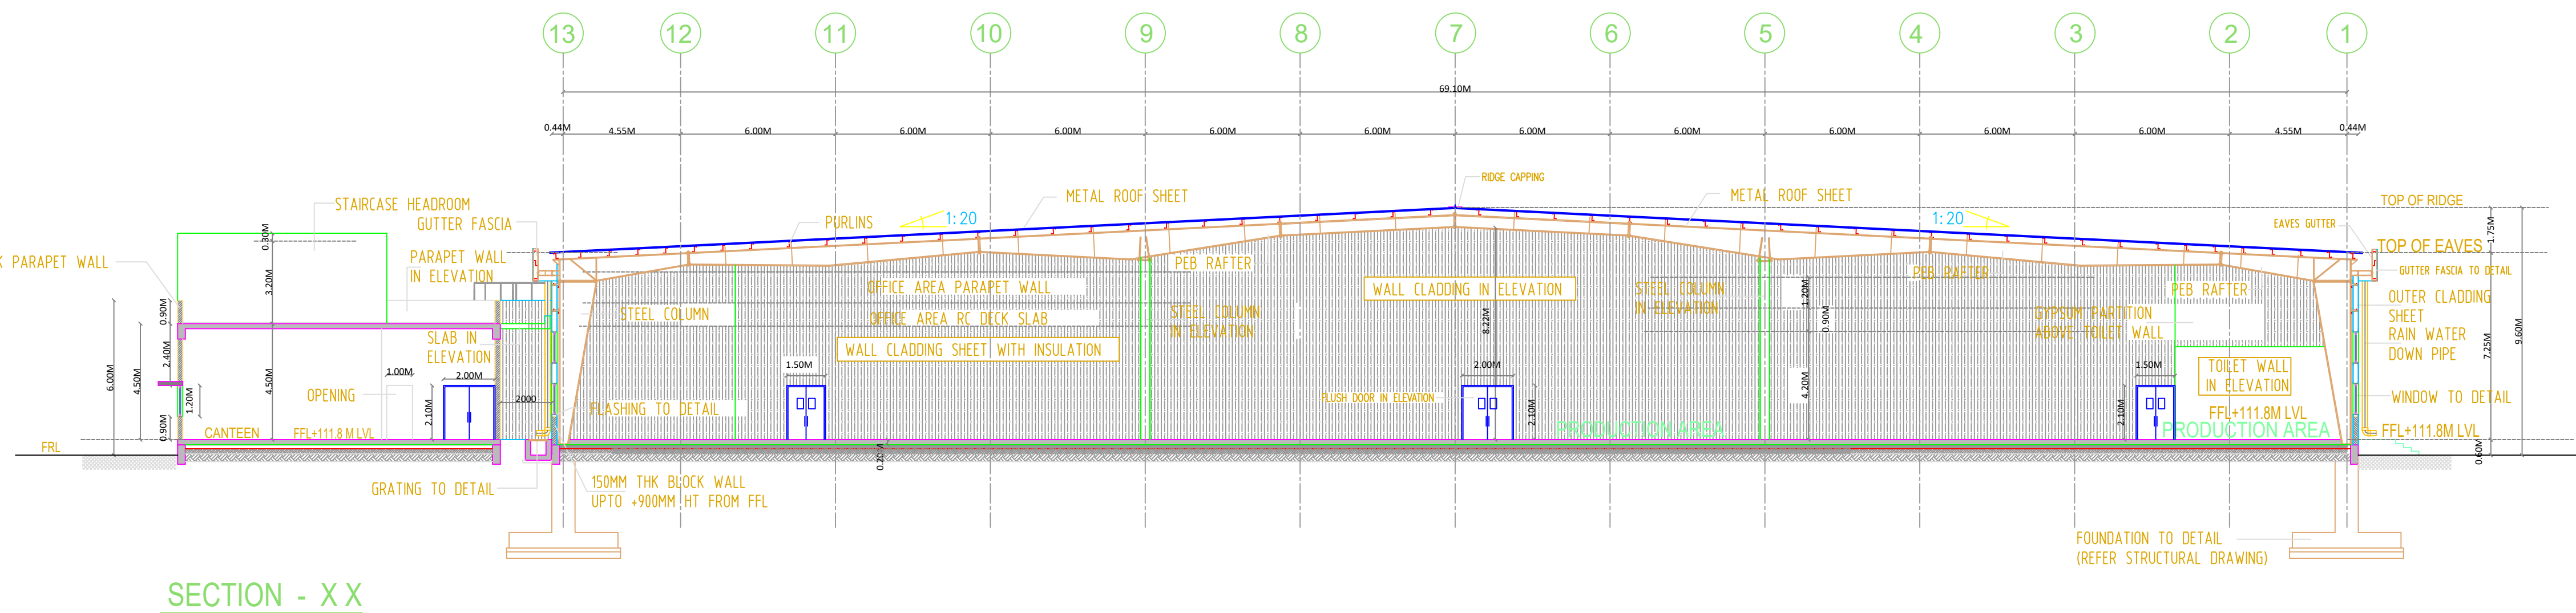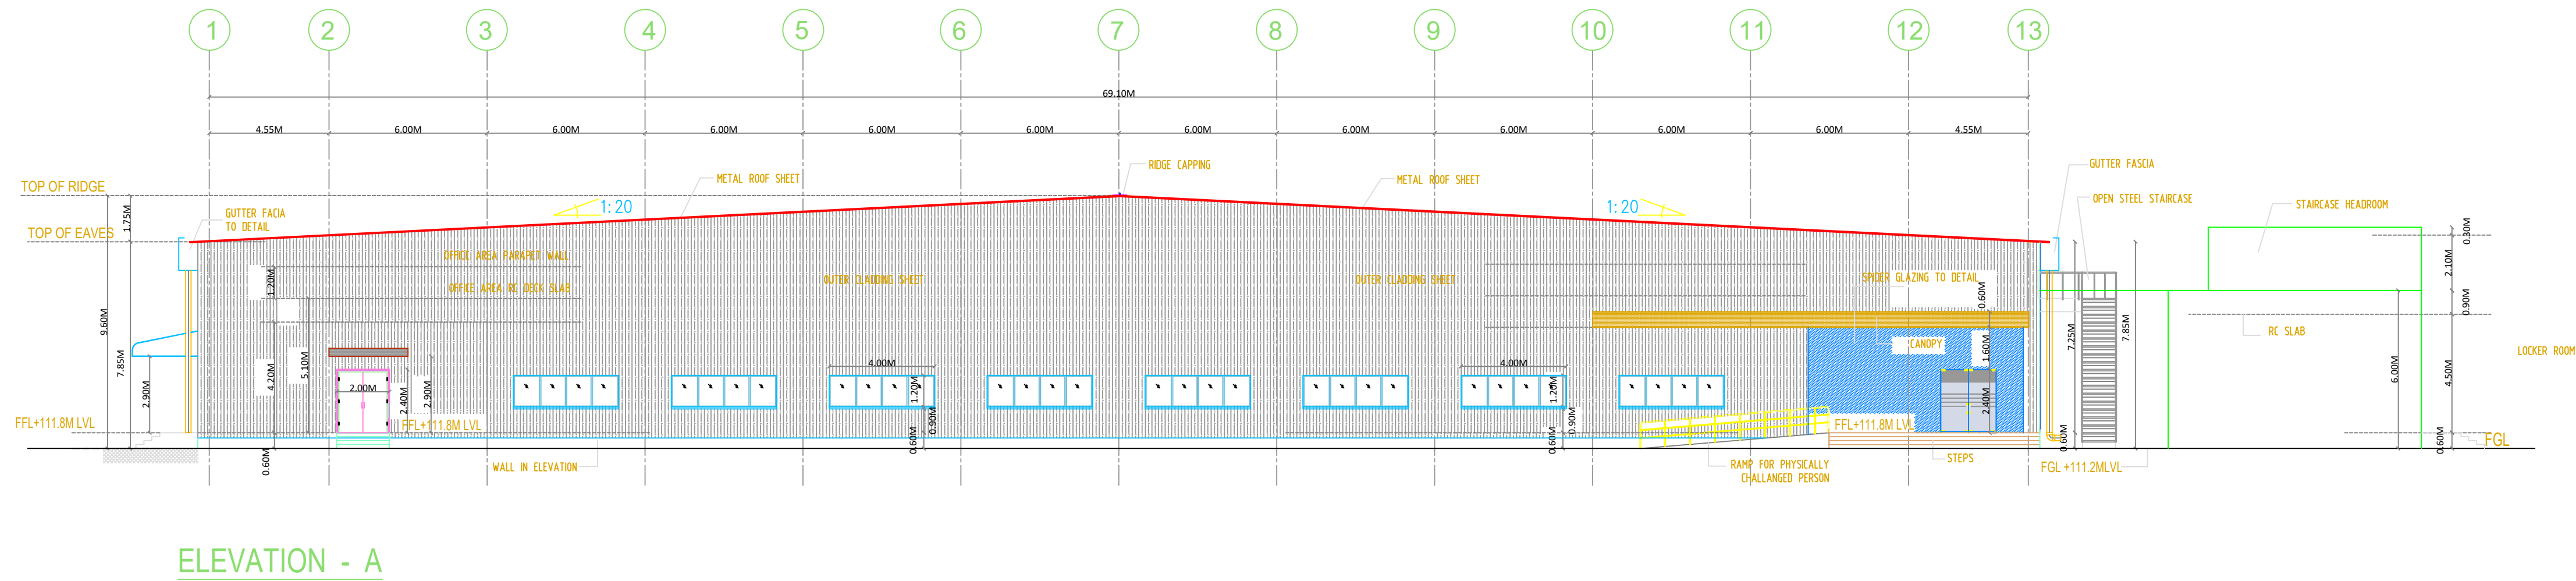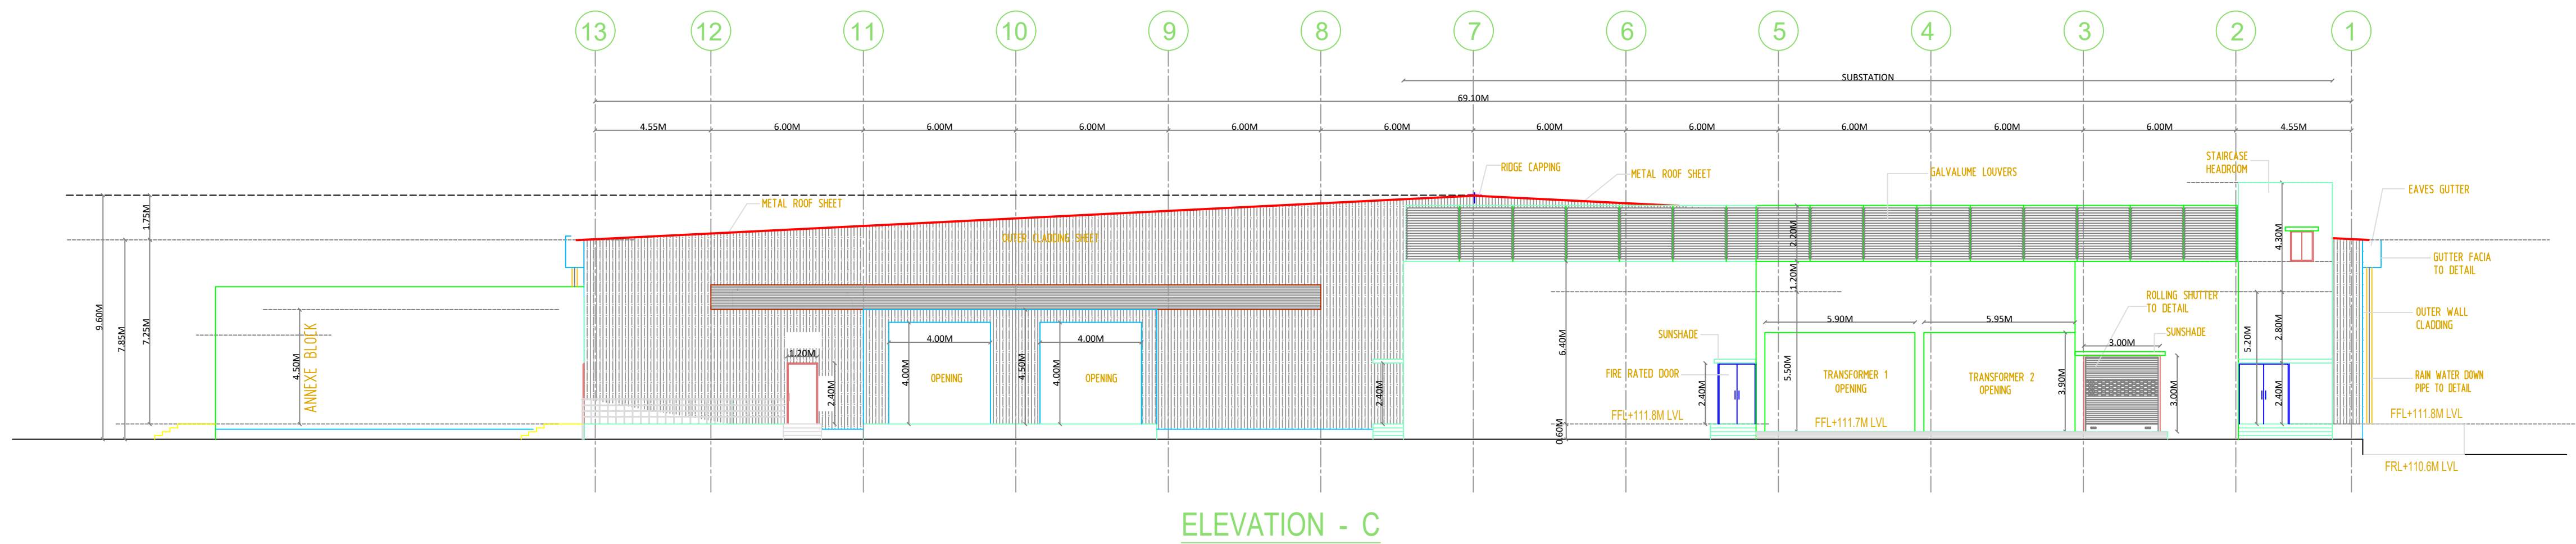

NOTE: ALL DIMENSIONS ARE IN METER	
PLANT-II	
ELEVATION & SECTION	
COLOUR INDEX:	REFERENCE:
PROPOSED	SCALE : 1:150
BOUNDARY	DATE : 15.05.2023
ROAD	
DRIVEWAY	
APPLICANT:	
For SANMINA-SCI TECHNOLOGY INDIA PVT. LTD., <i>P. Sankar</i> Authorized Signatory	
AUTHORIZED SIGNATORY REGISTERED STRUCTURAL ENGINEER:	
<i>V. Siva</i> V. SIVA, M.E., STRUCTURAL ENGINEER GRADE-I CGLDIST/SE/GR-H2023/11/008 76, 4th Street, K.K Nagar, Salamedu, Villupuram - 605 401.	
AUTHORIZED SIGNATORY ARCHITECT/REGISTERED ENGINEER:-	
<i>C.N. Raghavendran</i> C. N. RAGHAVENDRAN B.Arch, (Hons) M.Arch, (Cal) F.I.I.A., Assoc. A.I.A. REGISTERED ARCHITECT CA/75/1222 REGISTERED VALUER, C-1/79, OF 1988 NO. 10, KARPAGAMBAL NAGAR, LUZ, MYLAPORE, CHENNAI-600 004.	
AUTHORIZED SIGNATORY	
BUILDING - PLANT II	SHEET NO : 12 / 23

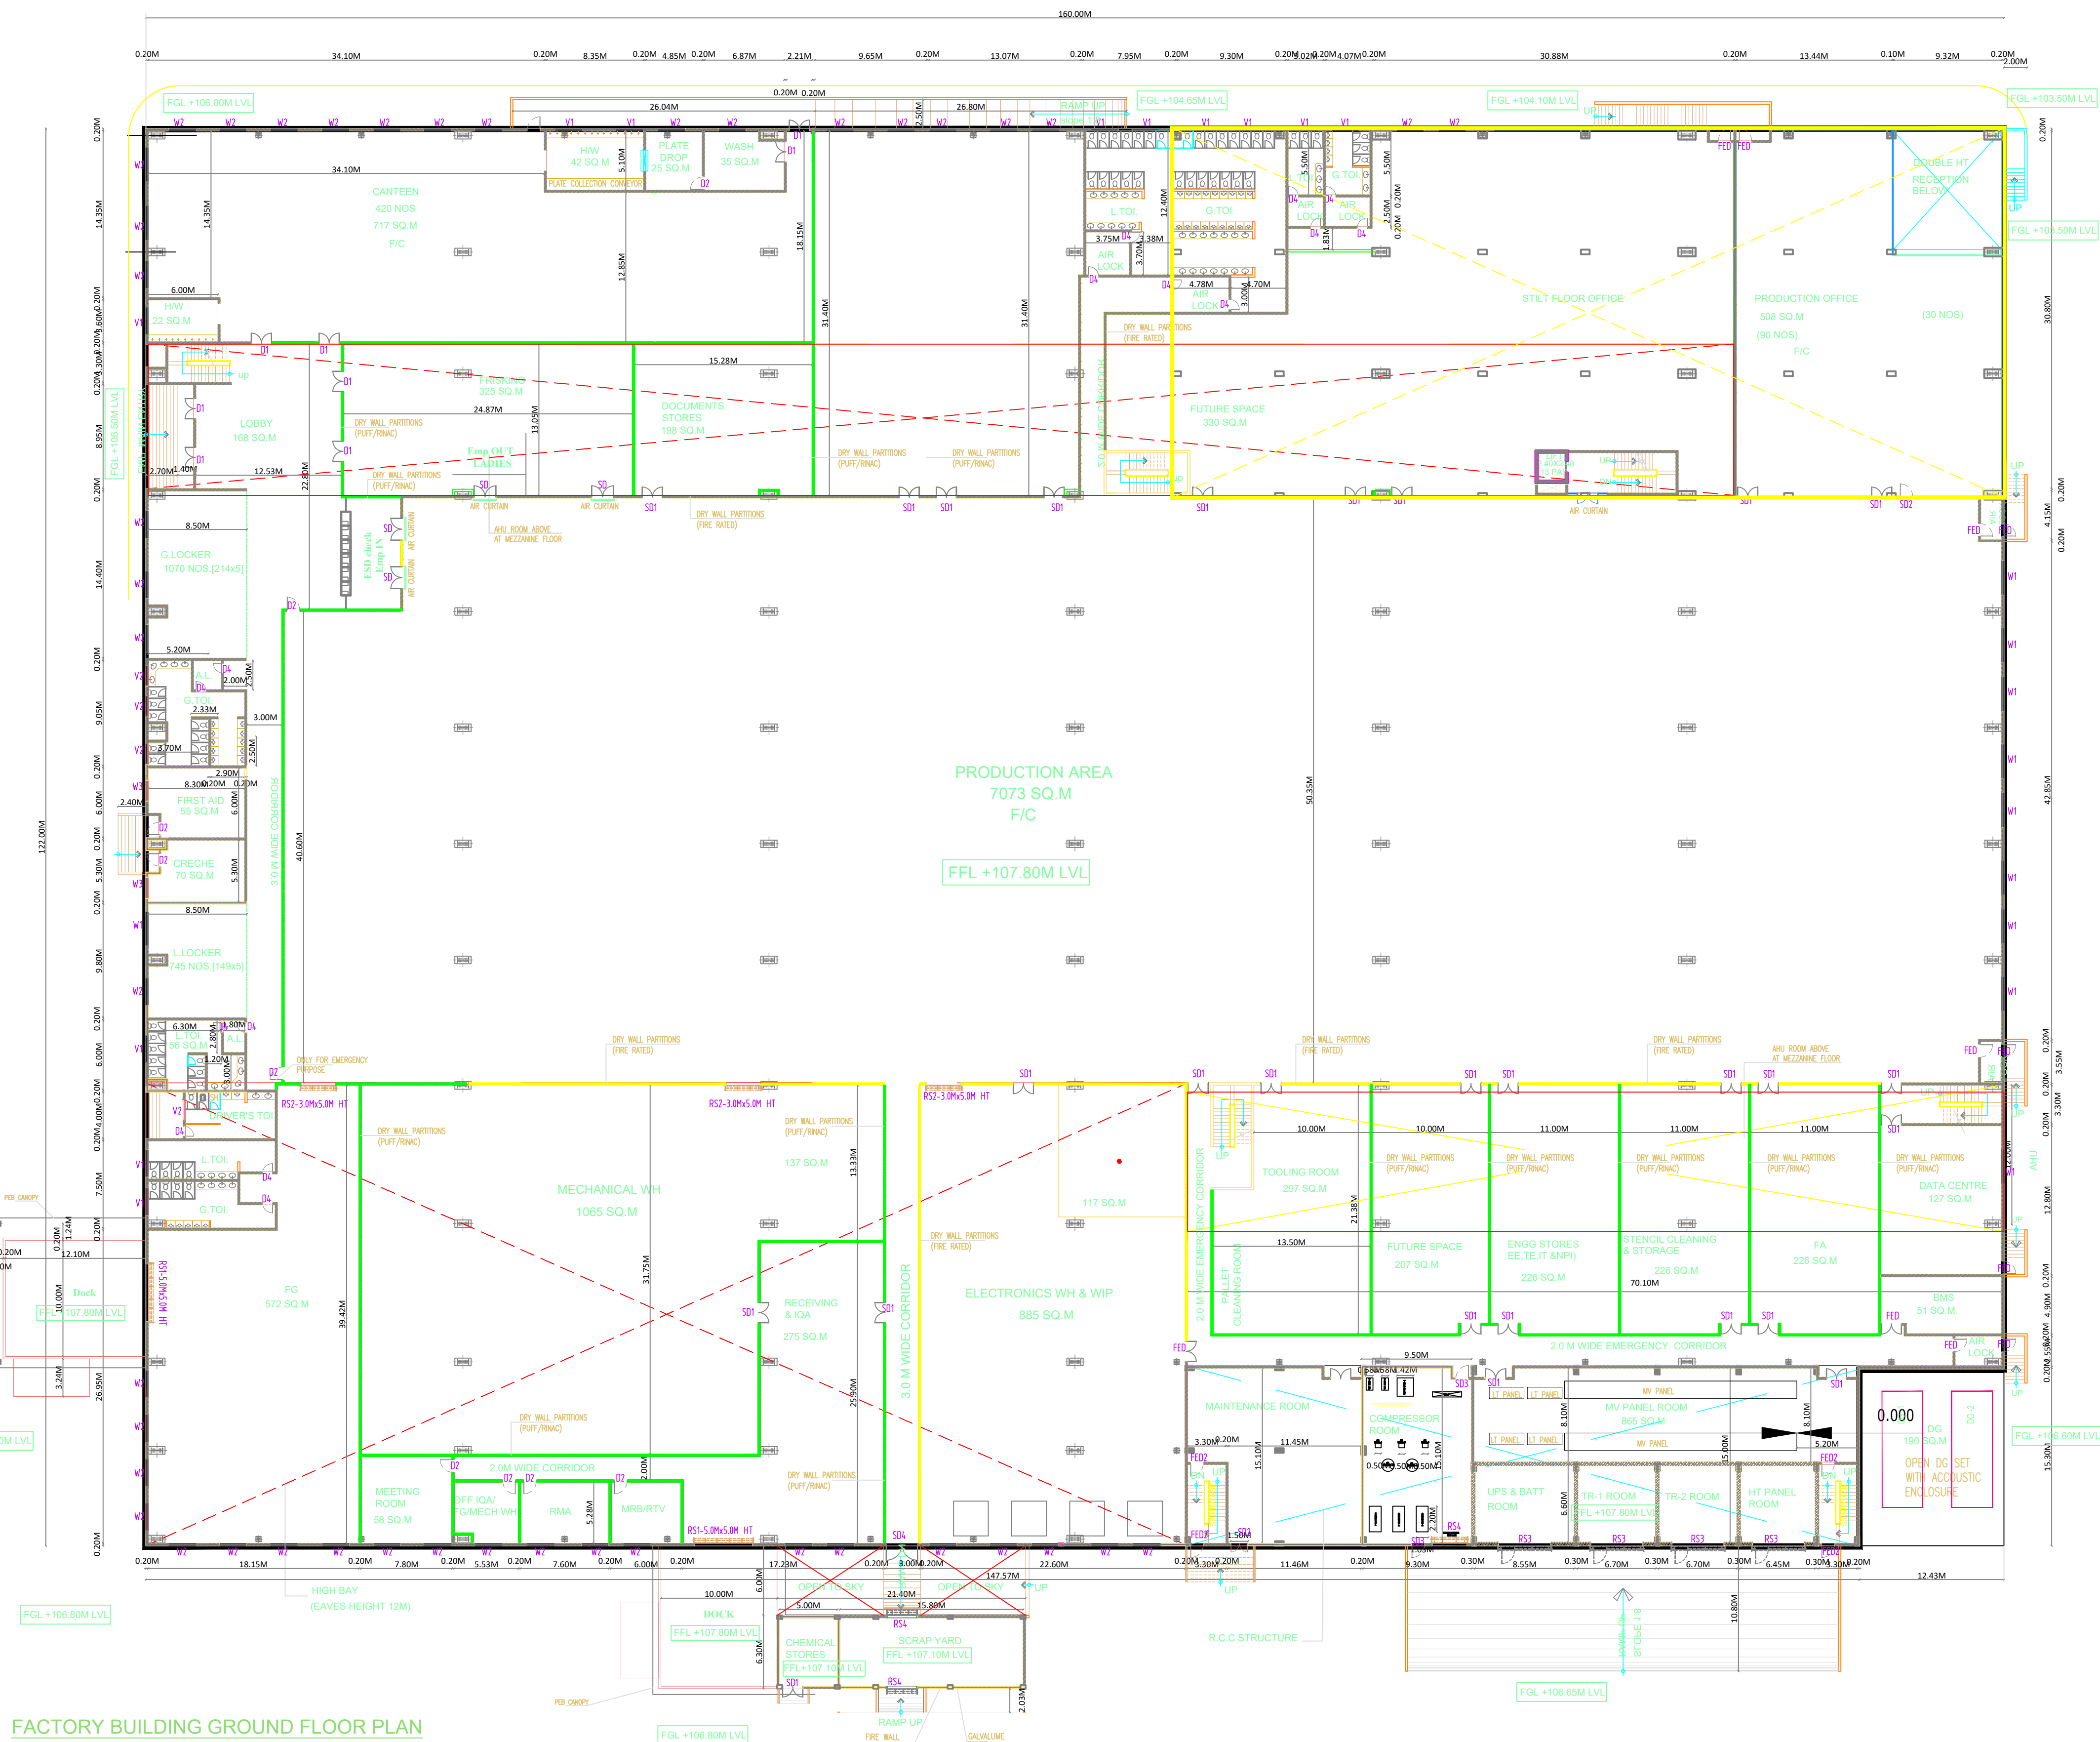

SCHEDULE OF JOINERY		
TYPE	DESCRIPTION	SIZE
RS1	ROLLING SHUTTER	5000 X 5000
RS2	RAPID ROLLING SHUTTER	3000 X 4000
RS3	ROLLING SHUTTER	4500 X 5000
RS4	ROLLING SHUTTER	3000 X 2400
RS5	ROLLING SHUTTER	2500 X 2400
FED	FIRE EXIT DOOR	9000 X 2400
FED2	FIRE EXIT DOOR	1200 X 2400
SD	STEEL DOOR	2000 X 2400
SD1	STEEL DOOR	9000 X 2400
SD2	STEEL DOOR	1500 X 2400
SD3	STEEL DOOR	1200 X 2400
D1	DOOR	9000 X 2400
D2	DOOR	1200 X 2400
D3	DOOR	100 X 2400
W1	ALUMINIUM FRAME FIXED GLASS WINDOW	3000 X 2400
W2	ALUMINIUM FRAME FIXED GLASS WINDOW	2400 X 2400
W3	ALUMINIUM FRAME FIXED GLASS WINDOW	900 X 2400
V1	VENTILATOR	2400 X 600
V2	VENTILATOR	900 X 600

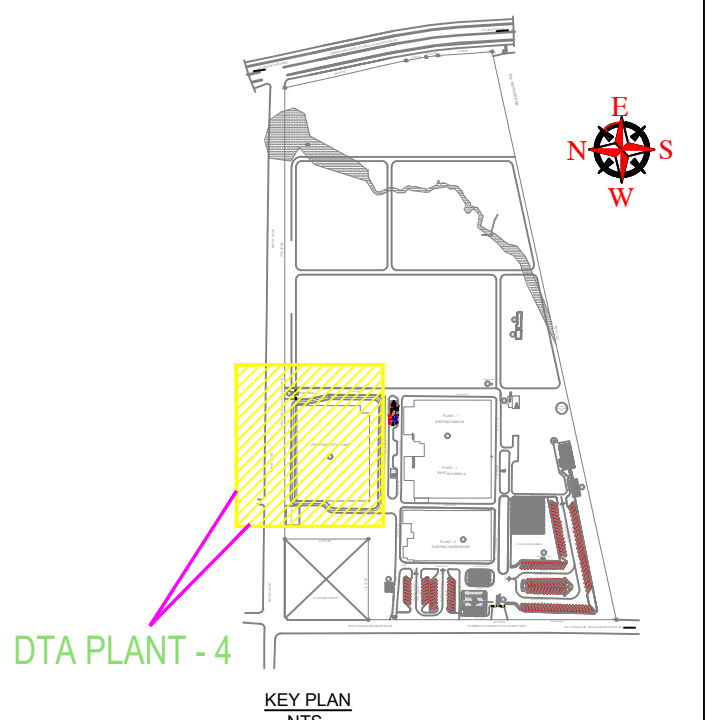

DTA PLANT - 4
KEY PLAN
NTS

PROPOSED HORSE POWER = 4005

BUILDING FOR M/S SANMINA - SCI TECHNOLOGY INDIA PVT LTD
S.F.NO. 388 A PT, 407 PT, 408 PT, 409 PT, 410 A PT, 411 PT, 412, 413 PT, 414 PT, 415 PT, 416, 417, 418, 419, 420 PT, 421 PT, 423 PT, 426 PT, 427 PT, 428, 429, 430, 431, 432, 433, 434, 435, 436, 437 PT, 438 PT, 442 PT, 443 PT, 444 PT, 445, 446, 447, 448, 449 A PT, 450, 451 PT, 459 A PT, OF MATRUR VILLAGE AND S.F.NO. 455 PT, 458 PT, 460 PT OF VALLAMB VILLAGE, SRIPERUMBUR TALUK, KANCHEEPURAM DISTRICT - 605 105, TAMIL NADU.
FOR ELECTRONIC MANUFACTURING FACTORY

NOTE: ALL DIMENSIONS AREA IN METER

DTA PLANT

DTA PLANT - GROUND LEVEL PLAN @ 107.80M LVL

COLOUR INDEX:

PROPOSED

BOUNDARY

ROAD

DRIVEWAY

APPLICANT:

For SANMINA-SCI TECHNOLOGY INDIA PVT. LTD.,
P. Elan
Authorised Signatory

AUTHORIZED SIGNATORY

REGISTERED STRUCTURAL ENGINEER:

V. Siva
V. SIVA, M.E.,
STRUCTURAL ENGINEER GRADE-I
COLDIST/SE/GR-12023/11008
79, 4th Street, K.K. Nagar, Salamedu,
Villupuram - 605 401.


AUTHORIZED SIGNATORY

ARCHITECT/REGISTERED ENGINEER:-


C.N. Raghavendran
C.N. RAGHAVENDRAN
B.Arch, (Hons) M.Arch, (Call) F.I.L.A.,
Assoc. A.I.A.,
REGISTERED ARCHITECT
CA/75/1222
REGISTERED VALUER, C-179, OF 1988
NO. 10, KARPAGAMBAL NAGAR,
LUZ, MYLAPORE, CHENNAI-600 004.

AUTHORIZED SIGNATORY

BUILDING - DTA PLANT SHEET NO: 03 / 23

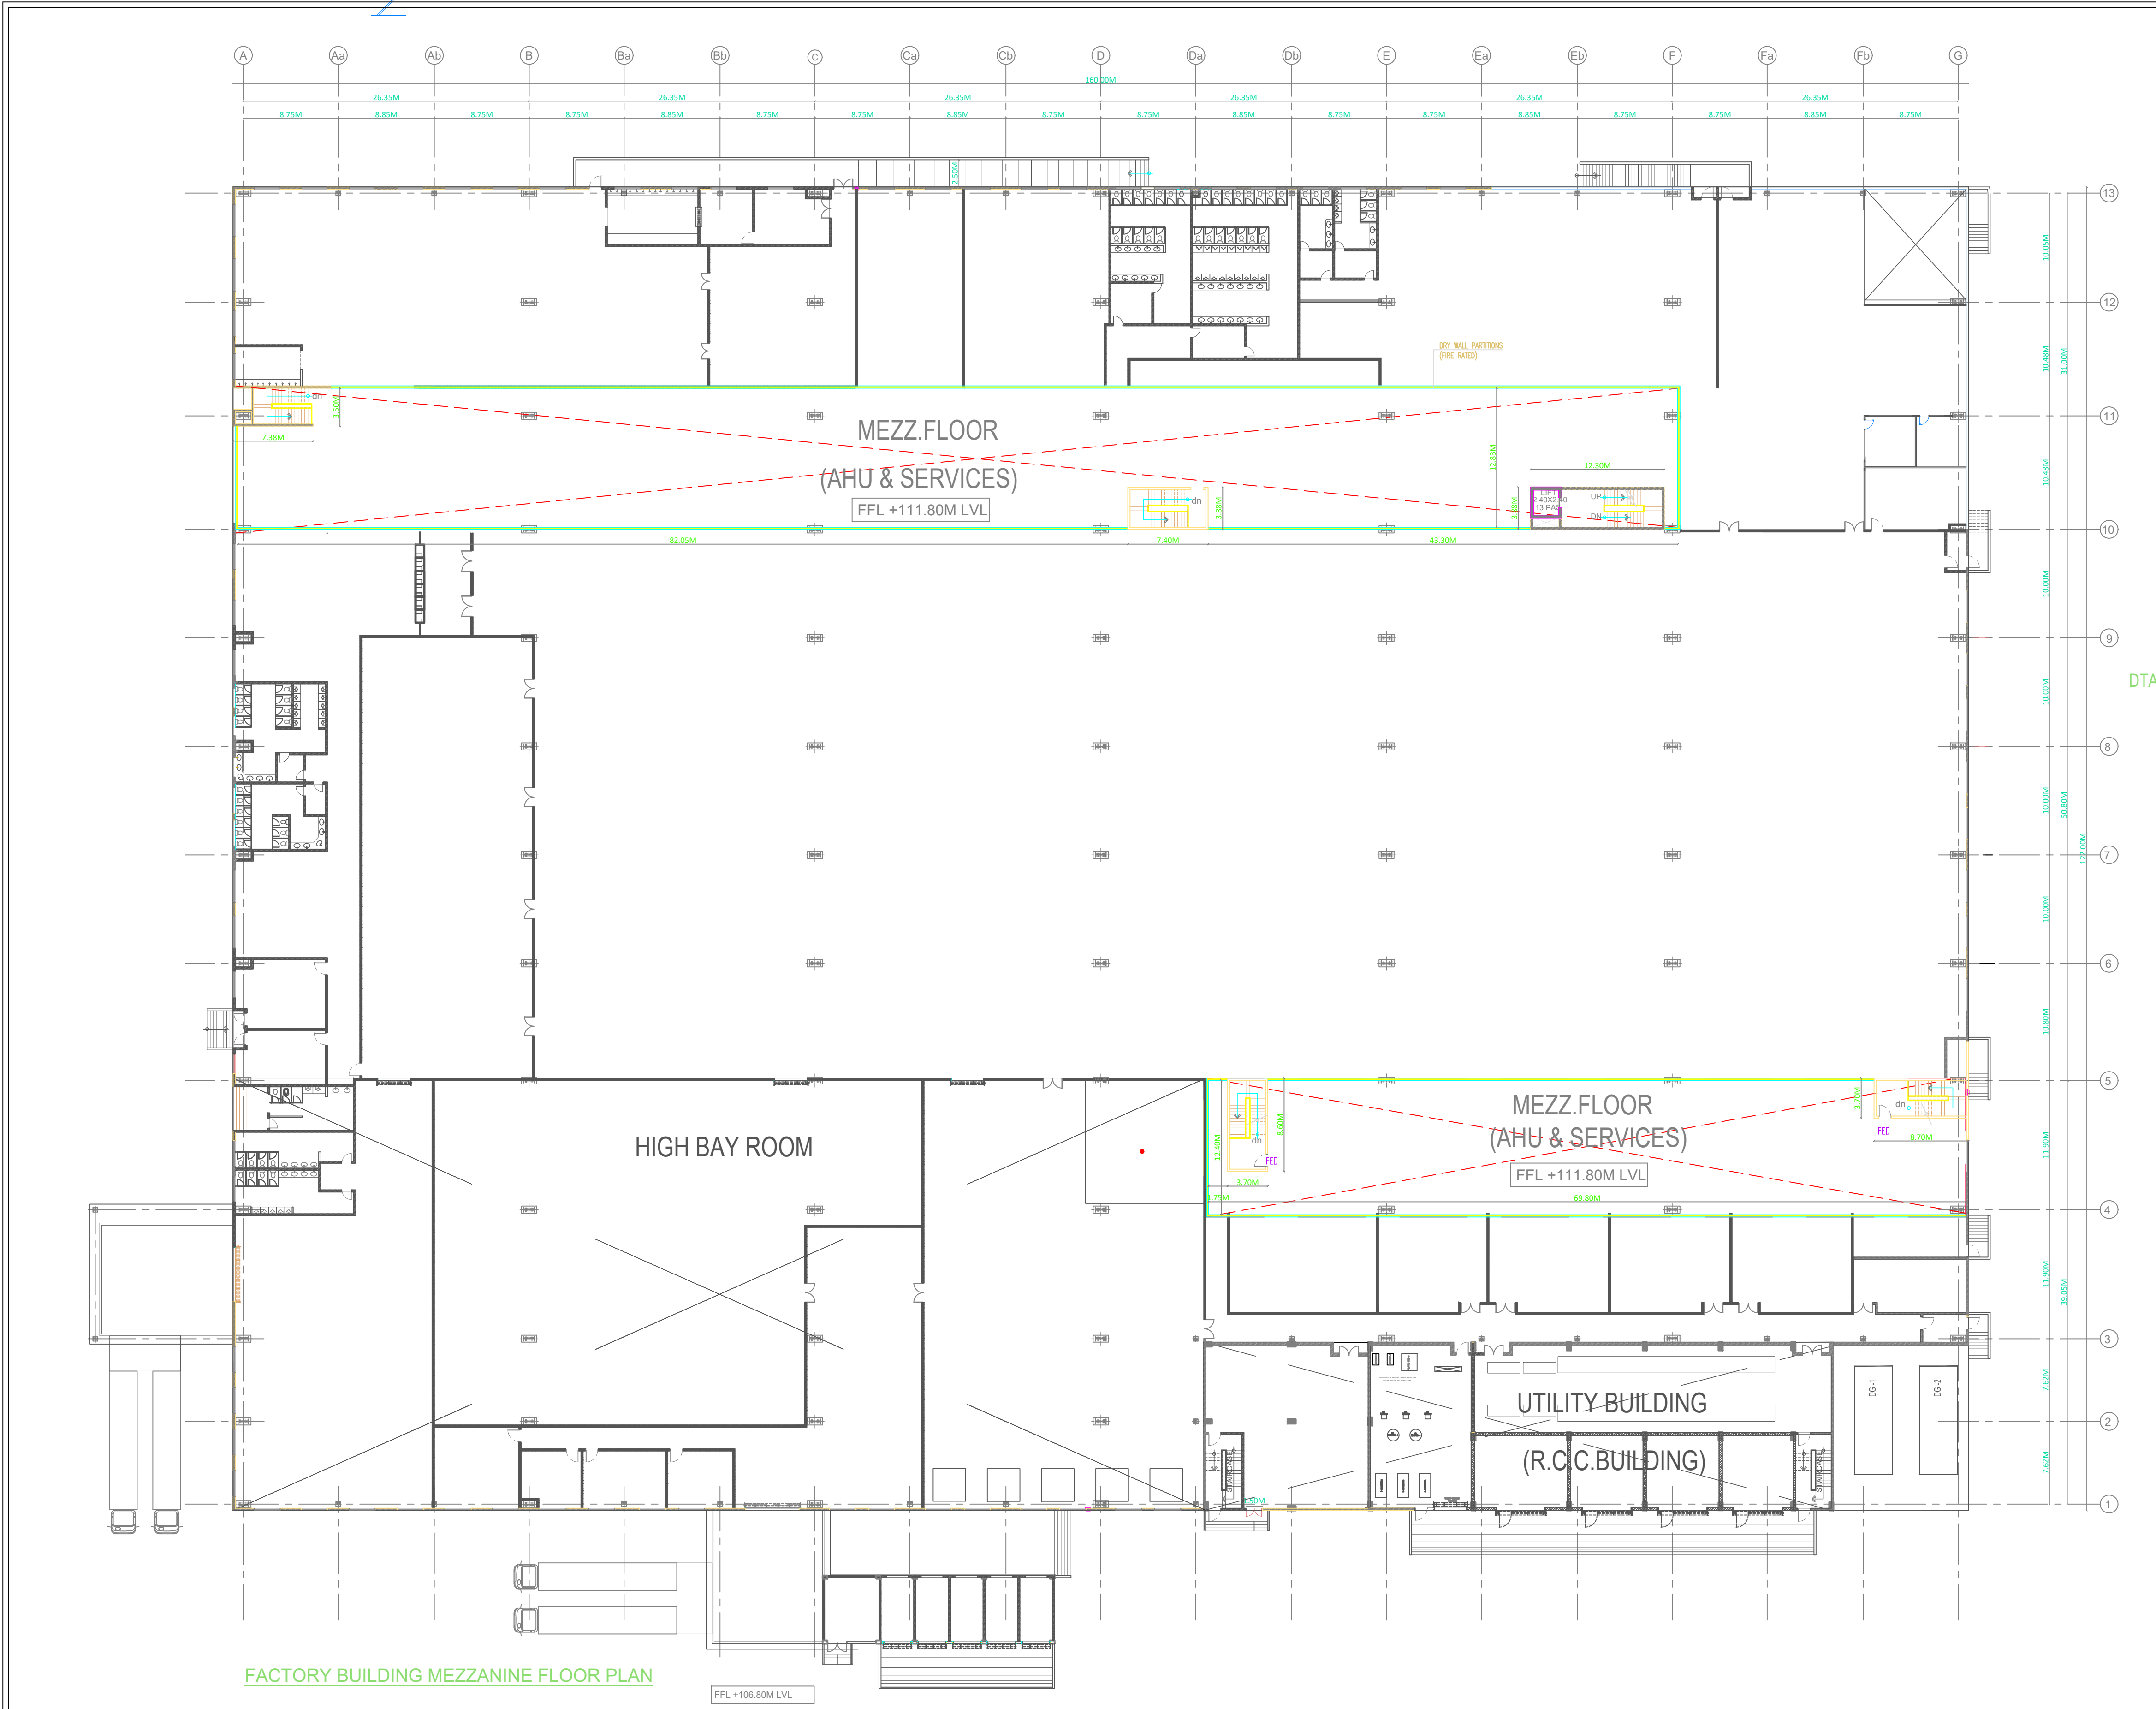

SCHEDULE OF JOINERY		
TYPE	DESCRIPTION	SIZE
R51	ROLLING SHUTTER	5000 X 5000
R52	RAPID ROLLING SHUTTER	3000 X 4000
R53	ROLLING SHUTTER	4500 X 5000
R54	ROLLING SHUTTER	3000 X 2400
R55	ROLLING SHUTTER	2500 X 2400
FED	FIRE EXIT DOOR	1800 X 2400
FED2	FIRE EXIT DOOR	1200 X 2400
S0	STEEL DOOR	2000 X 2400
S01	STEEL DOOR	1800 X 2400
S02	STEEL DOOR	1500 X 2400
S03	STEEL DOOR	1200 X 2400
D1	DOOR	1800 X 2400
D2	DOOR	1200 X 2400
D3	DOOR	900 X 2400
W1	ALUMINIUM FRAME FIXED GLASS WINDOW	3000 X 2400
W2	ALUMINIUM FRAME FIXED GLASS WINDOW	2400 X 2400
W3	ALUMINIUM FRAME FIXED GLASS WINDOW	1800 X 2400
V1	VENTILATOR	2400 X 600
V2	VENTILATOR	1800 X 600

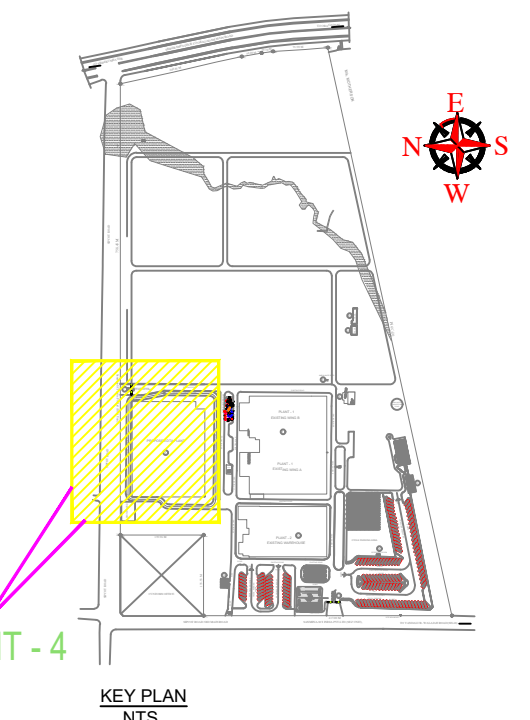

BUILDING FOR M/S SANMINA - SCT TECHNOLOGY INDIA PVT LTD
S.E. NO. 38A A PT. 407 PT. 408 PT. 409 PT. 410 A PT. 411 PT. 412,
413 PT. 414 PT. 415 PT. 416, 417, 418, 419, 420 PT. 421 PT.
422 PT. 426 PT. 427 PT. 428, 429, 430, 431, 432, 433, 434,
435, 436, 437 PT. 438 PT. 442 PT. 443 PT. 444 PT. 445, 446,
447, 448, 449 A PT. 450, 451 PT. 459 A PT. 459 MATTHEW
VILLAGE AND S.E. NO. 455 PT. 458 PT. 460 PT. OF VALLAMB VILLAGE,
SRIPERUMBUDUR TALUK,
KANCHEEPURAM DISTRICT - 605 105, TAMIL NADU.
FOR ELECTRONIC MANUFACTURING FACTORY

NOTE : ALL DIMENSIONS AREA IN METER

DTA PLANT

DTA PLANT - MEZZANINE LEVEL PLAN


COLOUR INDEX :	REFERENCE :
PROPOSED	SCALE : 1:200
BOUNDARY	DATE : 15.05.2023
ROAD	
DRIVEWAY	


APPLICANT :

For SANMINA-SCI TECHNOLOGY INDIA PVT. LTD.,
P. Elan
Authorised Signatory


AUTHORIZED SIGNATORY
REGISTERED STRUCTURAL ENGINEER :
V. Siva
V. SIVA, M.E.,
STRUCTURAL ENGINEER GRADE-I
CGLDIST/SE/GR-42023/11008
78, 4th Street, K.K. Nagar, Salamadu,
Villupuram - 605 401.

AUTHORIZED SIGNATORY
ARCHITECT/REGISTERED ENGINEER:-
C.N. Raghavendran
C.N. RAGHAVENDRAN,
B.Arch, (Hons)M.Arch, (Calid) F.I.I.A.,
Assoc. A.I.A.,
REGISTERED ARCHITECT
CA/75/1222
REGISTERED VALUER, C-1/79, OF 1988
NO. 10, KARPAGAMBAL NAGAR,
LUZ, MYLAPORE, CHENNAI-600 004.

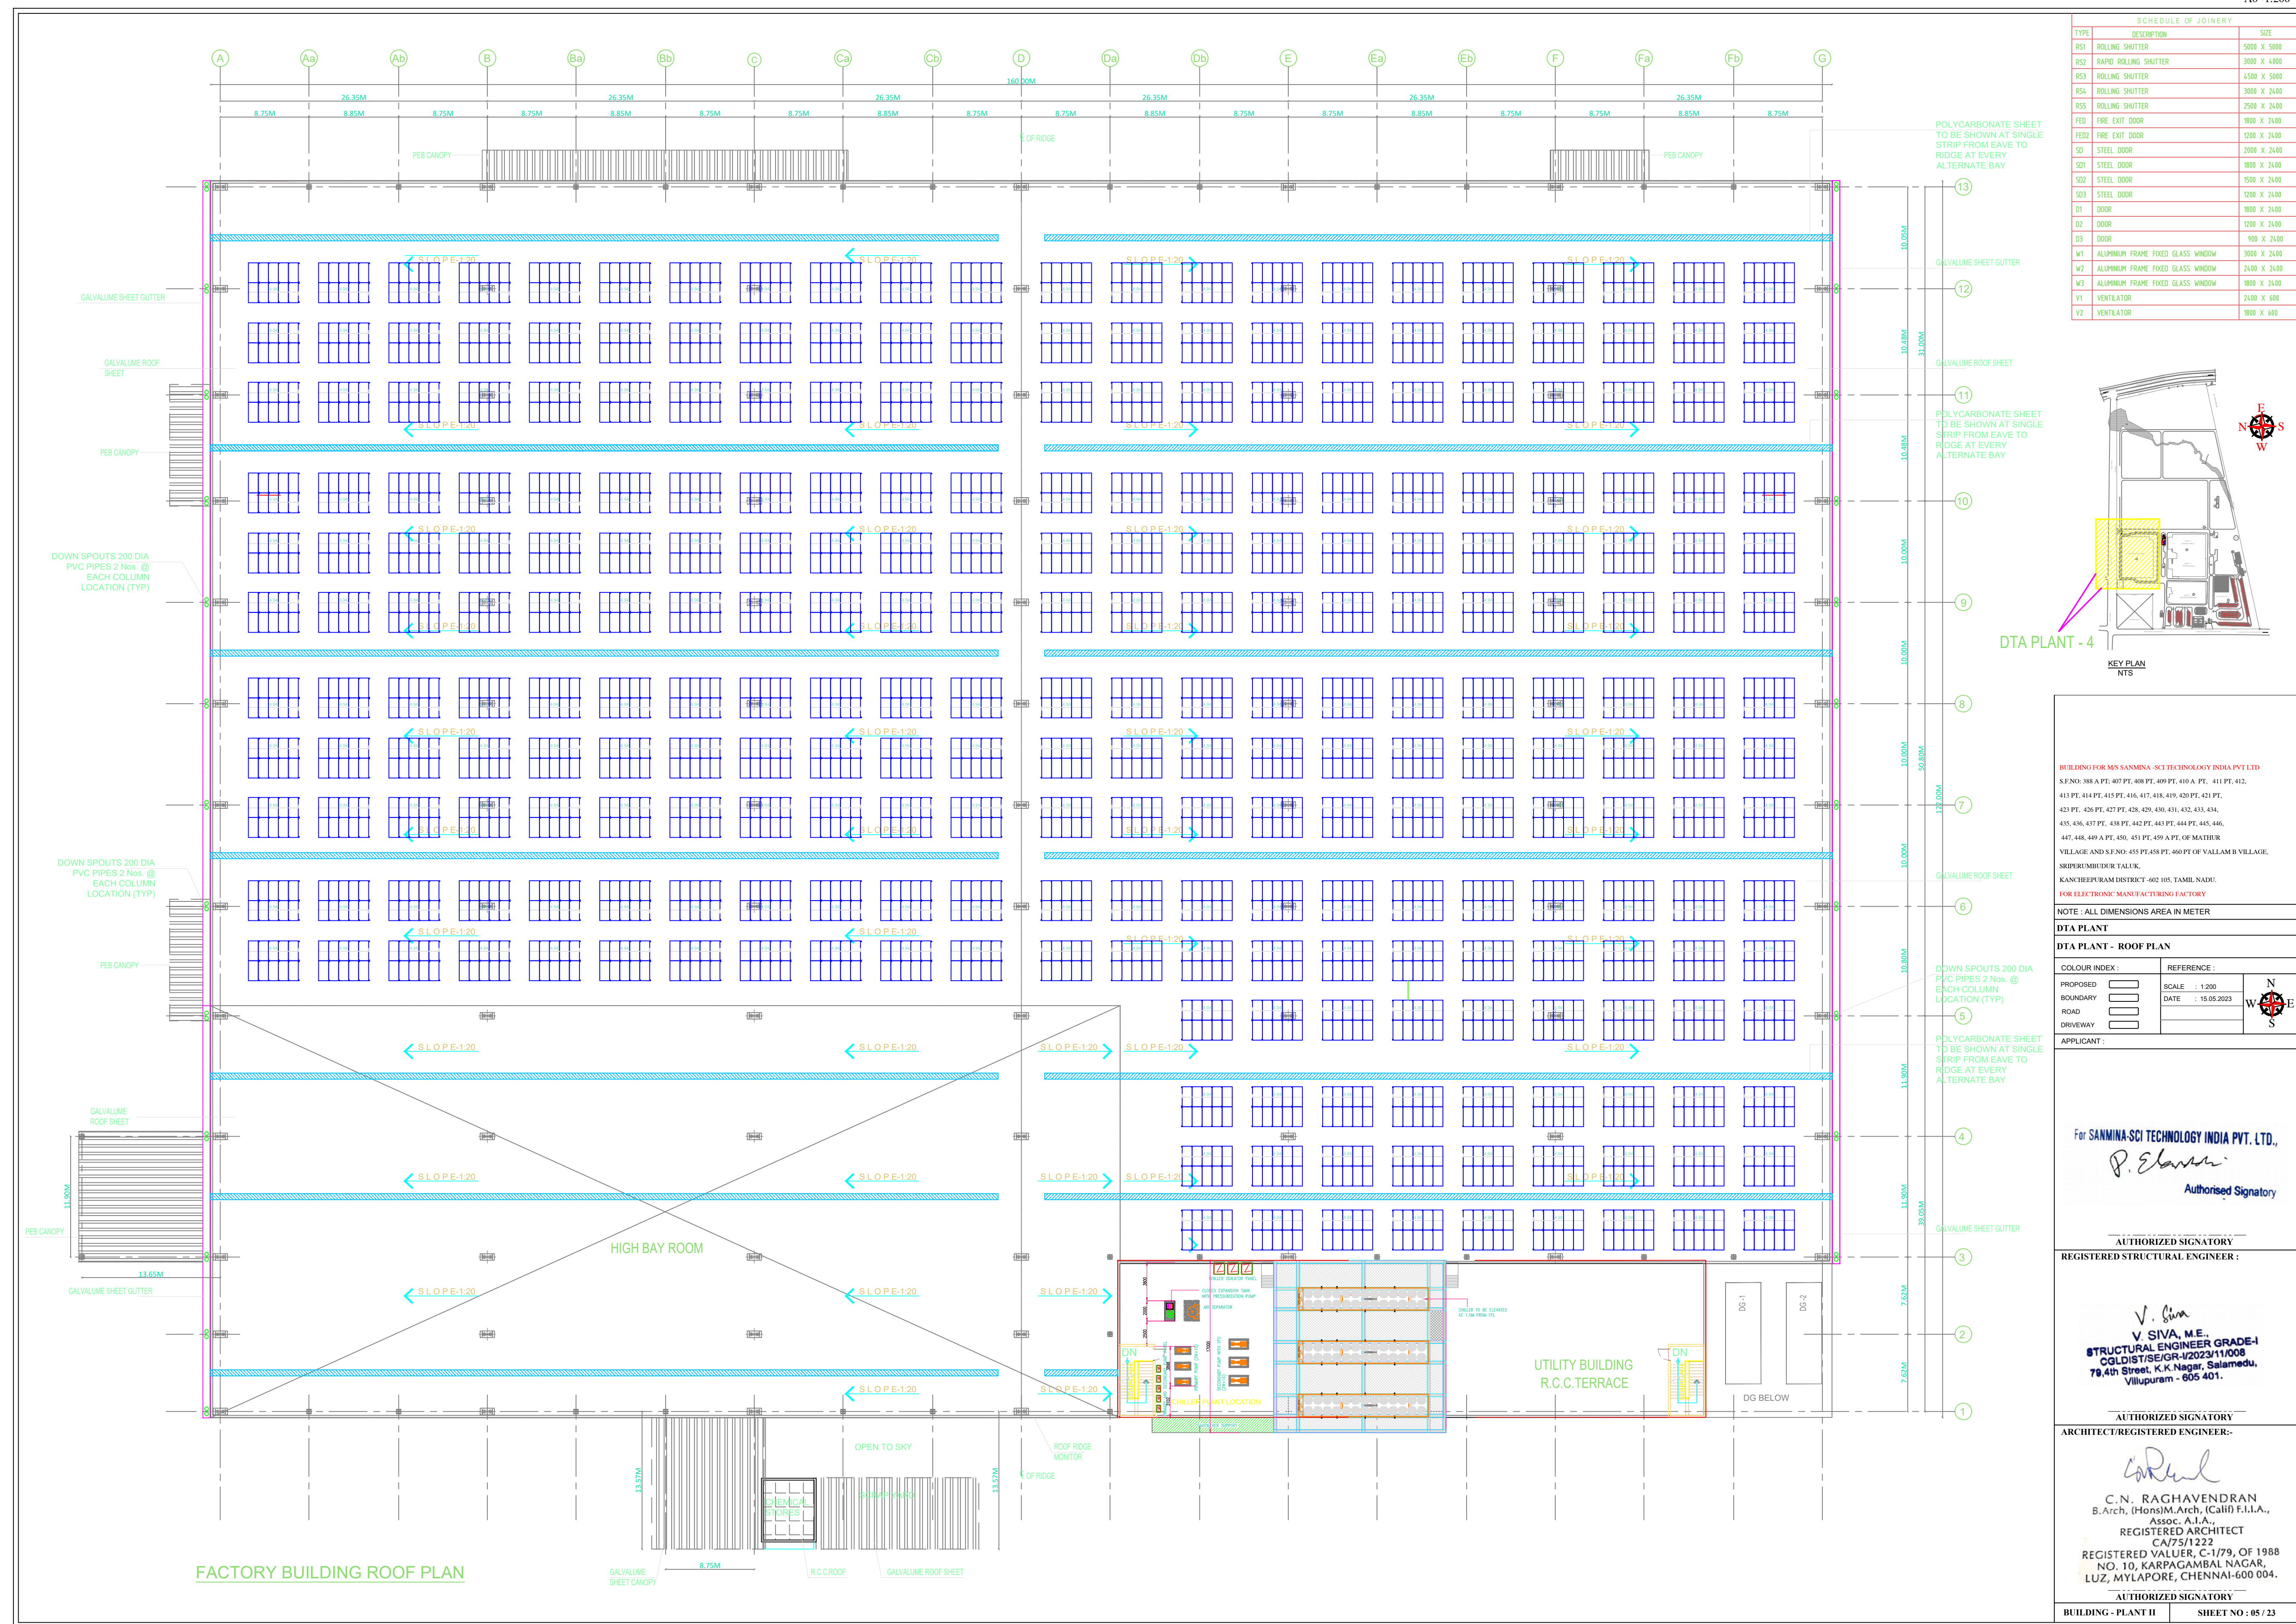


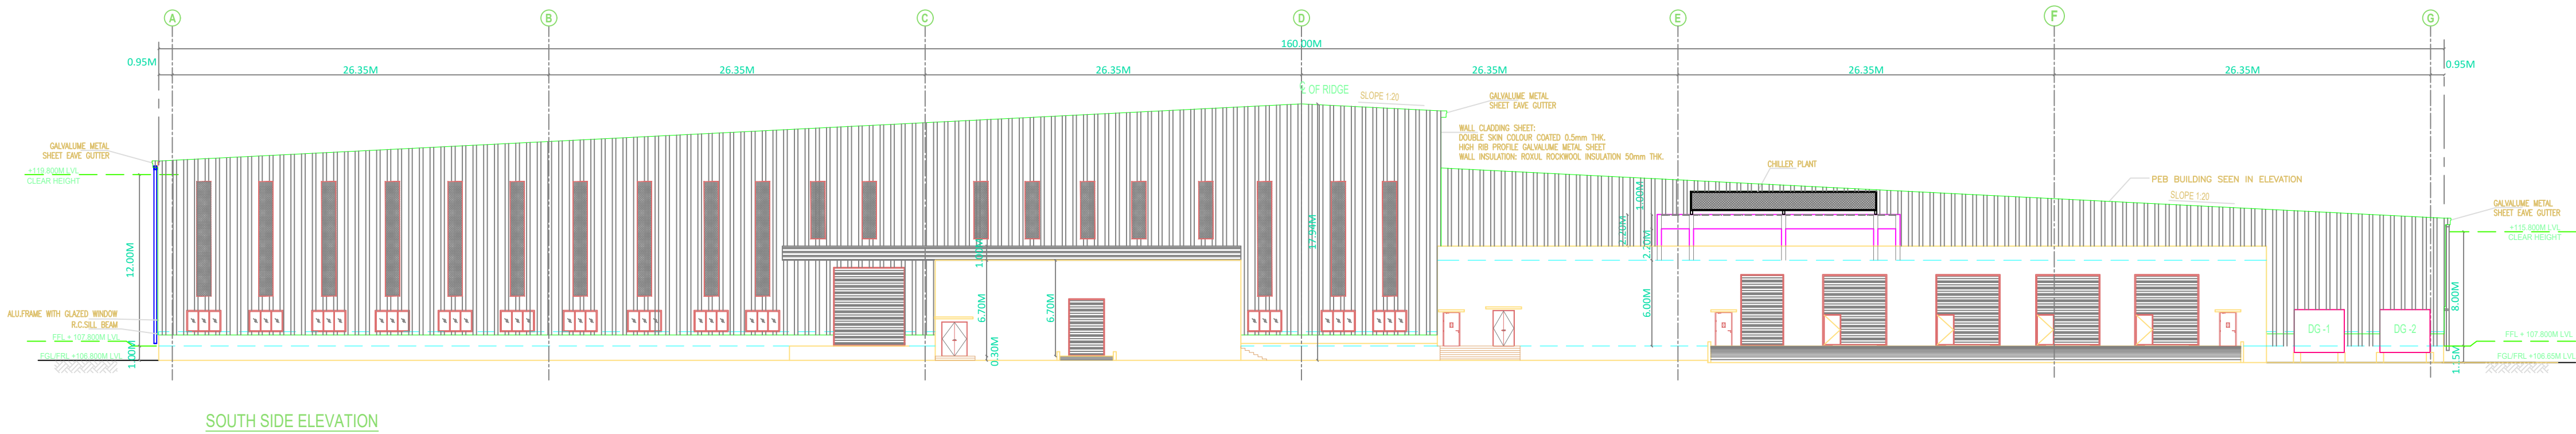

SOUTH SIDE ELEVATION

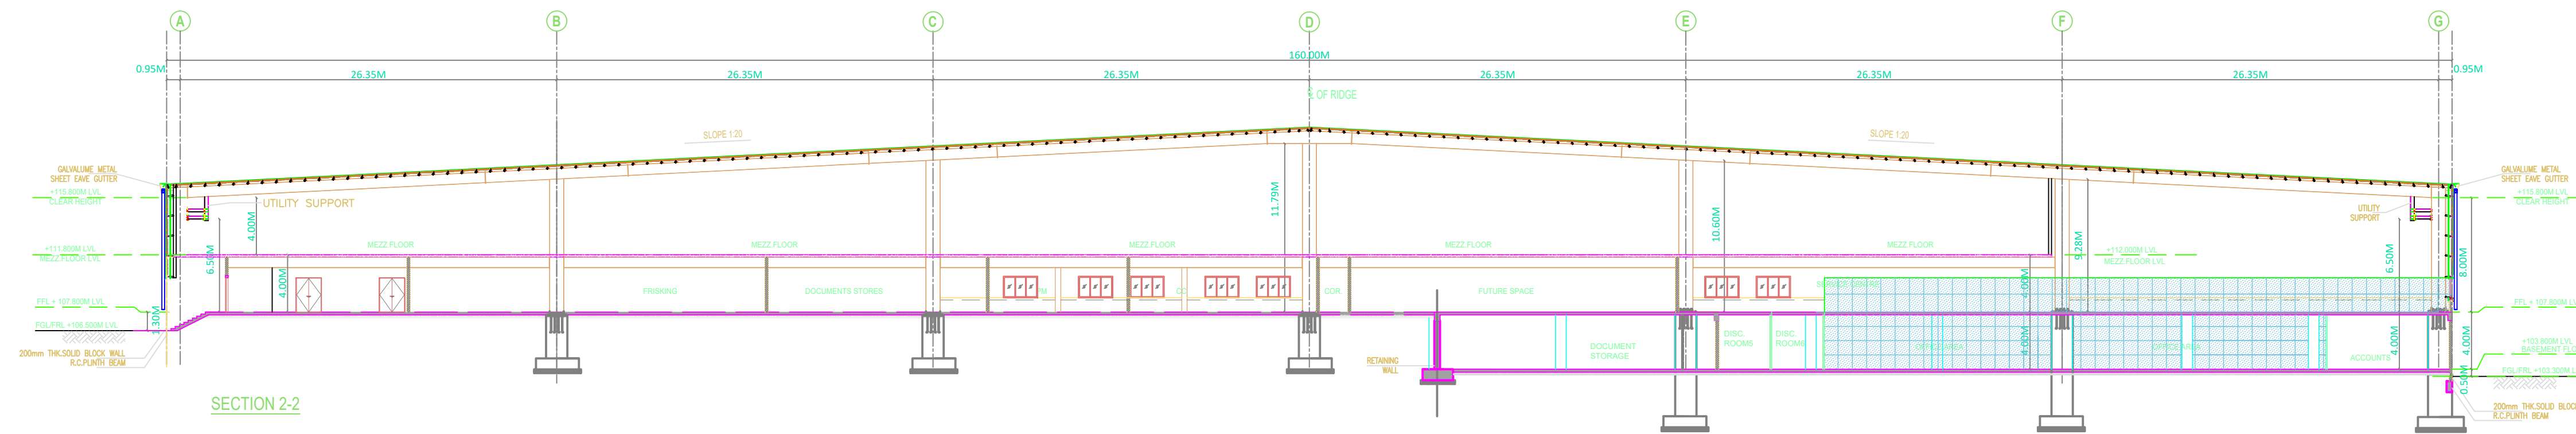

SECTION 2-2

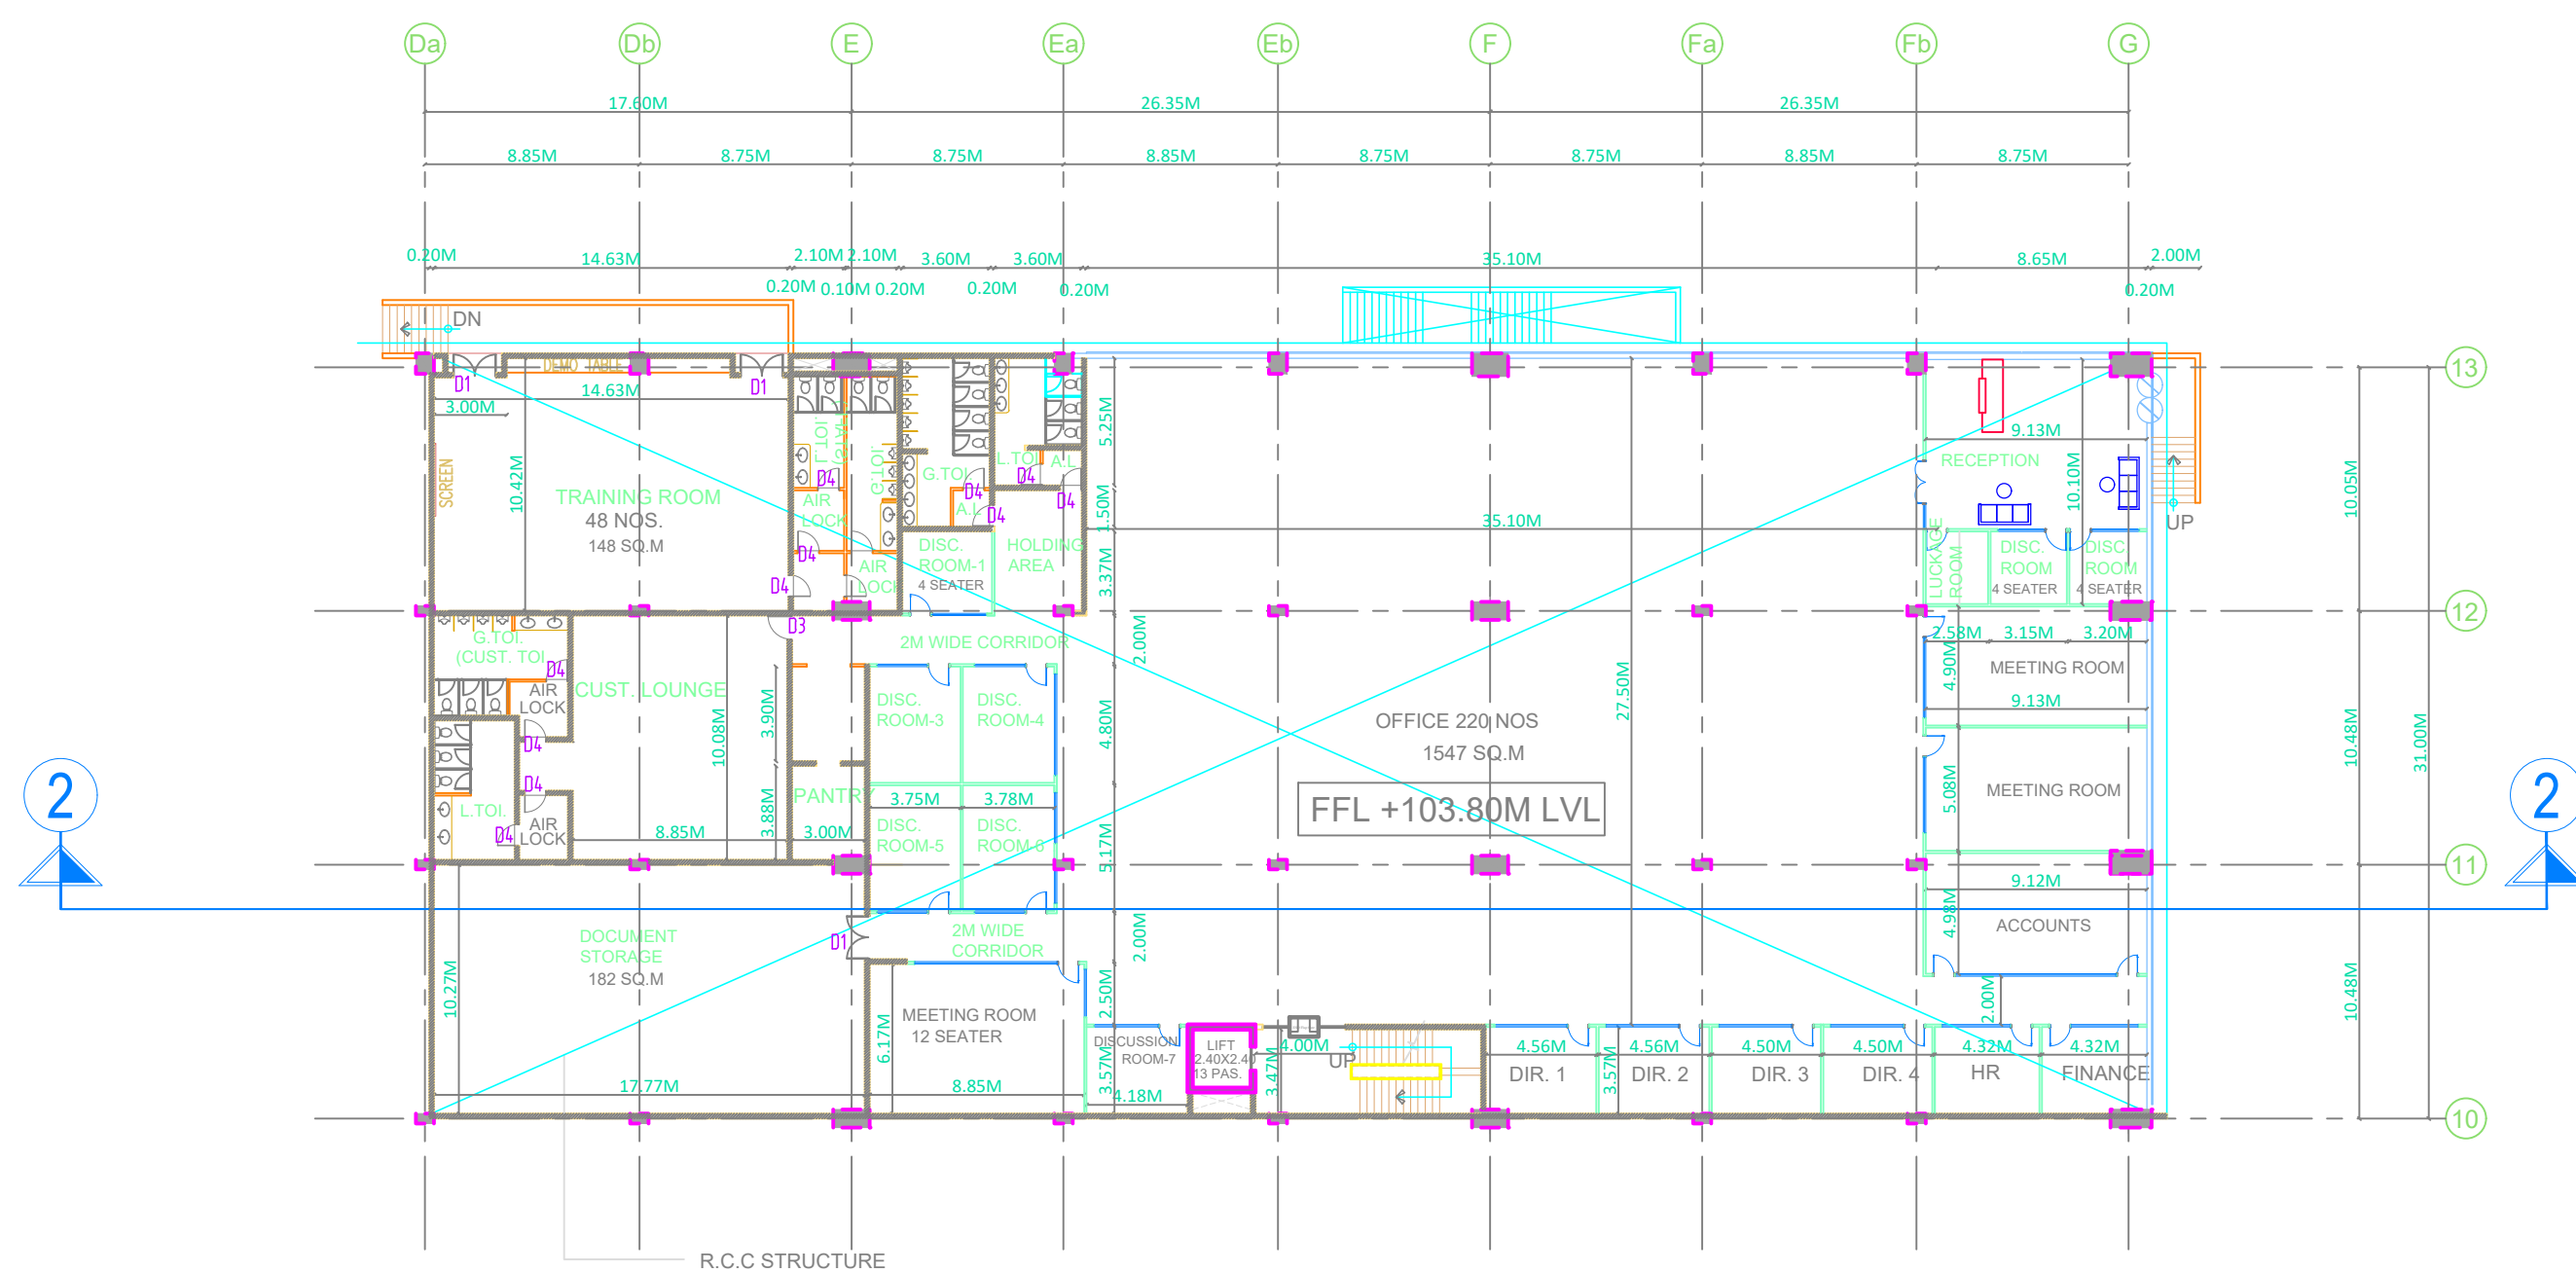

STILT FLOOR OFFICE

SCHEDULE OF JOINERY		
TYPE	DESCRIPTION	SIZE
RS1	ROLLING SHUTTER	5000 X 5000
RS2	RAPID ROLLING SHUTTER	3000 X 4000
RS3	ROLLING SHUTTER	4500 X 5000
RS4	ROLLING SHUTTER	3000 X 2400
RS5	ROLLING SHUTTER	2500 X 2400
FED	FIRE EXIT DOOR	1800 X 2400
FED2	FIRE EXIT DOOR	1000 X 2400
SD	STEEL DOOR	2000 X 2400
SD1	STEEL DOOR	1800 X 2400
SD2	STEEL DOOR	1500 X 2400
SD3	STEEL DOOR	1200 X 2400
D1	DOOR	1800 X 2400
D2	DOOR	1200 X 2400
D3	DOOR	900 X 2400
W1	ALUMINUM FRAME FIXED GLASS WINDOW	3000 X 2400
W2	ALUMINUM FRAME FIXED GLASS WINDOW	2400 X 2400
W3	ALUMINUM FRAME FIXED GLASS WINDOW	1800 X 2400
V1	VENTILATOR	2400 X 600
V2	VENTILATOR	1800 X 600

BUILDING FOR M/S SANMINA - SCI TECHNOLOGY INDIA PVT LTD.
S.F.NO. 388 A PT. 407 PT. 408 PT. 409 PT. 410 A PT. 411 PT. 412.
413 PT. 414 PT. 415 PT. 416, 417, 418, 419, 420 PT. 421 PT.
423 PT. 426 PT. 427 PT. 428, 429, 430, 431, 432, 433, 434,
435, 436, 437 PT. 438 PT. 442 PT. 443 PT. 444 PT. 445, 446,
447, 448, 449 A PT. 450, 451 PT. 459 A PT. OF MATHUR
VILLAGE AND S.F.NO. 455 PT.458 PT. 460 PT. OF VALLAM B VILLAGE,
SRPERUMUDUR TALUK,
KANCHEPURAM DISTRICT - 602 105, TAMIL NADU.
FOR ELECTRONIC MANUFACTURING FACTORY

NOTE : ALL DIMENSIONS AREA IN METER

DTA PLANT

DTA PLANT - ELEVATIONS & SECTION

COLOUR INDEX :	REFERENCE :
PROPOSED	SCALE : 1:200
BOUNDARY	DATE : 15.05.2023
ROAD	
DRIVEWAY	

APPLICANT :

For SANMINA-SCI TECHNOLOGY INDIA PVT. LTD.,
P. Elanbar
Authorized Signatory








AUTHORIZED SIGNATORY
REGISTERED STRUCTURAL ENGINEER :

V. Siva
V. SIVA, M.E.,
STRUCTURAL ENGINEER GRADE-I
CGLDIST/SE/GR-1/2023/11/008
79, 4th Street, K.K Nagar, Salamedu,
Villupuram - 605 401.




AUTHORIZED SIGNATORY
ARCHITECT/REGISTERED ENGINEER:-

C.N. Raghavendran
C. N. RAGHAVENDRAN
B.Arch. (Hons) M.Arch. (Call) F.I.I.A.,
Assoc. A.I.A.,
REGISTERED ARCHITECT
CA/75/1222
REGISTERED VALUER, C-1/79, OF 1988
NO. 10, KARPAGAMBAL NAGAR,
LUZ, MYLAPORE, CHENNAI-600 004.

AUTHORIZED SIGNATORY
BUILDING - PLANT II SHEET NO : 06 / 23

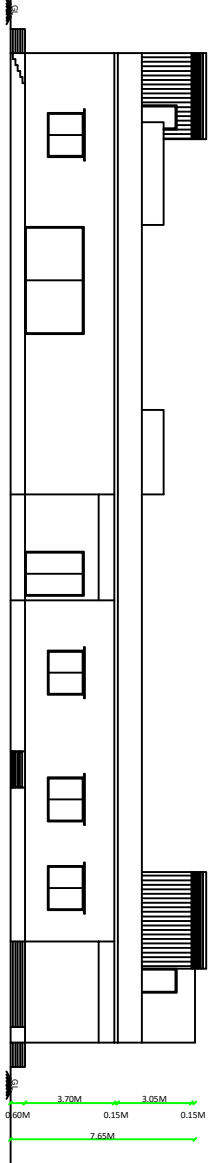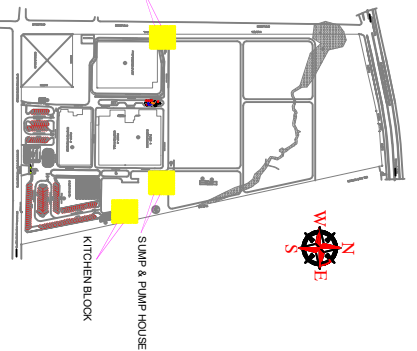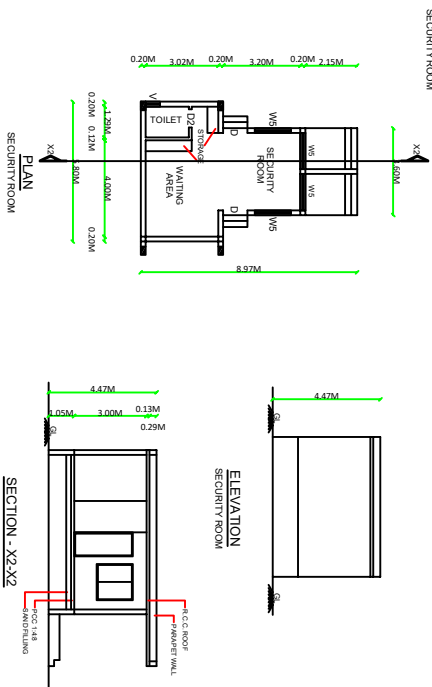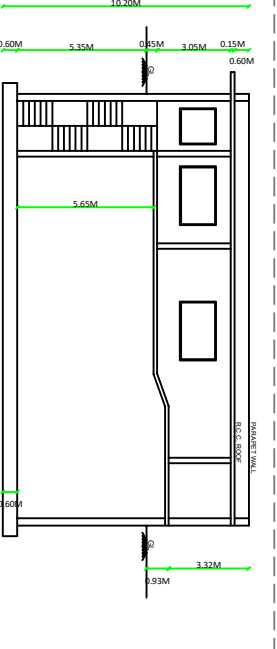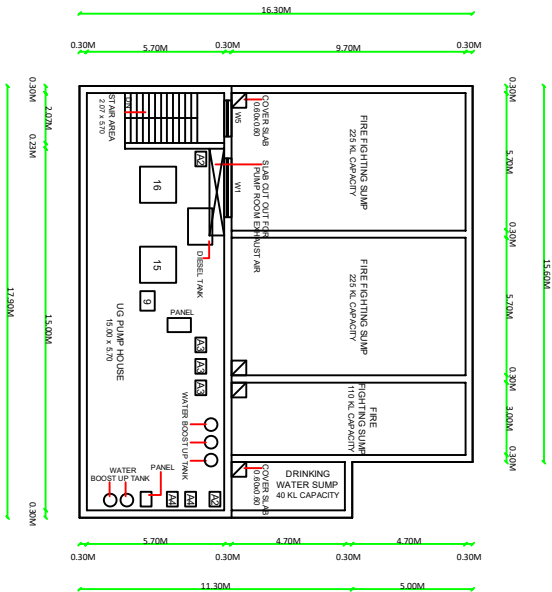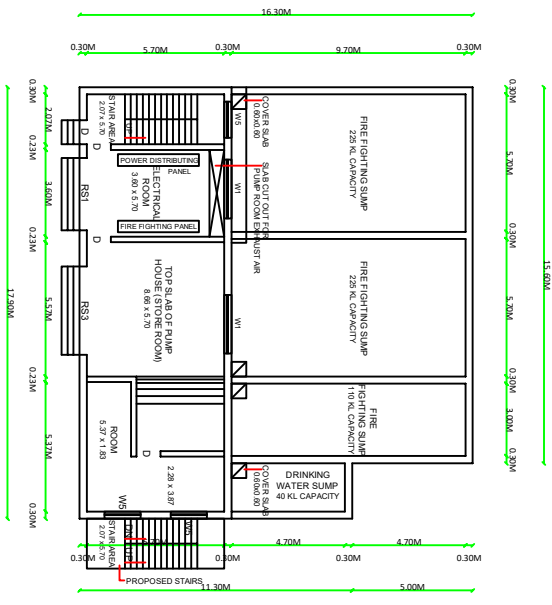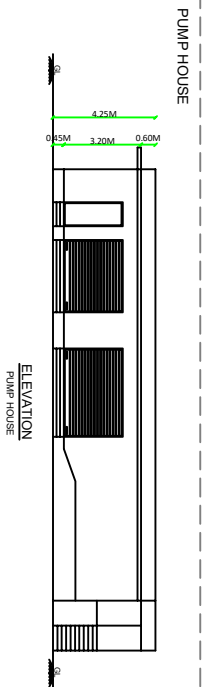

ELEVATION
KITCHEN BLOCK

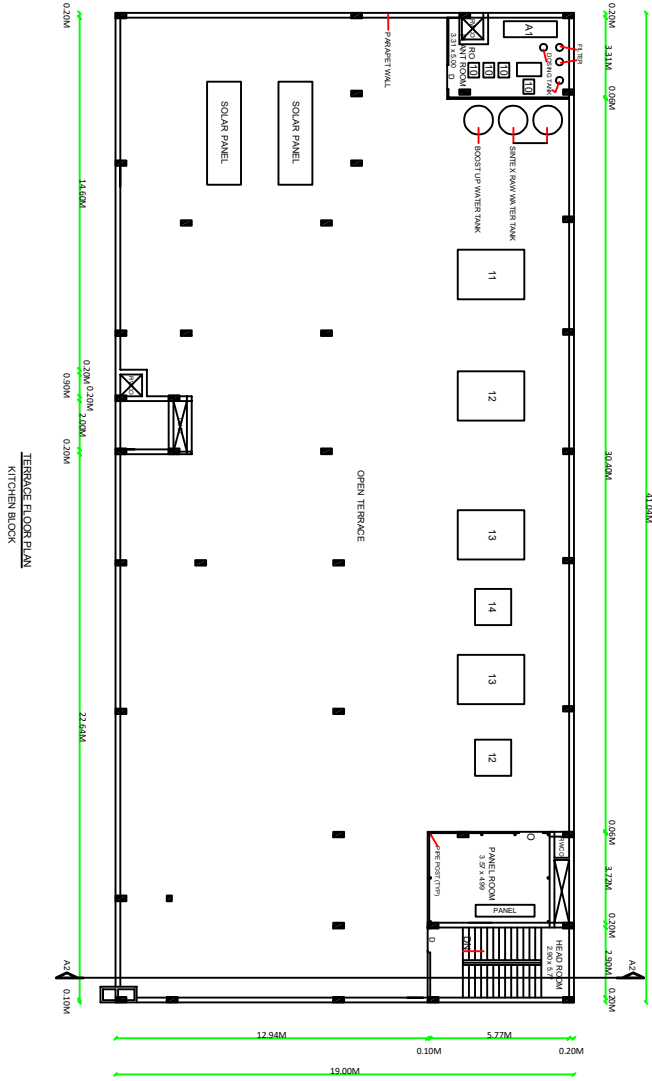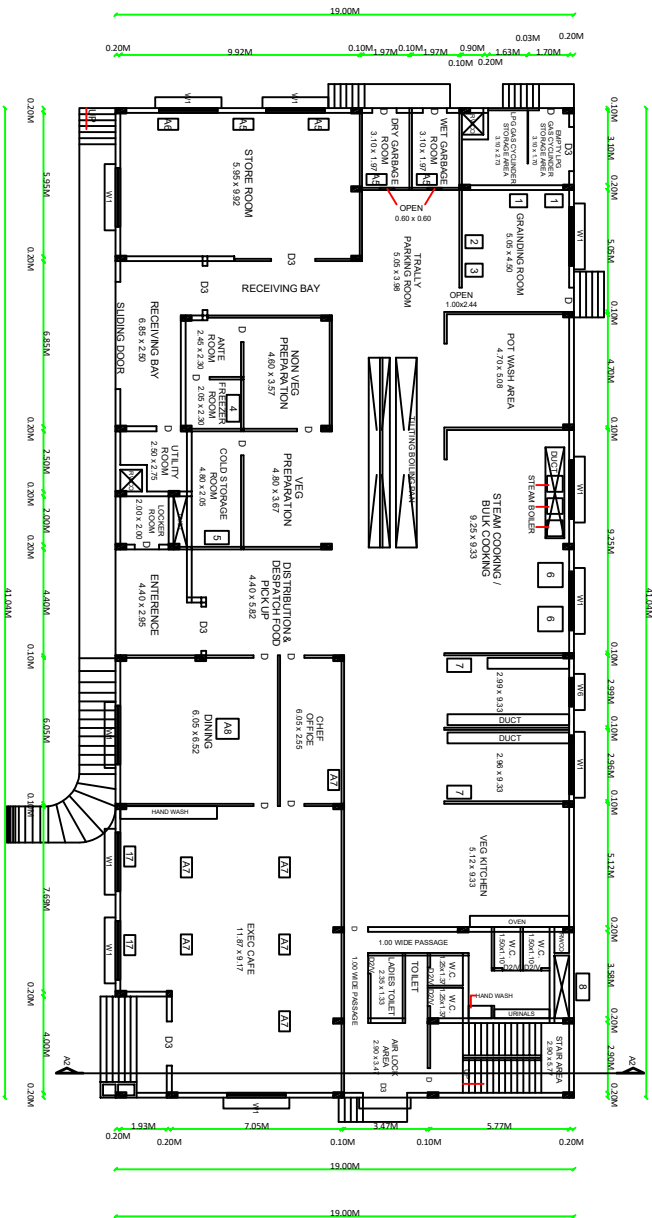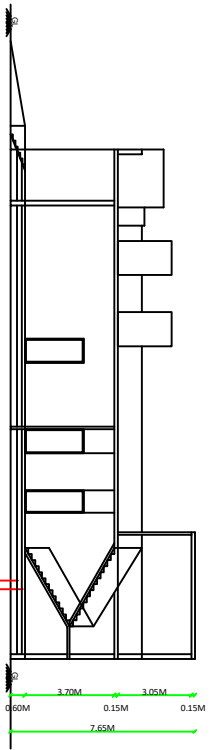

BUILDING FOR MASS AFFAIRS ACT TECHNOLOGY INDIA PVT LTD

NOTE: ALL DIMENSIONS ARE IN METERS
KITCHEN BUILDING, SUMP & BELOW PUMP ROOM,
SECURITY CABIN (DVA UNIT ENTRY)
PLAN, ELEVATION & SECTION
COLOUR INDEX: REFERENCE: SCALE: 1:1200
DATE: 15.06.2023
DRIVEWAY

APPLICANT: **SAHANA SCI TECHNOLOGY INDIA PVT. LTD.**
Authorized Signatory
REGISTERED STRUCTURAL ENGINEER:
AUTHORIZED SIGNATORY


V. SIVA, M.E.
STRUCTURAL ENGINEER
COLDIST/SE/GR-I/2023/17008
76/4th Street, K K Nagar, Saimithu,
Villupuram - 605 401.
AUTHORIZED SIGNATORY
ARCHITECT/REGISTERED ENGINEER:
C.N. RAJAGANESHRAN
B.Arch, P.Engg, AIAA, CIBAA, IIAA,
REGISTERED ARCHITECT
REGISTERED VALUER, C/179, OF 1988
NO. 10, KARPAGAMBAL NAGAR,
LUZ, MYLAPORE, CHENNAI-600 094.
AUTHORIZED SIGNATORY
BUILDING - PLANT II SHEET NO : 14 / 22

SCHEDULE OF JOINERY			
TYPE	DESCRIPTION	SIZE	NO.
M0	MAIN DOOR	2000 x 2500	
D1	SHOULDER LEAF LIFTING DOOR	800 x 2100	
D2	SHOULDER LEAF LIFTING DOOR	800 x 2100	
D3	SHOULDER LEAF LIFTING DOOR - TRUCK ENTRY	800 x 2100	
D2	SHOULDER LEAF LIFTING DOOR - TRUCK DOOR	750 x 2100	
W	ALUMINIUM WINDOW	1200 x 1500	
V1	ALUMINIUM VENTILATOR	1000 x 600	
V2	ALUMINIUM VENTILATOR	600 x 600	


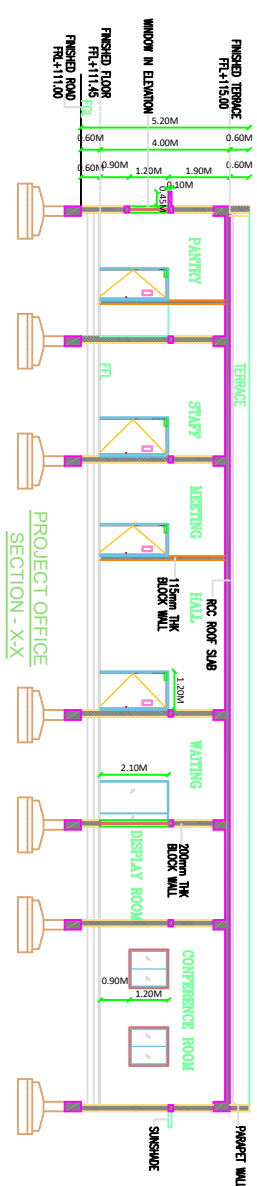


PROJECT OFFICE
SECTION - X-X

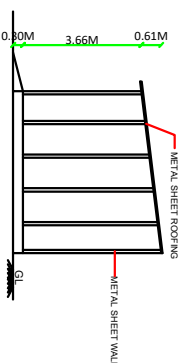


SECTION - A7-A7
AMBULANCE SHED

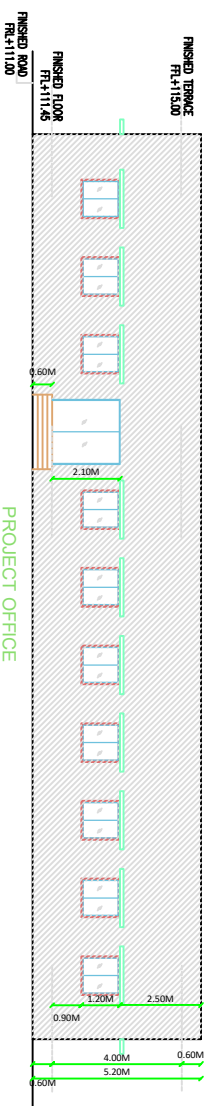


PROJECT OFFICE
ELEVATION - A

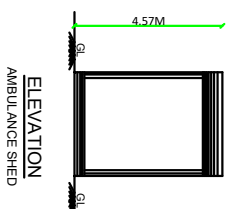


ELEVATION
AMBULANCE SHEET

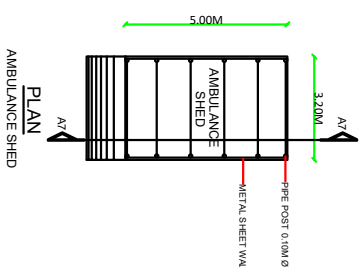


PLAN
AMBULANCE SHEET

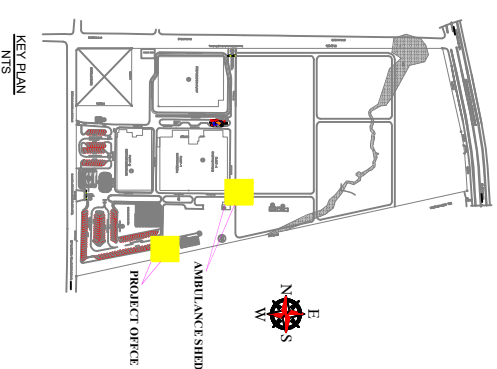

KEY PLANTS

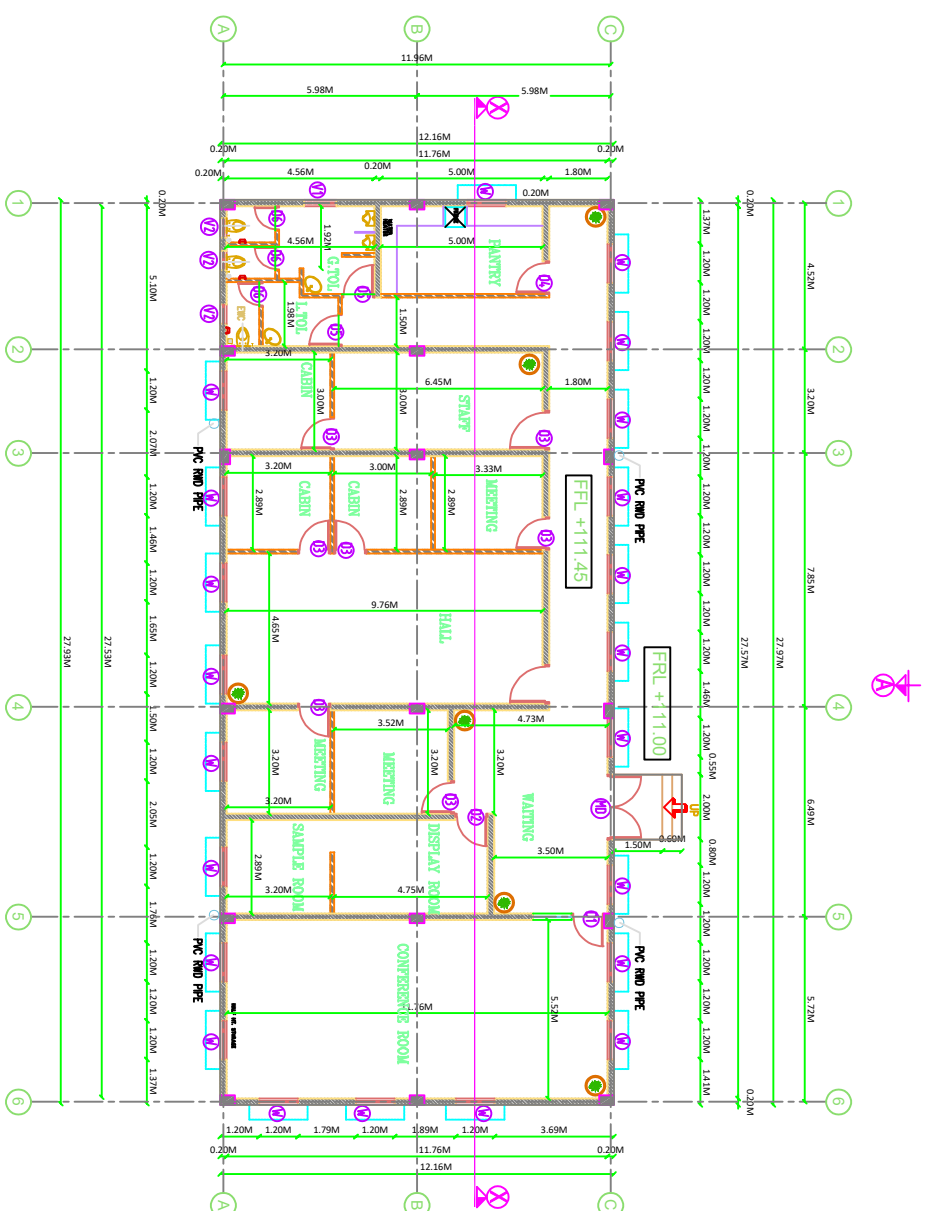


PROJECT OFFICE - GROUND FLOOR PLAN

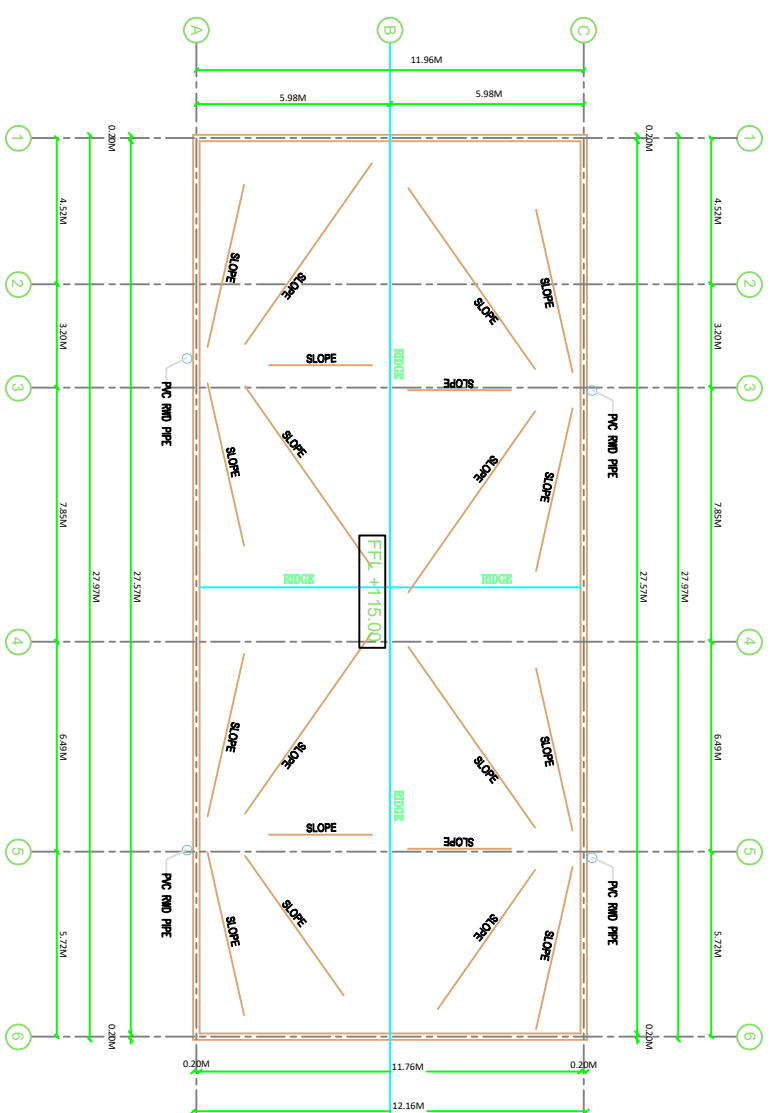


PROJECT OFFICE - TERRACE PLAN


WARNING FOR MS SAMINNA: SOCI TECHNOLOGY INDIA PVT. LTD.	
SP.ING.308 A/PT.40/PT.408/PT.409/PT.410 A/PT.411/PT.412, 413/PT.414/PT.415/PT.416,417,418,419,420/PT.421/PT.422/PT.423/PT.427/PT.428,429,430,431,432,433,434, 435,436,437/PT.438/PT.440/PT.441/PT.442/PT.443/PT.444/PT.445,446, 447,448,449 A/PT.450,451/PT.453 A/PT.454/PT.455/PT.456/PT.457/PT.458/PT.459 A/PT.460/PT.461/PT.462/PT.999/PT.1000	
NOTE: ALL DIMENSIONS GIVEN IN METRE	
FOR THE TECHNICAL DRAWING ACTIVITY	
PROJECT OFFICE & AMULU CAMP SIED	
PLAN, ELEVATION & SECTION	
COLOR INDEX:	
PROPOSED BROADWAY ROAD DRAINAGE	REFERENCE SCALE : 1:250 DATE : 16.05.2020
	
APPLICANT :	
Ms SAMINNA SOCI TECHNOLOGY INDIA	

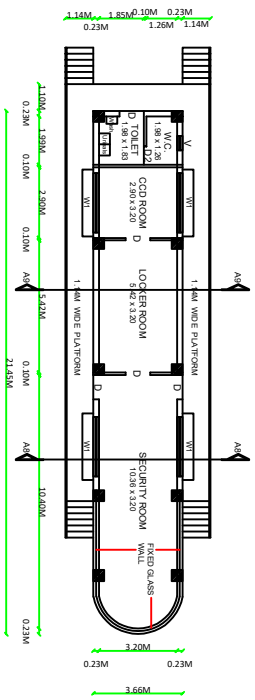


PLAN
SECURITY & LOCKER ROOM

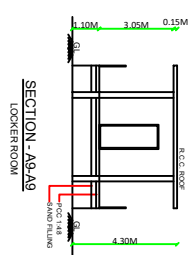


SECTION - A9-A9
LOCKER ROOM

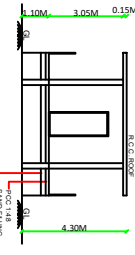


SECTION - A9-A9
LOCKER ROOM

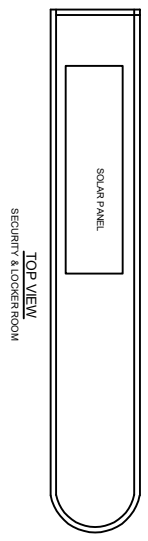


TOP VIEW
SECURITY & LOCKER ROOM

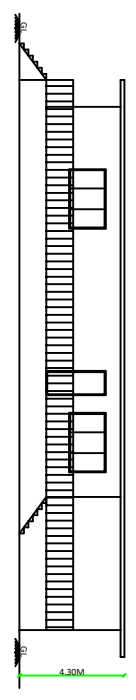


ELEVATION
SECURITY & LOCKER ROOM

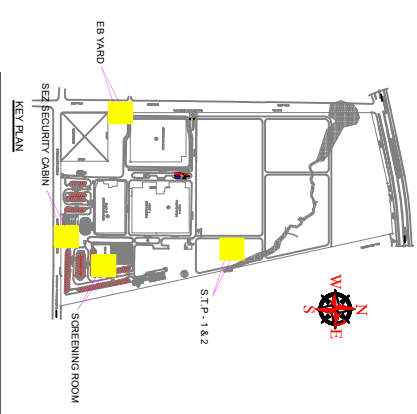


KEY PLAN

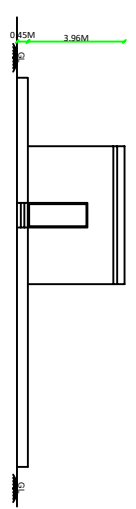


ELEVATION
S.T.P. - 1

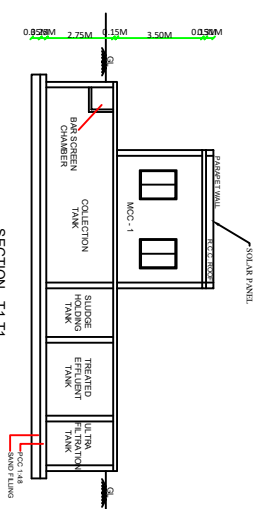


SECTION - T1-T1
S.T.P. - 1

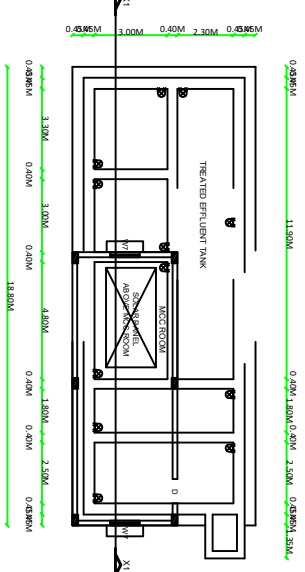


PLAN
S.T.P. - 2 (COVER LEVEL SLAB)

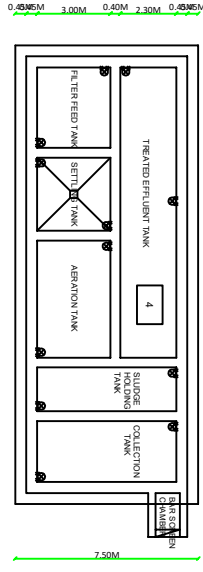

PLAN
S.T.P. - 2 (BASE LEVEL SLAB)

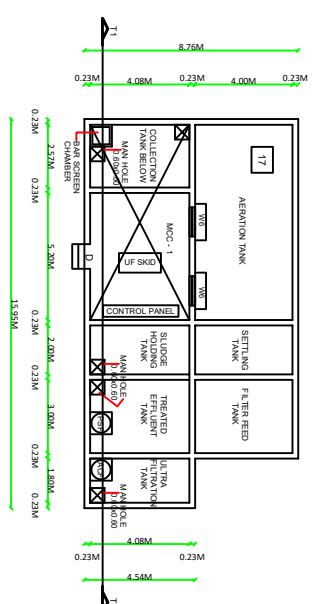

PLAN
S.T.P. - 1

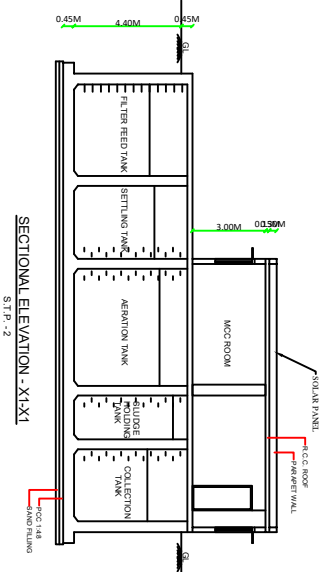

SECTIONAL ELEVATION - X1-X1
S.T.P. - 2

NOTE : ALL DIMENSIONS ARE IN METERS

SEWAGE TREATMENT PLANT - 1 & 2

SECURITY & LOCKER ROOM

PLAN, ELEVATION & SECTION

COLOUR INDEX :

PROPOSED :  REFERENCE : 

BOUNDARY :  DATE : 15.05.2023

ROAD : 

DRIVEWAY : 

APPLICANT :

FOR SAMANA SCI TECHNOLOGY INDIA PVT. LTD.,

P. Sharma

Authorised Signatory

AUTHORIZED SIGNATORY

REGISTERED STRUCTURAL ENGINEER :

V. Siva

V. SIVA, M.E., GRADE-I

STRUCTURAL ENGINEER-1

COLDIST/SE/GR-1/2023/11/008

78, 4th Street, K K Nagar, Salem, Tamil Nadu

Vilupuram - 605 401.

AUTHORIZED SIGNATORY

ARCHITECT/REGISTERED ENGINEER:-

ABDUL

C. N. RACHAYENDRAN

B. Arch, (1999), M.Arch, (2001), F.A.A.,

REGISTERED ARCHITECT

CAN/31/22/179, OF 1988

REGISTERED ARCHITECT






NO. 10, KADAMBAKAL NAGAR,

UDZ, MYLAPUR, CHENNAI-600 004.

AUTHORIZED SIGNATORY

BUILDING - PLANT II

SHEET NO : 15 / 23

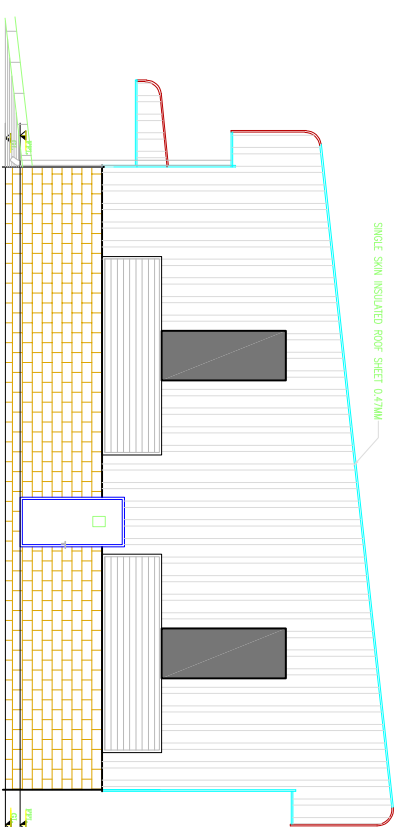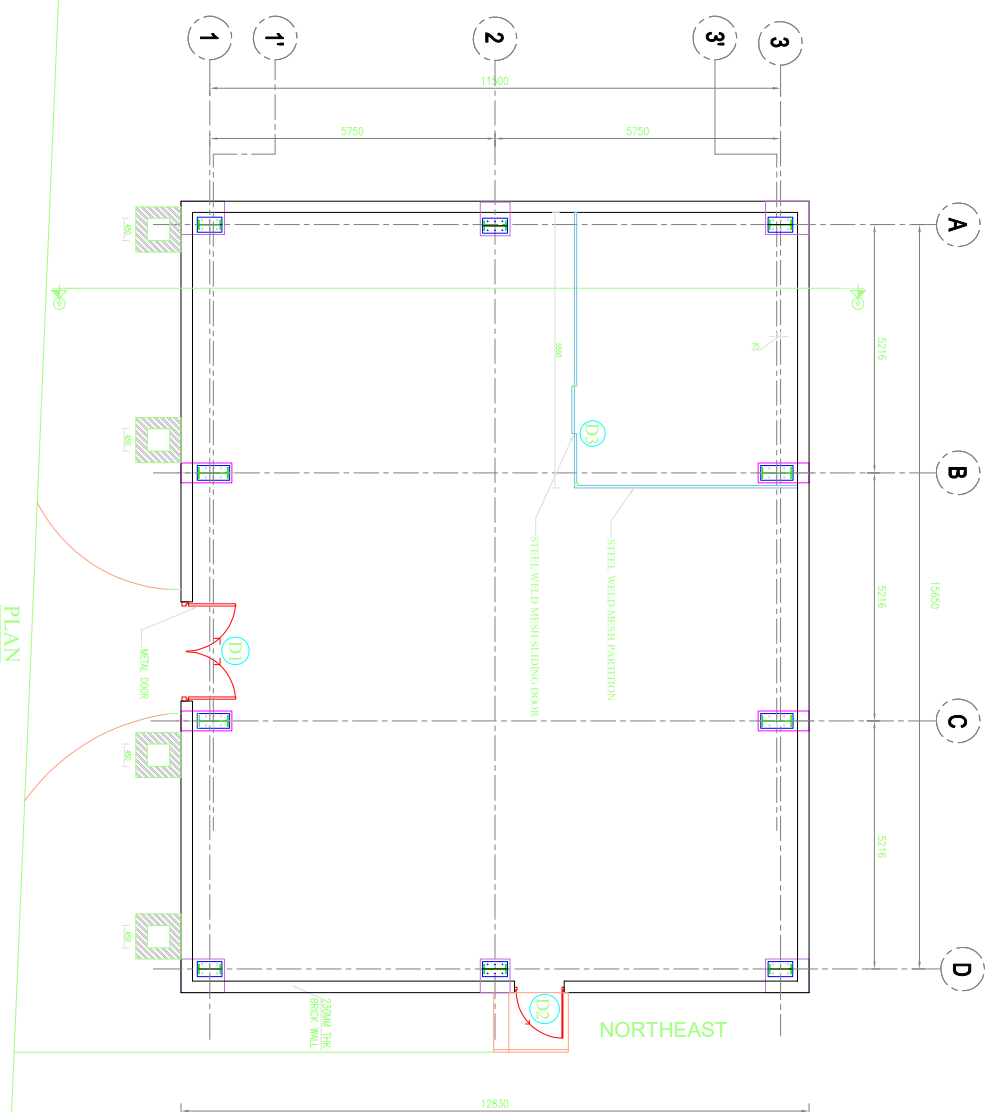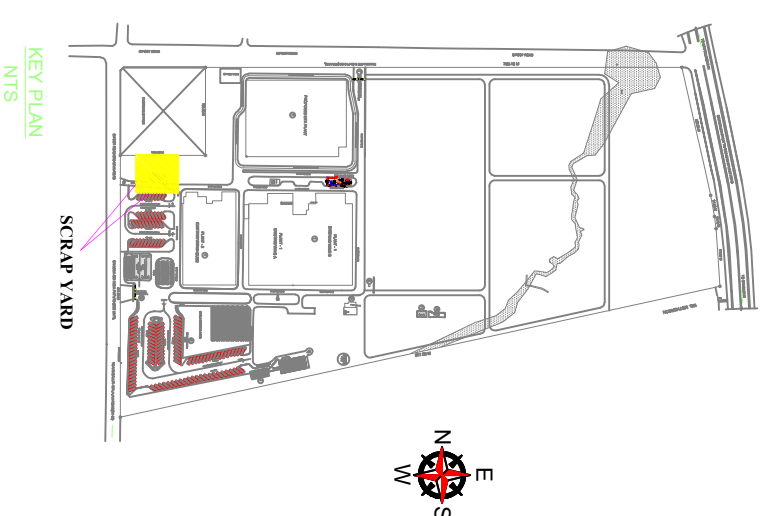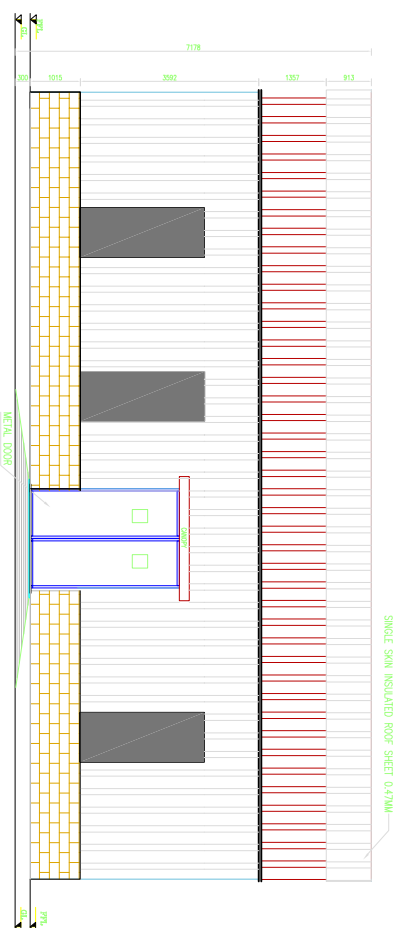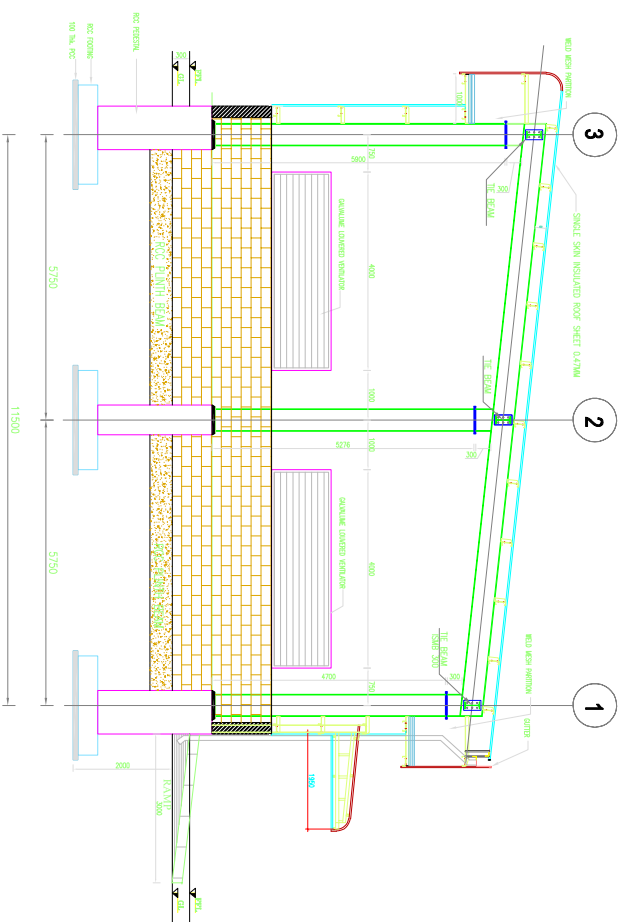

FOOTING REINFORCEMENT DETAILS :			
S No	FOOTING TYPE	FOOTING SIZE (L x B)	FOOTING REINFORCEMENT DETAIL
1	P1	2000 x 2000	10 # @125 C/C
2	P2	2000 x 2000	10 # @125 C/C

[illegible]

SCRAP YARD

COLOUR INDEX :	REFE
----------------	------

PROPOSED ☐ SCALE ☐

	BOUNDARY	DATE
ROAD		

DRIVEWAY

APPLICANT:

100

FOR SANMINA.SCI TECHNOLOGO

D. Shen

A

REGISTERED STOCKHOLDERS

1.1.1

08. A

A. SIVARAJAN, Principal Engineer,CGDIST/SE/GR-

**78,4th Street, Kottayam -
Mullapuram -**

AUTHORIZED SIGNATURE

ARCHITECT/REGISTERED ENGINEER

2

C.N. RAGHAVI
B.Arch, (Hons)M.Arch,


ASSOC. A.I.A.
REGISTERED ARCHITECTS

REGISTERED VALUER, C

LUZ, MYLAPORE, CHE


AUTHORIZED SIGNATURE

	10 - 00000000
--	---------------

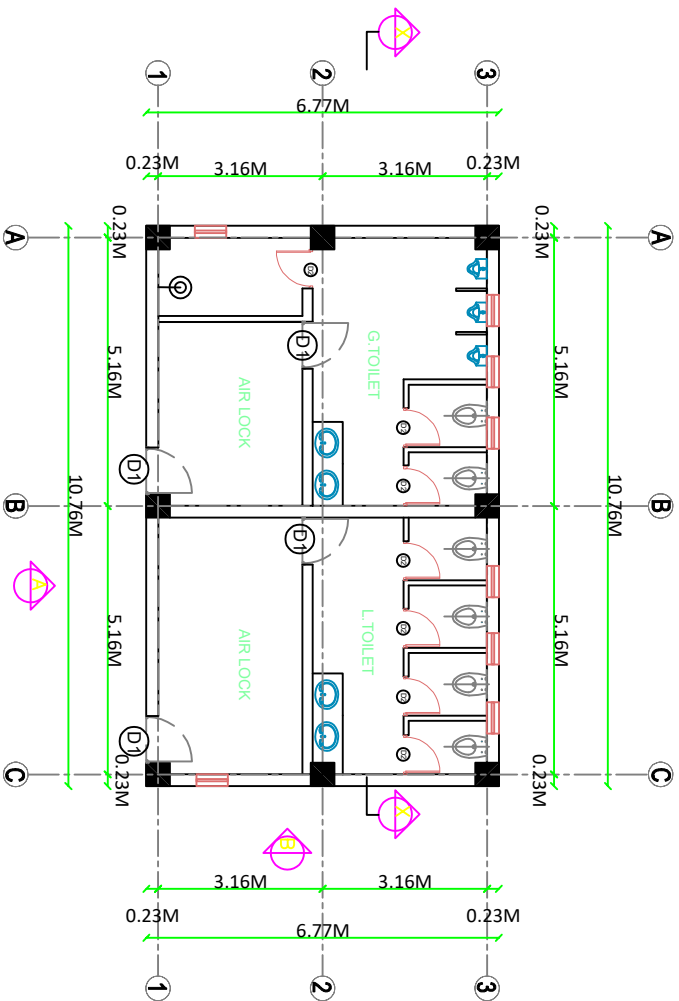


PLAN


TOILET - 1

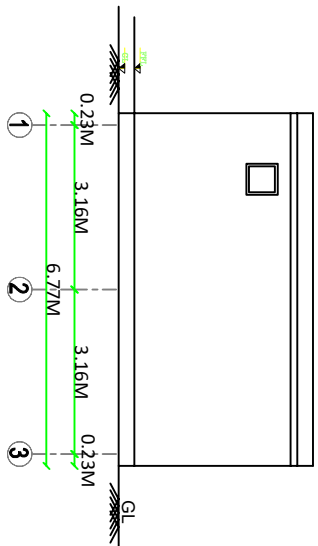


ELEVATION - B

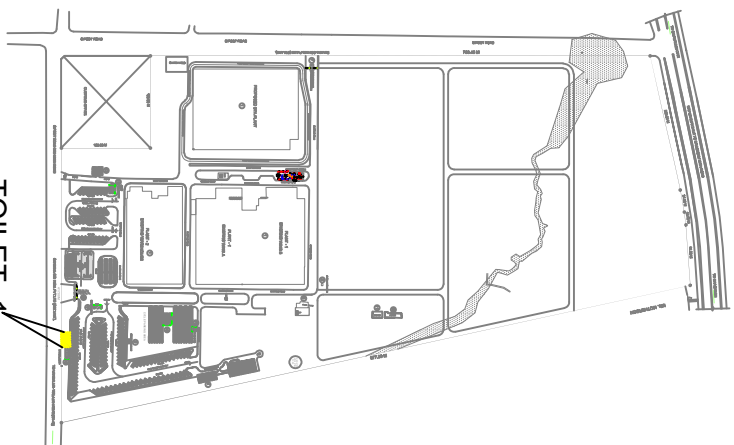

KEY PLAN

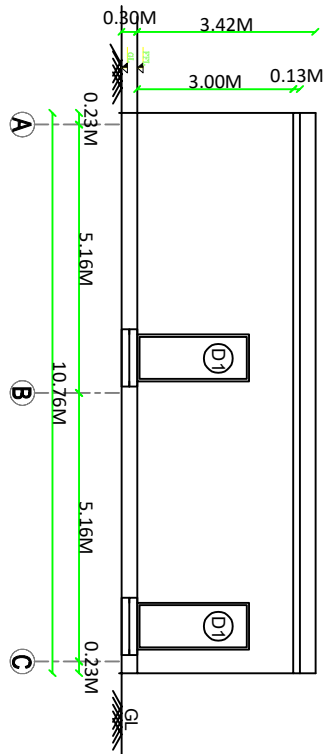

ELEVATION - A

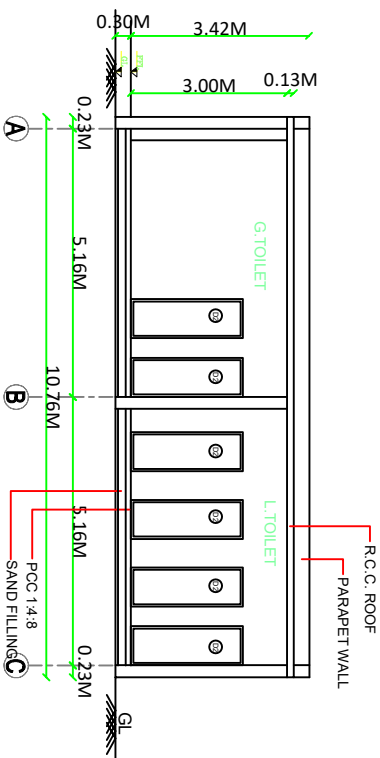

SECTION - X-X

BUILDING FOR M/S SANMMA SCI TECHNOLOGY INDIA PVT LTD

S.NO: 388 A PT, 407 PT, 408 PT, 409 PT, 410 A PT, 411 PT, 412
413 PT, 414 PT, 415 PT, 416, 417, 418, 419, 420 PT, 421 PT,
422 PT, 423 PT, 427 PT, 428, 429, 430, 431, 432, 433, 434,
435, 436, 437 PT, 438 PT, 442 PT, 443 PT, 444 PT, 445, 446,
447, 448, 449 A PT, 450, 451 PT, 459 A PT, OR MATHER
VILLAGE AND S.NO: 455 PT, 458 PT, 460 PT OR VALLAM B
VILLAGE, SRPERUDUR TALUK,
KANCHEEPURAM DISTRICT 602 005, TAMIL NADU.

for ELECTRONIC MANUFACTURING FACTORY

NOTE : ALL DIMENSIONS ARE IN METERS

TOILET - 1

PLAN, ELEVATION & SECTION

COLOUR INDEX

PROPOSED

BOUNDARY

ROAD

DRIVEWAY

APPLICANT :

For SANMMA SCI TECHNOLOGY INDIA PVT. LTD.,

P. S. S. S.

Authorized Signatory

REGISTERED STRUCTURAL ENGINEER :

AUTHORIZED SIGNATORY

V. SIVA, M.E.,
STRUCTURAL ENGINEER GRADE-I
COLDIST/SE/GR-I/2023/11008
78, 4th Street, K K Nagar, Salamedu,
Villupuram - 605 401.

AUTHORIZED SIGNATORY

ARCHITECT/REGISTERED ENGINEER:-

C. N. RAGHAVENDRAN

C. N. RAGHAVENDRAN
B.Arch, (Rural) M.Arch, (City) TILDA,
REGISTERED ARCHITECT
CA/75/1222


REGISTERED VALUER, C-1/79, OF 1988
NO. 10, KARAIKAMBAL NAGAR,
LUZ, MYLAPORE, CHENNAI-600 094.

AUTHORIZED SIGNATORY

BUILDING - SV SHEET NO : 17 / 23




PR SCRAP YARD

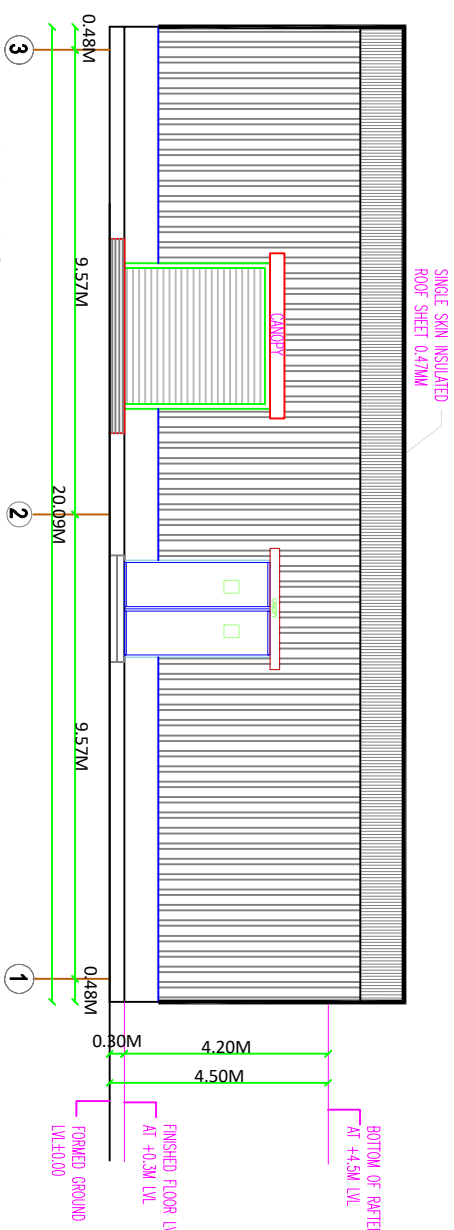


ELEVATION-A

KEY PLAN

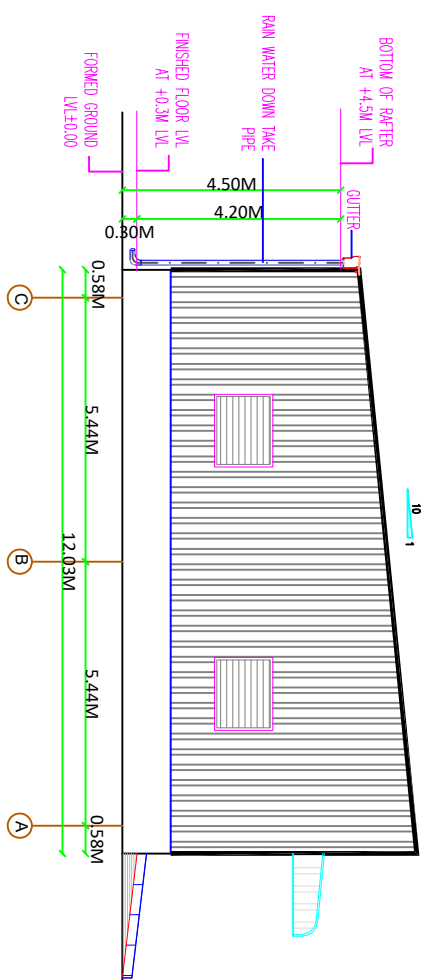


ELEVATION-B

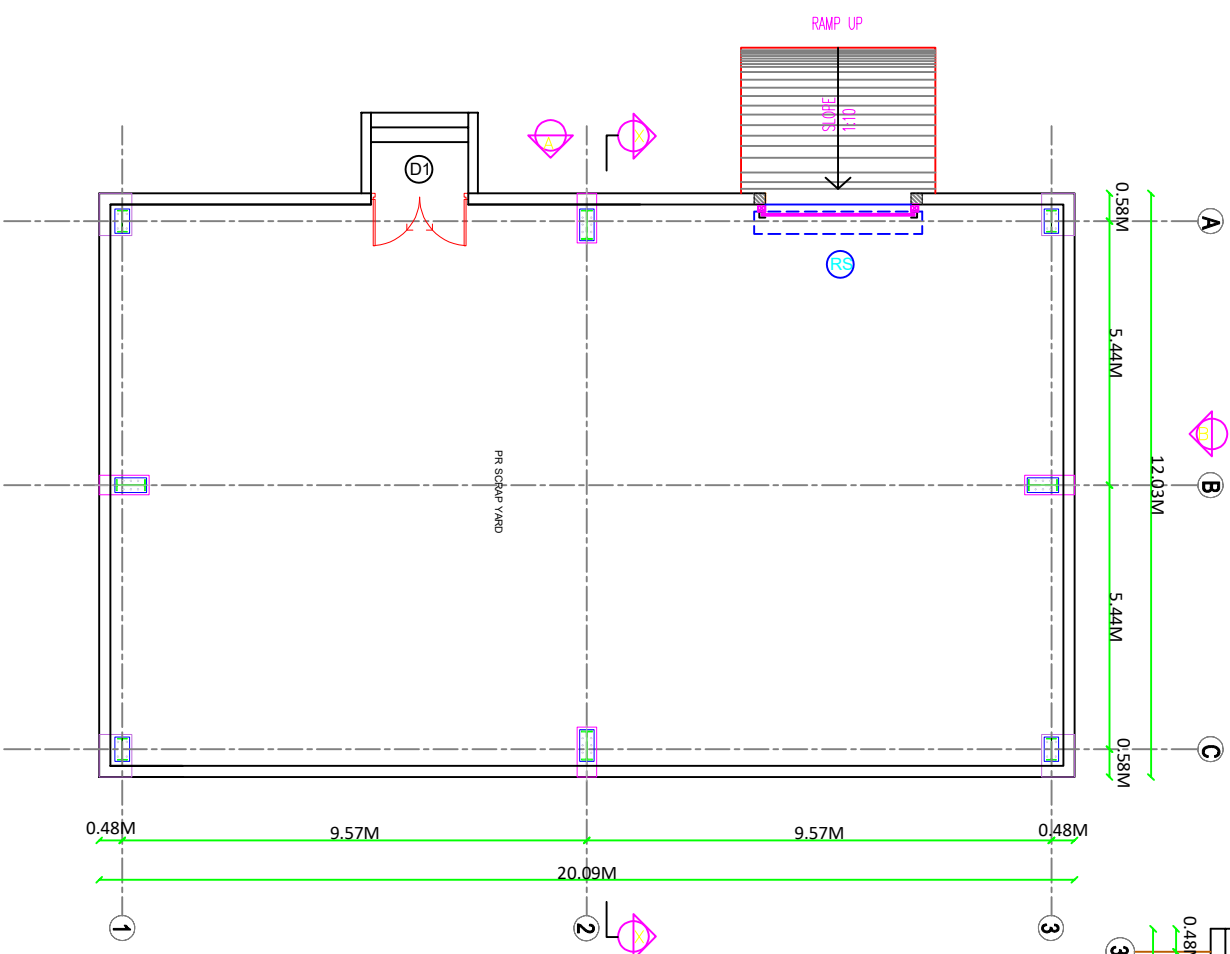


PLAN

PR SCRAP YARD

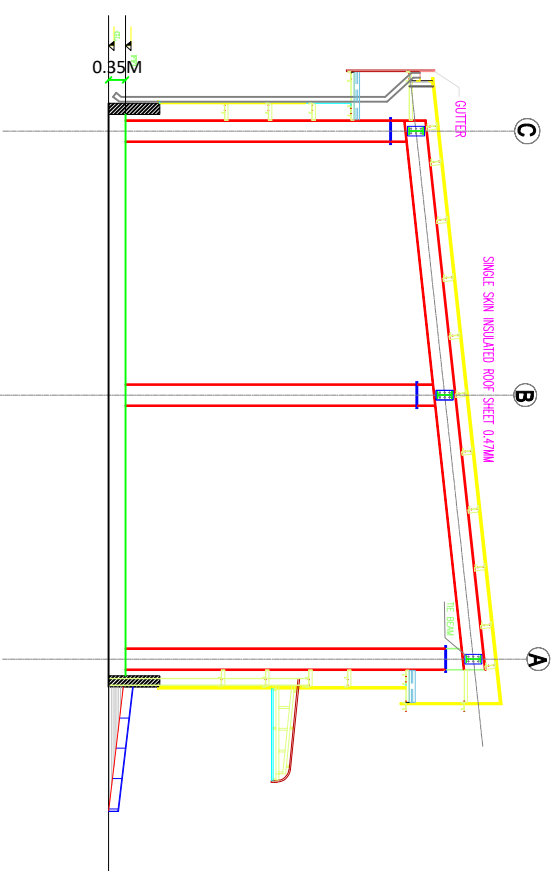


SECTION X-X

BUILDING FOR M/S SAMINA-SCI TECHNOLOGY INDIA PVT LTD S.E. NO. 388 A, PT. 407 PT. 408 PT. 409 PT. 410 A PT. 411 PT. 412 413 PT. 414 PT. 415 PT. 416, 417, 418, 419, 420 PT. 421 PT. 422 PT. 423 PT. 427 PT. 428, 429, 430, 431, 432, 433, 434, 435, 436, 437 PT. 438 PT. 442 PT. 443 PT. 444 PT. 445, 446, 447, 448, 449 A PT. 450, 451 PT. 459 A PT. 459 OF MATHER VILLAGE AND S.E. NO. 458 PT. 458 PT. 459 PT. 460 PT. 461 OF VALAMB VILLAGE, SUPERMURDER TALUK, KANCHEEPURAM DISTRICT-602 005, TAMIL. NADU. FOR ELECTRONIC MANUFACTURING FACTORY NOTE: ALL DIMENSIONS ARE IN METERS		PR SCRAP YARD	
PLAN, ELEVATION & SECTION			
COLOUR INDEX		REFERENCE	
PROPOSED	SCALE : 1/100		
BOUNDARY	DATE : 25.07.2024		
ROAD			
DRIVEWAY			
APPLICANT :		N W E S	
For SAMINA-SCI TECHNOLOGY INDIA PVT. LTD., <i>P. Elavar</i> Authorized Signatory			
AUTHORIZED SIGNATORY			
REGISTERED STRUCTURAL ENGINEER:			
V. SIVA, M.E. STRUCTURAL ENGINEER, GRADE-I CGOLDIST/SE/GR-4/2023/11008 78, 4th Street, K.K Nagar, Salemdu, Villupuram - 605 401.			
AUTHORIZED SIGNATORY			
ARCHITECT/REGISTERED ENGINEER:			
<i>Ar. Ravi</i> C. N. RAGHAVENDRAN B.Arch. (Hon's), Arch. (Civil) F.I.L.A., Assoc. A.I.A., REGISTERED ARCHITECT REGISTERED VALUER, C-1/79, OF 1988 NO. 10, KARPAGAMBAL NAGAR, LUZ, MYLAPORE, CHENNAI-600 004, AUTHORIZ/2024/SIGNATORY			
BUILDING - SV		SHEET NO : 23 / 23	

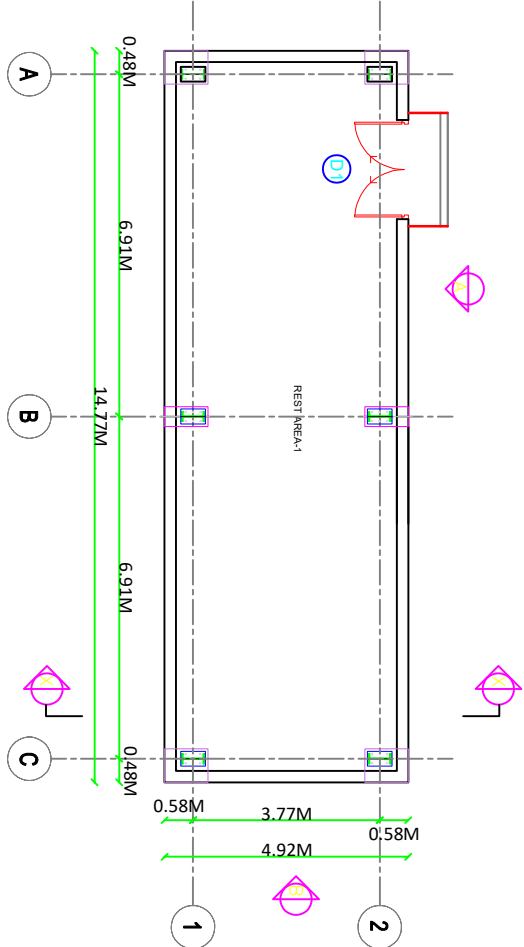


PLAN
REST AREA-1

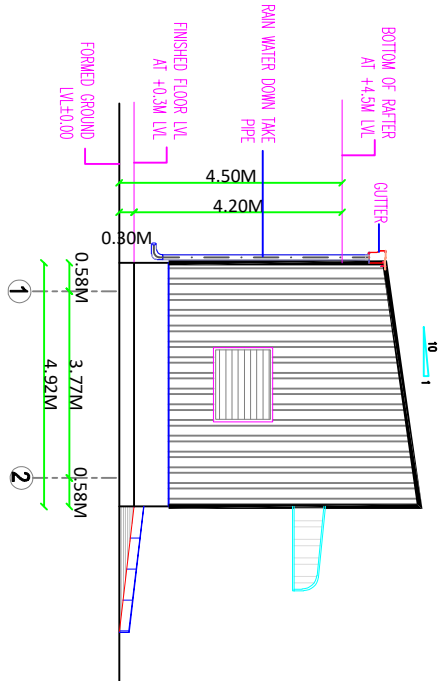


ELEVATION-B



KEY PLAN
NTS

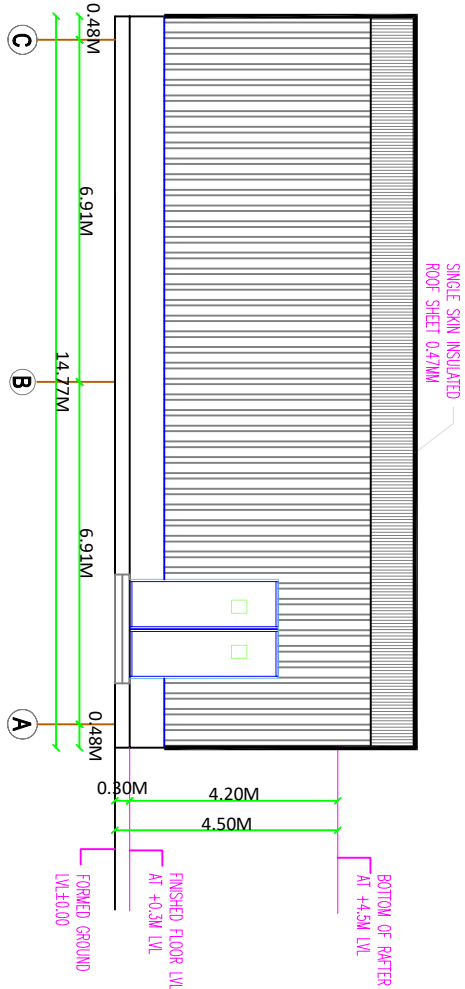


ELEVATION-A

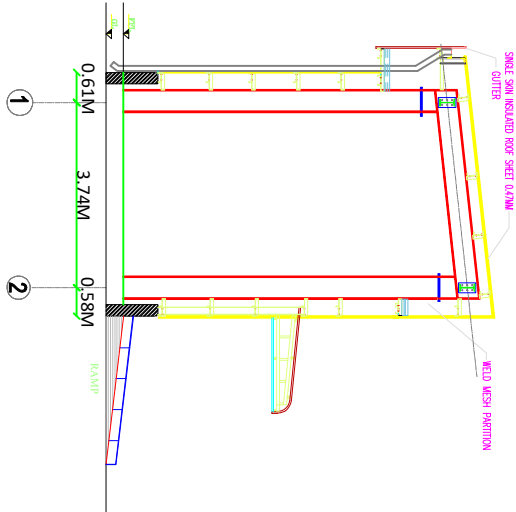


SECTION X-X


BUILDING FOR M/S SAMINA SCI TECHNOLOGY INDIA PVT LTD S.E.NO.-388 A PT.-407 PT.-408 PT.-409 PT.410 A PT. 411 PT.412, 413 PT.414 PT.415 PT.416,417, 418,419, 420 PT.421 PT., 423 PT. 426 PT.427 PT. 428,429,430,431, 432,433,434, 435,436,437 PT. 438 PT. 442 PT.443 PT.444 PT.445,446, 447,448,449 A PT.450, 451 PT.459 A PT.OF MATHER VILLAGE AND S.T.NO.-455 PT.458 PT.460 PT.OF VALLAMB VILLAGE, SRIRAMPURAM TALUK, KANCHEEPURAM DISTRICT -600 085,TAMIL. NADU. FOR ELECTRONIC MANUFACTURING FACTORY	
NOTE: ALL DIMENSIONS ARE IN METERS	
EXTERNAL REST AREA-1	
PLAN, ELEVATION & SECTION	
COLOR INDEX:	REFERENCE:
PROPOSED	SCALE : 1:100
BOUNDARY	DATE : 25.07.2024
ROAD	
DRIVEWAY	
APPLICANT :	
For SAMINA SCI TECHNOLOGY INDIA PVT. LTD, Authorized Signatory	
AUTHORIZED SIGNATORY	
REGISTERED STRUCTURAL ENGINEER :	
V. SIVA, M.E. STRUCTURAL ENGINEER GRADE-I CG/DIST/SE/GR-4/2023/11008, 79,4th Street, K.K.Nagar, Saimeddu, Villupuram - 605 401.	
AUTHORIZED SIGNATORY	
ARCHITECT/REGISTERED ENGINEER:- C. N. RAGHAVENDRAN B.Arch. (Hons),Arch. (C&H)FILA., Assoc. A.I.A., REGISTERED ARCHITECT NO. 10, KAPPA GAMBAL NAGAR, LUZ, MYLAPPORE, CHENNAI-600 004, AUTHORIZED SIGNATORY	
BUILDING - SY	SHEET NO. 18 / 23

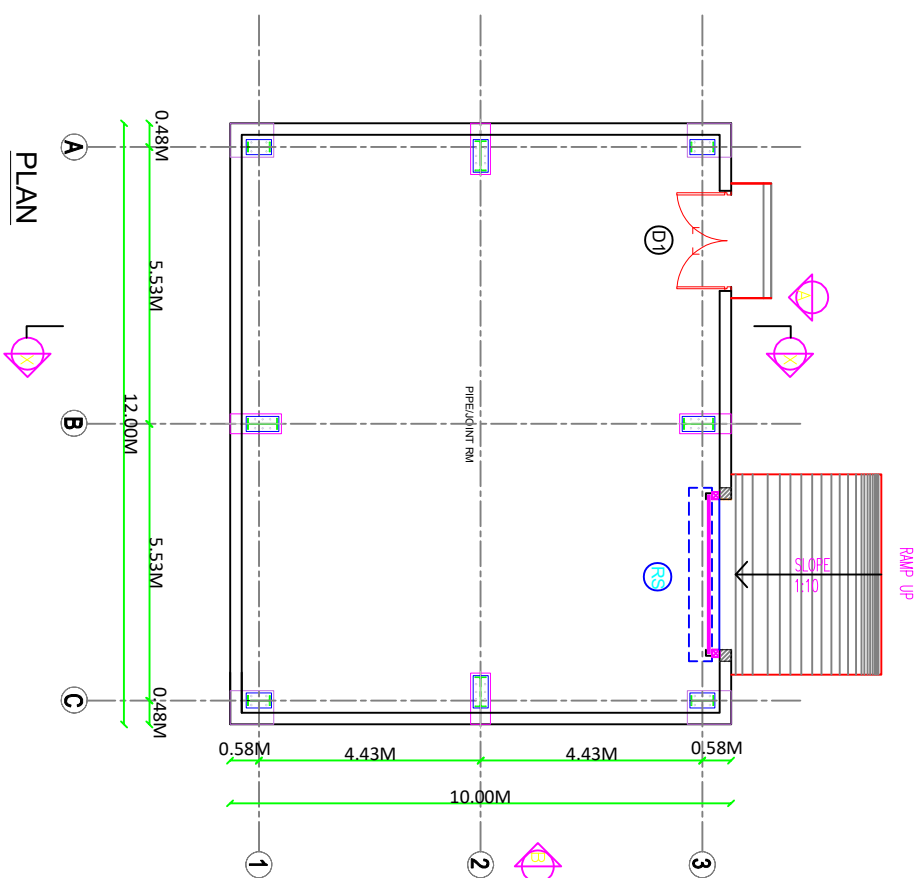


PIPE & JOINT ROOM

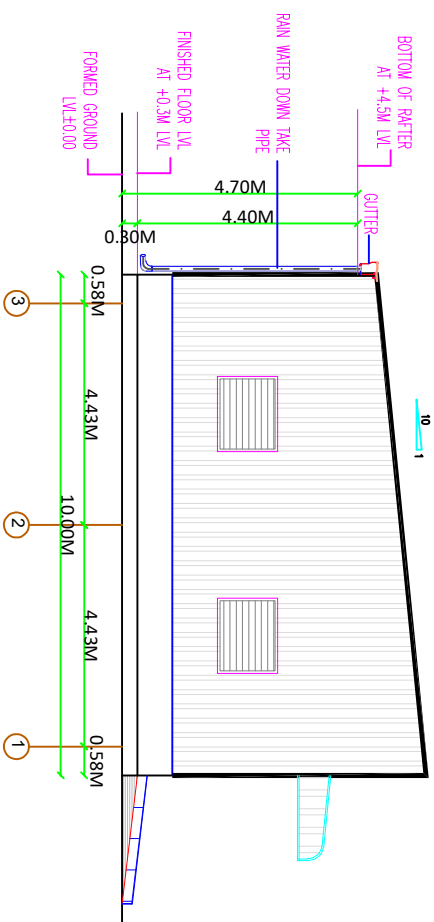

ELEVATION-B

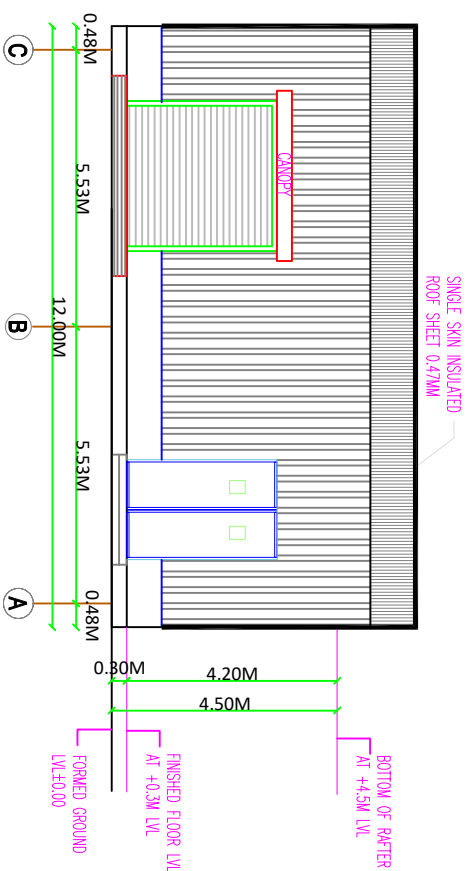

ELEVATION-A

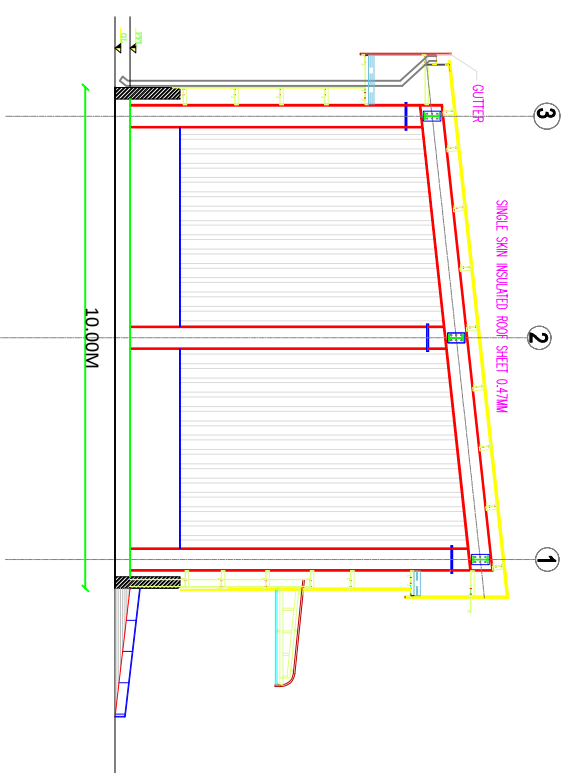


SECTION X-X



-PIPE & JOINT ROOM


BUILDING FOR: SAMANNA, SOTTENNOLO, 650, INDIA, PTTL

S.N.O: 388, A.P.T. 407 PT. 408 PT. 409 PT. 410, A.P.T. 411 PT. 412, 42 PT. 414 PT. 415 PT. 416, 417, 418, 419, 420 PT. 421 PT. 423 PT. 424 PT. 425 PT. 426, 427, 428, 429, 430, 431, 432, 433, 434, 435, 436, 437 PT. 438 PT. 442 PT. 443 PT. 444 PT. 445, 446, 447, 448, 449 A.P.T. 450, 451 PT. 452 A.P.T. 453 A.P.T. 454 A.P.T. 455 A.P.T. 456, 457 S.N.O. 458 PT. 459 PT. 460 PT. 461 A.P.T. 462 A.P.T. 463 S.N.O. 464 PT. 465 PT. 466 PT. 467 A.P.T. 468 A.P.T. 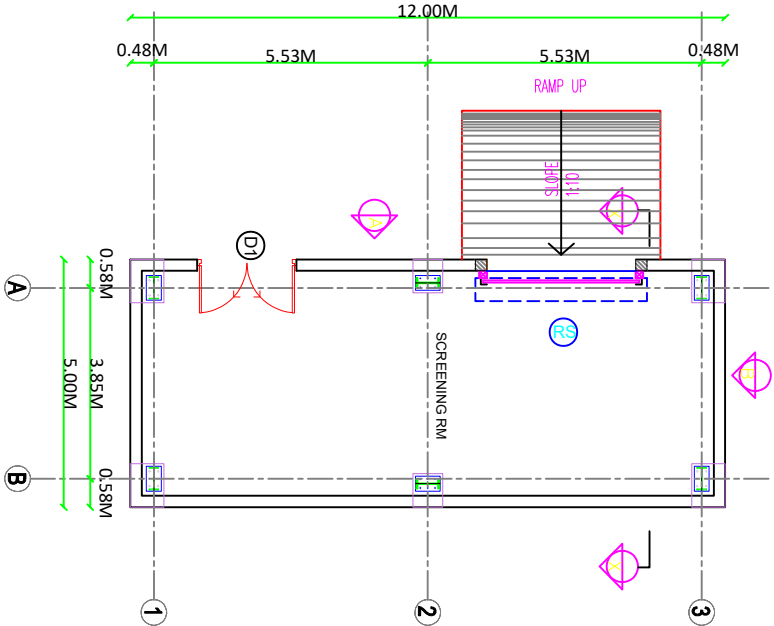


PLAN


SCREENING ROOM

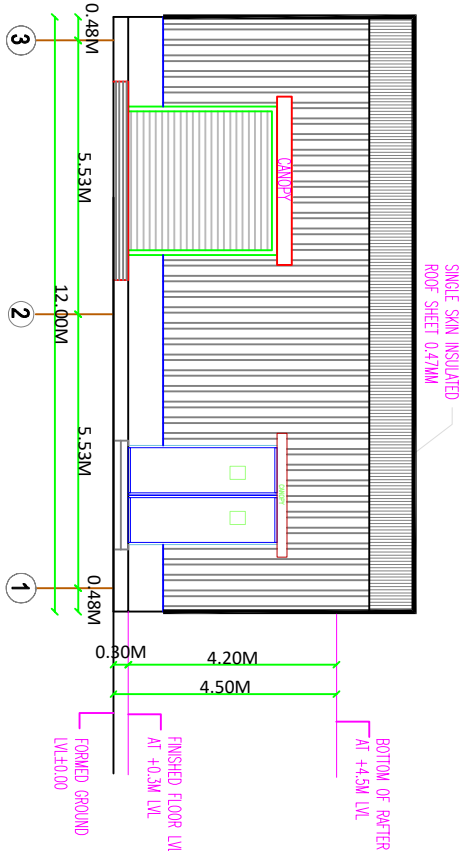


ELEVATION-A

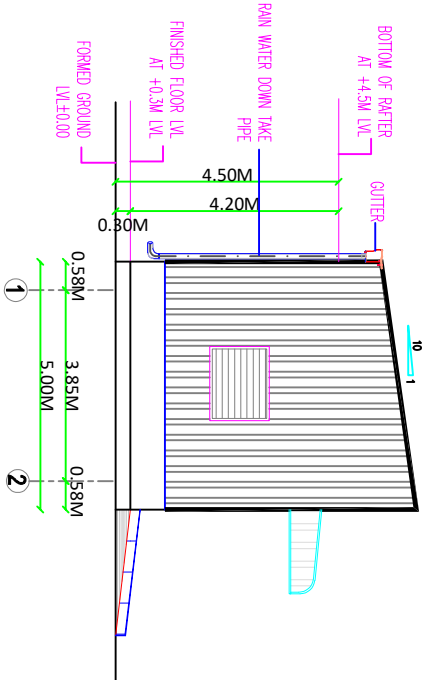

ELEVATION-B

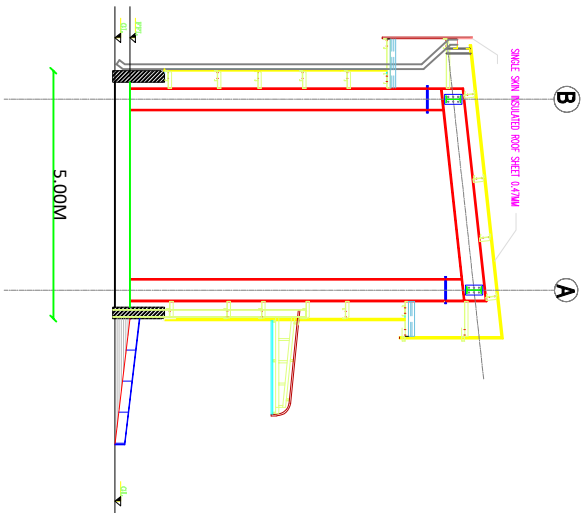

SECTION X-X

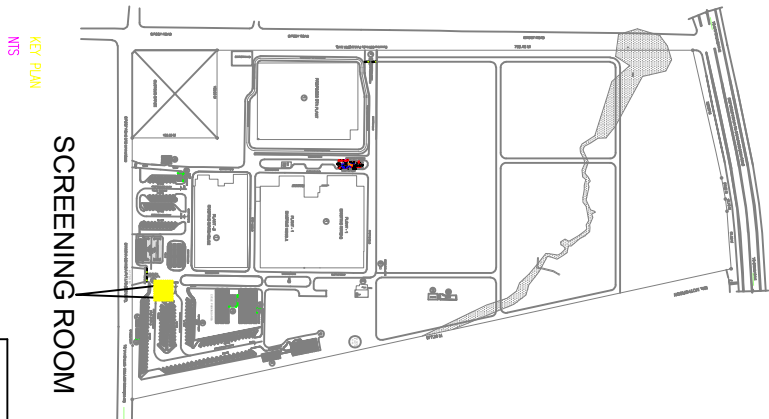

KEY PLAN

SCREENING ROOM

BUILDING FOR M/S. SANJANA SCI TECHNOLOGY INDIA PVT LTD

S.F.NO: 38, A PT. 407 PT. 408 PT. 409 PT. 410 A PT. 411 PT. 412, 413 PT. 414 PT. 415 PT. 416 PT. 417, 418, 419, 420 PT. 421 PT. 422 PT. 423 PT. 424 PT. 425 PT. 426 PT. 427 PT. 428 PT. 429 PT. 430 PT. 431 PT. 432 PT. 433 PT. 434 PT. 435 PT. 436 PT. 437 PT. 438 PT. 439 PT. 440 PT. 441 PT. 442 PT. 443 PT. 444 PT. 445 PT. 446 PT. 447, 448, 449 A PT. 450, 451 PT. 452 PT. 1000

NOTE: ALL DIMENSIONS ARE IN METERS

SCREENING ROOM

PLAN, ELEVATION & SECTION

COLOR IN HAND

PROPOSED

BOUNDARY

ROAD

DRAINAGE

APPLICANT :

For SANJANA SCI TECHNOLOGY INDIA PVT. LTD.,

Authorized Signatory

REGISTERED STRUCTURAL ENGINEER :

AUTHORIZED SIGNATORY

REGISTERED STRUCTURAL ENGINEER :

AUTHORIZED SIGNATORY

BUILDING - SV

SHEET NO : 20 / 23

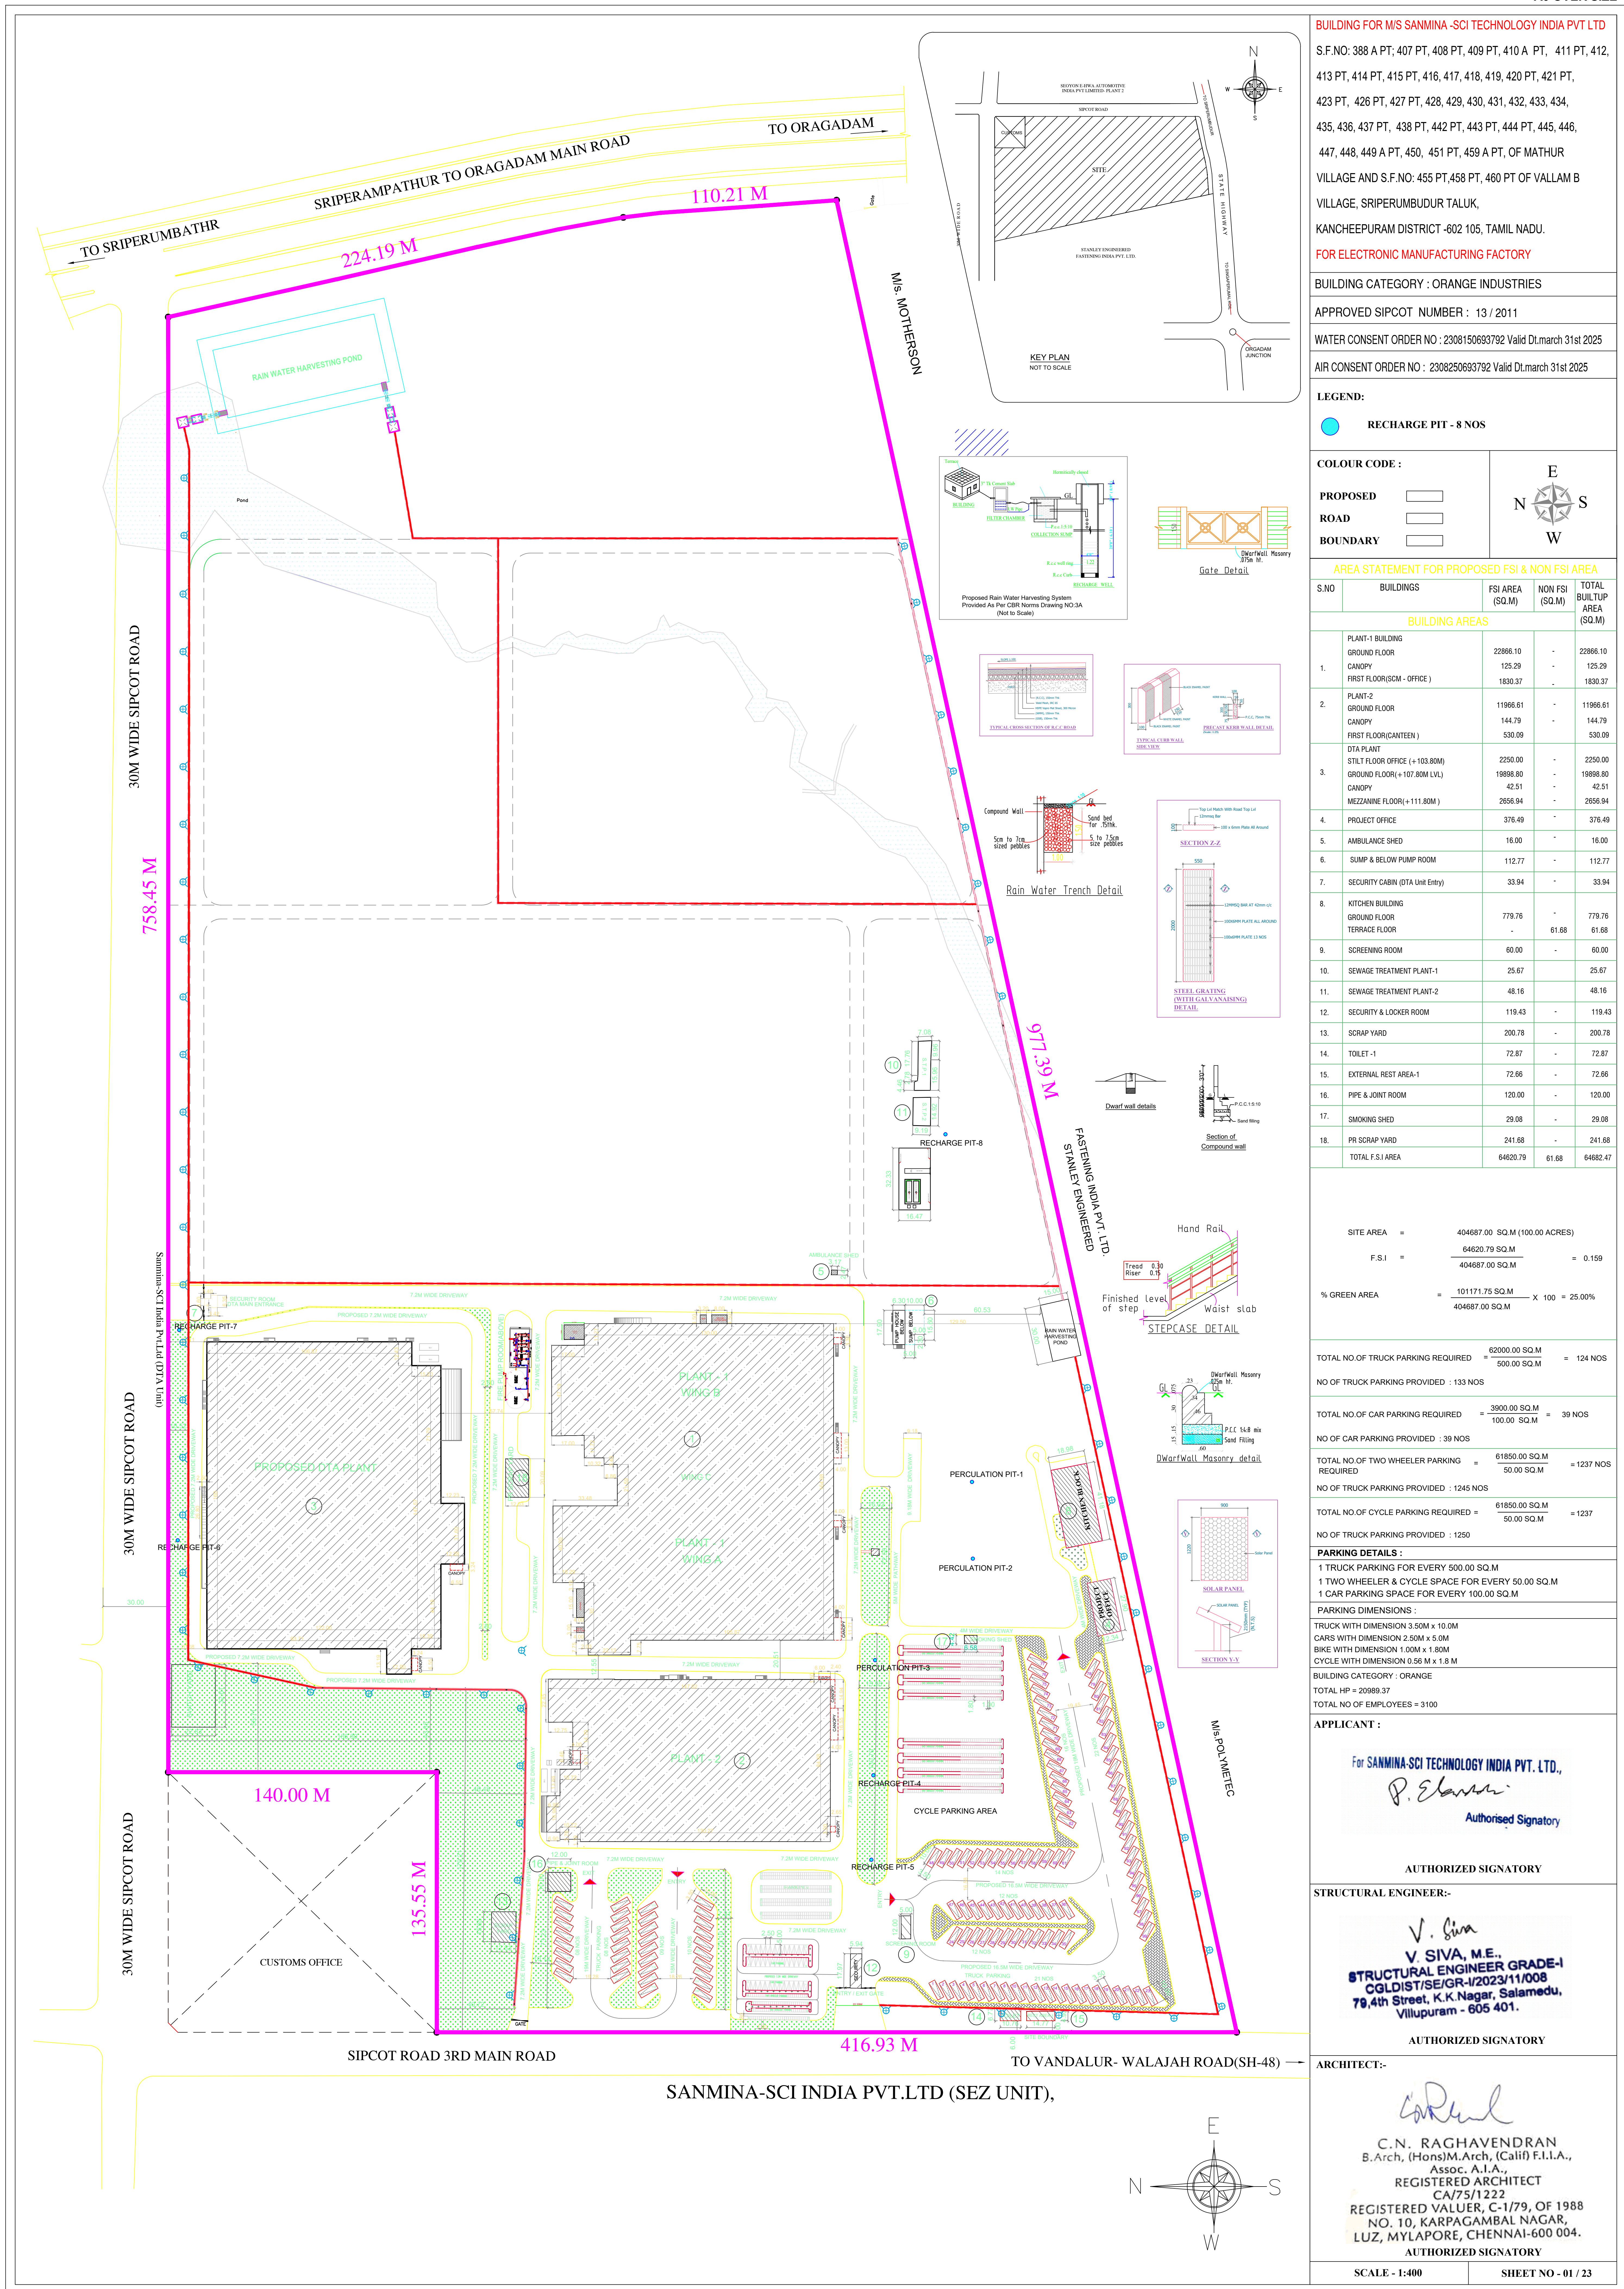

Eight ways to know a piece of land before you pay for it.

This report covers one part of the picture. These cover the rest, drawn from the same government records, for any property in Tamil Nadu.

LandLens One

Ask anything about a property and get an answer grounded in live government records, with the sources shown.

[/landlens/one](#)



Verify My Land

Every record check run on one property and returned as a single report.

[/landlens/verify-my-land](#)



Legal Opinion

An advocate's written opinion on the title, built on the records we pull for it.

[/landlens](#)



One Map

Every layer on one map: the parcel, its boundary, zoning, water bodies and what sits around it.

[/landlens/one/map](#)



PriceMap

What land actually changed hands for around this plot, taken from the registered deeds.

[/landlens/pricemap](#)



Build Scope

What you are allowed to build here: floor space, height, coverage and setbacks.

[/landlens/build-scope](#)



Property Tracker

Watch a property and hear about it when something new is registered against it.

[/landlens/property-tracker](#)



Deal Room

Run the transaction in one place: documents, stamping, signatures and the parties.

[/landlens/deal-room](#)



Twenty-four checks you can run yourself, at no cost.

Records and verification

The registers themselves, read for you.

Encumbrance Certificate

Patta and Chitta

Field Measurement Sketch

EC Analyzer

Bank charge check

Court case search

Seller background check

Approval check by survey

Value and duty

What it is worth and what it costs to register.

Guideline value by street

Guideline value by survey

Stamp duty and registration fees

Capital gains

Floor space index

Area unit converter

Zoning and land use

What the plan says can happen on this land.

Land use zone finder

CMDA land use check

Coastal regulation zone

Master plan check

Water bodies finder

Airport height clearance

Registers and directories

Who holds it, and which office keeps the record.

Find your registering office

Temple property check

Waqf property check

RERA register



Every free tool
/tools



Services we run
for you
/services



The LandLens
suite
/landlens/one



Every claim in this document traces back to a government record.

Legal opinions, due diligence and title verification

Building plan, layout and sub-division approvals

Completion and occupancy certificates, regularisation

Escrow, negotiation and NRI property management

Land survey, soil testing, architecture and construction

Verified RealEstate
3/350/2 Mettukuppam,
OMR Thoraipakkam,
Chennai 600 097, India
hello@verified.realestate
+91 9996 12 9996

Prepared from the registers named on the page each finding sits on. Where a register could not be read, this document says so in its place rather than leaving the gap to be read as a clean result.

