

PP

APPROVAL RECORD

# Planning Permission

Kancheepuram district, Tamil Nadu

APPROVAL TYPE

**Building Plan**


ISSUING AUTHORITY

**DTCP**


The approval as the planning authority issued it, reproduced in full behind this page.

An approval speaks to what was sanctioned, not to what was built. Completion is a separate record.

PLAN SHOWING THE PROPOSED CONSTRUCTION OF COMMERCIAL BUILDING ( RETAIL SHOP) IN SF NO 184/2A,188/1 & 190/2,190/3, AT SRIPERUMBUDUR-A VILLAGE & TOWN PANCHAYAT, SRIPERUMBUDUR TALUK, KANCHEEPURAM DISTRICT.

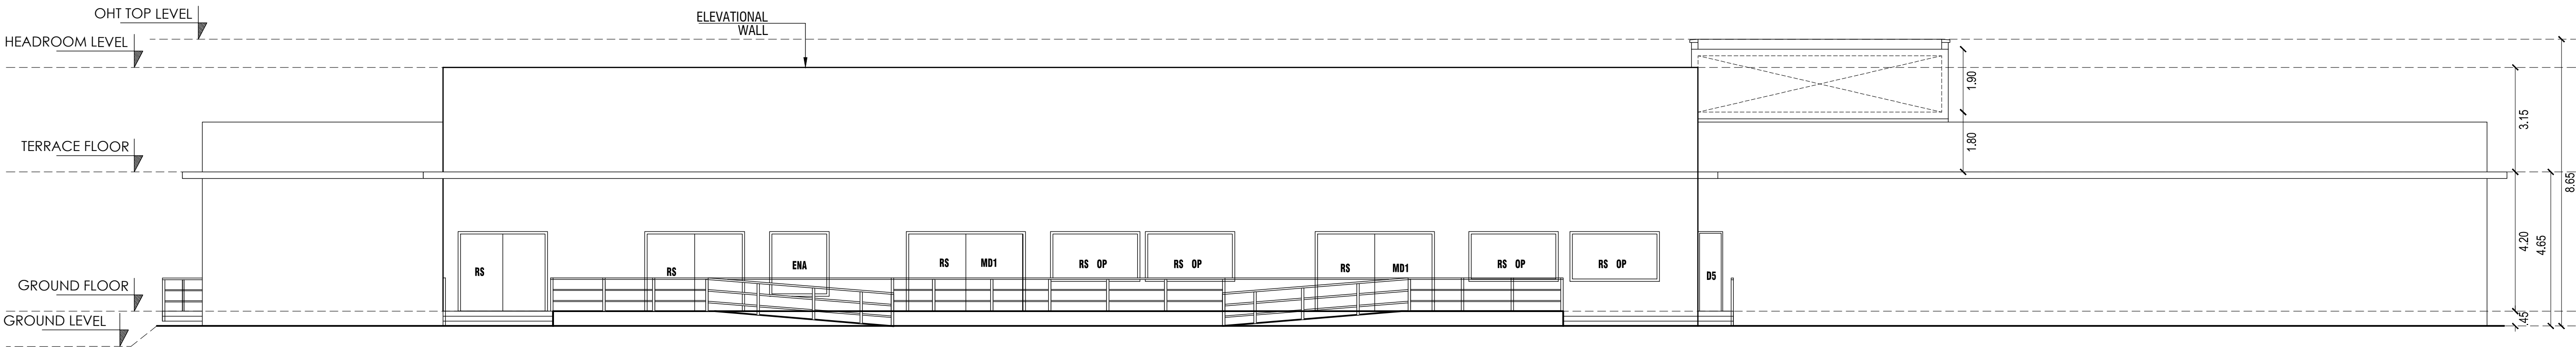

ELEVATION

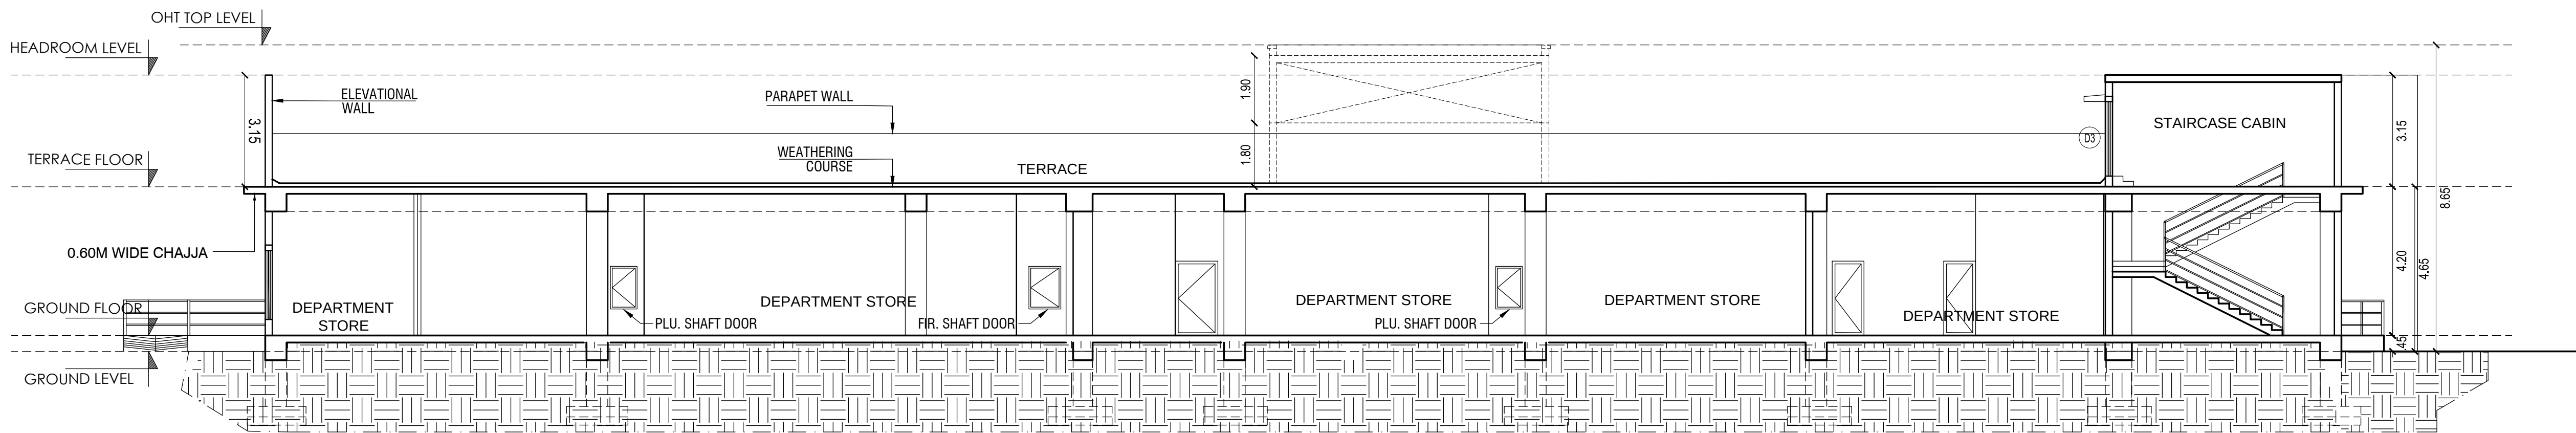

SECTION - X X

| NAME | DESCRIPTION     | SIZE        |
|------|-----------------|-------------|
| MD1  | DOOR            | 3.60 x 2.70 |
| D1   | DOOR            | 1.50 x 2.40 |
| D2   | DOOR            | 1.80 x 2.40 |
| D3   | DOOR            | 1.20 x 2.40 |
| D4   | DOOR            | 0.90 x 2.10 |
| D5   | DOOR            | 1.00 x 2.10 |
| D6   | DOOR            | 0.75 x 2.10 |
| D7   | DOOR            | 1.35 x 2.45 |
| RS1  | ROLLING SHUTTER | 3.60 x 2.70 |
| RS2  | ROLLING SHUTTER | 3.00 x 2.40 |
| RS3  | ROLLING SHUTTER | 1.48 x 2.40 |
| RS4  | ROLLING SHUTTER | 1.29 x 2.70 |
| W    | WINDOW          | 1.80 x 2.4  |
| W1   | FIRE WINDOW     | 1.80 x 1.80 |
| W2   | WINDOW          | 1.20 x 2.40 |
| LD   | LIFT DOOR       | 1.20 X 2.40 |

MECHANICAL VENTILATION PROVIDED

Color index  
Proposed ☐ Road ☐ Boundary ☐

SCALE 1 : 100

*[Signature]*

OWNER SIGNATURE

*[Signature]*  
**M. MOHIDEEN BASHA, B.E.,**  
Construction Engineer (CE)  
DTCP Reg. No. CGLDIST/RCE/2022/02/002  
A3 Helios Apartment, Kanchi Street, Pallikaranai,  
Chennai - 600 100, Mob: 8056892444  
Email : mohideenbasha.m@gmail.com

REGISTERED CONSTRUCTION ENGINEER

*[Signature]*  
**J.BENNY GABRIEL, B.E., M.Tech.,**  
Structural Engineer Grade - I (SE)  
Reg.No.RSE/TKDTPC/December/02/2022  
No:11-A/3, Tooviparam 11th Street,  
Thoorukudi - 628003, M.9894290905  
Email: bennygabrielj@gmail.com

REGISTERED STRUCTURAL ENGINEER

*[Signature]*  
**RAYYAN IBRAHIM, M.Arch.,**  
Reg.No.CA/2000/26324, CGLBGN/RAG/I/2019/06/009  
RAYAN IBRAHIM ARCHITECTS PVT. LTD.  
3rd Floor, Omega Wing, Raveja Towers,  
No. 177, Anna Salai, Chennai-600 002,  
Mob: 95000 36906, 80568 92444  
Email: rayan@rayanarchitects.com

REGISTERED ARCHITECT / ENGINEER



| NAME | DESCRIPTION     | SIZE        |
|------|-----------------|-------------|
| MD1  | DOOR            | 3.60 x 2.70 |
| D1   | DOOR            | 1.50 x 2.40 |
| D2   | DOOR            | 1.80 x 2.40 |
| D3   | DOOR            | 1.20 x 2.40 |
| D4   | DOOR            | 0.90 x 2.10 |
| D5   | DOOR            | 1.00 x 2.10 |
| D6   | DOOR            | 0.75 x 2.10 |
| D7   | DOOR            | 1.35 x 2.45 |
| RS1  | ROLLING SHUTTER | 3.60 x 2.70 |
| RS2  | ROLLING SHUTTER | 3.00 x 2.40 |
| RS3  | ROLLING SHUTTER | 1.48 x 2.40 |
| RS4  | ROLLING SHUTTER | 1.29 x 2.70 |
| W    | WINDOW          | 1.80 x 2.4  |
| W1   | FIRE WINDOW     | 1.80 x 1.80 |
| W2   | WINDOW          | 1.20 x 2.40 |
| LD   | LIFT DOOR       | 1.20 X 2.40 |


Proposed ☐ Road ☐ Boundary ☐

*Mohideenbasha*  
**M. MOHIDEEN BASHA, B.E.,**  
 Construction Engineer (CE)  
 DTCP Reg. No. CGLDIST/RCE/2022/02/002  
 A3 Helios Apartment, Kanchi Street, Pallikaranai,  
 Chennai - 600 100, Mob: 8056892444.  
 Email : mohideenbasha.m@gmail.com

  
J. BENNY GABRIEL, B.E., M.Tech  
Structural Engineer Grade - I (SE)  
Reg.No.RSE-1/TKDTC/December/02/2022  
No:11-A/1,Toovipuram 11th Street,  
Thoothukudi - 628003. M.9894290905  
Email: bennygabriel@gmail.com

  
RAYYAN IBRAHIM, M.Arch.,  
Reg.No.CA/2000/26324, CGLRGN/Ra/Gr.I/2019/06/009  
RAYAN IBRAHIM ARCHITECTS PVT. LTD.  
3rd Floor, Omega Wing, Raja Raja Towers,  
No. 177, Anna Salai, Chennai-600 002.  
Mob: 95000 36906, 80568 92444  
Email: rayaan@rayanarchitects.com

REGISTERED ARCHITECT / ENGINEER

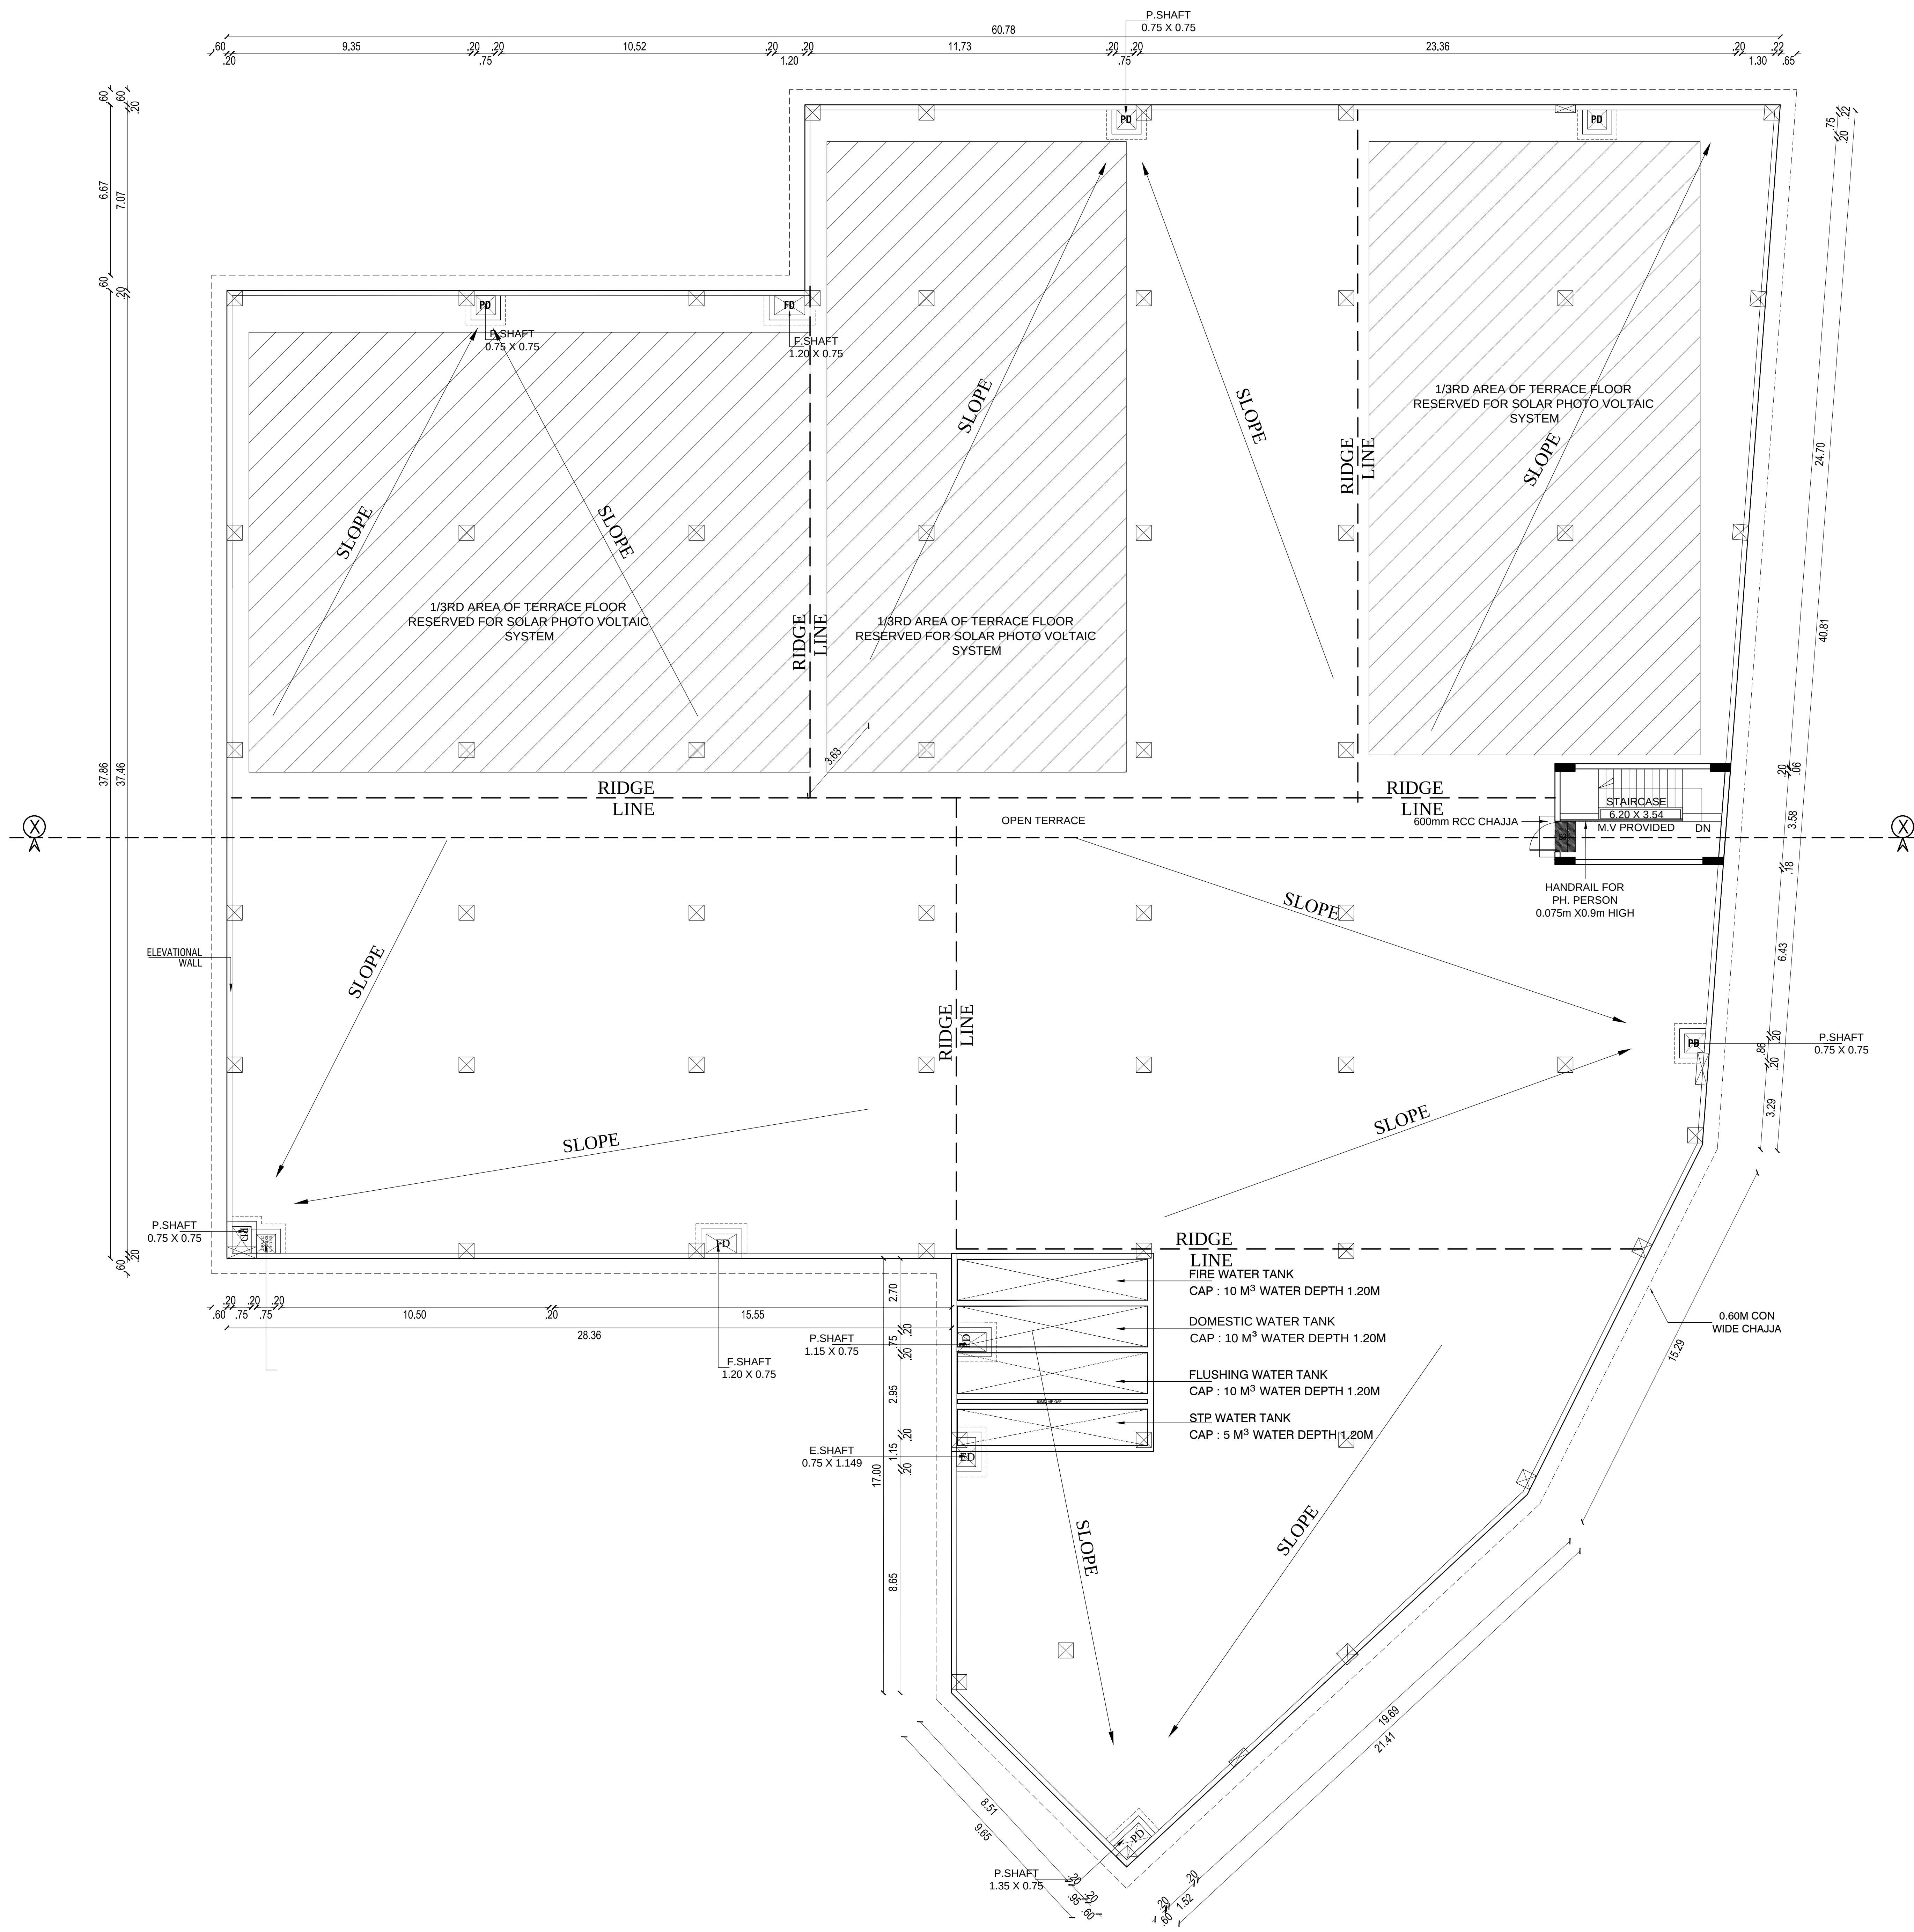

## TERRACE FLOOR PLAN

| NAME | DESCRIPTION     | SIZE        |
|------|-----------------|-------------|
| MD1  | DOOR            | 3.60 x 2.70 |
| D1   | DOOR            | 1.50 x 2.40 |
| D2   | DOOR            | 1.80 x 2.40 |
| D3   | DOOR            | 1.20 x 2.40 |
| D4   | DOOR            | 0.90 x 2.10 |
| D5   | DOOR            | 1.00 x 2.10 |
| D6   | DOOR            | 0.75 x 2.10 |
| D7   | DOOR            | 1.35 x 2.45 |
| RS1  | ROLLING SHUTTER | 3.60 x 2.70 |
| RS2  | ROLLING SHUTTER | 3.00 x 2.40 |
| RS3  | ROLLING SHUTTER | 1.48 x 2.40 |
| RS4  | ROLLING SHUTTER | 1.29 x 2.70 |
| W    | WINDOW          | 1.80 x 2.4  |
| W1   | FIRE WINDOW     | 1.80 x 1.80 |
| W2   | WINDOW          | 1.20 x 2.40 |
| LD   | LIFT DOOR       | 1.20 X 2.40 |

Proposed ☐ Road ☐ Boundary ☐



*hidenbasha*  
M. MOHIDEEN BASHA, B.E.,  
Construction Engineer (CE)  
DTCP Reg. No. CGLDISTRCE/2022/02/002  
A3 Helios Apartment, Kanchi Street, Pallikaranai,  
Chennai - 600 100, Mob: 8056892444.  
Email : mohideenbasha.m@gmail.com

  
J. BENNY GABRIEL, B.E., M.Tech.,  
Structural Engineer Grade - I (SE)  
Reg.No.RSE-I/TKDTCP/December/02/2022  
No:11-A/1,Toovipuram 11th Street,  
Thoothukudi - 628003. M.9894290905  
Email: bennygabriel@gmail.com

  
**RAYYAN IBRAHIM, M.Arch.,**  
Reg.No.CA/2000/26324, CGLRGN/A/Gr./1/2019/06/009  
RAYAN IBRAHIM ARCHITECTS PVT. LTD.  
3rd Floor, Omega Wing, Raheja Towers,  
No. 177, Anna Salai, Chennai-600 002.  
Mob: 95000 36906, 80568 92444  
Email: rayaan@rayanarchitects.com

[illegible]

## GROUND FLOOR PLAN

**PLAN SHOWING THE PROPOSED CONSTRUCTION OF COMMERCIAL BUILDING ( RETAIL SHOP) IN SF NO 184/2A,188/1 & 190/2,190/3, AT SRIPERUMBUDUR-A VILLAGE & TOWN PANCHAYAT, SRIPERUMBUDUR TALUK, KANCHEEPURAM DISTRICT.**

MECHANICAL VENTILATION PROVIDED FOR ENTIRE BUILDING

AREA OF THE PATTI 8050.00 Sq.M  
AREA OF THE DOC 8056.55 Sq.M

| DESCRIPTION               | FSI Area (Sq.m) | NON FSI (Sq.m) | Total Builtup Area(Sq.m) |
|---------------------------|-----------------|----------------|--------------------------|
| SHOP BUILDING             | 2911.08         | -              | 2911.08                  |
| GROUND FLOOR              | -               | 108.20         | 108.20                   |
| PLAT FORM                 | -               | -              | -                        |
| ELECT. TRANSFORMER        | 168.50          | -              | 168.50                   |
| METERING YARD             | -               | -              | -                        |
| GENERATOR YARD            | -               | -              | -                        |
| PUMP ROOM                 | 75.35           | -              | 75.35                    |
| U.G PUMP                  | -               | 33.90          | 33.90                    |
| HEAD ROOM (TERRACE FLOOR) | -               | 26.60          | 26.60                    |
| TOTAL AREA                | 3154.93         | 168.70         | 3323.63                  |

TOTAL BUILTUP AREA - 3323.63 Sq.m  
NON FSI AREA - 168.70 Sq.m  
FSI AREA - 3154.93 Sq.m

$$FSI = \frac{3154.93}{8050.00} = 0.39$$

## PARKING DETAILS:

| SL.NO | DESCRIPTION         | REQUIRED | PROVIDED |
|-------|---------------------|----------|----------|
| 01    | TWO WHEELER PARKING | 43       | 64       |
| 02    | CAR PARKING         | 43       | 52       |

## SANITARY DETAILS:

| TOTAL NUMBER OF PERSONS-75 | MALE-40  |        | FEMALE-35 |        |       |
|----------------------------|----------|--------|-----------|--------|-------|
| FOR PUBLIC                 | REQUIRED |        | PROVIDED  |        |       |
| SANITARY UNIT              | MALE     | FEMALE | MALE      | FEMALE | TOTAL |
| WATER CLOSET               | 02       | 03     | 03        | 05     | 08    |
| ABLUTION TAPS              | 08       |        | 08        |        | 08    |
| URINALS                    | 02       | NIL    | 05        | NIL    | 05    |
| WASH BASINS                | 01       | 02     | 03        | 03     | 06    |
| CLEANERS SINK              | 00       | 00     | 00        | 00     | 00    |

## COLOR INDEX

Proposed ☐ Road ☐ Boundary ☐

SCALE 1 : 200

OWNER SIGNATURE

M. MOHIDEEN BASHA, B.E.,  
Construction Engineer (CE)  
DTC Reg. No. CGLDIST/CE/2022/02/002  
A3 Helios Apartment, Kanchi Street, Paluram,  
Chennai - 600 100, Mobile: 8056824444,  
Email: mohideenbasha@gmail.com












REGISTERED CONSTRUCTION ENGINEER

JEREMY GABRIEL, B.E., M.Tech.,  
Structural Engineer Grade - I (SE)  
Reg.No.RSE-ETKDTCP/December/02/2022  
No.17-A1, Tondigam 11th Street,  
Thoothukudi - 620003, M.9842290905  
Email: jeremygabriels@gmail.com

REGISTERED STRUCTURAL ENGINEER

RAYAN IBRAHIM, M.Arch.,  
Reg.No.CA-200026024, COLON BANGA-42019/06/009  
RAYAN IBRAHIM ARCHITECTS PVT. LTD.  
1st Floor, Omega Wing, Balaji Towers,  
No. 177, Anna Salai, Chennai-600 002.  
Mobile: 98400 35005, 98400 92444  
Email: rayanibrahimarchitects.com

REGISTERED ARCHITECT / ENGINEER

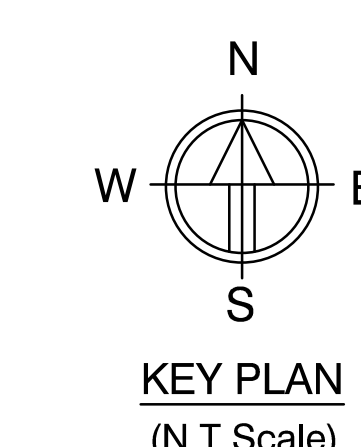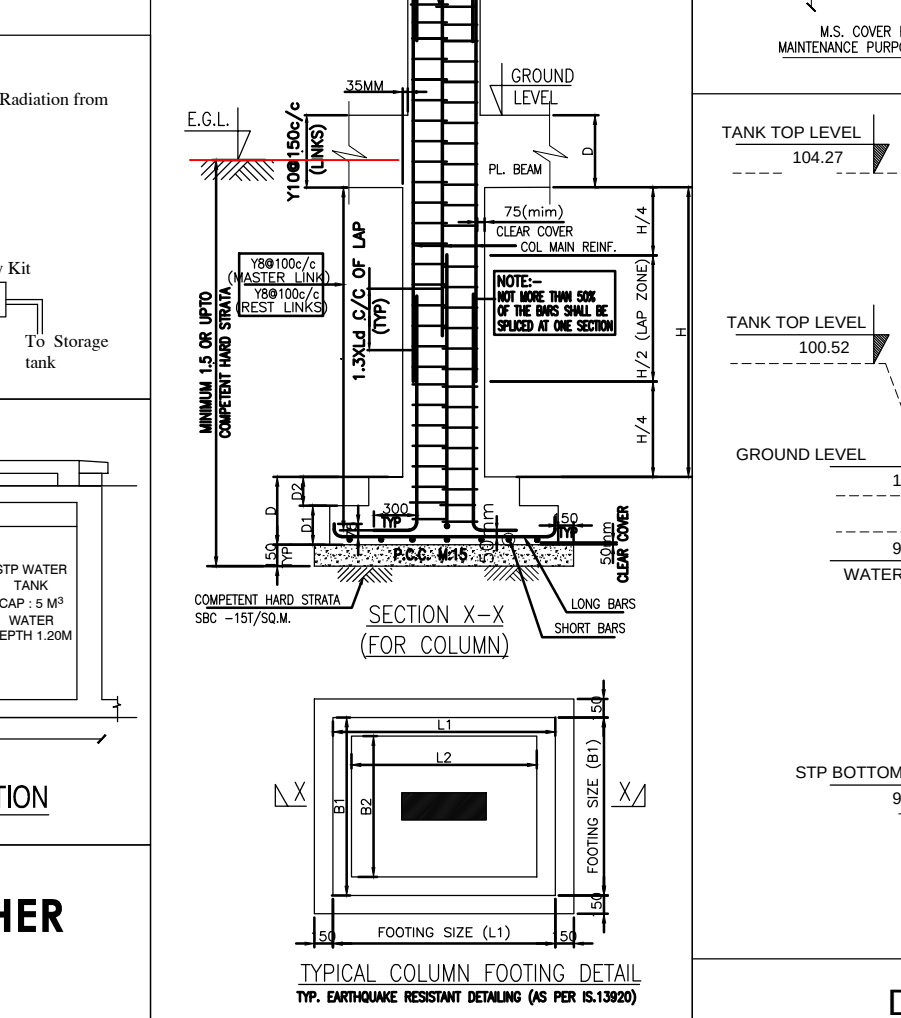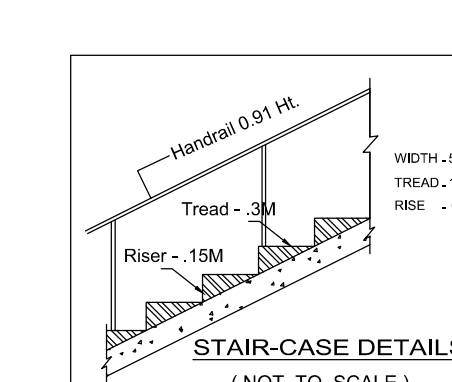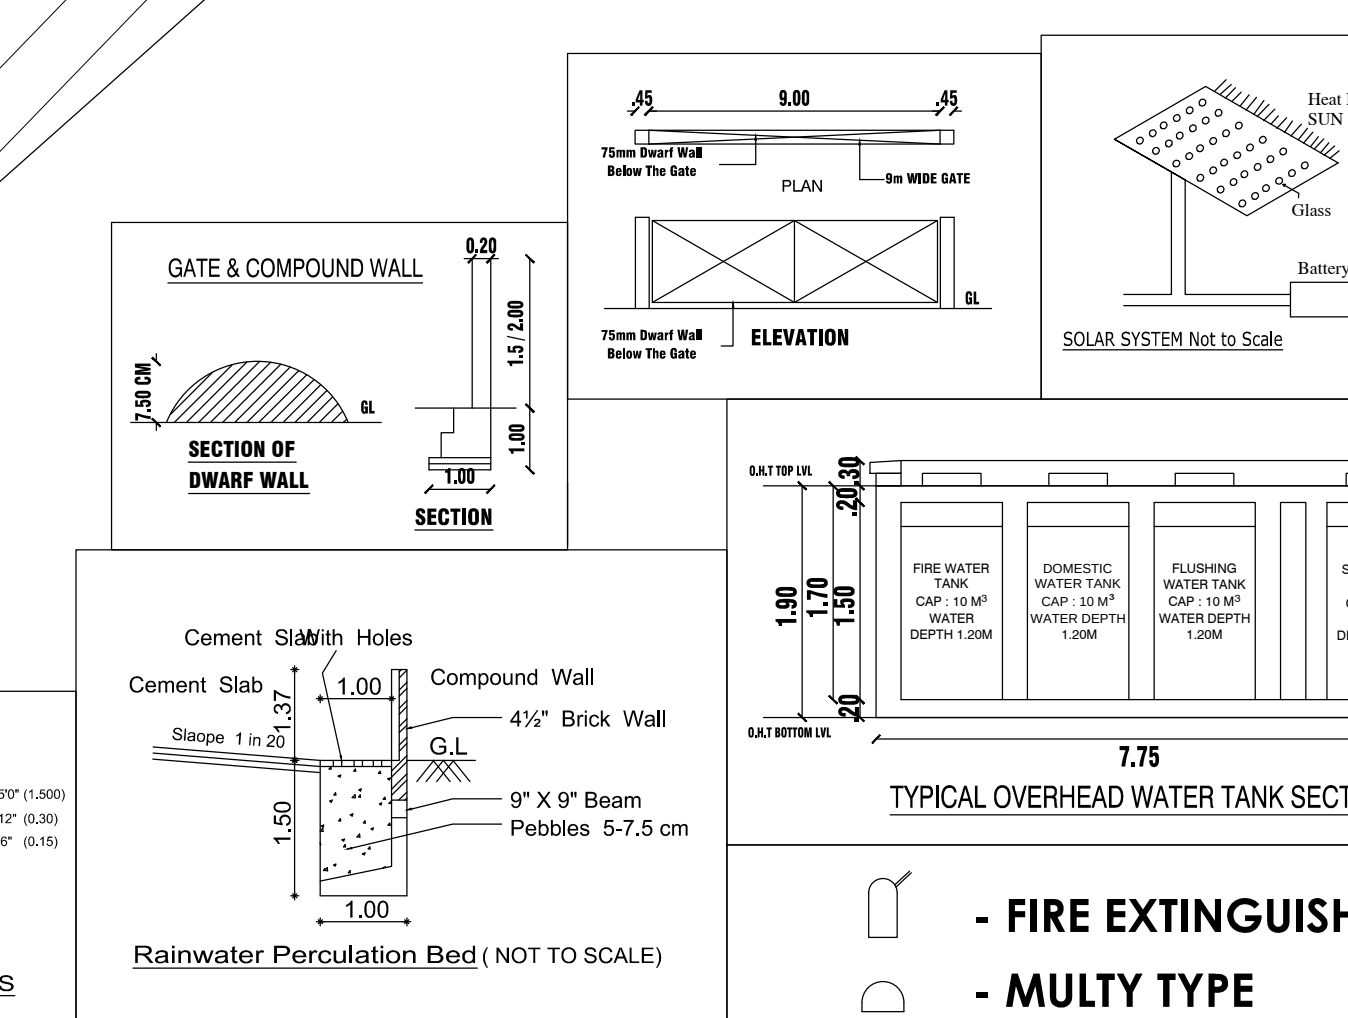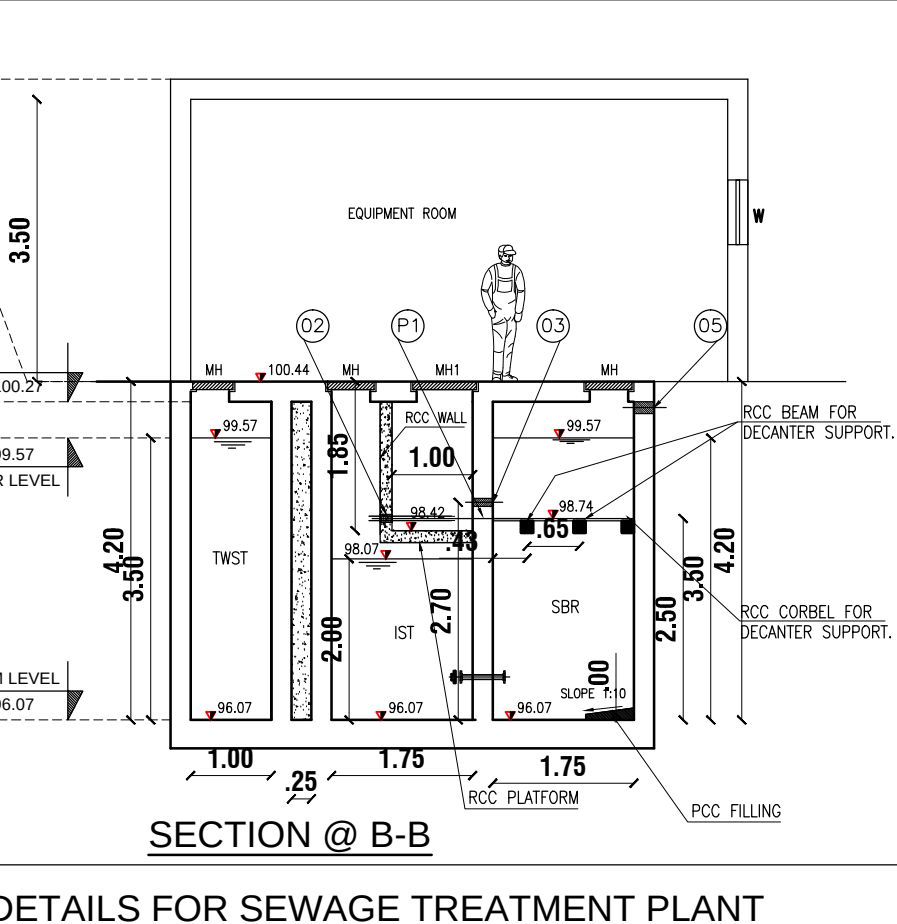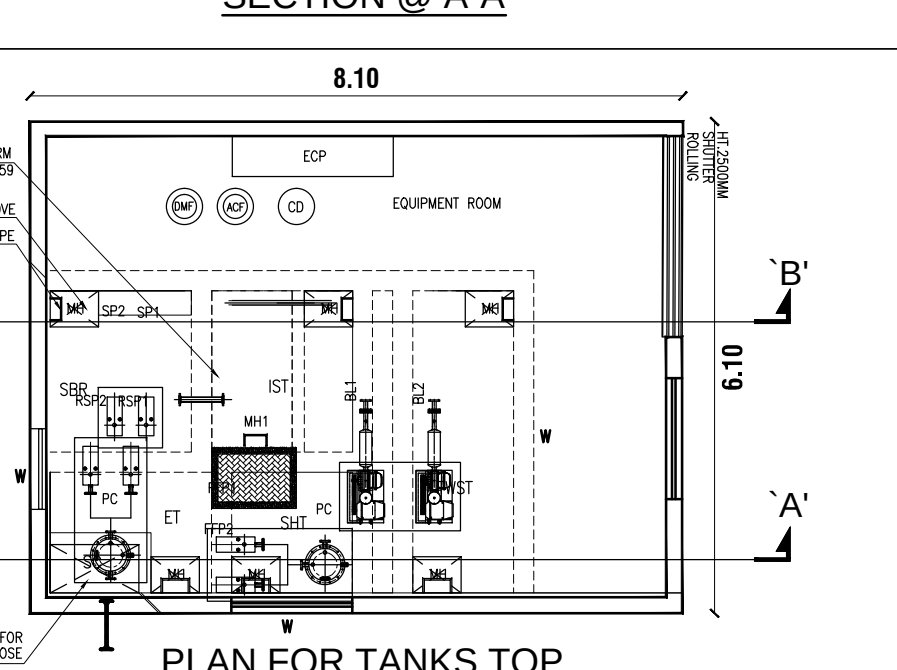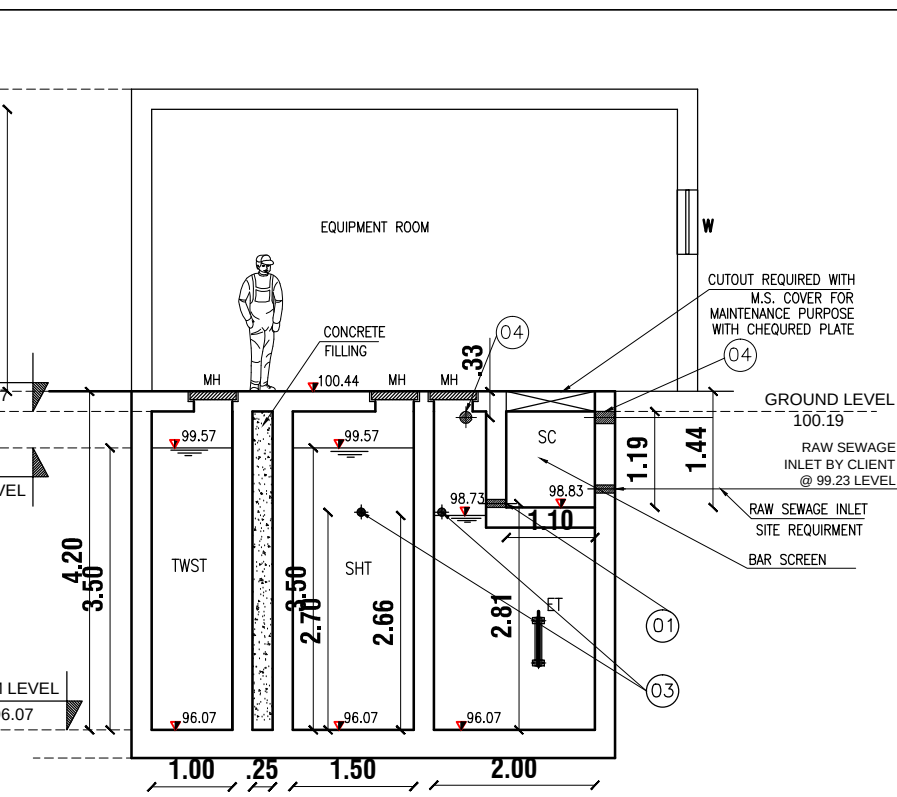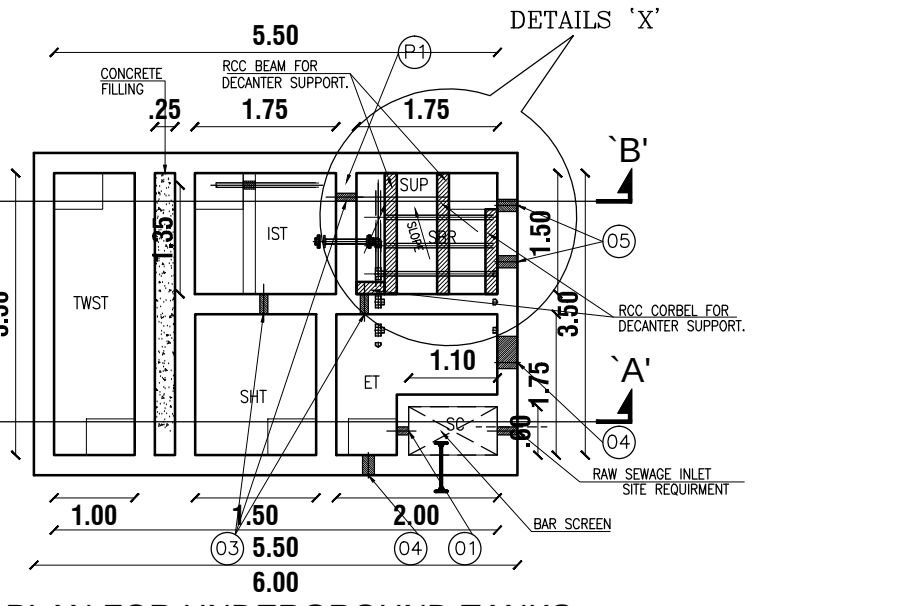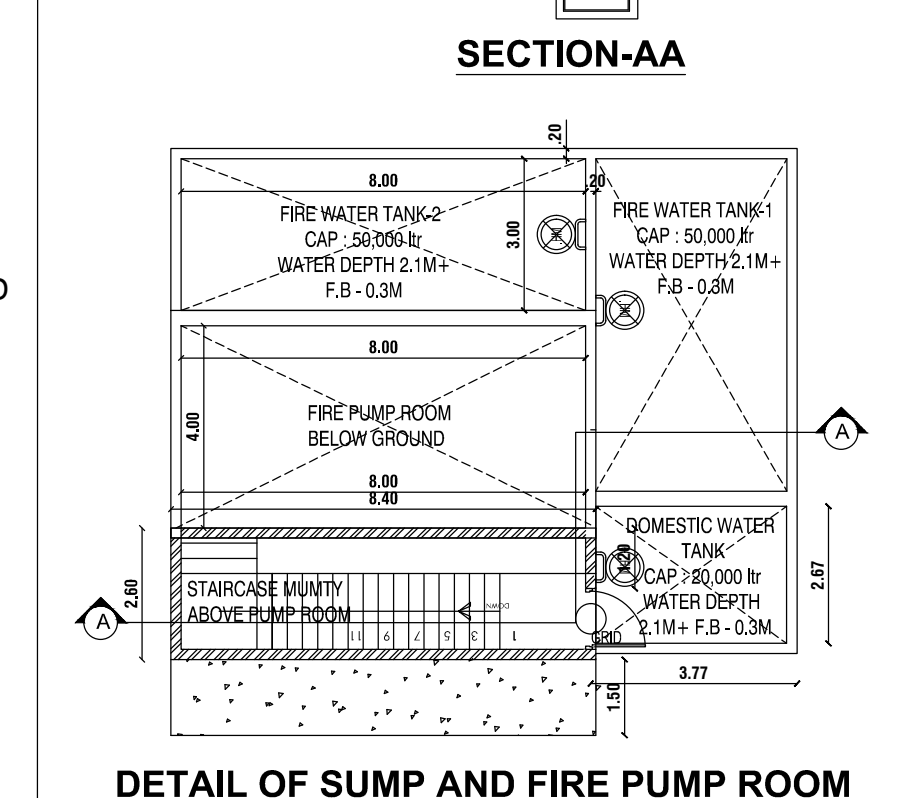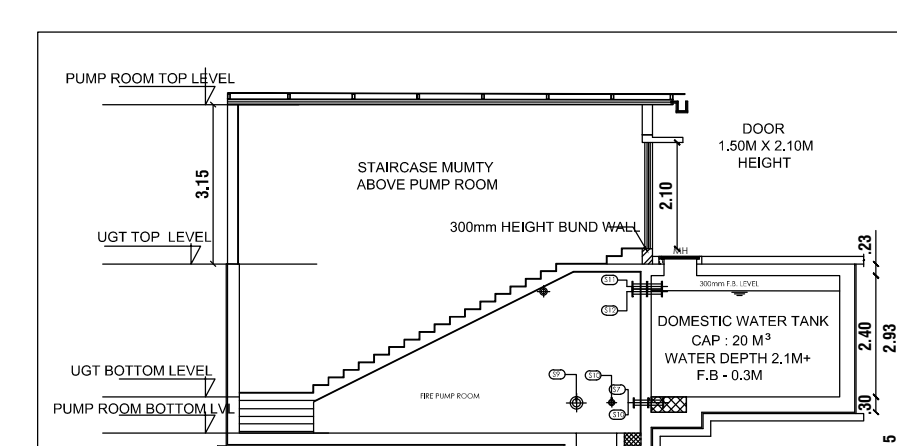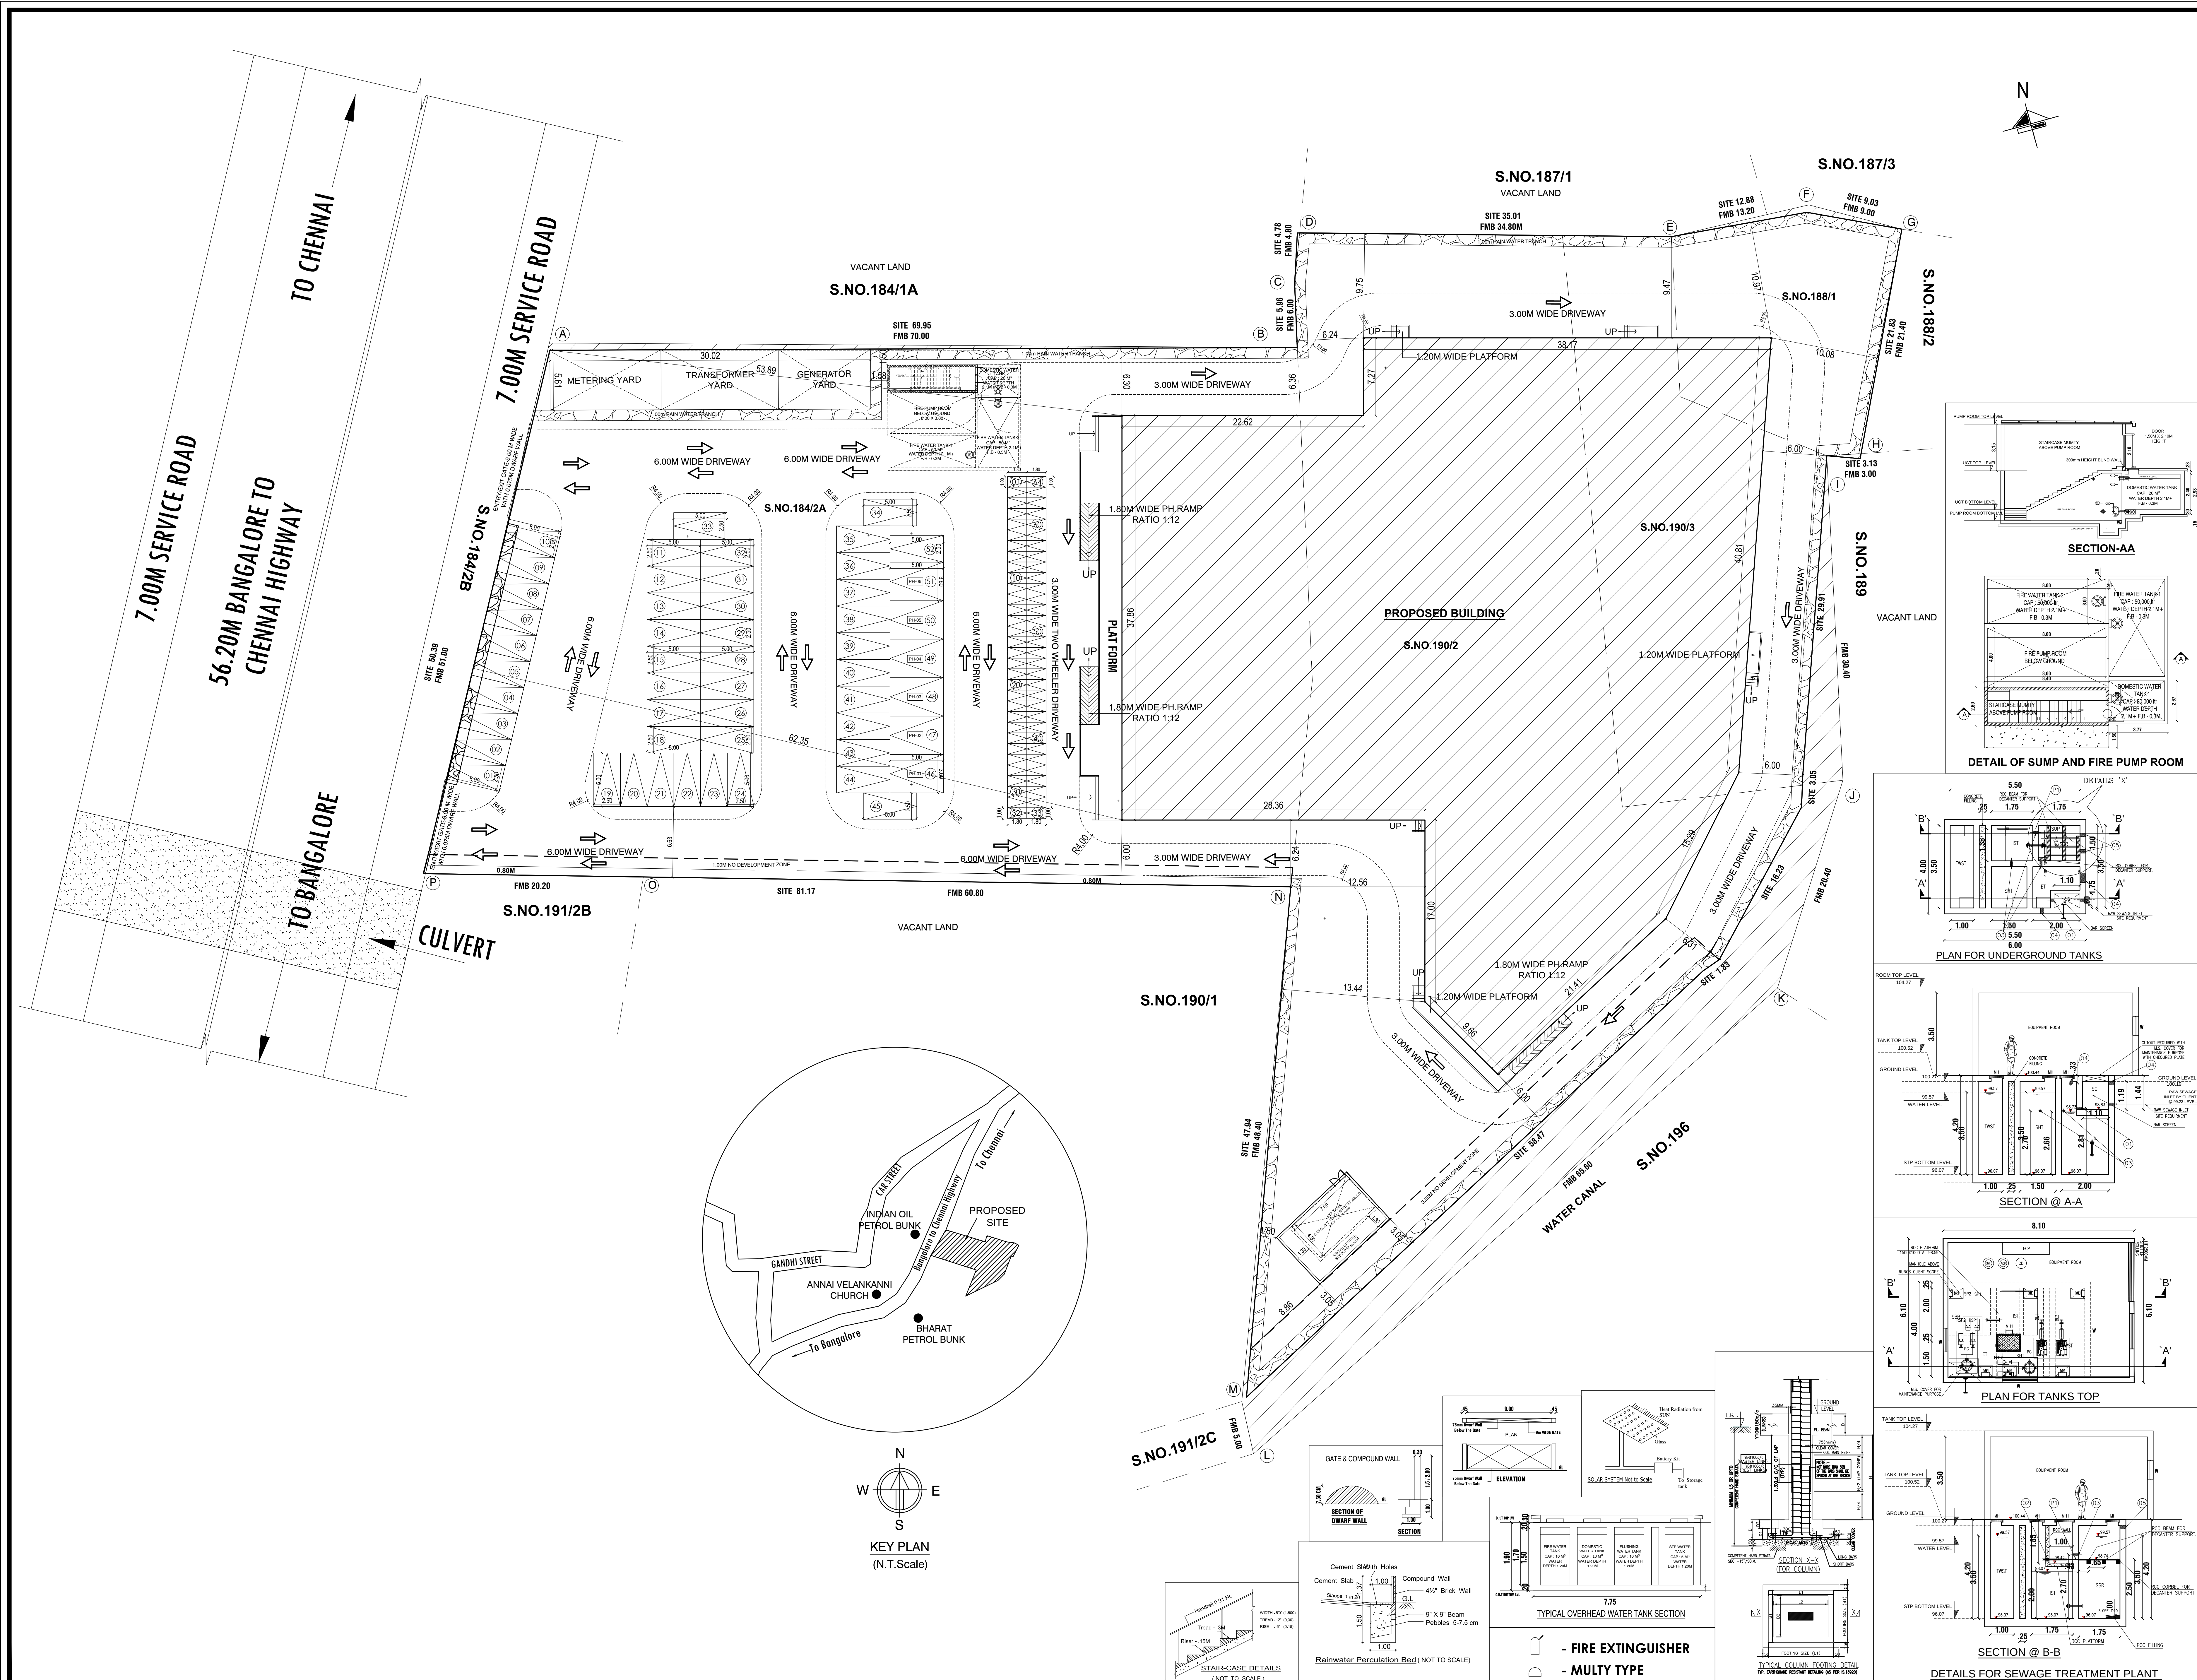

- FIRE EXTINGUISHER
- MULTY TYPE

# Eight ways to know a piece of land before you pay for it.

This report covers one part of the picture. These cover the rest, drawn from the same government records, for any property in Tamil Nadu.

## LandLens One

Ask anything about a property and get an answer grounded in live government records, with the sources shown.

[/landlens/one](#)



## Verify My Land

Every record check run on one property and returned as a single report.

[/landlens/verify-my-land](#)



## Legal Opinion

An advocate's written opinion on the title, built on the records we pull for it.

[/landlens](#)



## One Map

Every layer on one map: the parcel, its boundary, zoning, water bodies and what sits around it.

[/landlens/one/map](#)



## PriceMap

What land actually changed hands for around this plot, taken from the registered deeds.

[/landlens/pricemap](#)



## Build Scope

What you are allowed to build here: floor space, height, coverage and setbacks.

[/landlens/build-scope](#)



## Property Tracker

Watch a property and hear about it when something new is registered against it.

[/landlens/property-tracker](#)



## Deal Room

Run the transaction in one place: documents, stamping, signatures and the parties.

[/landlens/deal-room](#)



# Twenty-four checks you can run yourself, at no cost.

## Records and verification

The registers themselves, read for you.

Encumbrance Certificate

Patta and Chitta

Field Measurement Sketch

EC Analyzer

Bank charge check

Court case search

Seller background check

Approval check by survey

## Value and duty

What it is worth and what it costs to register.

Guideline value by street

Guideline value by survey

Stamp duty and registration fees

Capital gains

Floor space index

Area unit converter

## Zoning and land use

What the plan says can happen on this land.

Land use zone finder

CMDA land use check

Coastal regulation zone

Master plan check

Water bodies finder

Airport height clearance

## Registers and directories

Who holds it, and which office keeps the record.

Find your registering office

Temple property check

Waqf property check

RERA register



Every free tool  
/tools



Services we run  
for you  
/services



The LandLens  
suite  
/landlens/one



# Every claim in this document traces back to a government record.

---

Legal opinions, due diligence and title verification

---

Building plan, layout and sub-division approvals

---

Completion and occupancy certificates, regularisation

---

Escrow, negotiation and NRI property management

---

Land survey, soil testing, architecture and construction

---

**Verified RealEstate**  
3/350/2 Mettukuppam,  
OMR Thoraipakkam,  
Chennai 600 097, India  
[hello@verified.realestate](mailto:hello@verified.realestate)  
+91 9996 12 9996

Prepared from the registers named on the page each finding sits on. Where a register could not be read, this document says so in its place rather than leaving the gap to be read as a clean result.

