

PP

APPROVAL RECORD

Planning Permission

A

Kancheepuram district, Tamil Nadu

APPROVAL TYPE

Building Plan

ISSUING AUTHORITY

Town Panchayat


PURPOSE

Commercial


The approval as the planning authority issued it, reproduced in full behind this page.

An approval speaks to what was sanctioned, not to what was built. Completion is a separate record.

PLAN SHOWING THE PROPOSED CONSTRUCTION OF COMMERCIAL BUILDING (RETAIL SHOP) IN SF NO 184/2A,188/1 & 190/2,190/3, AT SRIPERUMBUDUR-A VILLAGE & TOWN PANCHAYAT, SRIPERUMBUDUR TALUK, KANCHEEPURAM DISTRICT.

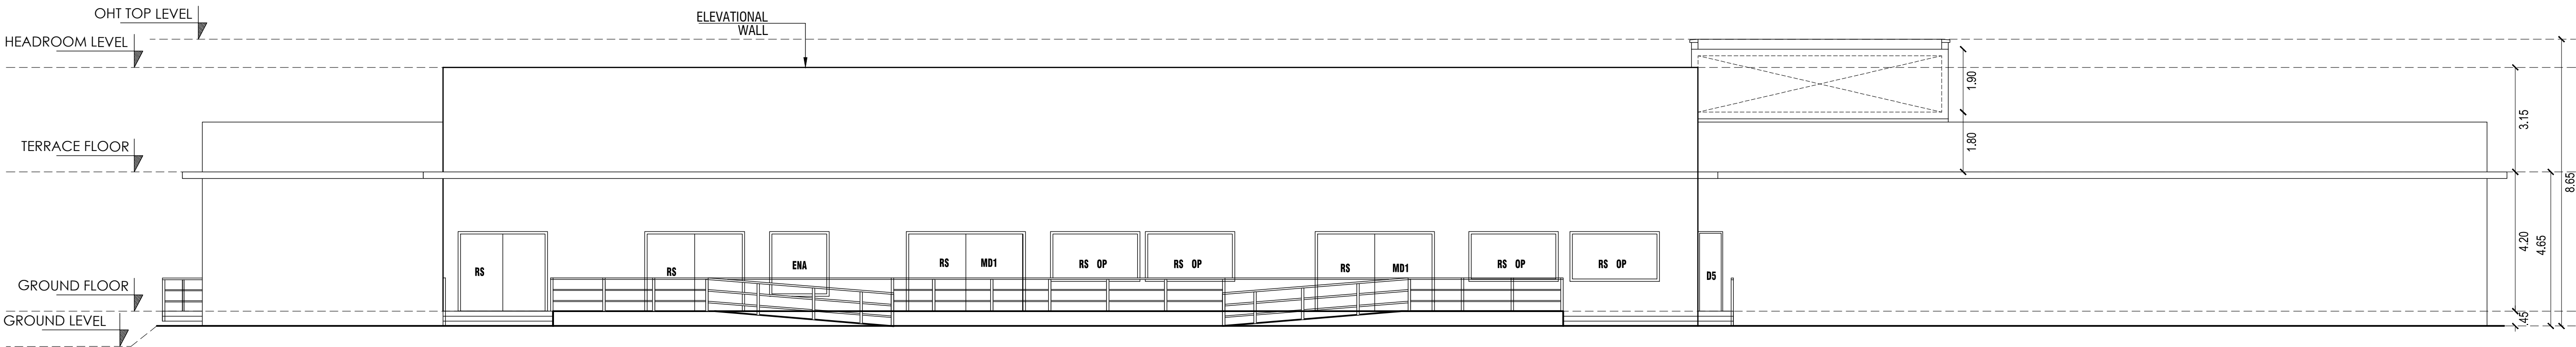

ELEVATION

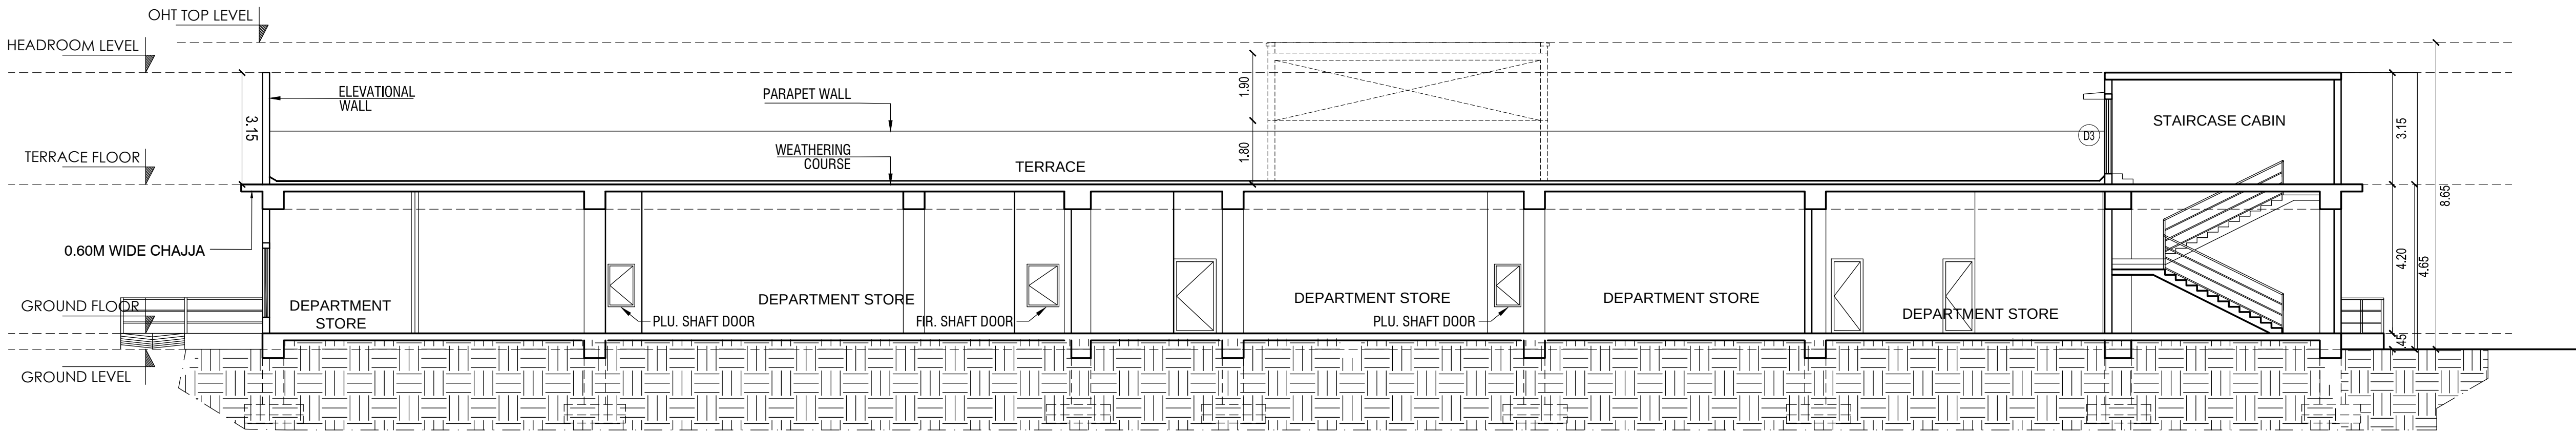

SECTION - X X

NAME	DESCRIPTION	SIZE
MD1	DOOR	3.60 x 2.70
D1	DOOR	1.50 x 2.40
D2	DOOR	1.80 x 2.40
D3	DOOR	1.20 x 2.40
D4	DOOR	0.90 x 2.10
D5	DOOR	1.00 x 2.10
D6	DOOR	0.75 x 2.10
D7	DOOR	1.35 x 2.45
RS1	ROLLING SHUTTER	3.60 x 2.70
RS2	ROLLING SHUTTER	3.00 x 2.40
RS3	ROLLING SHUTTER	1.48 x 2.40
RS4	ROLLING SHUTTER	1.29 x 2.70
W	WINDOW	1.80 x 2.4
W1	FIRE WINDOW	1.80 x 1.80
W2	WINDOW	1.20 x 2.40
LD	LIFT DOOR	1.20 X 2.40

MECHANICAL VENTILATION PROVIDED

Color index
Proposed ☐ Road ☐ Boundary ☐

SCALE 1 : 100

[Signature]

OWNER SIGNATURE

[Signature]
M. MOHIDEEN BASHA, B.E.,
Construction Engineer (CE)
DTCP Reg. No. CGLDIST/RCE/2022/02/002
A3 Helios Apartment, Kanchi Street, Pallikaranai,
Chennai - 600 100, Mob: 8056892444
Email : mohideenbasha.m@gmail.com

REGISTERED CONSTRUCTION ENGINEER

[Signature]
J.BENNY GABRIEL, B.E., M.Tech.,
Structural Engineer Grade - I (SE)
Reg.No.RSE/TKDTCP/December/02/2022
No:11-A/1,Tooviparam 11th Street,
Thoorukudi - 628003, M.9894290905
Email: bennygabrielj@gmail.com

REGISTERED STRUCTURAL ENGINEER

[Signature]
RAYYAN IBRAHIM, M.Arch.,
Reg.No.CA/2000/26324, CGLRGN/RAIG/2019/06/009
RAYAN IBRAHIM ARCHITECTS PVT. LTD.
3rd Floor, Omega Wing, Raveja Towers,
No. 177, Anna Salai, Chennai-600 002.
Mob: 95000 36906, 80568 92444
Email: rayan@rayanarchitects.com

REGISTERED ARCHITECT / ENGINEER



NAME	DESCRIPTION	SIZE
MD1	DOOR	3.60 x 2.70
D1	DOOR	1.50 x 2.40
D2	DOOR	1.80 x 2.40
D3	DOOR	1.20 x 2.40
D4	DOOR	0.90 x 2.10
D5	DOOR	1.00 x 2.10
D6	DOOR	0.75 x 2.10
D7	DOOR	1.35 x 2.45
RS1	ROLLING SHUTTER	3.60 x 2.70
RS2	ROLLING SHUTTER	3.00 x 2.40
RS3	ROLLING SHUTTER	1.48 x 2.40
RS4	ROLLING SHUTTER	1.29 x 2.70
W	WINDOW	1.80 x 2.4
W1	FIRE WINDOW	1.80 x 1.80
W2	WINDOW	1.20 x 2.40
LD	LIFT DOOR	1.20 X 2.40

SCALE 1 : 100

Mohideen Basha
M. MOHIDEEN BASHA, B.E.,
 Construction Engineer (CE)
 DTCP Reg. No. CGLDIST/RCE/2022/02/002
 A3 Helios Apartment, Kanchi Street, Pallikaranai,
 Chennai - 600 100, Mob: 8056892444.
 Email : mohideenbasha.m@gmail.com


REGISTERED CONSTRUCTION ENGINEER


J. BENNY GABRIEL, B.E., M.Tech.,
Structural Engineer Grade - I (SE)
Reg. No. RSE-IT/KDTC/December/02/2022
No: 11-A/1, Toovipuram 11th Street,
Thoothukudi - 628003. M.9894290905
Email: bennygabrieljg@gmail.com

REGISTERED STRUCTURAL ENGINEER


RAYYAN IBRAHIM, M.Arch.,
 Reg.No.CA/2000/26324, CGLRGN/RA/Gr.I/2019/06/009
RAYAN IBRAHIM ARCHITECTS PVT. LTD.
 3rd Floor, Omega Wing, Raheja Towers,
 No. 177, Anna Salai, Chennai-600 002.
 Mob: 95000 36906, 80568 92444
 Email: rayan@rayanarchitects.com

REGISTERED ARCHITECT / ENGINEER

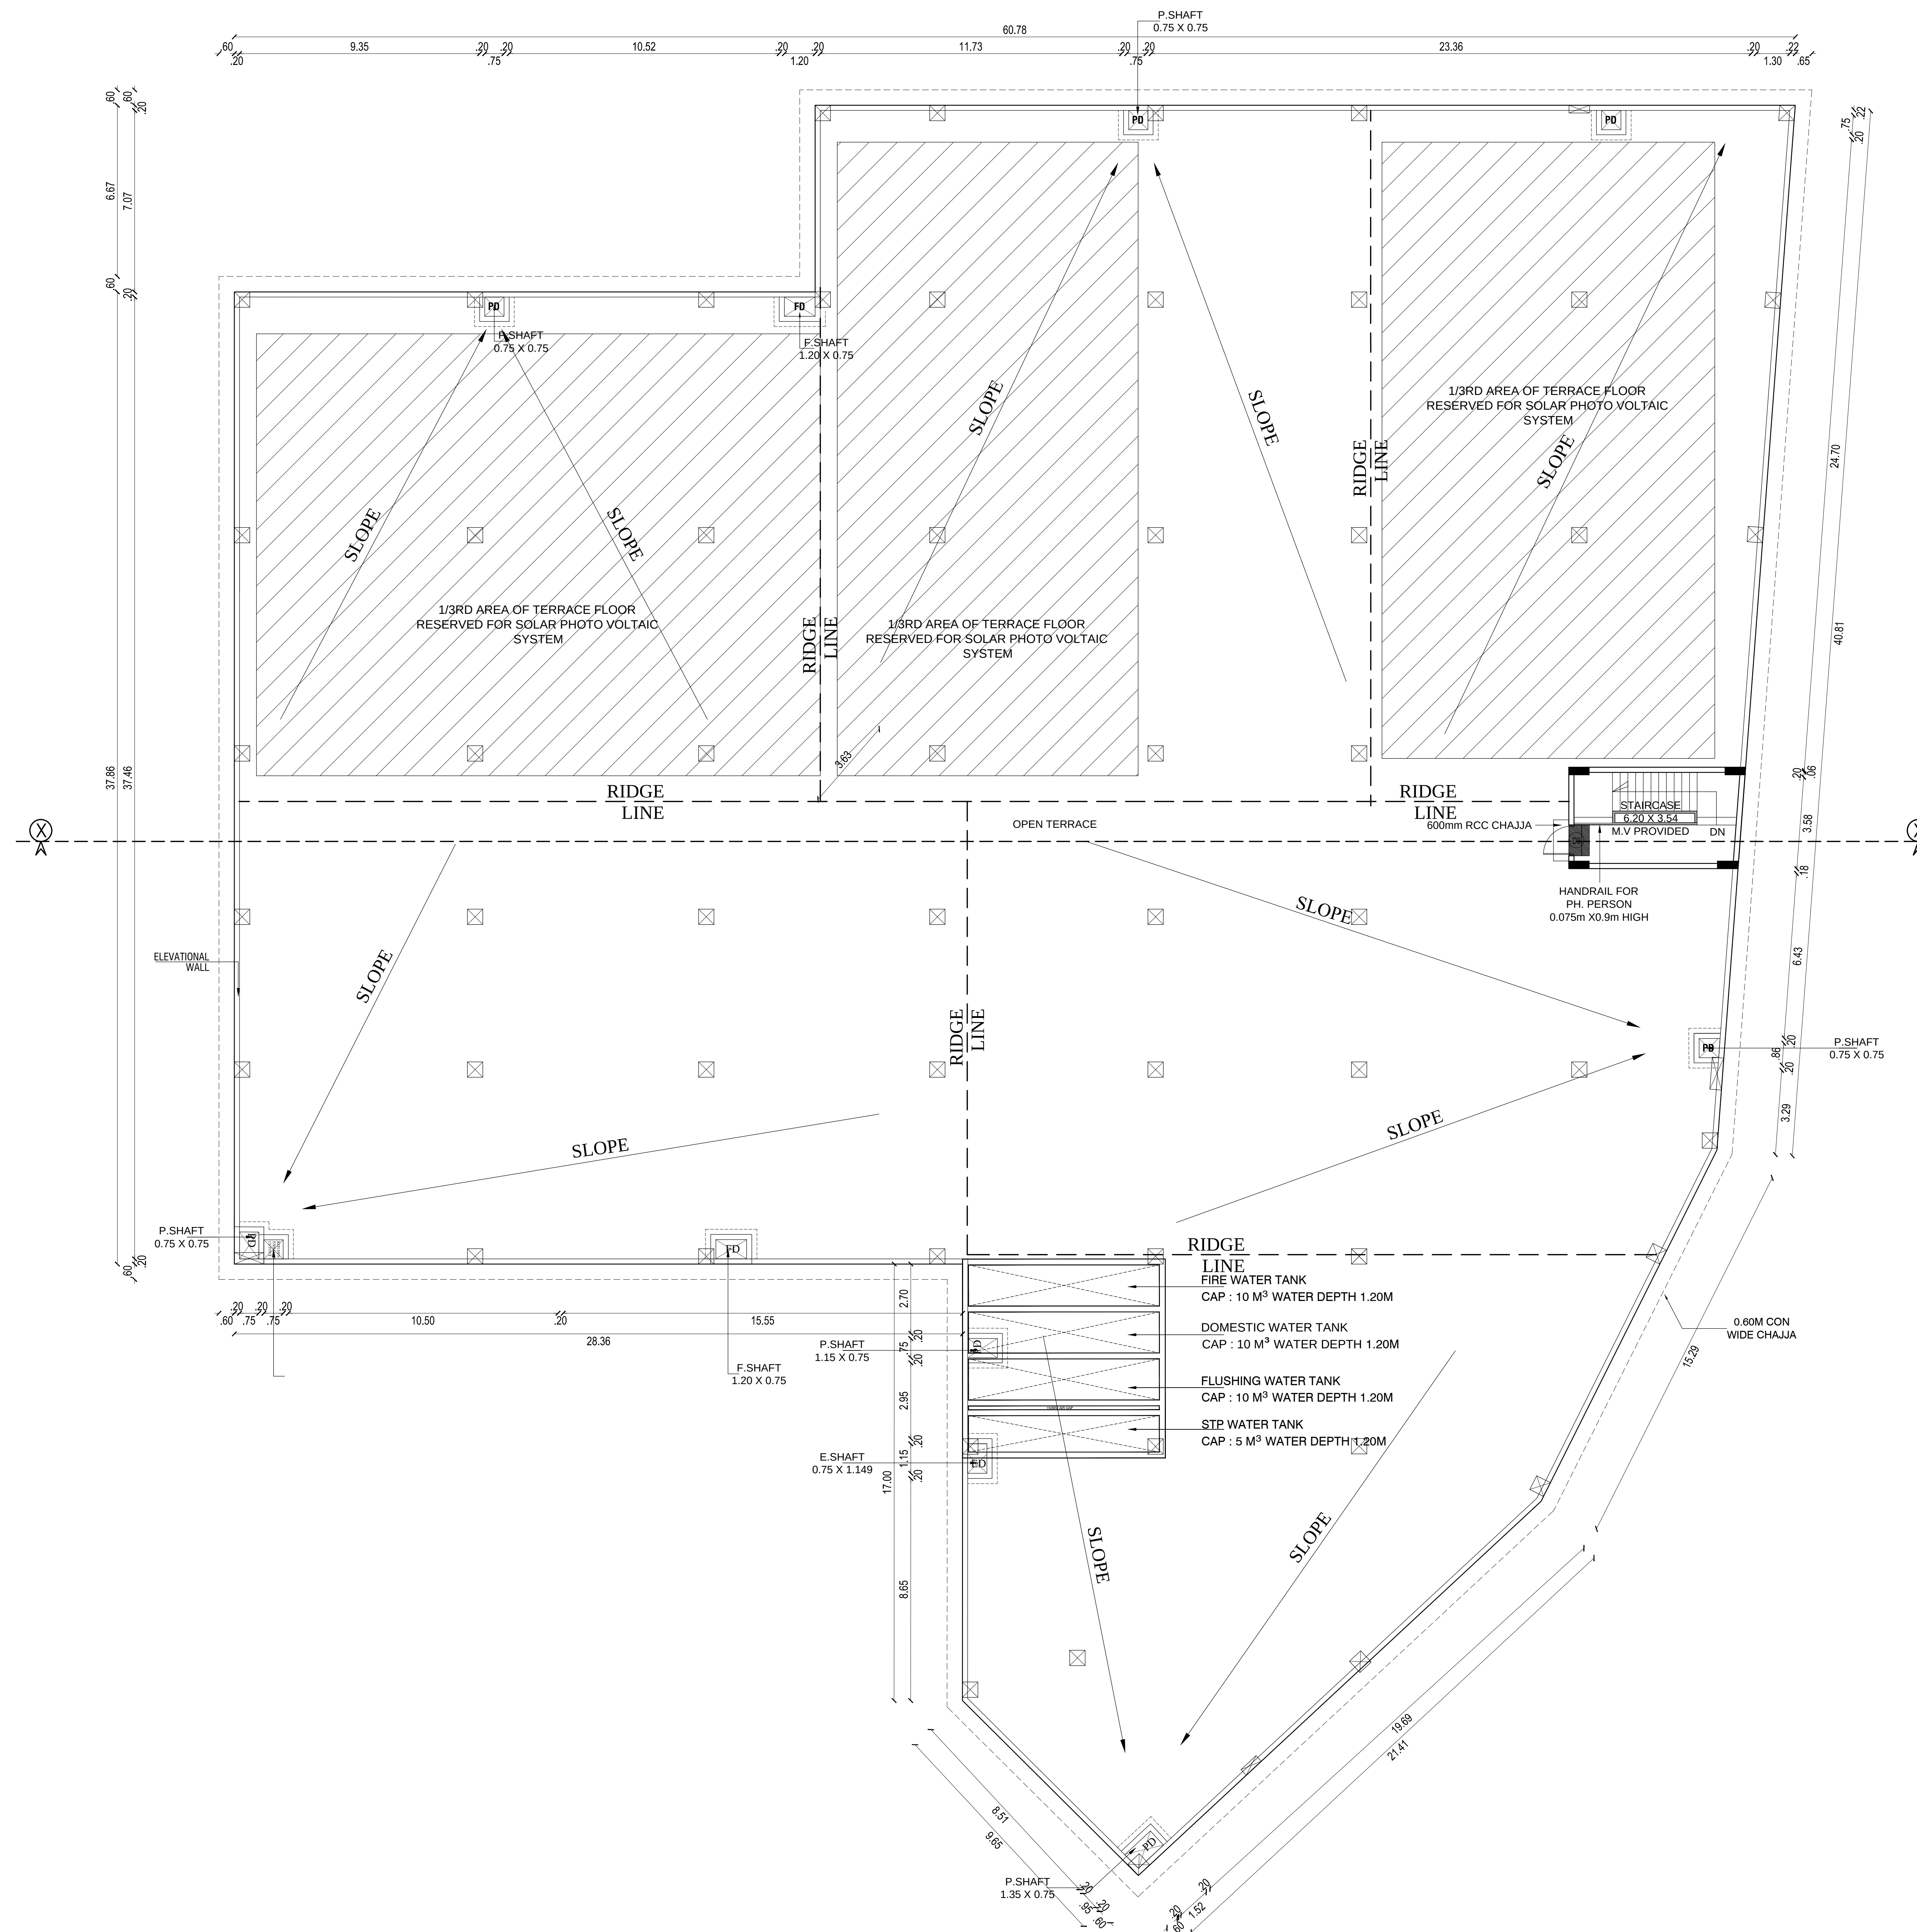

TERRACE FLOOR PLAN

NAME	DESCRIPTION	SIZE
MD1	DOOR	3.60 x 2.70
D1	DOOR	1.50 x 2.40
D2	DOOR	1.80 x 2.40
D3	DOOR	1.20 x 2.40
D4	DOOR	0.90 x 2.10
D5	DOOR	1.00 x 2.10
D6	DOOR	0.75 x 2.10
D7	DOOR	1.35 x 2.45
RS1	ROLLING SHUTTER	3.60 x 2.70
RS2	ROLLING SHUTTER	3.00 x 2.40
RS3	ROLLING SHUTTER	1.48 x 2.40
RS4	ROLLING SHUTTER	1.29 x 2.70
W	WINDOW	1.80 x 2.4
W1	FIRE WINDOW	1.80 x 1.80
W2	WINDOW	1.20 x 2.40
LD	LIFT DOOR	1.20 X 2.40

Proposed ☐ Road ☐ Boundary ☐

[Signature]

mohideenbasha
M. MOHIDEEN BASHA, B.E.,
 Construction Engineer (CE)
 DTCP Reg. No. CGLDIST/RCE/2022/02/002
 A3 Helios Apartment, Kanchi Street, Pallikaranaï,
 Chennai - 600 100, Mob: 8056892444.
 Email : mohideenbasha.m@gmail.com


J. BENNY GABRIEL, B.E., M.Tech.,
Structural Engineer Grade - I (SE)
Reg.No.RSE-17KDTCP/December/02/2022
No:11-A/1,Toovipuram 11th Street,
Thoothukudi - 628003. M.9894290905
Email: bennygabriel@gmail.com


RAYYAN IBRAHIM, M.Arch.,
 Reg.No.CA/2000/26324, CGLRNG/RA/Gr.1/2019/06/005
 RAYYAN IBRAHIM ARCHITECTS PVT. LTD.
 3rd Floor, Omega Wing, Raheja Towers,
 No. 177, Anna Salai, Chennai-600 002.
 Mob: 95000 36906, 80568 92444
 Email: rayaan@rayyanarchitects.com

[illegible]

GROUND FLOOR PLAN

PLAN SHOWING THE PROPOSED CONSTRUCTION OF COMMERCIAL BUILDING (RETAIL SHOP) IN SF NO 184/2A,188/1 & 190/2,190/3, AT SRIPERUMBUDUR-A VILLAGE & TOWN PANCHAYAT, SRIPERUMBUDUR TALUK, KANCHEEPURAM DISTRICT.

MECHANICAL VENTILATION PROVIDED FOR ENTIRE BUILDING

AREA OF THE PATTA	8050.00 Sq.M		
AREA OF THE DOC	8056.55 Sq.M		
DESCRIPTION	FSI Area (Sq.m)	NON FSI (Sq.m)	Total Builtup Area(Sq.m)
SHOP BUILDING GROUND FLOOR	2911.08	-	2911.08
PLAT FORM	-	108.20	108.20
ELECT. TRANSFORMER METERING YARD GENERATOR YARD	168.50	-	168.50
PUMP ROOM	75.35	-	75.35
U.G PUMP	-	33.90	33.90
HEAD ROOM (TERRACE FLOOR)	-	26.60	26.60
TOTAL AREA	3154.93	168.70	3323.63

TOTAL BUILTUP AREA	- 3323.63 Sq.m
NON FSI AREA	- 168.70 Sq.m
FSI AREA	- 3154.93 Sq.m

$$FSI := \frac{3154.93}{8050.00} = 0.39$$

PARKING DETAILS:

SL.NO	DESCRIPTION	REQUIRED	PROVIDED
01	TWO WHEELER PARKING	43	64
02	CAR PARKING	43	52

SANITARY DETAILS

TOTAL NUMBER OF PERSONS-75		MALE-40		FEMALE-35	
FOR PUBLIC	REQUIRED		PROVIDED		
SANITARY UNIT	MALE	FEMALE	MALE	FEMALE	TOTAL
WATER CLOSET	02	03	03	05	08
ABLUTION TAPS	08		08		08
URINALS	02	NIL	05	NIL	05
WASH BASINS	01	02	03	03	06
CLEANERS SINK	00	00	00	00	00

COLOR INDEX

Proposed ☐ Road ☐ Boundary ☐

SCALE 1 : 200

OWNER SIGNATURE _____

M. MOHIDEEN BASHA, B.E.,
Construction Engineer (CE)
DTCP Reg. No. CGLDIST/RCE/2022/02/002
A3 Helios Apartment, Kanchi Street, Pallikaranai,
Chennai - 600 100, Mob: 8056892444,
Email : mohideenbasha.m@gmail.com


REGISTERED CONSTRUCTION ENGINEER

J.BENNY GABRIEL, B.E., M.Tech.,
Structural Engineer Grade - I (SE)
Reg.No.RSE-1TKDTPC/December02/2022
No:11-A/1,Toovipuram 11th Street,
Thoothukudi - 628003, M.9894290905
Email: bennygabriel@gmail.com

REGISTERED STRUCTURAL ENGINEER


RAYYAN IBRAHIM, M.Arch.,
Reg.No.CA/2000/26324, CGLRON/RA/Gr.1/2019/06/001
RAYAN IBRAHIM ARCHITECTS PVT. LTD.
3rd Floor,Omega Wing, Raheja Towers,
No. 177, Anna Salai, Chennai-600 002.
Mob: 95000 35006, 80505 92444
Email: sourav@rayanibrahim.com

REGISTERED ARCHITECT / ENGINEER

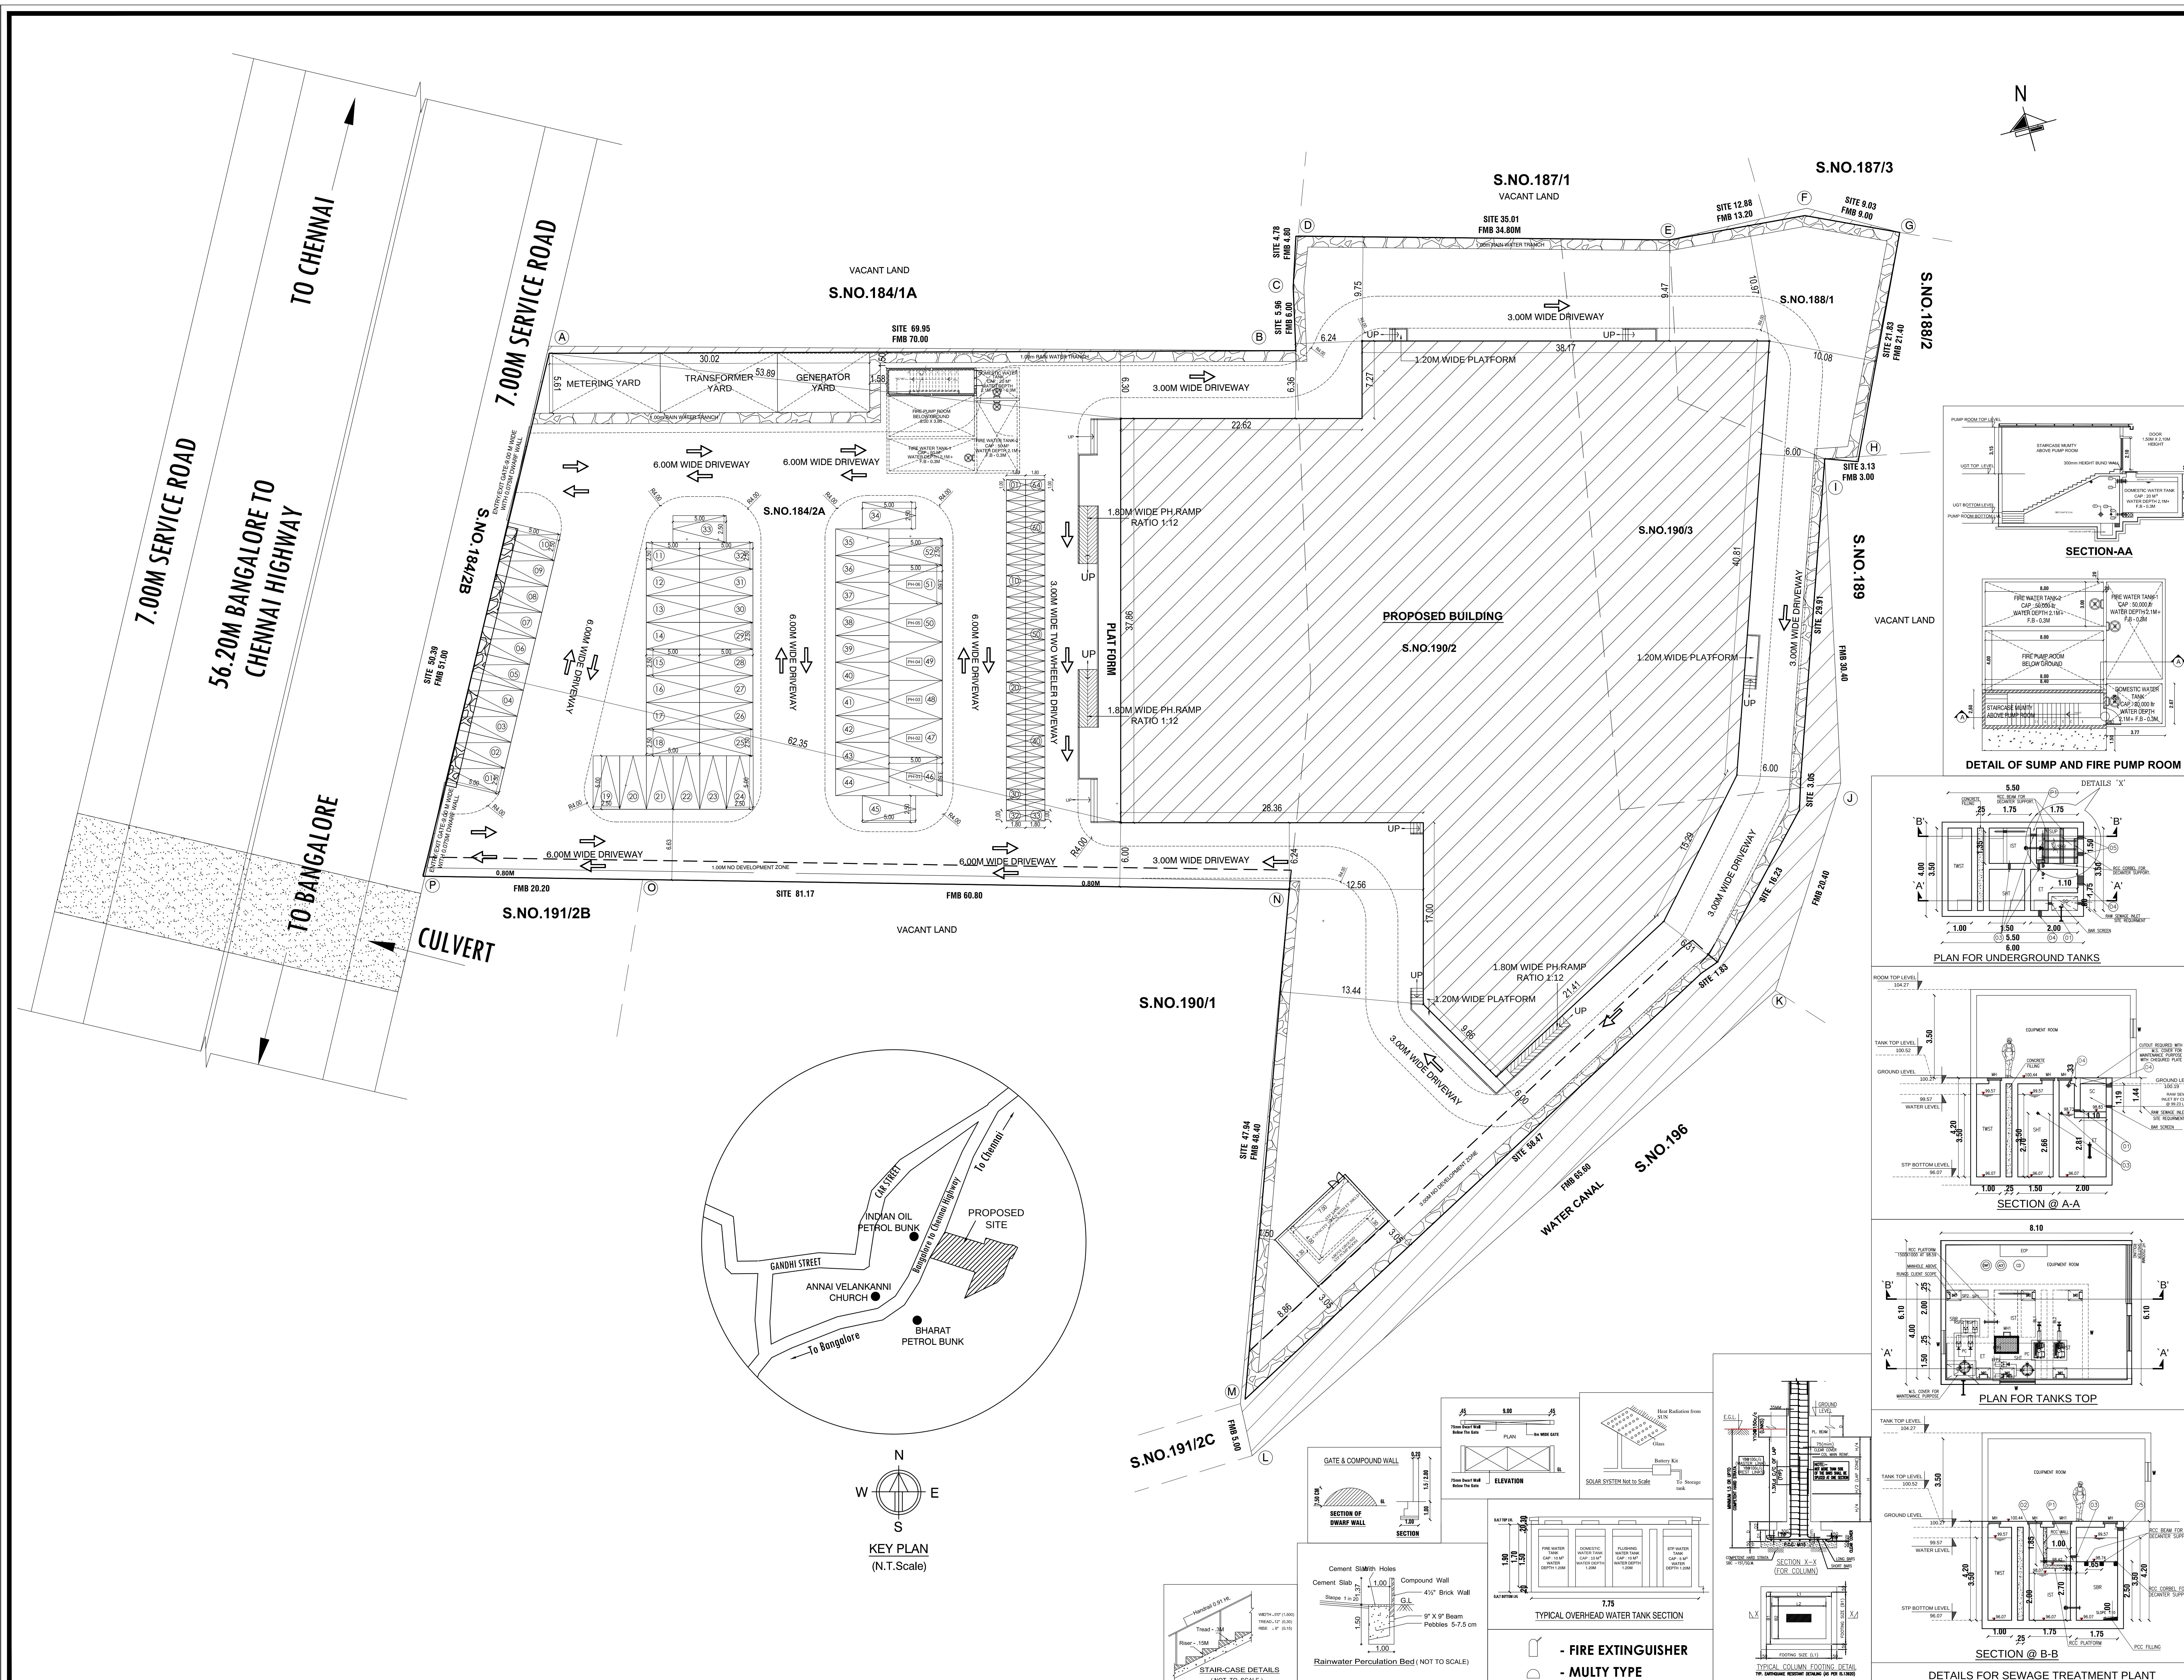

Eight ways to know a piece of land before you pay for it.

This report covers one part of the picture. These cover the rest, drawn from the same government records, for any property in Tamil Nadu.

LandLens One

Ask anything about a property and get an answer grounded in live government records, with the sources shown.

[/landlens/one](#)



Verify My Land

Every record check run on one property and returned as a single report.

[/landlens/verify-my-land](#)



Legal Opinion

An advocate's written opinion on the title, built on the records we pull for it.

[/landlens](#)



One Map

Every layer on one map: the parcel, its boundary, zoning, water bodies and what sits around it.

[/landlens/one/map](#)



PriceMap

What land actually changed hands for around this plot, taken from the registered deeds.

[/landlens/pricemap](#)



Build Scope

What you are allowed to build here: floor space, height, coverage and setbacks.

[/landlens/build-scope](#)



Property Tracker

Watch a property and hear about it when something new is registered against it.

[/landlens/property-tracker](#)



Deal Room

Run the transaction in one place: documents, stamping, signatures and the parties.

[/landlens/deal-room](#)



Twenty-four checks you can run yourself, at no cost.

Records and verification

The registers themselves, read for you.

Encumbrance Certificate

Patta and Chitta

Field Measurement Sketch

EC Analyzer

Bank charge check

Court case search

Seller background check

Approval check by survey

Value and duty

What it is worth and what it costs to register.

Guideline value by street

Guideline value by survey

Stamp duty and registration fees

Capital gains

Floor space index

Area unit converter

Zoning and land use

What the plan says can happen on this land.

Land use zone finder

CMDA land use check

Coastal regulation zone

Master plan check

Water bodies finder

Airport height clearance

Registers and directories

Who holds it, and which office keeps the record.

Find your registering office

Temple property check

Waqf property check

RERA register



Every free tool
/tools



Services we run
for you
/services



The LandLens
suite
/landlens/one



Every claim in this document traces back to a government record.

Legal opinions, due diligence and title verification

Building plan, layout and sub-division approvals

Completion and occupancy certificates, regularisation

Escrow, negotiation and NRI property management

Land survey, soil testing, architecture and construction

Verified RealEstate
3/350/2 Mettukuppam,
OMR Thoraipakkam,
Chennai 600 097, India
hello@verified.realestate
+91 9996 12 9996

Prepared from the registers named on the page each finding sits on. Where a register could not be read, this document says so in its place rather than leaving the gap to be read as a clean result.

