

PP

APPROVAL RECORD

Planning Permission

Manamathy
Kancheepuram district, Tamil Nadu

APPROVAL TYPE
Building Plan

ISSUING AUTHORITY
Rural Panchayat

PURPOSE
Residential

The approval as the planning authority issued it, reproduced in full behind this page.

An approval speaks to what was sanctioned, not to what was built. Completion is a separate record.





PLAN SHOWING THE PROPOSED CONSTRUCTION OF GROUND FLOOR, FIRST FLOOR RESIDENTIAL BUILDING AT PLOT No. 50,51,

" THENDRAL NAGAR ", IN OLD SURVEY No. 274/1A2 & 274/1A3, PATT A No.3379, AS PER PATT A SURVEY No.274/55

OF V.NO: 16, MANAMATHI VILLAGE, UTHIRAMERUR TALUK, KANCHEEPURAM DISTRICT,

LAYOUT APPROVED BY:- D.T.C.P NO: 245/2019






OWNER- Mr. J.VENKATESAN

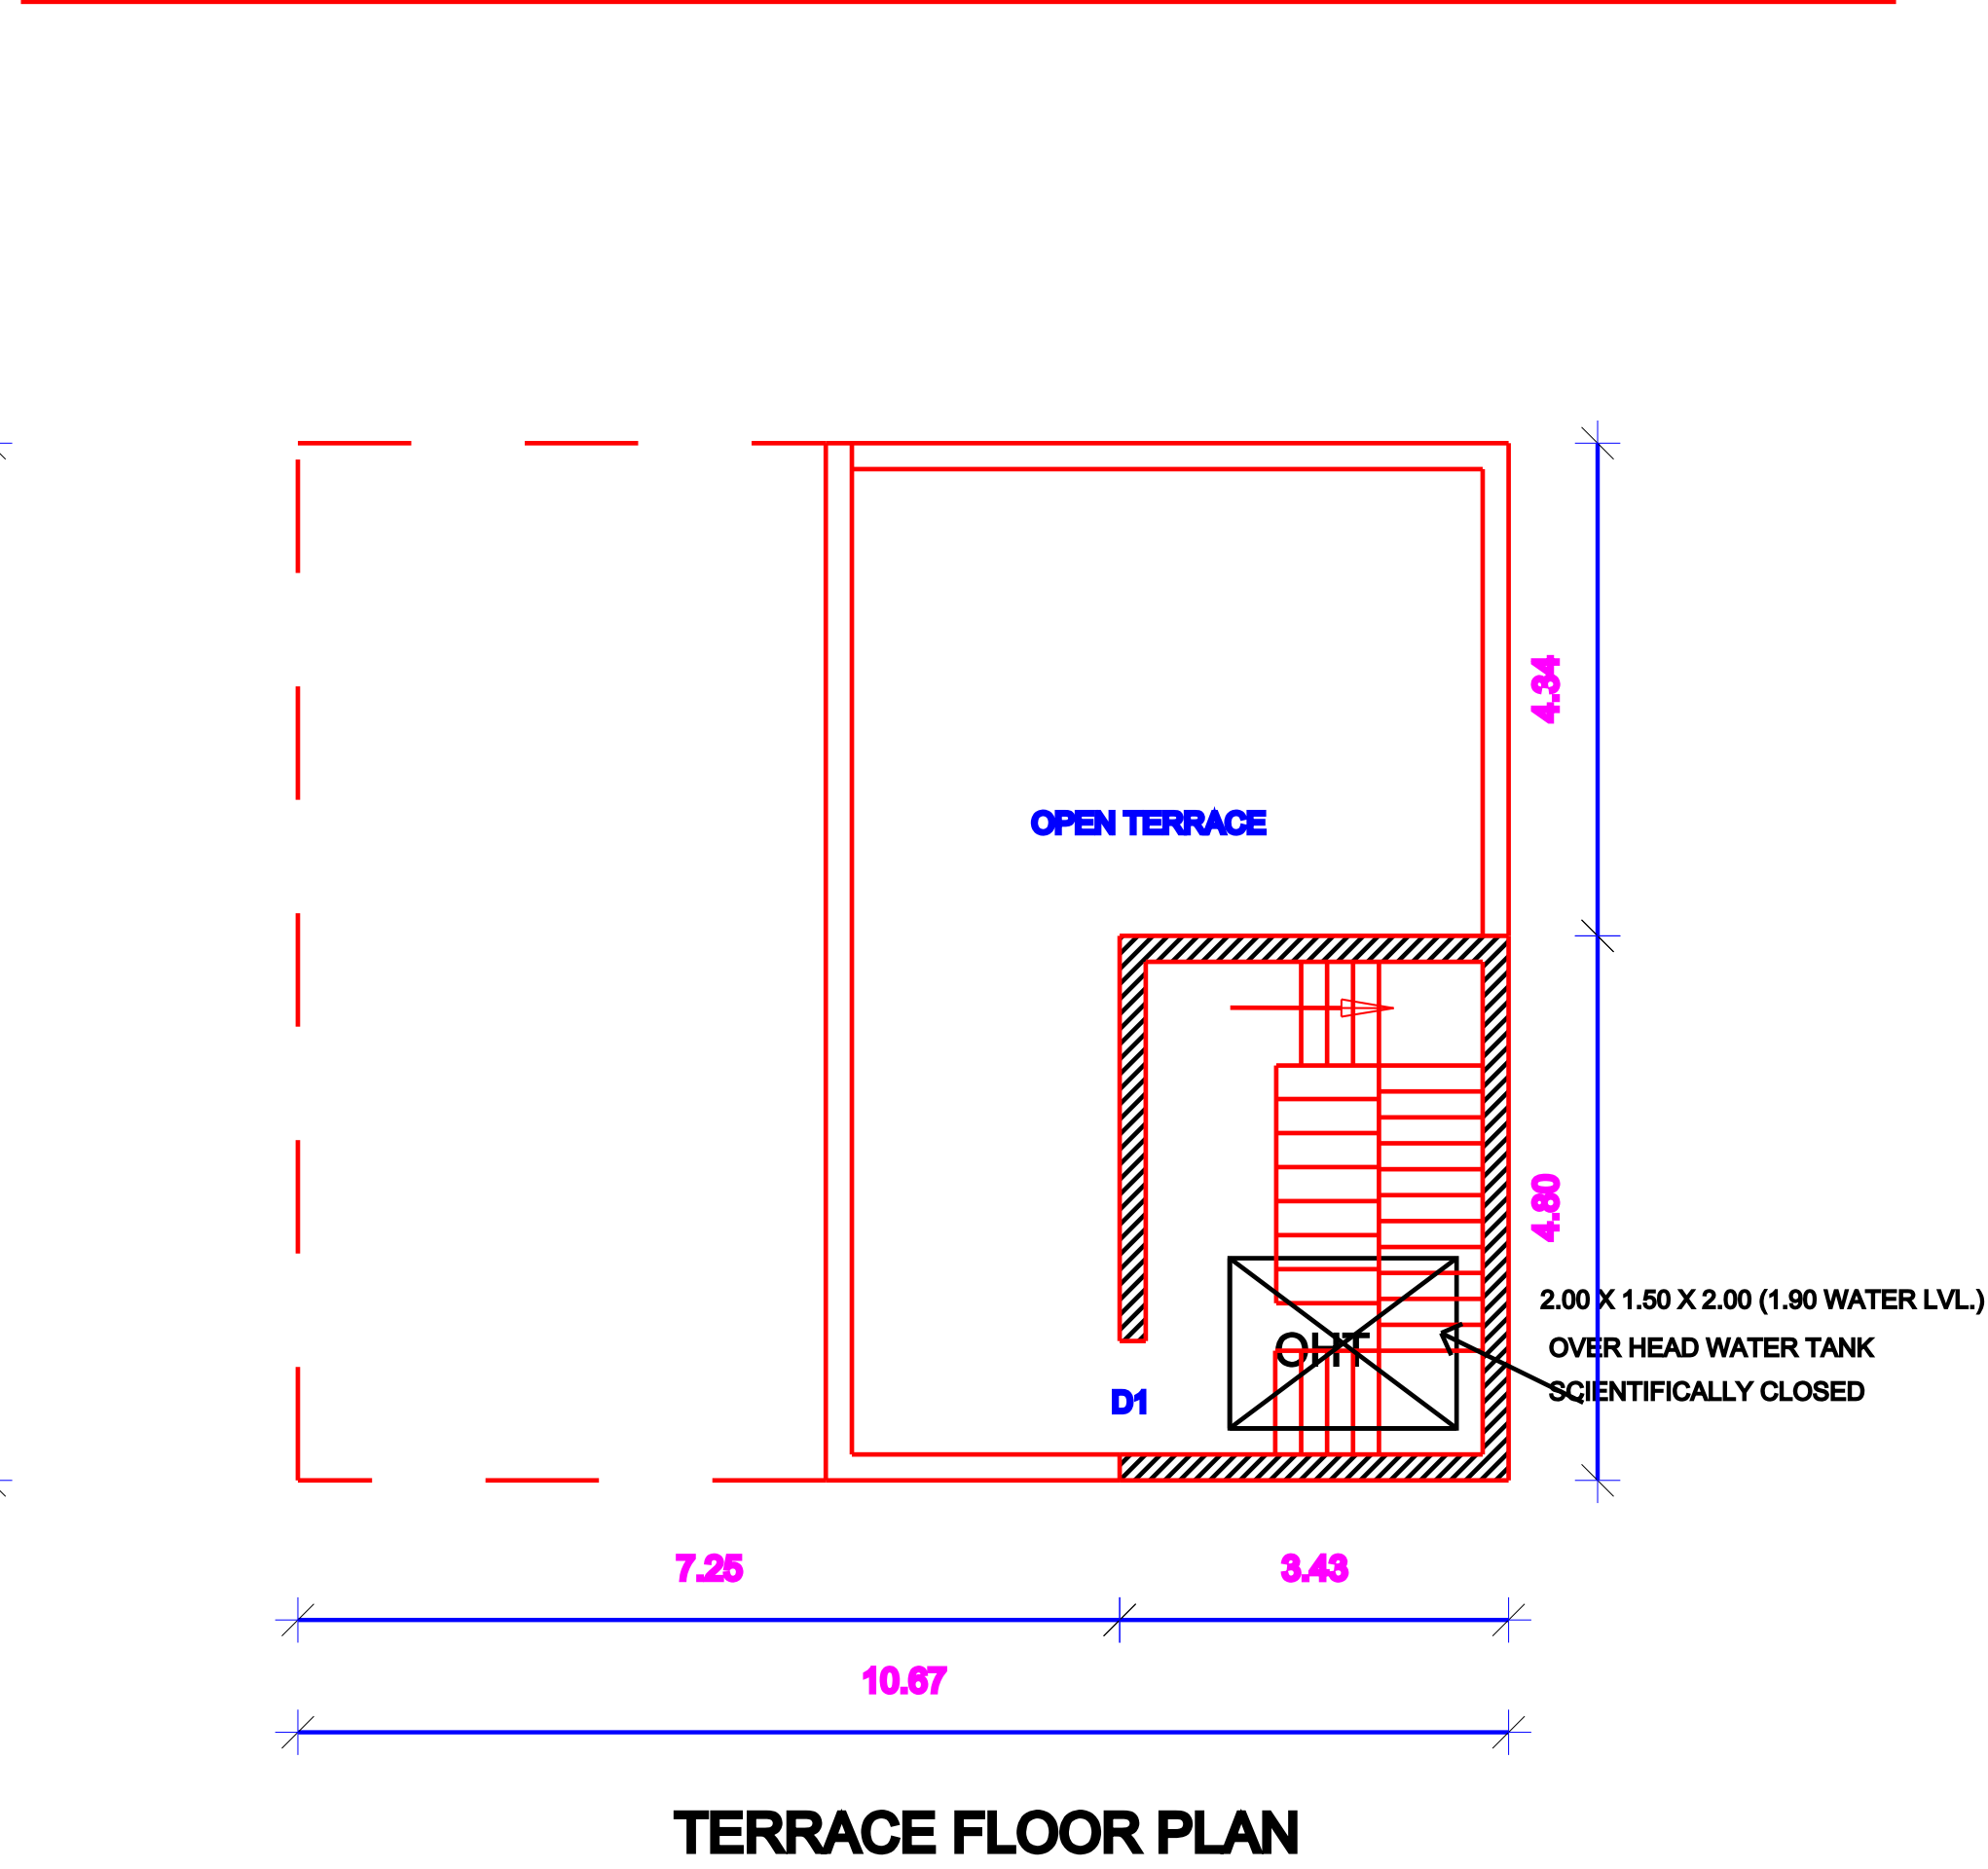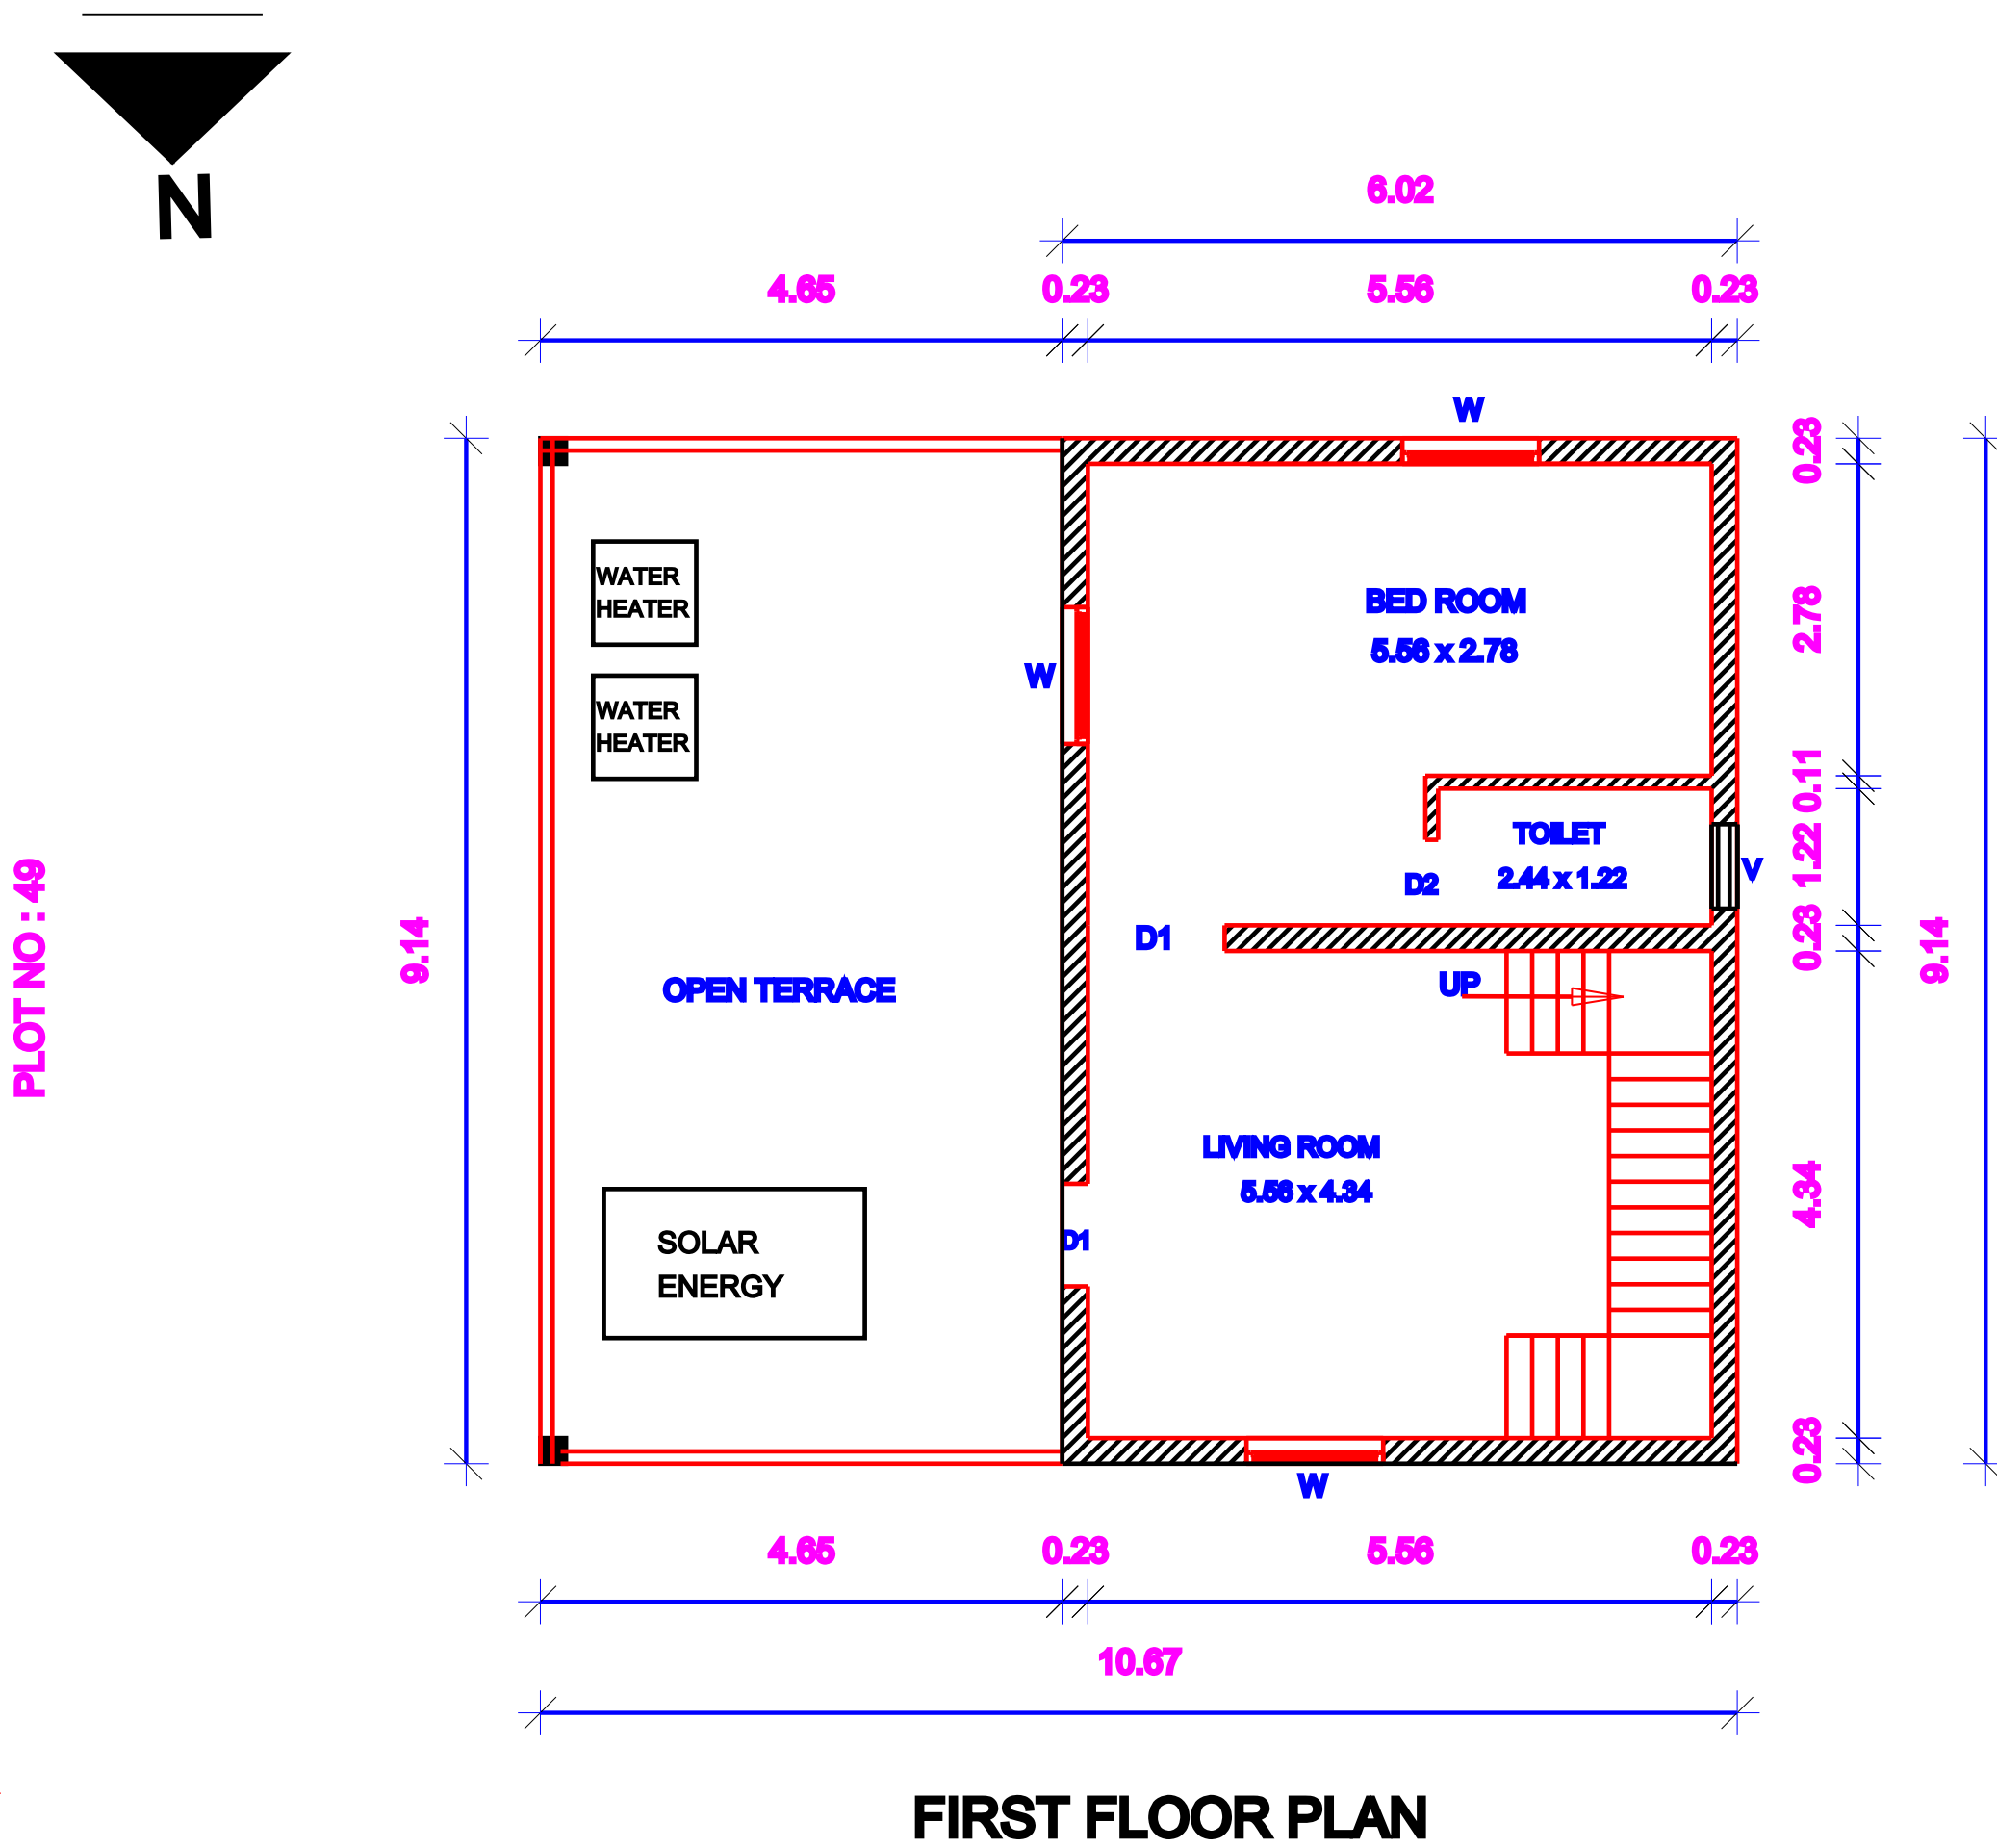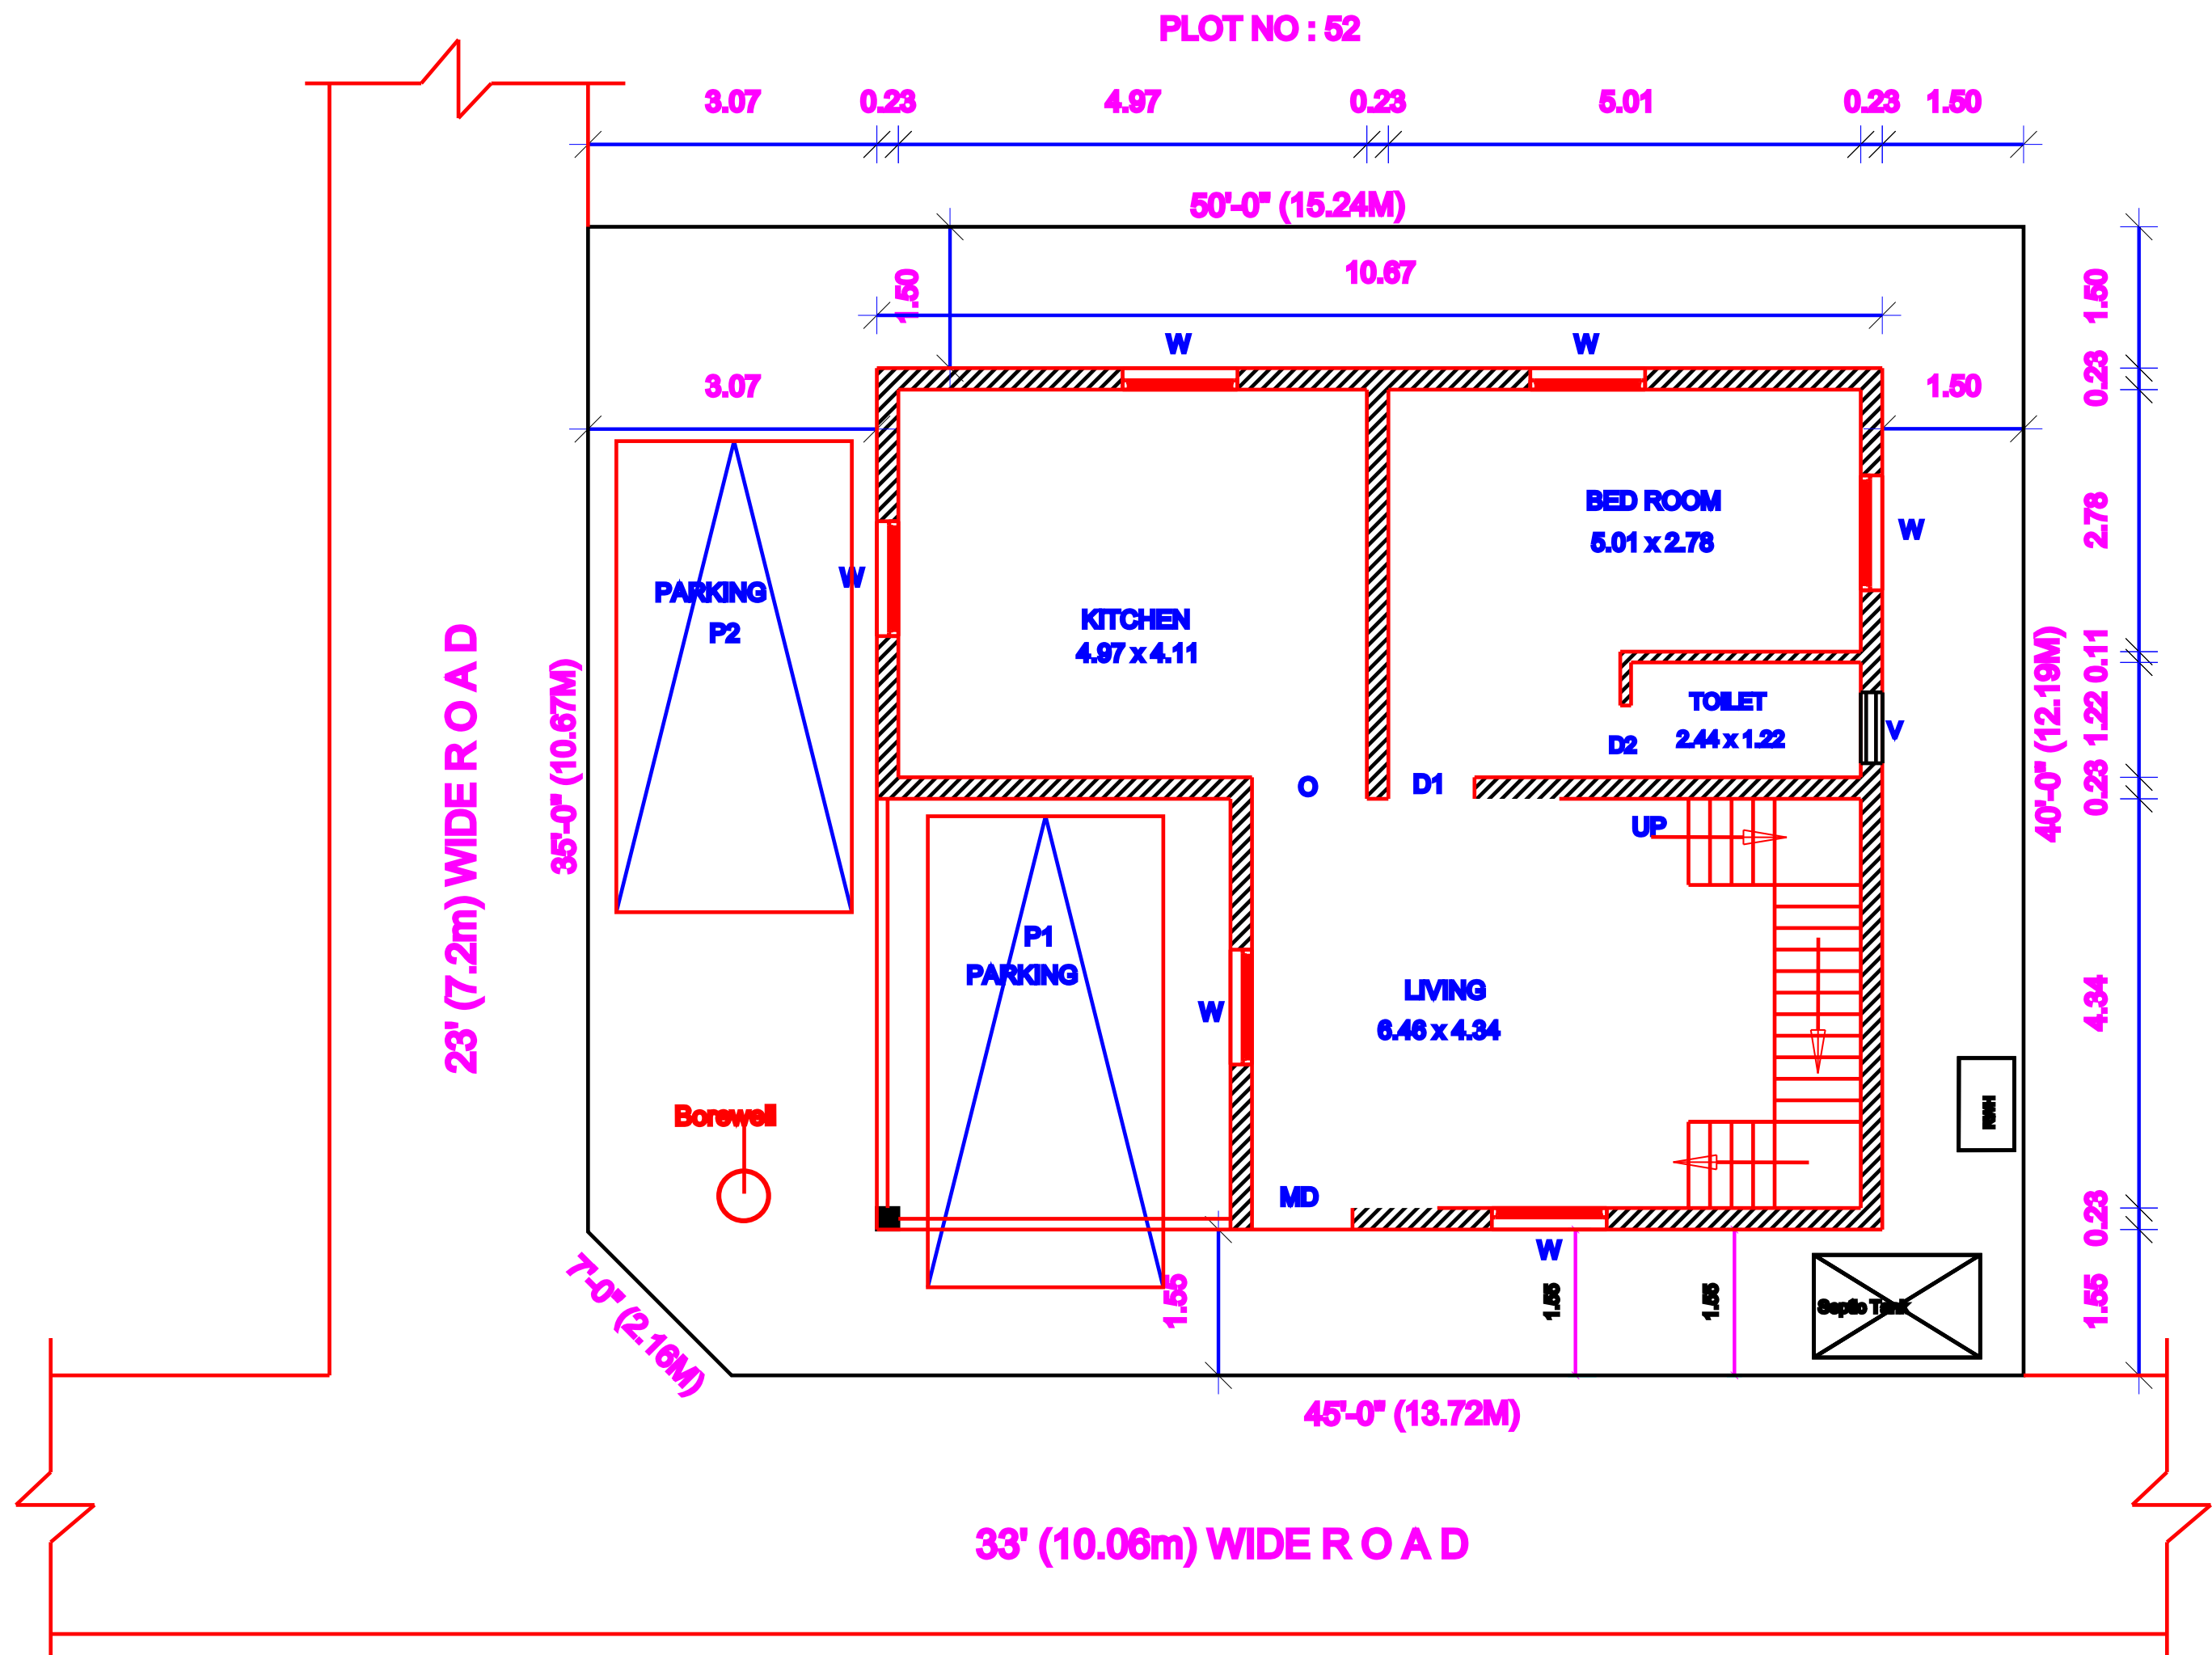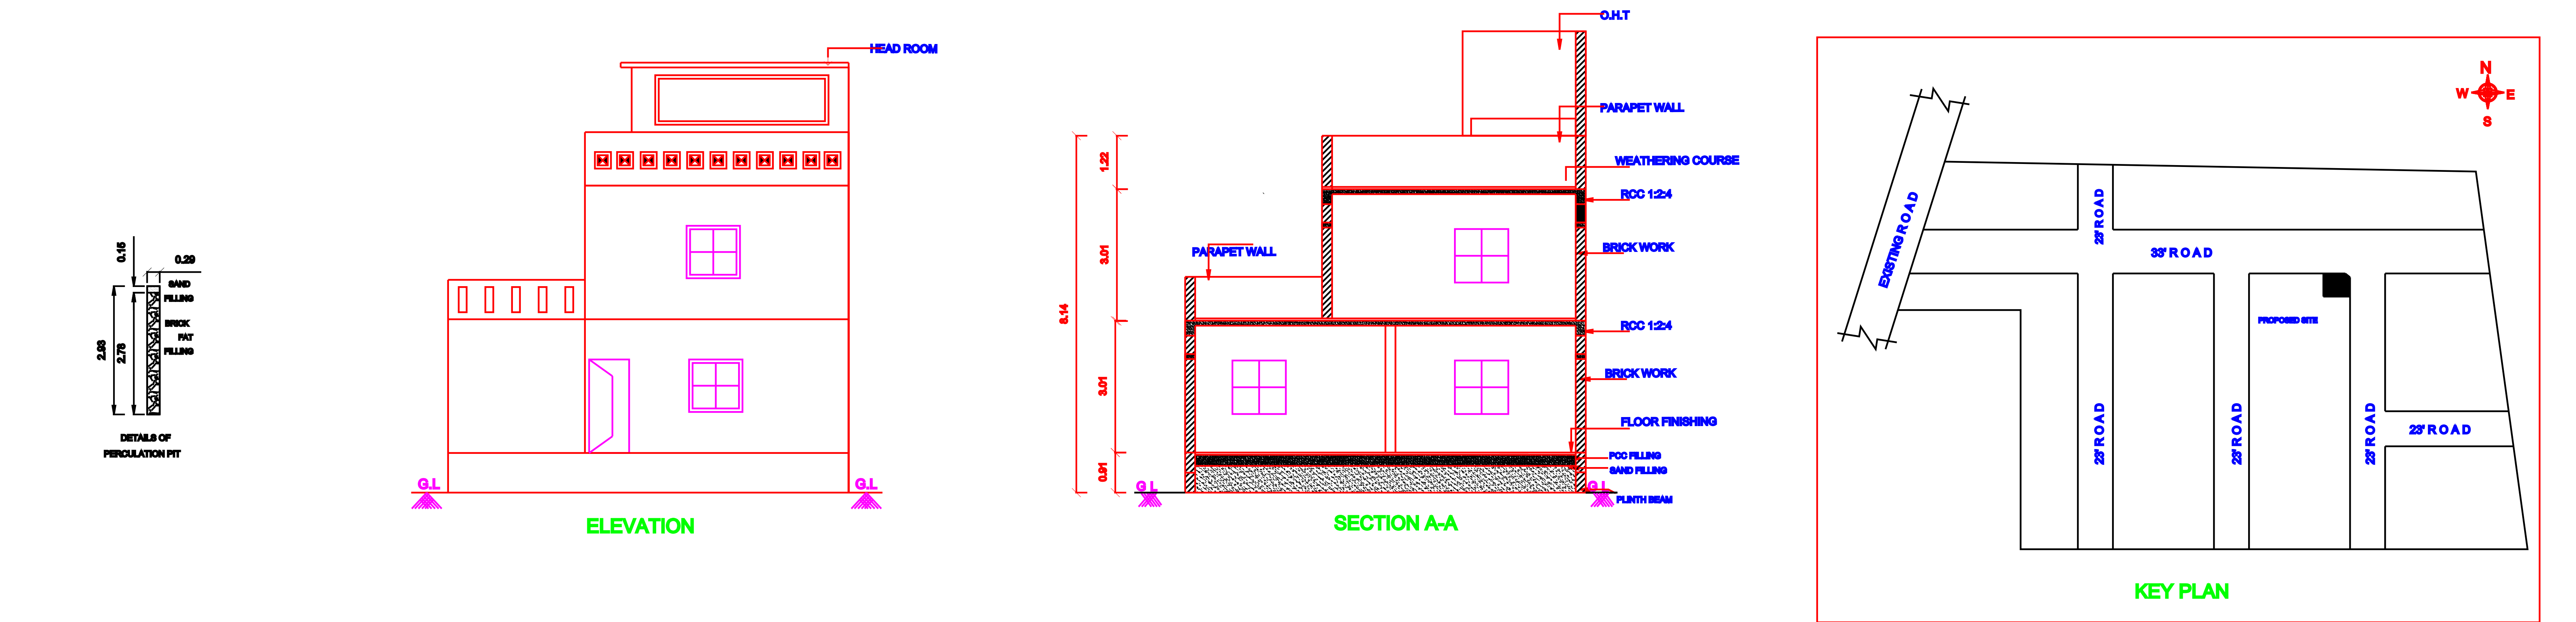

SITE CUM GROUND FLOOR PLAN

FIRST FLOOR PLAN

TERRACE FLOOR PLAN

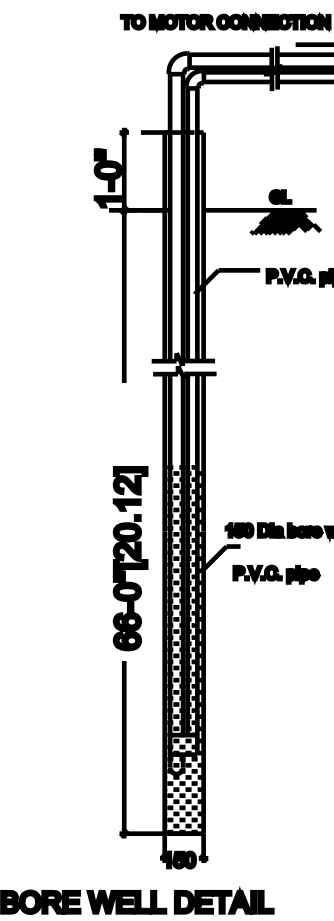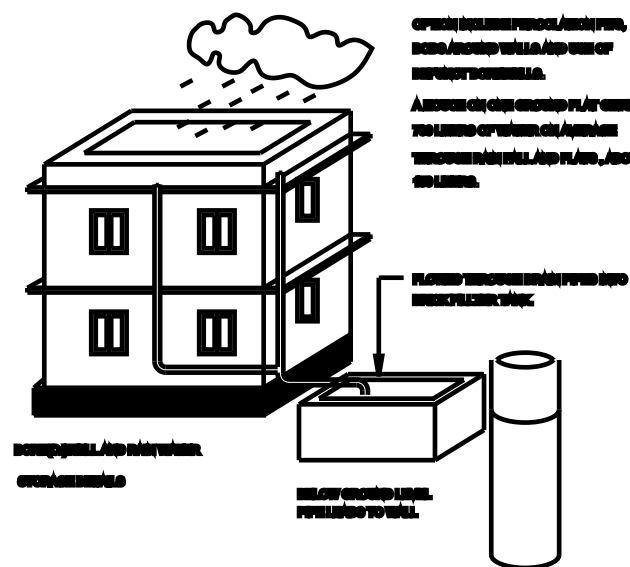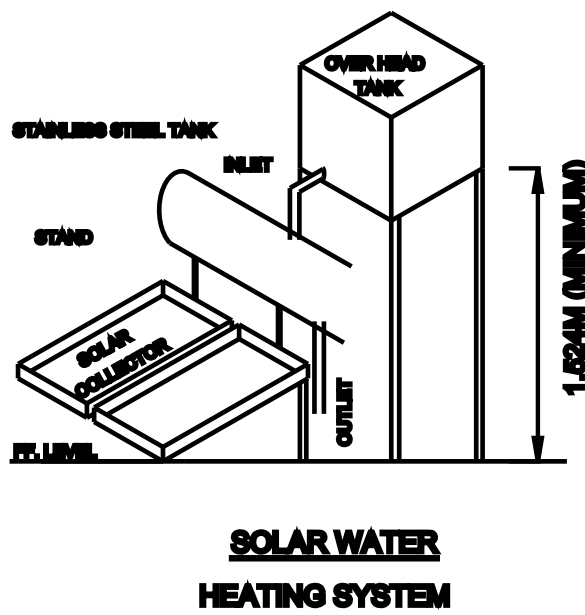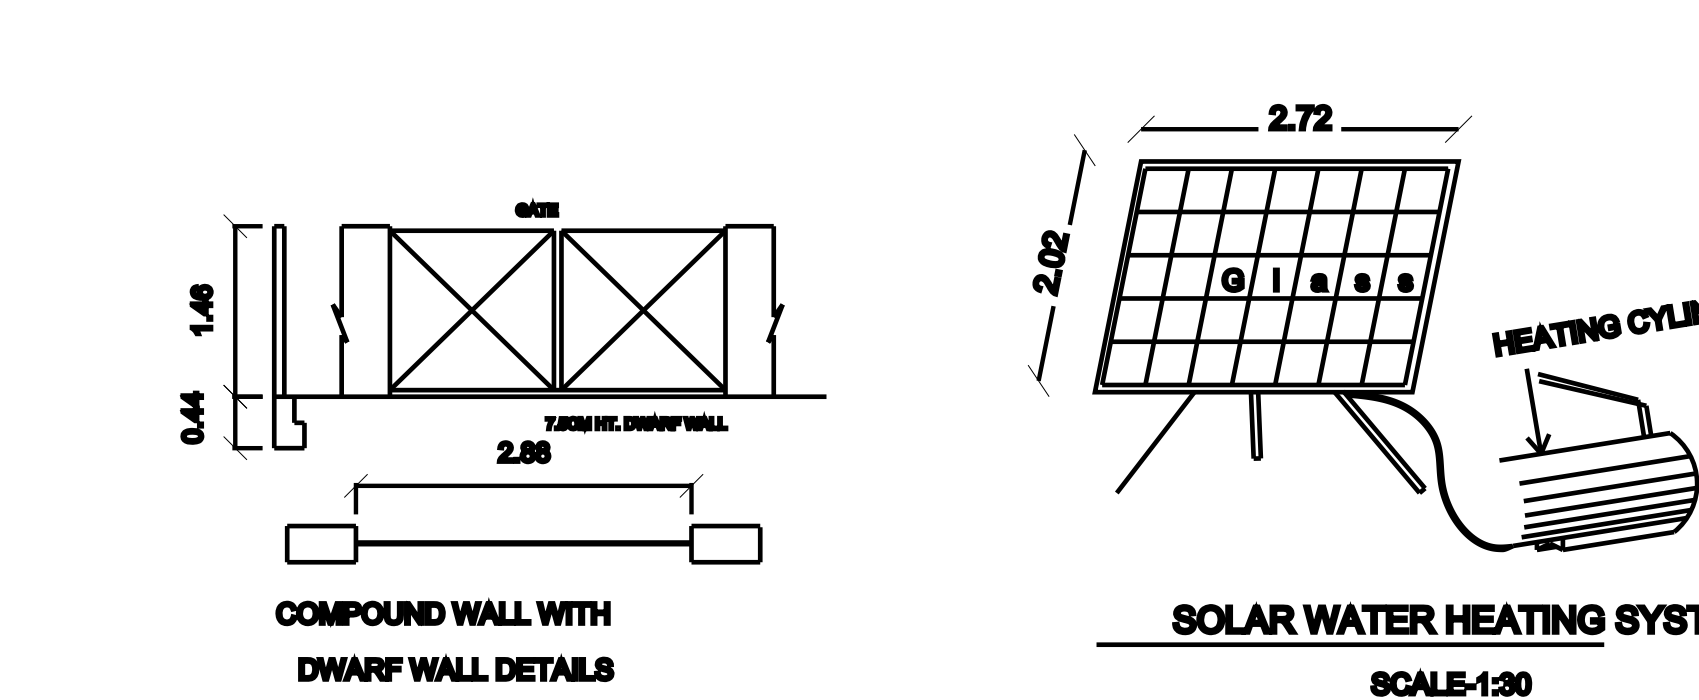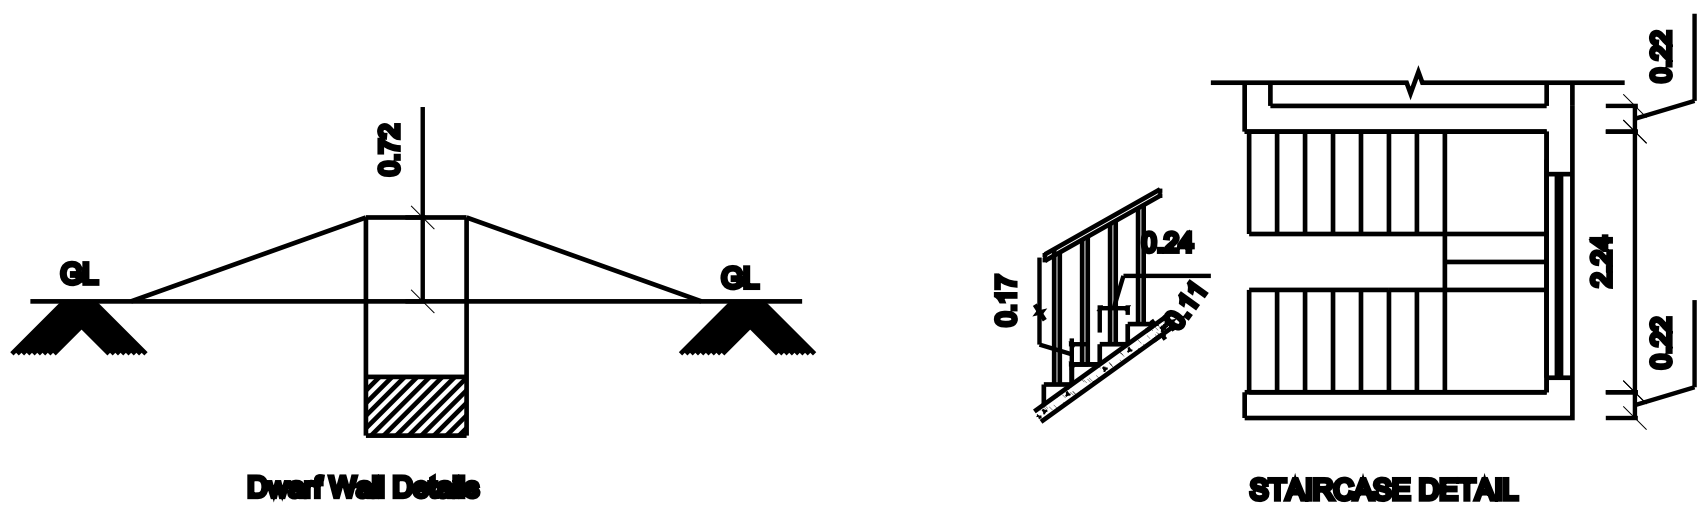

AREA STATEMENT	SQ.FT	SQ.M
PLOT NO: 50	1000.00	92.90
PLOT NO: 51	987.00	91.69
PLOT EXTENT AS PER DOCUMENT	1987.00	184.59
PLOT EXTENT AS PER PATT A	1987.00	184.59
GROUND FLOOR	1050.00	97.54
FIRST FLOOR	592.50	55.04
TOTAL FLOOR AREA	1642.50	152.59
OPEN AREA	937.00	87.04
PLOT COVERAGE	52%	
F.S.I	0.82	

SCHEDULE OF JOINERY		
TYPE	DESCRIPTION	SIZE
D1	DOOR	2'-6" X 7'-0"
D2	DOOR	3'-0" X 7'-0"
W1	WINDOW	4'-0" X 4'-0"
W2	WINDOW	2'-0" X 4'-0"
W3	WINDOW	9'-0" X 4'-6"
V1	VENTILATOR	2'-0" X 2'-0"

Dwarf Wall Details		
FOUNDATION		
FOUNDATION AND BASEMENT IN RCC COLUMN AND PLINTH BEAM OVER A BED OF RCC 1:4:8, 6"THICK AS PER STRUCTURAL DETAILS.		
SUPER STRUCTURE:-		
SUPER STRUCTURE IN 28 TH., 11.6TH. COUNTRY BURNT BRICK WALLS WITH CEMENT MORTAR 1:5		
RCC MEMBERS		
FOOTING, COLUMNS, PLINTH BEAMS, LINTEL, BURNHADE, FLOOR, ROOF BEAMS, SLAB & STAIR WITH RCC 1:1.5:3 USING 20MM NOMINAL SIZE BROCKEN STONES.		
PLASTERING		
WALLS INSIDE & OUTSIDE IN CM 1:5, 12mm TH. CEILING IN CM 1:3 8mm TH.		
PAINTING		
FINISHING THE WALL, CEILING WITH CEMENT PAINT OVER & PRIMING COAT		
FLOORING		
FINISHING THE FLOOR WITH 20 TH GRANO FLOORING OVER A BED OF PCC 1:4:8 6"TH. AND RIVER SAND		
DOORS & WINDOWS		
DOORS WITH COUNTRY WOODEN FRAMES, 32 TH. FLUSH DOOR SHUTTERS, SS FASTENINGS, PAINT FINISH		
WINDOWS WITH MEDIUM ANODISED ALUMINIUM OPENABLE SHUTTERS WITH 4 mm GLASS & STANDARD FASTENINGS		

COLOUR INDEX		
PROPOSED		
BOUNDARY		
EXISTING ROAD		
SCALE 1: 100	ALL DIMENISONS ARE IN METRES	

J. Venkatesan
SIGN OF OWNER:-

R. Revanth
R. REVANTH, B.E(Civil), M.E(CEM),
Licensed Surveyor, Tiruvallur Municipality
Reg. No. : 014/LS/2023/03-RE/Gr-II
Registered Engineer, DTCP Tiruvallur
Reg. No : TVLR/RE/Gr-III/2023/04/001
No. 43/47, NGGO Colony, Rajajipuram,
Tiruvallur - 602 001. Cell : 944400 2005
SIGN OF REGISTER ENGINEER:-

Eight ways to know a piece of land before you pay for it.

This report covers one part of the picture. These cover the rest, drawn from the same government records, for any property in Tamil Nadu.

LandLens One

Ask anything about a property and get an answer grounded in live government records, with the sources shown.

[/landlens/one](#)



Verify My Land

Every record check run on one property and returned as a single report.

[/landlens/verify-my-land](#)



Legal Opinion

An advocate's written opinion on the title, built on the records we pull for it.

[/landlens](#)



One Map

Every layer on one map: the parcel, its boundary, zoning, water bodies and what sits around it.

[/landlens/one/map](#)



PriceMap

What land actually changed hands for around this plot, taken from the registered deeds.

[/landlens/pricemap](#)



Build Scope

What you are allowed to build here: floor space, height, coverage and setbacks.

[/landlens/build-scope](#)



Property Tracker

Watch a property and hear about it when something new is registered against it.

[/landlens/property-tracker](#)



Deal Room

Run the transaction in one place: documents, stamping, signatures and the parties.

[/landlens/deal-room](#)



Twenty-four checks you can run yourself, at no cost.

Records and verification

The registers themselves, read for you.

Encumbrance Certificate

Patta and Chitta

Field Measurement Sketch

EC Analyzer

Bank charge check

Court case search

Seller background check

Approval check by survey

Value and duty

What it is worth and what it costs to register.

Guideline value by street

Guideline value by survey

Stamp duty and registration fees

Capital gains

Floor space index

Area unit converter

Zoning and land use

What the plan says can happen on this land.

Land use zone finder

CMDA land use check

Coastal regulation zone

Master plan check

Water bodies finder

Airport height clearance

Registers and directories

Who holds it, and which office keeps the record.

Find your registering office

Temple property check

Waqf property check

RERA register



Every free tool
/tools



Services we run
for you
/services



The LandLens
suite
/landlens/one



Every claim in this document traces back to a government record.

Legal opinions, due diligence and title verification

Building plan, layout and sub-division approvals

Completion and occupancy certificates, regularisation

Escrow, negotiation and NRI property management

Land survey, soil testing, architecture and construction

Verified RealEstate
3/350/2 Mettukuppam,
OMR Thoraipakkam,
Chennai 600 097, India
hello@verified.realestate
+91 9996 12 9996

Prepared from the registers named on the page each finding sits on. Where a register could not be read, this document says so in its place rather than leaving the gap to be read as a clean result.

