

PP

APPROVAL RECORD

Planning Permission

Mettupalayam
Kancheepuram district, Tamil Nadu


APPROVAL TYPE
Building Plan

ISSUING AUTHORITY
Rural Panchayat


PURPOSE
Industrial

The approval as the planning authority issued it, reproduced in full behind this page.

An approval speaks to what was sanctioned, not to what was built. Completion is a separate record.

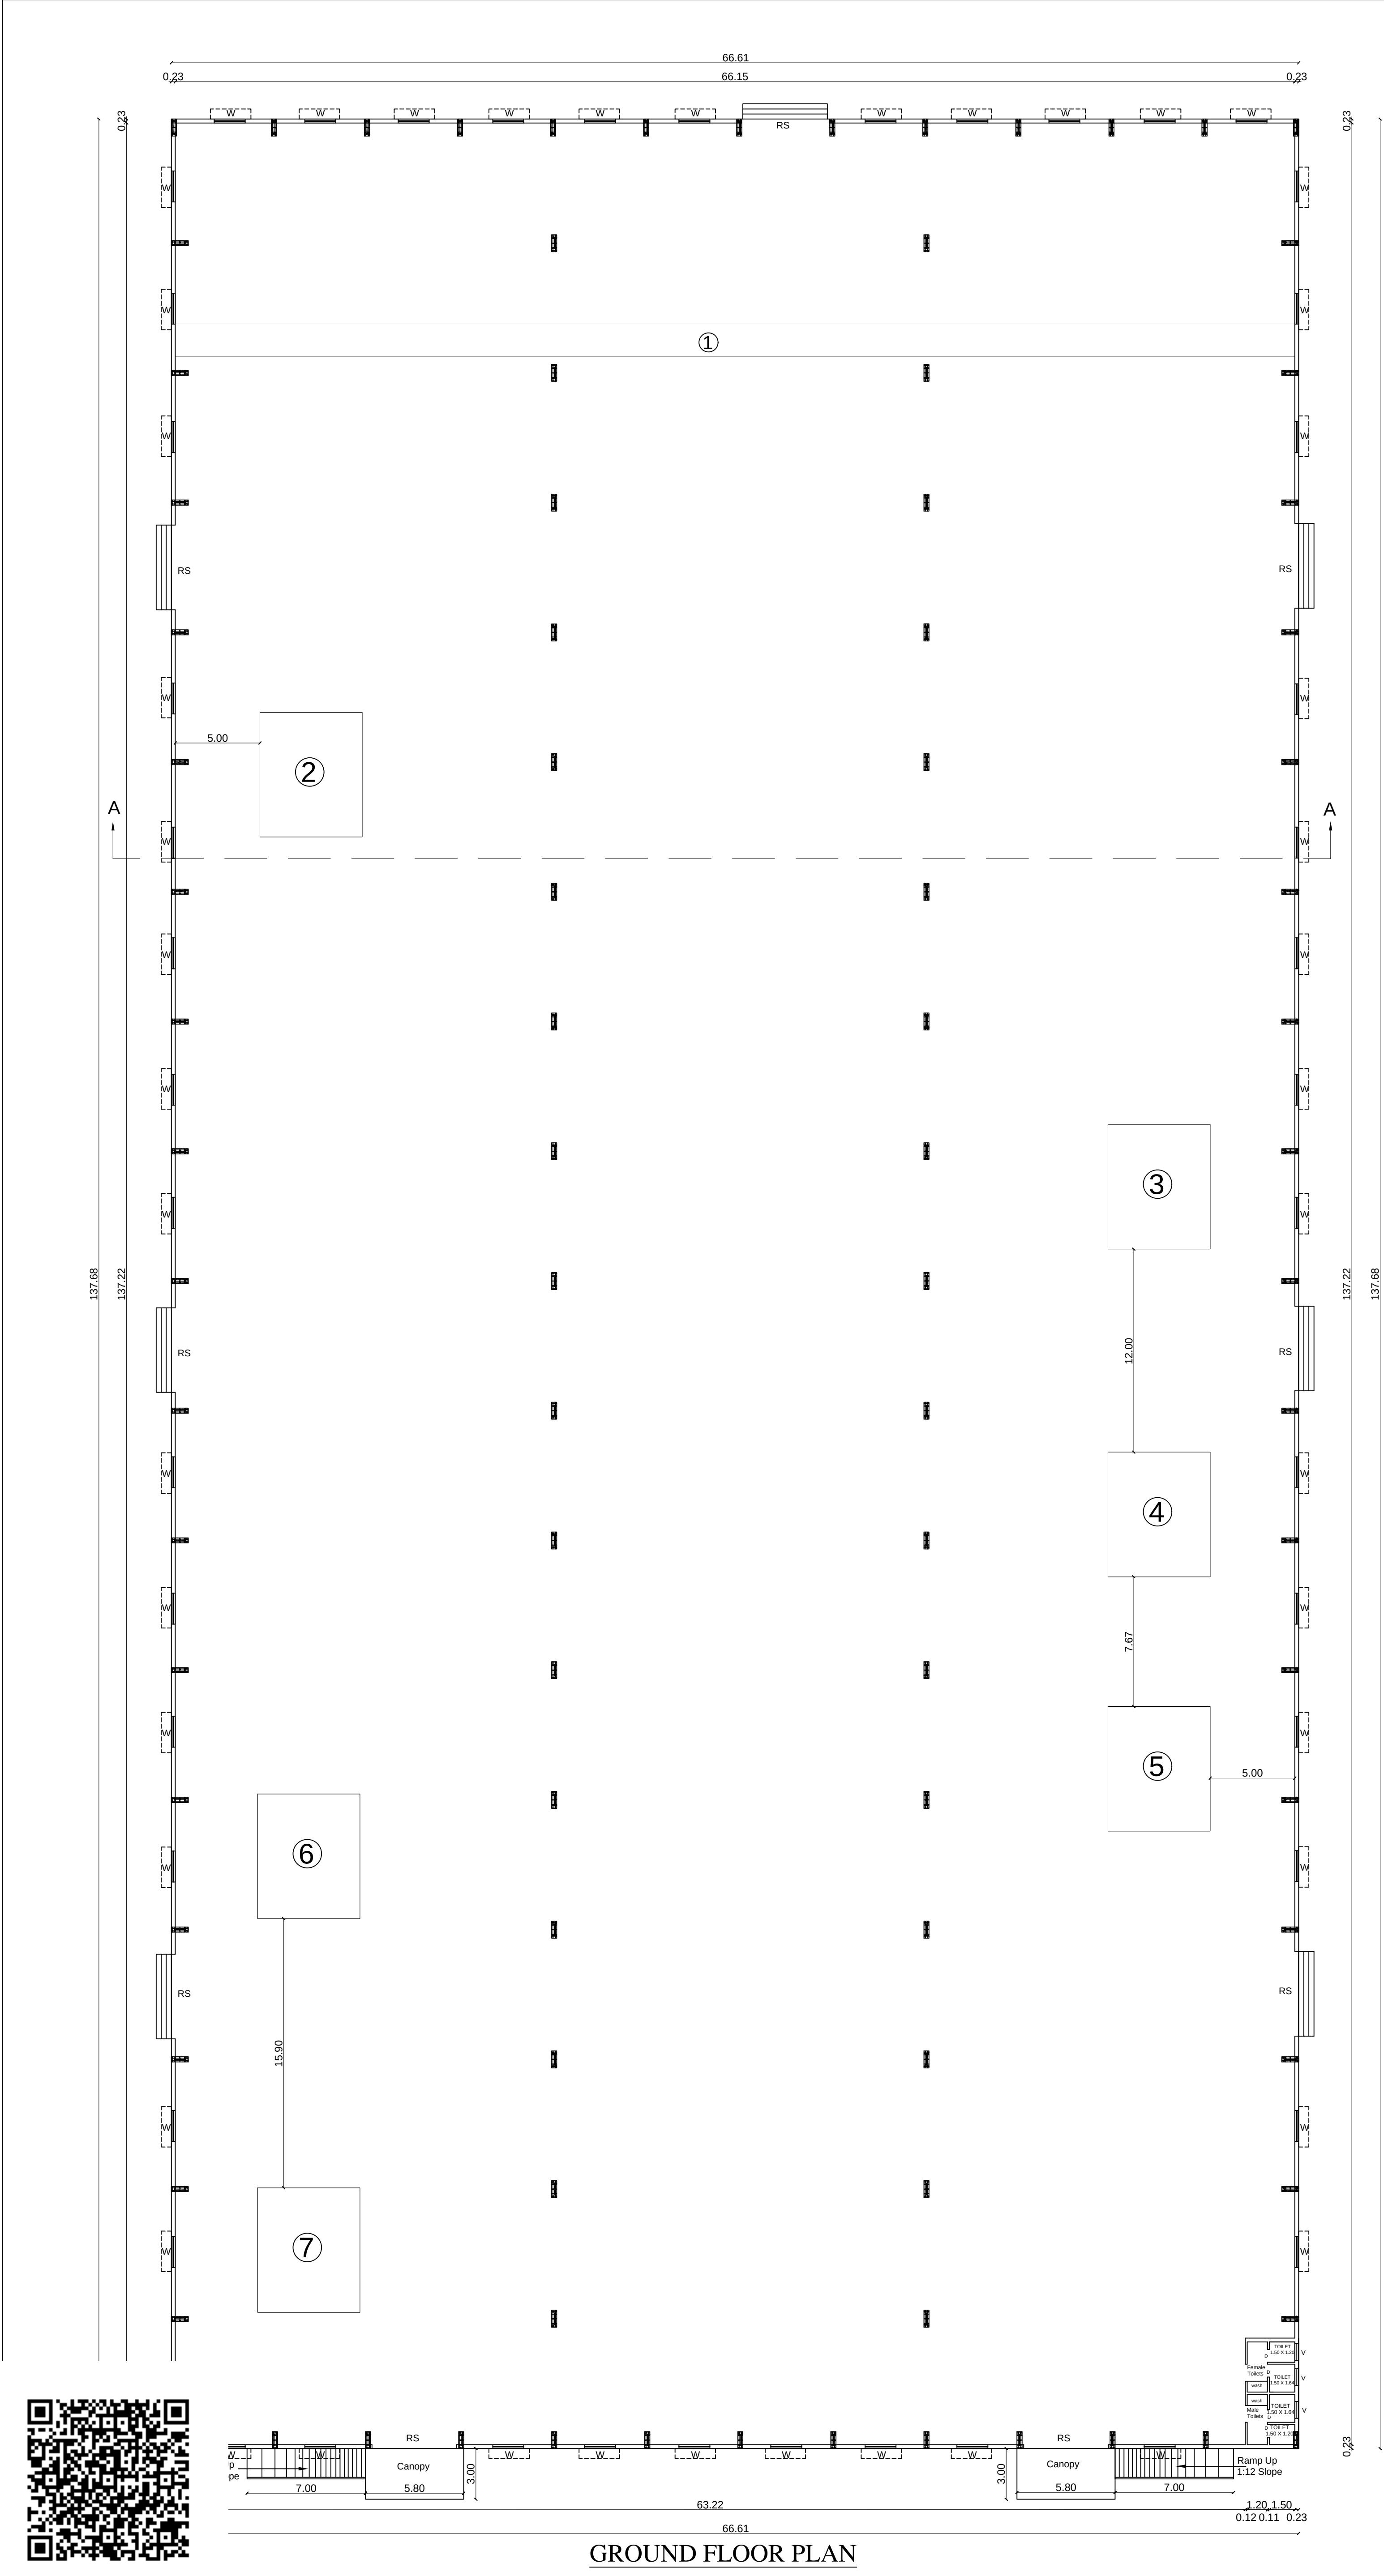

PLAN SHOWING PROPOSED INDUSTRIAL SHED BUILDING IN SURVEY NOS. 206/1, 206/2D, 207/1C, 207/2B, 214/3A, 214/4A, 214/4B, 214/5, 214/6A, 214/6B, 214/6C1, 215/1B1, 215/1C, 215/2C1, 215/2C2 OF OLD VILLAGE NO.126, NEW VILLAGE NO.97, METTUPALAYAM VILLAGE, SRIPERUMBUDUR TALUK, KANCHEEPURAM DISTRICT.

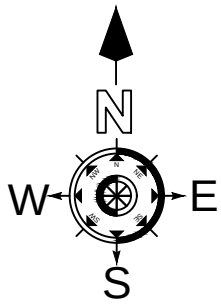

Scale 1 : 200

JOINERY DETAILS

RS	ROLLING SHUTTER	6.00 x 5.00
D	DOOR	0.76 x 2.13
W	WINDOW	1.83 x 1.30
V	VENTILATOR	1.00 x 0.60

AREA DETAILS

Descriptions	FSI	Non FSI	Total Area
Factory (Ground Floor)	9171.58	-	9171.58
Canopy Area	34.80		34.80
Security Room	-	6.25	6.25
Water Sump	-	15.00	15.00
Fire Water Sump	-	50.00	50.00
Septic Tank	-	12.50	12.50
Transformer Yard	-	45.00	45.00
Total Floor Area	9206.38	128.75	9335.13

MACHINERY DETAILS

S.NO	DESCRIPTION	Hp
1	CRANE	7.00
2	GRINDING MACHINE	5.00
3	CNC MACHINE	16.00
4	CUTTING MACHINE - 1	11.00
5	CUTTING MACHINE - 2	11.00
6	COMPRESSOR	17.00
7	WELDING MACHINE	13.00
	TOTAL	80.00

Manpower
No. Male Workers 10 Nos
No. Female Workers 00 Nos

All dimensions are in meters

K. Indira
K. Indira


Applicant Signature

S. Subramaniam
S. Subramaniam, M.S.(SUS), PDQS, DRTH.
Registered Engineer Grade - I (RE),
CGLDIST / RE / Gr-I / 2019 / 05 / 005
New No. 14, Old No. 17A, Kannimar Valla,
Ganga Nagar, Jafferkhanpet, Ashok Nagar,
Chennai - 83. PH : 044 - 2474 9439, 95000 74947
kannimarconsultants@gmail.com

Registered Engineer Signature


S. Subramaniam
S. Subramaniam, M.S.(SUS), PDQS, DRTH.
Registered Structural Engineer Grade - I,
CGLDIST / SE / Gr-I / 2019 / 05 / 005
New No. 14, Old No. 17A, Kannimar Valla,
Ganga Nagar, Jafferkhanpet, Ashok Nagar,
Chennai - 83. PH : 044 - 2474 9439, 95000 74947
kannimarconsultants@gmail.com

Structural Engineer Signature

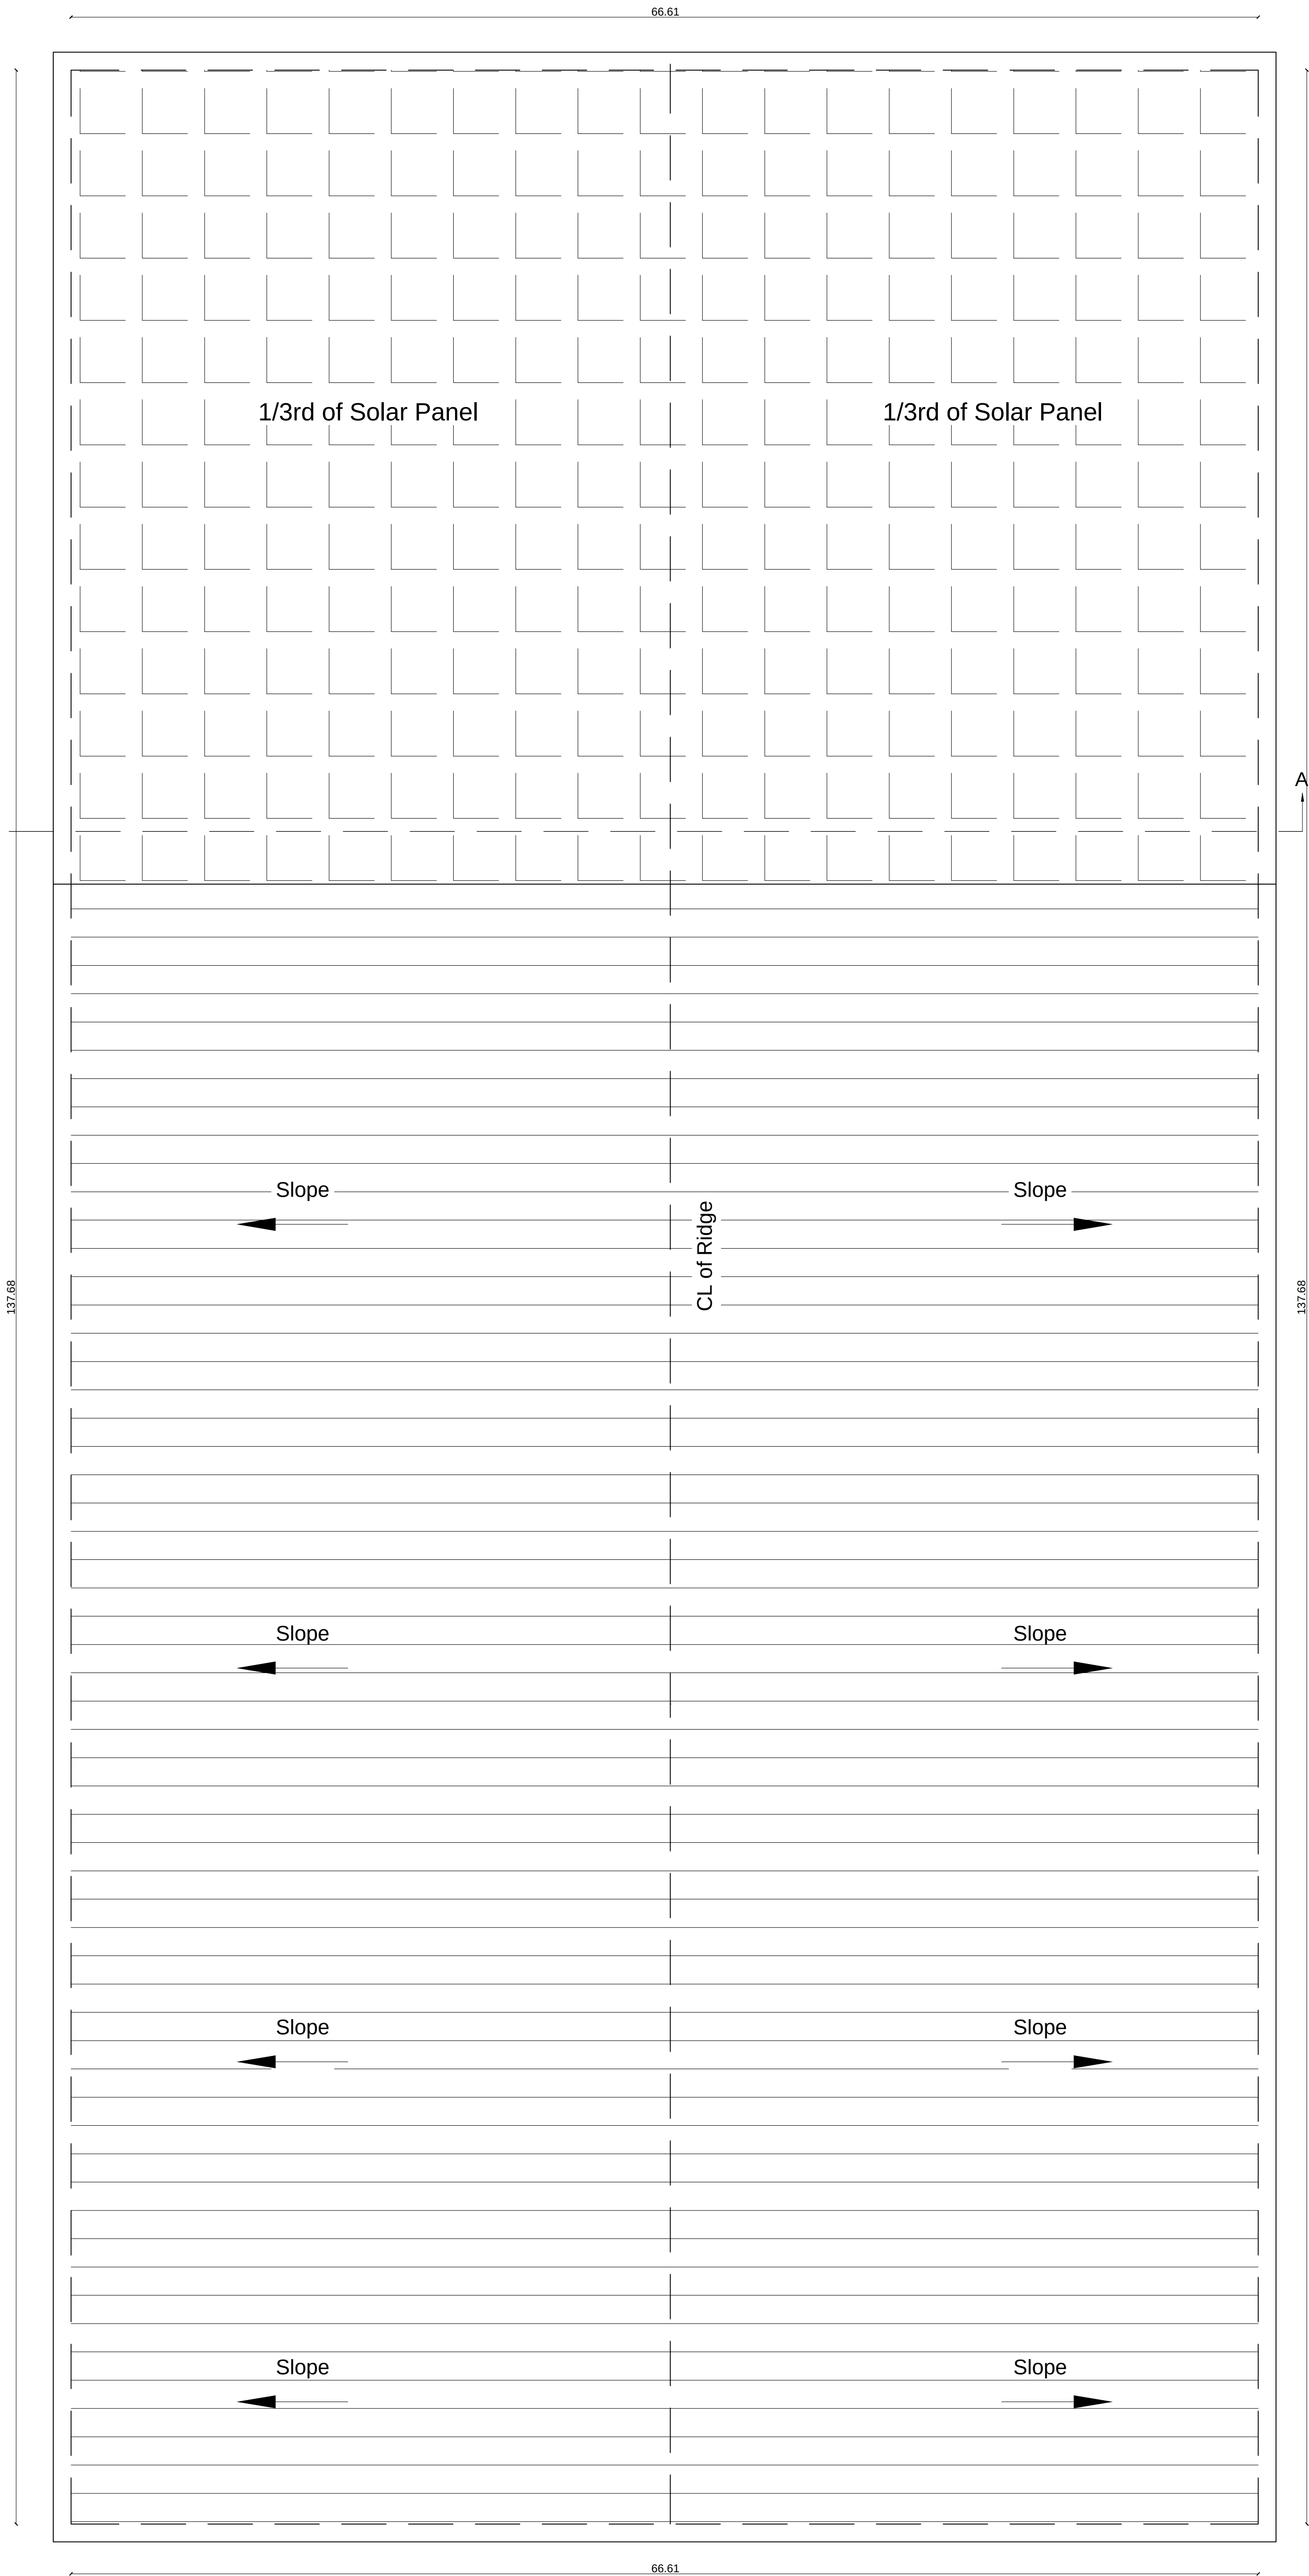

ROOF FLOOR PLAN

PLAN SHOWING PROPOSED INDUSTRIAL SHED BUILDING IN SURVEY NOS. 206/1, 206/2D, 207/1C, 207/2B, 214/3A, 214/4A, 214/4B, 214/5, 214/6A, 214/6B, 214/6C1, 215/1B1, 215/1C, 215/2C1, 215/2C2 OF OLD VILLAGE NO.126, NEW VILLAGE NO.97, METTUPALAYAM VILLAGE, SRIPERUMBUDUR TALUK, KANCHEEPURAM DISTRICT.

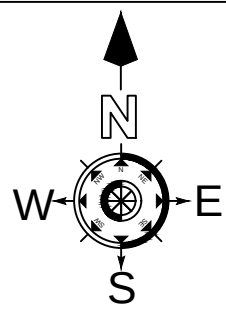

Scale 1 : 200

JOINERY DETAILS

RS	ROLLING SHUTTER	6.00 x 5.00
D	DOOR	0.76 x 2.13
W	WINDOW	1.83 x 1.30
V	VENTILATOR	1.00 x 0.60

AREA DETAILS

Descriptions	FSI	Non FSI	Total Area
Factory (Ground Floor)	9171.58	-	9171.58
Canopy Area	34.80		34.80
Security Room	-	6.25	6.25
Water Sump	-	15.00	15.00
Fire Water Sump	-	50.00	50.00
Septic Tank	-	12.50	12.50
Transformer Yard	-	45.00	45.00
Total Floor Area	9206.38	128.75	9335.13

Total Hp	80 Hp
Manpower	
No. Male Workers	10 Nos
No. Female Workers	00 Nos

All dimensions are in meters

K. Indira
K. Indira


Applicant Signature

S. Subramaniam
S. Subramaniam, M.S.(SUS), PDQS, DRTEL
Registered Engineer Grade - I (RE)
CGLDIST / RE / Gr-I / 2019 / 05 / 003
New No. 14, Old No. 17A, Kannimar Nagar,
Ganga Nagar, Jafferkhanpet, Ashok Nagar,
Chennai - 83. PH : 044 - 2474 9439, 95000 74947
kannimarconsultants@gmail.com



Registered Engineer Signature

S. Subramaniam
S. Subramaniam, M.S.(SUS), PDQS, DRTEL
Registered Structural Engineer Grade - I,
CGLDIST / SE / Gr-I / 2019 / 05 / 005
New No. 14, Old No. 17A, Kannimar Nagar,
Ganga Nagar, Jafferkhanpet, Ashok Nagar,
Chennai - 83. PH : 044 - 2474 9439, 95000 74947
kannimarconsultants@gmail.com

Structural Engineer Signature

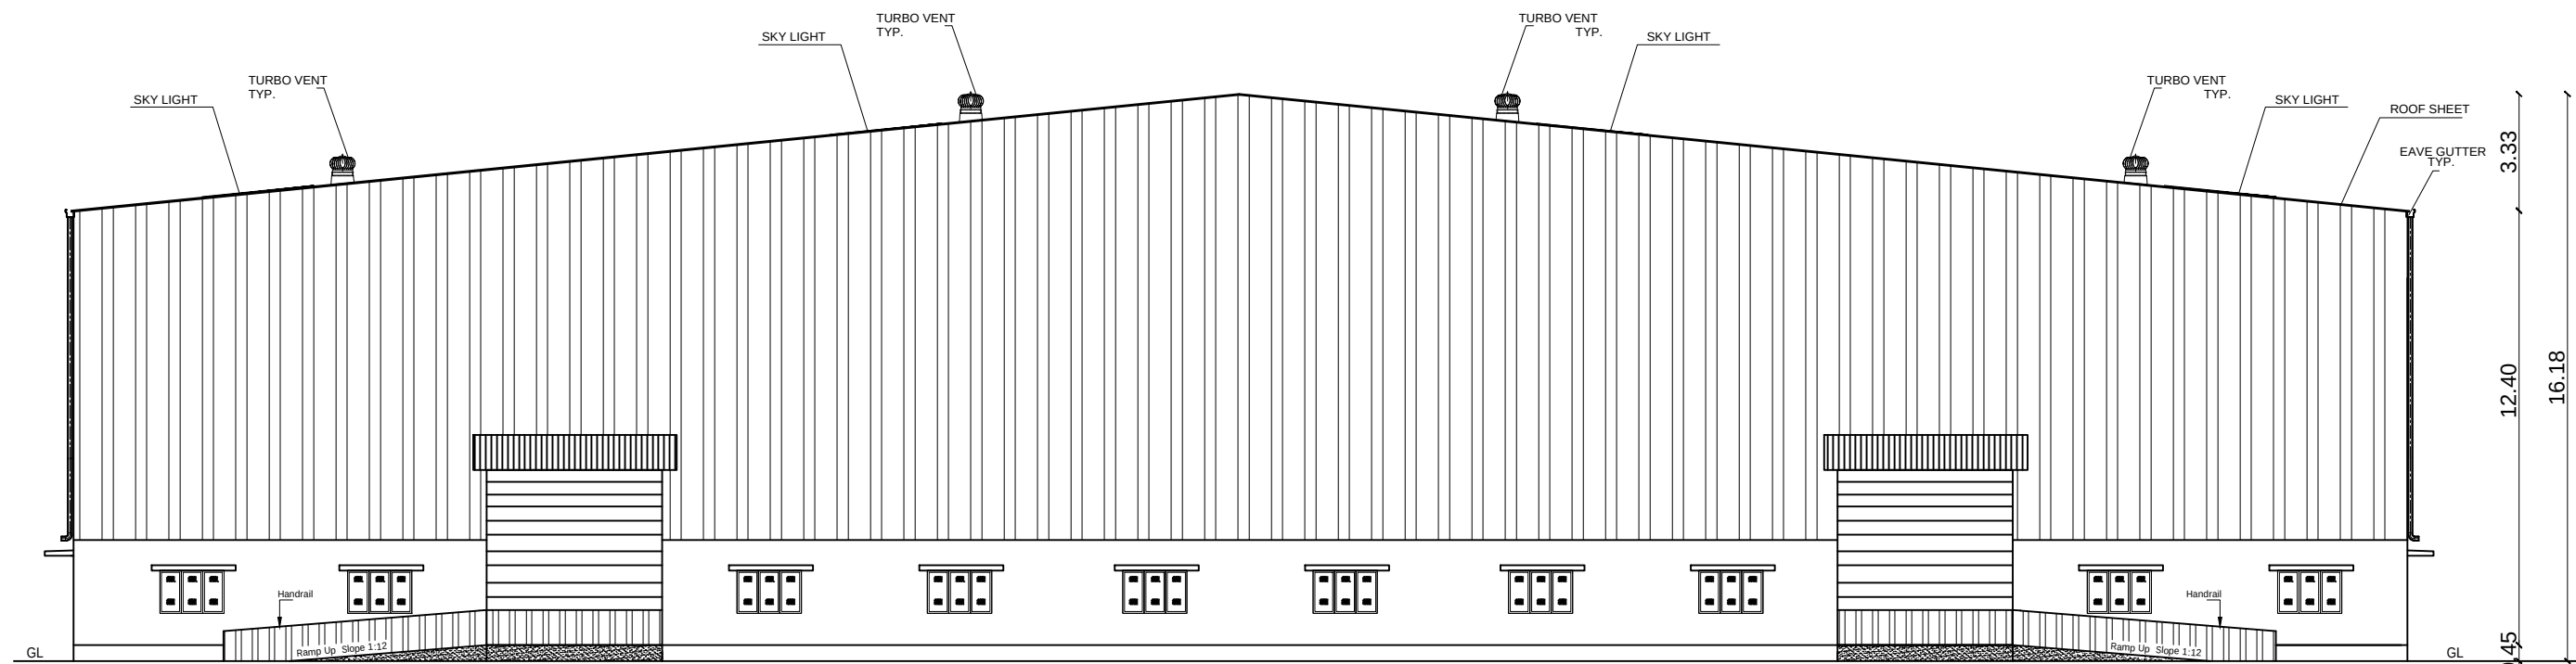


ELEVATION

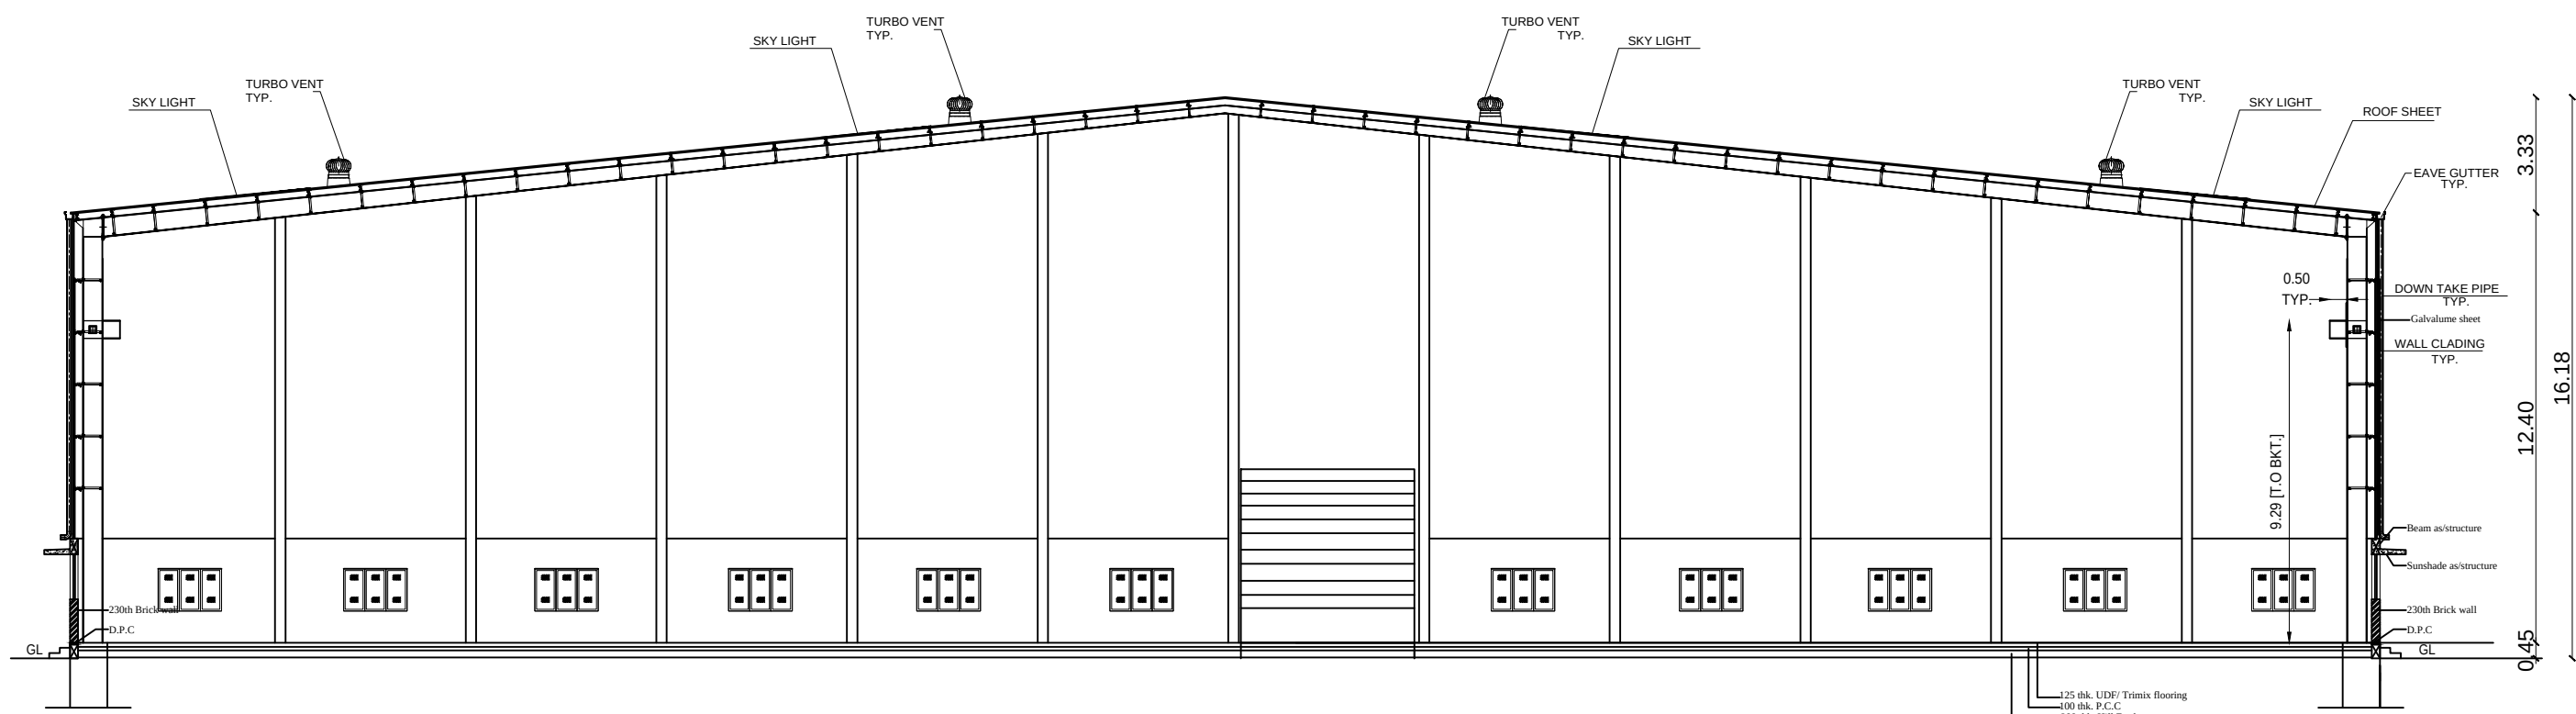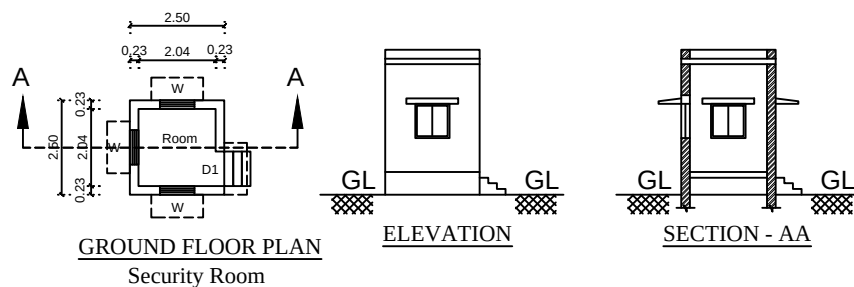

SECTION AT - AA

PLAN SHOWING PROPOSED INDUSTRIAL SHED BUILDING IN SURVEY NOS. 206/1, 206/2D, 207/1C, 207/2B, 214/3A, 214/4A, 214/4B, 214/5, 214/6A, 214/6B, 214/6C1, 215/1B1, 215/1C, 215/2C1, 215/2C2 OF OLD VILLAGE NO.126, NEW VILLAGE NO.97, METTUPALAYAM VILLAGE, SRIPERUMBUDUR TALUK, KANCHEEPURAM DISTRICT.

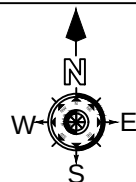

Scale 1 : 200

JOINERY DETAILS

RS	ROLLING SHUTTER	6.00 x 5.00
D	DOOR	0.76 x 2.13
W	WINDOW	1.83 x 1.30
V	VENTILATOR	1.00 x 0.60

AREA DETAILS

Descriptions	FSI	Non FSI	Total Area
Factory (Ground Floor)	9171.58	-	9171.58
Canopy Area	34.80		34.80
Security Room	-	6.25	6.25
Water Sump	-	15.00	15.00
Fire Water Sump	-	50.00	50.00
Septic Tank	-	12.50	12.50
Transformer Yard	-	45.00	45.00
Total Floor Area	9206.38	128.75	9335.13

Total Hp	80 Hp
Manpower	
No. Male Workers	10 Nos
No. Female Workers	00 Nos

All dimensions are in meters

K. Indira
K. Indira

Applicant Signature



S. Subramaniam
S. Subramaniam, M.S.(SIR), P.DOS, DRTM.
Registered Engineer Grade - I (RE),
CGLDIST / RE / Gr-I / 2019 / 05 / 0005
New No. 14, Old No. 17A, Kannimar Villa,
Ganga Nagar, Jafferhanpet, Ashok Nagar,
Chennai - 83. PH : 044 - 2474 9439, 99500 74947
kannimarconsultants@gmail.com

Registered Engineer Signature

S. Subramaniam
S. Subramaniam, M.S.(SIR), P.DOS, DRTM.
Registered Structural Engineer Grade - I,
CGLDIST / SE / Gr-I / 2019 / 05 / 0005
New No. 14, Old No. 17A, Kannimar Villa,
Ganga Nagar, Jafferhanpet, Ashok Nagar,
Chennai - 83. PH : 044 - 2474 9439, 99500 74947
kannimarconsultants@gmail.com


Structural Engineer Signature

PLAN SHOWING PROPOSED INDUSTRIAL SHED BUILDING IN SURVEY NOS. 206/1, 206/2D, 207/1C, 207/2B, 214/3A, 214/4A, 214/4B, 214/5, 214/6A, 214/6B, 214/6C1, 215/1B1, 215/1C, 215/2C1, 215/2C2 OF OLD VILLAGE NO.126, NEW VILLAGE NO.97, METTUPALAYAM VILLAGE, SRIPERUMBUDUR TALUK, KANCHEEPURAM DISTRICT.

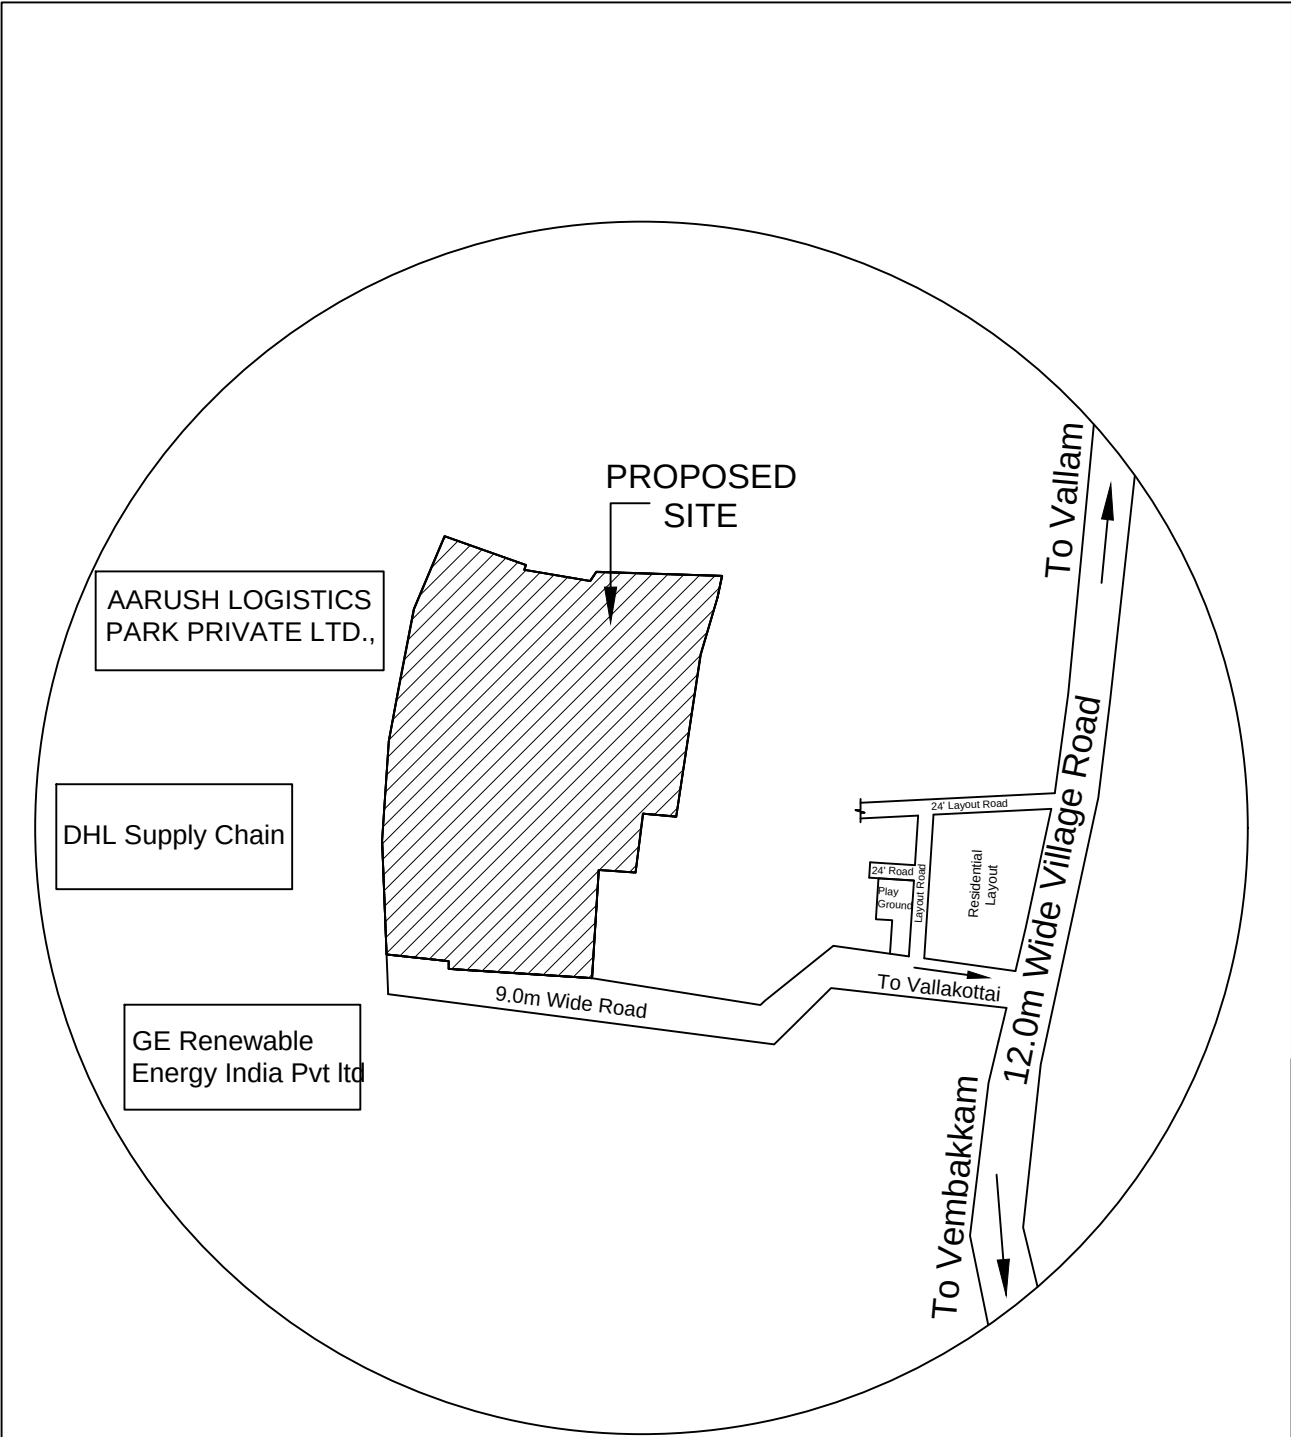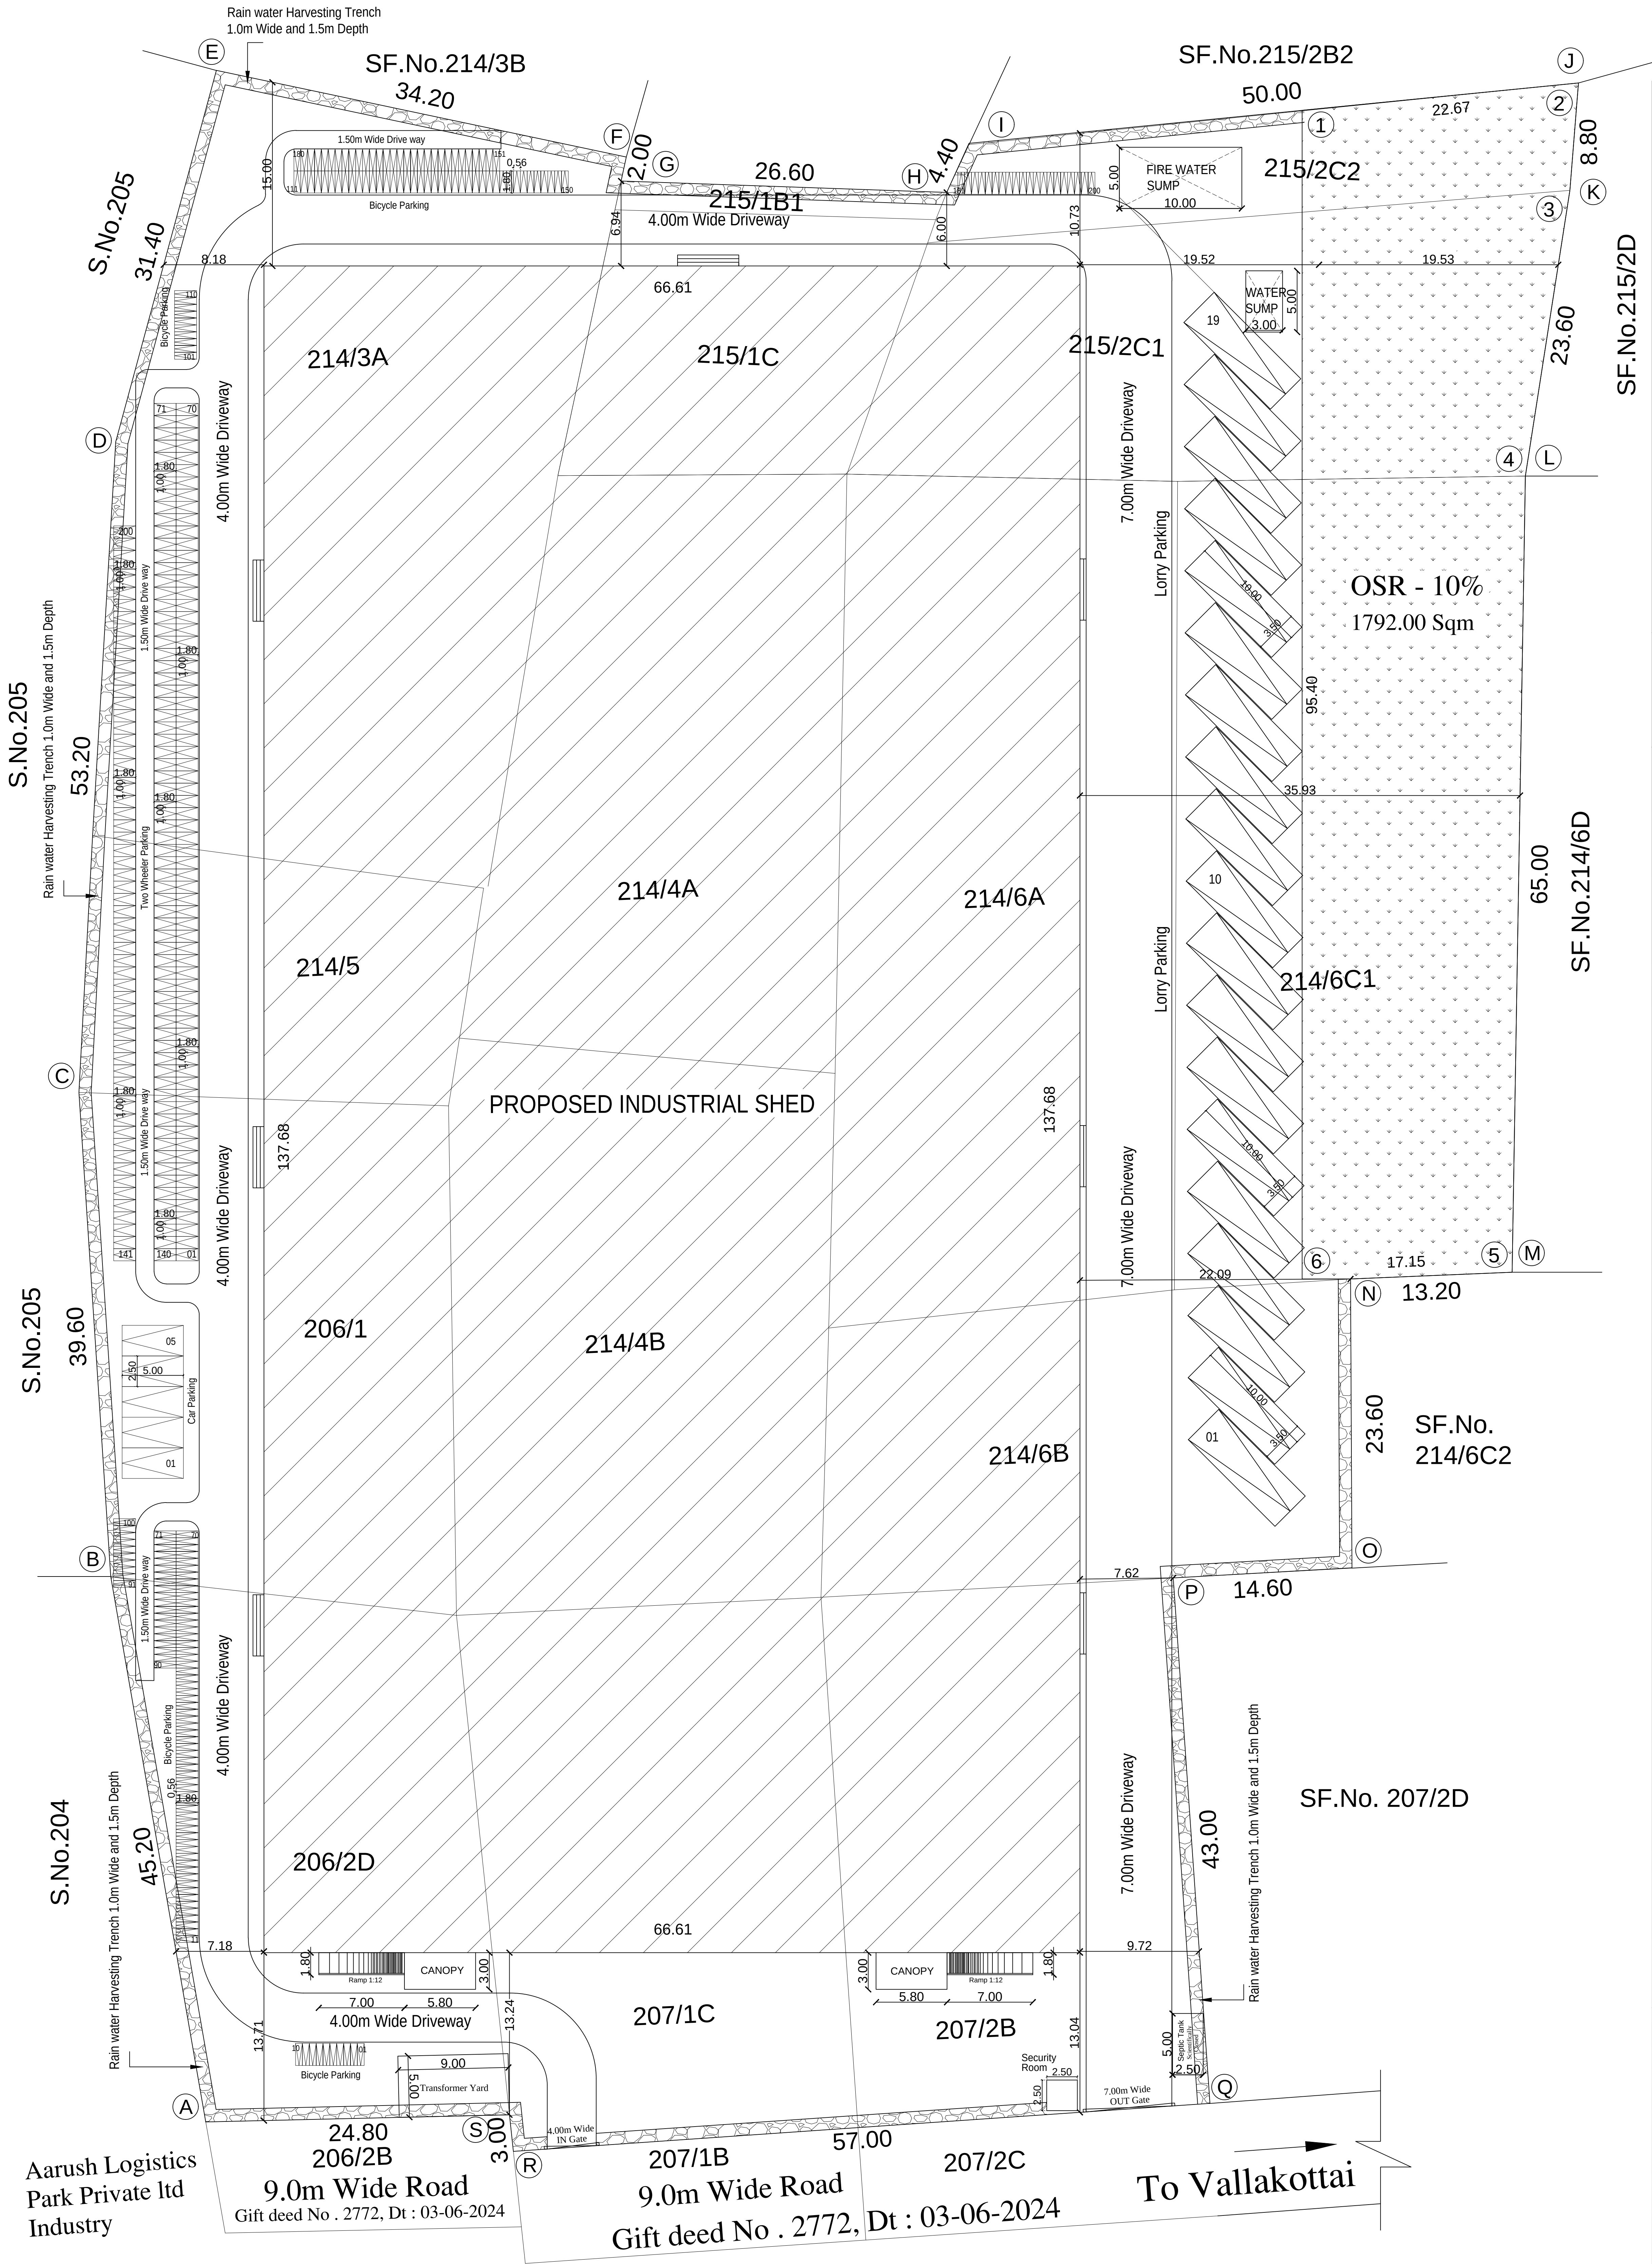

KEY PLAN
Not To Scale

CATEGORY OF INDUSTRY
ASSEMBLY OF EB PANEL BOARD
CLASSIFIED GREEN AS PER TNPCB

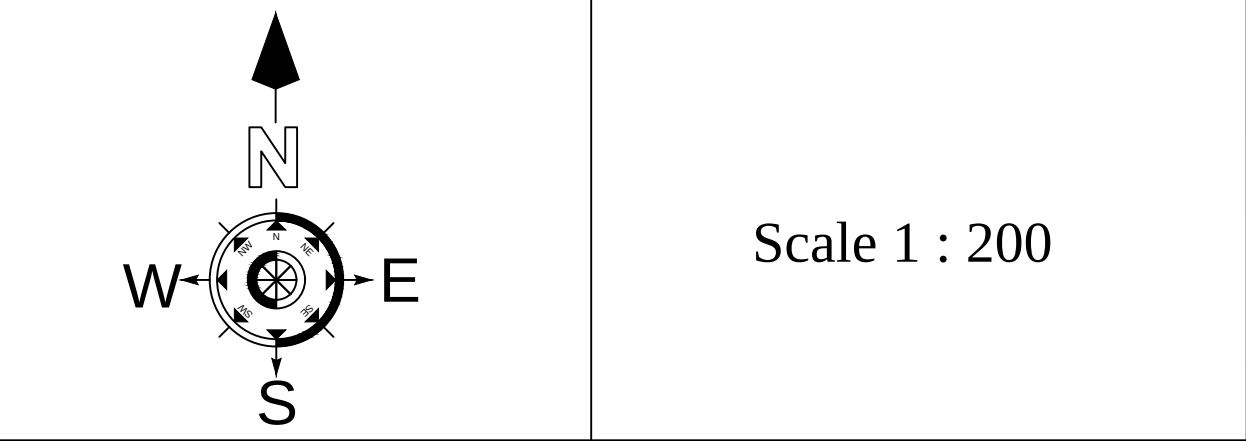

Plot Area (As per Patta)	: 17825.00 Sqm
Plot Area (As per Deed)	: 17765.00 Sqm
OSR Area	: 1792.00 Sqm

AREA DETAILS			
Descriptions	FSI	Non FSI	Total Area
Factory (Ground Floor)	9171.58	-	9171.58
Canopy Area	34.80		34.80
Security Room	-	6.25	6.25
Water Sump	-	15.00	15.00
Fire Water Sump	-	50.00	50.00
Septic Tank	-	12.50	12.50
Transformer Yard	-	45.00	45.00
Total Floor Area	9206.38	128.75	9335.13

Total Hp	80 Hp		
Manpower			
No. Male Workers	10 Nos		
No. Female Workers	00 Nos		

All dimensions are in meters

Colour Index		
	Existing Road	
	Site boundary	
	Pro. Building	

FLOOR SPACE INDEX = $\frac{9206.38}{17765.00} = 0.518$

Parking Details	Required	Provided
Two Wheeler Parking	182 NOS.	200 NOS.
Cycle Parking	182 NOS.	200 NOS.
Car Parking	Nil	5 NOS.
Lorry Parking	19 NOS.	19 NOS.

Applicant Signature






S. Subramaniam, M.S.(Strus), PQCS, DRTM.
Registered Engineer Grade - I (RE),
CGLDIST / RE / Gr-I / 2019 / 05 / 005
New No. 14, Old No. 17A, Kannimar Village,
Ganga Nagar, Jafferkanpet, Ashok Nagar,
Chennai - 83, PH : 044 - 2474 9439, 99500 74947
kannimarconsultants@gmail.com

Registered Engineer Signature

S. Subramaniam, M.S.(Strus), PQCS, DRTM.
Registered Structural Engineer Grade - I,
CGLDIST / SE / Gr-I / 2019 / 05 / 005
New No. 14, Old No. 17A, Kannimar Village,
Ganga Nagar, Jafferkanpet, Ashok Nagar,
Chennai - 83, PH : 044 - 2474 9439, 99500 74947
kannimarconsultants@gmail.com

Structural Engineer Signature

Site Plan

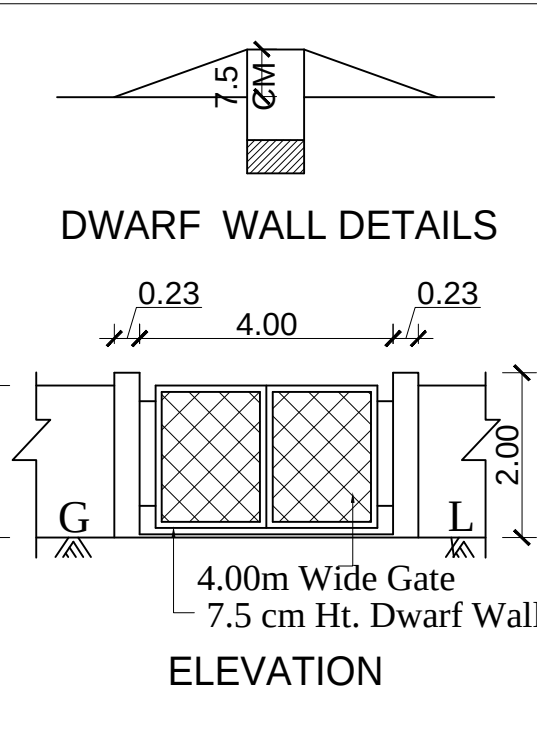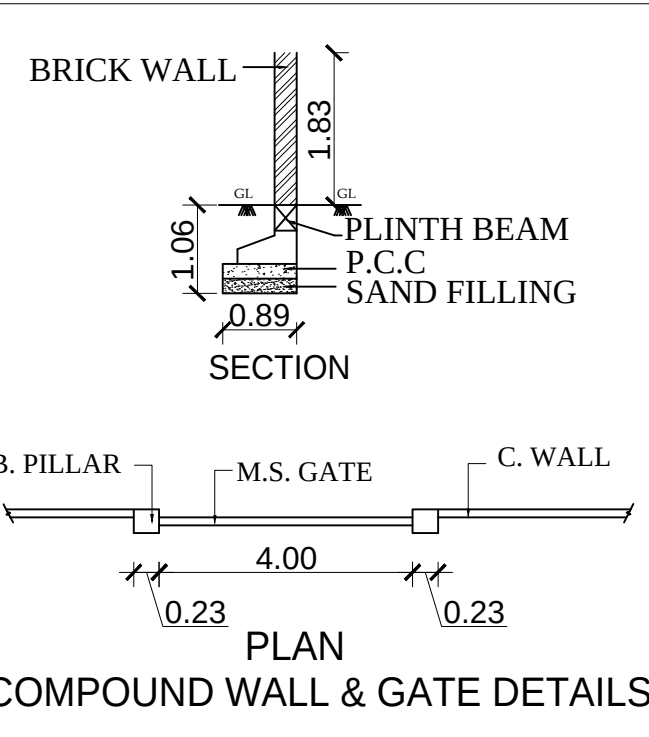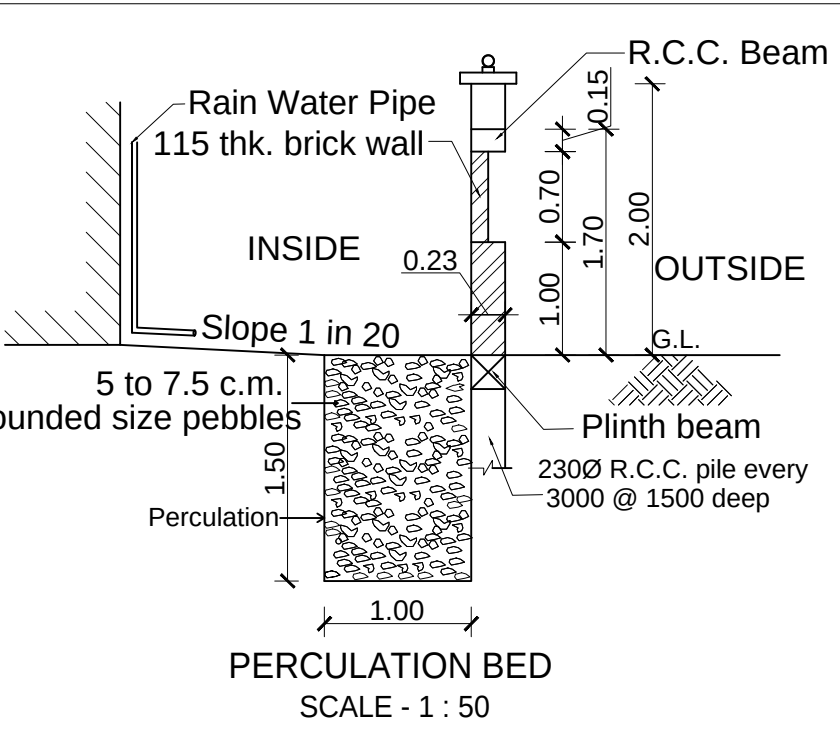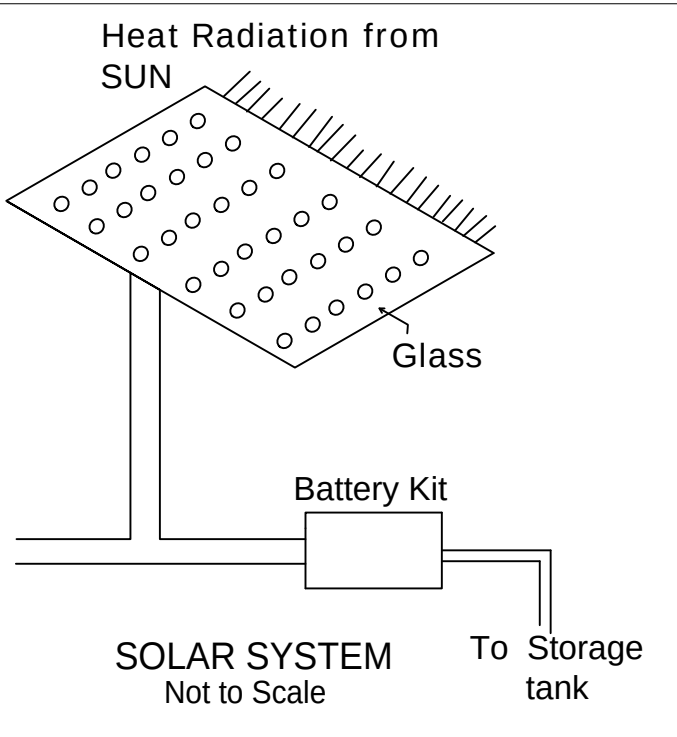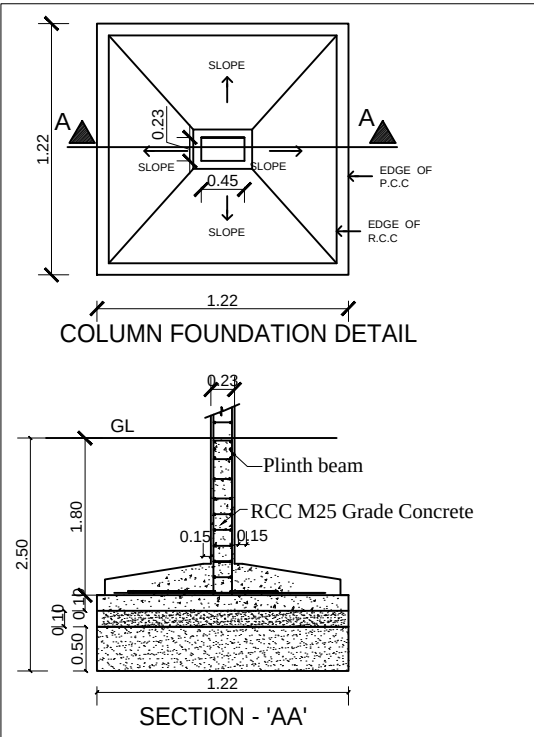

Eight ways to know a piece of land before you pay for it.

This report covers one part of the picture. These cover the rest, drawn from the same government records, for any property in Tamil Nadu.

LandLens One

Ask anything about a property and get an answer grounded in live government records, with the sources shown.

[/landlens/one](#)



Verify My Land

Every record check run on one property and returned as a single report.

[/landlens/verify-my-land](#)



Legal Opinion

An advocate's written opinion on the title, built on the records we pull for it.

[/landlens](#)



One Map

Every layer on one map: the parcel, its boundary, zoning, water bodies and what sits around it.

[/landlens/one/map](#)



PriceMap

What land actually changed hands for around this plot, taken from the registered deeds.

[/landlens/pricemap](#)



Build Scope

What you are allowed to build here: floor space, height, coverage and setbacks.

[/landlens/build-scope](#)



Property Tracker

Watch a property and hear about it when something new is registered against it.

[/landlens/property-tracker](#)



Deal Room

Run the transaction in one place: documents, stamping, signatures and the parties.

[/landlens/deal-room](#)



Twenty-four checks you can run yourself, at no cost.

Records and verification

The registers themselves, read for you.

Encumbrance Certificate

Patta and Chitta

Field Measurement Sketch

EC Analyzer

Bank charge check

Court case search

Seller background check

Approval check by survey

Value and duty

What it is worth and what it costs to register.

Guideline value by street

Guideline value by survey

Stamp duty and registration fees

Capital gains

Floor space index

Area unit converter

Zoning and land use

What the plan says can happen on this land.

Land use zone finder

CMDA land use check

Coastal regulation zone

Master plan check

Water bodies finder

Airport height clearance

Registers and directories

Who holds it, and which office keeps the record.

Find your registering office

Temple property check

Waqf property check

RERA register



Every free tool
/tools



Services we run
for you
/services



The LandLens
suite
/landlens/one



Every claim in this document traces back to a government record.

Legal opinions, due diligence and title verification

Building plan, layout and sub-division approvals

Completion and occupancy certificates, regularisation

Escrow, negotiation and NRI property management

Land survey, soil testing, architecture and construction

Verified RealEstate
3/350/2 Mettukuppam,
OMR Thoraipakkam,
Chennai 600 097, India
hello@verified.realestate
+91 9996 12 9996

Prepared from the registers named on the page each finding sits on. Where a register could not be read, this document says so in its place rather than leaving the gap to be read as a clean result.

