

PP

APPROVAL RECORD

Planning Permission

Kancheepuram district, Tamil Nadu

APPROVAL TYPE












Building Plan





ISSUING AUTHORITY

Rural Panchayat

The approval as the planning authority issued it, reproduced in full behind this page.

An approval speaks to what was sanctioned, not to what was built. Completion is a separate record.

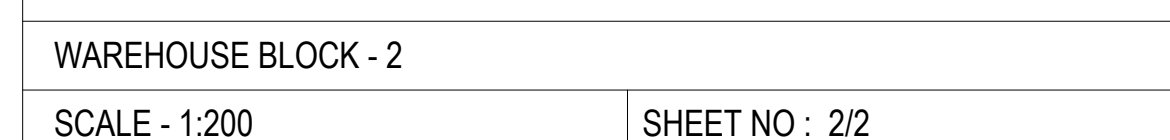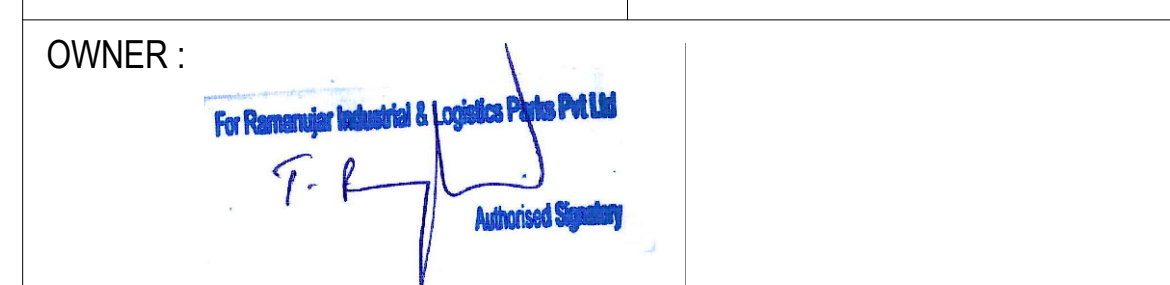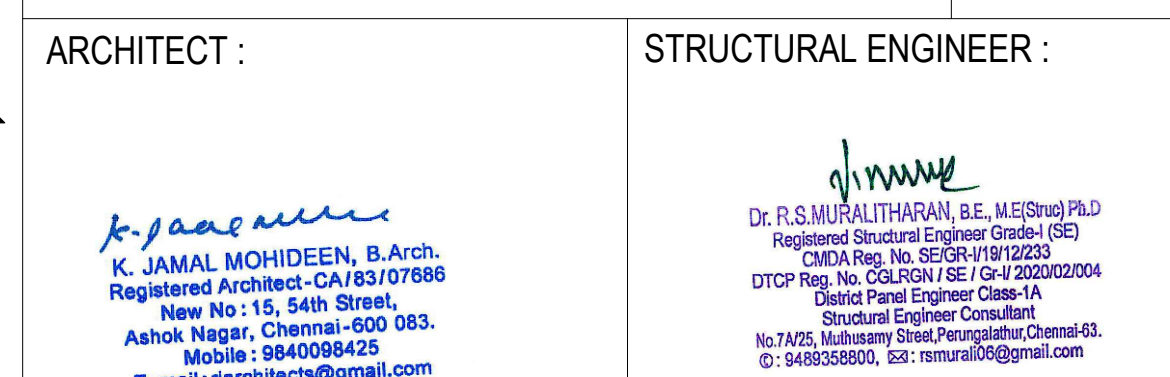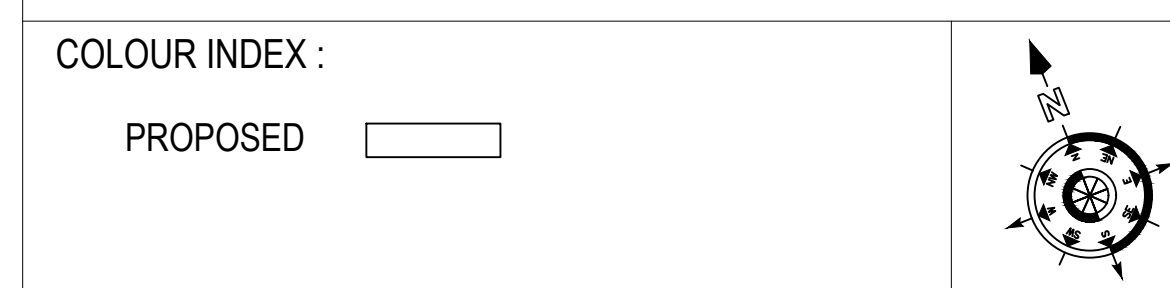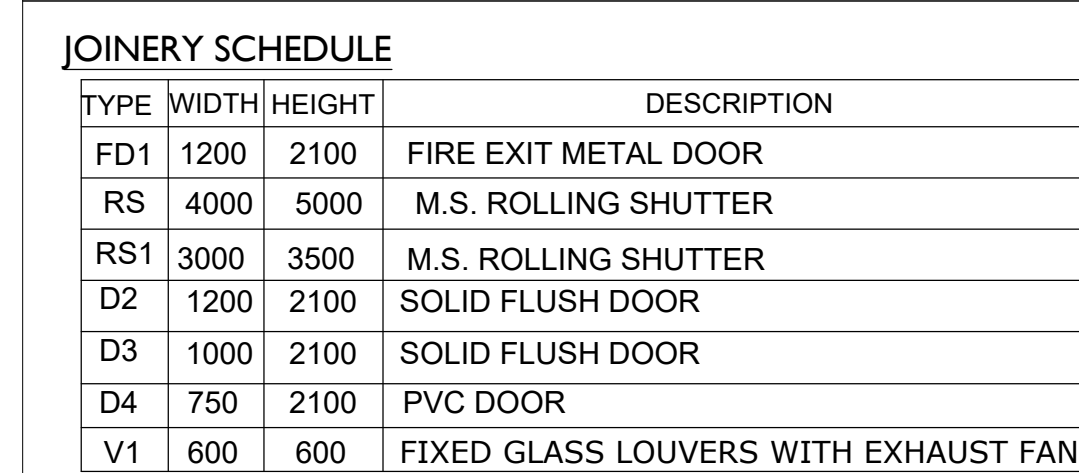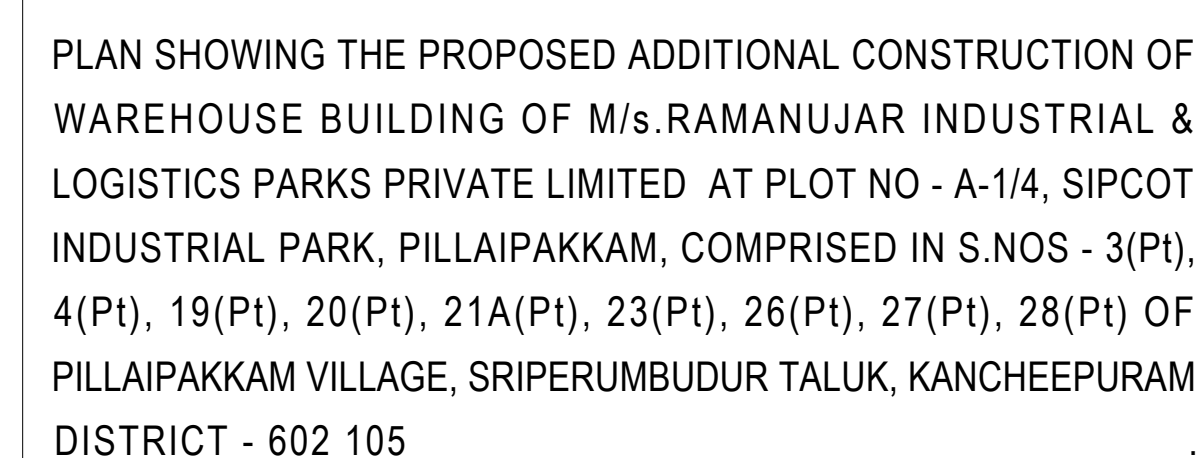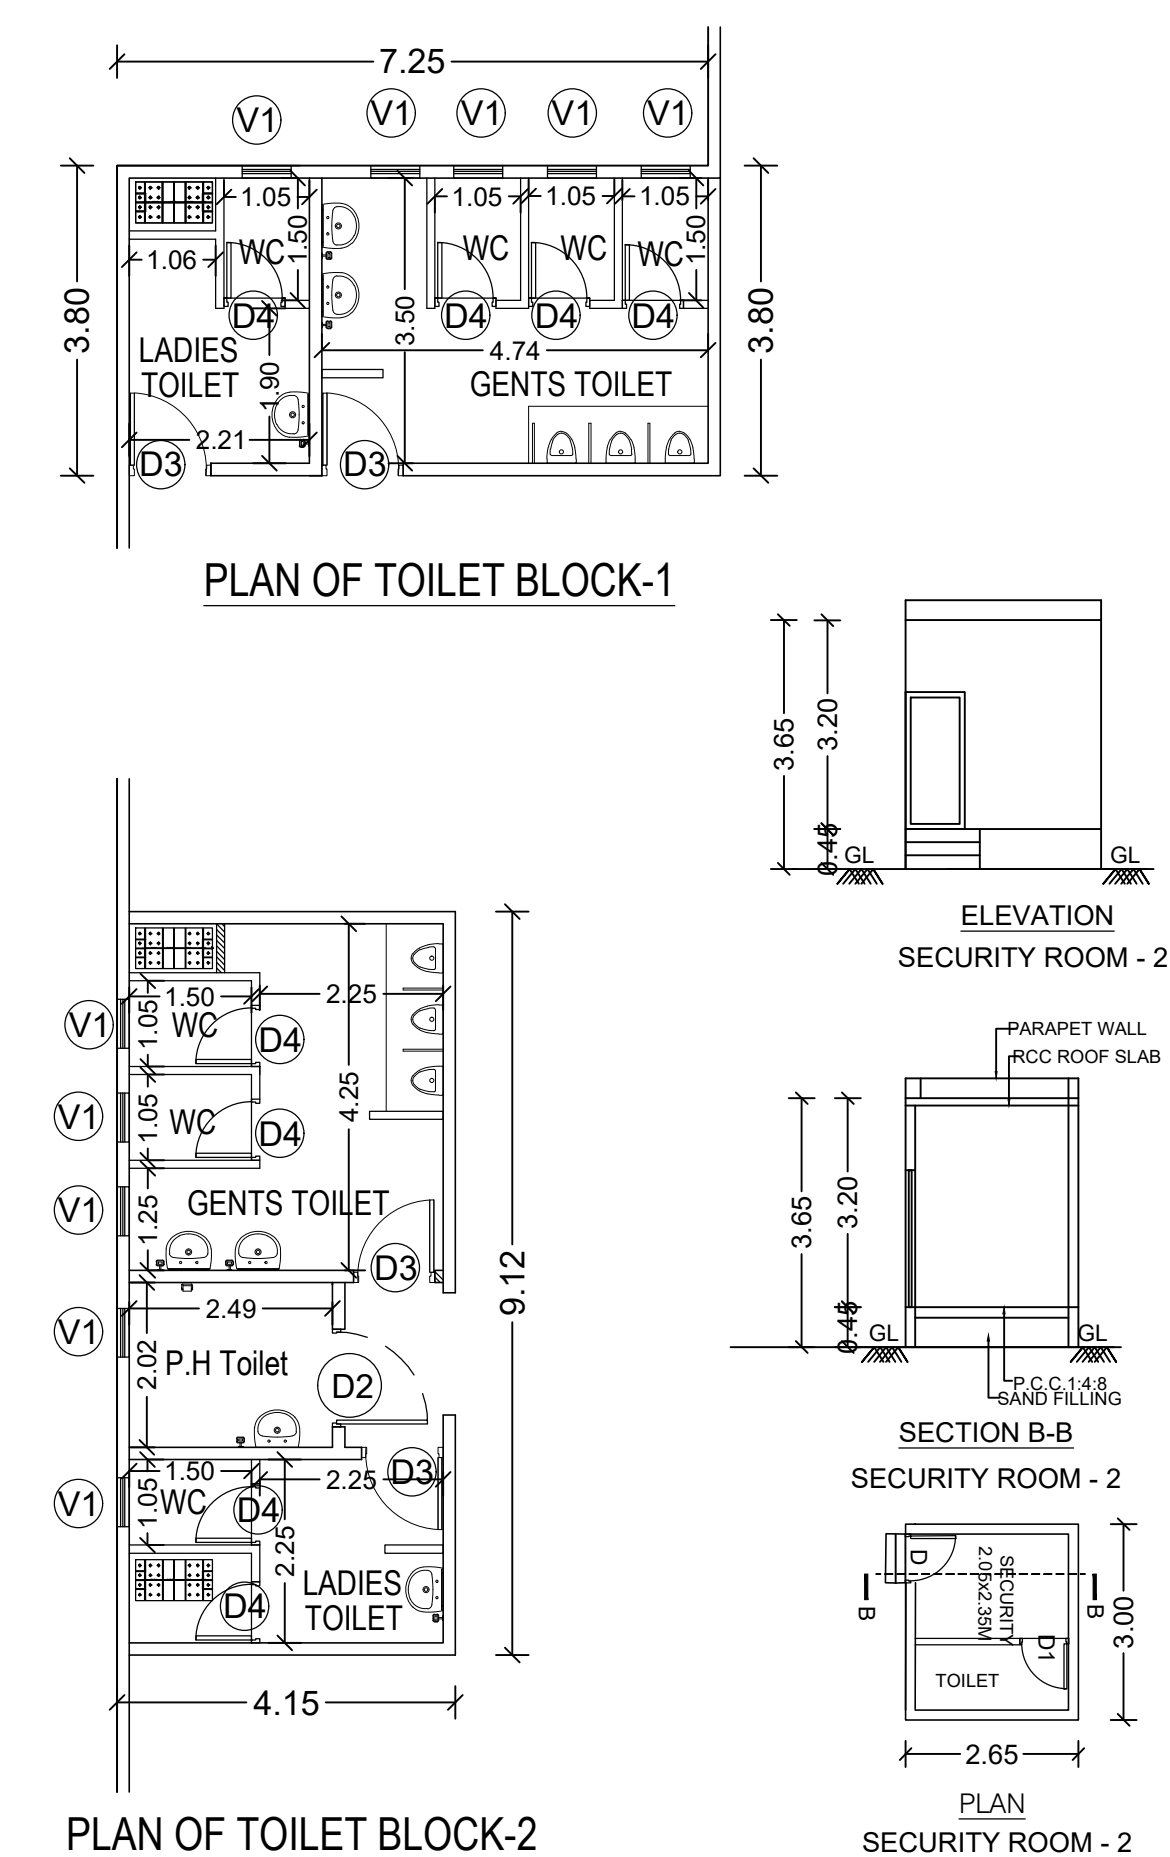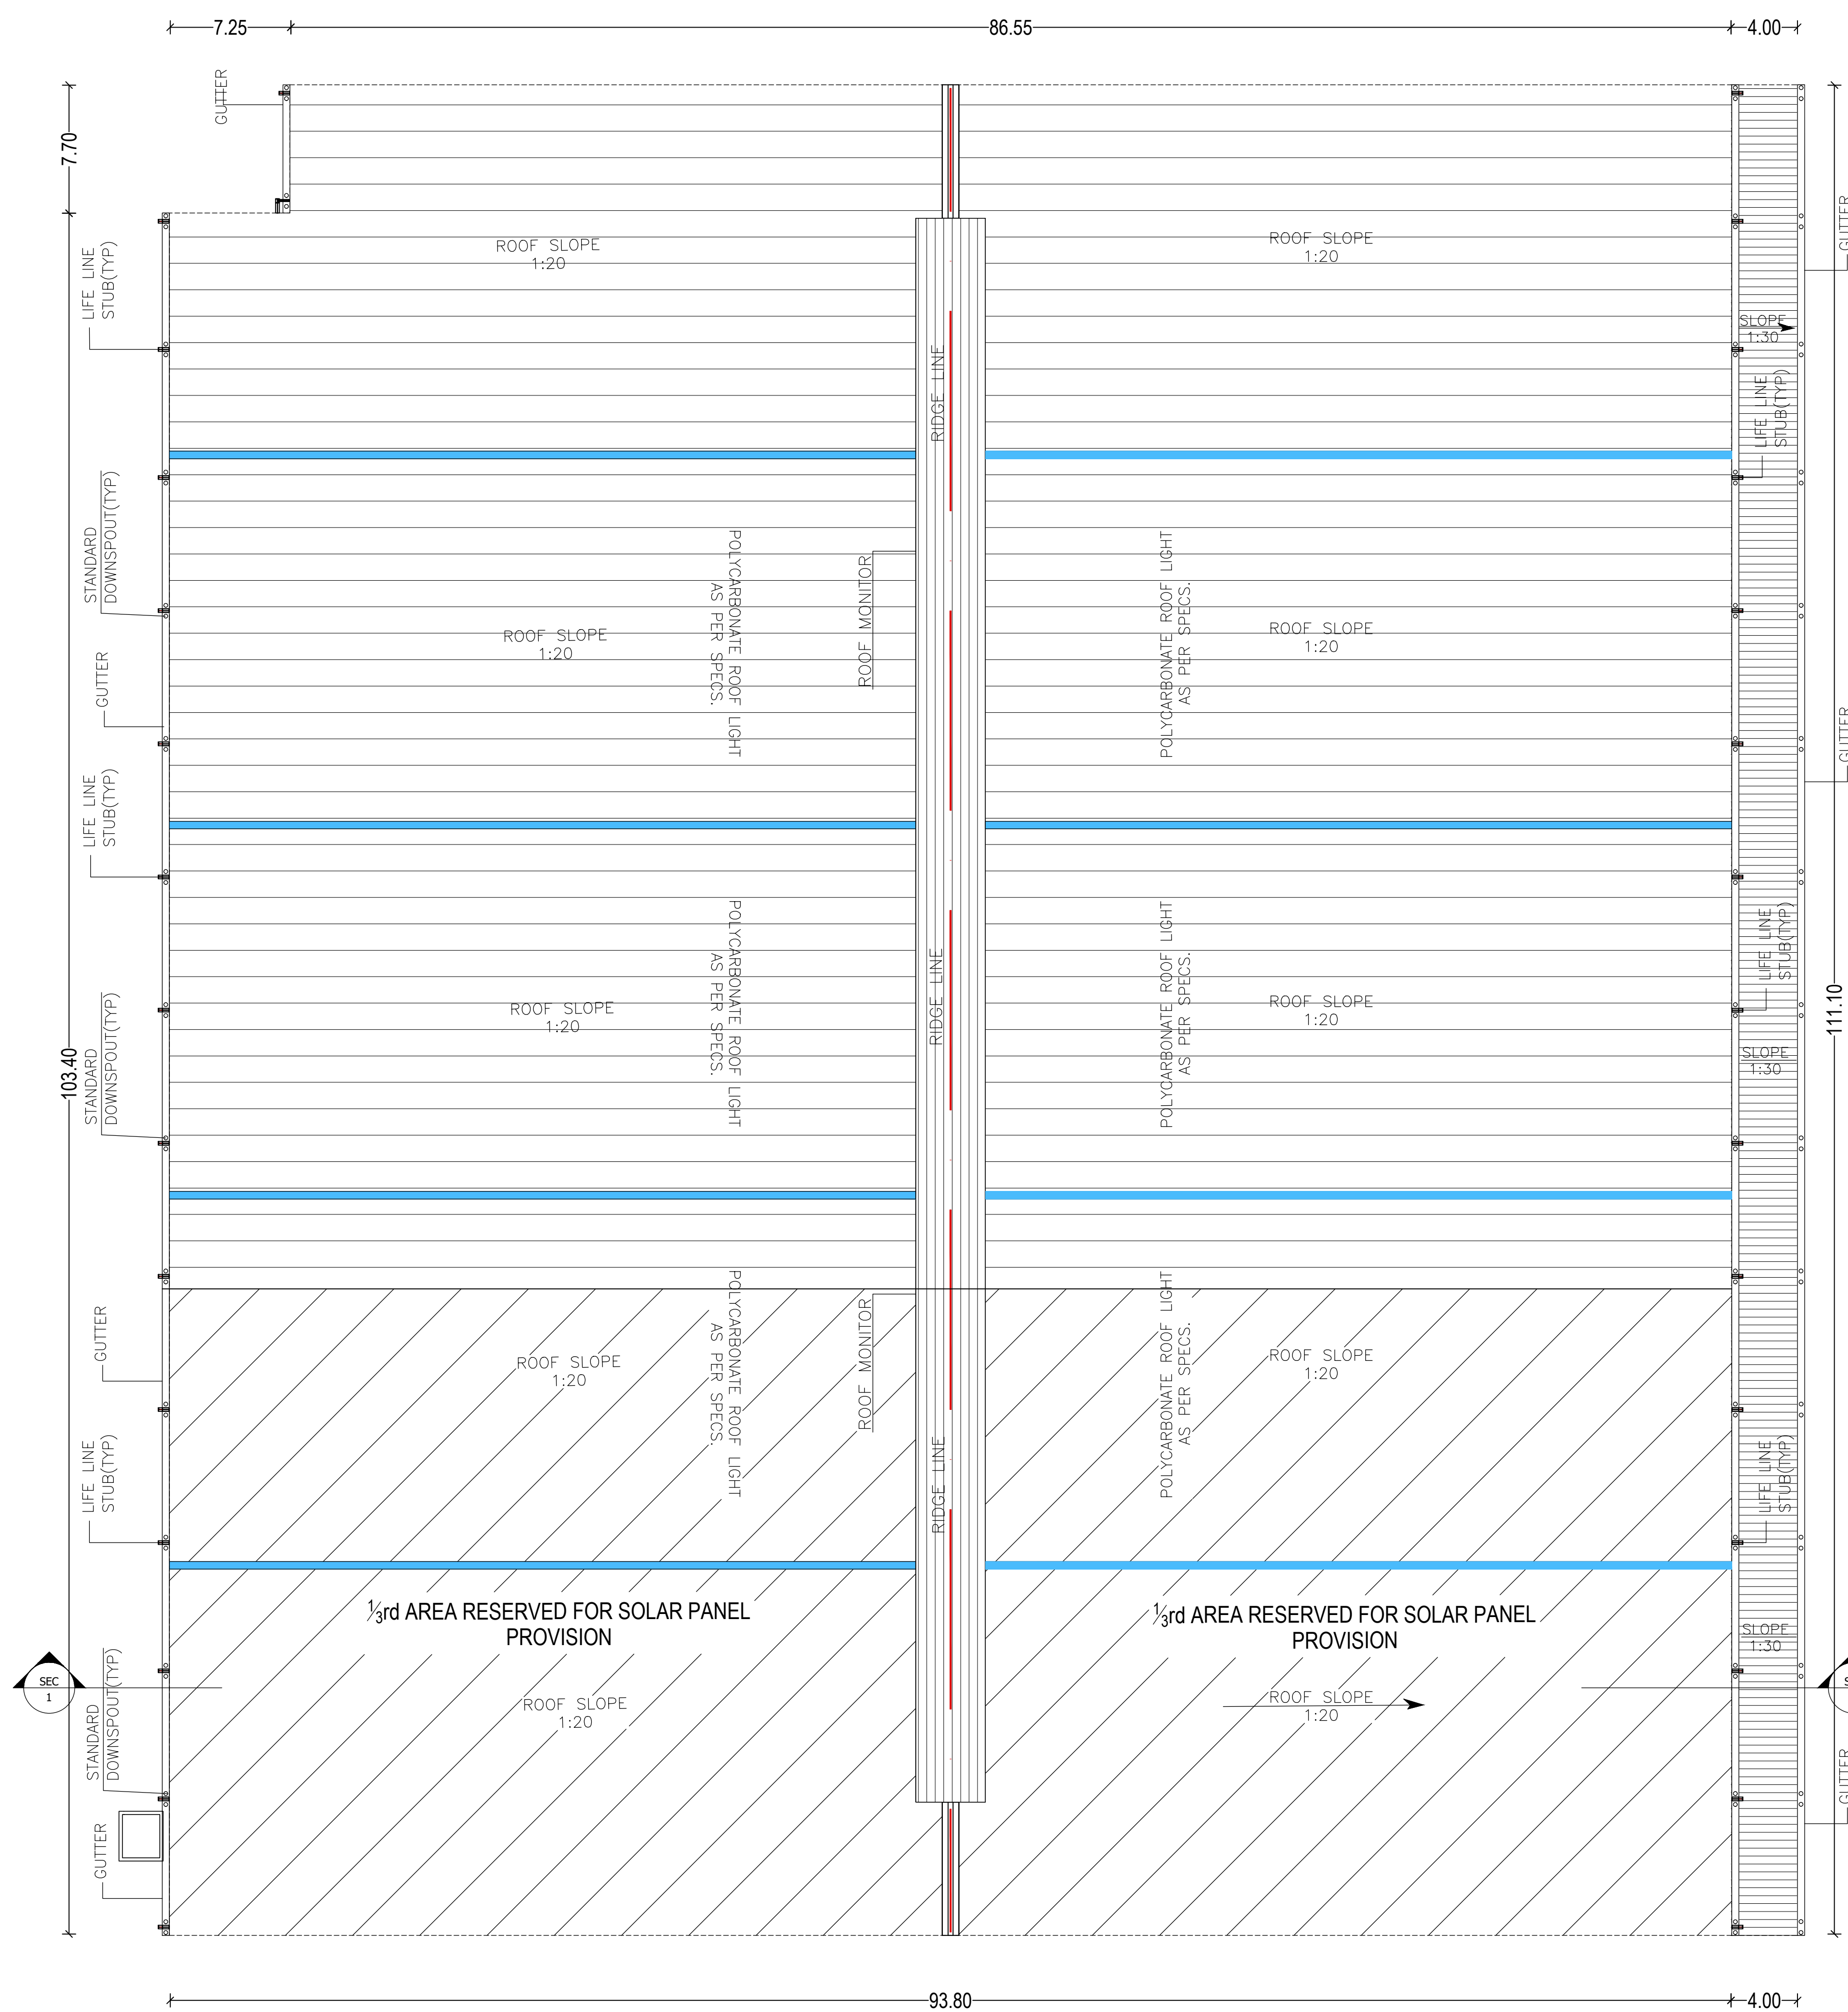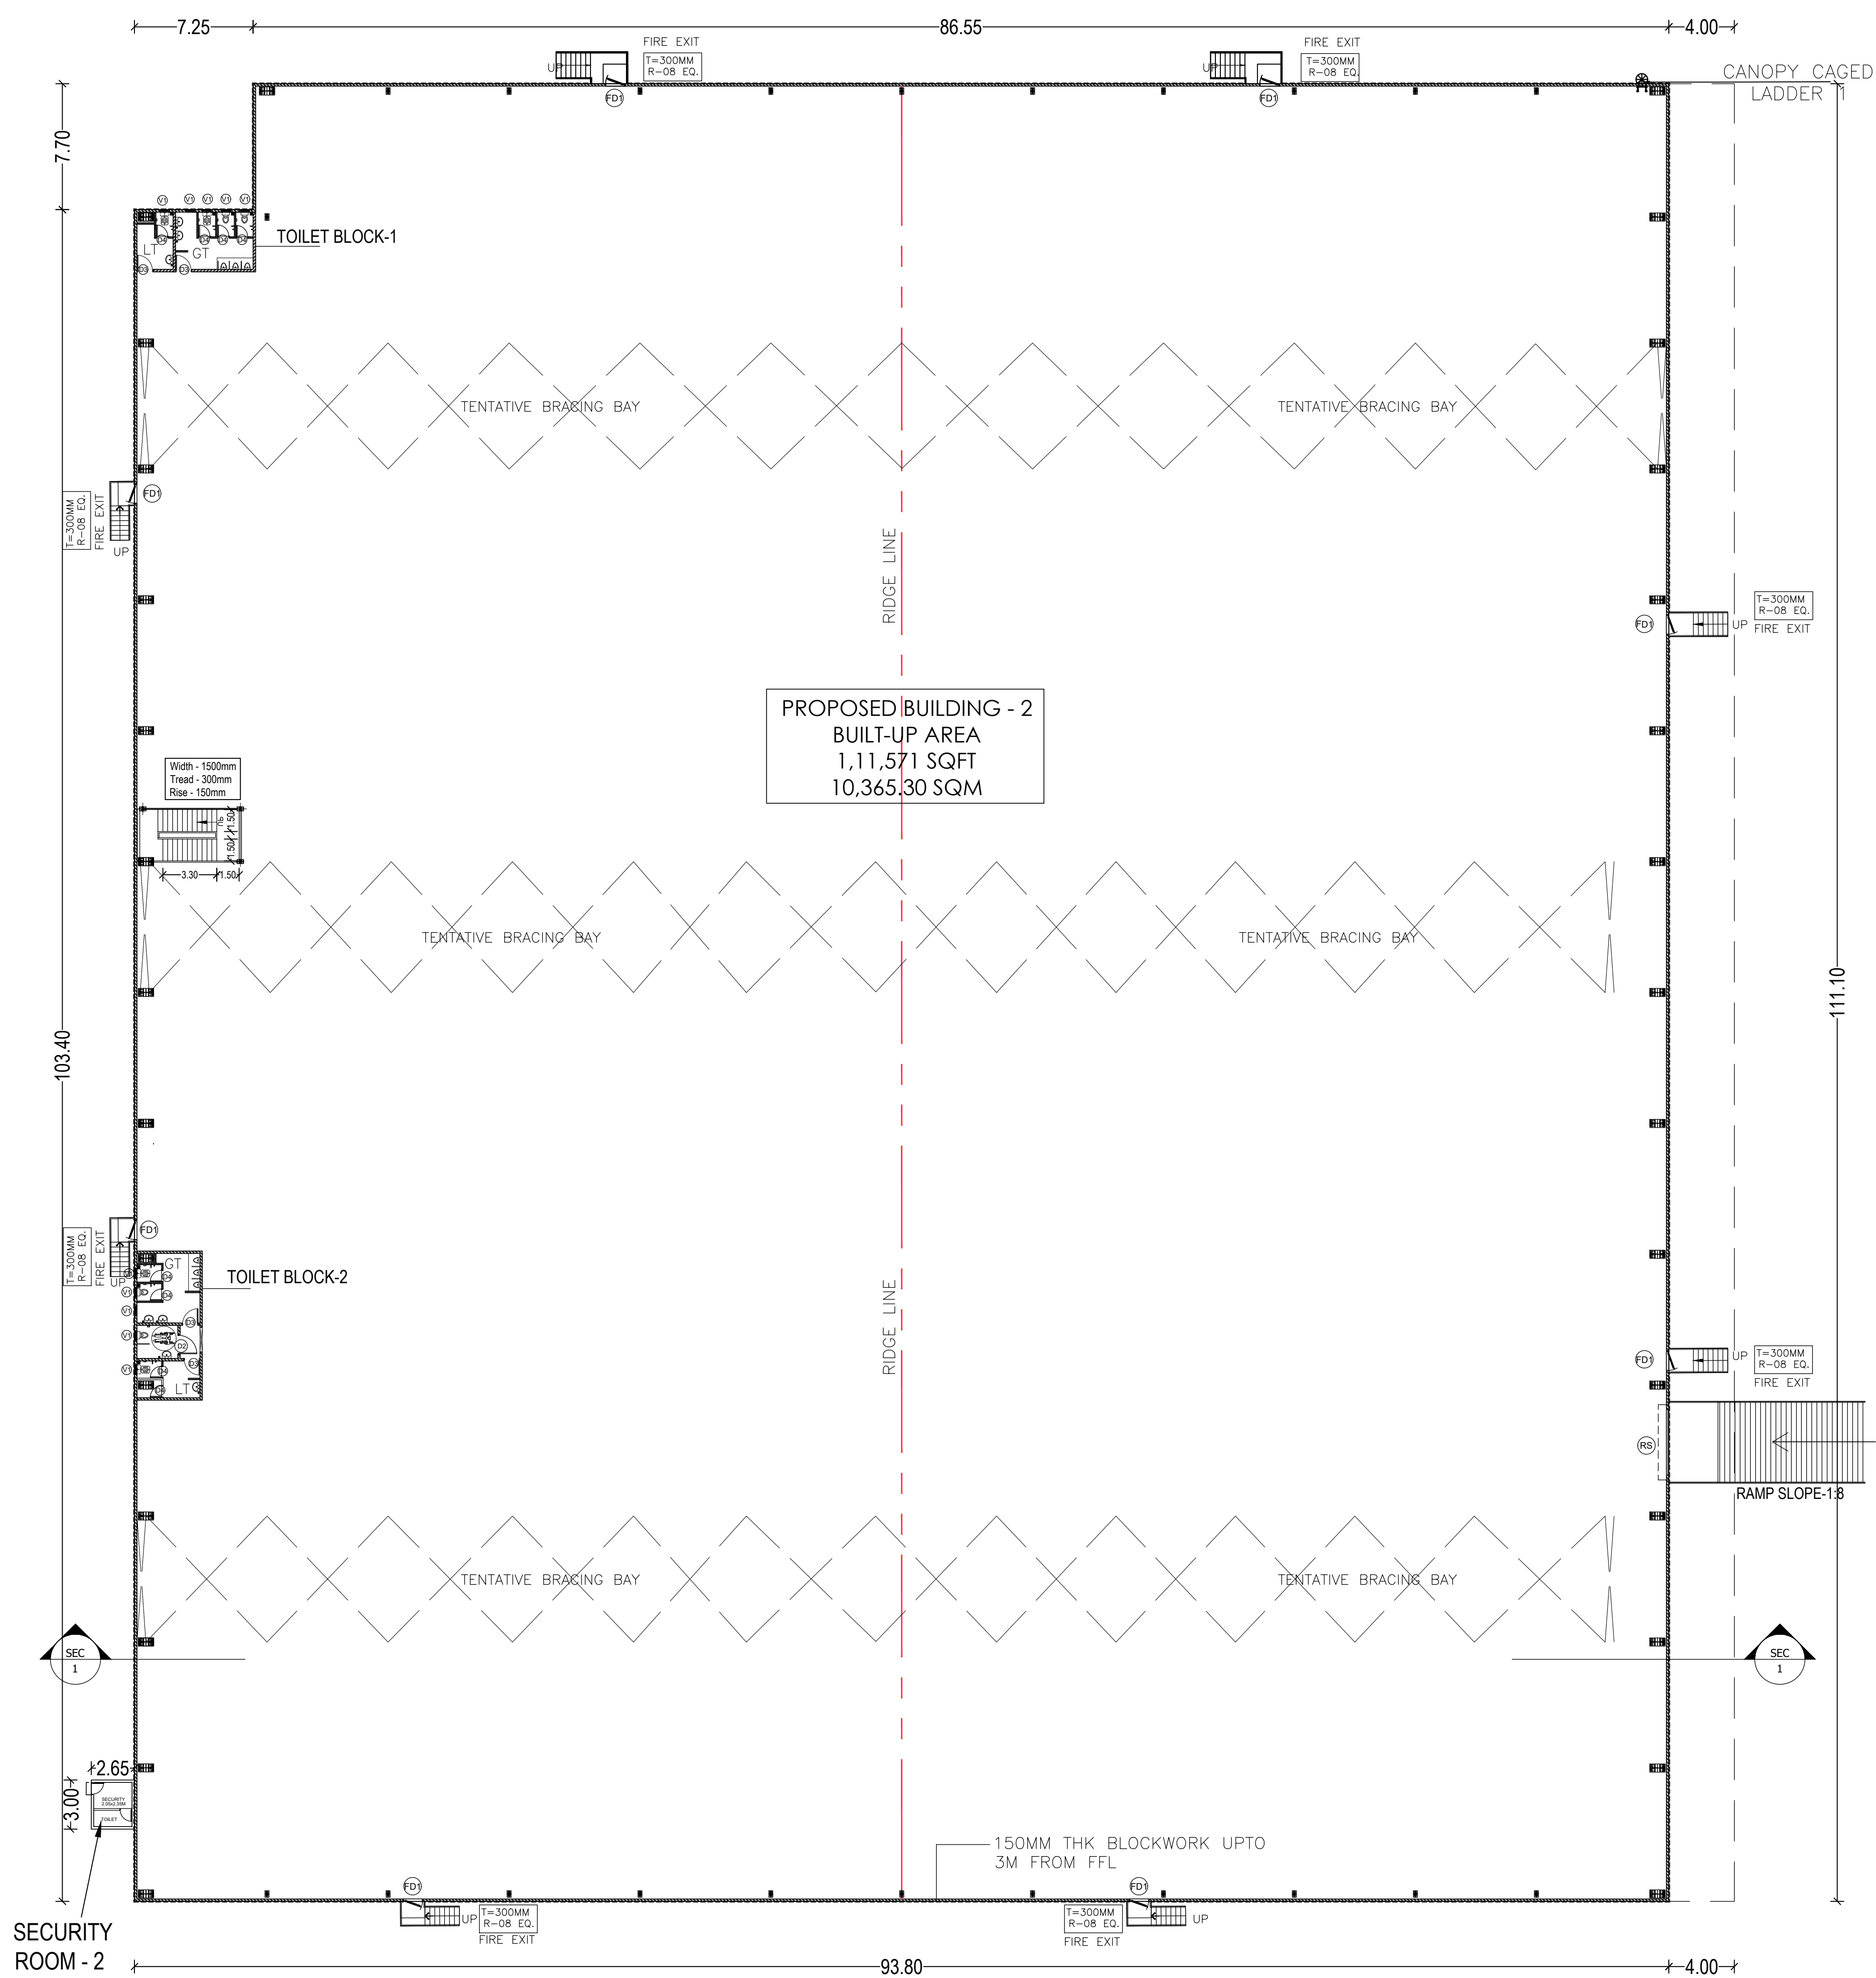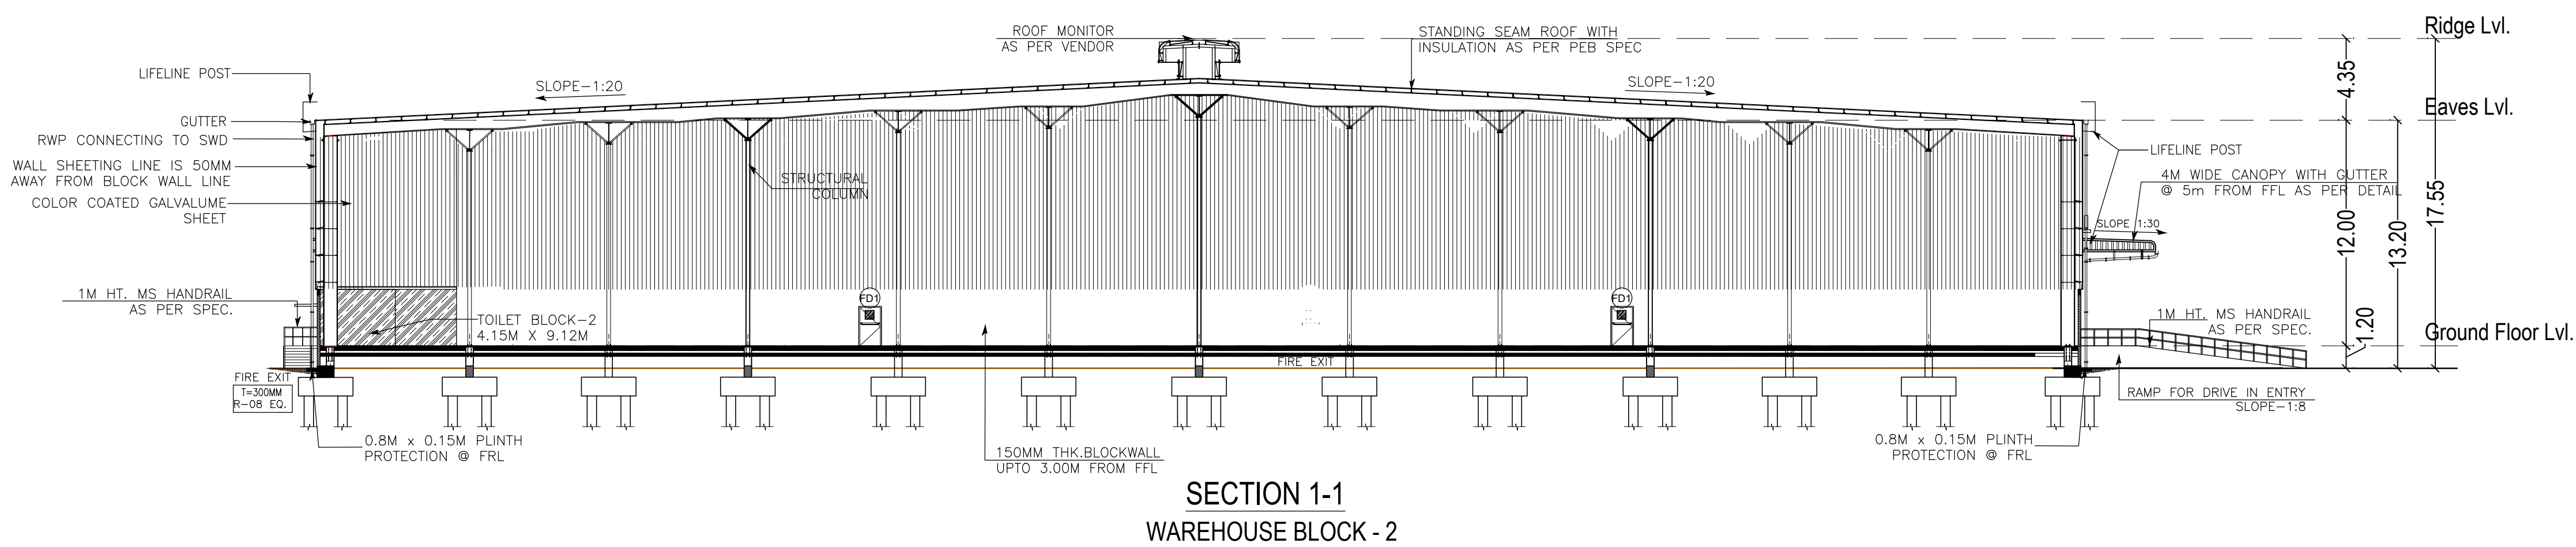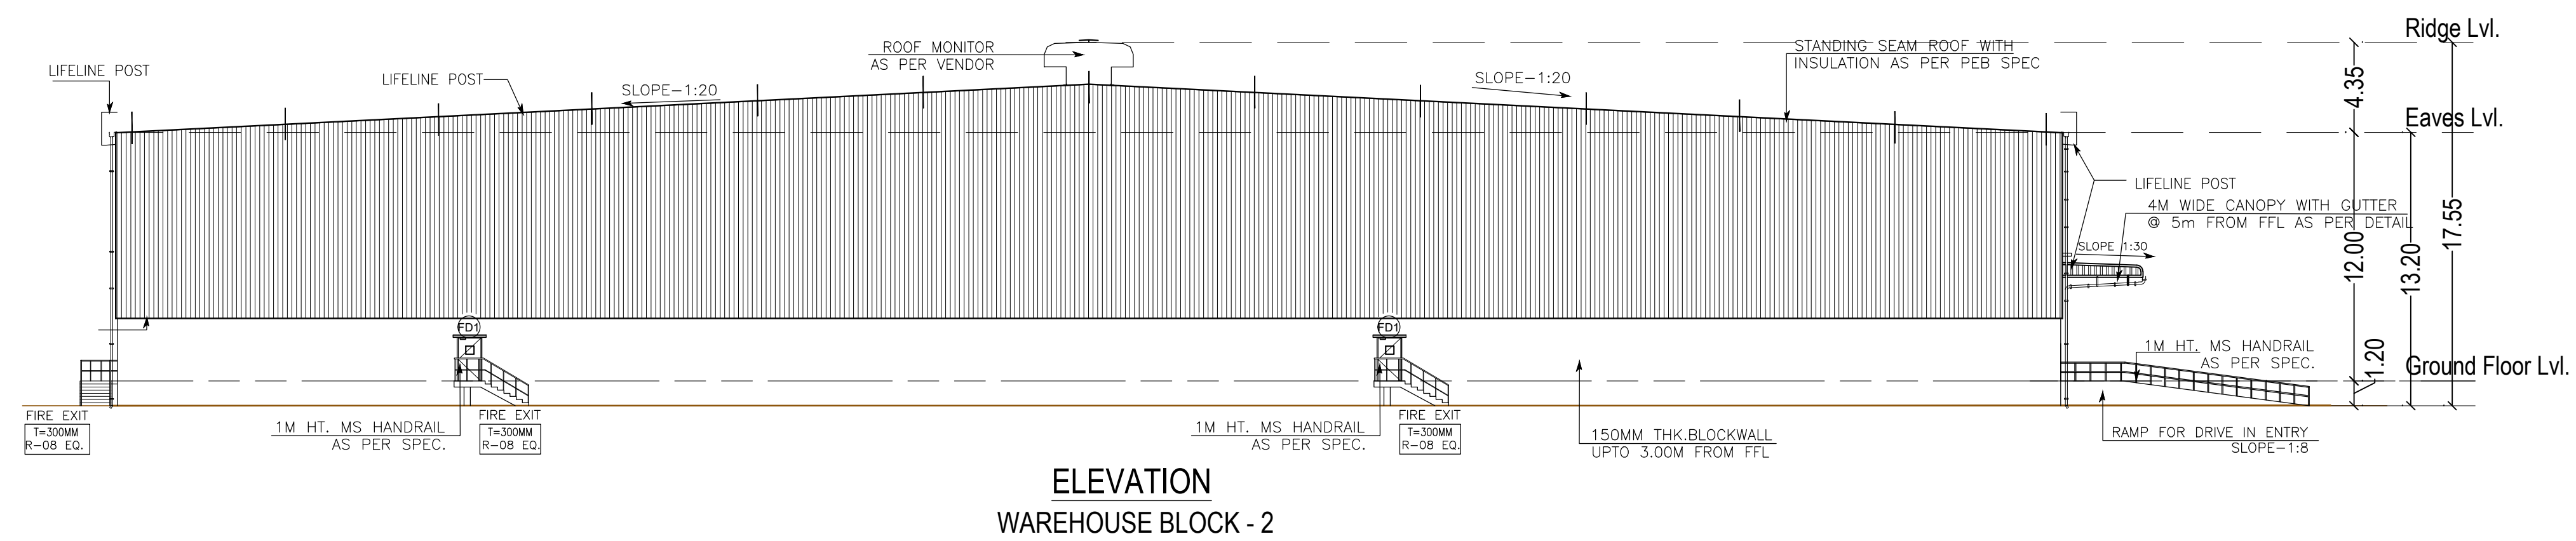

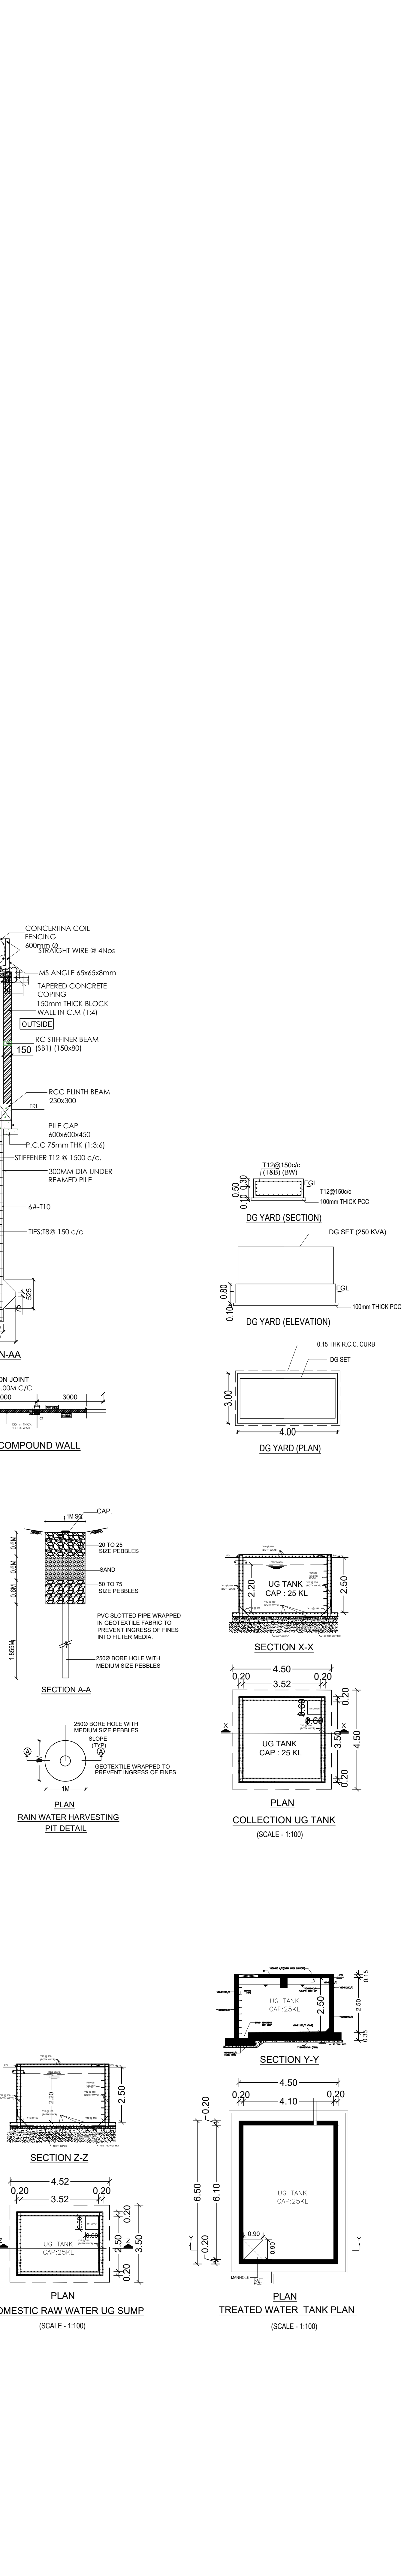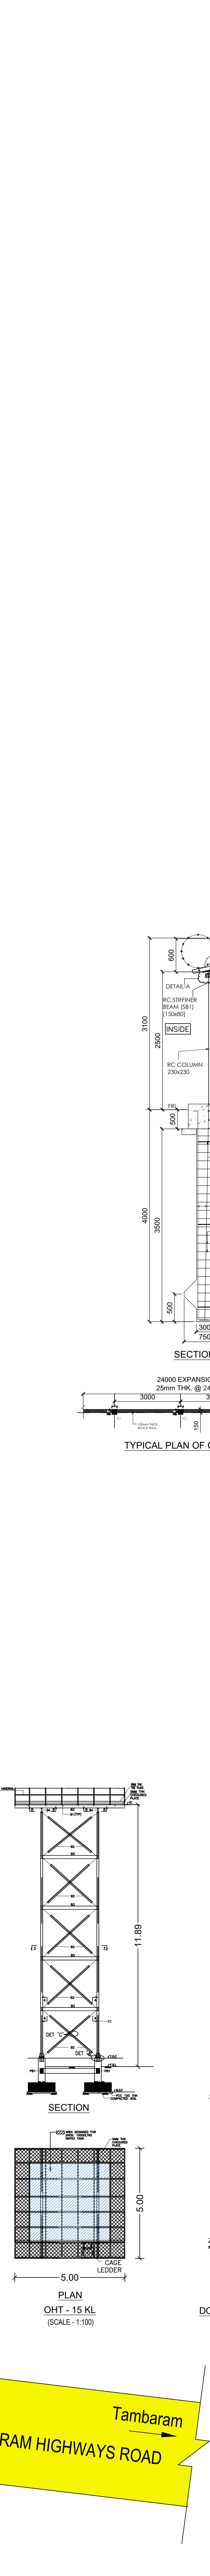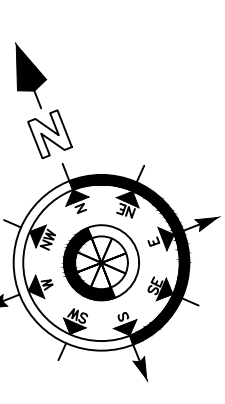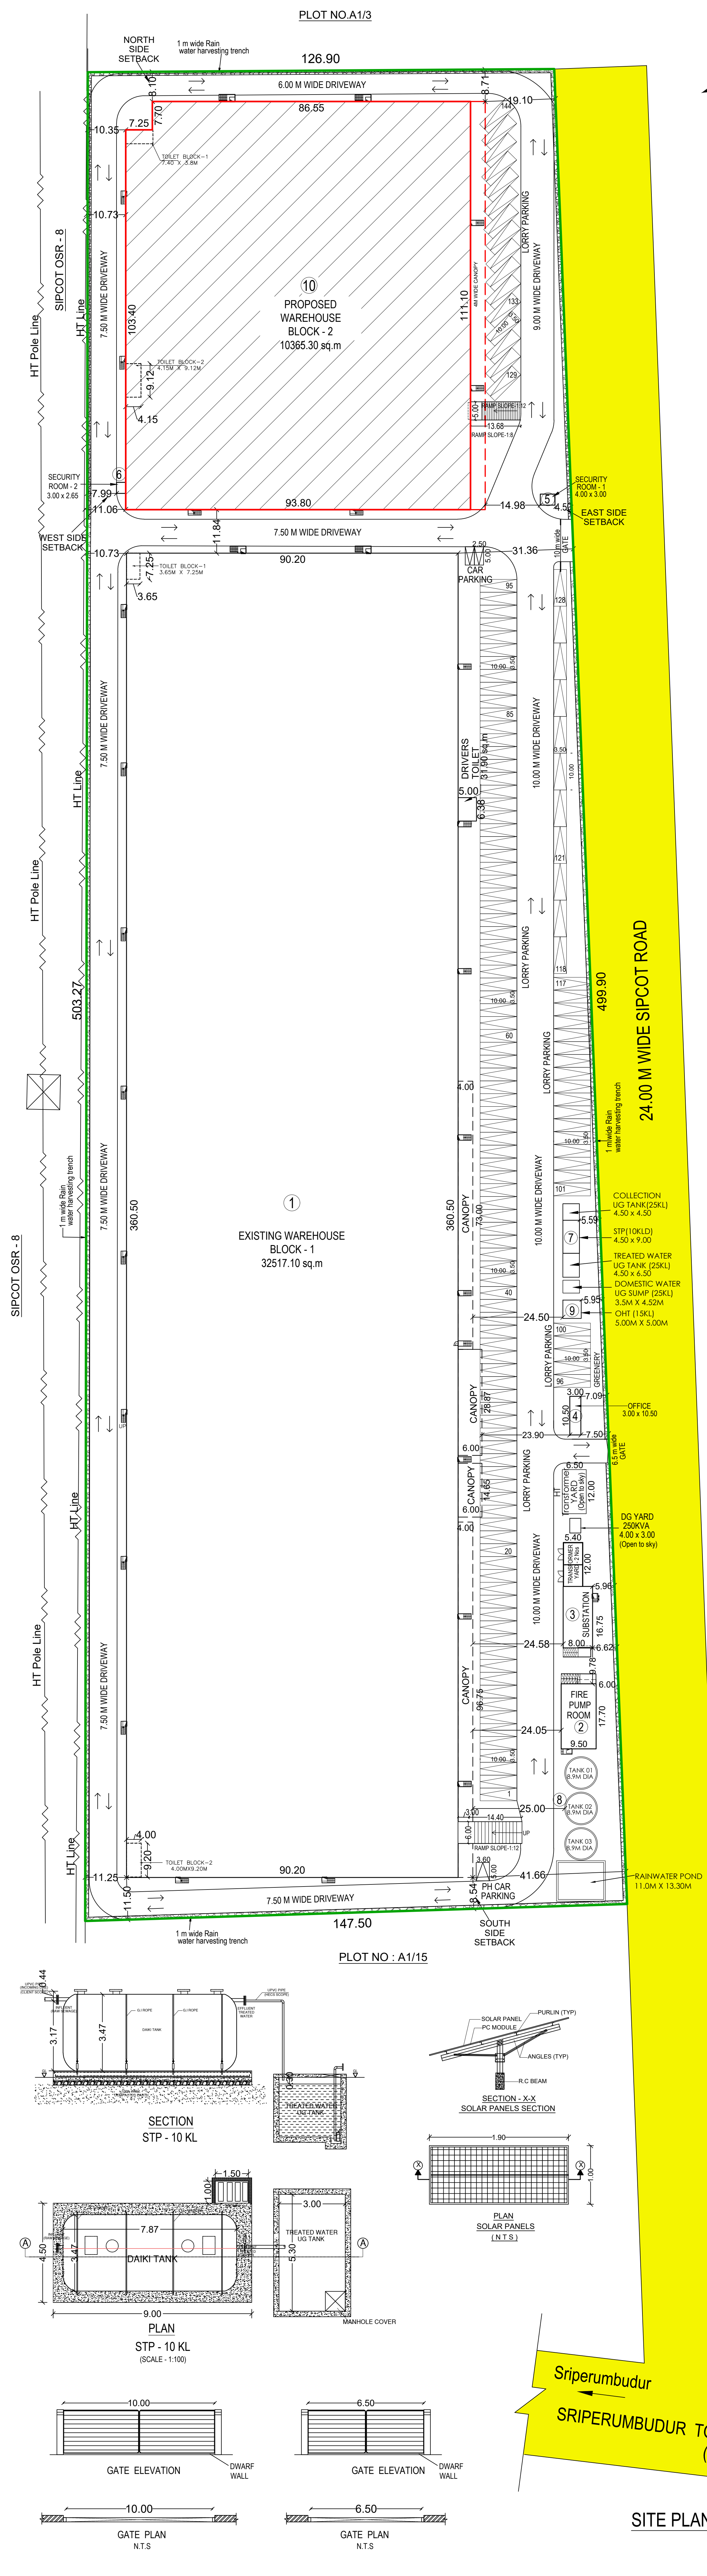

PLAN SHOWING THE PROPOSED ADDITIONAL CONSTRUCTION OF WAREHOUSE BUILDING OF M/s.RAMANUJAR INDUSTRIAL & LOGISTICS PARKS PRIVATE LIMITED AT PLOT NO - A-1/4, SIPCOT INDUSTRIAL PARK, PILLAIPAKKAM, COMPRISED IN S.NOS - 3(Pt), 4(Pt), 19(Pt), 20(Pt), 21A(Pt), 23(Pt), 26(Pt), 27(Pt), 28(Pt) OF PILLAIPAKKAM VILLAGE, SRIPERUMBUDUR TALUK, KANCHEEPURAM DISTRICT - 602 105

SIPCOT LAYOUT WAS APPROVED BY DEPUTY DIRECTOR OF TOWN AND COUNTRY PLANNING, CHENGALPATTU, VIDE APPROVAL NO : 341 / 2018, DATED : 25.04.2018

EARLIER APPROVED DETAILS :

1. ASSISTANT DIRECTOR OF TOWN AND COUNTRY PLANNING, KANCHIPURAM PROCEEDING NO. SWP/BPA/022746, Dated : 01.02.2024.
2. THE PRESIDENT, PILLAIPAKKAM PANCHAYAT, SRIPERUMBUDUR PANCHAYAT UNION, APPROVED NO. 305, DATED : 15.05.2024

AREA STATEMENT	
A	PLOT AREA - 68,796.56 SQ.M (17.00 ACRES)	
B	BUILDING HEIGHT	
<table><tr><td>RIDGE HEIGHT</td><td>17.55 M</td></tr><tr><td>EAVES HEIGHT</td><td>13.20 M</td></tr></table>		RIDGE HEIGHT	17.55 M	EAVES HEIGHT	13.20 M	
RIDGE HEIGHT	17.55 M	
EAVES HEIGHT	13.20 M	
C	SET BACK DETAILS	
<table><tr><td>NORTH</td><td>8.10 M</td></tr><tr><td>SOUTH</td><td>8.54 M</td></tr><tr><td>EAST</td><td>4.50 M</td></tr><tr><td>WEST</td><td>7.99 M</td></tr></table>		NORTH	8.10 M	SOUTH	8.54 M	EAST	4.50 M	WEST	7.99 M	
NORTH	8.10 M	
SOUTH	8.54 M	
EAST	4.50 M	
WEST	7.99 M	
D	BUILDING AREA STATEMENT	
<table><thead><tr><th>S.No</th><th>BLOCK NAME</th><th>EARLIER APPROVED AREA</th><th>PROPOSED AREA</th><th>BUILT-UP AREA</th><th>HEIGHT OF BUILDING</th></tr><tr><th></th><th></th><th>FSI AREA</th><th>NON-FSI AREA</th><th>FSI AREA</th><th>NON-FSI AREA</th></tr></thead><tbody><tr><td>1</td><td>Warehouse Block - 1</td><td>Ground Floor</td><td>32549.00</td><td>-</td><td>-</td><td>32549.00</td><td>17.50</td></tr><tr><td>2</td><td>Fire Pump Room</td><td>Ground Floor</td><td>168.15</td><td>-</td><td>-</td><td>168.15</td><td>6.30</td></tr><tr><td>3</td><td>Substation</td><td>Ground Floor</td><td>134.00</td><td>-</td><td>-</td><td>134.00</td><td>4.85</td></tr><tr><td>4</td><td>Office</td><td>Ground Floor</td><td>31.50</td><td>-</td><td>-</td><td>31.50</td><td>3.95</td></tr><tr><td>5</td><td>Security Room - 1</td><td>Ground Floor</td><td>12.00</td><td>-</td><td>-</td><td>12.00</td><td>3.65</td></tr><tr><td>6</td><td>Security Room - 2</td><td>Ground Floor</td><td>7.95</td><td>-</td><td>-</td><td>7.95</td><td>3.65</td></tr><tr><td>7</td><td>STP - 10 KL</td><td>Ground Floor</td><td>40.50</td><td>-</td><td>-</td><td>40.50</td><td>3.47</td></tr><tr><td>8</td><td>Water Tank - 1,2,3</td><td>Ground Floor</td><td>186.63</td><td>-</td><td>-</td><td>186.63</td><td>8.42</td></tr><tr><td>9</td><td>OHT - 15 KL</td><td>Ground Floor</td><td>25.00</td><td>-</td><td>-</td><td>25.00</td><td>11.89</td></tr><tr><td>10</td><td>Warehouse Block - 2</td><td>Ground Floor</td><td>-</td><td>-</td><td>10365.30</td><td>-</td><td>10365.30</td><td>17.55</td></tr><tr><td></td><td></td><td>Canopy Area</td><td>-</td><td>-</td><td>444.40</td><td>-</td><td>444.40</td><td></td></tr><tr><td colspan="2">TOTAL</td><td></td><td>34094.85</td><td>-</td><td>10809.70</td><td>-</td><td>44904.55</td><td></td></tr></tbody></table>		S.No	BLOCK NAME	EARLIER APPROVED AREA	PROPOSED AREA	BUILT-UP AREA	HEIGHT OF BUILDING			FSI AREA	NON-FSI AREA	FSI AREA	NON-FSI AREA	1	Warehouse Block - 1	Ground Floor	32549.00	-	-	32549.00	17.50	2	Fire Pump Room	Ground Floor	168.15	-	-	168.15	6.30	3	Substation	Ground Floor	134.00	-	-	134.00	4.85	4	Office	Ground Floor	31.50	-	-	31.50	3.95	5	Security Room - 1	Ground Floor	12.00	-	-	12.00	3.65	6	Security Room - 2	Ground Floor	7.95	-	-	7.95	3.65	7	STP - 10 KL	Ground Floor	40.50	-	-	40.50	3.47	8	Water Tank - 1,2,3	Ground Floor	186.63	-	-	186.63	8.42	9	OHT - 15 KL	Ground Floor	25.00	-	-	25.00	11.89	10	Warehouse Block - 2	Ground Floor	-	-	10365.30	-	10365.30	17.55			Canopy Area	-	-	444.40	-	444.40		TOTAL			34094.85	-	10809.70	-	44904.55	
S.No	BLOCK NAME	EARLIER APPROVED AREA	PROPOSED AREA	BUILT-UP AREA	HEIGHT OF BUILDING	
		FSI AREA	NON-FSI AREA	FSI AREA	NON-FSI AREA	
1	Warehouse Block - 1	Ground Floor	32549.00	-	-	32549.00	17.50	
2	Fire Pump Room	Ground Floor	168.15	-	-	168.15	6.30	
3	Substation	Ground Floor	134.00	-	-	134.00	4.85	
4	Office	Ground Floor	31.50	-	-	31.50	3.95	
5	Security Room - 1	Ground Floor	12.00	-	-	12.00	3.65	
6	Security Room - 2	Ground Floor	7.95	-	-	7.95	3.65	
7	STP - 10 KL	Ground Floor	40.50	-	-	40.50	3.47	
8	Water Tank - 1,2,3	Ground Floor	186.63	-	-	186.63	8.42	
9	OHT - 15 KL	Ground Floor	25.00	-	-	25.00	11.89	
10	Warehouse Block - 2	Ground Floor	-	-	10365.30	-	10365.30	17.55	
		Canopy Area	-	-	444.40	-	444.40	
TOTAL			34094.85	-	10809.70	-	44904.55	
E	PLOT COVERAGE = $\frac{\text{BUILT-UP AREA OF GF} \times 100}{\text{TOTAL PLOT AREA}} = \frac{44904.55 \times 100}{68796.56} = 65.27\%$	
F	F.S.I = $\frac{\text{FSI AREA}}{\text{TOTAL PLOT AREA}} = \frac{44904.55}{68796.56} = 0.653$	
MAN POWER DETAILS	
EMPLOYMENT	EXISTING - 160 Nos, PROPOSED - 0 160 NOS (Male - 140 Nos, Female - 20 Nos)	
PARKING AREA REQUIRED & PROVIDED	
TOTAL WAREHOUSE AREA = 32549.00 + 10365.30 = 42914.30 SQ.M	
G	LORRY PARKING (REQUIRED) = $\frac{\text{WAREHOUSE AREA}}{300} = \frac{42914.30}{300} = 144 \text{ NOS}$ LORRY PARKING (PROVIDED) = 144 NOS	
H	OFFICE AREA = 158.56 + 31.50 = 190.06 SQ.M CAR PARKING = 2 NOS + 1 NOS (PH CAR PARKING)	
I	INTERNAL DRIVEWAY WIDTH - 6.00 M, 7.50 M, 9.00 M & 10.00 M	
J	EXTERNAL ROAD WIDTH - 24.00 M	
COLOUR INDEX :	
PROPOSED	EXISTING	
BOUNDARY	ROAD	
ARCHITECT :	
STRUCTURAL ENGINEER :	
OWNER :	
SITE PLAN	
SCALE - 1:600	SHEET NO - 1/2	

Eight ways to know a piece of land before you pay for it.

This report covers one part of the picture. These cover the rest, drawn from the same government records, for any property in Tamil Nadu.

LandLens One

Ask anything about a property and get an answer grounded in live government records, with the sources shown.

[/landlens/one](#)



Verify My Land

Every record check run on one property and returned as a single report.

[/landlens/verify-my-land](#)



Legal Opinion

An advocate's written opinion on the title, built on the records we pull for it.

[/landlens](#)



One Map

Every layer on one map: the parcel, its boundary, zoning, water bodies and what sits around it.

[/landlens/one/map](#)



PriceMap

What land actually changed hands for around this plot, taken from the registered deeds.

[/landlens/pricemap](#)



Build Scope

What you are allowed to build here: floor space, height, coverage and setbacks.

[/landlens/build-scope](#)



Property Tracker

Watch a property and hear about it when something new is registered against it.

[/landlens/property-tracker](#)



Deal Room

Run the transaction in one place: documents, stamping, signatures and the parties.

[/landlens/deal-room](#)



Twenty-four checks you can run yourself, at no cost.

Records and verification

The registers themselves, read for you.

Encumbrance Certificate

Patta and Chitta

Field Measurement Sketch

EC Analyzer

Bank charge check

Court case search

Seller background check

Approval check by survey

Zoning and land use

What the plan says can happen on this land.

Land use zone finder

CMDA land use check

Coastal regulation zone

Master plan check

Water bodies finder

Airport height clearance

Value and duty

What it is worth and what it costs to register.

Guideline value by street

Guideline value by survey

Stamp duty and registration fees

Capital gains

Floor space index

Area unit converter

Registers and directories

Who holds it, and which office keeps the record.

Find your registering office

Temple property check

Waqf property check

RERA register



Every free tool
/tools



Services we run
for you
/services



The LandLens
suite
/landlens/one



Every claim in this document traces back to a government record.

Legal opinions, due diligence and title verification

Building plan, layout and sub-division approvals

Completion and occupancy certificates, regularisation

Escrow, negotiation and NRI property management

Land survey, soil testing, architecture and construction

Verified RealEstate
3/350/2 Mettukuppam,
OMR Thoraipakkam,
Chennai 600 097, India
hello@verified.realestate
+91 9996 12 9996

Prepared from the registers named on the page each finding sits on. Where a register could not be read, this document says so in its place rather than leaving the gap to be read as a clean result.

