

PP

APPROVAL RECORD

Planning Permission

Kancheepuram district, Tamil Nadu

APPROVAL TYPE


Building Plan

ISSUING AUTHORITY

Rural Panchayat





The approval as the planning authority issued it, reproduced in full behind this page.

An approval speaks to what was sanctioned, not to what was built. Completion is a separate record.

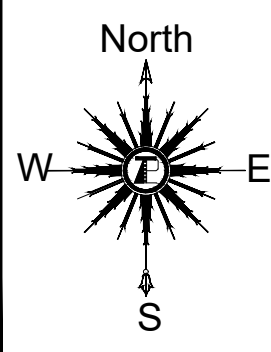

Plan Showing The Proposed Industrial Building at Survey No 23/84 ,
 23/86, 240, 241/1, 241/2A, 241/2B, 241/3, 242/1, 242/2, 242/3A,
 242/3B, 242/4A1, 242/4A2, 242/4B, 244/1, 244/2, 244/3, 244/4,
 244/5, 245/1, 245/1C, 245/2A, 245/3, 245/4, 246, 246/2, 247/1A,
 247/2, 248/1, 248/2, 249/1, 249/2, 249/3, 249/4, 250/1, 250/2, 250/3,
 250/3A, 251/1A, 251/2, 251/3, 251/4, 251/5, 251/6, 251/7, 252/1,
 252/2, 252/3, 252/4A, 252/4B, 282/1A, 282/1B, 301/1, 301/2, 302,
 303, 303A, 303B, 303C, 303D, 303E, 303F, 303G, 303H, 303I, 303J, 303K,
 303L, 303M, 303N, 303O, 303P, 303Q, 303R, 303S, 303T, 303U, 303V,
 303W, 303X, 303Y, 303Z, 303AA, 303AB, 303AC, 303AD, 303AE,
 303AF, 303AG, 303AH, 303AI, 303AJ, 303AK, 303AL, 303AM, 303AN,
 303AO, 303AP, 303AQ, 303AR, 303AS, 303AT, 303AU, 303AV, 303AW,
 303AX, 303AY, 303AZ, 303BA, 303BB, 303BC, 303BD, 303BE, 303BF,
 303BG, 303BH, 303BI, 303BJ, 303BK, 303BL, 303BM, 303BN, 303BO,
 303BP, 303BQ, 303BR, 303BS, 303BT, 303BU, 303BV, 303BW, 303BX,
 303BY, 303BZ, 303CA, 303CB, 303CC, 303CD, 303CE, 303CF, 303CG,
 303CH, 303CI, 303CJ, 303CK, 303CL, 303CM, 303CN, 303CO, 303CP,
 303CQ, 303CR, 303CS, 303CT, 303CU, 303CV, 303CW, 303CX, 303CY,
 303CZ, 303DA, 303DB, 303DC, 303DD, 303DE, 303DF, 303DG, 303DH,
 303DI, 303DJ, 303DK, 303DL, 303DM, 303DN, 303DO, 303DP, 303DQ,
 303DR, 303DS, 303DT, 303DU, 303DV, 303DW, 303DX, 303DY, 303DZ,
 303EA, 303EB, 303EC, 303ED, 303EE, 303EF, 303EG, 303EH, 303EI,
 303EJ, 303EK, 303EL, 303EM, 303EN, 303EO, 303EP, 303EQ, 303ER,
 303ES, 303ET, 303EU, 303EV, 303EW, 303EX, 303EY, 303EZ, 303FA,
 303FB, 303FC, 303FD, 303FE, 303FF, 303FG, 303FH, 303FI, 303FJ,
 303FK, 303FL, 303FM, 303FN, 303FO, 303FP, 303FQ, 303FR, 303FS,
 303FT, 303FU, 303FV, 303FW, 303FX, 303FY, 303FZ, 303GA, 303GB,
 303GC, 303GD, 303GE, 303GF, 303GG, 303GH, 303GI, 303GJ, 303GK,
 303GL, 303GM, 303GN, 303GO, 303GP, 303GQ, 303GR, 303GS, 303GT,
 303GU, 303GV, 303GW, 303GX, 303GY, 303GZ, 303HA, 303HB, 303HC,
 303HD, 303HE, 303HF, 303HG, 303HH, 303HI, 303HJ, 303HK, 303HL,
 303HM, 303HN, 303HO, 303HP, 303HQ, 303HR, 303HS, 303HT, 303HU,
 303HV, 303HW, 303HX, 303HY, 303HZ, 303IA, 303IB, 303IC, 303ID,
 303IE, 303IF, 303IG, 303IH, 303II, 303IJ, 303IK, 303IL, 303IM, 303IN,
 303IO, 303IP, 303IQ, 303IR, 303IS, 303IT, 303IU, 303IV, 303IW, 303IX,
 303IY, 303IZ, 303JA, 303JB, 303JC, 303JD, 303JE, 303JF, 303JG,
 303JH, 303JI, 303JJ, 303JK, 303JL, 303JM, 303JN, 303JO, 303JP,
 303JQ, 303JR, 303JS, 303JT, 303JU, 303JV, 303JW, 303JX, 303JY,
 303JZ, 303KA, 303KB, 303KC, 303KD, 303KE, 303KF, 303KG, 303KH,
 303KI, 303KJ, 303KK, 303KL, 303KM, 303KN, 303KO, 303KP, 303KQ,
 303KR, 303KS, 303KT, 303KU, 303KV, 303KW, 303KX, 303KY, 303KZ,
 303LA, 303LB, 303LC, 303LD, 303LE, 303LF, 303LG, 303LH, 303LI,
 303LJ, 303LK, 303LL, 303LM, 303LN, 303LO, 303LP, 303LQ, 303LR,
 303LS, 303LT, 303LU, 303LV, 303LW, 303LX, 303LY, 303LZ, 303MA,
 303MB, 303MC, 303MD, 303ME, 303MF, 303MG, 303MH, 303MI, 303MJ,
 303MK, 303ML, 303MN, 303MO, 303MP, 303MQ, 303MR, 303MS, 303MT,
 303MU, 303MV, 303MW, 303MX, 303MY, 303MZ, 303NA, 303NB, 303NC,
 303ND, 303NE, 303NF, 303NG, 303NH, 303NI, 303NJ, 303NK, 303NL,
 303NM, 303NO, 303NP, 303NQ, 303NR, 303NS, 303NT, 303NU, 303NV,
 303NW, 303NX, 303NY, 303NZ, 303OA, 303OB, 303OC, 303OD, 303OE,
 303OF, 303OG, 303OH, 303OI, 303OJ, 303OK, 303OL, 303OM, 303ON,
 303OO, 303OP, 303OQ, 303OR, 303OS, 303OT, 303OU, 303OV, 303OW,
 303OX, 303OY, 303OZ, 303PA, 303PB, 303PC, 303PD, 303PE, 303PF,
 303PG, 303PH, 303PI, 303PJ, 303PK, 303PL, 303PM, 303PN, 303PO,
 303PP, 303PQ, 303PR, 303PS, 303PT, 303PU, 303PV, 303PW, 303PX,
 303PY, 303PZ, 303QA, 303QB, 303QC, 303QD, 303QE, 303QF, 303QG,
 303QH, 303QI, 303QJ, 303QK, 303QL, 303QM, 303QN, 303QO, 303QP,
 303QQ, 303QR, 303QS, 303QT, 303QU, 303QV, 303QW, 303QX, 303QY,
 303QZ, 303RA, 303RB, 303RC, 303RD, 303RE, 303RF, 303RG, 303RH,
 303RI, 303RJ, 303RK, 303RL, 303RM, 303RN, 303RO, 303RP, 303RQ,
 303RR, 303RS, 303RT, 303RU, 303RV, 303RW, 303RX, 303RY, 303RZ,
 303SA, 303SB, 303SC, 303SD, 303SE, 303SF, 303SG, 303SH, 303SI,
 303SJ, 303SK, 303SL, 303SM, 303SN, 303SO, 303SP, 303SQ, 303SR,
 303SS, 303ST, 303SU, 303SV, 303SW, 303SX, 303SY, 303SZ, 303TA,
 303TB, 303TC, 303TD, 303TE, 303TF, 303TG, 303TH, 303TI, 303TJ,
 303TK, 303TL, 303TM, 303TN, 303TO, 303TP, 303TQ, 303TR, 303TS,
 303TT, 303TU, 303TV, 303TW, 303TX, 303TY, 303TZ, 303UA, 303UB,
 303UC, 303UD, 303UE, 303UF, 303UG, 303UH, 303UI, 303UJ, 303UK,
 303UL, 303UM, 303UN,

298.12

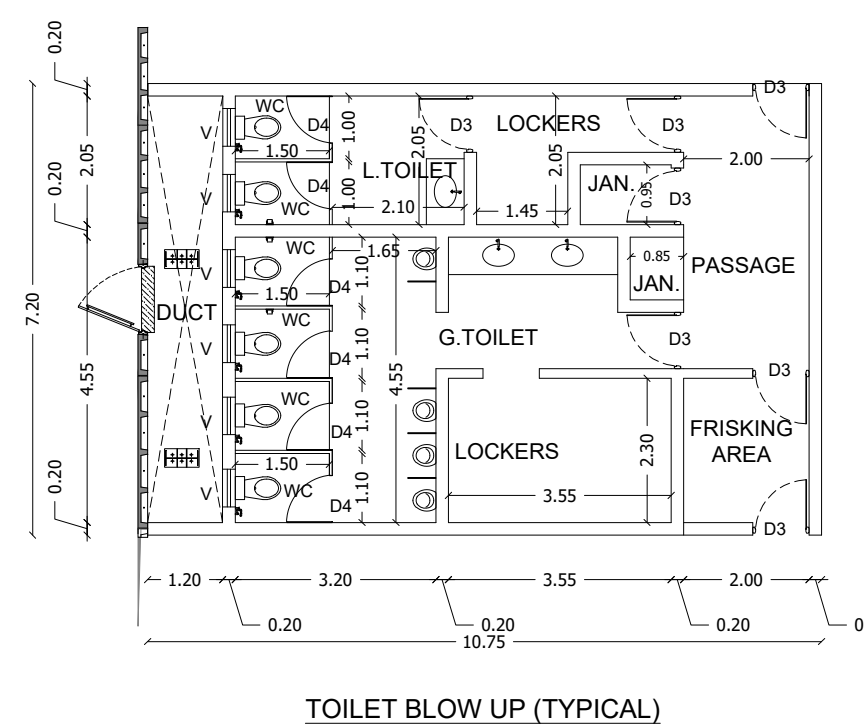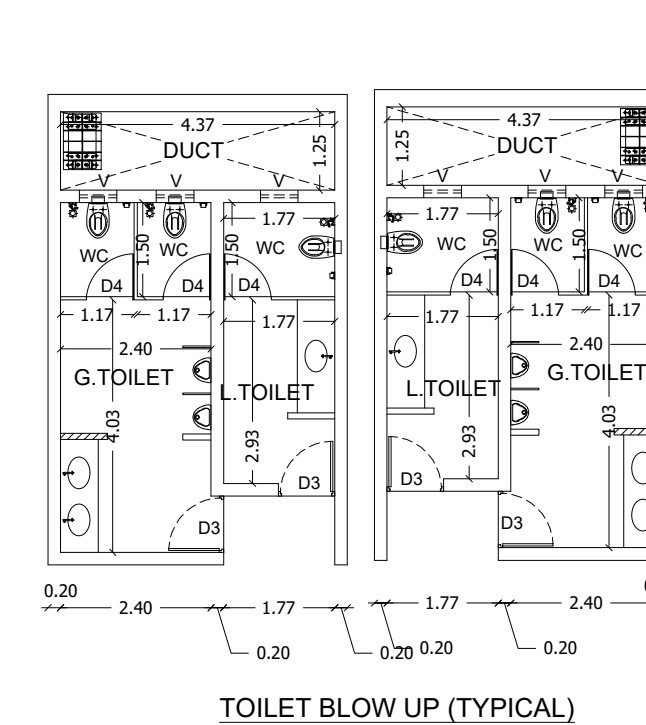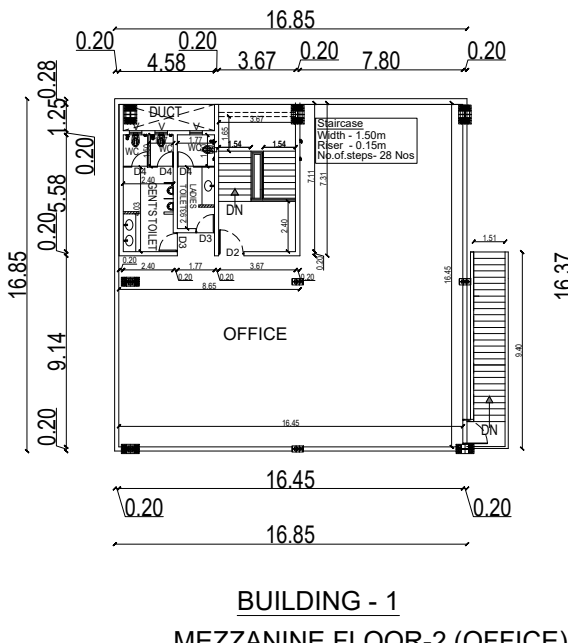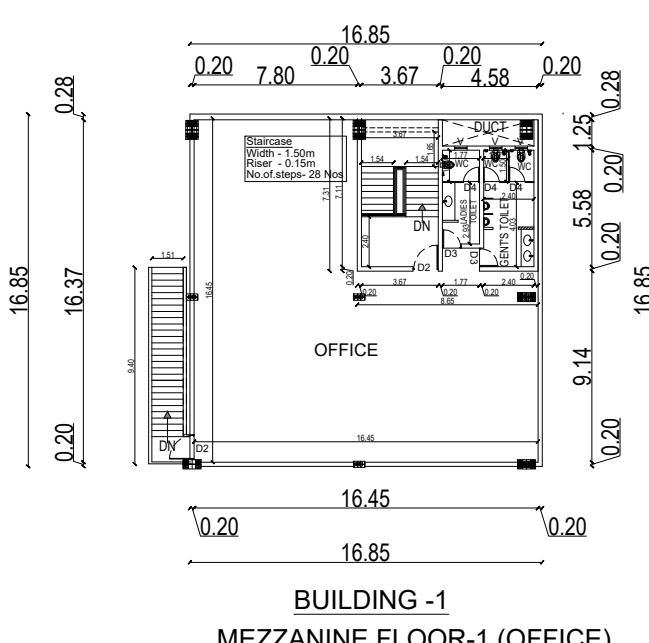

HEIGHT OF THE BUILDING - 16.02M

List of machineries					SANITARY DETAILS				
Sl.no.	Name of machineries	Nos	HP	Total HP	PERSON	MALE		FEMALE	
					REQUIRED	PROVIDED	REQUIRED	PROVIDED	
1	RBD -1 machine	1	80	80	WC	5	14	04	06
2	Drum rewiner	1	20	20	WASH BASIN	6	12	03	05
3	GI rewiner	1	10	10	URINALS	5	14	-	-
4	Bobbin rewiner	1	10	10	PROPOSED AIR COMPRESSORS				
5	Electric wire rope hoist	1	10	10	BUILDINGS			HORSE POWER	
6	Air compressor	1	10	10	BUILDING - 1			200 HP	
7	Submersible pump	1	5	5	MAN POWER DETAILS :				
8	800 kva DG	1			TOTAL NO OF PERSONS			220 Nos	
9	Laser tube cutting machine	1	50	50	Total No.Of.Persons			Male	Female
10	EOT 5 ton	1	5	5				145 Nos	75 Nos
	Total HP			200					

Note : Sprinkler System Provided in all the Buildings

SCHEDULE OF JOINERY

TYPE	PARTICULARS	WIDTH(m)	HT (m)
RS1	ROLLING SHUTTER	4.00	4.50
RS2	ROLLING SHUTTER	2.50	3.00
GD1	GLAZING DOUBLE LEAF DOOR	1.65	2.20
FD1	FIRE DOOR	1.20	2.41
D1	DOOR	1.50	2.20
D2	DOOR	1.20	2.20
D3	DOOR	0.90	2.10
D4	DOOR	0.75	2.10
W1	WINDOW	2.45	1.50
W2	WINDOW	1.11	1.50
V1	VENTILATOR	0.60	0.90

APPLICANT :

For Indospace Park Oragadam V Phase 1 Private Limited
Authorized Signatory

For Indospace Park Oragadam V Phase 2 Private Limited
Authorized Signatory

ARCHITECT

VAISHNAVI B.Arch.,
MEMBER COUNCIL OF ARCHITECTS
CA/2017/85326
dhishticone@gmail.com

LBS/ENGINEER:

Er. S.UDHAYAKUMAR, BE., M.Tech (Struct)
Reg. Structural Eng. DTCP - CGLR/SE/GR - 1/2019/05/003
No. 20, 4th Cross Street, Anna Nagar, Chennai-600040.
E-Mail : anjucorstruction08@gmail.com. Mob : 9443101912

TITLE :

BUILDING - 1
GROUND FLOOR PLAN
ELEVATION & SECTION


LEGEND

PROPOSED BUILDING



SCALE : 1:350

SHEET : 02/08




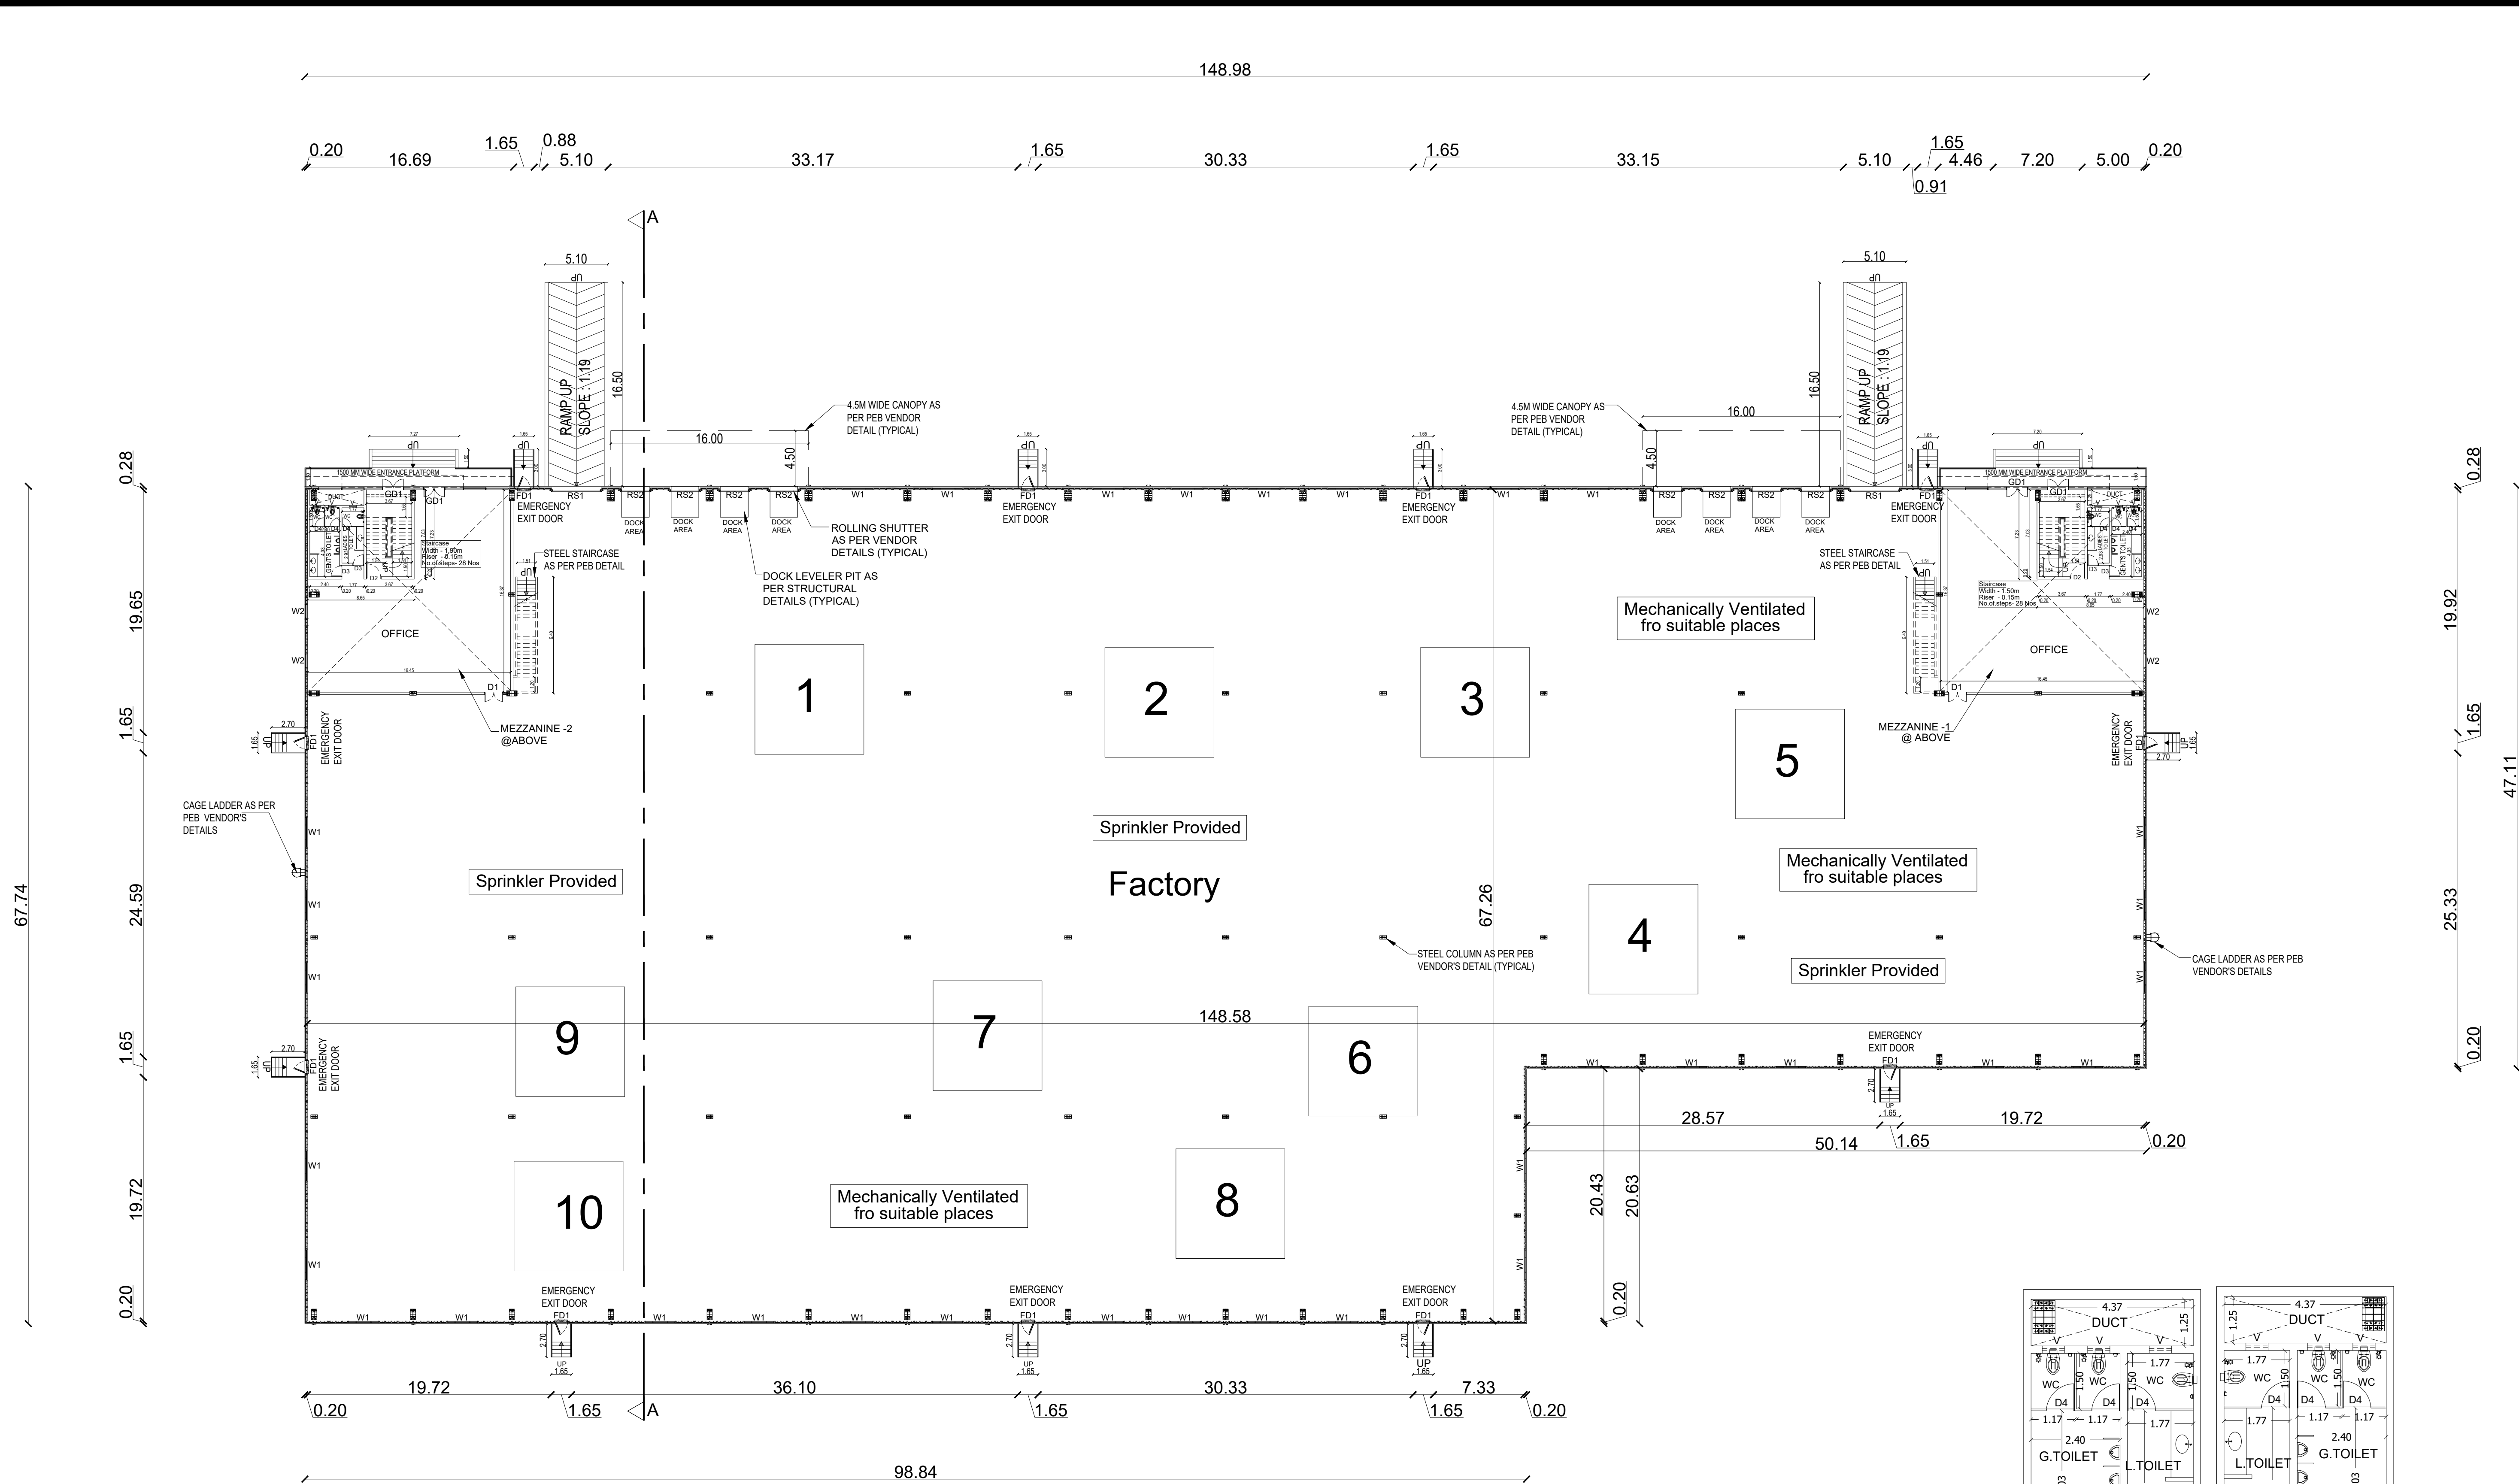


GROUND FLOOR PLAN (FACTORY)

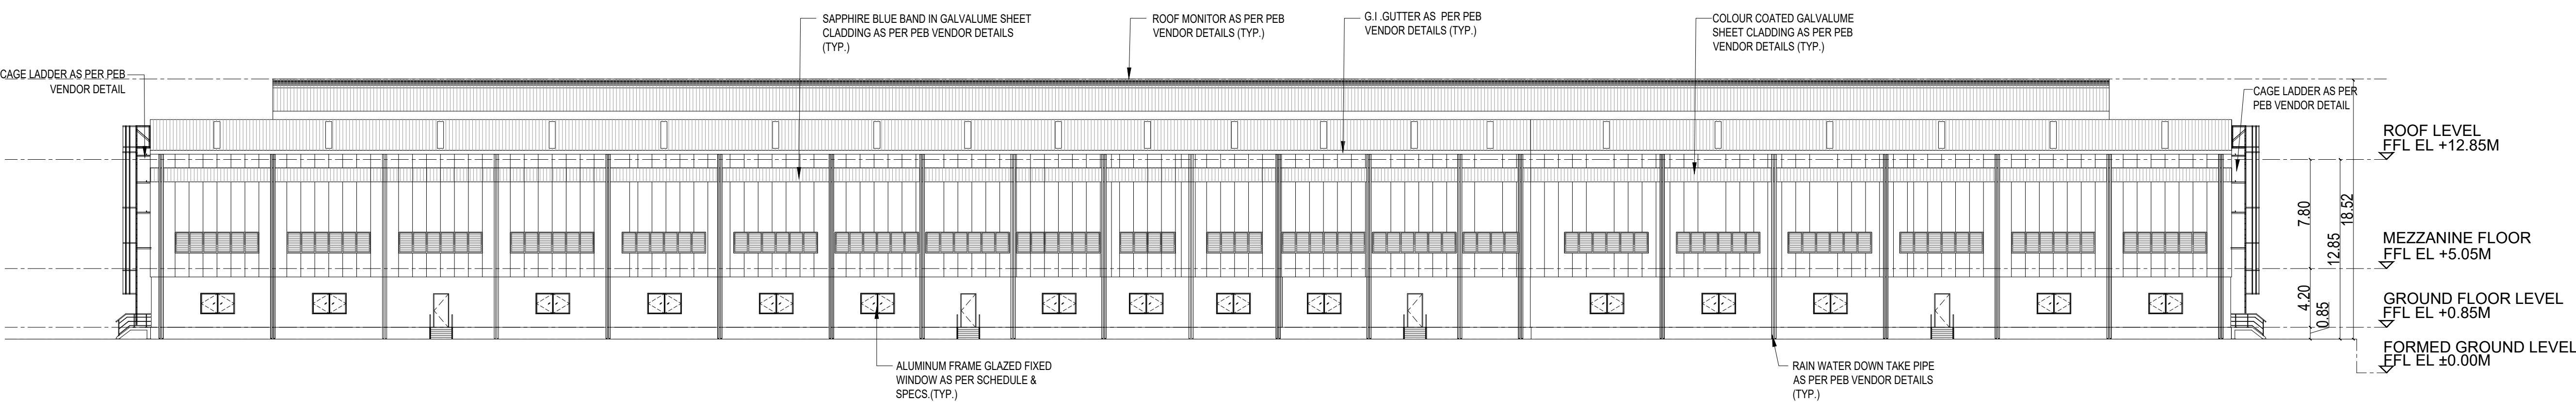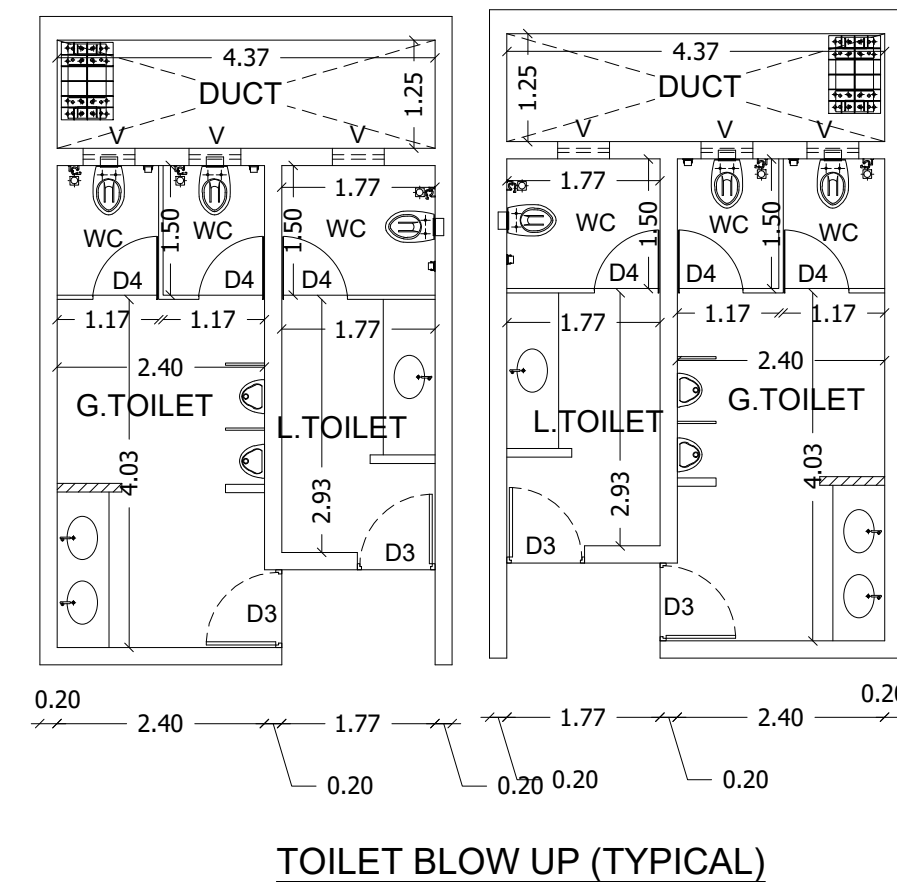


ELEVATION

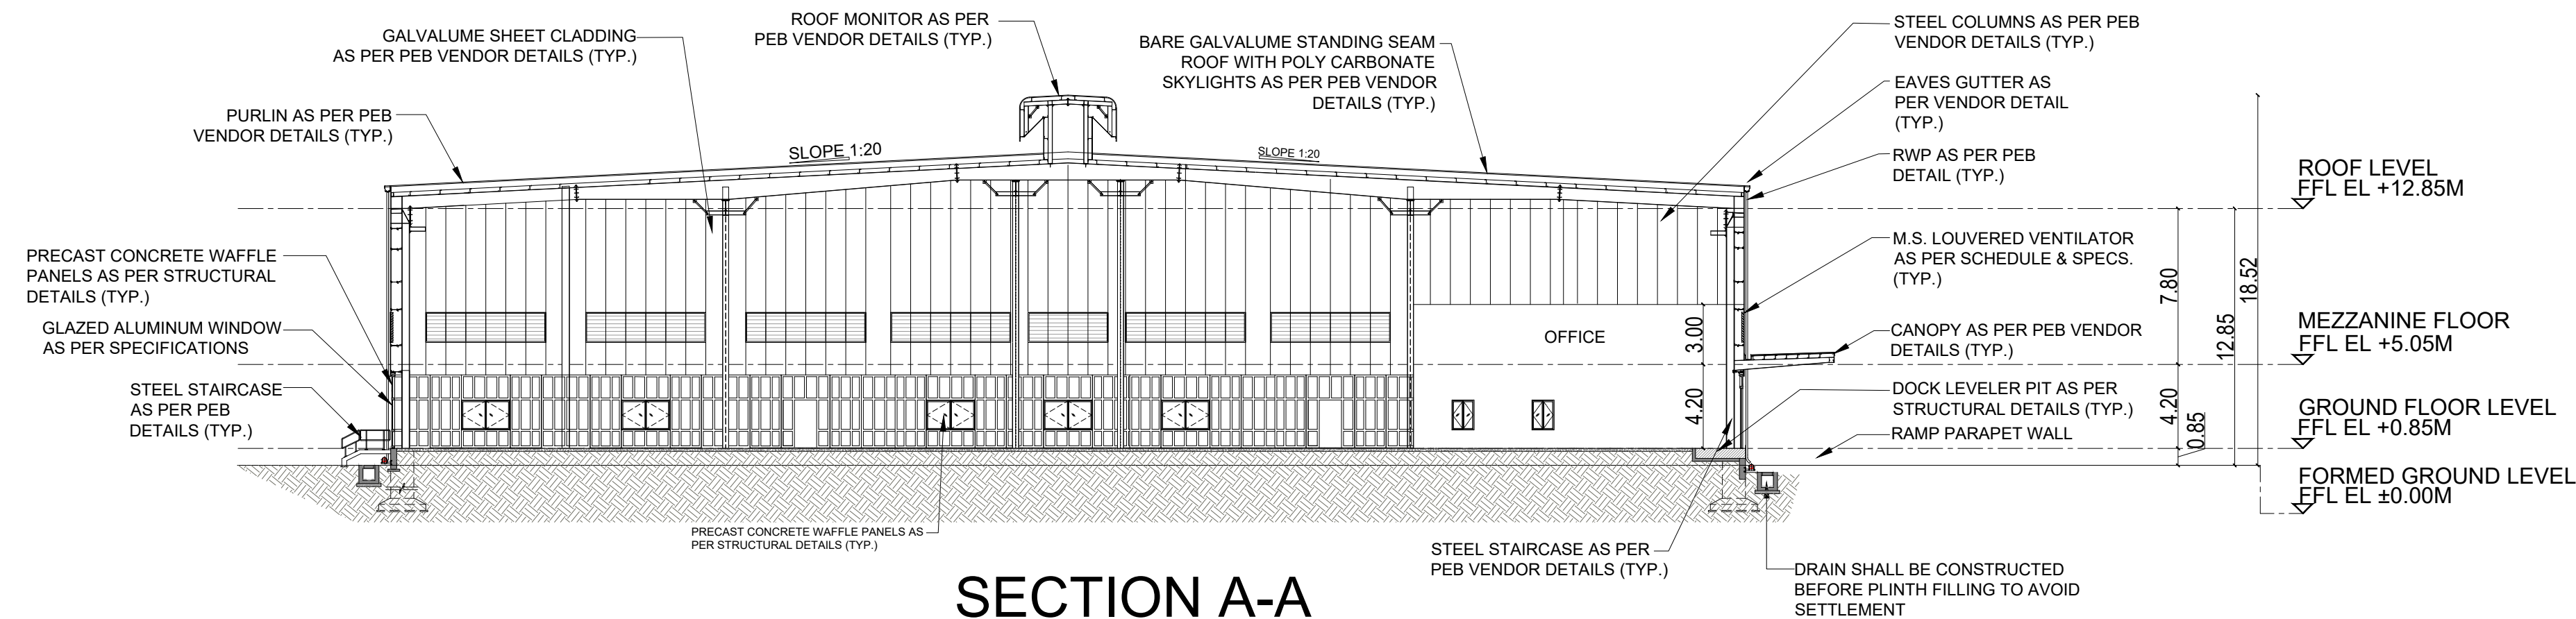

SECTION A-A

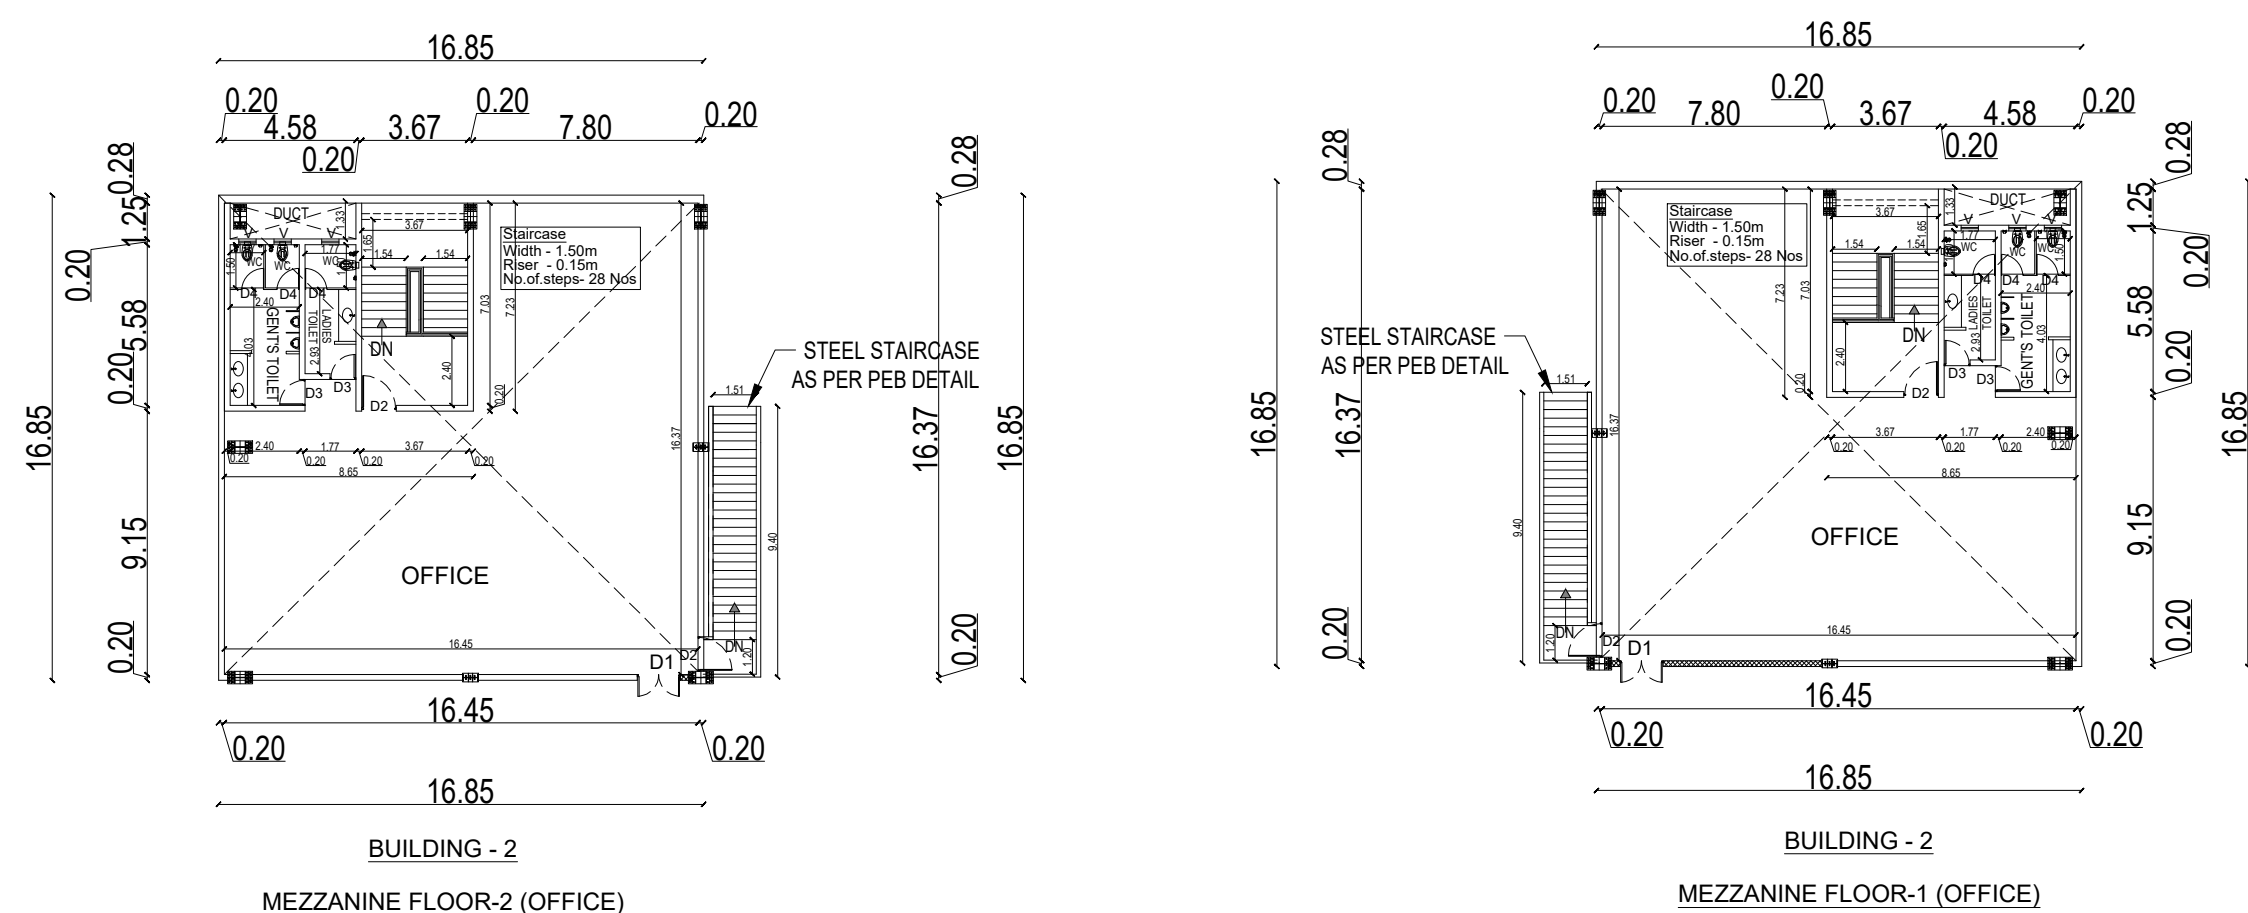

Note : Sprinkler System Provided in all the Buildings

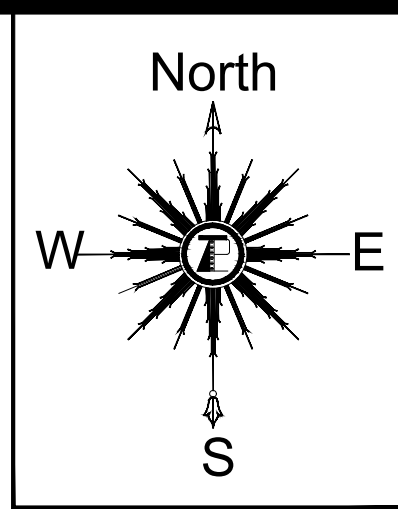

Plan Showing The Proposed Industrial Building at Survey No.238/4 , 238/6 , 240, 241/1 , 241/2A, 241/2B, 241/3, 242/1, 242/2, 242/3A, 242/3B, 242/4A1, 242/4A2, 242/4B4, 244/1, 244/2 , 244/3 , 244/4, 244/5, 245/1A, 245/1C, 245/2A, 245/3, 245/4, 246/1 , 246/2, 247/1A, 247/1B, 247/2A, 247/2B, 247/3, 247/4, 247/5, 247/6, 248/1, 248/2, 249/1, 249/2A, 249/2B, 249/2C, 249/3, 249/4 , 250/1A, 250/1B, 250/2, 250/3A, 251/1A, 251/2, 251/3, 251/4, 251/5, 251/6, 251/7, 252/1, 252/2 , 252/3, 252/4A, 252/4B, 282/1A , 282/1B, 301/1, 301/2, 302, 303, 304, 306/1, 306/2, 307/1A, 307/2A, 307/2B, 307/3A, 307/3B, 307/3C, 307/3D, 307/3E, 308, 309, 310/1, 310/2A, 310/2B, 310/3A, 310/3B, 310/3C1, 310/3C2, 310/4A, 310/4B1A, 310/4B1B, 310/4B2, 311/1, 311/2A1, 311/2A2, 311/2B, 312/1, 312/2, 313, 314/1, 314/2, 315/1A, 315/1B, 315/2 , 315/4B, 315/4C, 315/5A, 315/6A, 315/6B, 315/7A, 315/7B, 315/7C. Ullavur Village, Walajabad Taluk, Kancheepuram District.

SCHEDULE OF JOINERY

TYPE	PARTICULARS	WIDTH(m)	HT (m)
RS1	ROLLING SHUTTER	4.00	4.50
RS2	ROLLING SHUTTER	2.50	3.00
GD1	GLAZING DOUBLE LEAF DOOR	1.65	2.20
FD1	FIRE DOOR	1.20	2.41
D1	DOOR	1.50	2.20
D2	DOOR	1.20	2.20
D3	DOOR	0.90	2.10
D4	DOOR	0.75	2.10
W1	WINDOW	2.45	1.50
W2	WINDOW	1.11	1.50
V1	VENTILATOR	0.60	0.90

APPLICANT :

For Indospace Park Oragadam V Phase 1 Private Limited
[Signature]
Authorized Signatory

For Indospace Park Oragadam V Phase 2 Private Limited
[Signature]
Authorized Signatory

ARCHITECT :

[Signature]
VAISHNAVI B.Arch.,
MEMBER COUNCIL OF ARCHITECTURE
CA/2017/85326
dhishticone@gmail.com

LBS/ENGINEER:

[Signature]
Er. S.UDHAYAKUMAR, BE.M.Tech (Struct)
Reg. Structural Eng. DTCP - CGLR/MSE/GR - 1/2019/05003
No. 20, 4th Cross Street, Anna Nagar, Chennai-600040,
E-Mail : anjucorstruction05@gmail.com. Mob : 9449101912

TITLE :



BUILDING - 2
GROUND FLOOR PLAN
ELEVATION & SECTION

LEGEND :


PROPOSED BUILDING

SCALE : 1:250

SHEET : 03/08

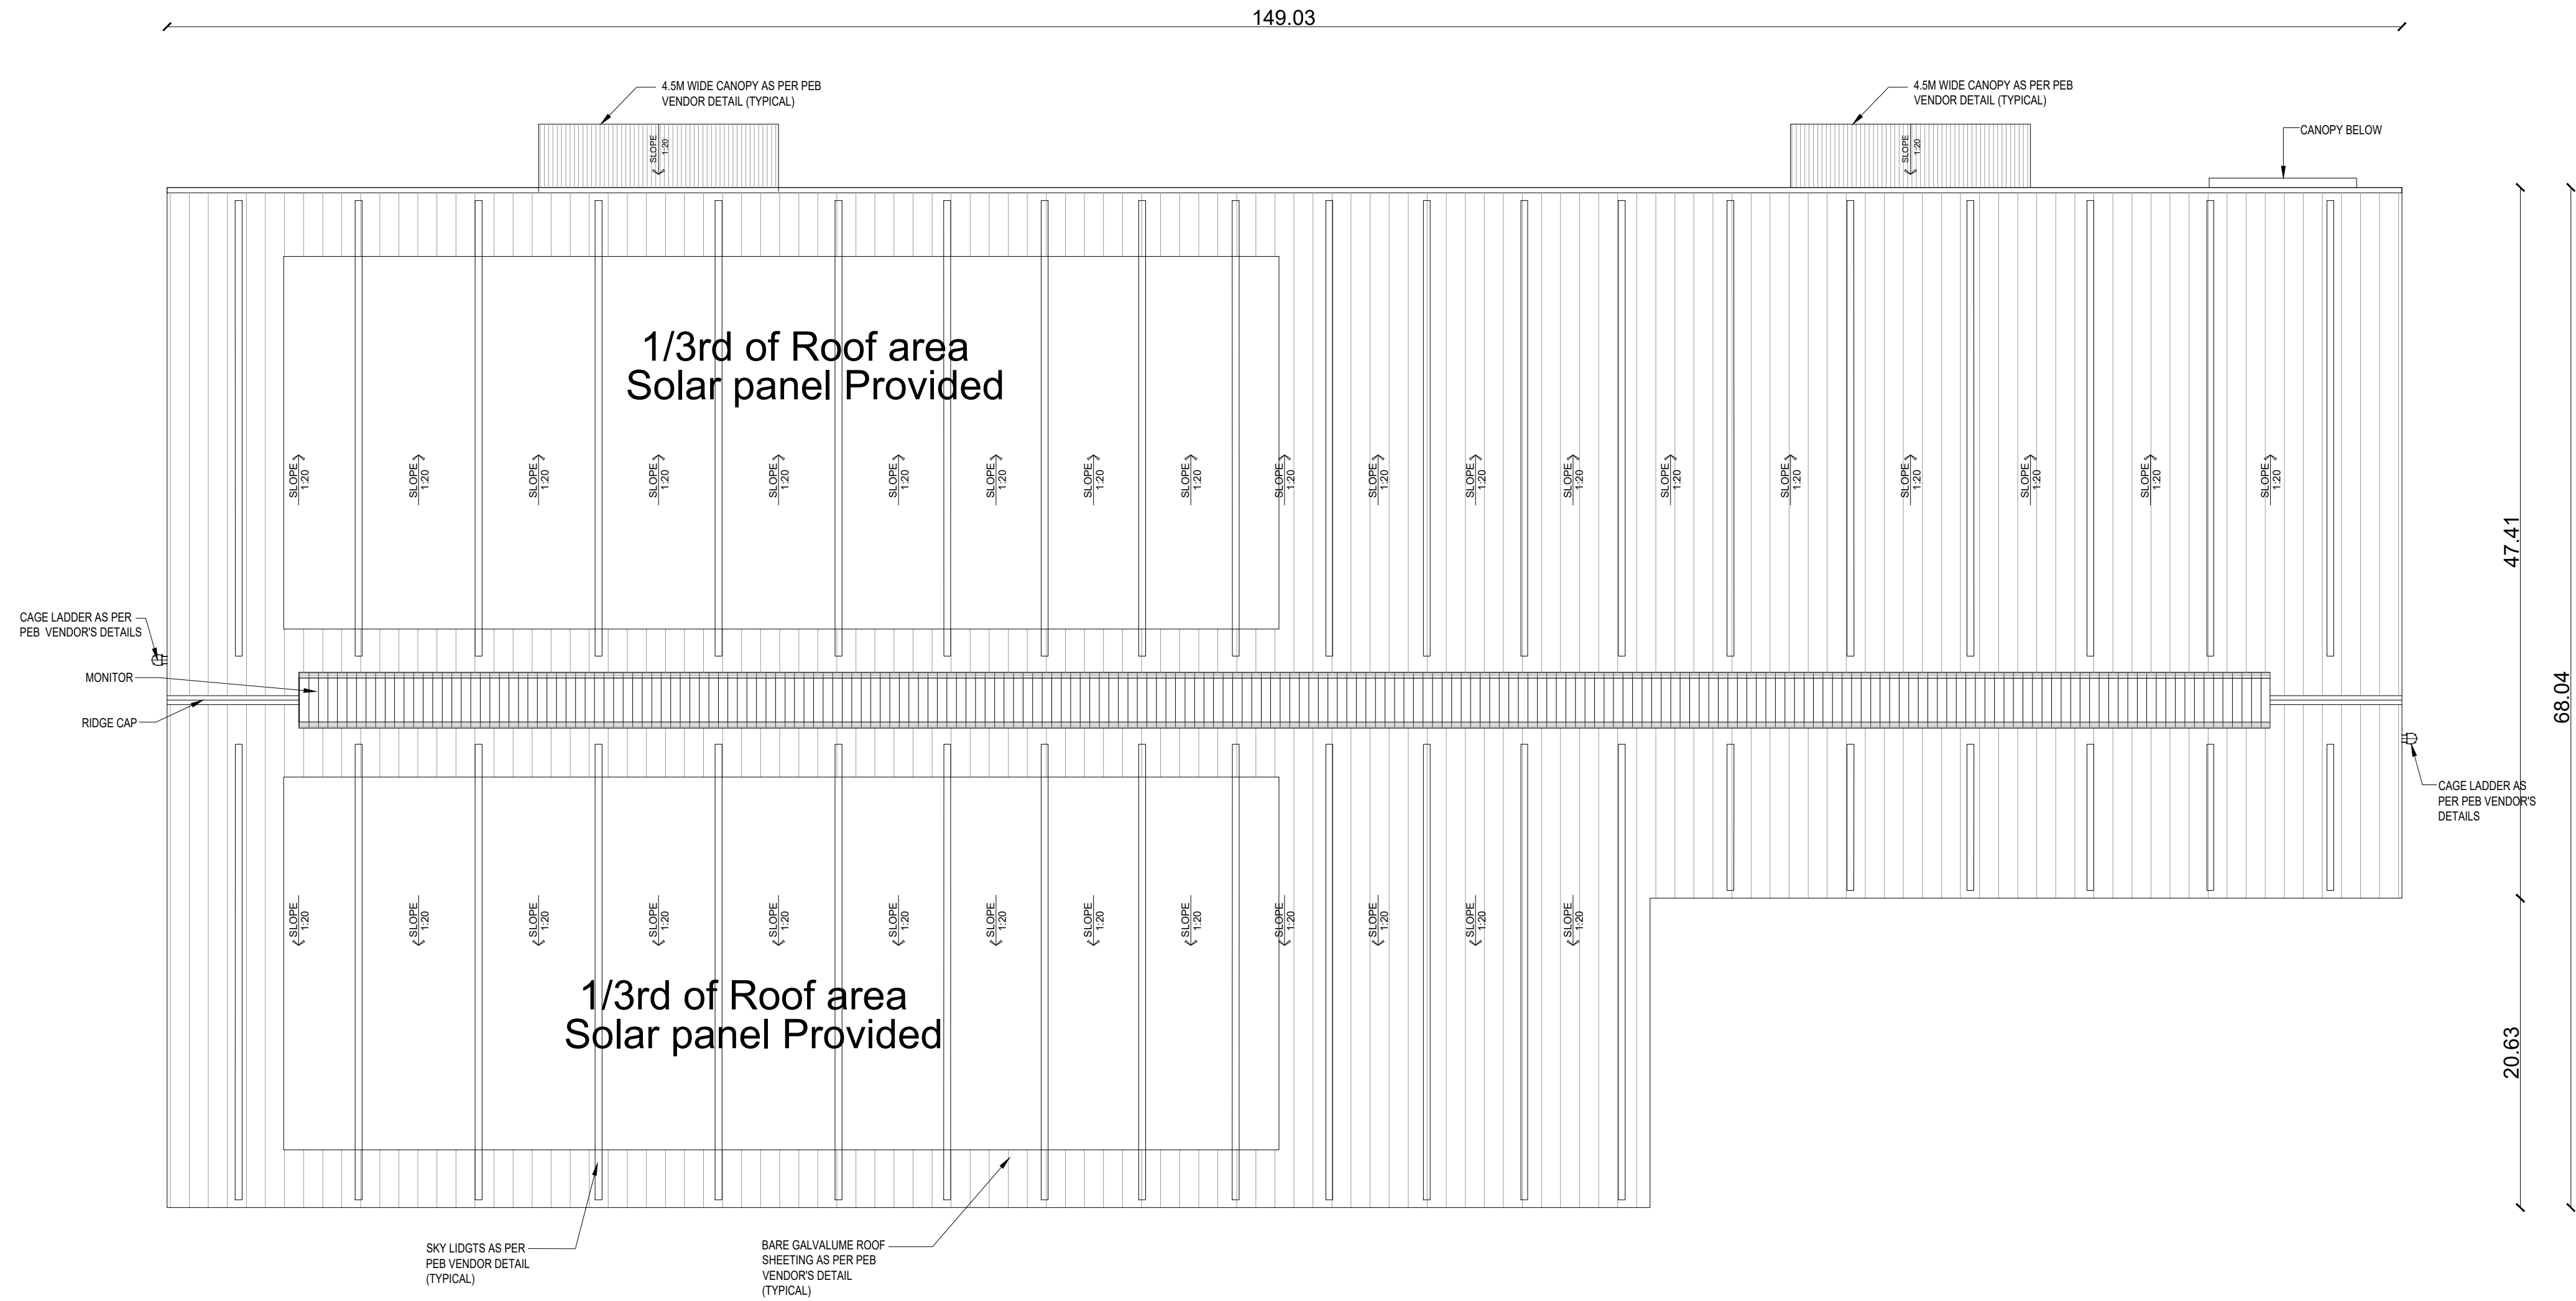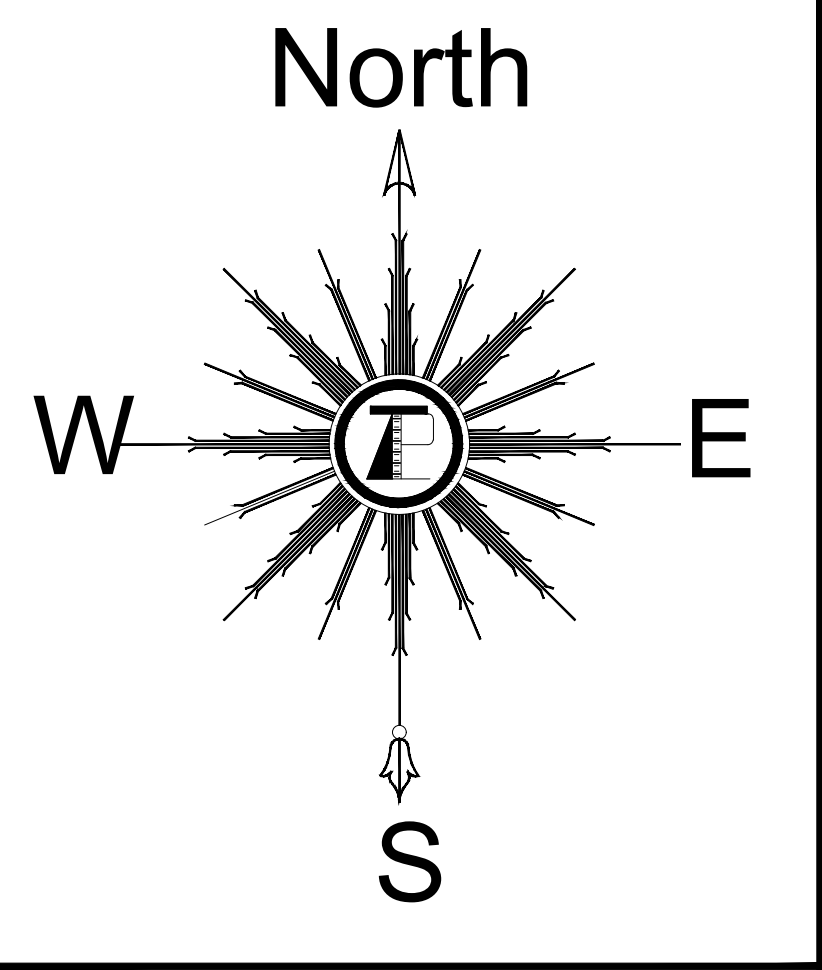

BUILDING - 2
ROOF PLAN

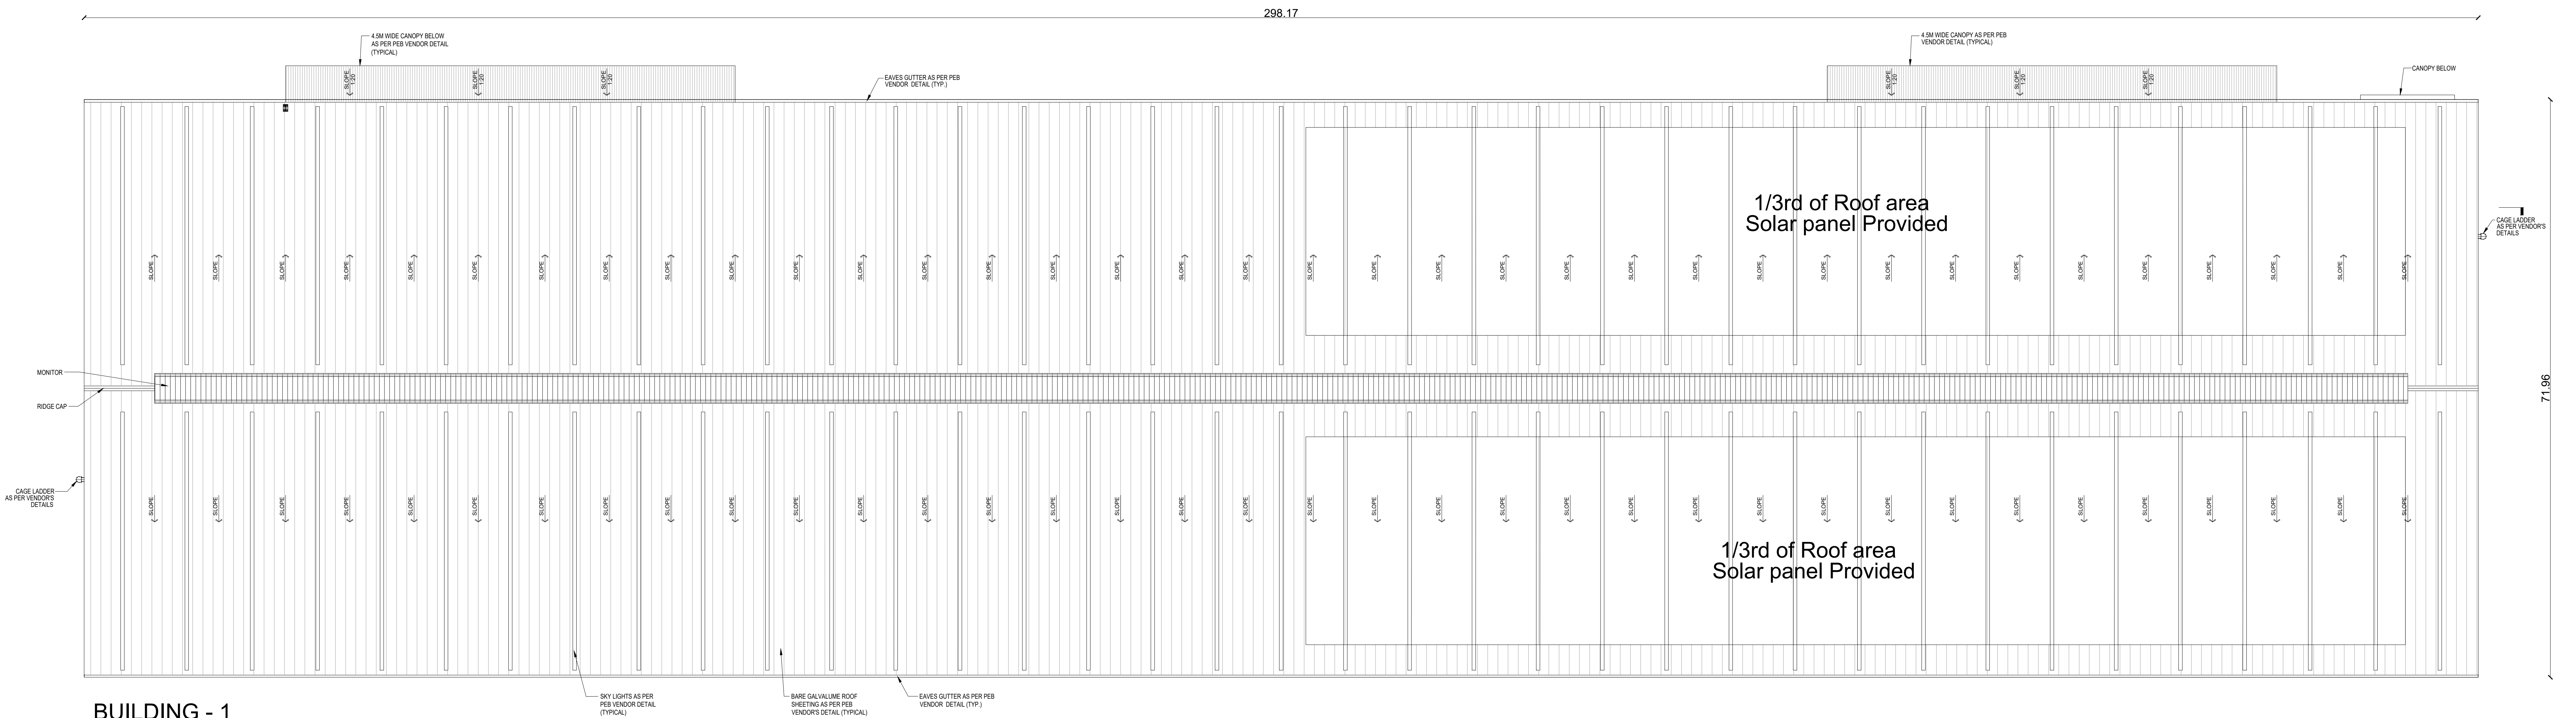

BUILDING - 1
ROOF PLAN

Plan Showing The Proposed Industrial Building at Survey No.238/4 , 238/6 , 240, 241/1 , 241/2A, 241/2B, 241/3, 242/1, 242/2, 242/3A, 242/3B, 242/4A1, 242/4A2, 242/4B4, 244/1 , 244/2 , 244/3 , 244/4, 244/5, 245/1A, 245/1C, 245/2A, 245/3, 245/4, 246/1 , 246/2, 247/1A, 247/1B, 247/2A, 247/2B, 247/3, 247/4, 247/5, 247/6, 248/1, 248/2, 249/1, 249/2A, 249/2B, 249/2C, 249/3, 249/4 , 250/1A, 250/1B, 250/2, 250/3A, 251/1A, 251/2, 251/3, 251/4, 251/5, 251/6, 251/7, 252/1, 252/2, 252/3, 252/4A, 252/4B, 282/1A , 282/1B, 301/1, 301/2, 302, 303, 304, 306/1, 306/2, 307/1A, 307/2A, 307/2B, 307/3A, 307/3B, 307/3C, 307/3D, 307/3E, 308, 309, 310/1, 310/2A, 310/2B, 310/3A, 310/3B, 310/3C1, 310/3C2, 310/4A, 310/4B1A, 310/4B1B, 310/4B2, 311/1, 311/2A1, 311/2A2, 311/2B, 312/1, 312/2, 313, 314/1, 314/2, 315/1A, 315/1B, 315/2 , 315/4B, 315/4C, 315/5A, 315/6A, 315/6B, 315/7A, 315/7B, 315/7C, Ullavur Village, Walajabad Taluk, Kancheepuram District.

SCHEDULE OF JOINERY			
TYPE	PARTICULARS	WIDTH(m)	HT (m)
RS1	ROLLING SHUTTER	4.00	4.50
RS2	ROLLING SHUTTER	2.50	3.00
GD1	GLAZING DOUBLE LEAF DOOR	1.65	2.20
FD1	FIRE DOOR	1.20	2.41
D1	DOOR	1.50	2.20
D2	DOOR	1.20	2.20
D3	DOOR	0.90	2.10
D4	DOOR	0.75	2.10
W1	WINDOW	2.45	1.50
W2	WINDOW	1.11	1.50
V1	VENTILATOR	0.60	0.90

APPLICANT :

For Indospace Park Oragadam V Phase 1 Private Limited
[Signature]
Authorized Signatory

For Indospace Park Oragadam V Phase 2 Private Limited
[Signature]
Authorized Signatory

ARCHITECT :

[Signature]
VAISHNAVI B.Arch.,
MEMBER COUNCIL OF ARCHITECTURE
CAI/2017/85326
dhishticone@gmail.com

LBS/ENGINEER:

[Signature]
Er. S.UDHAYAKUMAR, BE.M.Tech (Struct)
Reg. Structural Eng. DTCP - CGLR/MS/GR - 1/2019/05/003
No: 20, 4th Cross Street, Anna Nagar, Chengalpattu,
E-Mail : anjuconstruction2@gmail.com. Mob : 9440101912

TITLE :

BUILDING-1 & 2
ROOF PLAN


LEGEND :

PROPOSED BUILDING




SCALE : 1:300


SHEET : 04/08

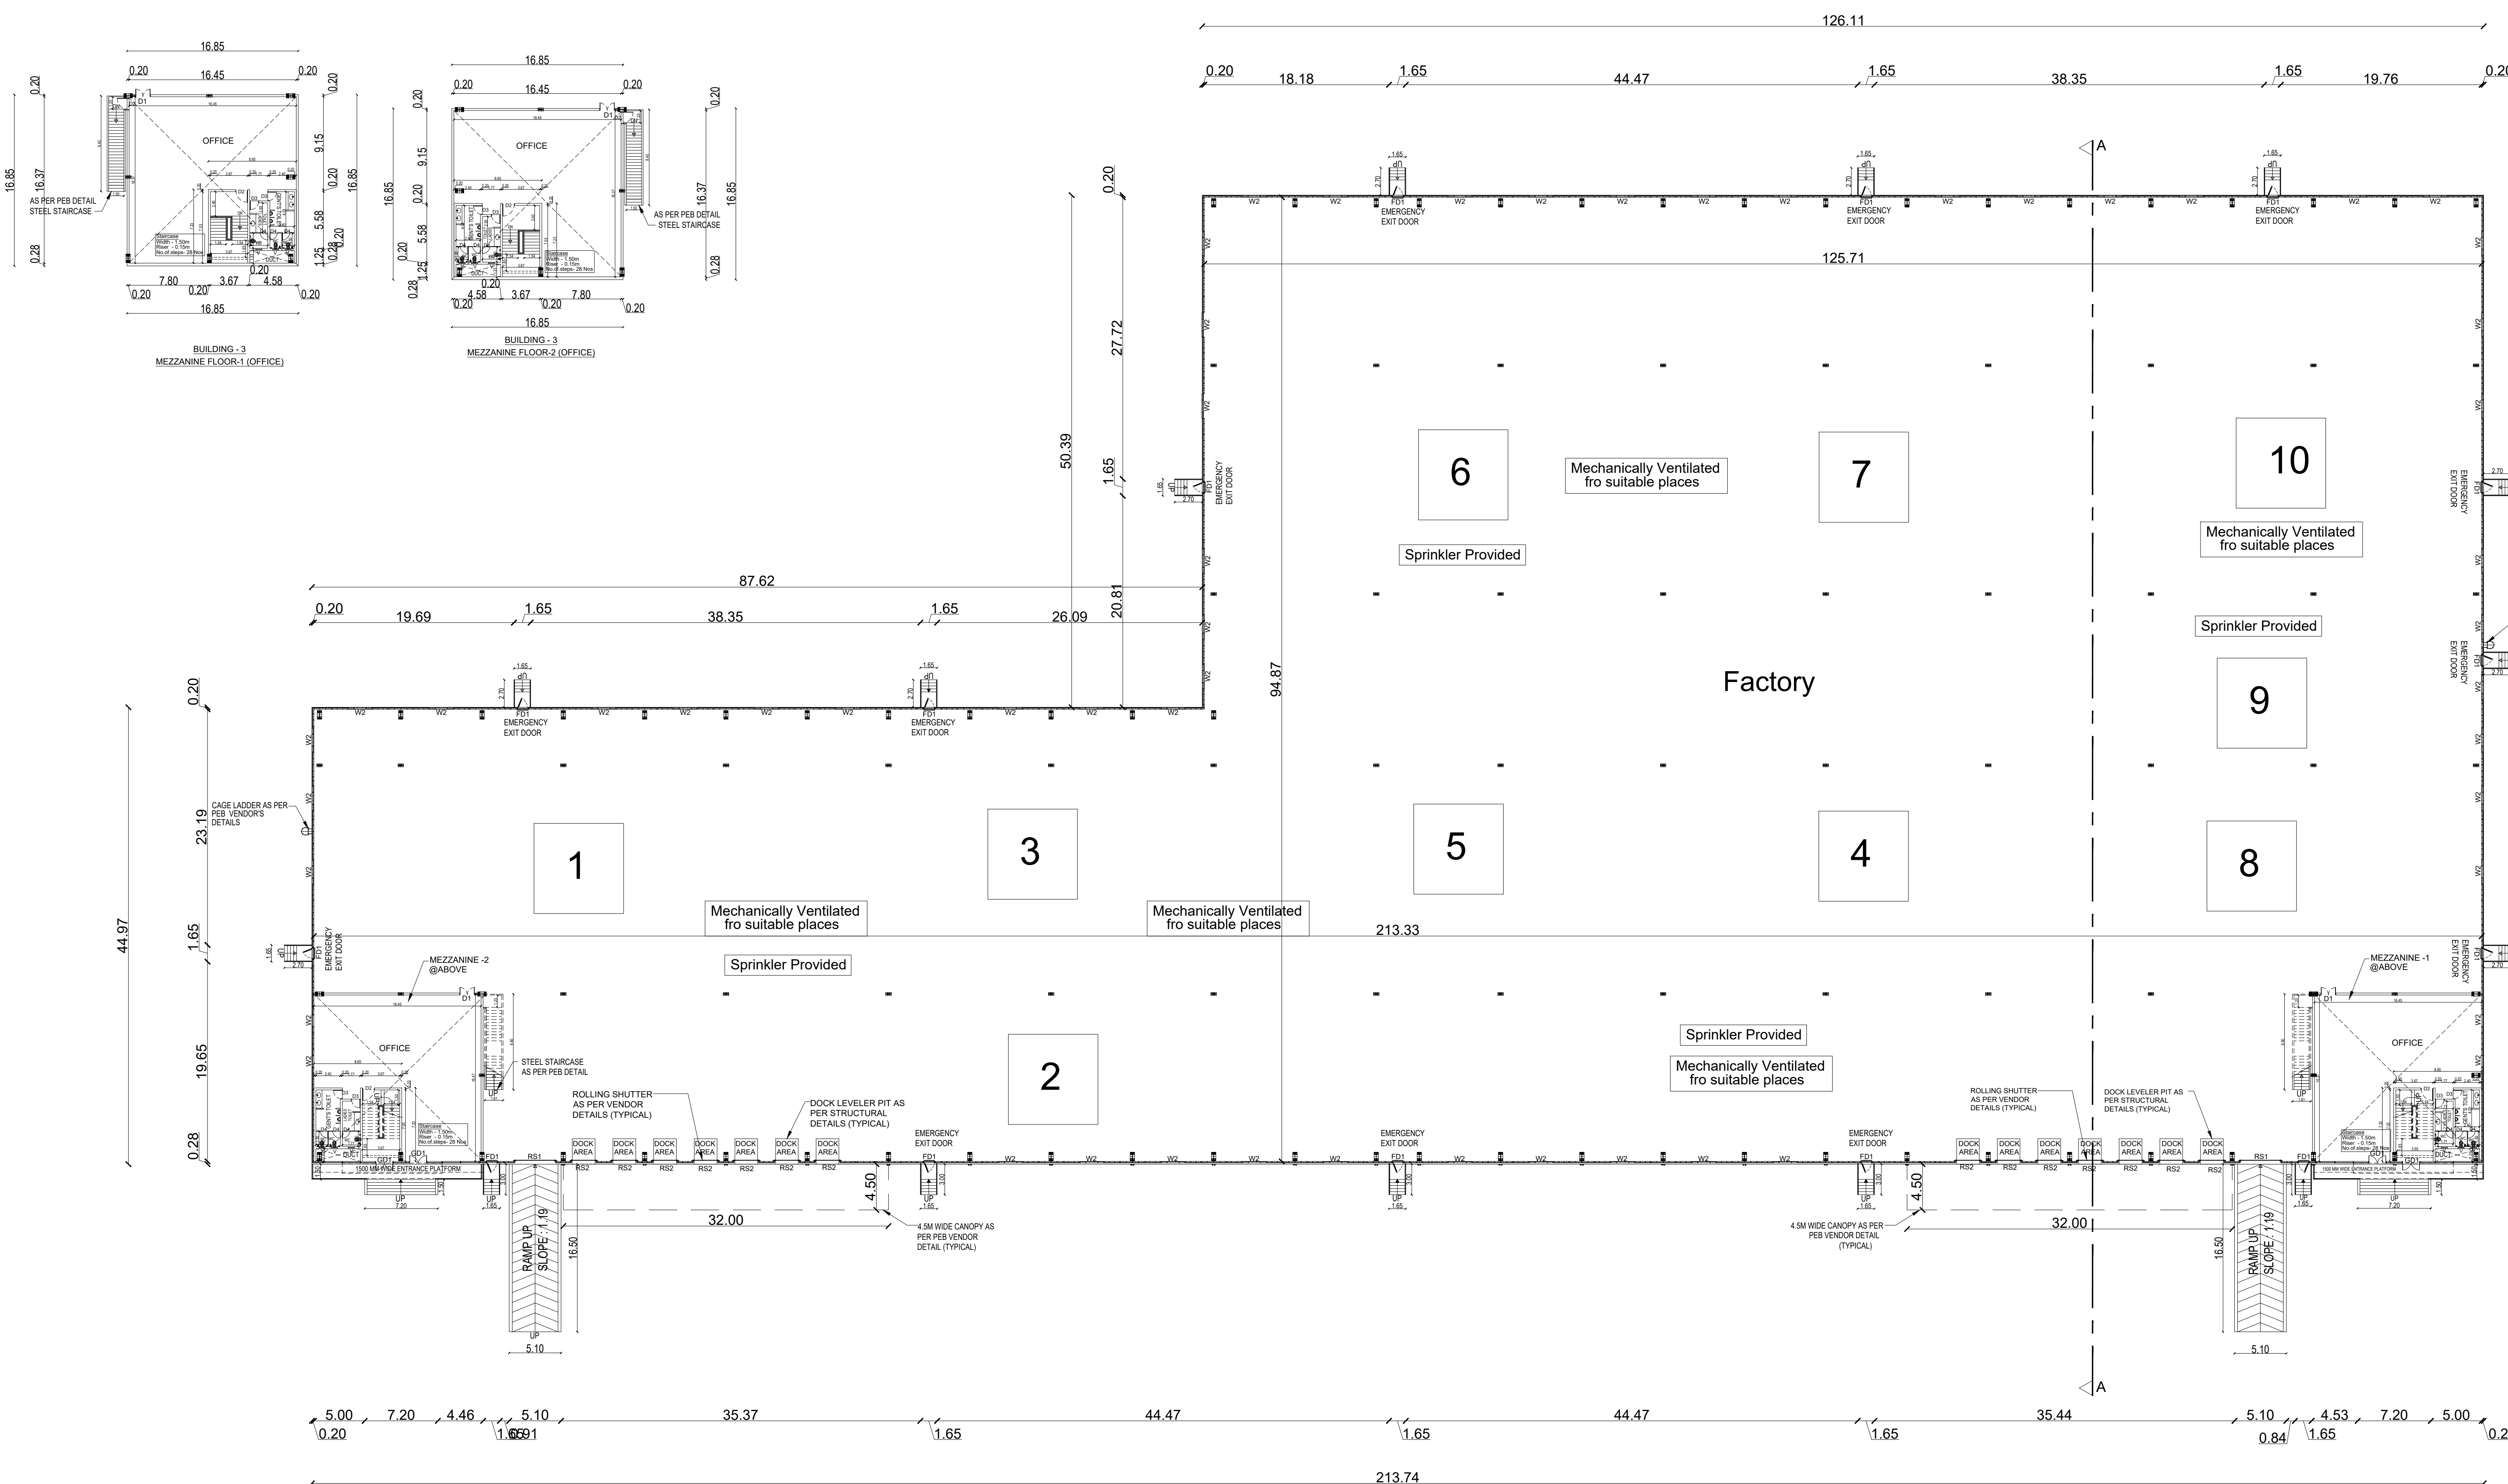

GROUND FLOOR PLAN (FACTORY)

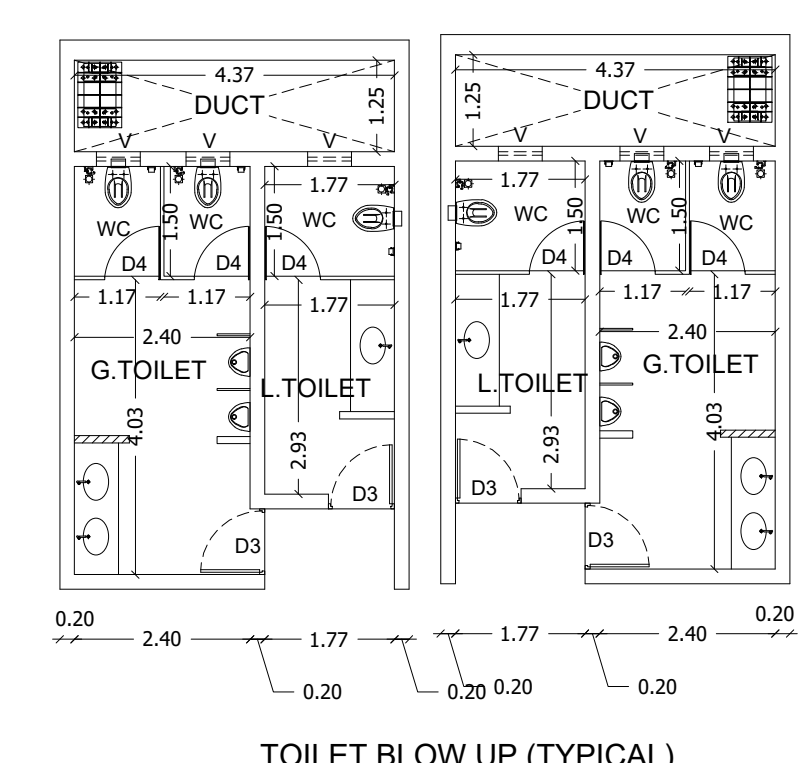

TOILET BLOW UP (TYPICAL)

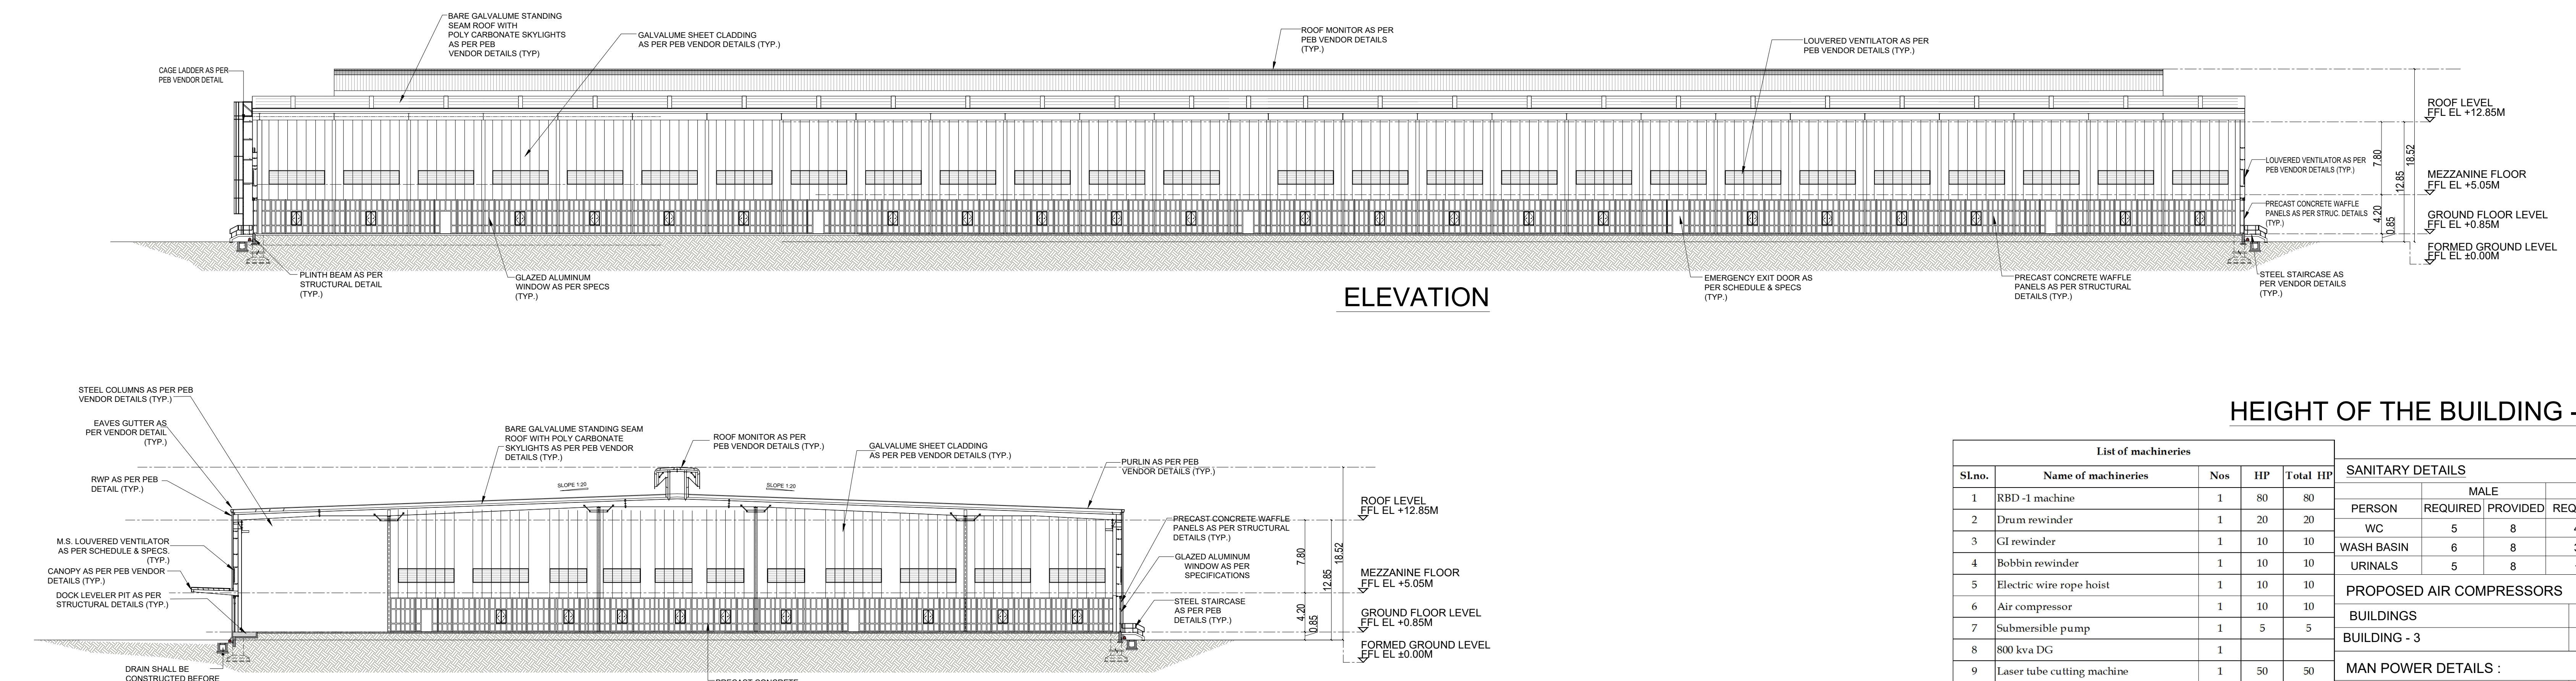

SECTION A-A

HEIGHT OF THE BUILDING - 15.68M

List of machineries					SANITARY DETAILS						
Sl.no.	Name of machineries	Nos	HP	Total HP	PERSON	MALE		FEMALE			
						REQUIRED	PROVIDED	REQUIRED	PROVIDED		
1	RBD-1 machine	1	80	80	WC	5	8	4	4		
2	Drum rewinder	1	20	20		WASH BASIN	6	8	3	4	
3	GI rewinder	1	10	10	URINALS		5	8	-	-	
4	Bobbin rewinder	1	10	10		PROPOSED AIR COMPRESSORS					
5	Electric wire rope hoist	1	10	10	BUILDINGS				HORSE POWER		
6	Air compressor	1	10	10	BUILDING - 3				200 HP		
7	Submersible pump	1	5	5	MAN POWER DETAILS :						
8	800 kva DG	1			TOTAL NO OF PERSONS					220 Nos	
9	Laser tube cutting machine	1	50	50	Total No.Of.Persons					Male	Female
10	EOT 5 ton	1	5	5						145 Nos	75 Nos
Total HP				200							

Note : Sprinkler System Provided in all the Buildings

Plan Showing The Proposed Industrial Building at Survey No.238/4 , 238/6 , 240, 241/1 , 241/2A, 241/2B, 241/3, 242/1, 242/2, 242/3A, 242/3B, 242/4A1, 242/4A2, 242/4B4, 244/1, 244/2 , 244/3 , 244/4, 244/5, 245/1A, 245/1C, 245/2A, 245/3, 245/4, 246/1 , 246/2, 247/1A, 247/1B, 247/2A, 247/2B, 247/3, 247/4, 247/5, 247/6, 248/1, 248/2, 249/1, 249/2A, 249/2B, 249/2C, 249/3, 249/4 , 250/1A, 250/1B, 250/2, 250/3A, 251/1A, 251/2, 251/3, 251/4, 251/5, 251/6, 251/7, 252/1, 252/2 , 252/3, 252/4A, 252/4B, 282/1A , 282/1B, 301/1, 301/2, 302, 303, 304, 306/1, 306/2, 307/1A, 307/2A, 307/2B, 307/3A, 307/3B, 307/3C, 307/3D, 307/3E, 308, 309, 310/1, 310/2A, 310/2B, 310/3A, 310/3B, 310/3C1, 310/3C2, 310/4A, 310/4B1A, 310/4B1B, 310/4B2, 311/1, 311/2A1, 311/2A2, 311/2B, 312/1, 312/2, 313, 314/1, 314/2, 315/1A, 315/1B, 315/2 , 315/4B, 315/4C, 315/5A, 315/6A, 315/6B, 315/7A, 315/7B, 315/7C. Ullavur Village, Walajabad Taluk, Kancheepuram District.

SCHEDULE OF JOINERY			
TYPE	PARTICULARS	WIDTH(m)	HT (m)
RS1	ROLLING SHUTTER	4.00	4.50
RS2	ROLLING SHUTTER	2.50	3.00
GD1	GLAZING DOUBLE LEAF DOOR	1.65	2.20
FD1	FIRE DOOR	1.20	2.41
D1	DOOR	1.50	2.20
D2	DOOR	1.20	2.20
D3	DOOR	0.90	2.10
D4	DOOR	0.75	2.10
W1	WINDOW	2.45	1.50
W2	WINDOW	1.11	1.50
V1	VENTILATOR	0.60	0.90

APPLICANT :

For Indospace Park Oragadam V Phase 1 Private Limited

Authorised Signatory

For Indospace Park Oragadam V Phase 2 Private Limited

Authorised Signatory

ARCHITECT :

VAISHNAVI B.Arch.,
MEMBER COUNCIL OF ARCHITECTURE
CA/2017/85326
dhishticone@gmail.com

LBS/ENGINEER:

Er. S.UDHAYAKUMAR, BE,M.Tech (Struct)
Reg. Structural Eng. DTCP - CGLR/MS/SGR - 12019/95/003
No. 28, 4th Cross Street, Anna Nagar, Chennai-600040.
E-Mail : anjucorstructions@gmail.com. Mob : 9449101912





TITLE :

BUILDING - 3
GROUND FLOOR PLAN
ELEVATION & SECTION

LEGEND :

PROPOSED BUILDING

SCALE : 1:300 SHEET : 05/08

 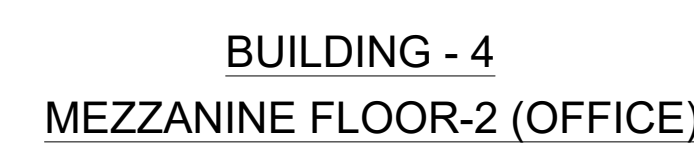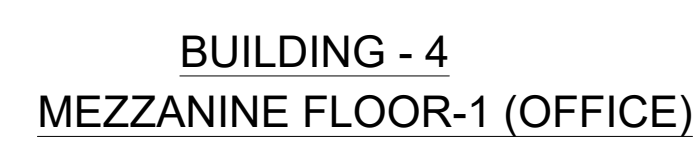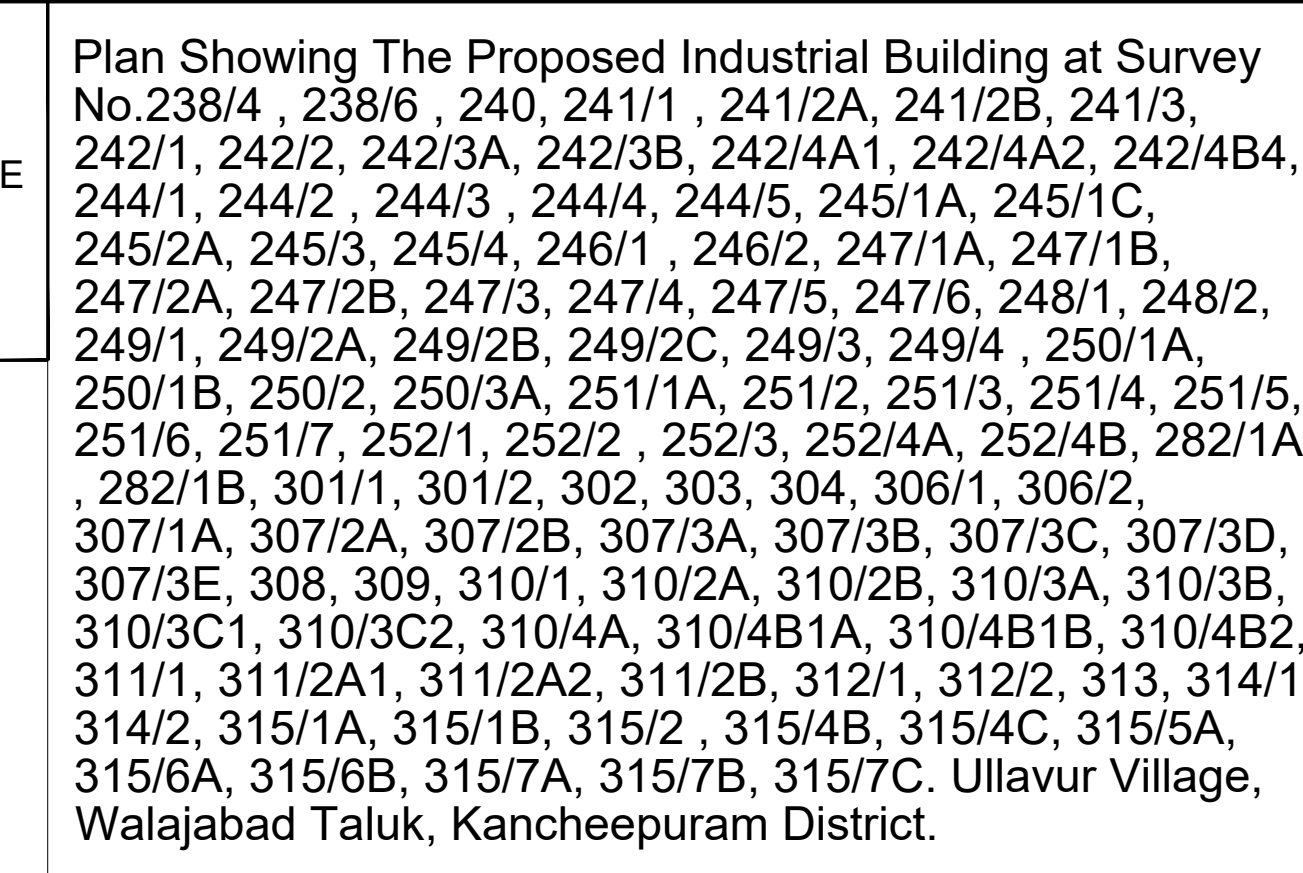

Note : Sprinkler System Provided in all the Buildings

SANITARY DETAILS					
		MALE		FEMALE	
PERSON	REQUIRED	PROVIDED	REQUIRED	PROVIDED	
WC	5	14	04	06	
WASH BASIN	6	12	03	05	
URINALS	5	14	-	-	
PROPOSED AIR COMPRESSORS					
BUILDINGS				HORSE POWER	
BUILDING - 4				400 HP	
MAN POWER DETAILS :					
TOTAL NO OF PERSONS			220 Nos		
Total No.Of.Persons			Male 145 Nos	Female 75 Nos	

SCHEDULE OF JOINERY

TYPE	PARTICULARS	WIDTH(m)	HT (m)
RS1	ROLLING SHUTTER	2.44	3.00
RS2	ROLLING SHUTTER	4.00	5.00
GD1	GLAZING DOUBLE LEAF DOOR	1.50	2.20
FD5	FIRE DOOR	1.11	2.41
FD6	ALUMINUM LOUVERED DOOR	1.11	2.41
D1	DOOR	0.75	2.10
D2	DOOR	0.90	2.10
D3	DOOR	1.20	2.20
D4	DOOR	1.50	2.20
W1	WINDOW	2.45	1.50
W2	WINDOW	1.11	1.50
V1	LOUVERED VENTILATOR	6.00	1.50
V2	VENTILATOR	0.60	0.90

APPLICANT :

For Indospace Park Oragadam V Phase 2 Private Limited

ARCHITECT :

VAISHNAVI B.Arch.,
MEMBER COUNCIL OF ARCHITECTURE
CA/2017/85326
dhishticone@gmail.com

LBS/ENGINEER:

Er. S.UDHAYAKUMAR, BE.,M.Tech (Struct)
Reg. Structural Eng. DTCP - CGLR/SGE/GR - 1/2019/05003
No. 20, 4th Cross Street, Anna Nagar, Chennai-600 029
E-Mail : anjuncstruction@gmail.com Mob. 9448444444

S	TITLE :
---	---------

BUILDING - 4
GROUND FLOOR PLAN
ELEVATION & SECTION


LEGEND :

PROPOSED BUILDING


SCALE : 1:350

SHEET : 06/08

HEIGHT OF THE BUILDING - 16.67M

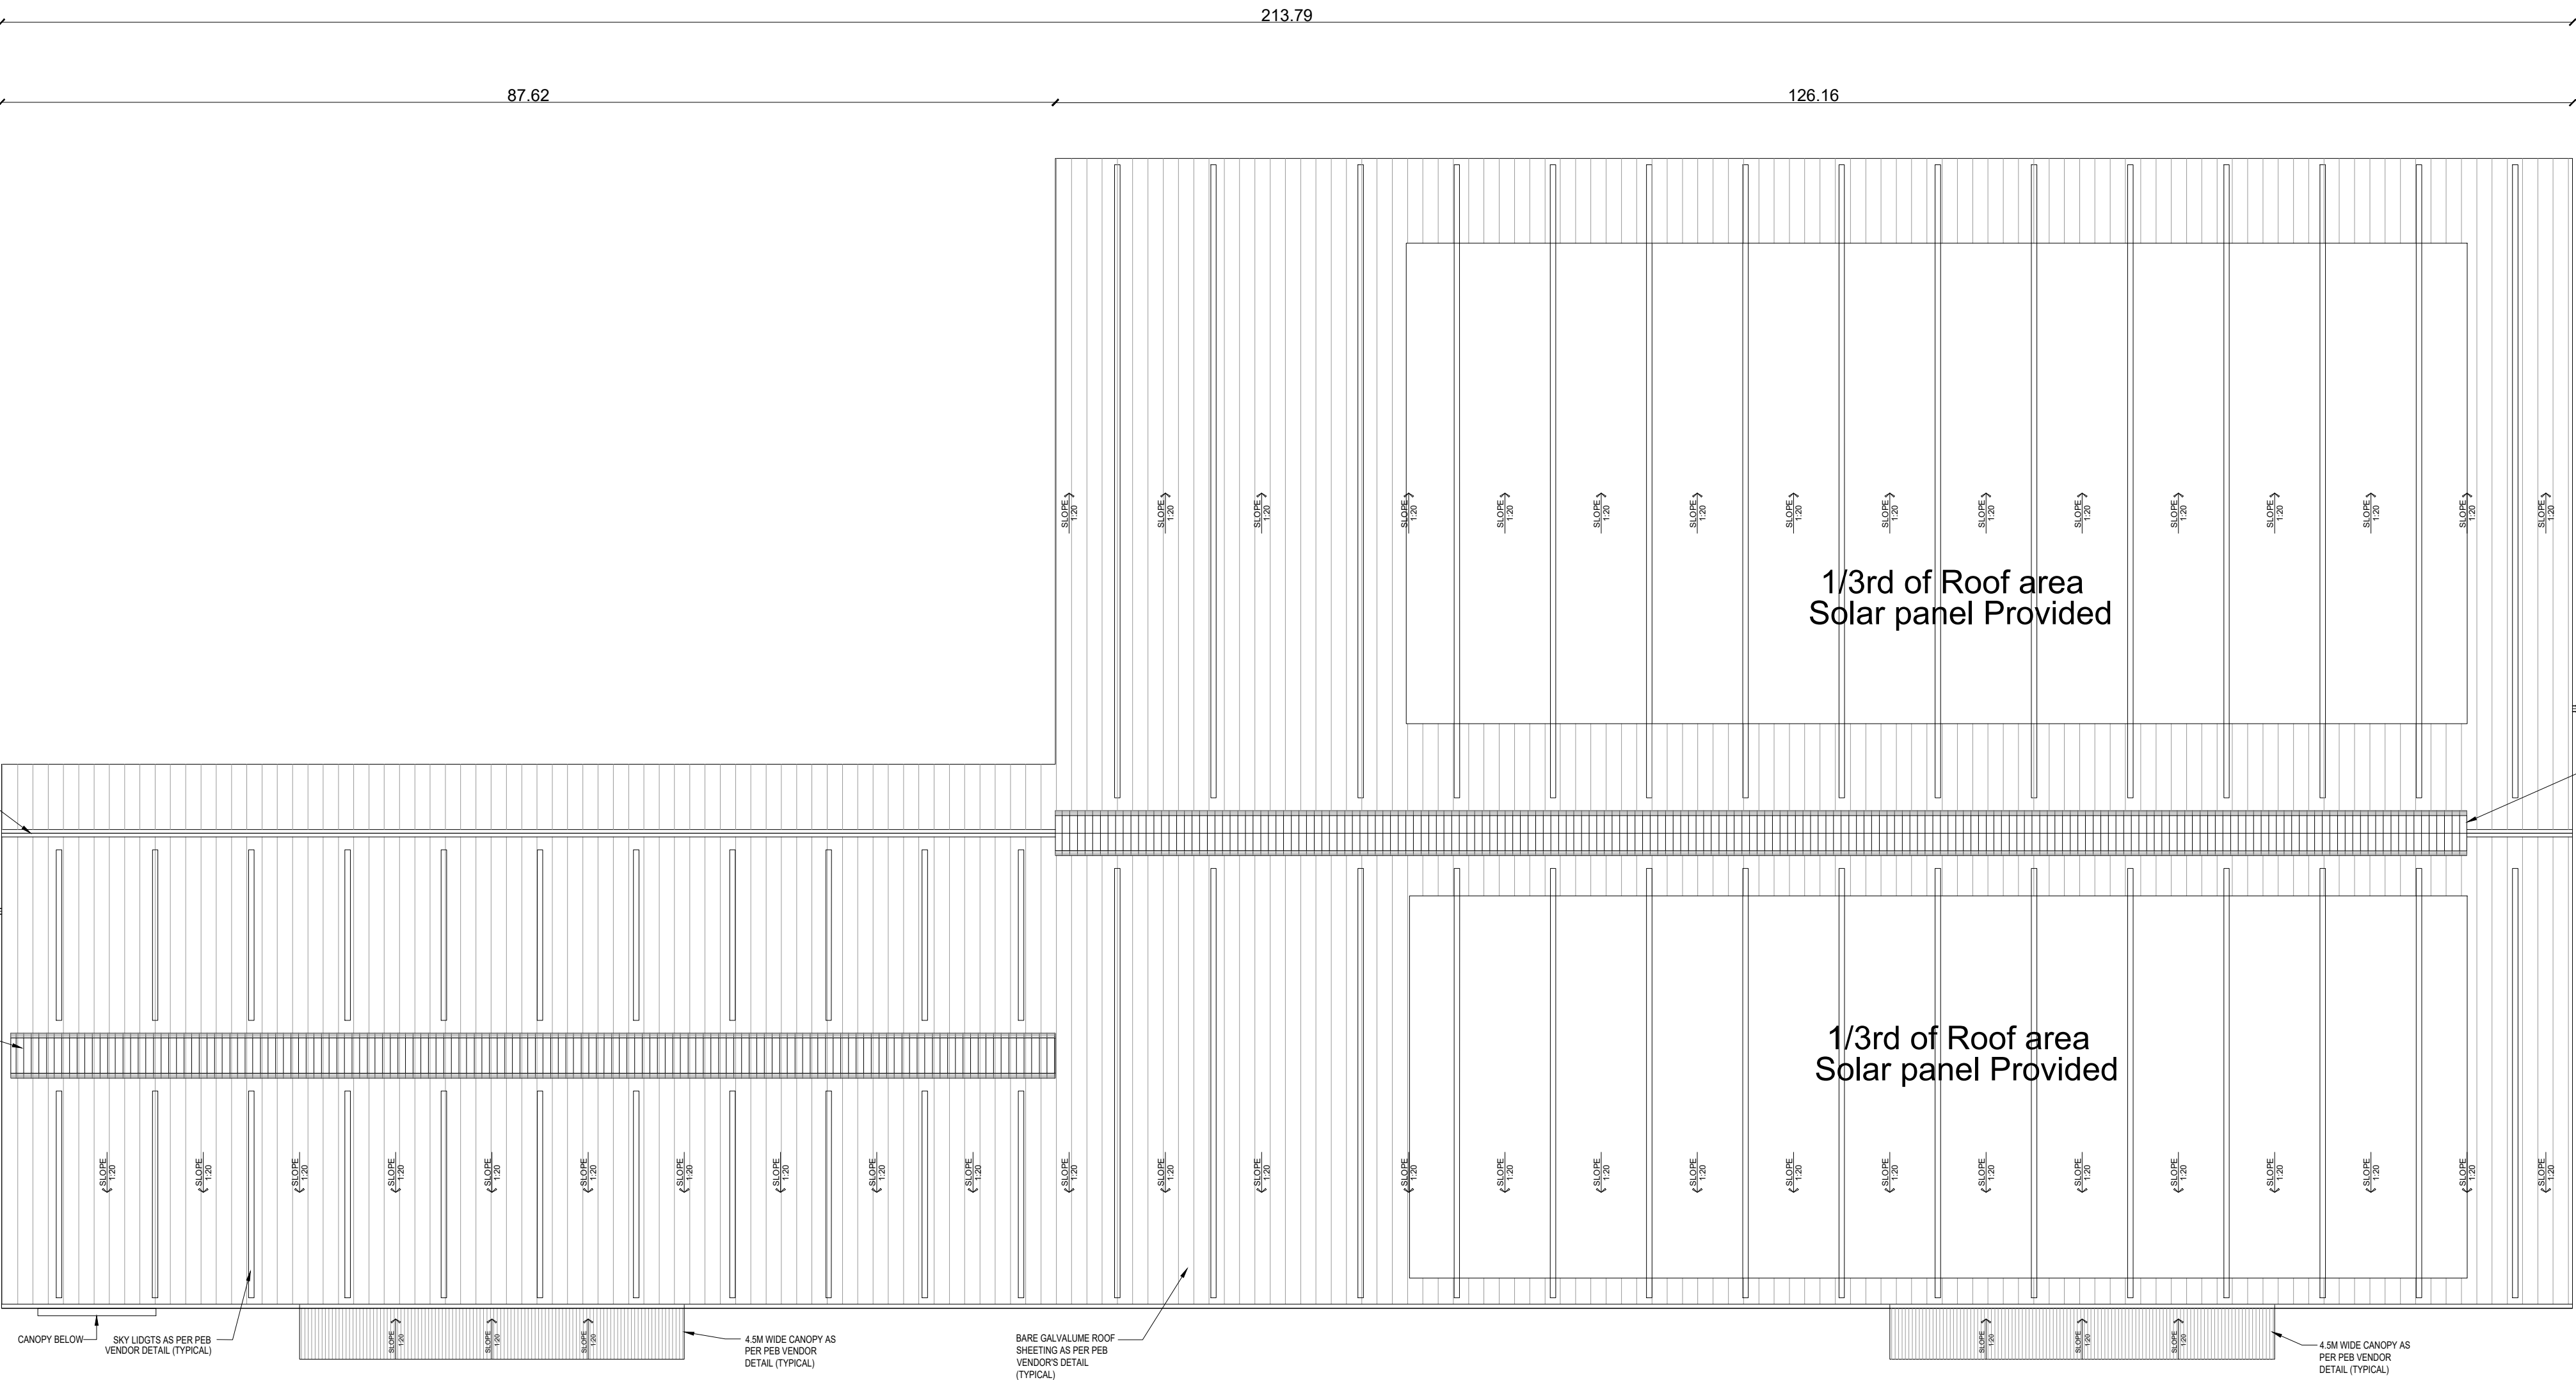

BUILDING - 3
ROOF PLAN

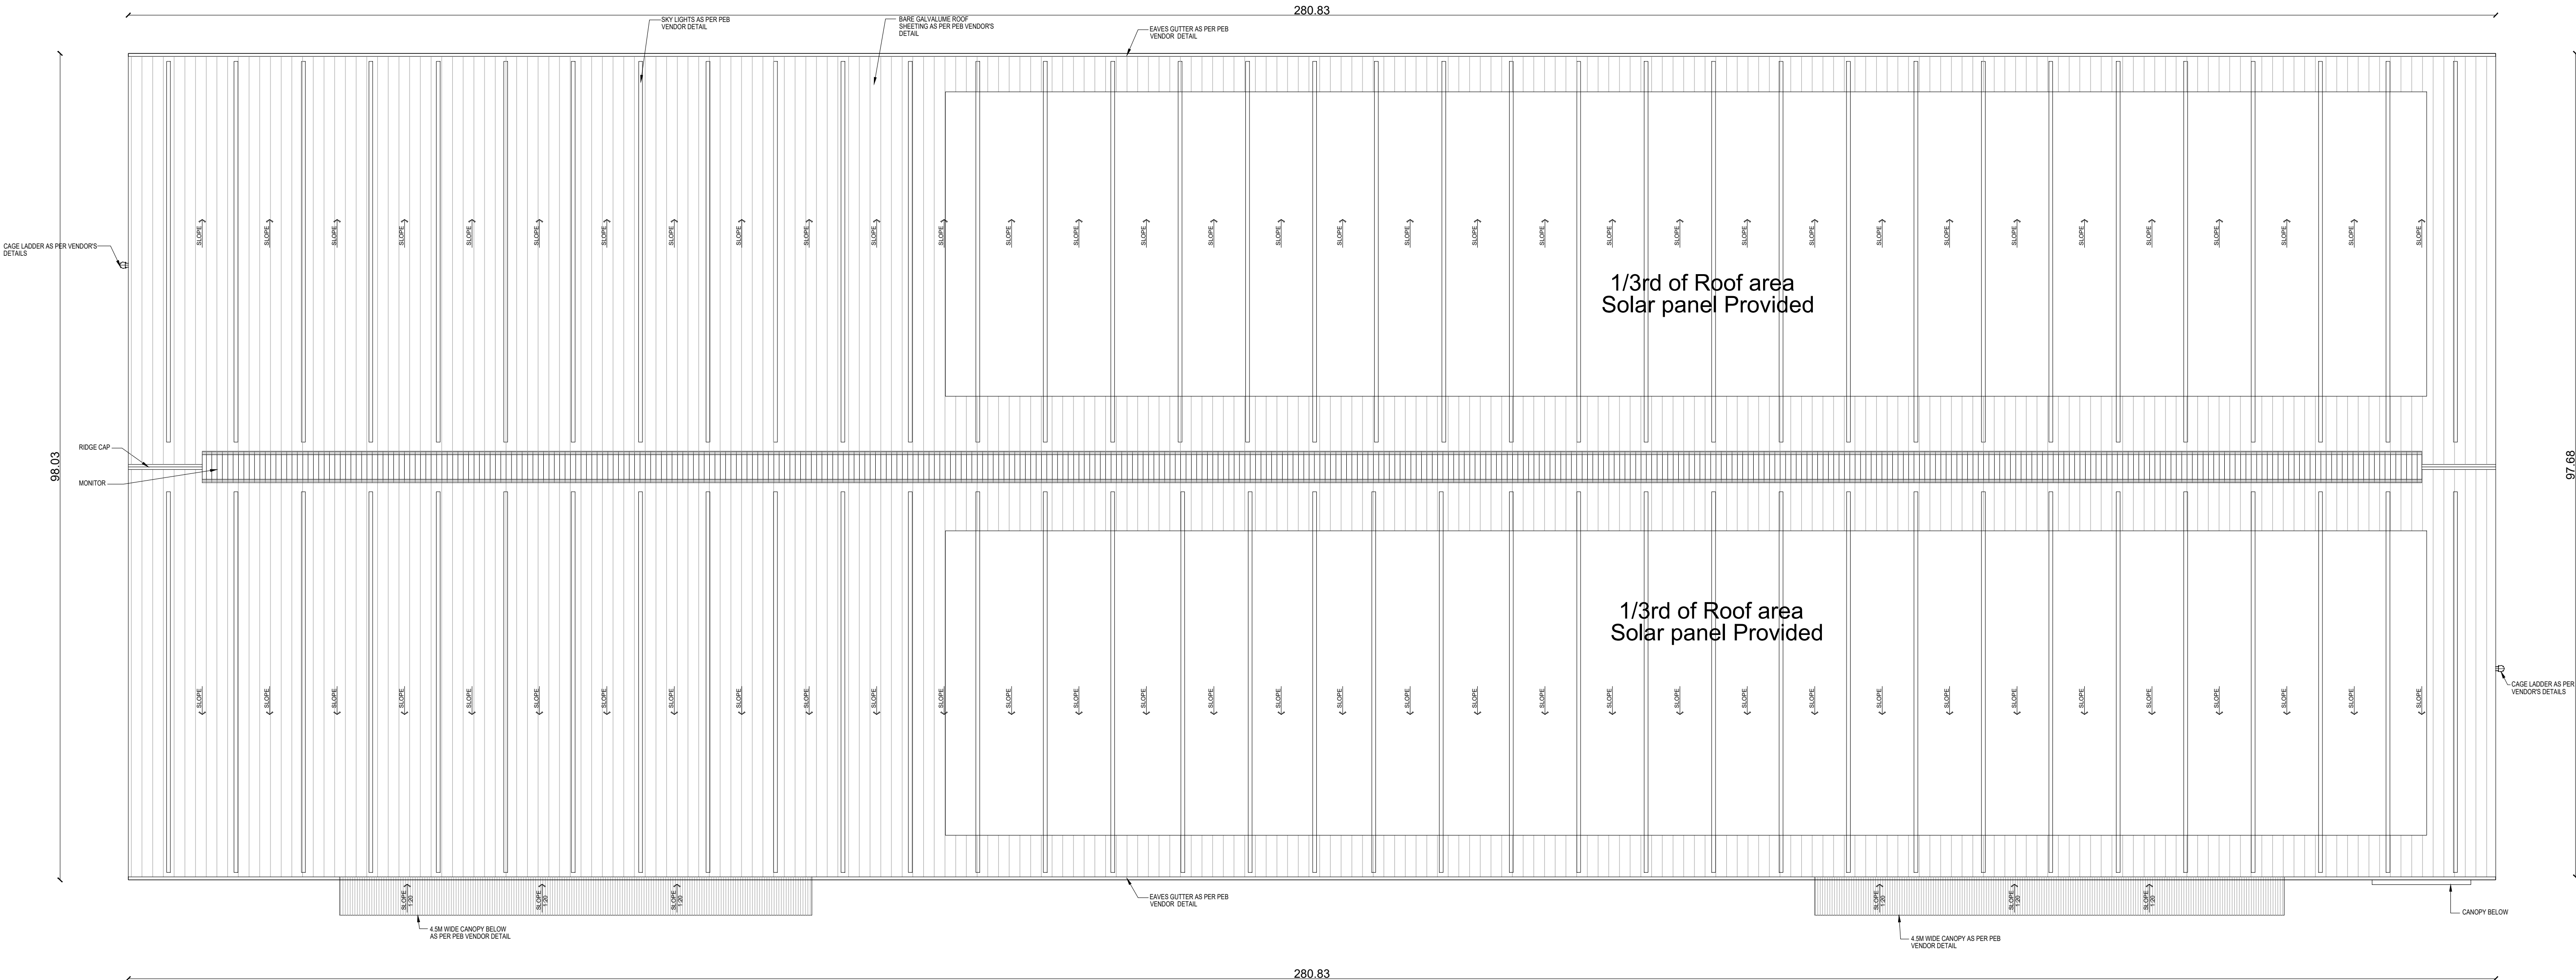

BUILDING - 4
ROOF PLAN

Plan Showing The Proposed Industrial Building at Survey No.238/4 , 238/6 , 240, 241/1 , 241/2A, 241/2B, 241/3, 242/1, 242/2, 242/3A, 242/3B, 242/4A1, 242/4A2, 242/4B4, 244/1, 244/2 , 244/3 , 244/4, 244/5, 245/1A, 245/1C, 245/2A, 245/3, 245/4, 246/1 , 246/2, 247/1A, 247/1B, 247/2A, 247/2B, 247/3, 247/4, 247/5, 247/6, 248/1, 248/2, 249/1, 249/2A, 249/2B, 249/2C, 249/3, 249/4 , 250/1A, 250/1B, 250/2, 250/3A, 251/1A, 251/2, 251/3, 251/4, 251/5, 251/6, 251/7, 252/1, 252/2 , 252/3, 252/4A, 252/4B, 282/1A , 282/1B, 301/1, 301/2, 302, 303, 304, 306/1, 306/2, 307/1A, 307/2A, 307/2B, 307/3A, 307/3B, 307/3C, 307/3D, 307/3E, 308, 309, 310/1, 310/2A, 310/2B, 310/3A, 310/3B, 310/3C1, 310/3C2, 310/4A, 310/4B1A, 310/4B1B, 310/4B2, 311/1, 311/2A1, 311/2A2, 311/2B, 312/1, 312/2, 313, 314/1, 314/2, 315/1A, 315/1B, 315/2 , 315/4B, 315/4C, 315/5A, 315/6A, 315/6B, 315/7A, 315/7B, 315/7C. Ullavur Village, Walajabad Taluk, Kancheepuram District.

APPLICANT :

For Indospace Park Oragadam V Phase 1 Private Limited
Authorized Signatory
For Indospace Park Oragadam V Phase 2 Private Limited
Authorized Signatory

ARCHITECT :

VAISHNAVI B.Arch.,
MEMBER COUNCIL OF ARCHITECTURE
CA/2017/85328
dhishticone@gmail.com

LBS/ENGINEER:

Er. S.UDHAYAKUMAR, BE.,M.Tech (Struct)
Reg. Structural Eng. DTCP - CGLRGM/SE/GR - 1/2019/05/003
No: 20, 4th Cross Street, Anna Nagar, Chengalpattu,
E-Mail : anjucorstructions@gmail.com, Mob : 9443101912

TITLE :



BUILDING- 3 & 4
ROOF PLAN

LEGEND :


PROPOSED BUILDING

SCALE : 1:300


SHEET : 07/08

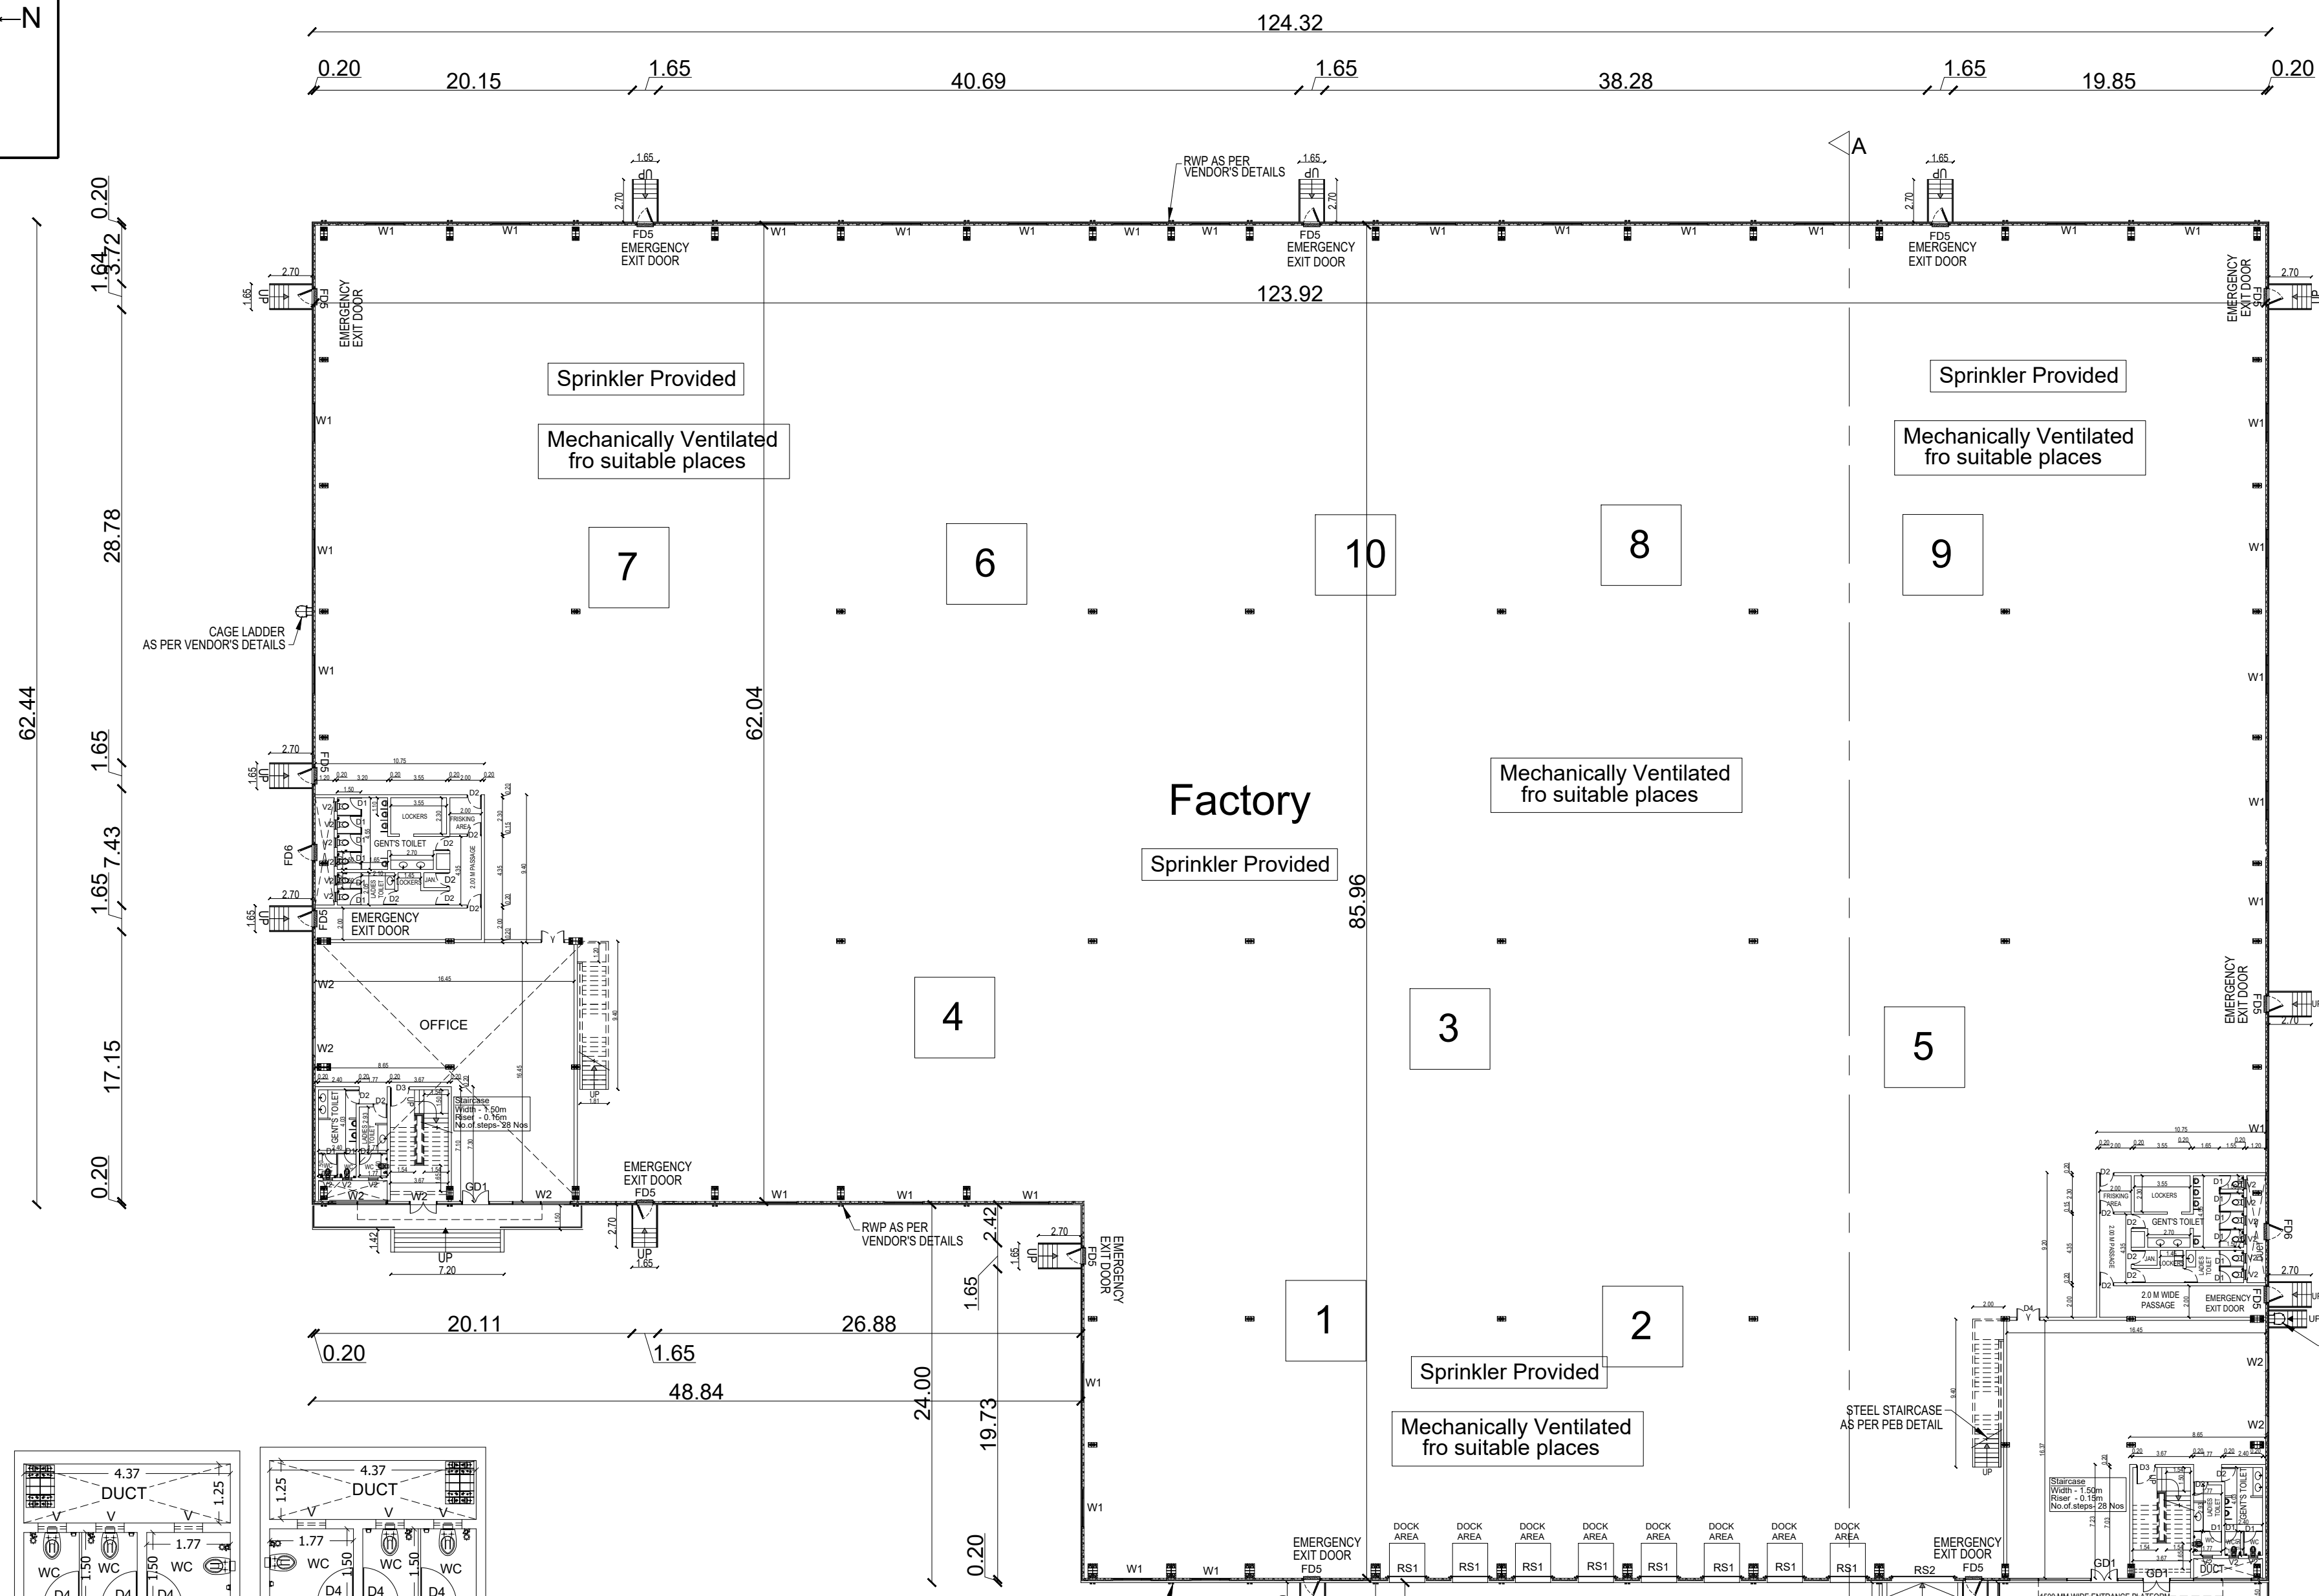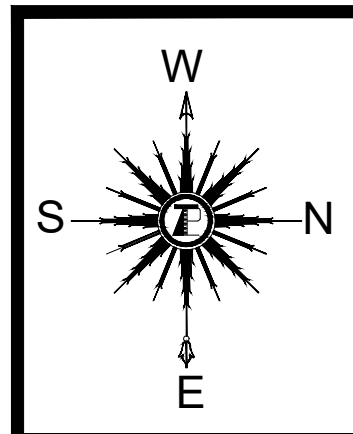


GROUND FLOOR PLAN (FACTORY)

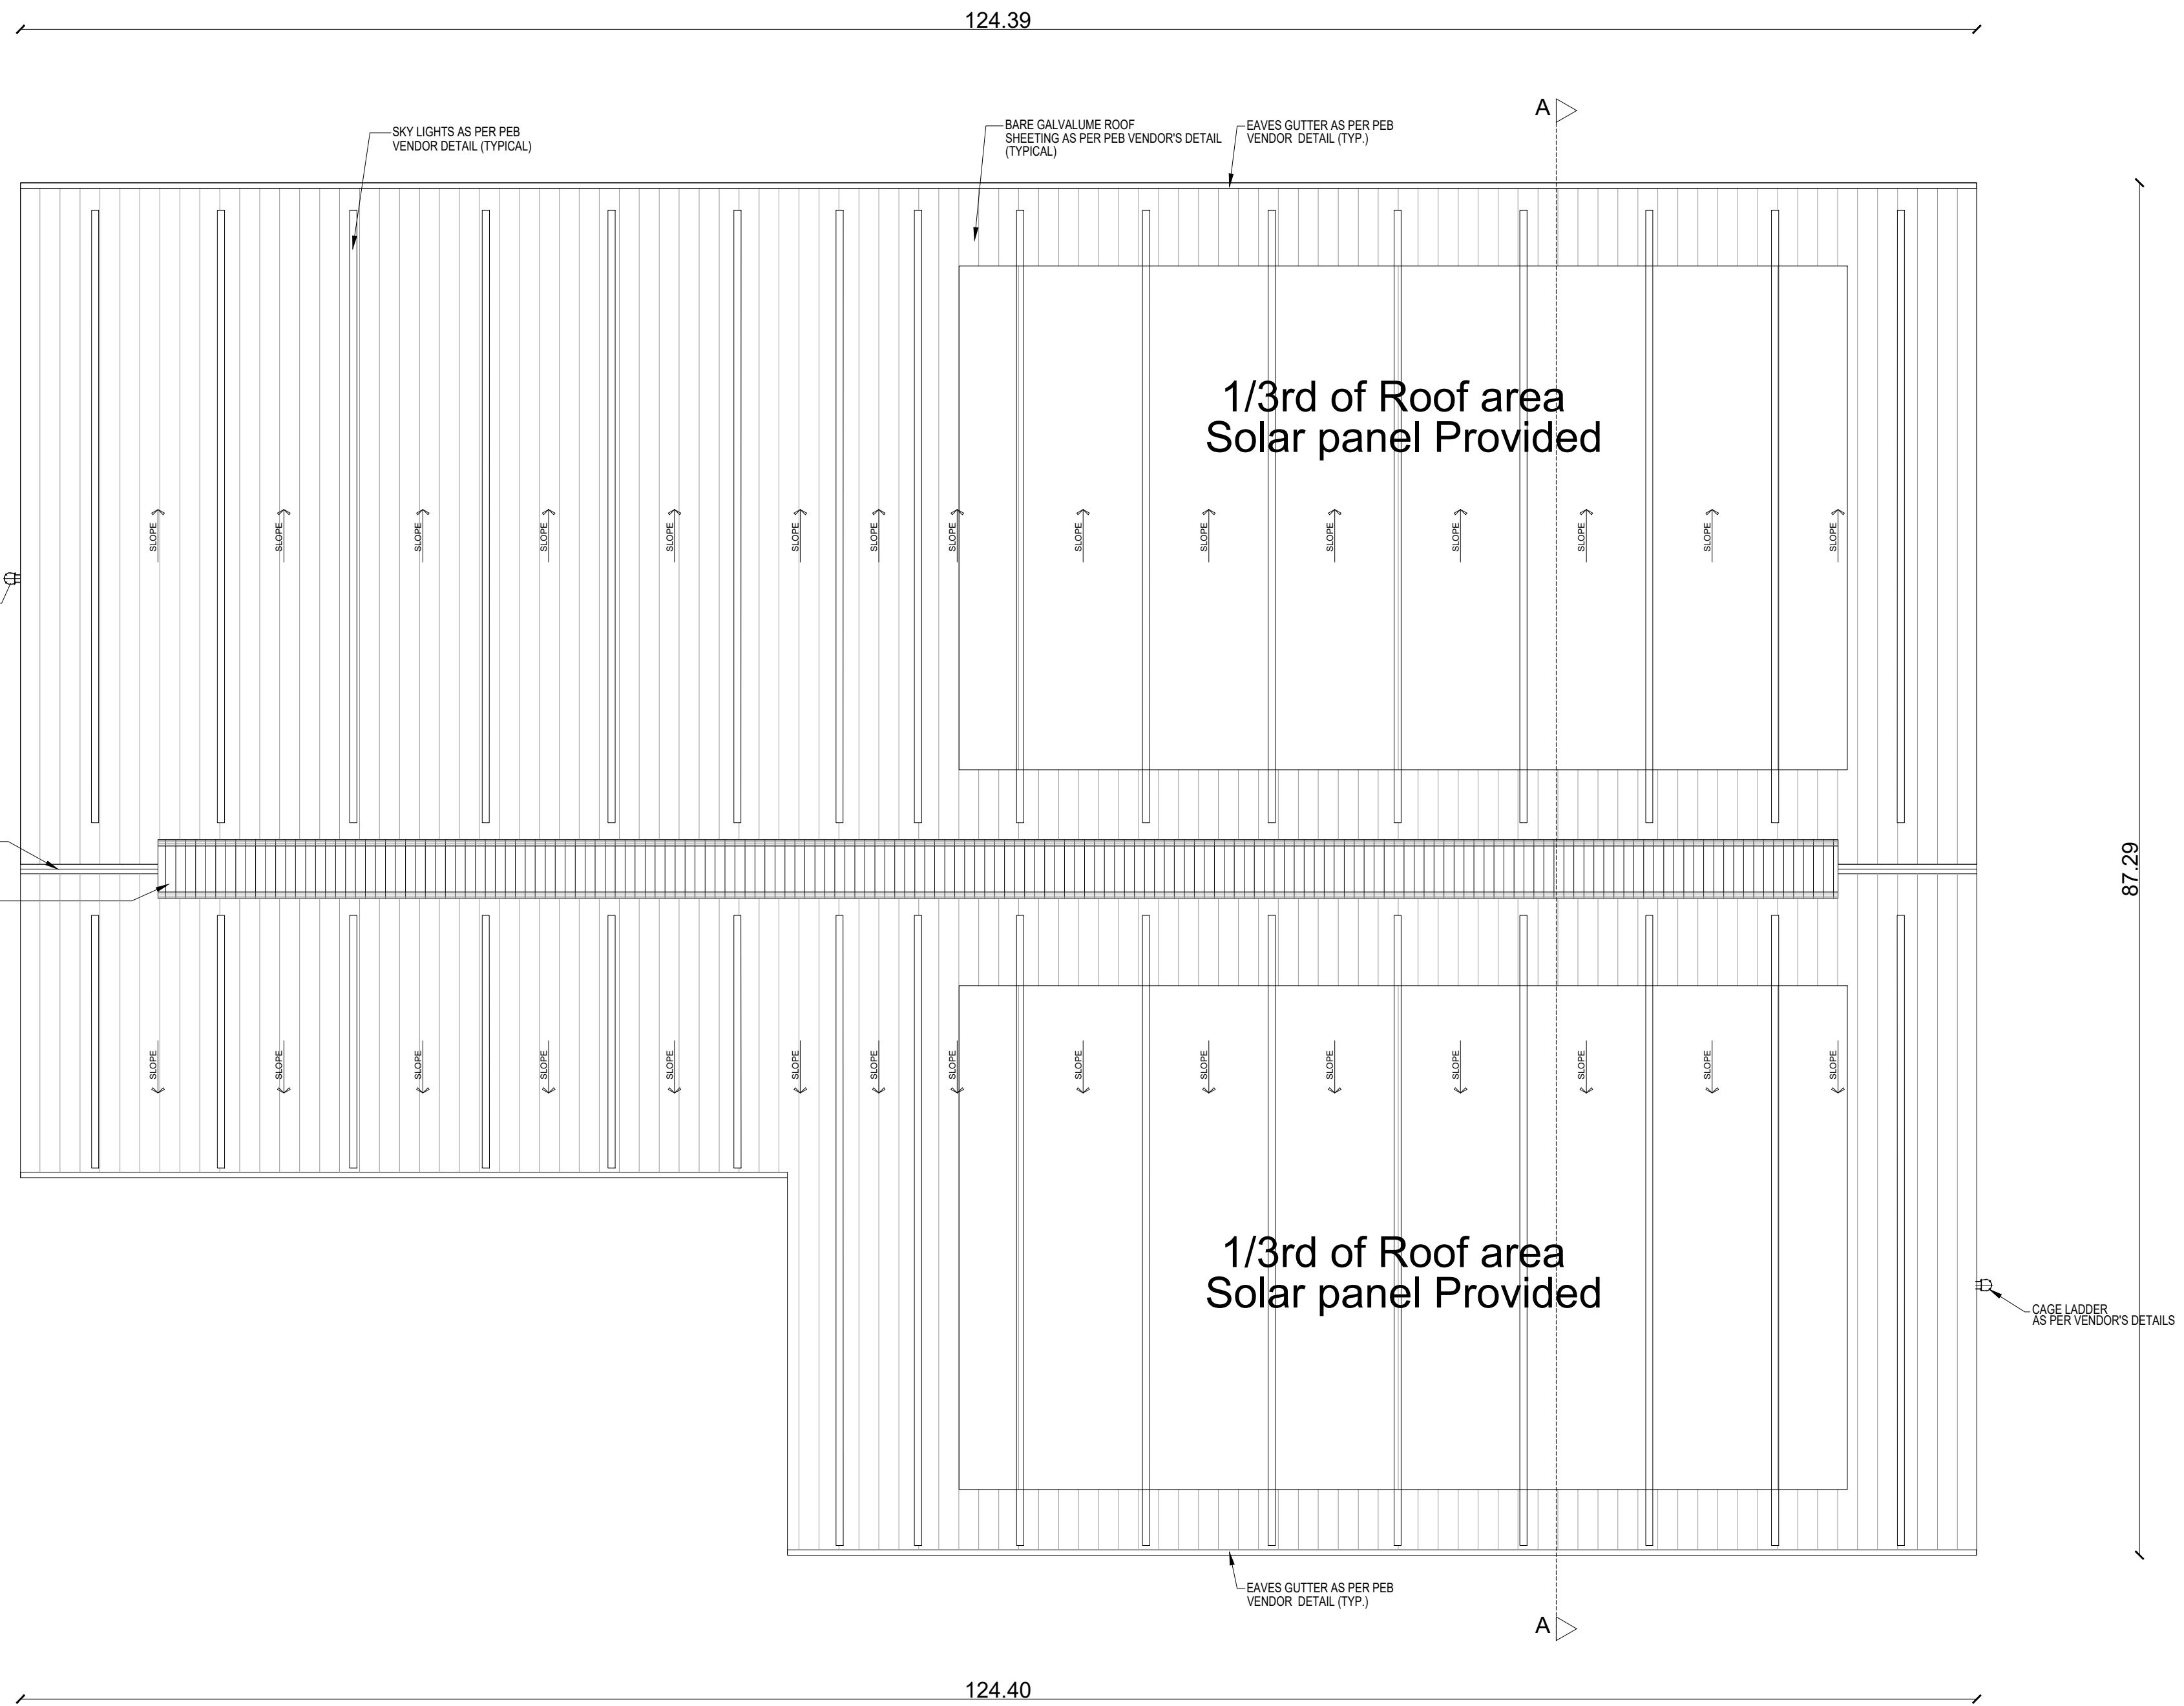


ROOF FLOOR PLAN (FACTORY)

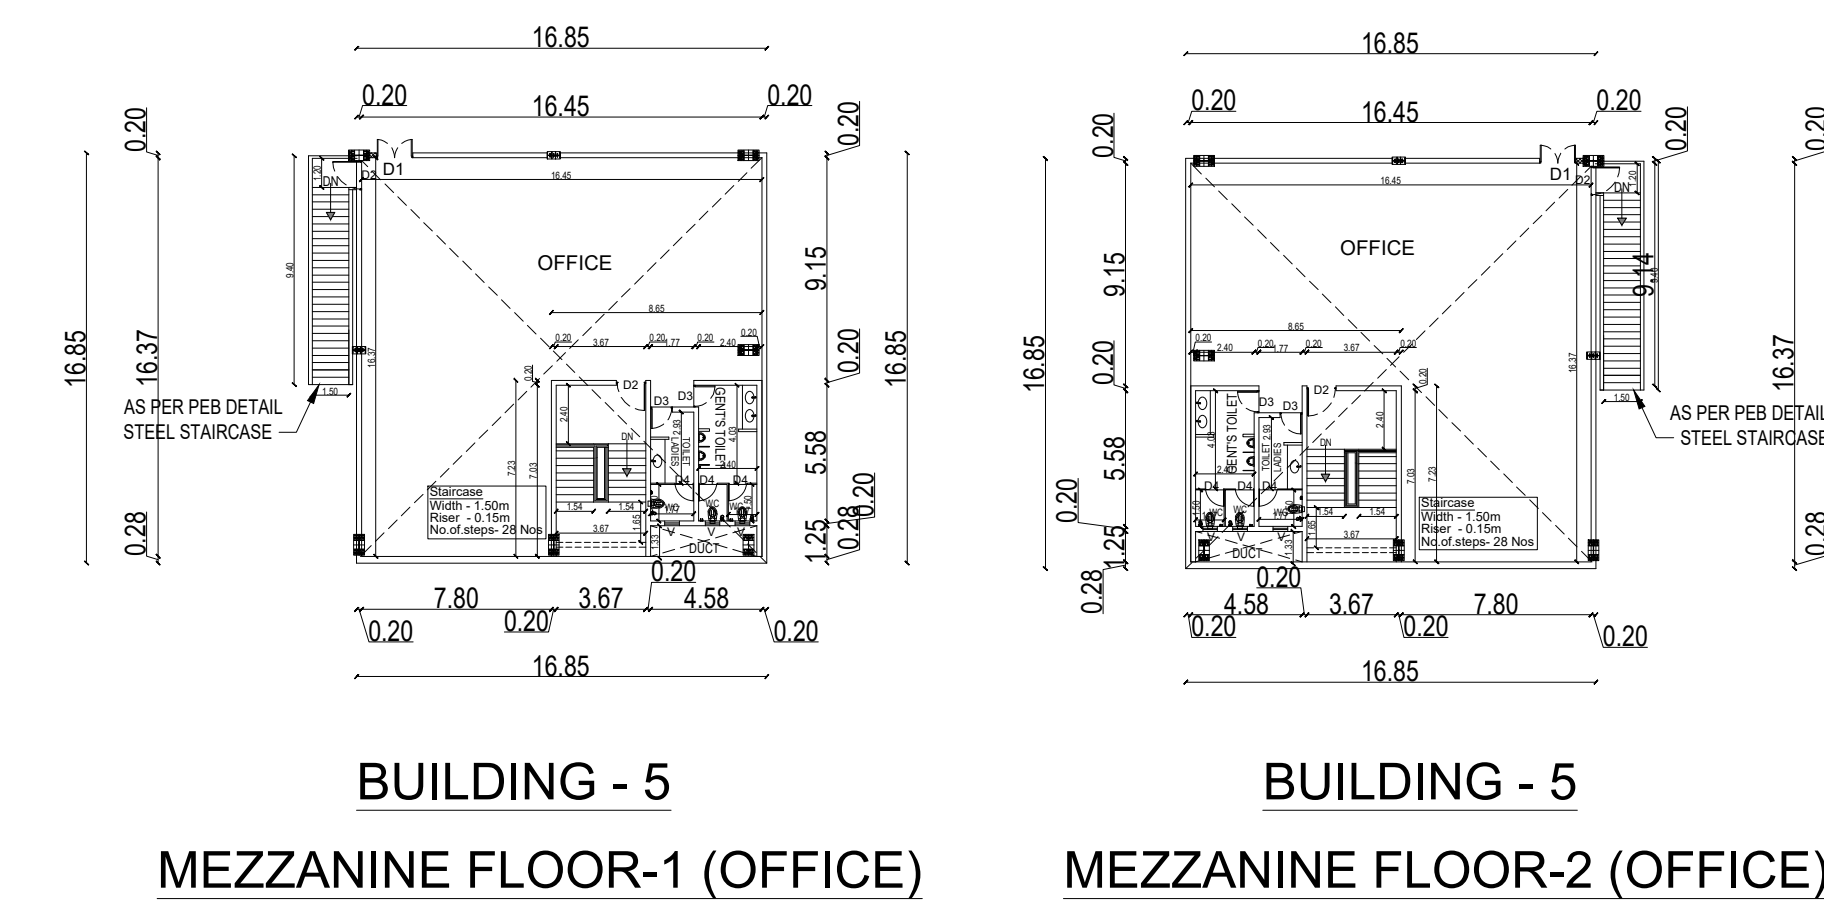

List of machineries				
SLno.	Name of machineries	Nos	HP	Total HP
1	RBD -1 machine	1	80	80
2	Drum rewiner	1	20	20
3	GI rewiner	1	10	10
4	Bobbin rewiner	1	10	10
5	Electric wire rope hoist	1	10	10
6	Air compressor	1	10	10
7	Submersible pump	1	5	5
8	800 kva DG	1		
9	Laser tube cutting machine	1	50	50
10	EOT 5 ton	1	5	5
Total HP				200

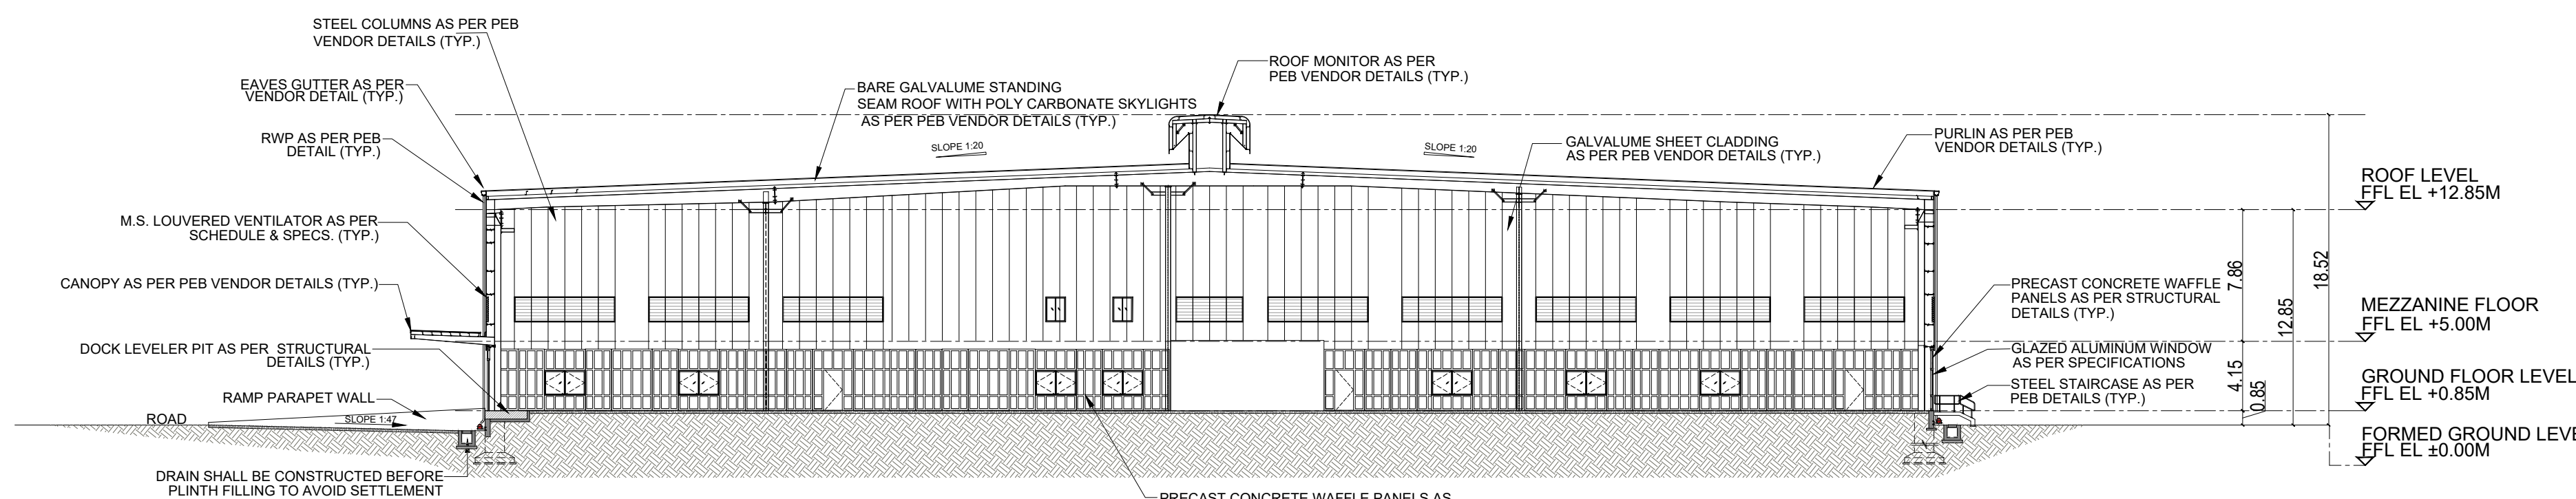

SECTION A-A

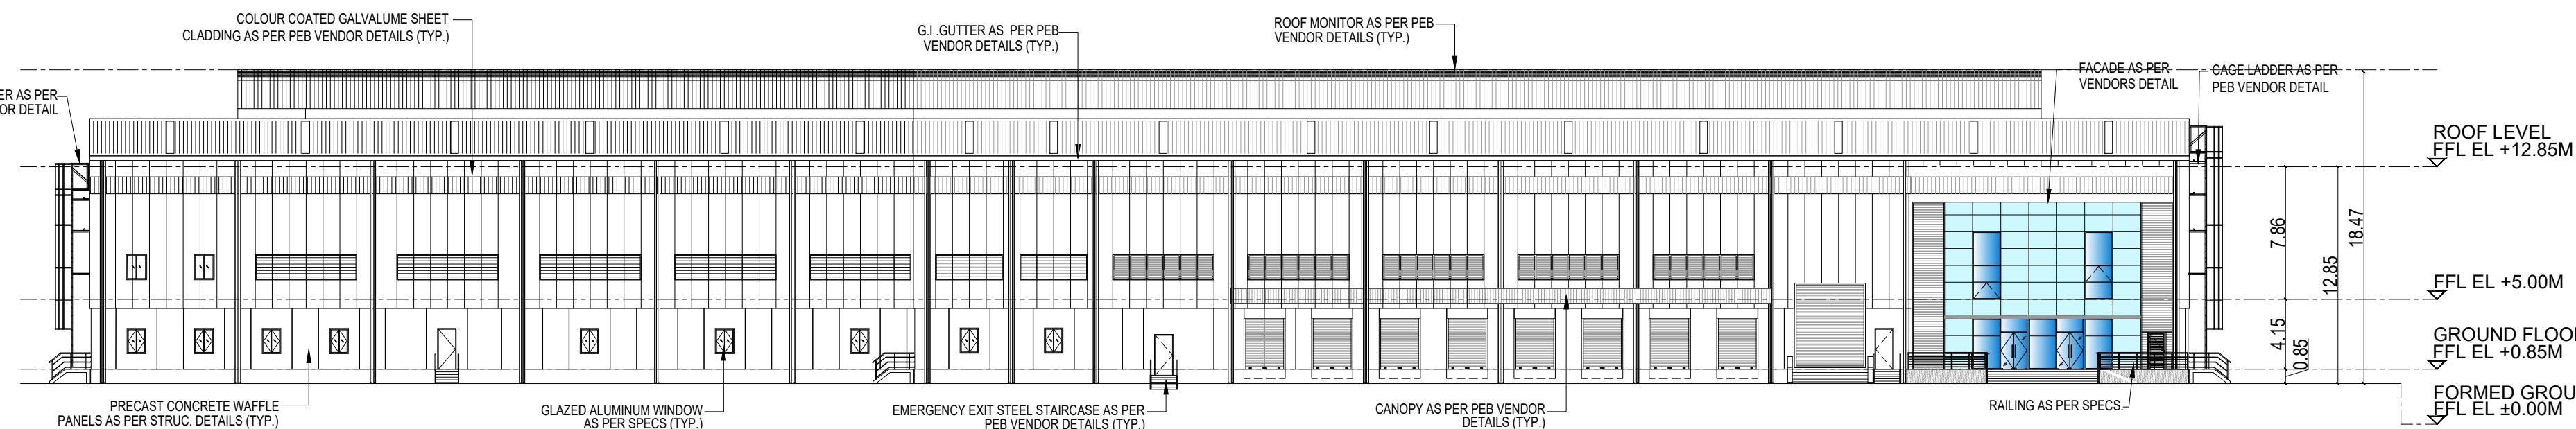

ELEVATION

Note : Sprinkler System Provided in all the Buildings

Plan Showing The Proposed Industrial Building at Survey No.238/4 , 238/6 , 240, 241/1 , 241/2A, 241/2B, 241/3, 242/1, 242/2, 242/3A, 242/3B, 242/4A1, 242/4A2, 242/4B4, 244/1, 244/2 , 244/3 , 244/4, 244/5, 245/1A, 245/1C, 245/2A, 245/3, 245/4, 246/1 , 246/2, 247/1A, 247/1B, 247/2A, 247/2B, 247/3, 247/4, 247/5, 247/6, 248/1, 248/2, 249/1, 249/2A, 249/2B, 249/2C, 249/3, 249/4 , 250/1A, 250/1B, 250/2, 250/3A, 251/1A, 251/2, 251/3, 251/4, 251/5, 251/6, 251/7, 252/1, 252/2 , 252/3, 252/4A, 252/4B, 282/1A, 282/1B, 301/1, 301/2, 302, 303, 304, 306/1, 306/2, 307/1A, 307/2A, 307/2B, 307/3A, 307/3B, 307/3C, 307/3D, 307/3E, 308, 309, 310/1, 310/2A, 310/2B, 310/3A, 310/3B, 310/3C1, 310/3C2, 310/4A, 310/4B1A, 310/4B1B, 310/4B2, 311/1, 311/2A1, 311/2A2, 311/2B, 312/1, 312/2, 313, 314/1, 314/2, 315/1A, 315/1B, 315/2 , 315/4B, 315/4C, 315/5A, 315/6A, 315/6B, 315/7A, 315/7B, 315/7C. Ullavur Village, Walajabad Taluk, Kancheepuram District.

SCHEDULE OF JOINERY			
TYPE	PARTICULARS	WIDTH(m)	HT (m)
RS1	ROLLING SHUTTER	2.44	3.00
RS2	ROLLING SHUTTER	4.00	5.00
GD1	GLAZING DOUBLE LEAF DOOR	1.50	2.20
FD5	FIRE DOOR	1.11	2.41
FD6	ALUMINUM LOUVERED DOOR	1.11	2.41
D1	DOOR	0.75	2.10
D2	DOOR	0.90	2.10
D3	DOOR	1.20	2.20
D4	DOOR	1.50	2.20
W1	WINDOW	2.45	1.50
W2	WINDOW	1.11	1.50
V1	LOUVERED VENTILATOR	6.00	1.50
V2	VENTILATOR	0.60	0.90
V3	LOUVERED VENTILATOR	4.00	1.50

APPLICANT :

For Indospace Park Oragadam V Phase 1 Private Limited
Authorized Signatory

For Indospace Park Oragadam V Phase 2 Private Limited
Authorized Signatory

ARCHITECT :

VAISHNAVI B.Arch.,
MEMBER COUNCIL OF ARCHITECTURE
CA/2017/165326
dhishticone@gmail.com

LBS/ENGINEER:

Er. S.UDHAYAKUMAR, BE,M.Tech (Struct)
Reg. Structural Eng. DTCP - CGLRGM/SE/IGR - 1/2019/05/003
No: 20, 4th Cross Street, Anna Nagar, Chengalpattu,
E-Mail : anjucorstructions@gmail.com. Mob : 9443101912

TITLE :

BUILDING-5
GROUND FLOOR PLAN,ROOF PLAN
ELEVATION & SECTION


LEGEND :

PROPOSED BUILDING

SCALE : 1:300

SHEET : 08/08

SANITARY DETAILS				
PERSON		MALE		FEMALE
REQUIRED	PROVIDED	REQUIRED	PROVIDED	REQUIRED
WC	5	14	04	06
WASH BASIN	6	12	03	05
URINALS	5	14	-	-
PROPOSED AIR COMPRESSORS				
BUILDINGS				HORSE POWER
BUILDING - 5				200 HP
MAN POWER DETAILS :				
TOTAL NO OF PERSONS				220 Nos
Total No.Of.Persons		Male	Female	
		145 Nos	75 Nos	

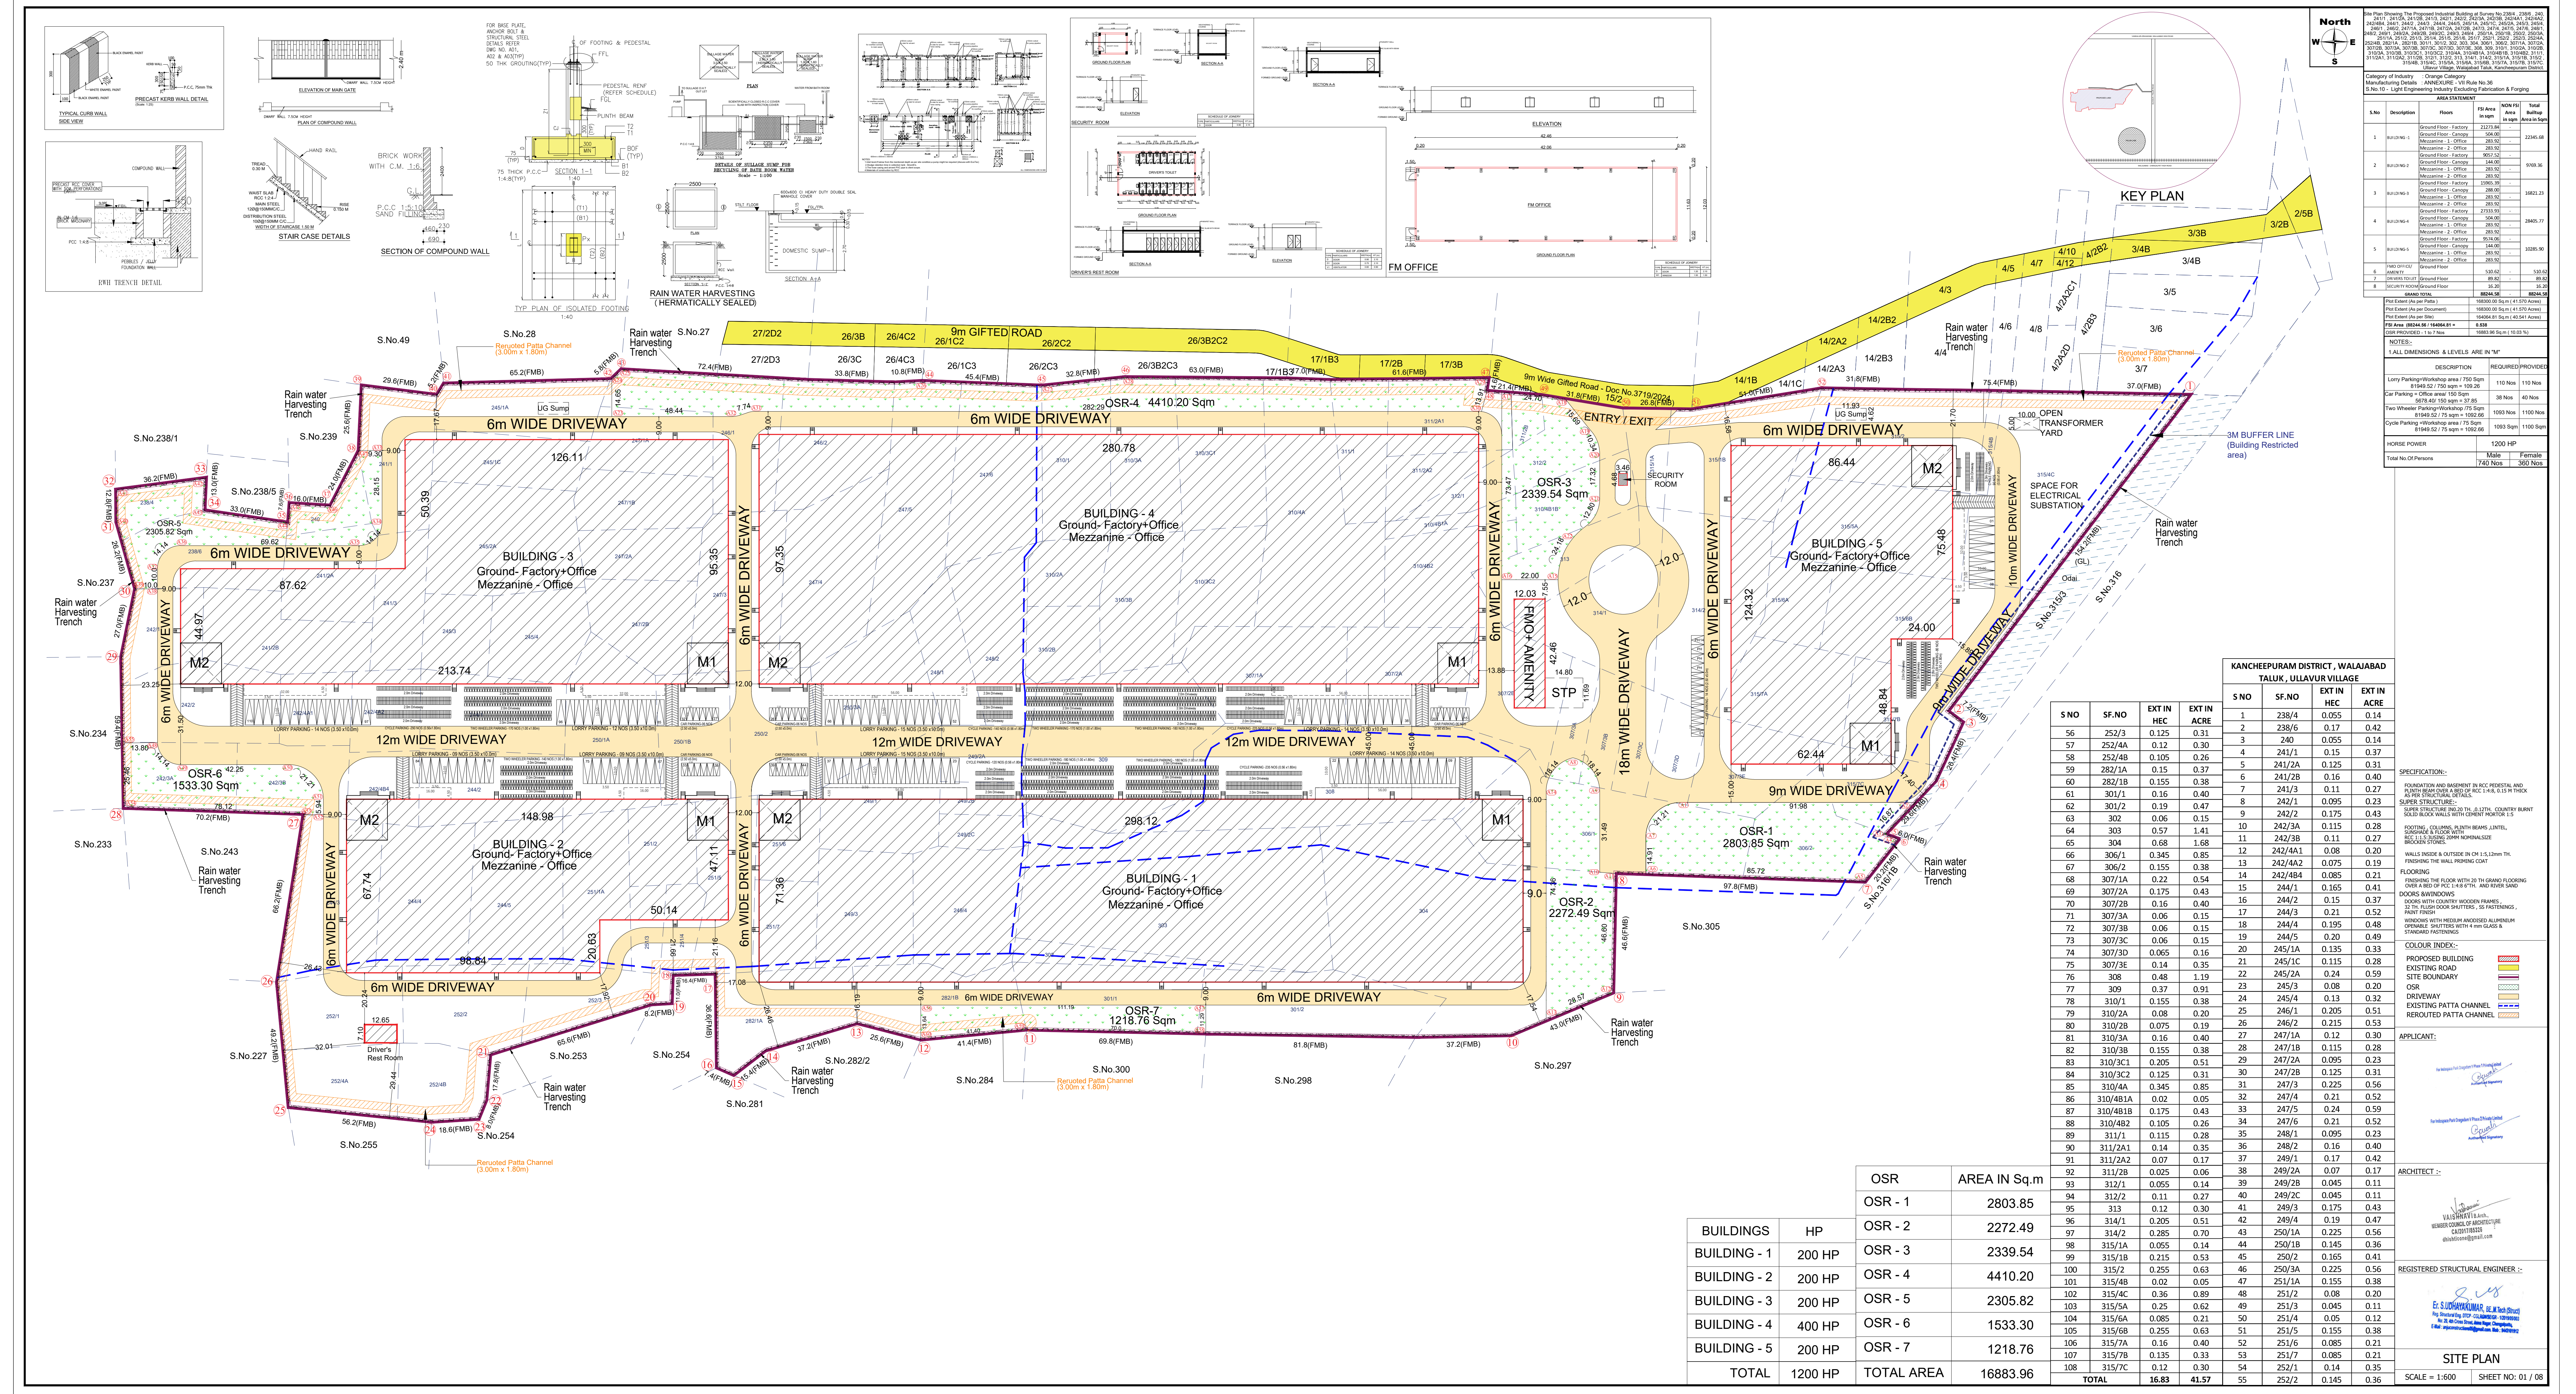

BUILDINGS	HP	AREA IN Sq.m	
		OSR	AREA
BUILDING - 1	200 HP	OSR - 1	2803.85
		OSR - 2	2272.49
BUILDING - 2	200 HP	OSR - 3	2339.54
		OSR - 4	4410.20
BUILDING - 3	200 HP	OSR - 5	2305.82
		OSR - 6	1533.30
BUILDING - 4	200 HP	OSR - 7	1218.76
		TOTAL	16883.96

KANCHEEPURAM DISTRICT, WALAJABAD TALUK, ULLAVUR VILLAGE			
S.NO	SF.NO	EXT IN HEC	EXT IN ACRE
1	238/4	0.055	0.14
2	238/6	0.17	0.42
3	240	0.055	0.14
4	241/1	0.15	0.37
5	241/2A	0.125	0.31
6	241/2B	0.16	0.40
7	241/3	0.11	0.27
8	242/1	0.095	0.23
9	242/2	0.175	0.43
10	242/3A	0.115	0.28
11	242/3B	0.11	0.27
12	242/4A	0.08	0.20
13	242/4A2	0.075	0.19
14	242/4B	0.085	0.21
15	244/1	0.165	0.41
16	244/2	0.15	0.37
17	244/3	0.21	0.52
18	244/4	0.195	0.48
19	244/5	0.20	0.49
20	245/1A	0.135	0.33
21	245/1C	0.115	0.28
22	245/2A	0.24	0.59
23	245/3	0.08	0.20
24	245/4	0.13	0.32
25	246/1	0.205	0.51
26	246/2	0.215	0.53
27	247/1A	0.12	0.30
28	247/1B	0.115	0.28
29	247/2A	0.095	0.23
30	247/2B	0.125	0.31
31	247/3	0.225	0.56
32	247/4	0.21	0.52
33	247/5	0.24	0.59
34	247/6	0.21	0.52
35	248/1	0.095	0.23
36	248/2	0.16	0.40
37	249/1	0.17	0.42
38	249/2A	0.07	0.17
39	249/2B	0.045	0.11
40	249/2C	0.045	0.11
41	249/3	0.175	0.43
42	249/4	0.19	0.47
43	250/1A	0.225	0.56
44	250/1B	0.145	0.36
45	250/2	0.165	0.41
46	250/3A	0.225	0.56
47	251/1A	0.155	0.38
48	251/2	0.08	0.20
49	251/3	0.045	0.11
50	251/4	0.05	0.12
51	251/5	0.155	0.38
52	251/6	0.085	0.21
53	251/7	0.085	0.21
54	251/8	0.12	0.30
55	252/2	0.145	0.36

Category of Industry				Change Category	
Manufacturing (A) - 10000 Sq. Ft. or More				Manufacturing (B) - 10000 Sq. Ft. or More	
E No. 1				E No. 2	
Lift - Long/Highway Industry				Lift - Long/Highway Industry	
Job Information					
S.No	Description	Floor Area	Floor Area in Sq. Ft.	Room No. 1	Room No. 2
1	Building - 1	2339.54	2339.54	2339.54	2339.54
2	Building - 2	2305.82	2305.82	2305.82	2305.82
3	Building - 3	2305.82	2305.82	2305.82	2305.82
4	Building - 4	2305.82	2305.82	2305.82	2305.82
174	Building - 174	2305.82	2305.82	2305.82	2305.82
175	Building - 175	2305.82			

Eight ways to know a piece of land before you pay for it.

This report covers one part of the picture. These cover the rest, drawn from the same government records, for any property in Tamil Nadu.

LandLens One

Ask anything about a property and get an answer grounded in live government records, with the sources shown.

[/landlens/one](#)



Verify My Land

Every record check run on one property and returned as a single report.

[/landlens/verify-my-land](#)



Legal Opinion

An advocate's written opinion on the title, built on the records we pull for it.

[/landlens](#)



One Map

Every layer on one map: the parcel, its boundary, zoning, water bodies and what sits around it.

[/landlens/one/map](#)



PriceMap

What land actually changed hands for around this plot, taken from the registered deeds.

[/landlens/pricemap](#)



Build Scope

What you are allowed to build here: floor space, height, coverage and setbacks.

[/landlens/build-scope](#)



Property Tracker

Watch a property and hear about it when something new is registered against it.

[/landlens/property-tracker](#)



Deal Room

Run the transaction in one place: documents, stamping, signatures and the parties.

[/landlens/deal-room](#)



Twenty-four checks you can run yourself, at no cost.

Records and verification

The registers themselves, read for you.

Encumbrance Certificate

Patta and Chitta

Field Measurement Sketch

EC Analyzer

Bank charge check

Court case search

Seller background check

Approval check by survey

Zoning and land use

What the plan says can happen on this land.

Land use zone finder

CMDA land use check

Coastal regulation zone

Master plan check

Water bodies finder

Airport height clearance

Value and duty

What it is worth and what it costs to register.

Guideline value by street

Guideline value by survey

Stamp duty and registration fees

Capital gains

Floor space index

Area unit converter

Registers and directories

Who holds it, and which office keeps the record.

Find your registering office

Temple property check

Waqf property check

RERA register



Every free tool
/tools



Services we run
for you
/services



The LandLens
suite
/landlens/one



Every claim in this document traces back to a government record.

Legal opinions, due diligence and title verification

Building plan, layout and sub-division approvals

Completion and occupancy certificates, regularisation

Escrow, negotiation and NRI property management

Land survey, soil testing, architecture and construction

Verified RealEstate
3/350/2 Mettukuppam,
OMR Thoraipakkam,
Chennai 600 097, India
hello@verified.realestate
+91 9996 12 9996

Prepared from the registers named on the page each finding sits on. Where a register could not be read, this document says so in its place rather than leaving the gap to be read as a clean result.

