

PP

APPROVAL RECORD

Planning Permission

Gramam

Kancheepuram district, Tamil Nadu

APPROVAL TYPE

Building Plan

ISSUING AUTHORITY




Rural Panchayat

PURPOSE

Industrial

The approval as the planning authority issued it, reproduced in full behind this page.

An approval speaks to what was sanctioned, not to what was built. Completion is a separate record.

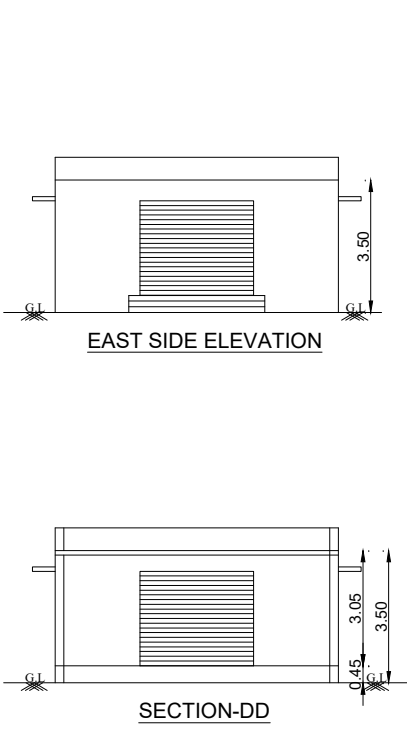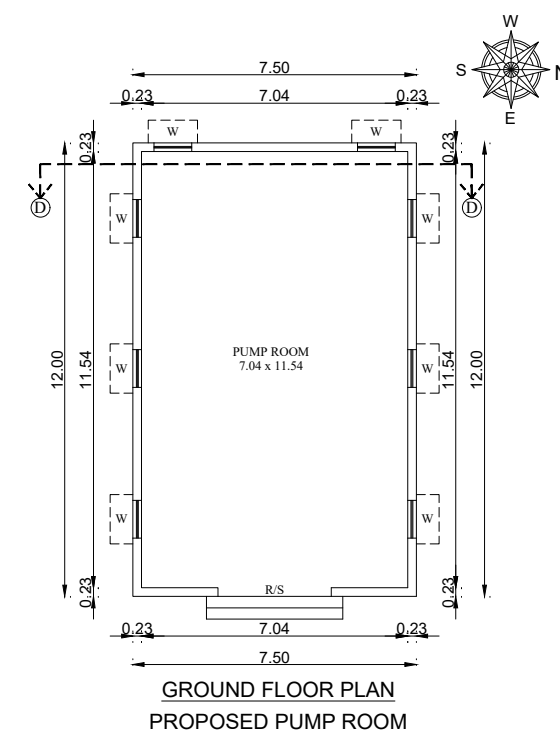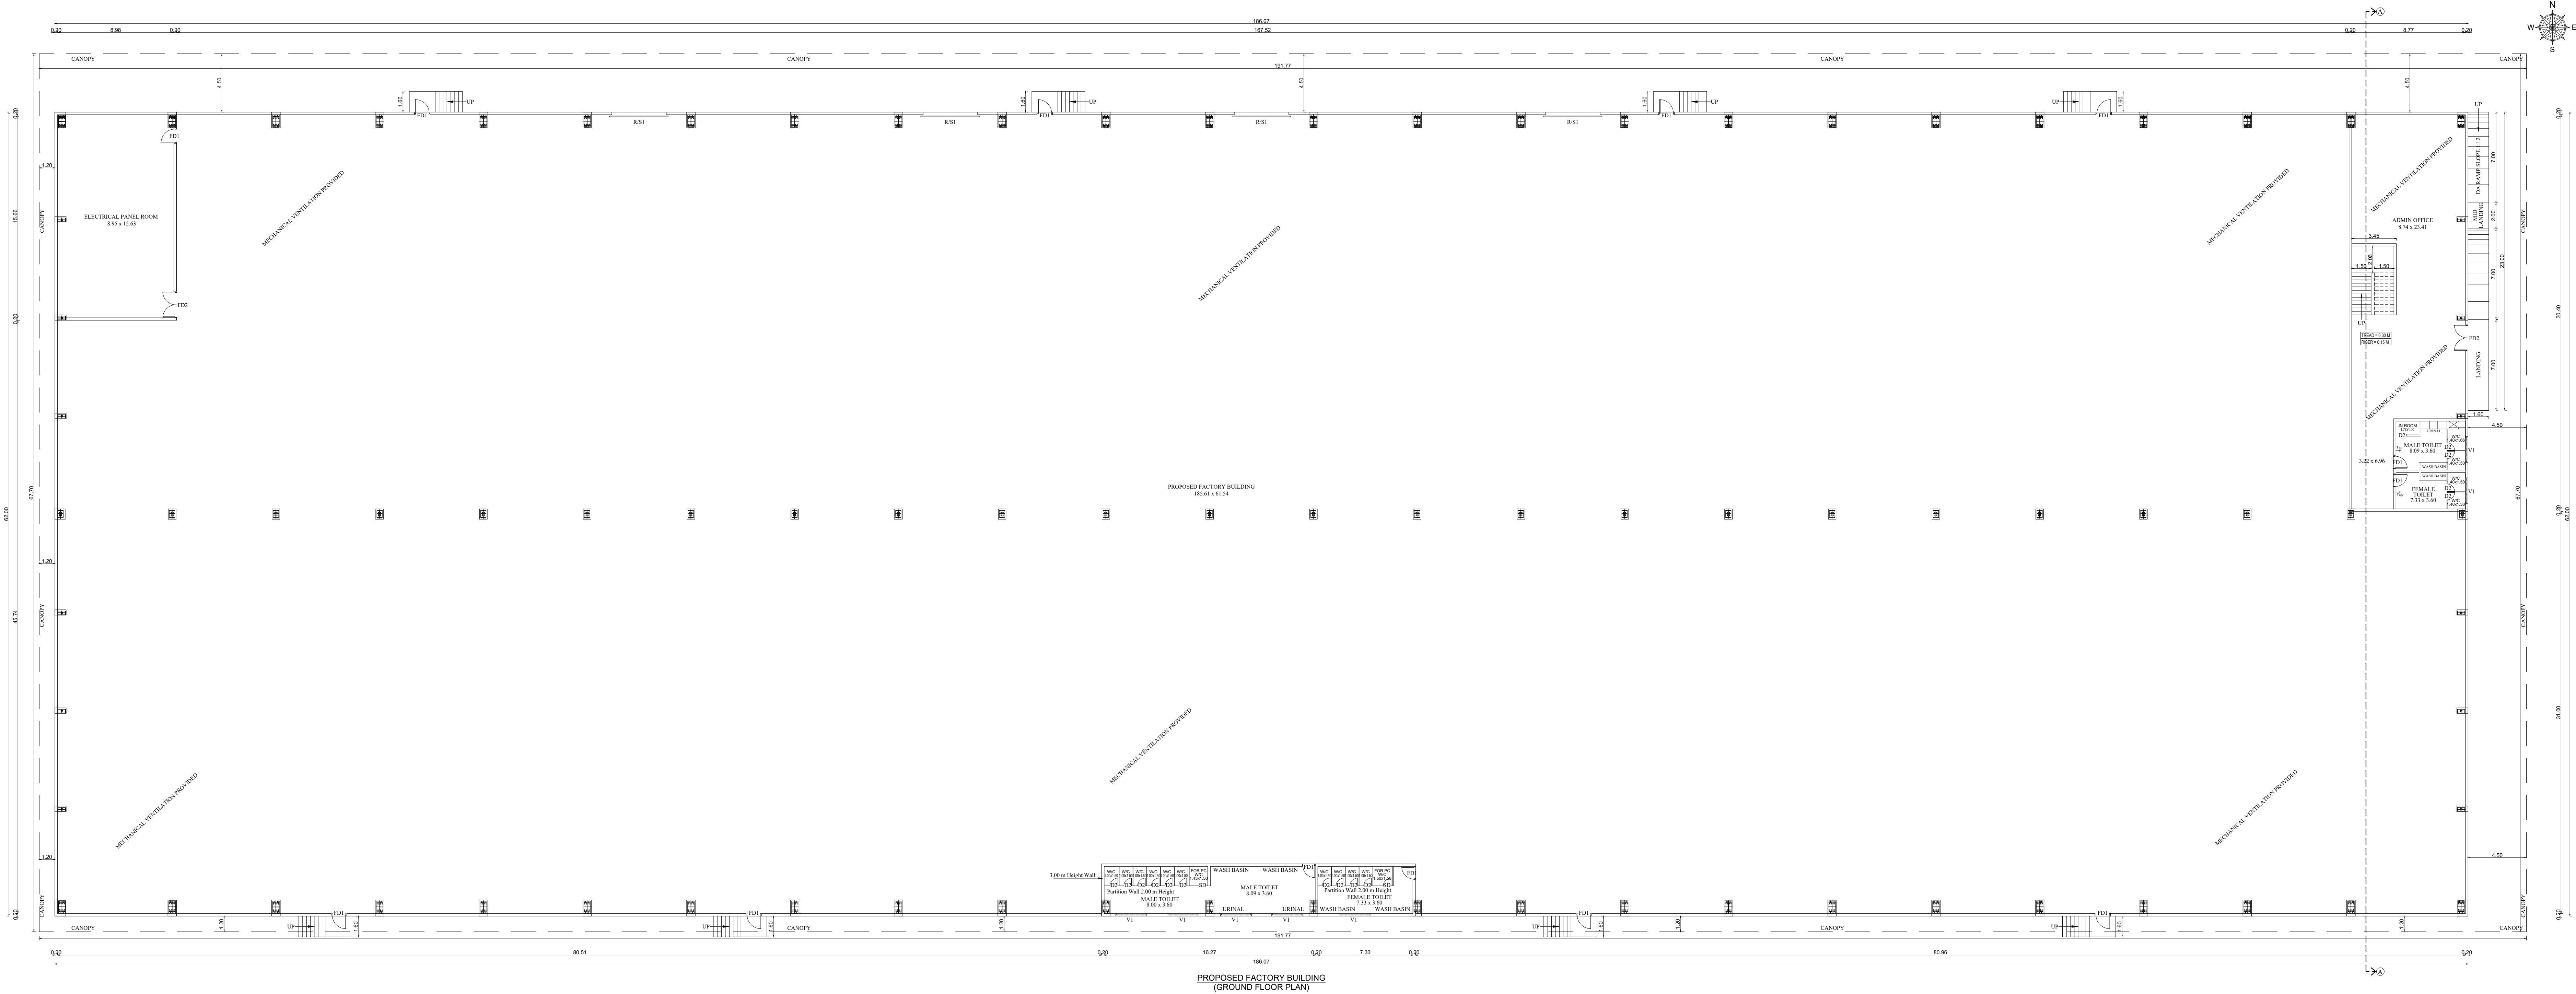

SHEET NO. 01/04
GROUND FLOOR PLAN

PLAN SHOWING THE PROPOSED ADDITIONAL CONSTRUCTION OF FACTORY BUILDING FOR M/s. SAN LAND MARK PRIVATE LIMITED IN S.NOS: 19/1, 2, 3A, 3B, 4A1, 4A2, 5A1, 5A2, 6B, 6C, 7, 8 OF VARANAVASI VILLAGE AND S.NOS: 152/1, 3, 153, 154/1, 2, 155/1A, 1B, 2, 156/1A, 1B, 3, 2A1, 2A2, 2B, 158/1A1, 1A2, 1B, 2, 3A, 3B, 159/1, 2, 3, 160, 161/1, 2, 162, 163, 164/2, 3, 4, 166/4A, 4B, 194, 196/1A, 197, 198, 199/1, 2, 3, 200/1, 2, 201/1, 2, 202/1, 2, 3, 203/1A, 1B, 2, 3, 4, 5, 204/1, 2, 3, 205/1, 2A, 2B, 206/1A, 206/1B, 206/2, 207/1, 2, 208, 210/1, 2, 3A, 3B1, 3B2, 211/1, 2, 212/1, 2, 3, 4A, 4B, 213/1, 2, 3A, 3B, 214/1, 214/2, 258/2, 260/1A, 1B, 261/1B, 2, 3, 262/1, 2, 3, 4, 263/2, 3, 264/1, 2, 265/1, 2C, 2D, 2E, 2F, 3, 267/1A, 1B, 2, 3A, 3B, 268/1, 2, 270/1, 2A, 2B, 3A & 3B OF KUNNAVAKKAM VILLAGE, WALAJABAD TALUK, KANCHEEPURAM DISTRICT.

AS PER TNCD&BR - 2019 CATEGORY OF INDUSTRY: ORANGE MANUFACTURING
DETAILS:- ANNEXURE - VII.
SL.NO.(4), AUTOMOBILES SERVICING AND REPAIR STATIONS

SPECIFICATION:-	
FOUNDATION	PILE FOUNDATION
BRICK WORK	C/M 1:1 FOR SUPER STRUCTURE
PLASTERING	C/M 1:1 FOR WALLS & 1:3 FOR CEILING
CEMENT PAINT	2 COATS FOR WALLS & 1 EXTRA COAT FOR CEILING
R.C.C	1:2:4 FOR SLABS & 1:1:1 FOR LINTELS
WOOD WORK	ALL WOOD WORKS IN BEST QUALITY TIMBER R.E.L.L.Y LINE MORTAR OVER ROOF
SCHEDULE OF JOINERY	
FD1	DOOR
D2	DOOR
RS1	ROLLING SHUTTER
W	WINDOW
W2	WINDOW
V1	VENTILATOR

COLOUR INDEX:-	ALL DIMENSIONS ARE IN METER
SITE BOUNDARY	
PROPOSED BUILDING	
EXISTING BUILDING	
APPROACH ROAD	
O.S.R	
FIRE FIGHTING EQUIPMENT & MECHANICAL VENTILATION PROVIDED FOR ENTIRE BUILDINGS	
WATER CLOSET, ABLUTION TAPS, URINALS, WASH BASINS PROVIDED FOR ALL TOILET	

For SAN LANDMARK PVT.LTD
Director


OWNER:-

S. NAGESH, B.E. (CIVIL), M.A.S. P.E.
STRUCTURAL ENGINEER GRADE I (MR)
DTP REG NO. CE/STRUCTURE/10799000 (MR)
New No. 15, 3rd Cross Street,
Kannayam Gardens, Adyar, Chennai - 600 026.
Email : nagesh.sanandam@gmail.com
Mobile : 98402 31666

STRUCTURAL ENGINEER:-

SIDDARTH MONEY
CA/2010/50763
RA/Gr.I/19/04/163
11/63D, Sripuram Colony, 1st Street,
St. Thomas Mount Cantonment,
Chennai - 600 016.

ARCHITECT / REGISTERED ENGINEER:-

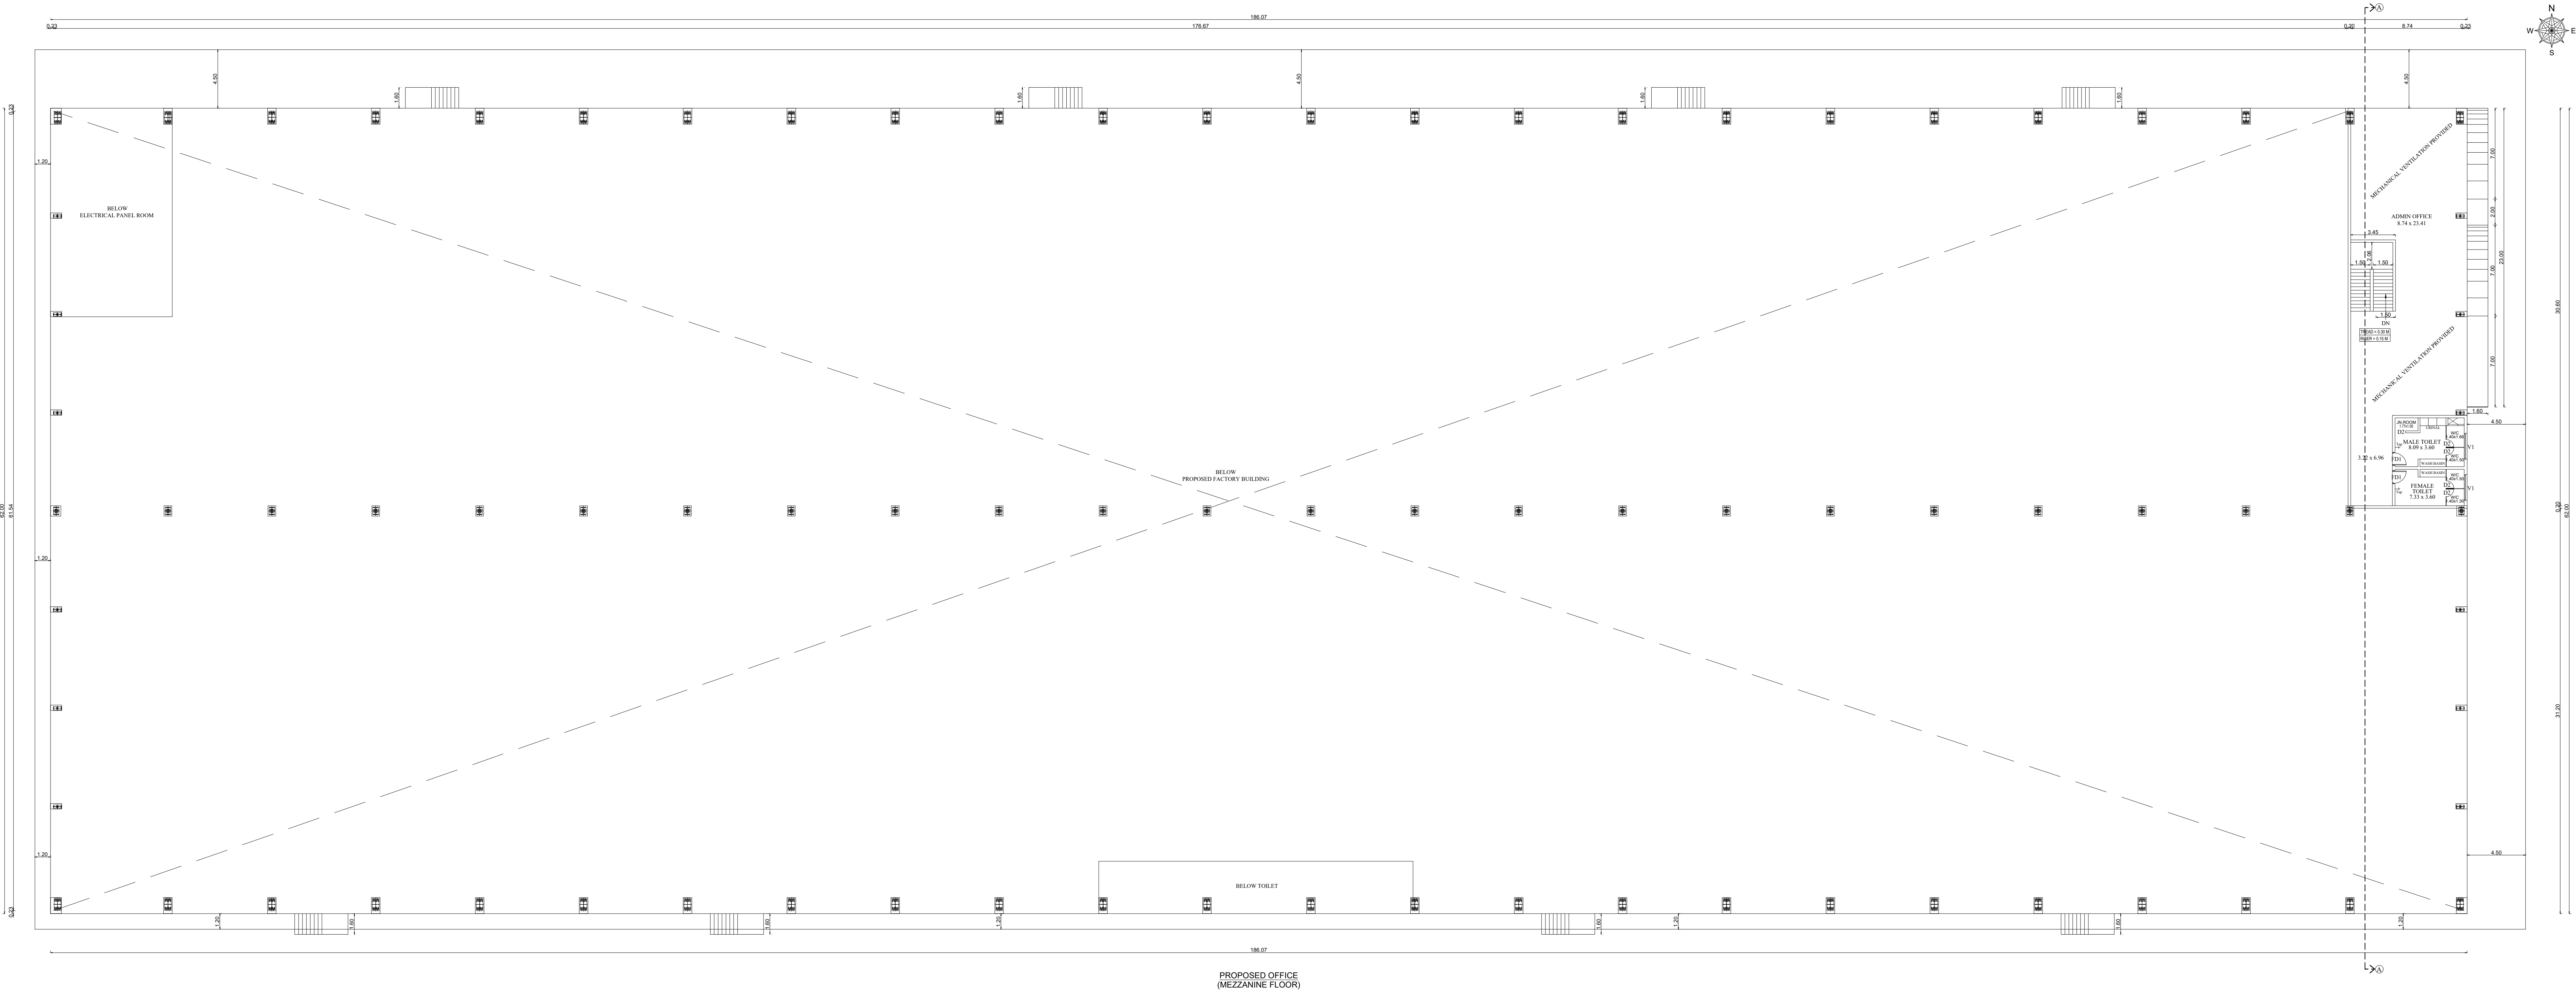


SHEET NO: 02/04
MEZZANINE FLOOR

PLAN SHOWING THE PROPOSED ADDITIONAL CONSTRUCTION OF FACTORY BUILDING FOR M/s. SAN LAND MARK PRIVATE LIMITED IN S.NOS: 19/1, 2, 3A, 3B, 4A1, 4A2, 5A1, 5A2, 6B, 6C, 7, 8 OF VARANAVASI VILLAGE AND S.NOS: 152/1, 3, 153, 154/1, 2, 155/1A, 1B, 2, 156/1A, 1B, 3, 2A1, 2A2, 2B, 158/1A1, 1A2, 1B, 2, 3A, 3B, 159/1, 2, 3, 160, 161/1, 2, 162, 163, 164/2, 3, 4, 166/4A, 4B, 194, 196/1A, 197, 198, 199/1, 2, 3, 200/1, 2, 201/1, 2, 202/1, 2, 3, 203/1A, 1B, 2, 3, 4, 5, 204/1, 2, 3, 205/1, 2A, 2B, 206/1A, 206/1B, 206/2, 207/1, 2, 208, 210/1, 2, 3A, 3B1, 3B2, 211/1, 2, 212/1, 2, 3, 4A, 4B, 213/1, 2, 3A, 3B, 214/1, 214/2, 258/2, 260/1A, 1B, 261/1B, 2, 3, 262/1, 2, 3, 4, 263/2, 3, 264/1, 2, 265/1, 2C, 2D, 2E, 2F, 3, 267/1A, 1B, 2, 3A, 3B, 268/1, 2, 270/1, 2A, 2B, 3A & 3B OF KUNNAVAKKAM VILLAGE, WALAJABAD TALUK, KANCHEEPURAM DISTRICT.


AS PER TNCD&BR - 2019 CATEGORY OF INDUSTRY: ORANGE MANUFACTURING
DETAILS:- ANNEXURE - VII.
SL.NO.(4), AUTOMOBILES SERVICING AND REPAIR STATIONS

SPECIFICATION:-		
FOUNDATION	PILE FOUNDATION	
BRICK WORK	C/M 1:6 FOR SUPER STRUCTURE	
PLASTERING	C/M 1:5 FOR WALLS & 1:3 FOR CEILING	
CEMENT PAINT	2 COATS FOR WALLS & 1 EXTRA COAT FOR CEILING	
R.C.C	1:2:4 FOR SLABS & LINTELS	
WOOD WORK	ALL WOOD WORKS IN BEST QUALITY TIMBER	
	B/LIME LIME MORTAR OVER ROOF	
SCHEDULE OF JOINERY		
FD1	DOOR	1.20 X 2.40
D2	DOOR	1.00 X 2.40
RS1	ROLLING SHUTTER	4.00 X 5.50
W	WINDOW	1.80 X 1.50
W2	WINDOW	1.50 X 1.50
V1	VENTILATOR	2.00 X 0.80

COLOUR INDEX:-	ALL DIMENSIONS ARE IN METER
SITE BOUNDARY	
PROPOSED BUILDING	
EXISTING BUILDING	
APPROACH ROAD	
O.S.R	
FIRE FIGHTING EQUIPMENT & MECHANICAL VENTILATION PROVIDED FOR ENTIRE BUILDINGS	
WATER CLOSET, ABLUTION TAPS, URINALS, WASH BASINS PROVIDED FOR ALL TOILET	

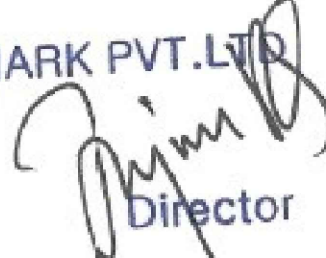For SAN LANDMARK PVT.LTD

Director

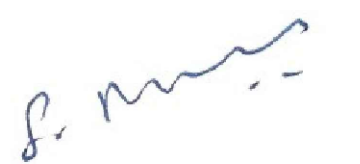OWNER:-


S. NAGESH, B.E. (CIVIL), M.A.S., P.E.
STRUCTURAL ENGINEER GRAD I (SUG)
DCC No: 16/04/163
New No. 15, 3rd Cross Street,
Kanyasam Gardens, Adyar, Chennai - 600 026.
Email : nagesh.sanand@gmail.com
Mobile : 98402 31666

STRUCTURAL ENGINEER:-



SIDDARTH MONEY
CA/2010/50763
R.A.Gr.1/19/04/163
11/83D, Sriparam Colony, 1st Street,
St. Thomas Mount Cantonment,
Chennai - 600 016.

ARCHITECT / REGISTERED ENGINEER:-


PLAN SHOWING THE PROPOSED ADDITIONAL CONSTRUCTION OF FACTORY BUILDING FOR M/s. SAN LAND MARK PRIVATE LIMITED IN S.NOS: 19/1, 2, 3A, 3B, 4A1, 4A2, 5A1, 5A2, 6B, 6C, 7, 8 OF VARANAVASI VILLAGE AND S.NOS: 152/1, 3, 153, 154/1, 2, 155/1A, 1B, 2, 156/1A, 1B, 3, 2A1, 2A2, 2B, 158/1A1, 1A2, 1B, 2, 3A, 3B, 159/1, 2, 3, 160, 161/1, 2, 162, 163, 164/2, 3, 4, 166/4A, 4B, 194, 196/1A, 197, 198, 199/1, 2, 3, 200/1, 2, 201/1, 2, 202/1, 2, 3, 203/1A, 1B, 2, 3, 4, 5, 204/1, 2, 3, 205/1, 2A, 2B, 206/1A, 206/1B, 206/2, 207/1, 2, 208, 210/1, 2, 3A, 3B1, 3B2, 211/1, 2, 212/1, 2, 3, 4A, 4B, 213/1, 2, 3A, 3B, 214/1, 214/2, 258/2, 260/1A, 1B, 261/1B, 2, 3, 262/1, 2, 3, 4, 263/2, 3, 264/1, 2, 265/1, 2C, 2D, 2E, 2F, 3, 267/1A, 1B, 2, 3A, 3B, 268/1, 2, 270/1, 2A, 2B, 3A & 3B OF KUNNAVAKKAM VILLAGE, WALAJABAD TALUK, KANCHEEPURAM DISTRICT.

AS PER TNCD&BR - 2019 CATEGORY OF INDUSTRY: ORANGE MANUFACTURING
DETAILS:- ANNEXURE - VII.
SL.NO.(4), AUTOMOBILES SERVICING AND REPAIR STATIONS

SPECIFICATION:-	
FOUNDATION	PILE FOUNDATION
BRICK WORK	C/M 1:6 FOR SUPER STRUCTURE
PLASTERING	C/M 1:5 FOR WALLS & 1:3 FOR CEILING
CEMENT PAINT	2 COATS FOR WALLS & 1 EXTRA COAT FOR CEILING
R.C.C	1:2:4 FOR SLABS & LINTELS
WOOD WORK	ALL WOOD WORKS IN BEST QUALITY TIMBER R.BULLY LINE MONITOR OVER ROOF
SCHEDULE OF JOINERY	
FD1	DOOR 1.20 X 2.40
D2	DOOR 1.00 X 2.40
RS1	ROLLING SHUTTER 4.00 X 5.00
W	WINDOW 1.50 X 1.50
W2	WINDOW 1.50 X 1.50
V1	VENTILATOR 2.00 X 0.60

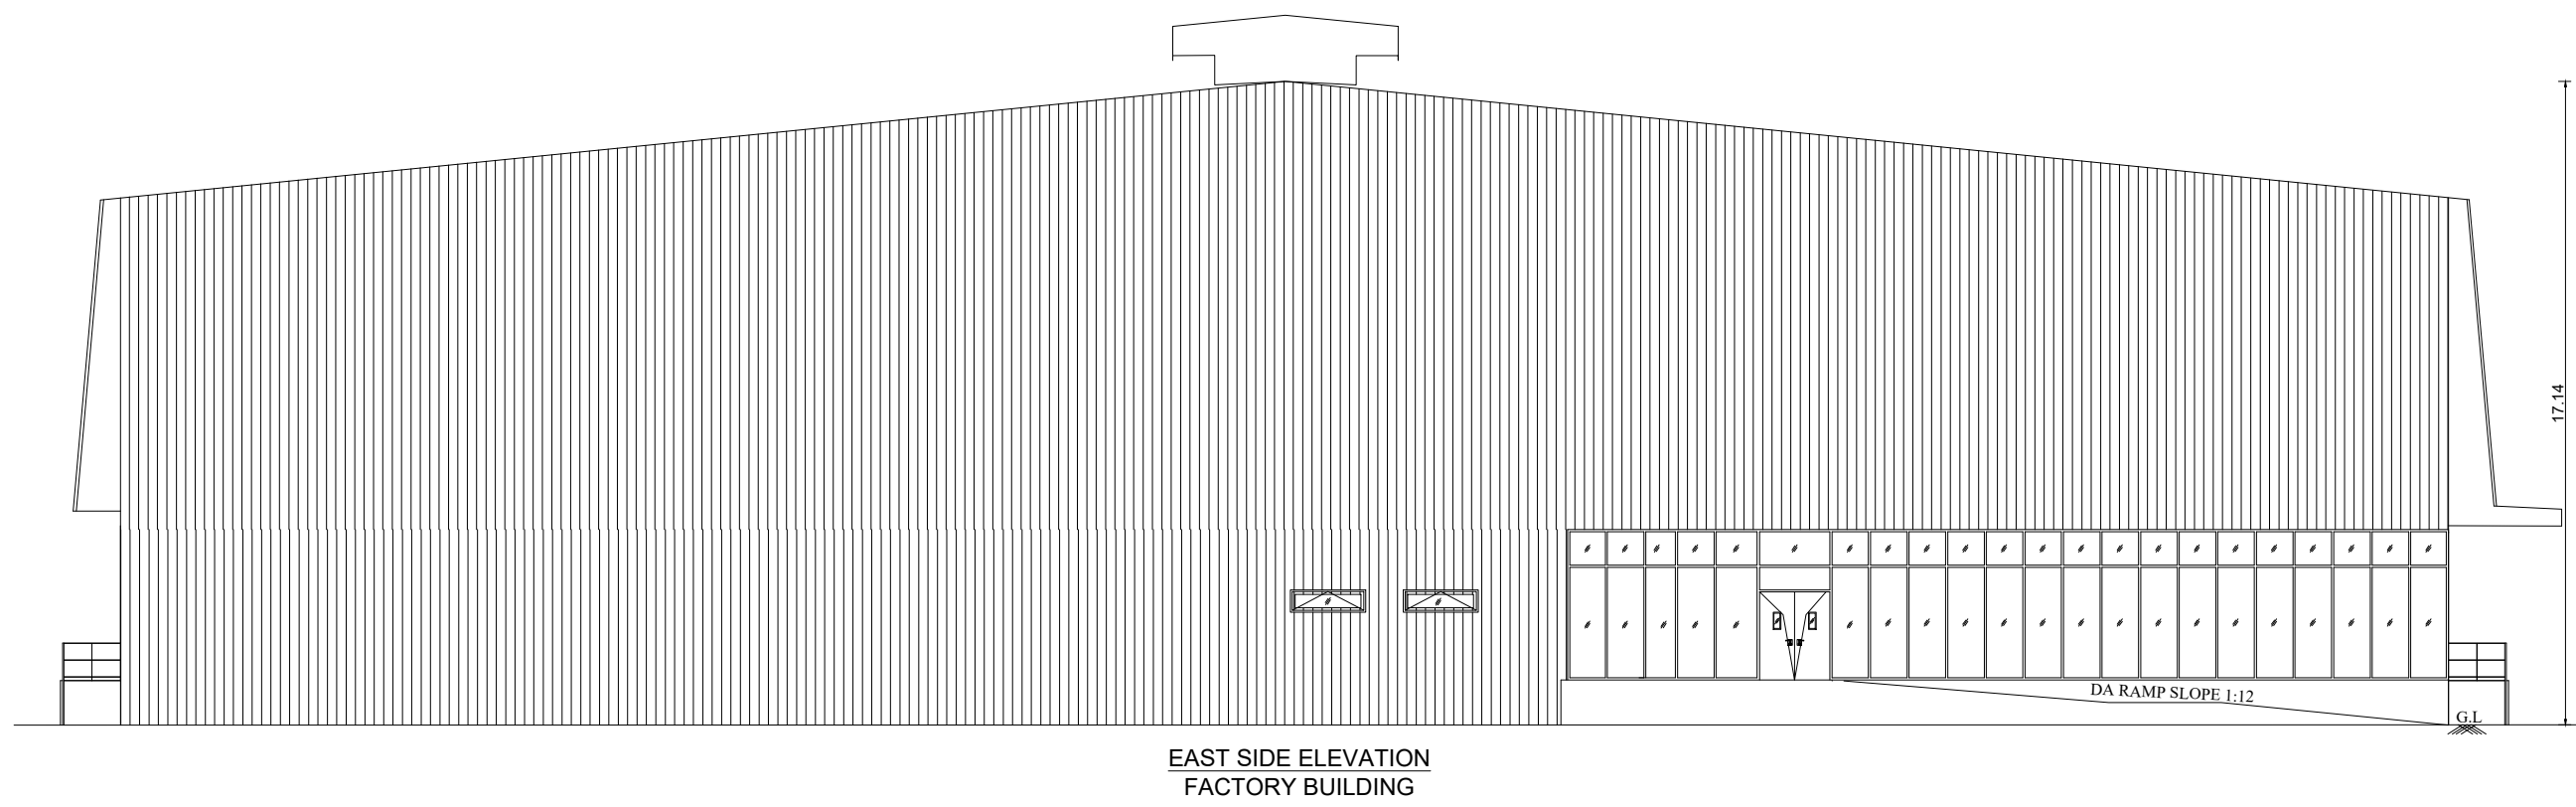

EAST SIDE ELEVATION
FACTORY BUILDING

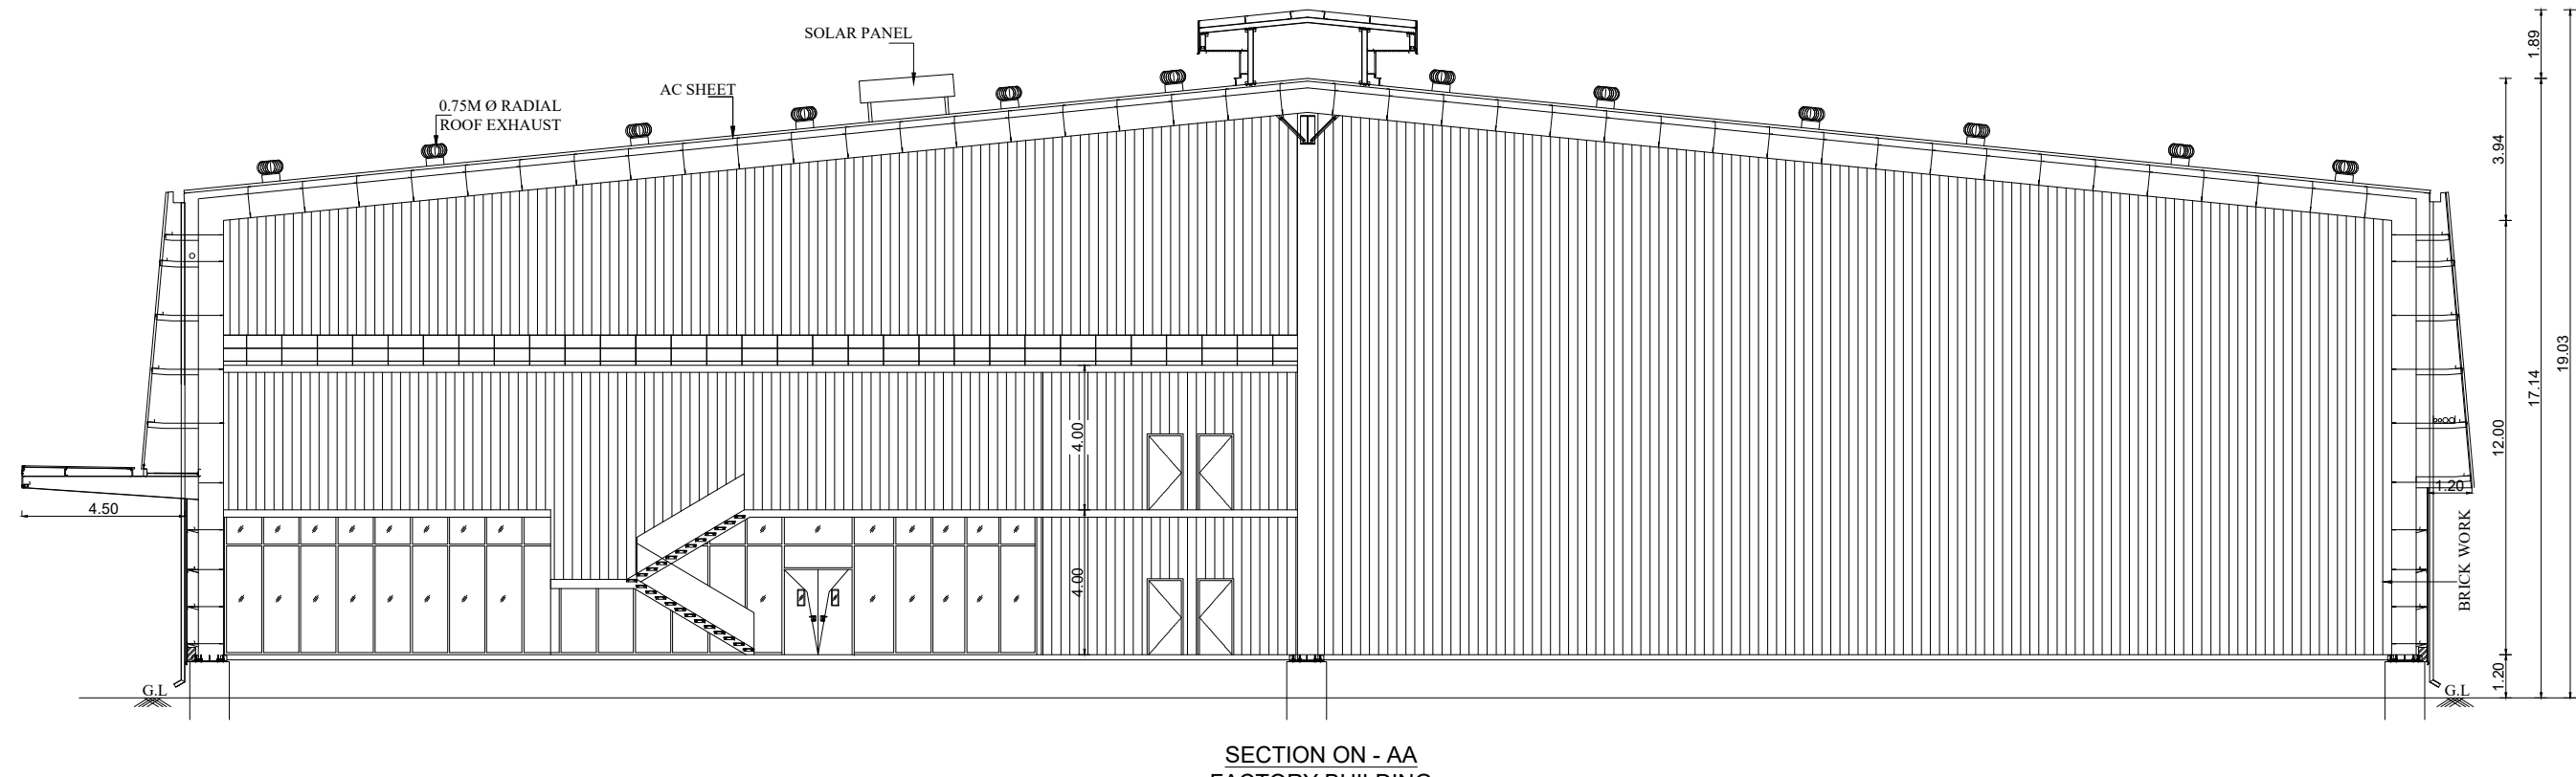

SECTION ON-AA
FACTORY BUILDING



PROPOSED FACTORY BUILDING
(ROOF PLAN)

COLOUR INDEX:-	ALL DIMENSIONS ARE IN METER
SITE BOUNDARY	
PROPOSED BUILDING	
EXISTING BUILDING	
APPROACH ROAD	
O.S.R	
FIRE FIGHTING EQUIPMENT & MECHANICAL VENTILATION PROVIDED FOR ENTIRE BUILDINGS	
WATER CLOSET, ABLUTION TAPS, URINALS, WASH BASINS PROVIDED FOR ALL TOILET	

For SAN LANDMARK PVT.LTD
[Signature]
Director




OWNER:-

[Signature]
S. NAGESH, B.E. CIVIL, M.A.S., P.E.
STRUCTURAL ENGINEER GRADE I (SR)
REGISTERED IN CHENNAI (JN/000000000000)
New No. 15, 3rd Cross Street,
Karpagam Gardens, Adyar, Chennai - 600 020.
Email : nagesh.sanand@gmail.com
Mobile : 99402 31666

STRUCTURAL ENGINEER:-

[Signature]
SIDDARTH MONEY
CA/2010/50763
RAC/11/10/04/163
11/53D, Shreeharan Colony, 1st Street,
St. Thomas Mount Cantonment,
Chennai - 600 016.

ARCHITECT / REGISTERED ENGINEER:-

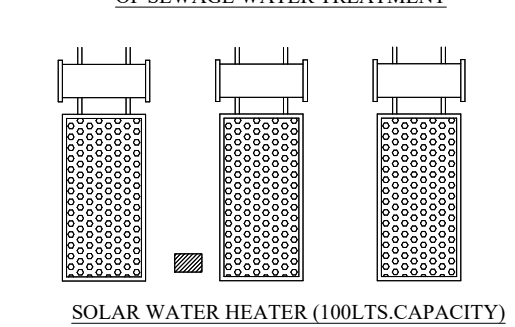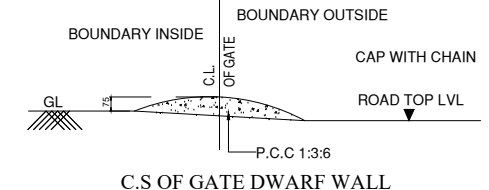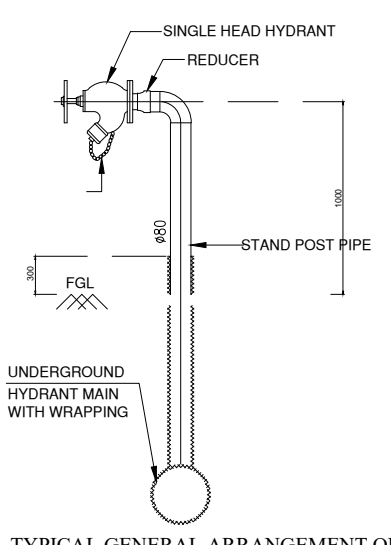

OWNER:


SIDDARTH MONEY
CA/2010/50763
RA/Gr./19/04/153
11/53D, Sripuram Colony, 1st Street,
St. Thomas Mount Cantonment,

ARCHITECT / REGISTERED ENGINEER:-

Eight ways to know a piece of land before you pay for it.

This report covers one part of the picture. These cover the rest, drawn from the same government records, for any property in Tamil Nadu.

LandLens One

Ask anything about a property and get an answer grounded in live government records, with the sources shown.

[/landlens/one](#)



Verify My Land

Every record check run on one property and returned as a single report.

[/landlens/verify-my-land](#)



Legal Opinion

An advocate's written opinion on the title, built on the records we pull for it.

[/landlens](#)



One Map

Every layer on one map: the parcel, its boundary, zoning, water bodies and what sits around it.

[/landlens/one/map](#)



PriceMap

What land actually changed hands for around this plot, taken from the registered deeds.

[/landlens/pricemap](#)



Build Scope

What you are allowed to build here: floor space, height, coverage and setbacks.

[/landlens/build-scope](#)



Property Tracker

Watch a property and hear about it when something new is registered against it.

[/landlens/property-tracker](#)



Deal Room

Run the transaction in one place: documents, stamping, signatures and the parties.

[/landlens/deal-room](#)



Twenty-four checks you can run yourself, at no cost.

Records and verification

The registers themselves, read for you.

Encumbrance Certificate

Patta and Chitta

Field Measurement Sketch

EC Analyzer

Bank charge check

Court case search

Seller background check

Approval check by survey

Zoning and land use

What the plan says can happen on this land.

Land use zone finder

CMDA land use check

Coastal regulation zone

Master plan check

Water bodies finder

Airport height clearance

Value and duty

What it is worth and what it costs to register.

Guideline value by street

Guideline value by survey

Stamp duty and registration fees

Capital gains

Floor space index

Area unit converter

Registers and directories

Who holds it, and which office keeps the record.

Find your registering office

Temple property check

Waqf property check

RERA register



Every free tool
/tools



Services we run
for you
/services



The LandLens
suite
/landlens/one



Every claim in this document traces back to a government record.

Legal opinions, due diligence and title verification

Building plan, layout and sub-division approvals

Completion and occupancy certificates, regularisation

Escrow, negotiation and NRI property management

Land survey, soil testing, architecture and construction

Verified RealEstate
3/350/2 Mettukuppam,
OMR Thoraipakkam,
Chennai 600 097, India
hello@verified.realestate
+91 9996 12 9996

Prepared from the registers named on the page each finding sits on. Where a register could not be read, this document says so in its place rather than leaving the gap to be read as a clean result.

