

PP

APPROVAL RECORD

Planning Permission

Vallam

Kancheepuram district, Tamil Nadu

APPROVAL TYPE
Building PlanISSUING AUTHORITY
Rural PanchayatPURPOSE
Commercial


The approval as the planning authority issued it, reproduced in full behind this page.

An approval speaks to what was sanctioned, not to what was built. Completion is a separate record.


PLAN SHOWING THE PROPOSED GROUND FLOOR CONSTRUCTION OF FACTORY BUILDING(ROOF SHEET)
AT PLOT NO: 397,"VASANTHAM NAGAR"IN OLD S.NO: 244/3B, AS PER PATTAN NEW S.NO:244/3B1B,
PATTAN NO:2807,OF VADAKKAL B VILLAGE, SRIPERUMBUDUR PANCHAYAT UNION, SRIPERUMBUDUR TALUK, KANCHEEPURAM DISTRICT.

OWNER NAME: MR.S SENTHIL PRAKASH


LAYOUT WAS APPROVED BY DTCP
DTCP APPROVAL NO:88/83 & 75
C.S.A.R.M/L.P.:41

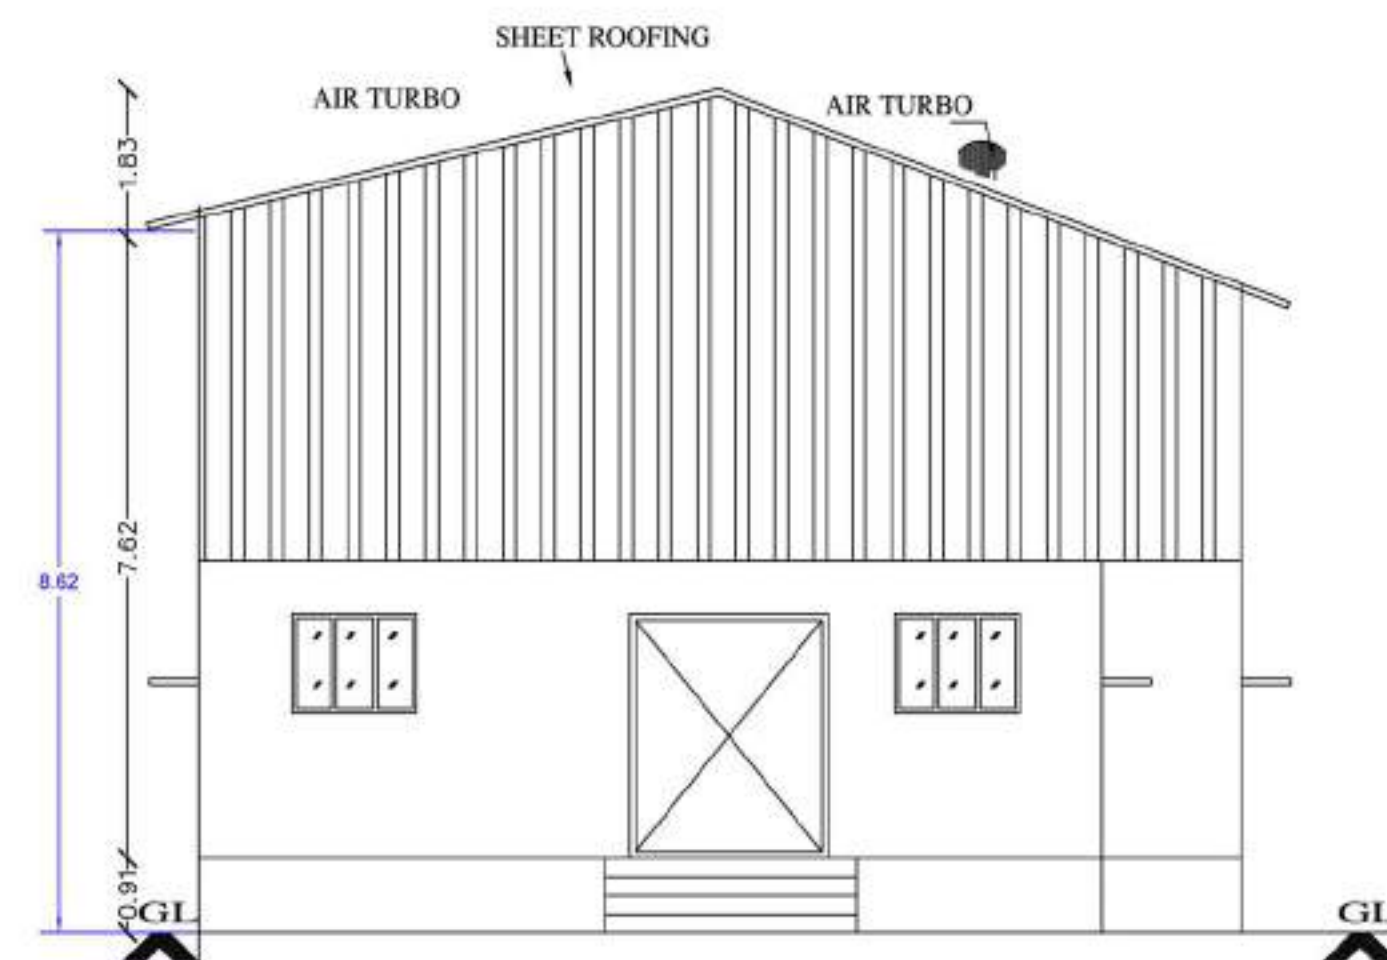


FRONT ELEVATION

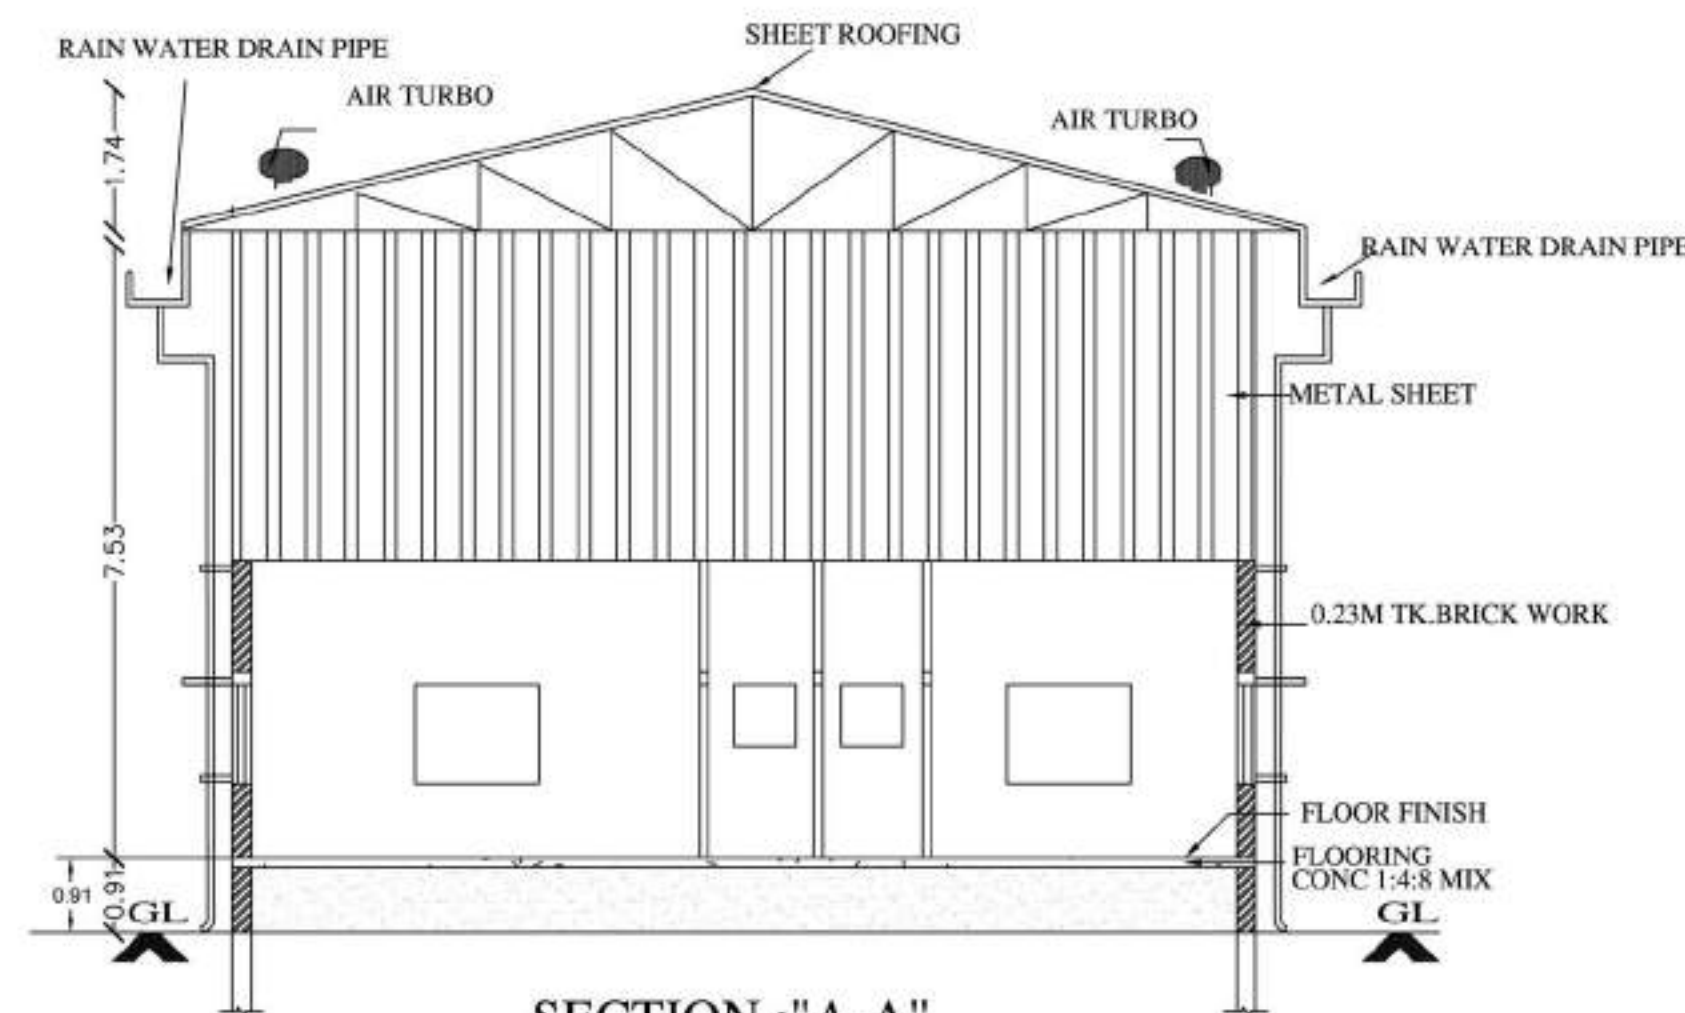


SECTION : "A-A"

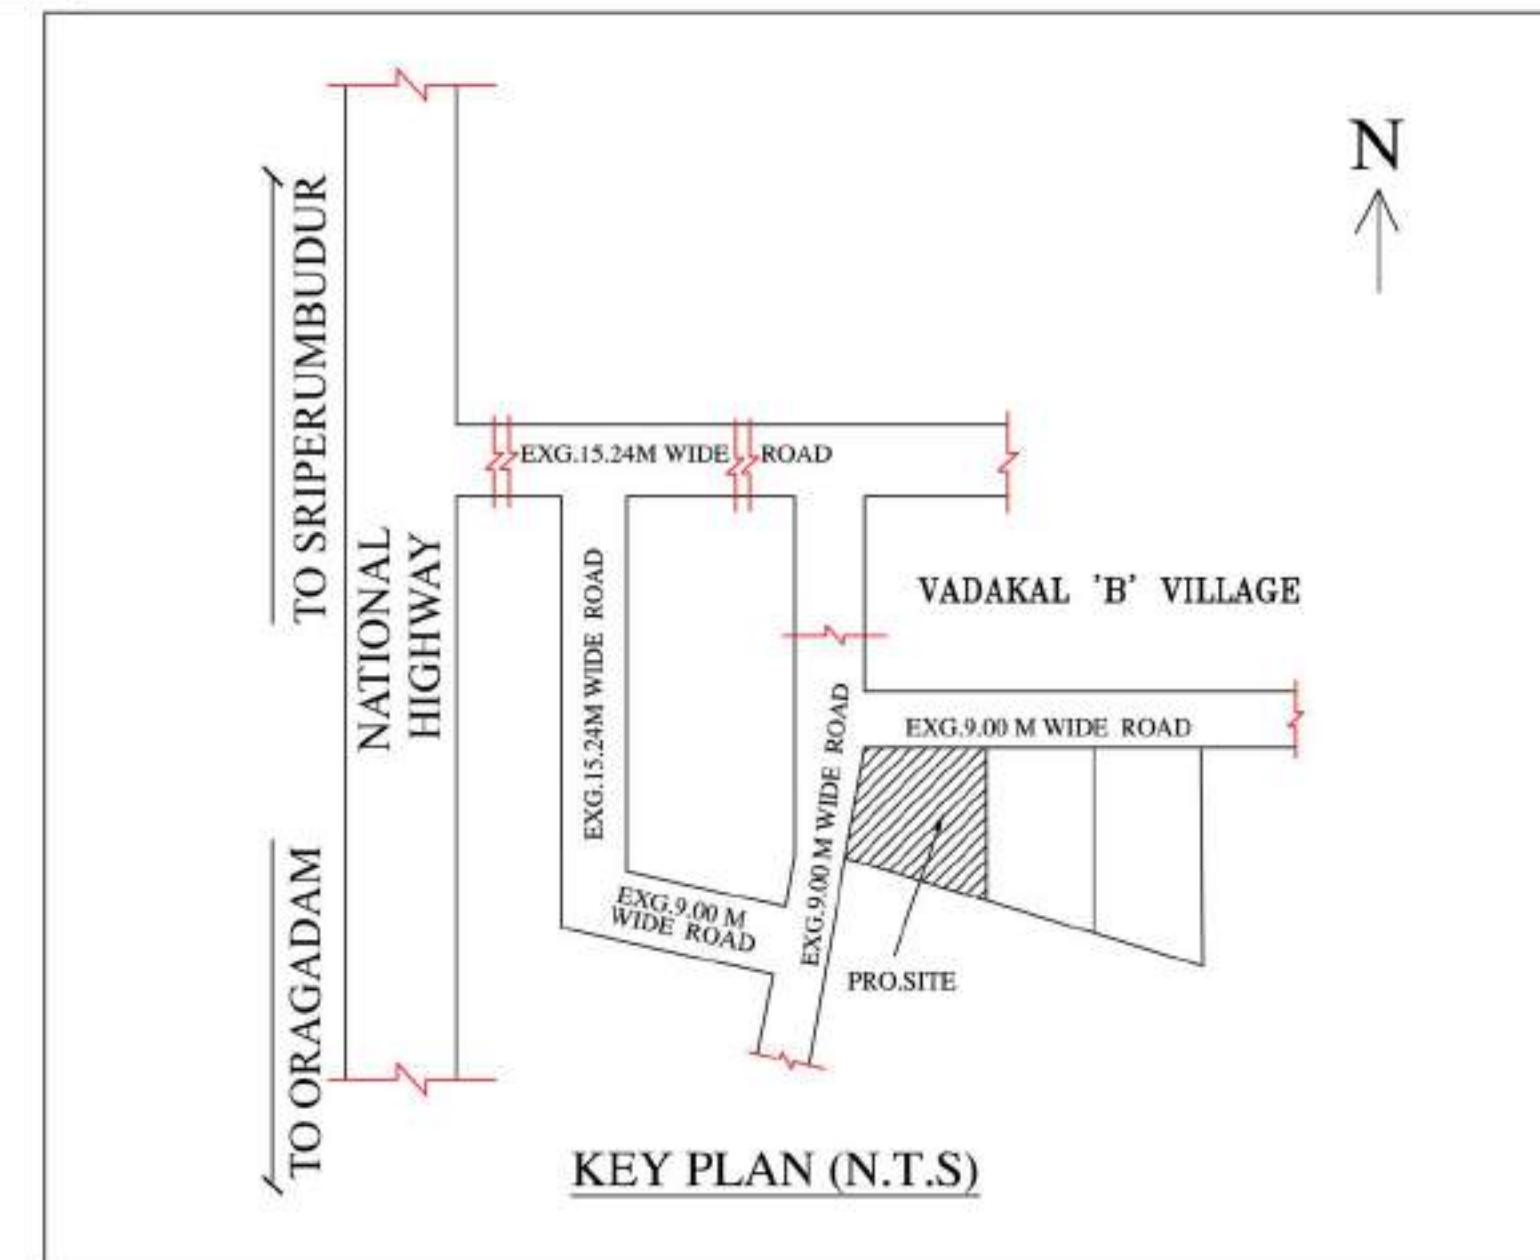


KEY PLAN (N.T.S)

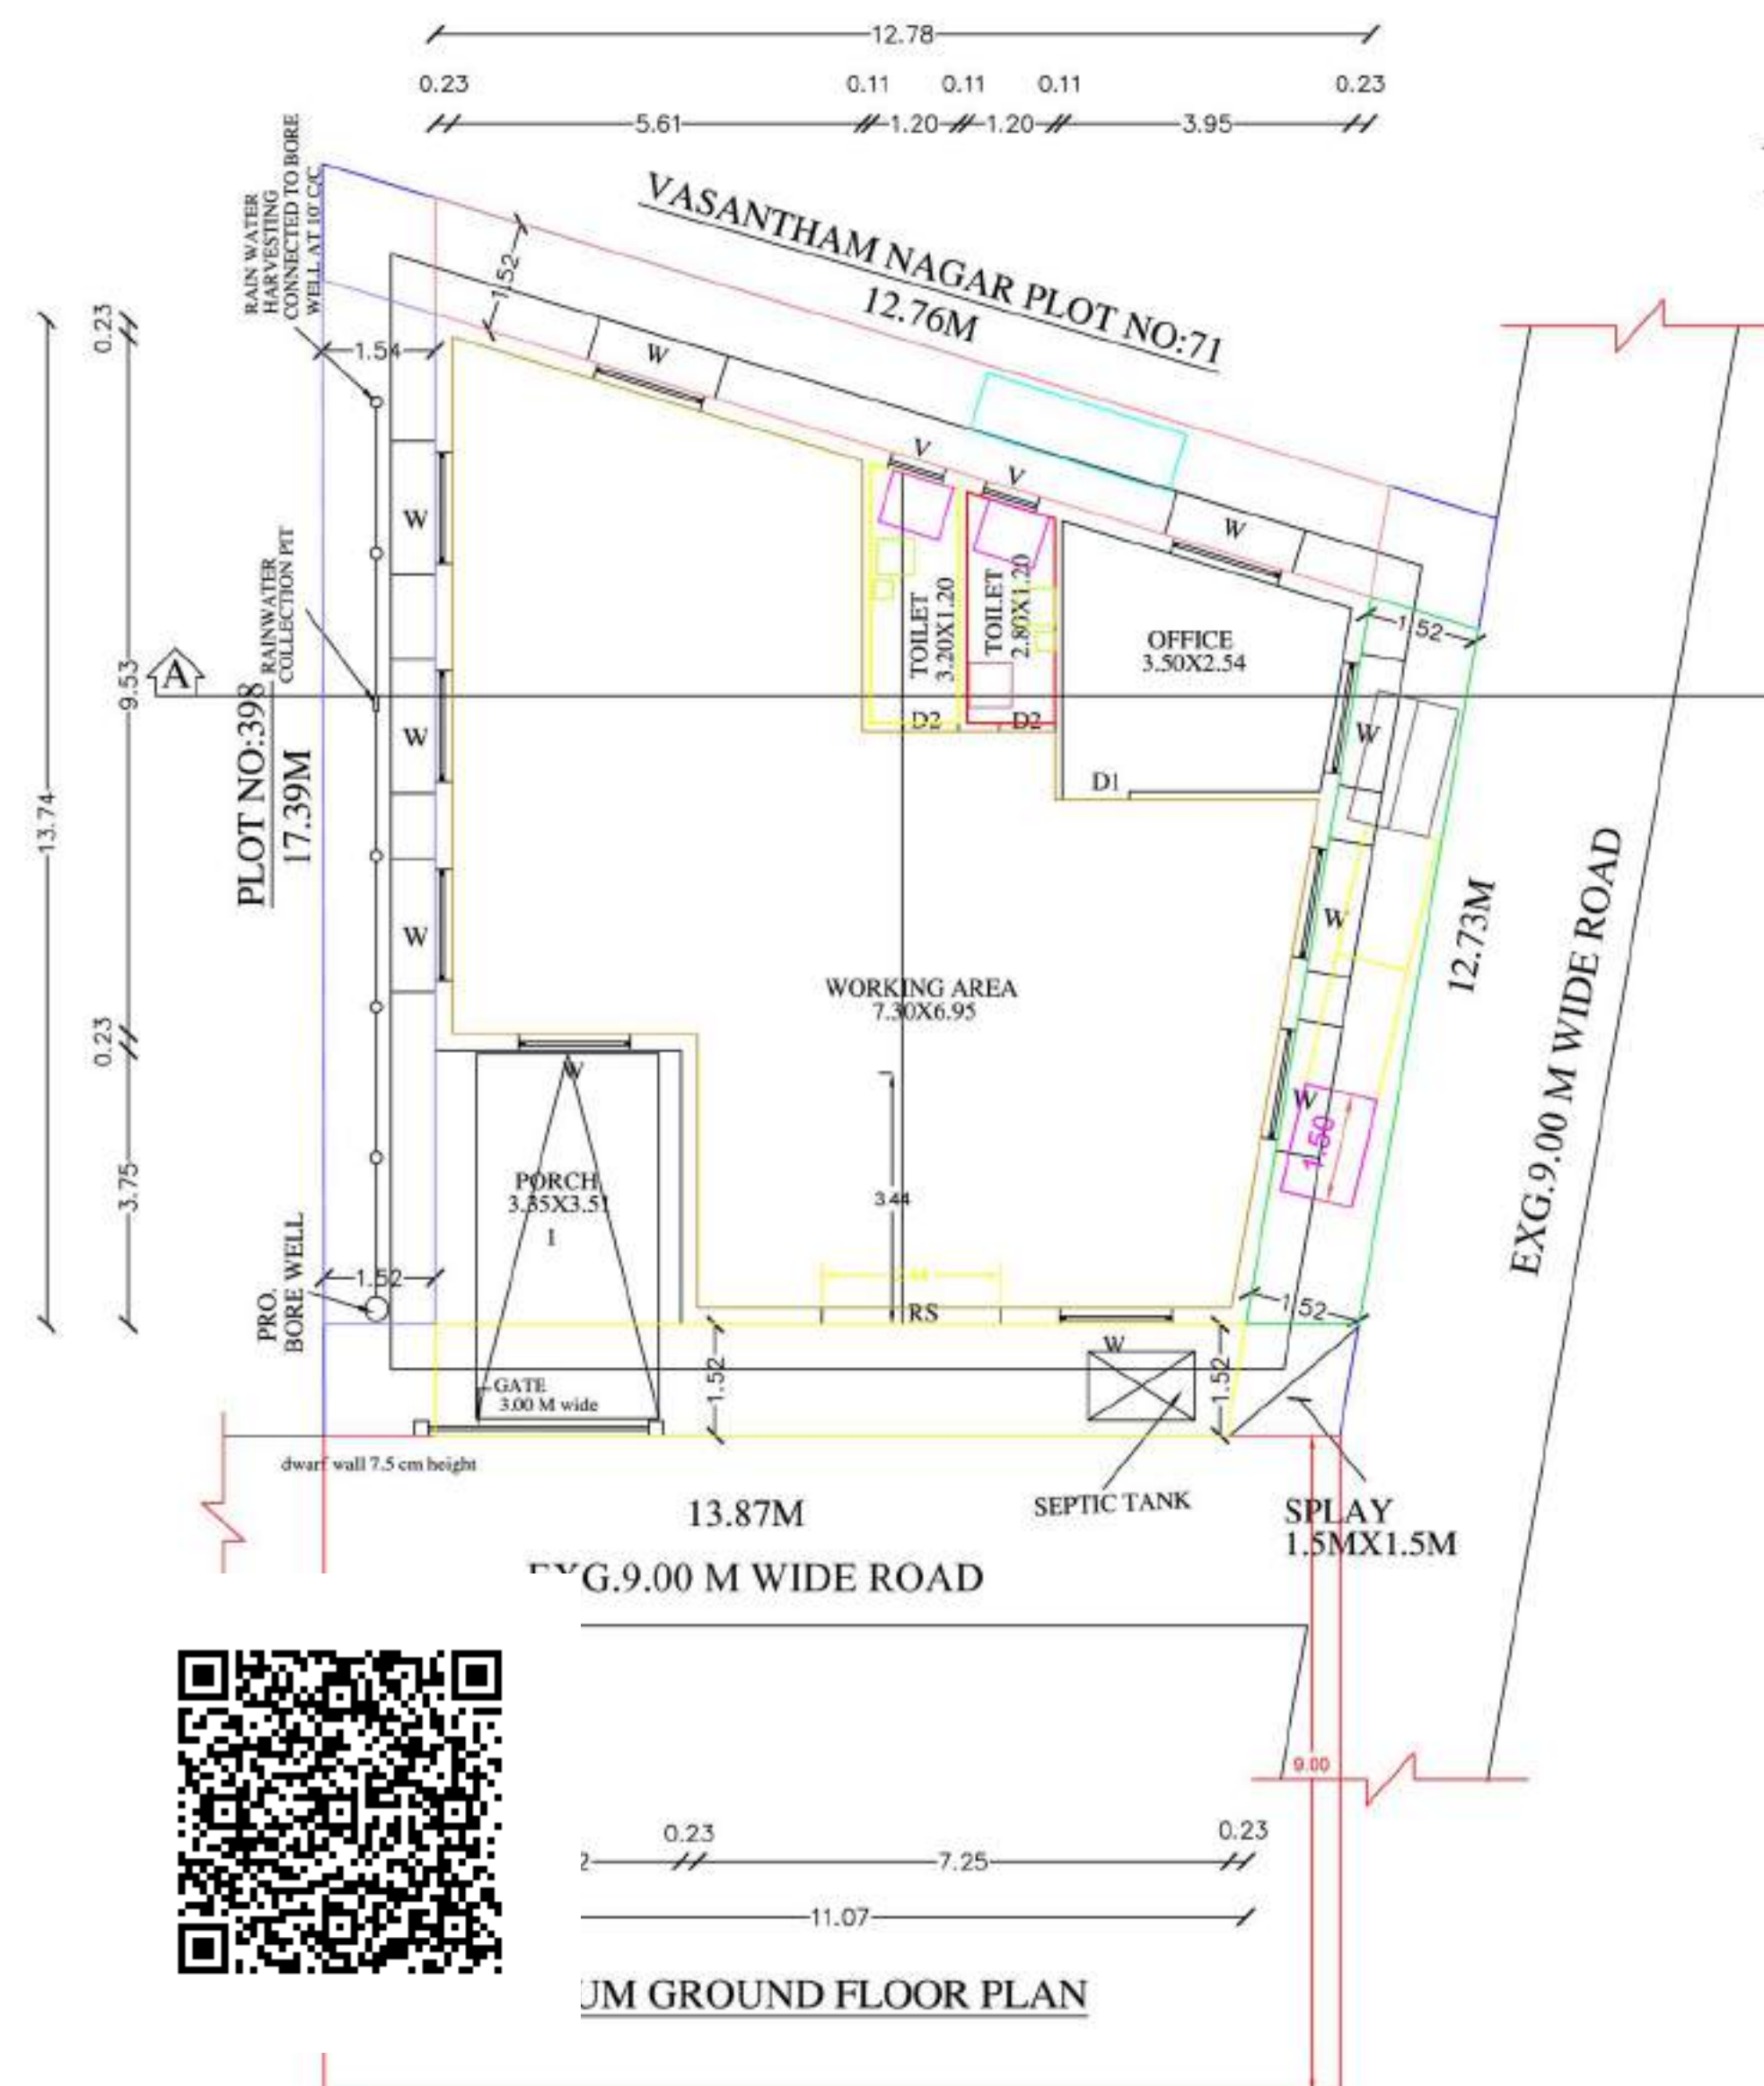


JM GROUND FLOOR PLAN

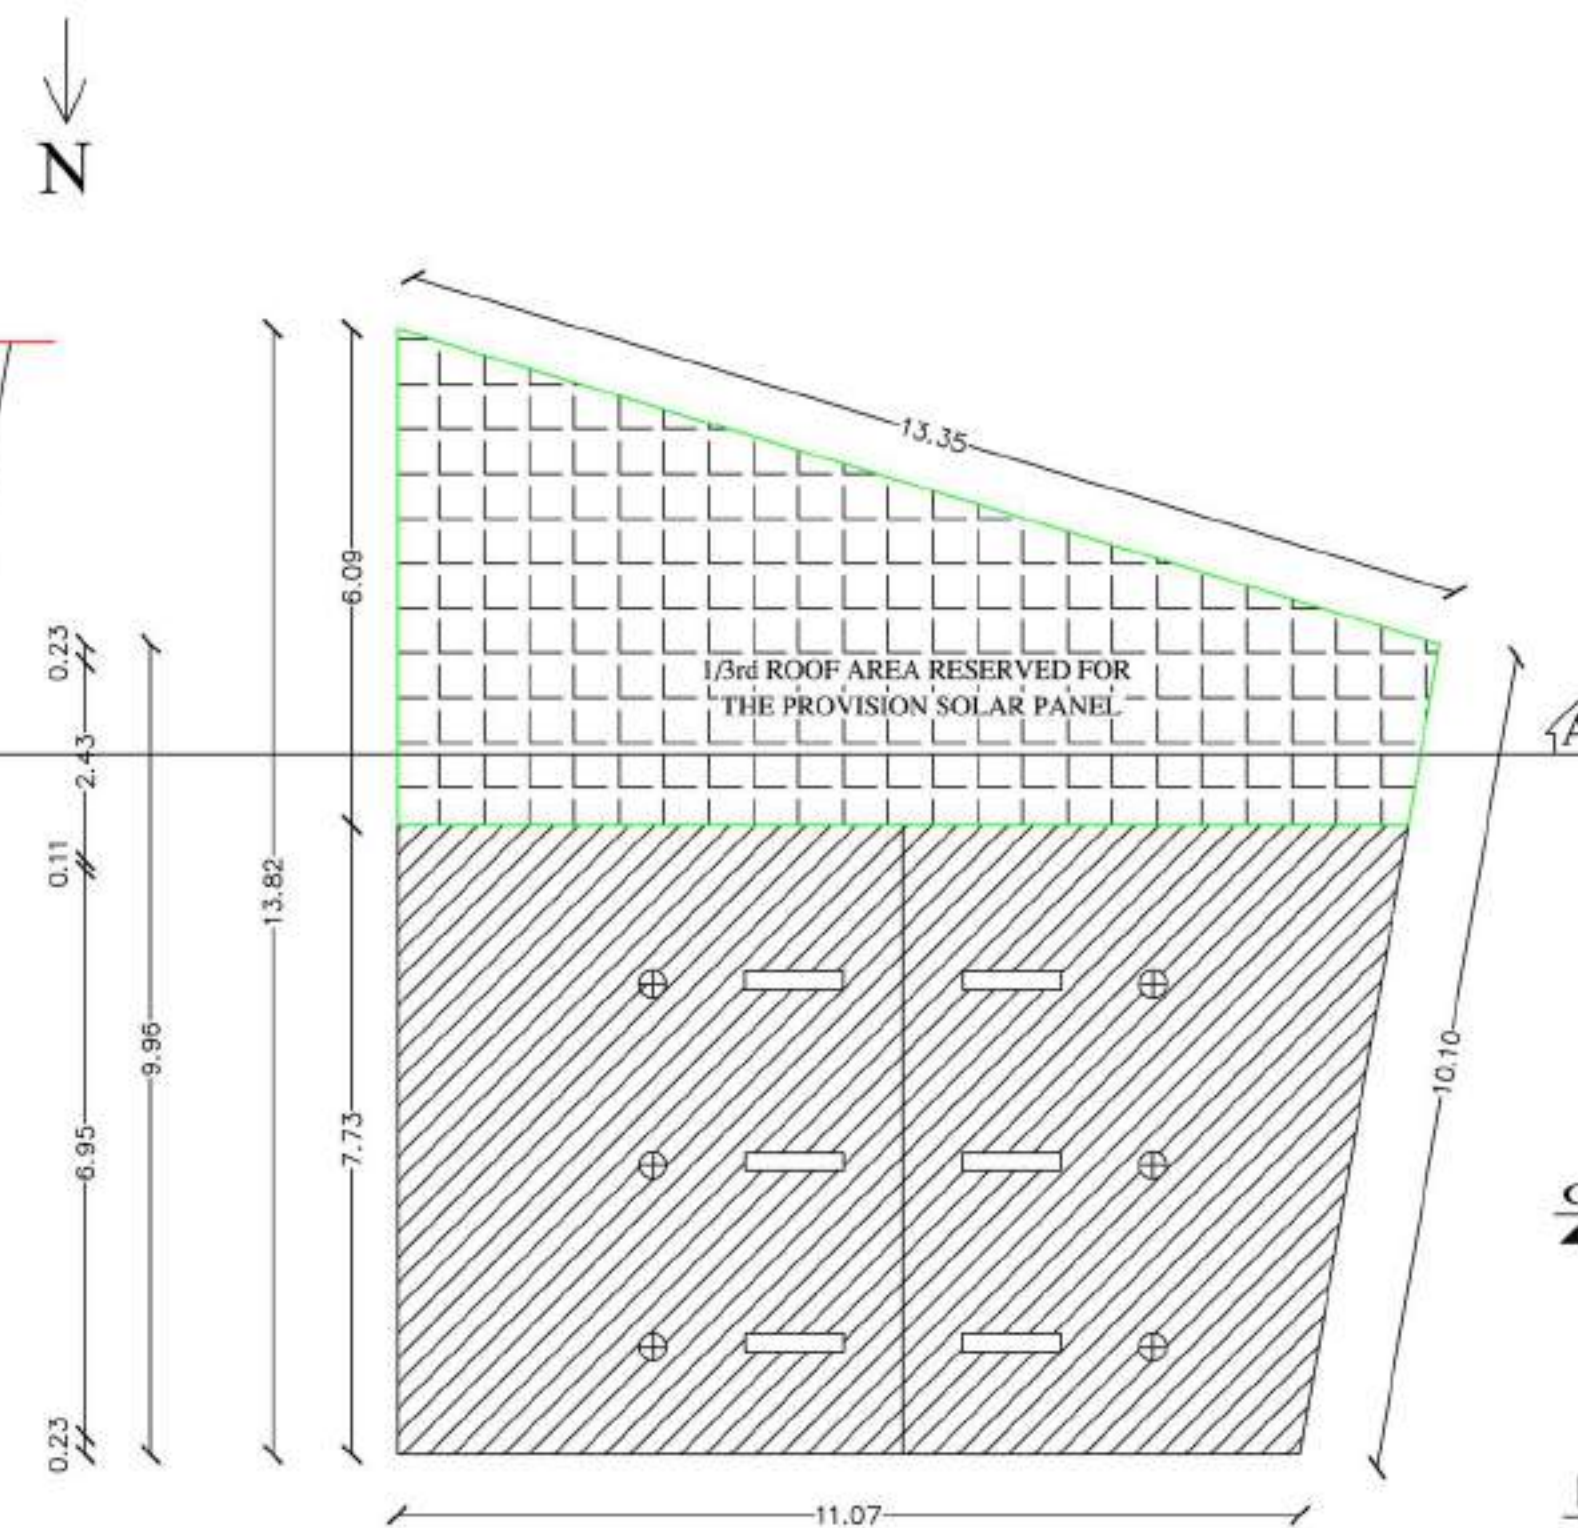

TERRACE FLOOR PLAN

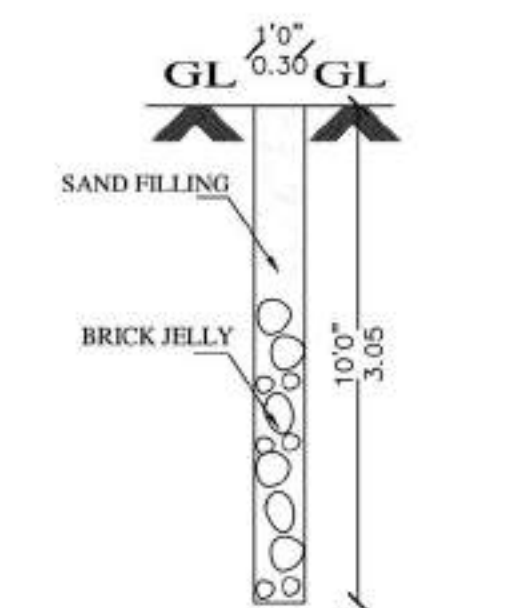


PERCOLATION PIT

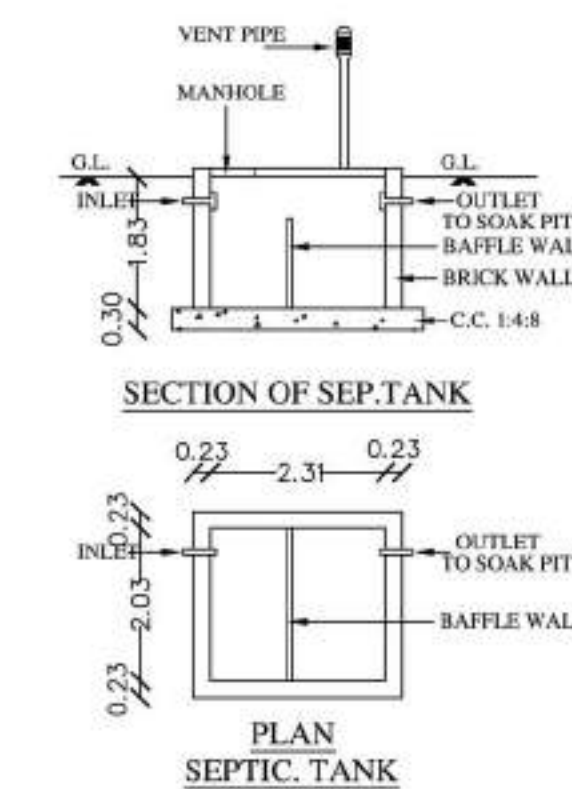


SECTION OF SEP. TANK


PLAN SEPTIC TANK

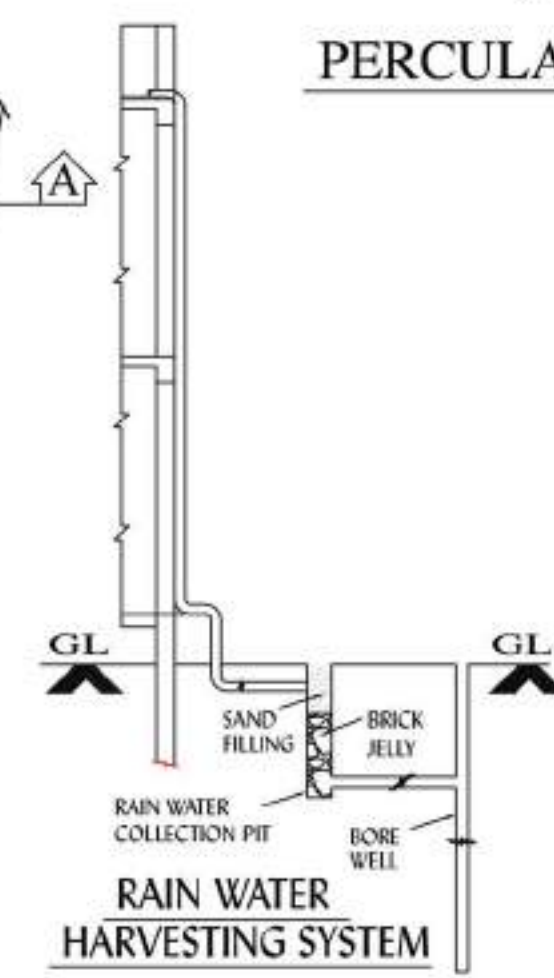


RAIN WATER HARVESTING SYSTEM

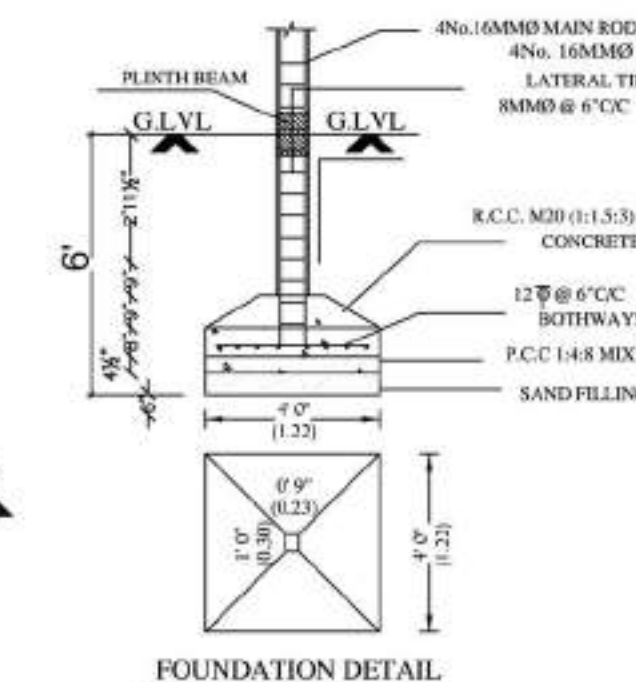


FOUNDATION DETAIL

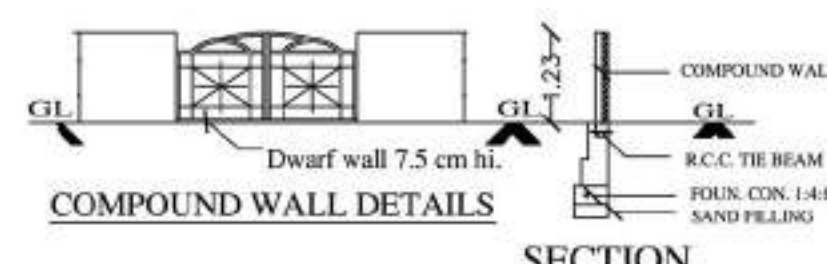


COMPOUND WALL DETAILS

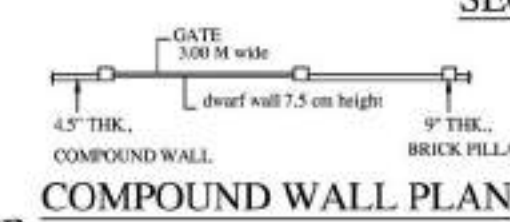

COMPOUND WALL PLAN

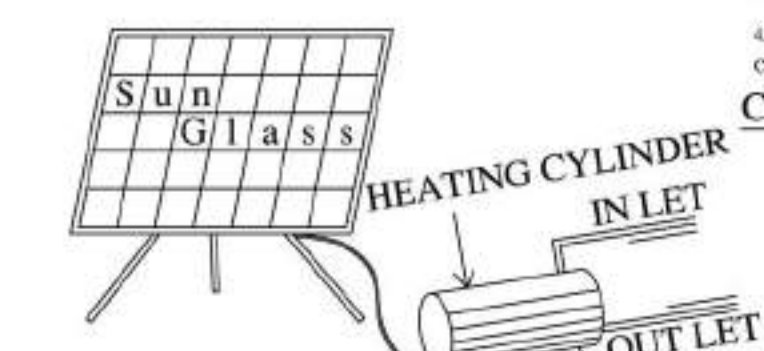

SOLAR WATER HEATING SYSTEM

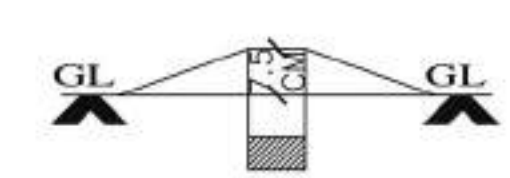

Dwarf Wall Details

PLAN INFO
PLOT AREA M2= 226.50
AS AT SITE=226.50
FMB OR PLR= 241.00
AS PER DOCUMENT=241.17
SINGLE FAMILY BLDG=NO
CRZ=NO
SECURITY_ZONE=NO
ACCESS_WIDTH_M=9.00
WHETHER GOVT OR AIDED SCHOOL=NO
ROAD_WIDTH=9.00
ROAD_LENGTH=250
AREA_TYPE=OTHERS
AVG PLOT DEPTH= 15.06
AVG PLOT WIDTH= 13.32
LAND_USE_ZONE=INDUSTRIAL
LEASEHOLD_LAND=NO
BUILDING_NEAR_MONUMENT=NO
BUILDING_NEAR_GOVT_BLDG=NO
BUILDING_NEAR_TO_RIVER=NO
NOC_FOR_CONSTRUCTION_NEAR_MONUMENT=NO
FIRE_PROTECTION_AND_FIRE_SAFETY_REQUIREMENTS=YES
NOC_FOR_CONSTRUCTION_NEAR_AIRPORT=NO
PLOT_NO=397
SURVEY_NO=244/3B1B
PATTAN NO=2810
DISTRICT=KANCHEEPURAM
TALUK=SRIPERUMBUDUR
JURISDICTION_TYPE=PANCHAYAT
OSR_APPLICABLE=NO
OSR_SURR_BUYBACK_RETAIN=NO
RWH_DECLARED=NO
PREMIUM_FSI_REQUIRED=NO
IS_APPROVED_LAYOUT=YES
IS_SWIMMING_POOL_EXISTS=NO
BLOCK_1_E-M8B1_MEMBER_COUNT=5
IF_HERITAGE_TOWN_LESS_THAN_1KM_RADIUS=NO

SCALE: 1:100

JOINERIES		
ROLLING SHUTTER	RS	3.00 X 3.00
DOOR	D1	0.91 X 2.13
DOOR	D2	0.76 X 2.13
WINDOW	W	1.52 X 1.22
VENTILATOR	V	0.76 X 0.76

COLOUR INDEX	
PROPOSED	
EXG.ROAD	
SITE BOUNDARY	

ALL DIMENSION ARE IN Mtr		DATE :01/08/2024
EXTENT	IN	SQFTS
PLOT AREA (AS PER DOC.)		2596.00
PLOT AREA (AS PER PATTAN)		2597.12
SUPERIMPOSED AREA		2596.00
PLINTH AREA OF G.FLOOR		1543.77
F.S.I		0.59
COVERAGE		59.47%

OWNER:

Cell No. 94442 50437
R. GANESAN, B.Tech.,
Registered Engineer
CMDA: RE/GR-II/19/03/007
Structural Engineer
Tambaram City Municipal Corporation
Maraimalai Nagar Municipality
Nandhivaram - Guduvanchery Municipality
Kundrathur Municipality
Royal Planners
No. 29/6, Phoenix Towers, Venkatesan Street,
West Tambaram, Chennai - 600 045.
Phone: 044 - 2226 4757, 044 - 2226 4216

Eight ways to know a piece of land before you pay for it.

This report covers one part of the picture. These cover the rest, drawn from the same government records, for any property in Tamil Nadu.

LandLens One

Ask anything about a property and get an answer grounded in live government records, with the sources shown.

[/landlens/one](#)



Verify My Land

Every record check run on one property and returned as a single report.

[/landlens/verify-my-land](#)



Legal Opinion

An advocate's written opinion on the title, built on the records we pull for it.

[/landlens](#)



One Map

Every layer on one map: the parcel, its boundary, zoning, water bodies and what sits around it.

[/landlens/one/map](#)



PriceMap

What land actually changed hands for around this plot, taken from the registered deeds.

[/landlens/pricemap](#)



Build Scope

What you are allowed to build here: floor space, height, coverage and setbacks.

[/landlens/build-scope](#)



Property Tracker

Watch a property and hear about it when something new is registered against it.

[/landlens/property-tracker](#)



Deal Room

Run the transaction in one place: documents, stamping, signatures and the parties.

[/landlens/deal-room](#)



Twenty-four checks you can run yourself, at no cost.

Records and verification

The registers themselves, read for you.

Encumbrance Certificate

Patta and Chitta

Field Measurement Sketch

EC Analyzer

Bank charge check

Court case search

Seller background check

Approval check by survey

Zoning and land use

What the plan says can happen on this land.

Land use zone finder

CMDA land use check

Coastal regulation zone

Master plan check

Water bodies finder

Airport height clearance

Value and duty

What it is worth and what it costs to register.

Guideline value by street

Guideline value by survey

Stamp duty and registration fees

Capital gains

Floor space index

Area unit converter

Registers and directories

Who holds it, and which office keeps the record.

Find your registering office

Temple property check

Waqf property check

RERA register



Every free tool
/tools



Services we run
for you
/services



The LandLens
suite
/landlens/one



Every claim in this document traces back to a government record.

Legal opinions, due diligence and title verification

Building plan, layout and sub-division approvals

Completion and occupancy certificates, regularisation

Escrow, negotiation and NRI property management

Land survey, soil testing, architecture and construction

Verified RealEstate
3/350/2 Mettukuppam,
OMR Thoraipakkam,
Chennai 600 097, India
hello@verified.realestate
+91 9996 12 9996

Prepared from the registers named on the page each finding sits on. Where a register could not be read, this document says so in its place rather than leaving the gap to be read as a clean result.

