

PP

APPROVAL RECORD

Planning Permission

Kancheepuram

Kancheepuram district, Tamil Nadu

APPROVAL TYPE

Building Plan

ISSUING AUTHORITY

Rural Panchayat

The approval as the planning authority issued it, reproduced in full behind this page.

An approval speaks to what was sanctioned, not to what was built. Completion is a separate record.

Plan Showing The Proposed Construction Of Residential Building At Plot No.:132 & 133, VGN HIGHLAND,


In Survey No.: 257/1B & 258, Patta No-1989 & 1982, As Per Patta Survey No.: 257/1B1A2 & 257/1B1C,

of Tharapakkam Village, Kundrathur Taluk, Kancheepuram District.

(Kundrathur Panchayat Union Limit).


CMDA Approved Layout No.:
P.P.D/L.O No.:224/2023
Letter No.: L1/0112/2023
Dated : 28-08-2023

PLAN_INFO
PLOT_AREA_M2=140.00
AS_PER_DOCUMENT=140.00
AS_AT_SITE=140.00
FMB_OR_PLR=139.00
SINGLE_FAMILY_BLDG=NO
CRZ=NO
SECURITY_ZONE=NO
ACCESS_WIDTH_M=14.00
WHETHER_GOVT_OR_AIDED_SCHOOL=NO
ROAD_WIDTH=7.20
ROAD_LENGTH=100
AVG_PLOT_DEPTH=10.00
AVG_PLOT_WIDTH= 14.00
LAND_USE_ZONE = RESIDENTIAL
PLOT_NO=132 & 133
SURVEY_NO= 257/1B1A2 & 257/1B1C,
DISTRICT=KANCHEEPURAM
TALUK=KUNDRATHUR
PATTA_NO=1989 & 1982,
RWH_DECLARED=YES
BUILDING_NEAR_TO_RIVER=NO
AREA_TYPE= OTHERS
BUILDING_NEAR_MONUMENT=NO
IF_HERITAGE_TOWN_LESS THAN 1KM_RADIUS=NO
BUILDING_NEAR_GOVT_BLDG=NO
PROVISION_FOR_GREEN_BUILDINGS_AND_SUSTAINABILITY=NO
FIRE_PROTECTION_AND_FIRE_SAFETY_REQUIREMENTS=NO
NOC_FOR_CONSTRUCTION_NEAR_MONUMENT=NO
NOC_FIRE_DEPT=NO
PROVISION_FOR_ORANGE_BUILDINGS_AND_SUSTAINABILITY=NO
OSR_APPLICABLE=NO
OSR_SURRENDER_OR_BUYBACK=BUYBACK
PREMIUM_FSI_REQUIRED=NO
IS_APPROVED_LAYOUT=YES
OSR_SURRENDER_OR_BUYBACK=BUYBACK
IS_SWIMMING_POOL_EXISTS=NO
JURISDICTION_TYPE=PANCHAYAT

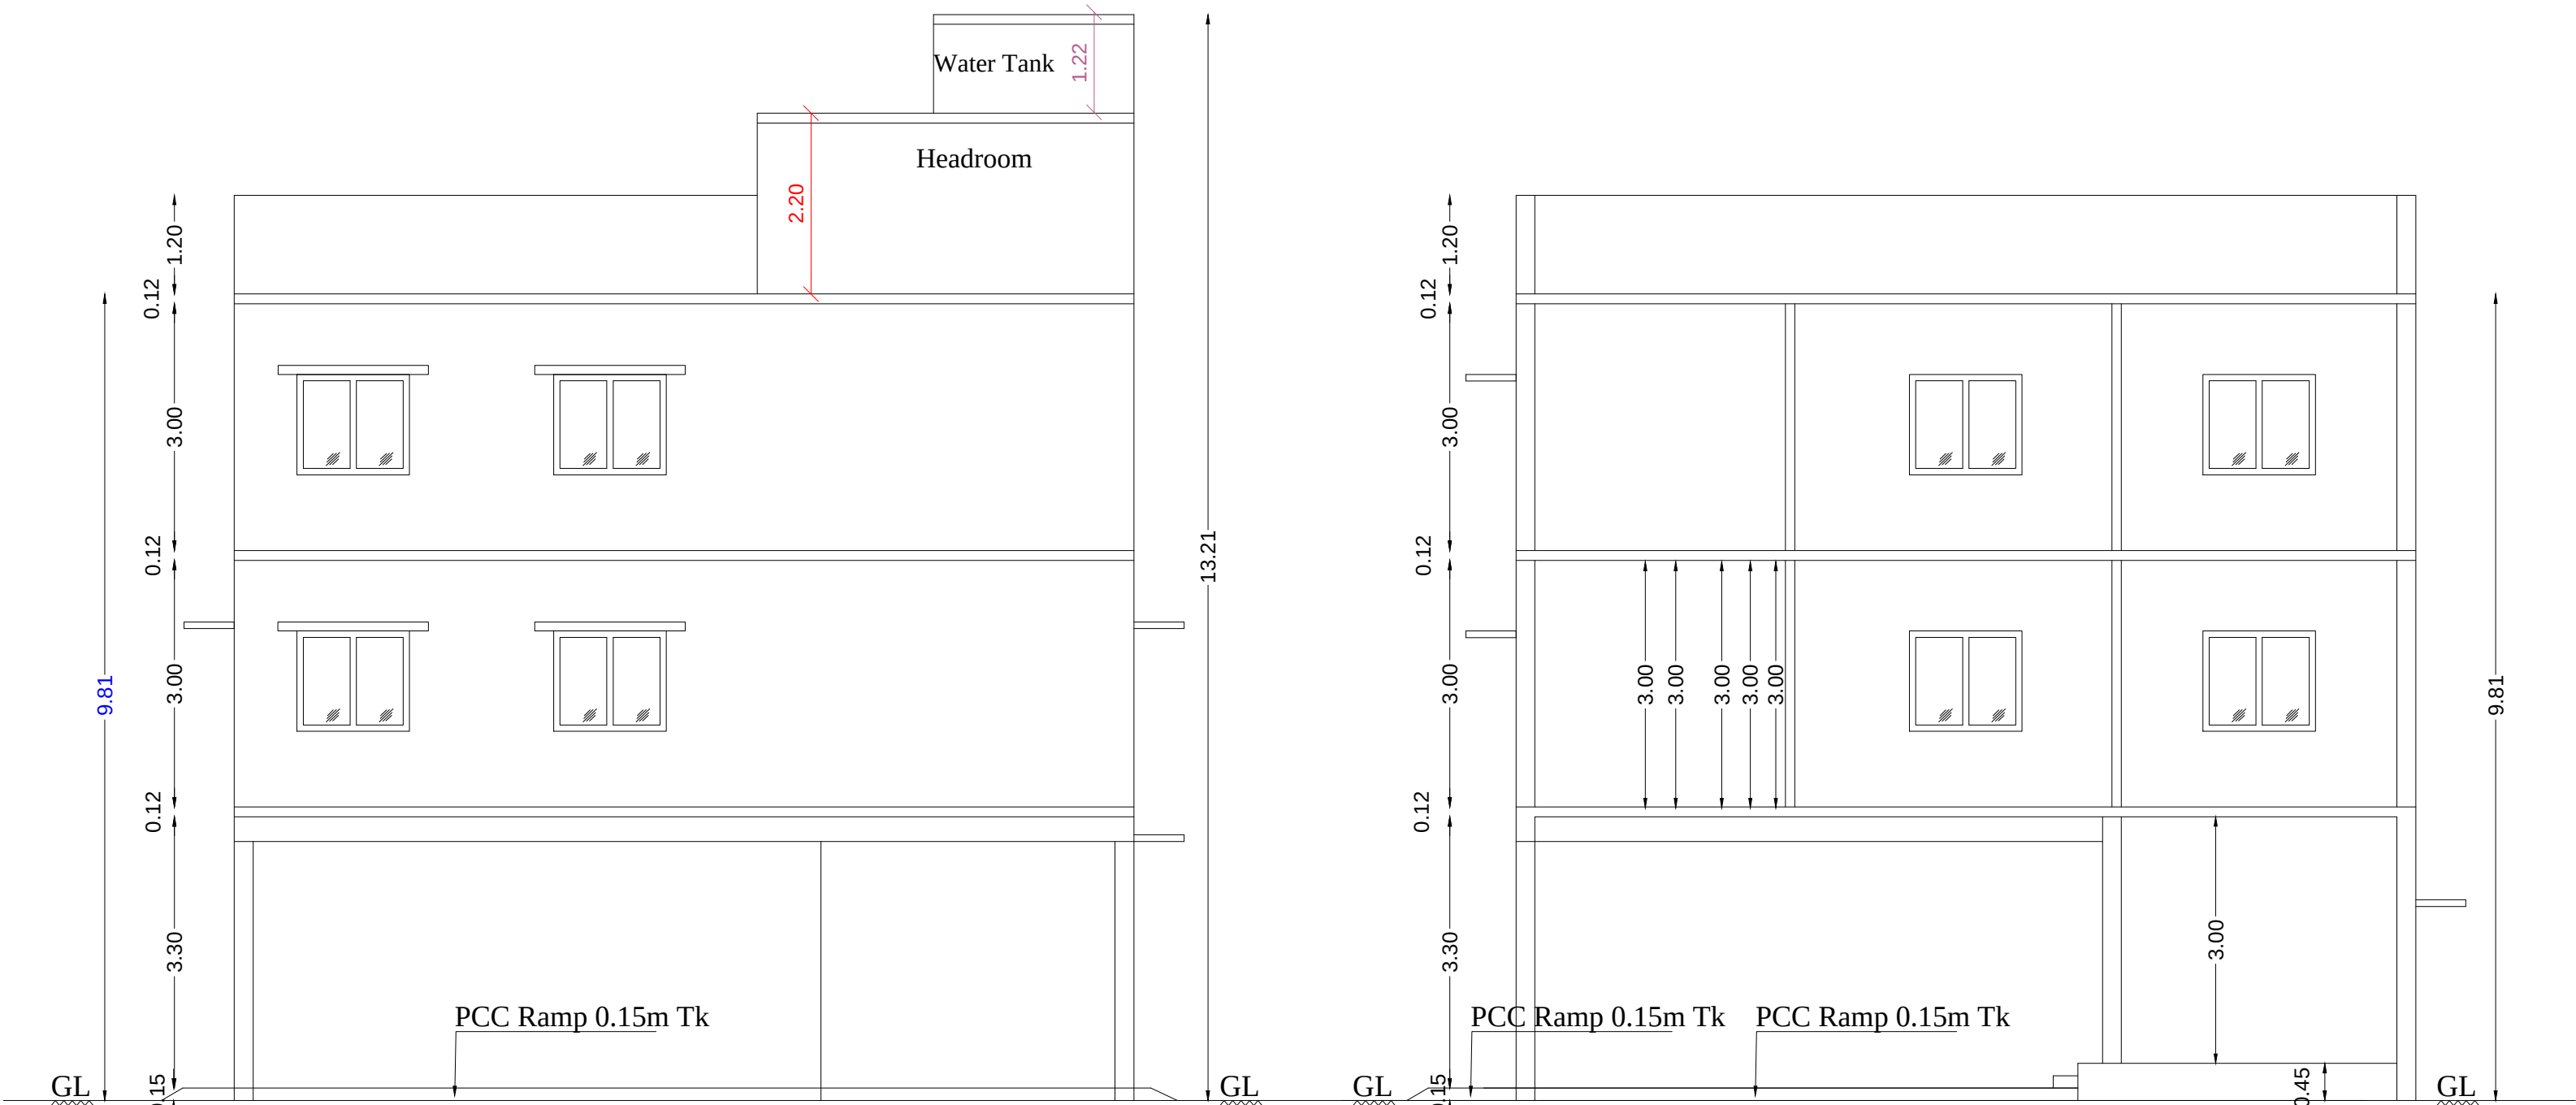


FRONT ELEVATION


CROSS SECTION AT A-B

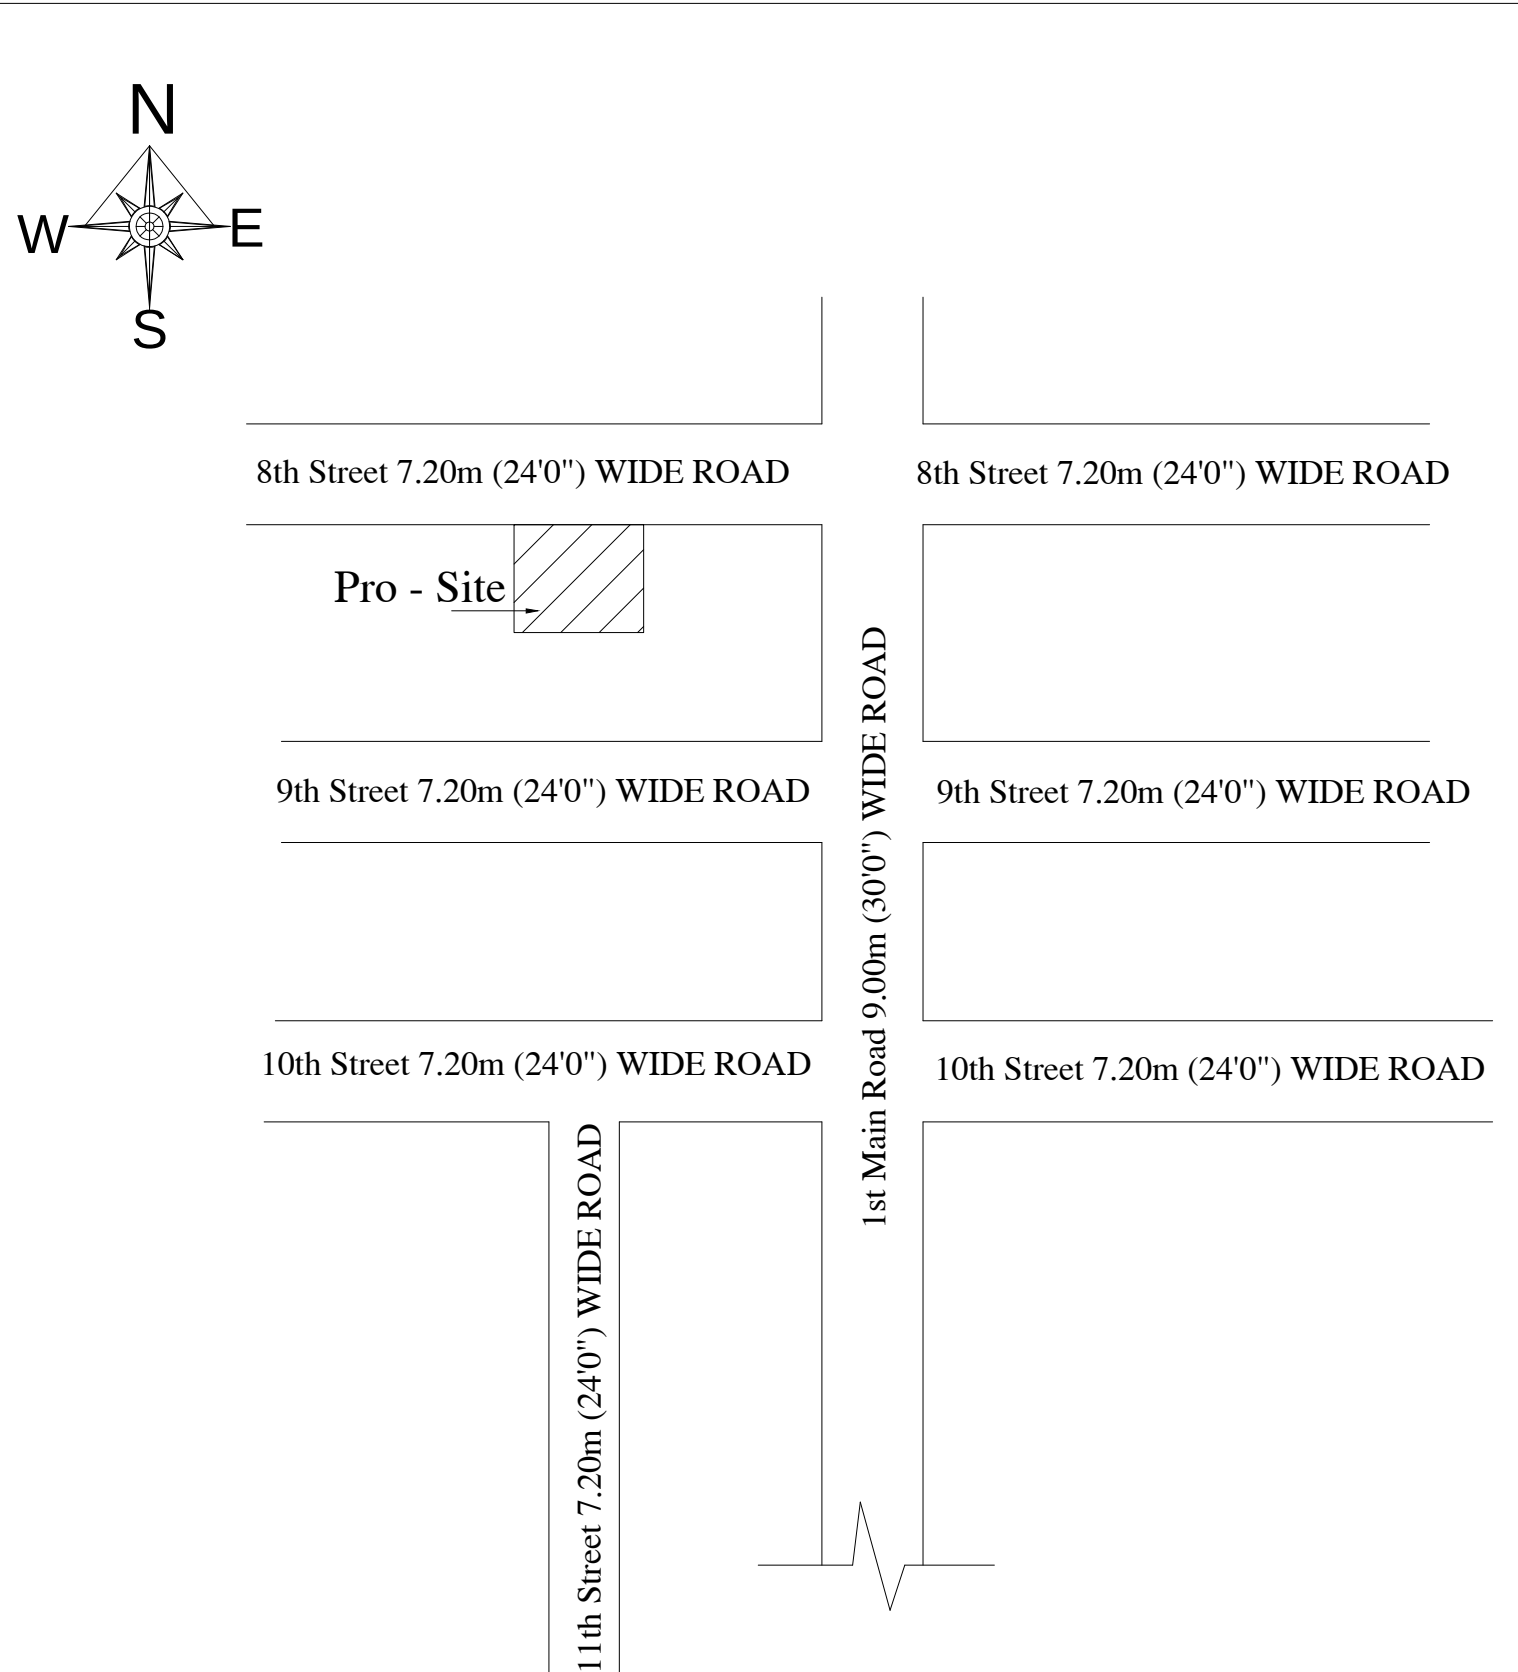


KEY PLAN [N.T.S]

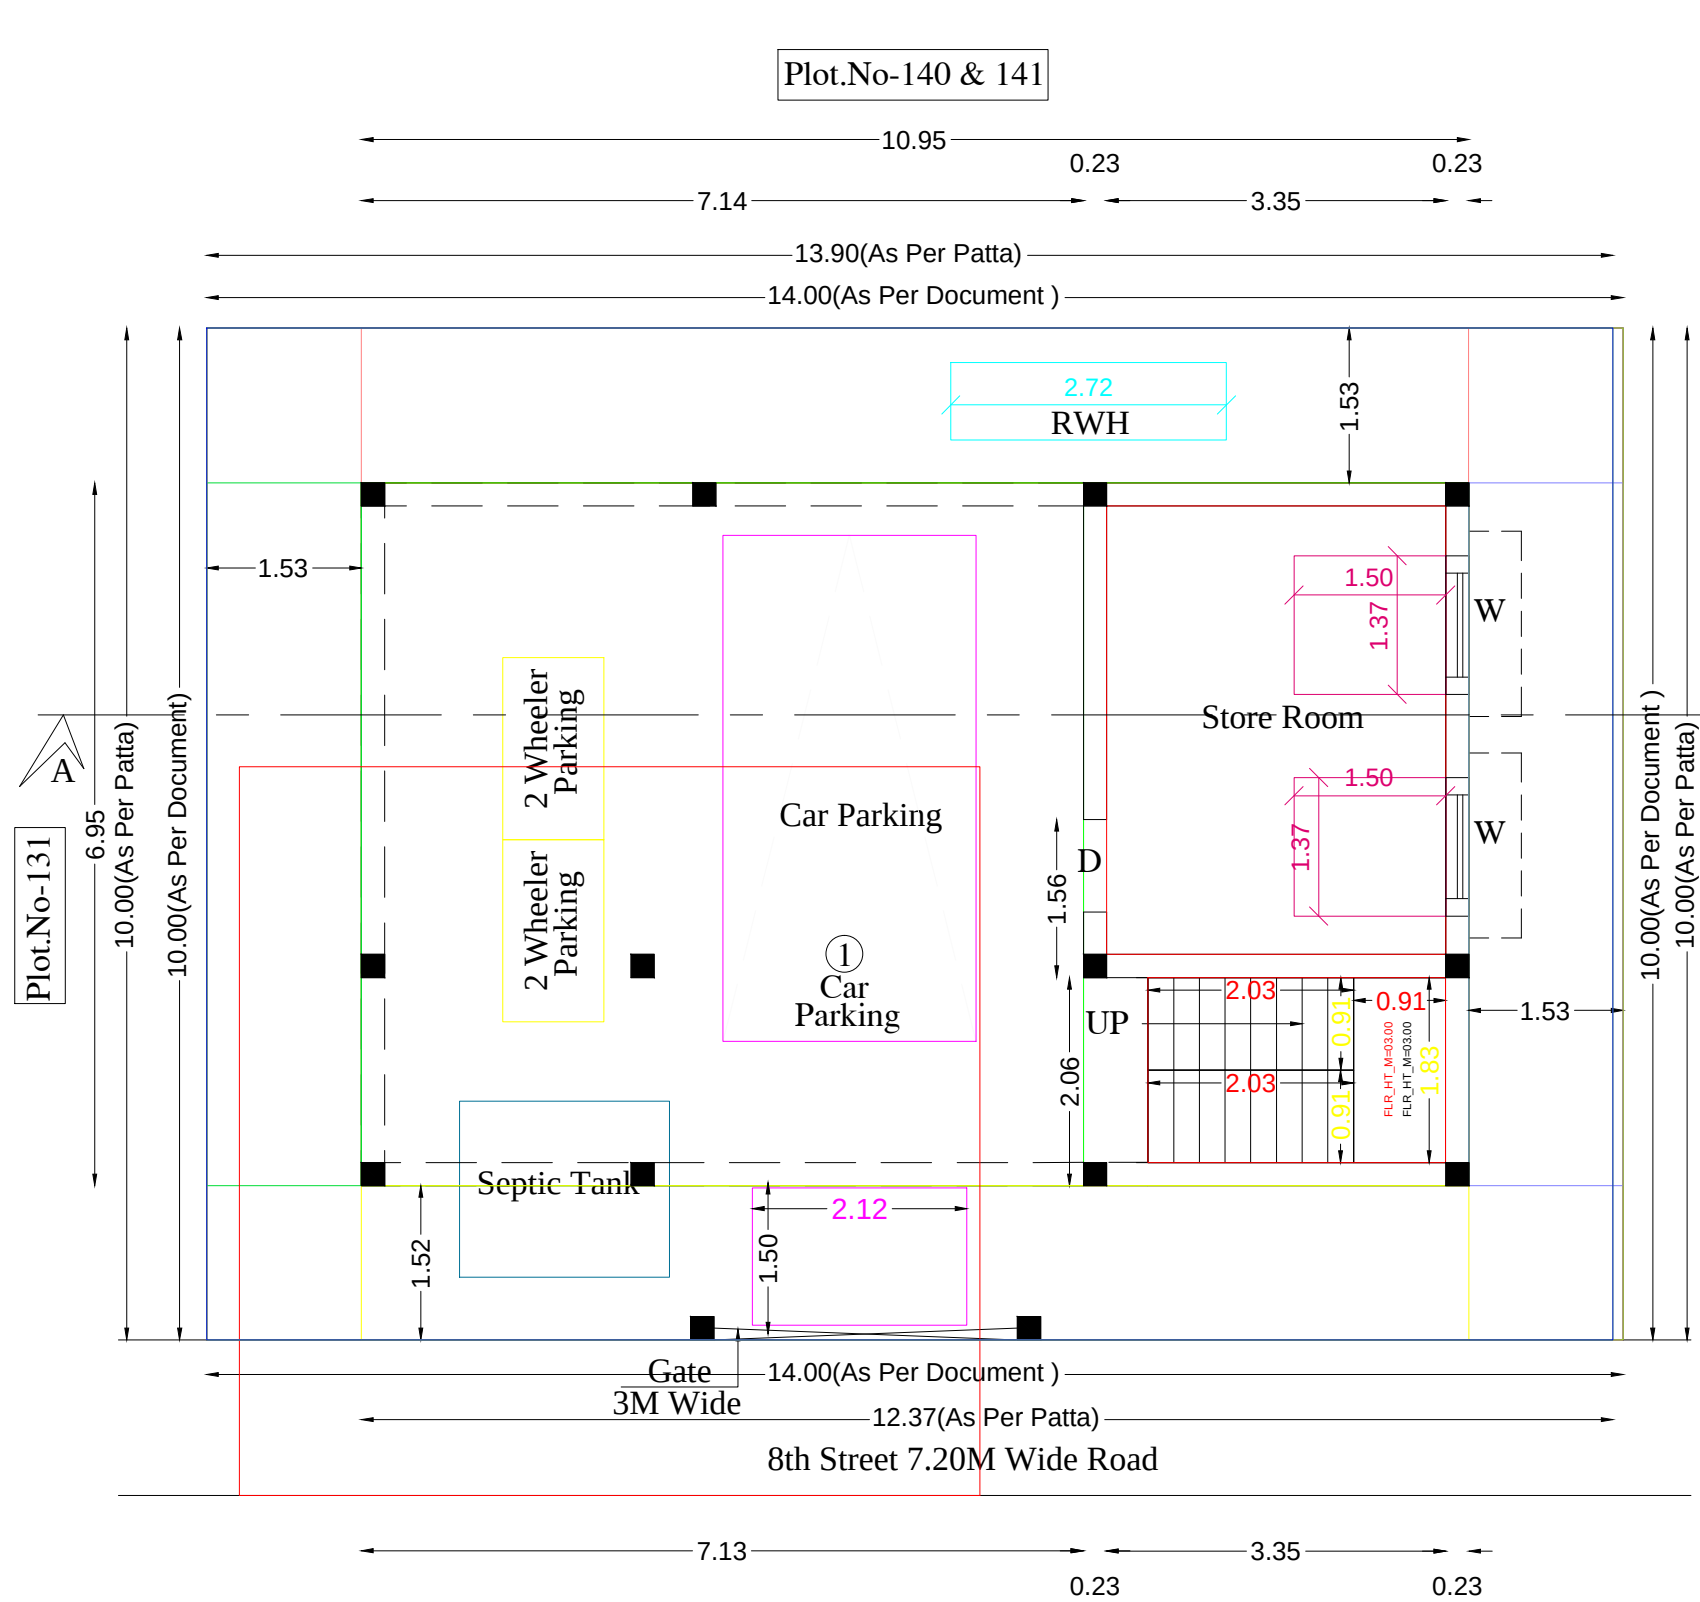


SITE CUM GROUND FLOOR PLAN

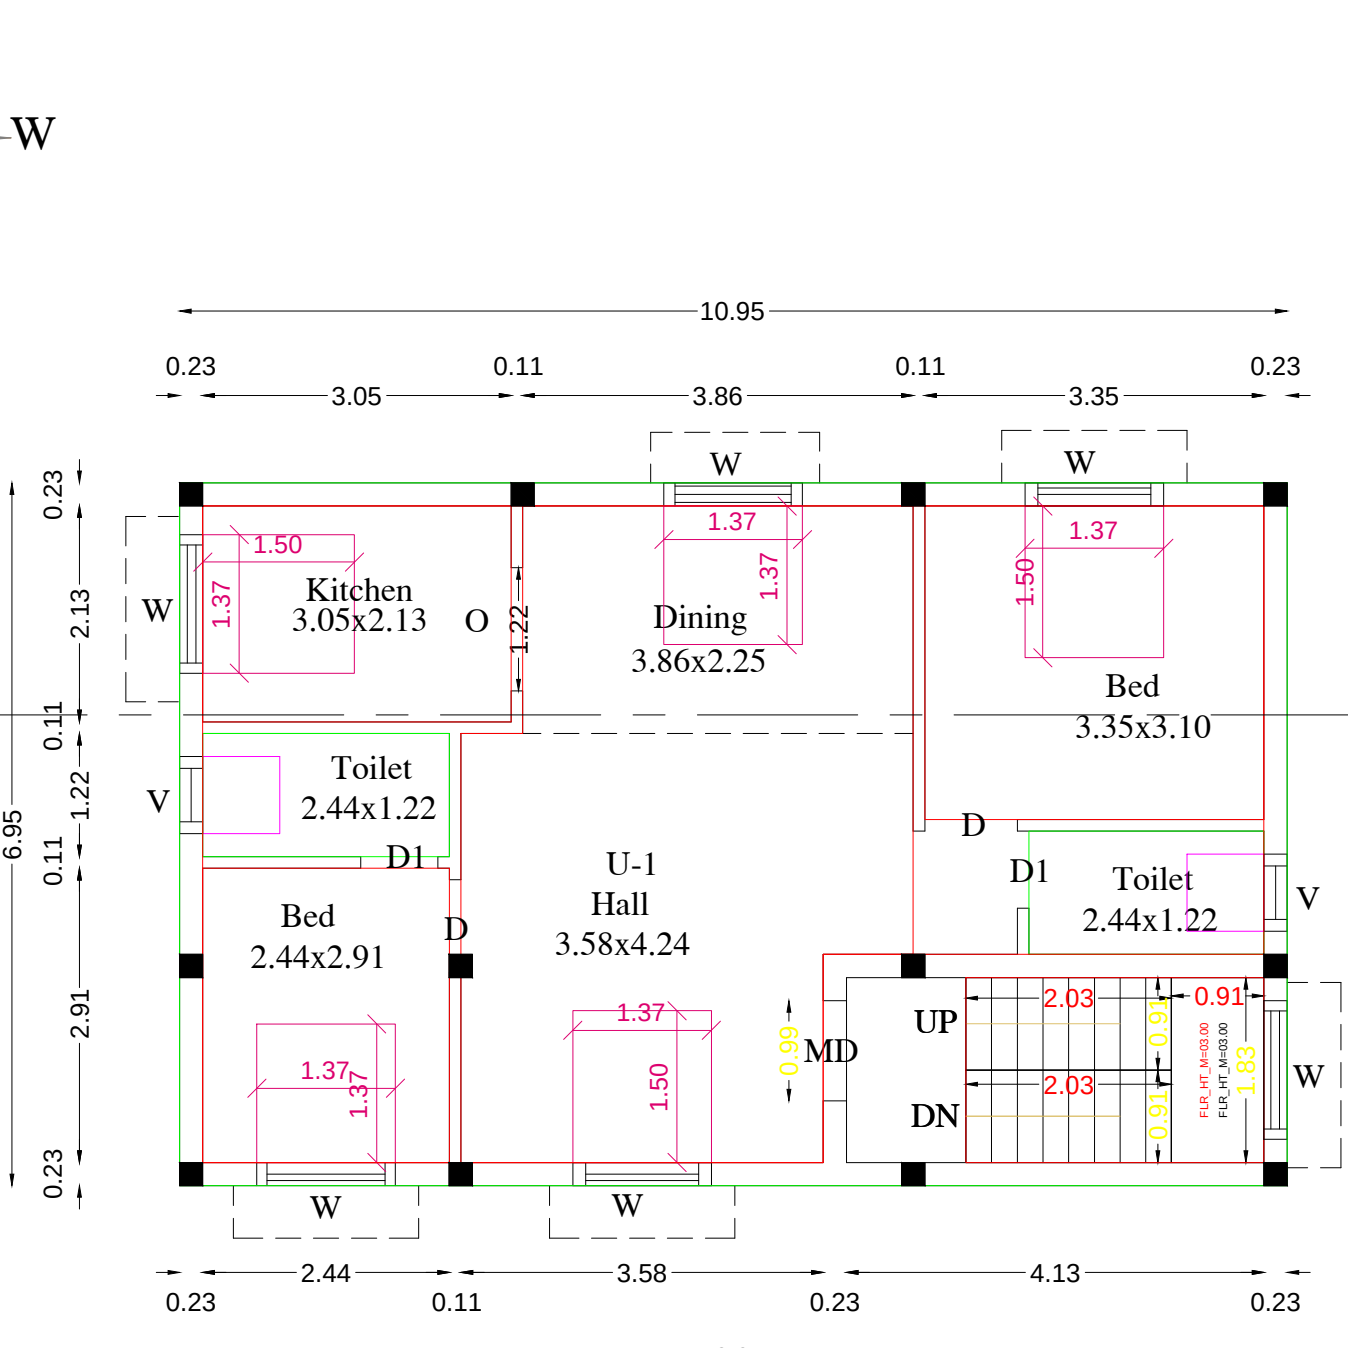


FLOOR01

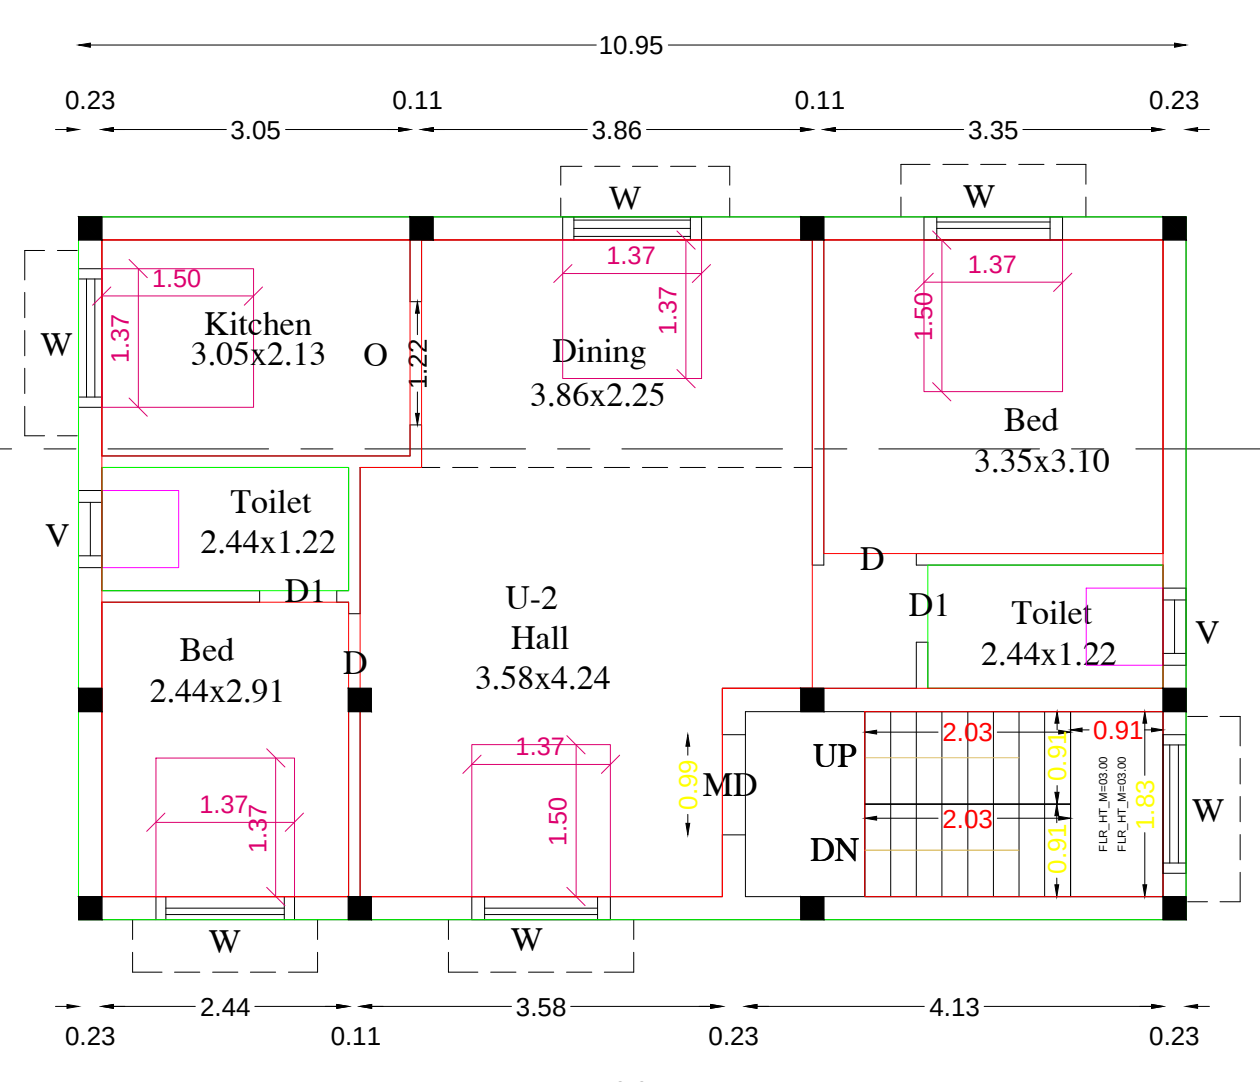


FLOOR02

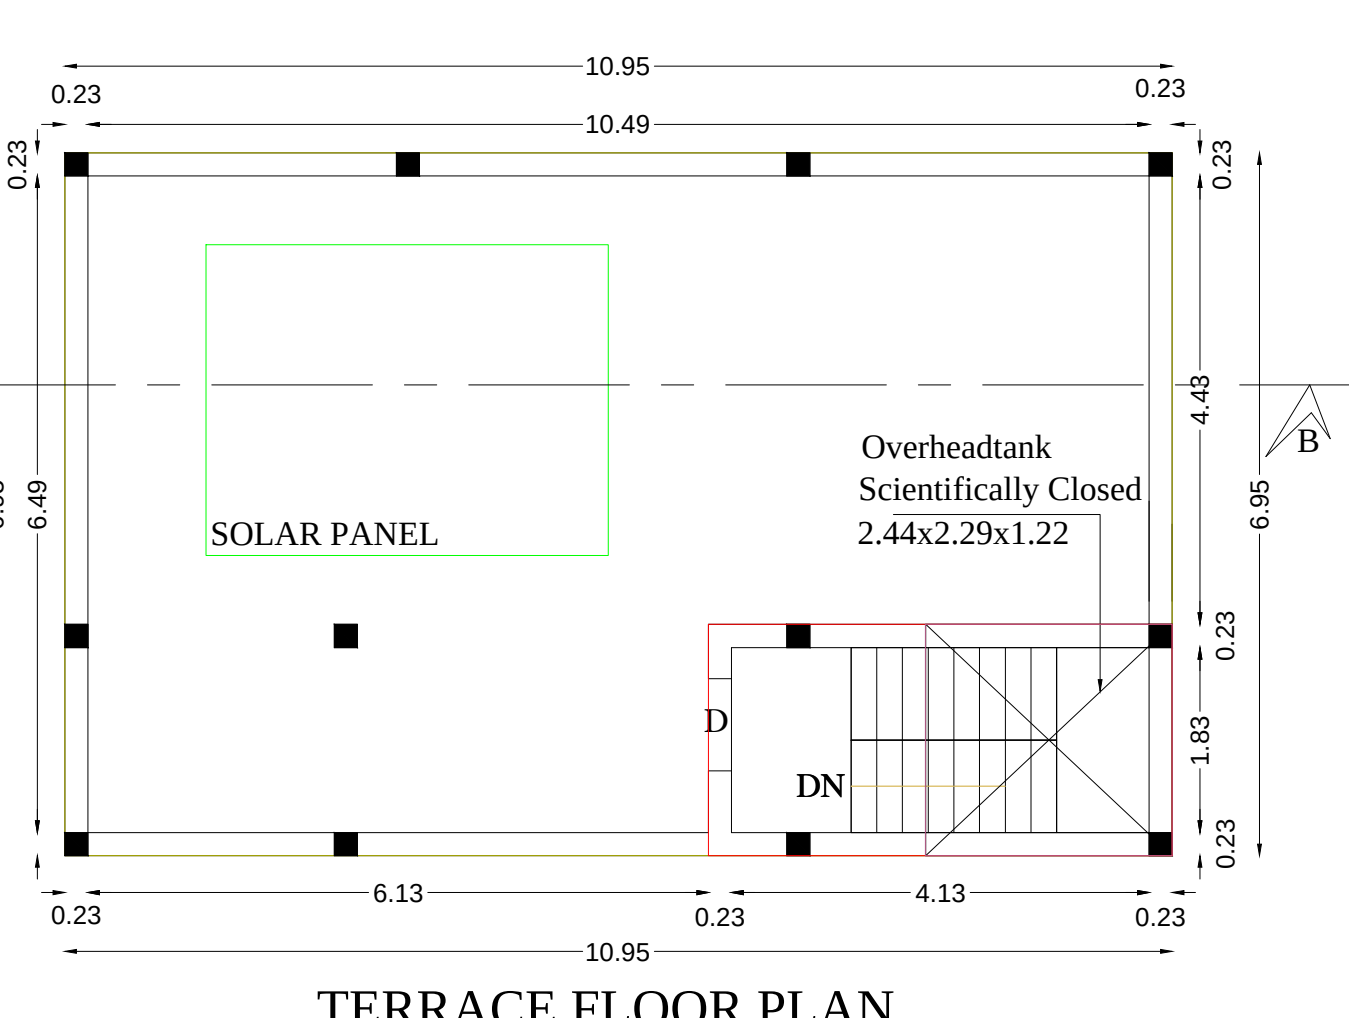

TERRACE FLOOR PLAN

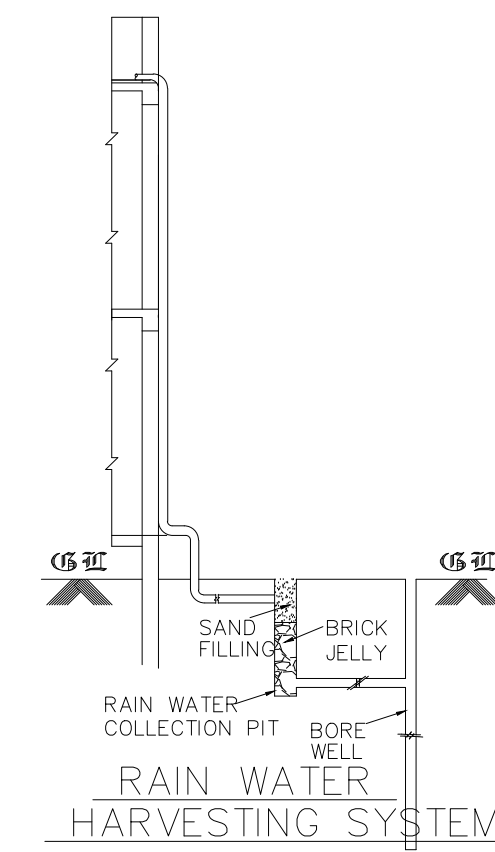


RAIN WATER HARVESTING SYSTEM

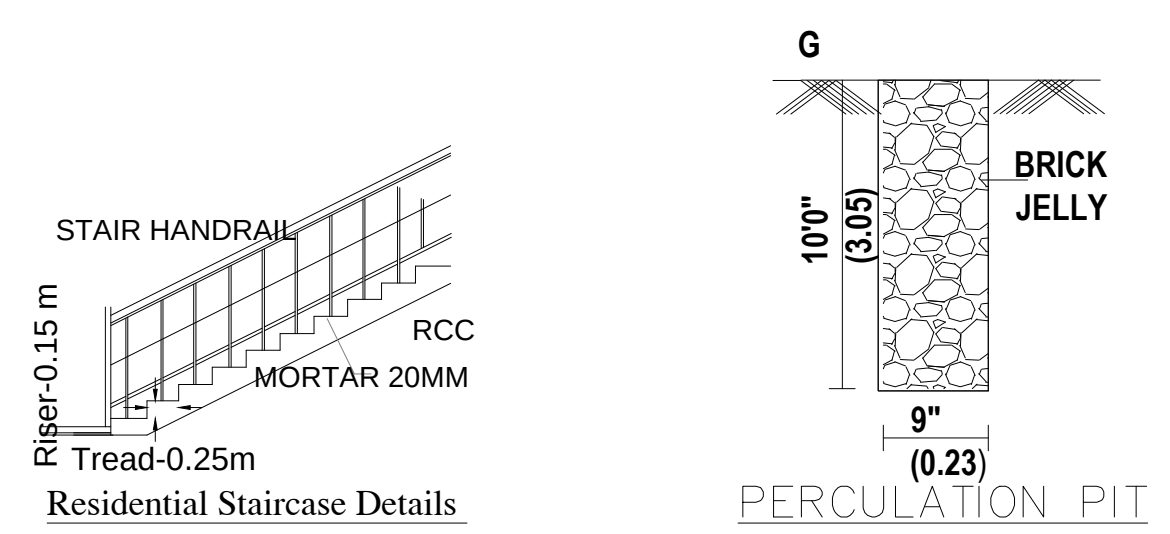


STAIR HANDRAIL
Riser-0.15 m
Tread-0.25m
Residential Staircase Details

PERCOLATION PIT

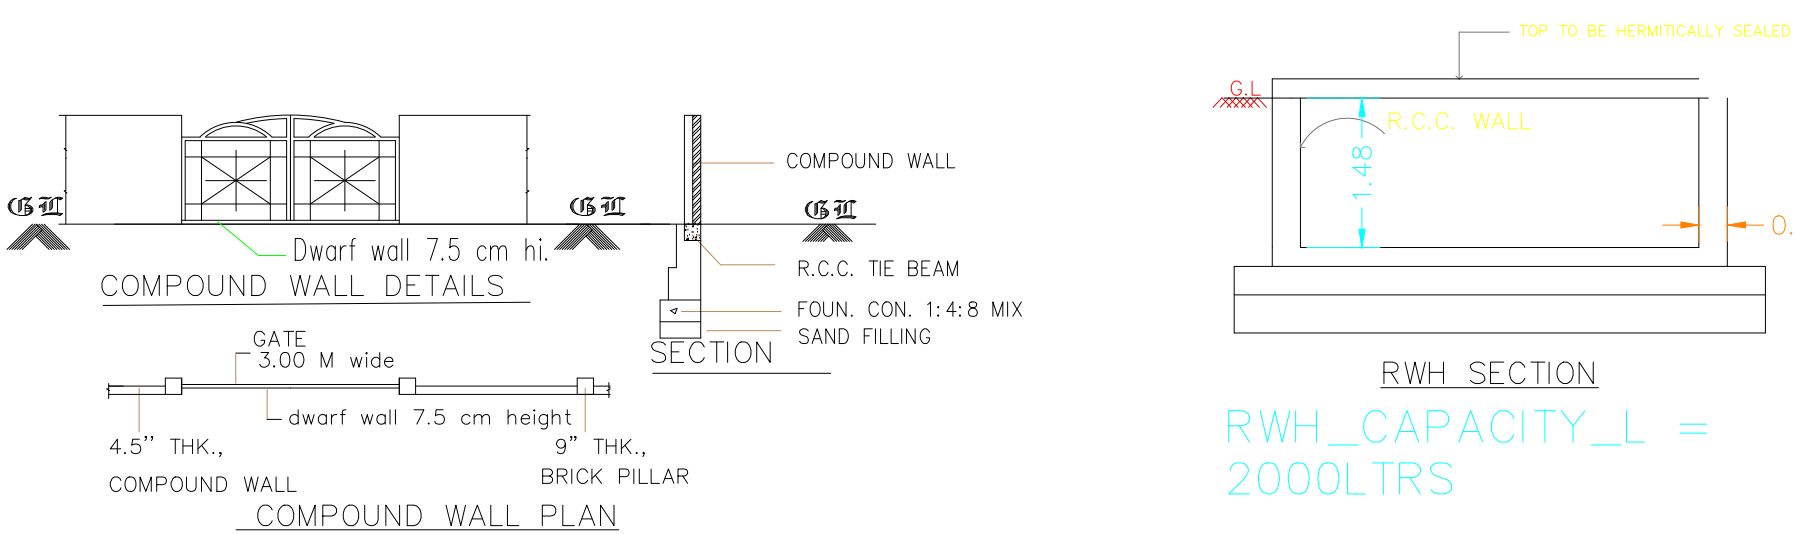

COMPOUND WALL PLAN

RWH SECTION
RWH_CAPACITY_L = 2000LTRS

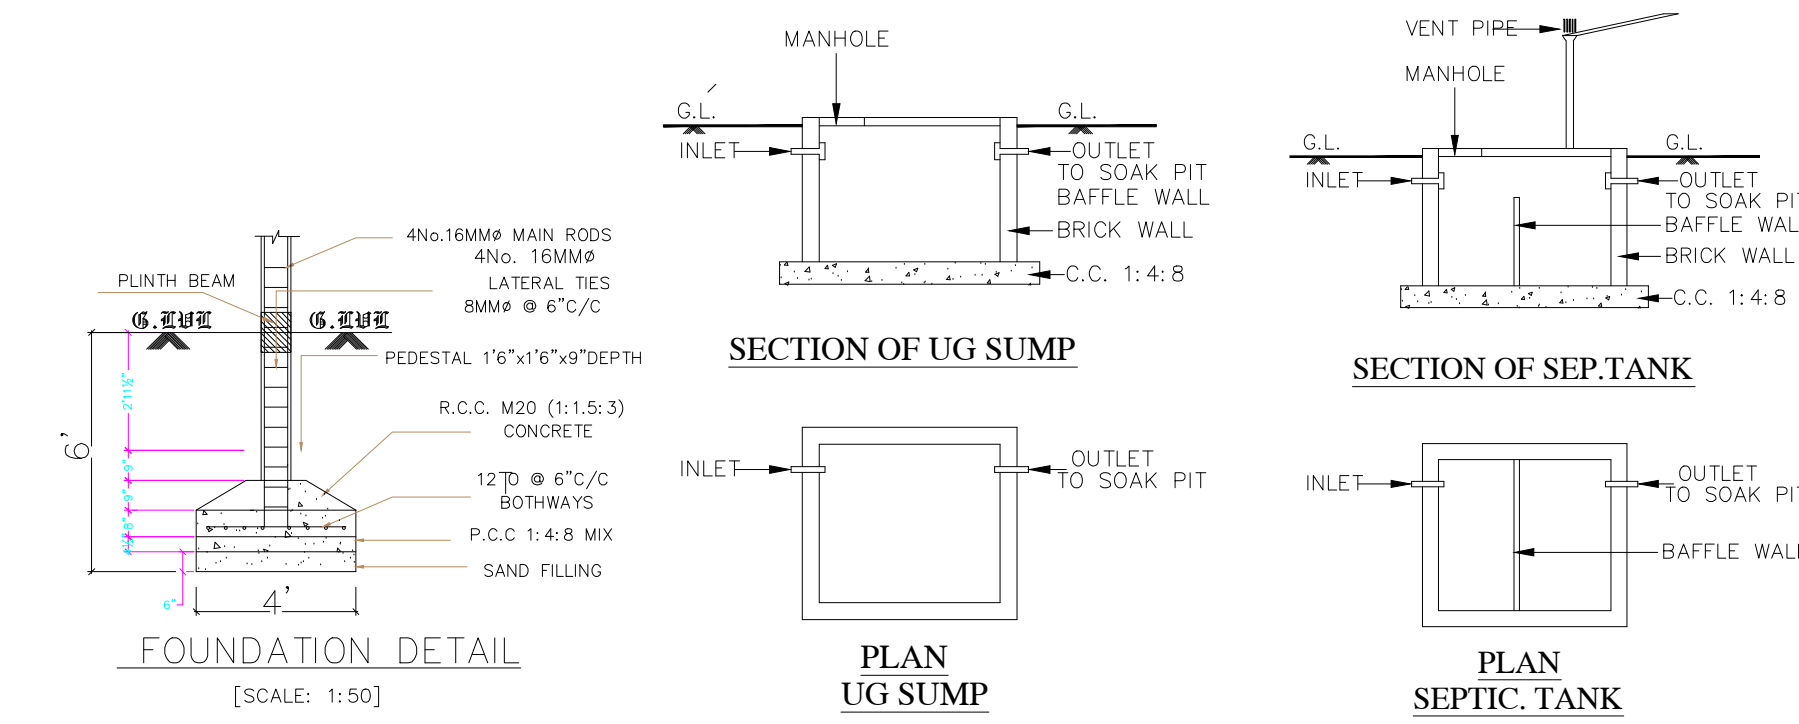

SECTION OF UG SUMP

PLAN UG SUMP

SECTION OF SEPTIC TANK

PLAN SEPTIC TANK

AREA DETAILS:		SQ.M
PLOT AREA (As Per Document)	:	140.00
PLOT AREA (As Per Patta)	:	139.00
PLOT AREA (As Per Site)	:	140.00
PLOT AREA (As Per Super Imposed Plot Boundary)	:	139.00
GROUND FLOOR AREA	:	26.47
FIRST FLOOR AREA	:	76.05
SECOND FLOOR AREA	:	76.05
TOTAL AREA	:	178.57
PLOT COVERAGE	:	54 %
FSI	:	1.28
NON FSI :		
HEADROOM AREA	:	10.48
PARKING AREA	:	49.58

SCHEDULE OF JOINERY:

MD	---	MAIN DOOR	----	3'-6"X7'-0"(1.00X2.13)
D	---	DOOR	----	3'-0"X7'-0"(0.91X2.13)
D1	---	DOOR	----	2'-6"X7'-0"(0.76X2.13)
W	---	WINDOW	----	4'-6"X4'-6"(1.37X1.37)
W1	---	WINDOW	----	4'-6"X6'-6"(1.37X2.00)
W2	---	WINDOW	----	6'-0"X6'-0"(1.80X1.80)
V	---	VENTILATOR	----	2'-6"X2'-6"(0.76X0.76)

ALL DIMENSION ARE IN METER

COLOUR INDEX:

PROPOSED BUILDING

EXISTING ROAD

SCALE : 1"=8'-0" (1: 100)

OWNER:

LICENSED SURVEYOR:
C. PANNEER SELVAM
Reg.Engineer, Licenced Surveyors for
CMDA : RE /GR11/19/06/248 / Chennai Corporation RE 30256 /19,
Municipality, Town Panchayat, Panchayat Union
30, IInd Main Road, New Colony, Chrompet,
Other Branches : Keelkattalai, Pammal, Padappai, Pallikarantal

LICENSED SURVEYOR:

DESIGNS & DRAFTED BY : IDEAL PLANNERS
CHROMPET-600 044, 8939108959.130225

Eight ways to know a piece of land before you pay for it.

This report covers one part of the picture. These cover the rest, drawn from the same government records, for any property in Tamil Nadu.

LandLens One

Ask anything about a property and get an answer grounded in live government records, with the sources shown.

[/landlens/one](#)



Verify My Land

Every record check run on one property and returned as a single report.

[/landlens/verify-my-land](#)



Legal Opinion

An advocate's written opinion on the title, built on the records we pull for it.

[/landlens](#)



One Map

Every layer on one map: the parcel, its boundary, zoning, water bodies and what sits around it.

[/landlens/one/map](#)



PriceMap

What land actually changed hands for around this plot, taken from the registered deeds.

[/landlens/pricemap](#)



Build Scope

What you are allowed to build here: floor space, height, coverage and setbacks.

[/landlens/build-scope](#)



Property Tracker

Watch a property and hear about it when something new is registered against it.

[/landlens/property-tracker](#)



Deal Room

Run the transaction in one place: documents, stamping, signatures and the parties.

[/landlens/deal-room](#)



Twenty-four checks you can run yourself, at no cost.

Records and verification

The registers themselves, read for you.

Encumbrance Certificate

Patta and Chitta

Field Measurement Sketch

EC Analyzer

Bank charge check

Court case search

Seller background check

Approval check by survey

Value and duty

What it is worth and what it costs to register.

Guideline value by street

Guideline value by survey

Stamp duty and registration fees

Capital gains

Floor space index

Area unit converter

Zoning and land use

What the plan says can happen on this land.

Land use zone finder

CMDA land use check

Coastal regulation zone

Master plan check

Water bodies finder

Airport height clearance

Registers and directories

Who holds it, and which office keeps the record.

Find your registering office

Temple property check

Waqf property check

RERA register



Every free tool
/tools



Services we run
for you
/services



The LandLens
suite
/landlens/one



Every claim in this document traces back to a government record.

Legal opinions, due diligence and title verification

Building plan, layout and sub-division approvals

Completion and occupancy certificates, regularisation

Escrow, negotiation and NRI property management

Land survey, soil testing, architecture and construction

Verified RealEstate
3/350/2 Mettukuppam,
OMR Thoraipakkam,
Chennai 600 097, India
hello@verified.realestate
+91 9996 12 9996

Prepared from the registers named on the page each finding sits on. Where a register could not be read, this document says so in its place rather than leaving the gap to be read as a clean result.

