

PP

APPROVAL RECORD

Planning Permission

Keevalur

Kancheepuram district, Tamil Nadu

APPROVAL TYPE

Building Plan

ISSUING AUTHORITY

Rural Panchayat

PURPOSE

Industrial

The approval as the planning authority issued it, reproduced in full behind this page.

An approval speaks to what was sanctioned, not to what was built. Completion is a separate record.

PROPOSED CONSTRUCTION OF INDUSTRIAL BUILDING
IN APPROVED SIPCOT INDUSTRIAL PARK AT
IRUNGATTUKOTTAI ,INDUSTRIAL PLOT NO.- E5
COMPRISED IN SURVEY NOS. 276pt, 283pt, 284pt, 285pt
OF KEEVALUR VILLAGE (THANDALAM) ,
SRIPERUMBUDUR TALUK , KANCHEEPURAM
DISTRICT.

SIPCOT APPROVED LAYOUT NO.104/2023

CATEGORY OF INDUSTRY: ORANGE (ANNEXURE - VII OF TNCDBR-2019)
SI NO : (11) PLASTIC INDUSTRIES LIKE INJECTION MOULDING



MACHINERY LIST WITH HP

S. NO	MACHINERY NAMES	QTY.	EACH HP	EXT. HP	ADD. HP	DEL. HP	TOTAL HP
1	CNC MACHINE	60	12.00	720.00	0.00	0.00	720.00
2	EOT CRANE	1	12.00	12.00	0.00	0.00	12.00
3	INJECTION MOULDING M/C.	20	56.50	0.00	1130.00	0.00	1130.00
4	COMPRESSOR	1	29.50	0.00	29.50	0.00	29.50
5	100 TR COOLING TOWER	1	8.00	0.00	8.00	0.00	8.00
6	EOT CRANE	1	13.50	0.00	13.50	0.00	13.50
7	SURFACE MOUNT TECHNOLOGY (SMT)	1	169.50	0.00	169.50	0.00	169.50
TOTAL HP.			732.00	1350.50	0.00		2082.50

PARKING REQUIRED / PROVIDED DETAILS

PAKING DETAILS	TWO WHEELER	CYCLE	CAR	LORRY	TOTAL NO.OF WORKERS	
Requried	99	99	5	10 Nos	Male	20
Provied	100	100	5(1PC)	10 Nos	Female	10

SANITATION REQUIRED / PROVIDED DETAILS

SANITATION DETAILS	WATER CLOSET	URINALS	ABLUTION TAPS	WASHING TAPS
Required	2	01	2	5 Nos
Provided	5(2 PC)	06	4	5 Nos

BLOCK NO 1 - GROUND AND MEZZANINE FLOOR PLAN

SIGNATURE OF OWNER




REGISTERED ENGINEER



B. MALLIKA, ME. (PhD)
Registered Engineer Grade-II
RE-II/KKDTCP/017/2022
84, Kallamman Koil Street,
Pasumpon Nagar, Madurai-625003.

STRUCTURAL ENGINEER


B. MALLIKA, ME. (PhD)
Registered Structural Engineer
RSE-I/KKDTCP/013/2022
84, Kallamman Koil Street,
Pasumpon Nagar, Madurai-625003.

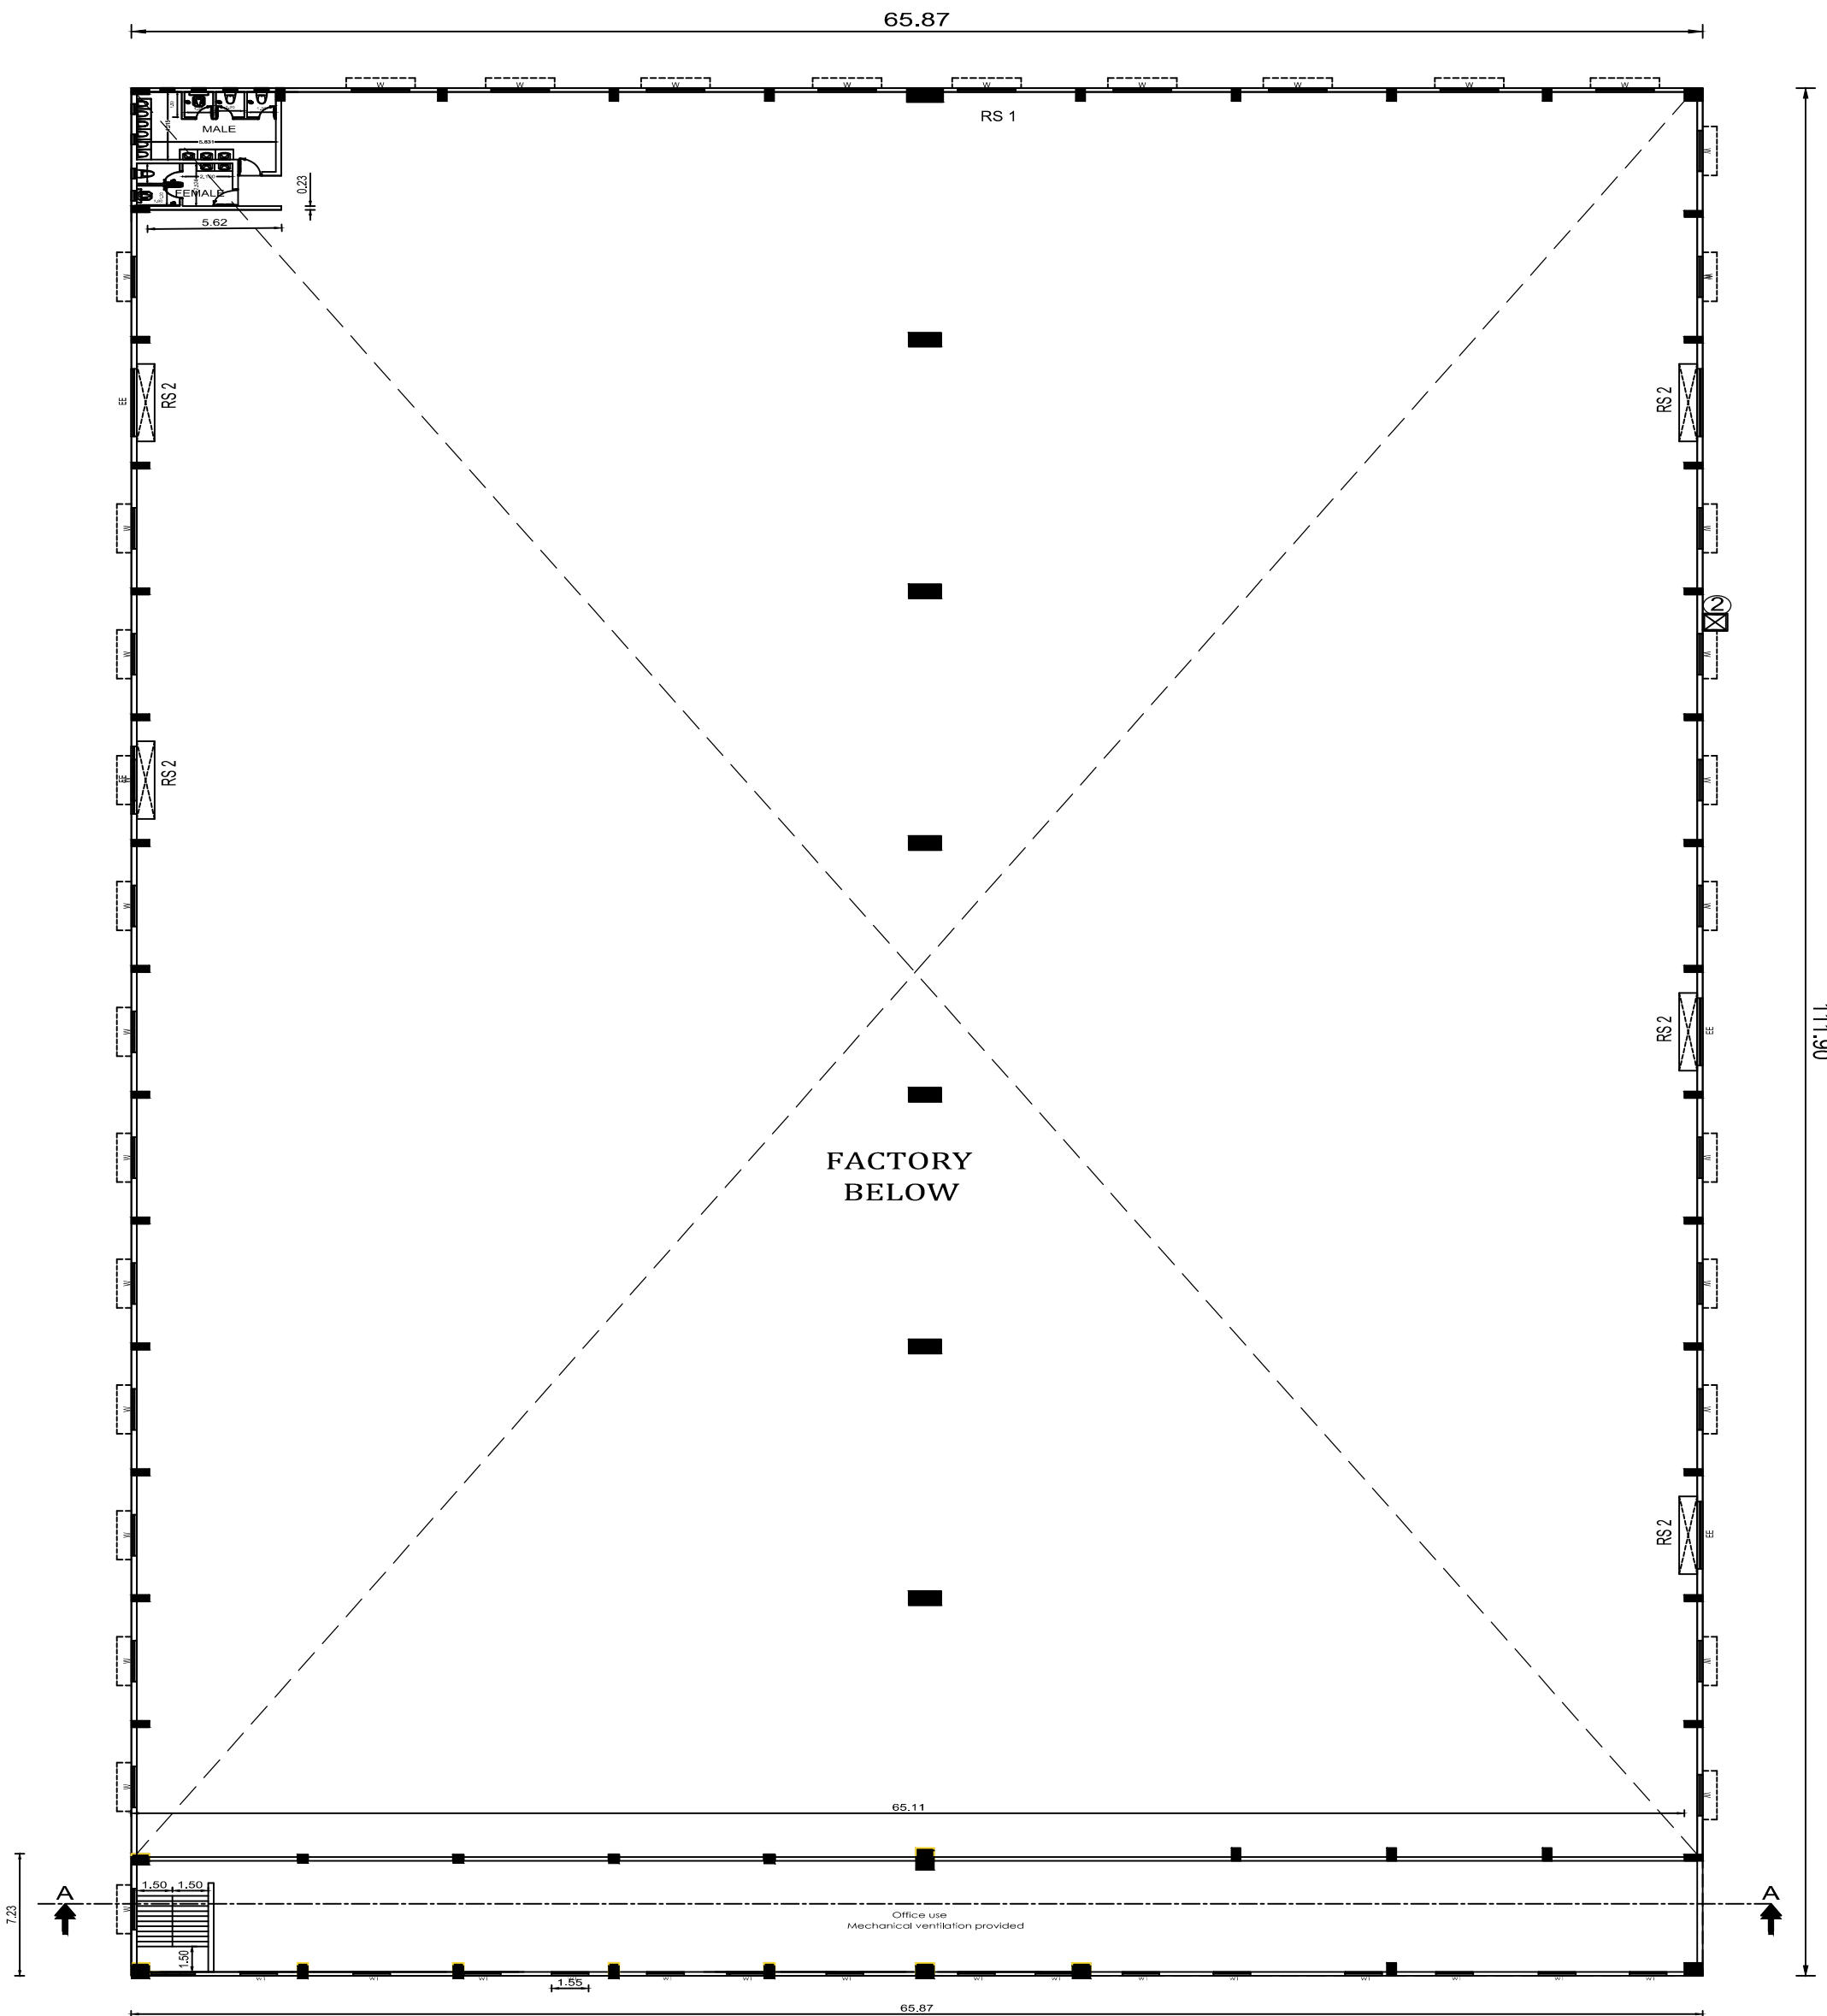

MEZZANINE FLOOR PLAN
(Scale 1:100)

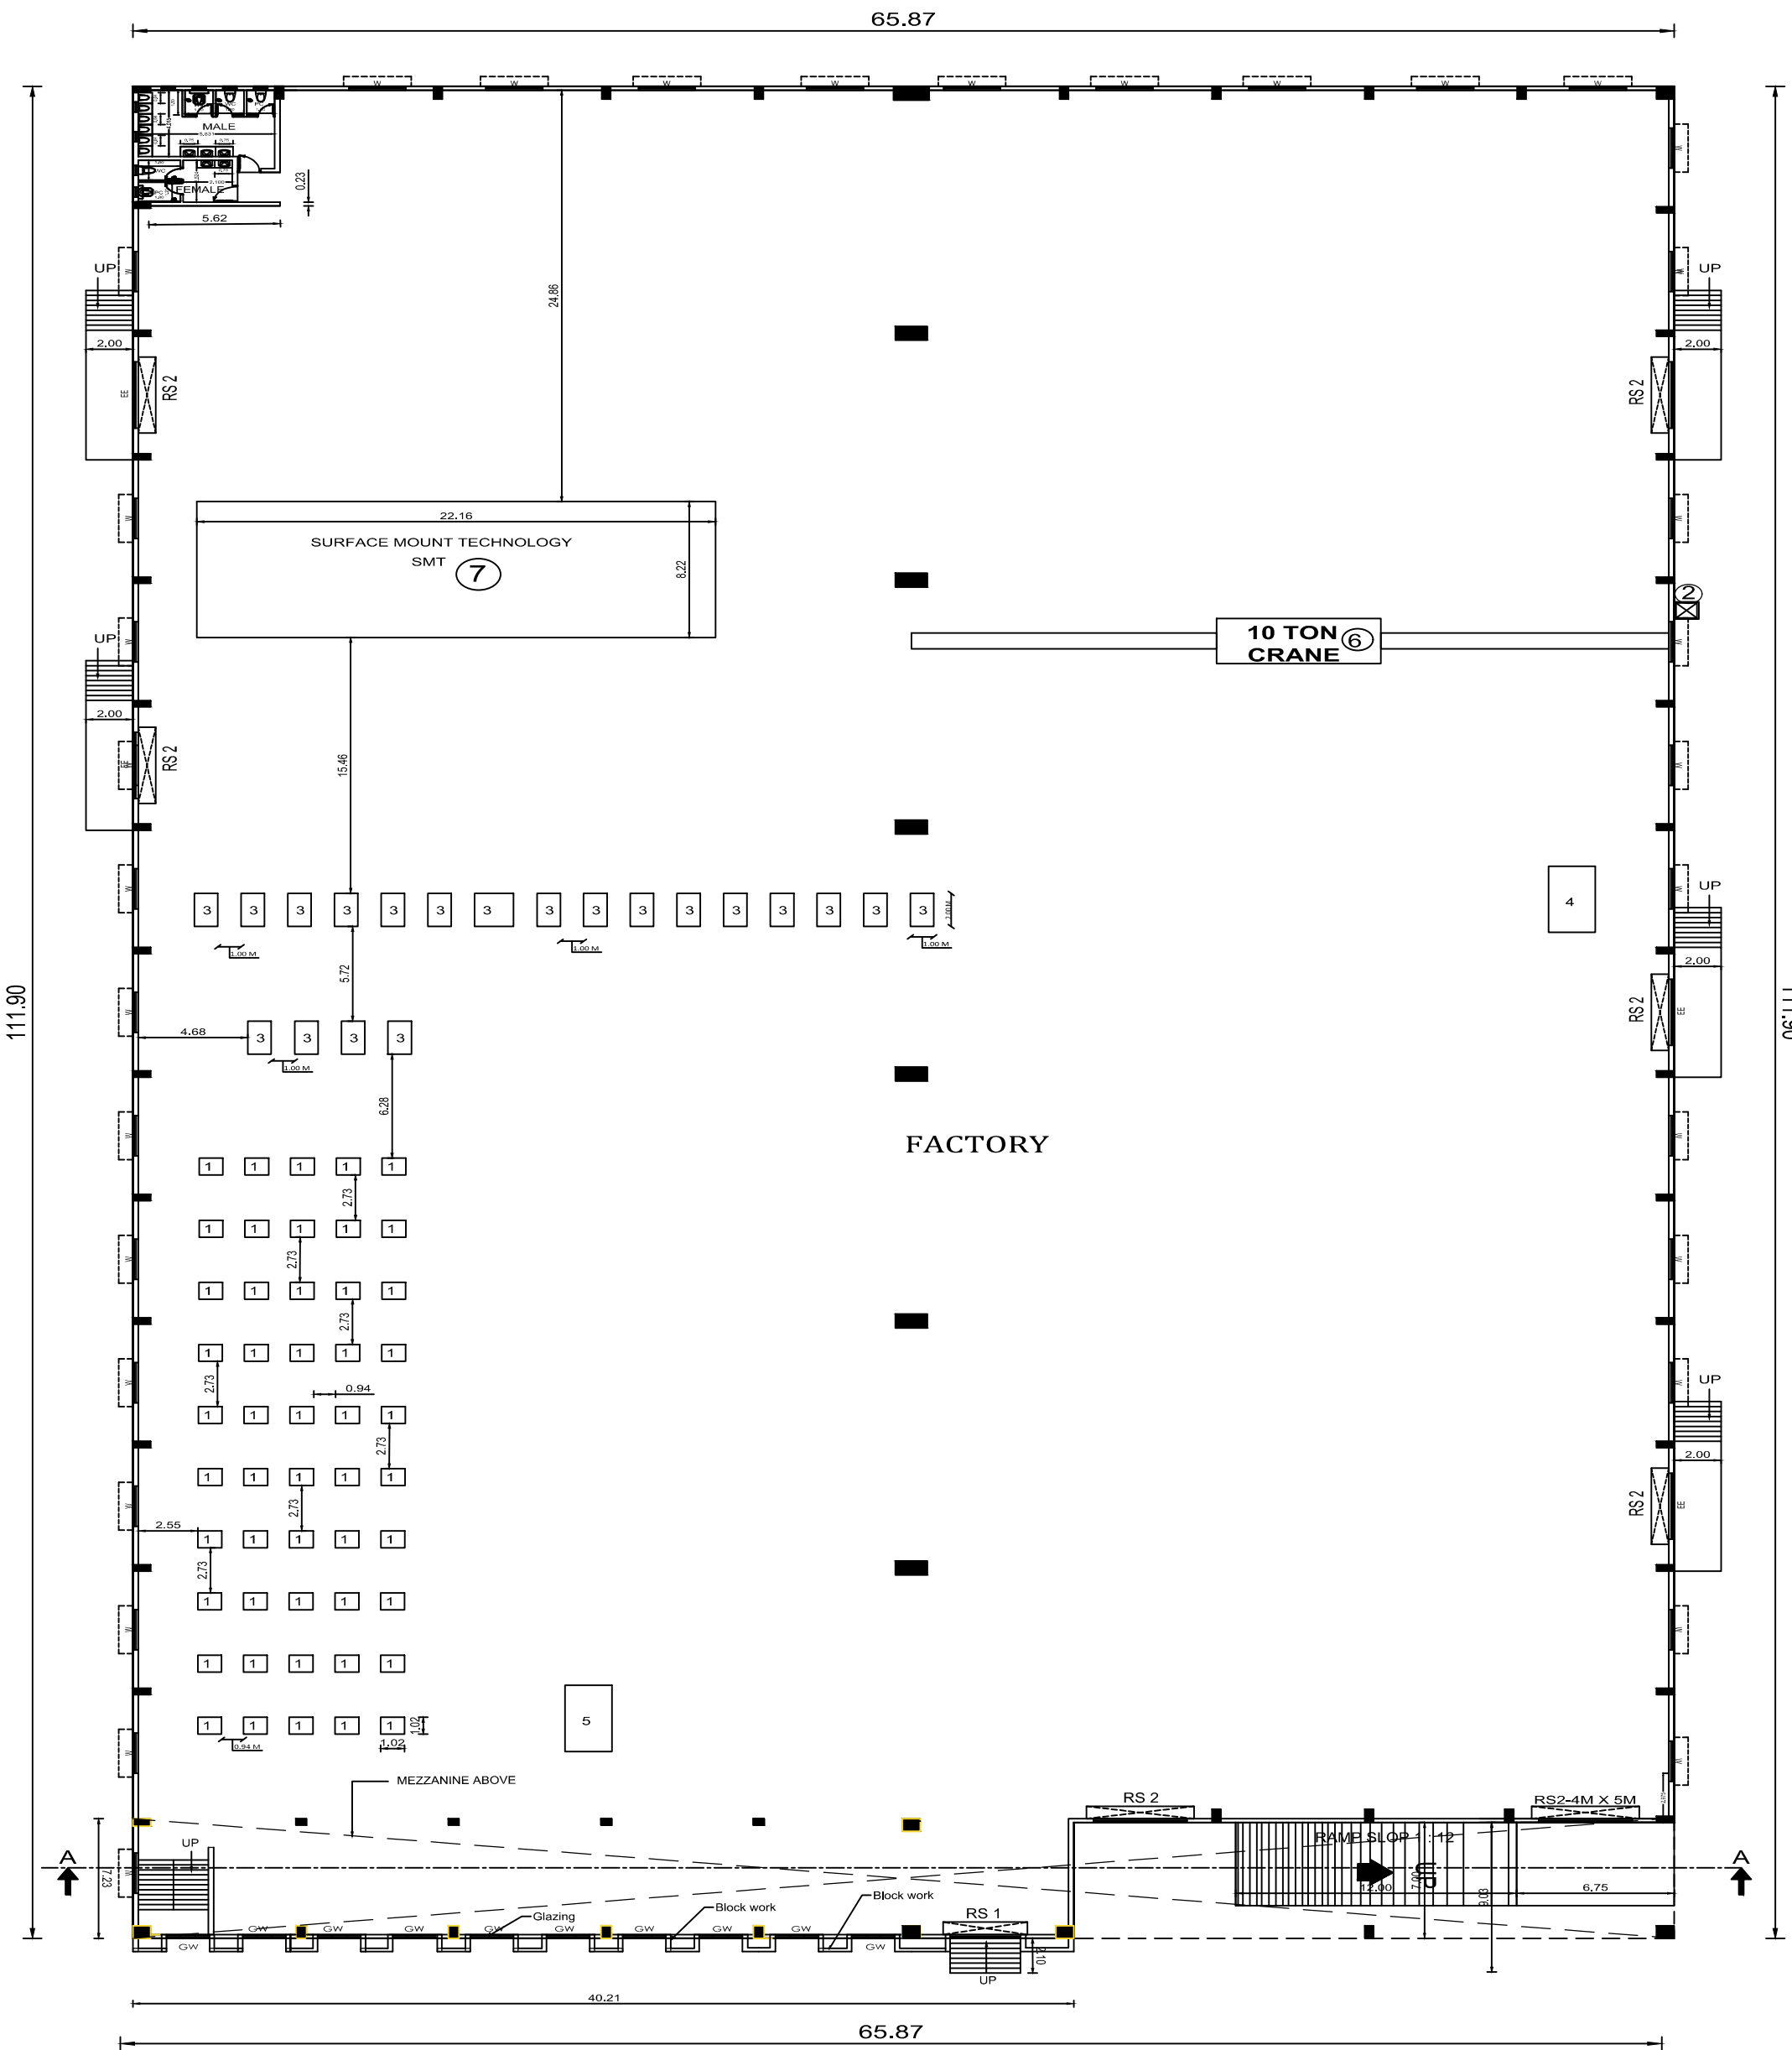


GROUND FLOOR PLAN
(Scale 1:100)



PROPOSED CONSTRUCTION OF INDUSTRIAL BUILDING
IN APPROVED SIPCOT INDUSTRIAL PARK AT
IRUNGATTUKOTTAI ,INDUSTRIAL PLOT NO.- E5
COMPRISED IN SURVEY NOS. 276pt, 283pt, 284pt, 285pt
OF KEEVALUR VILLAGE (THANDALAM) ,
SRIPERUMBUDUR TALUK , KANCHEEPURAM
DISTRICT.

SIPCOT APPROVED LAYOUT NO.104/2023

CATEGORY OF INDUSTRY: ORANGE (ANNEXURE - VII OF TNCDDBR-2019)
SI NO : (11) PLASTIC INDUSTRIES LIKE INJECTION MOULDING

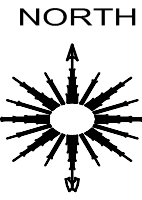

MACHINERY LIST WITH HP

S. NO	MACHINERY NAMES	QTY.	EACH HP	EXT. HP	ADD. HP	DEL. HP	TOTAL HP
1	CNC MACHINE	60	12.00	720.00	0.00	0.00	720.00
2	EOT CRANE	1	12.00	12.00	0.00	0.00	12.00
3	INJECTION MOULDING M/C.	20	56.50	0.00	1130.00	0.00	1130.00
4	COMPRESSOR	1	29.50	0.00	29.50	0.00	29.50
5	100 TR COOLING TOWER	1	8.00	0.00	8.00	0.00	8.00
6	EOT CRANE	1	13.50	0.00	13.50	0.00	13.50
7	SURFACE MOUNT TECHNOLOGY (SMT)	1	169.50	0.00	169.50	0.00	169.50
TOTAL HP.				732.00	1350.50	0.00	2082.50

PARKING REQUIRED / PROVIDED DETAILS

PAKING DETAILS	TWO WHEELER	CYCLE	CAR	LORRY	TOTAL NO.OF WORKERS	
Requried	99	99	5	10 Nos	Male	20
Proviwed	100	100	5(1PC)	10 Nos	Female	10

SANITATION REQUIRED / PROVIDED DETAILS

SANITATION DETAILS	WATER CLOSET	URNALS	ABLUTION TAPS	WASHING TAPS
Required	2	01	2	5 Nos
Provided	5(2 PC)	06	4	5 Nos

BLOCK 1 - ROOF PLAN AND BLOCK 2 & 3 DETAILED PLANS

SIGNATURE OF OWNER




REGISTERED ENGINEER



B. MALLIKA, ME. (PhD)
Registered Engineer Grade-II
RE-II / KKDTCP / 017 / 2022
84, Kaliyammann Koil Street,
Pasumpon Nagar, Madurai-625003.

STRUCTURAL ENGINEER



B. MALLIKA, ME. (PhD)
Registered Structural Engineer
RSE-I / KKDTCP / 013 / 2022
84, Kaliyammann Koil Street,
Pasumpon Nagar, Madurai-625003.

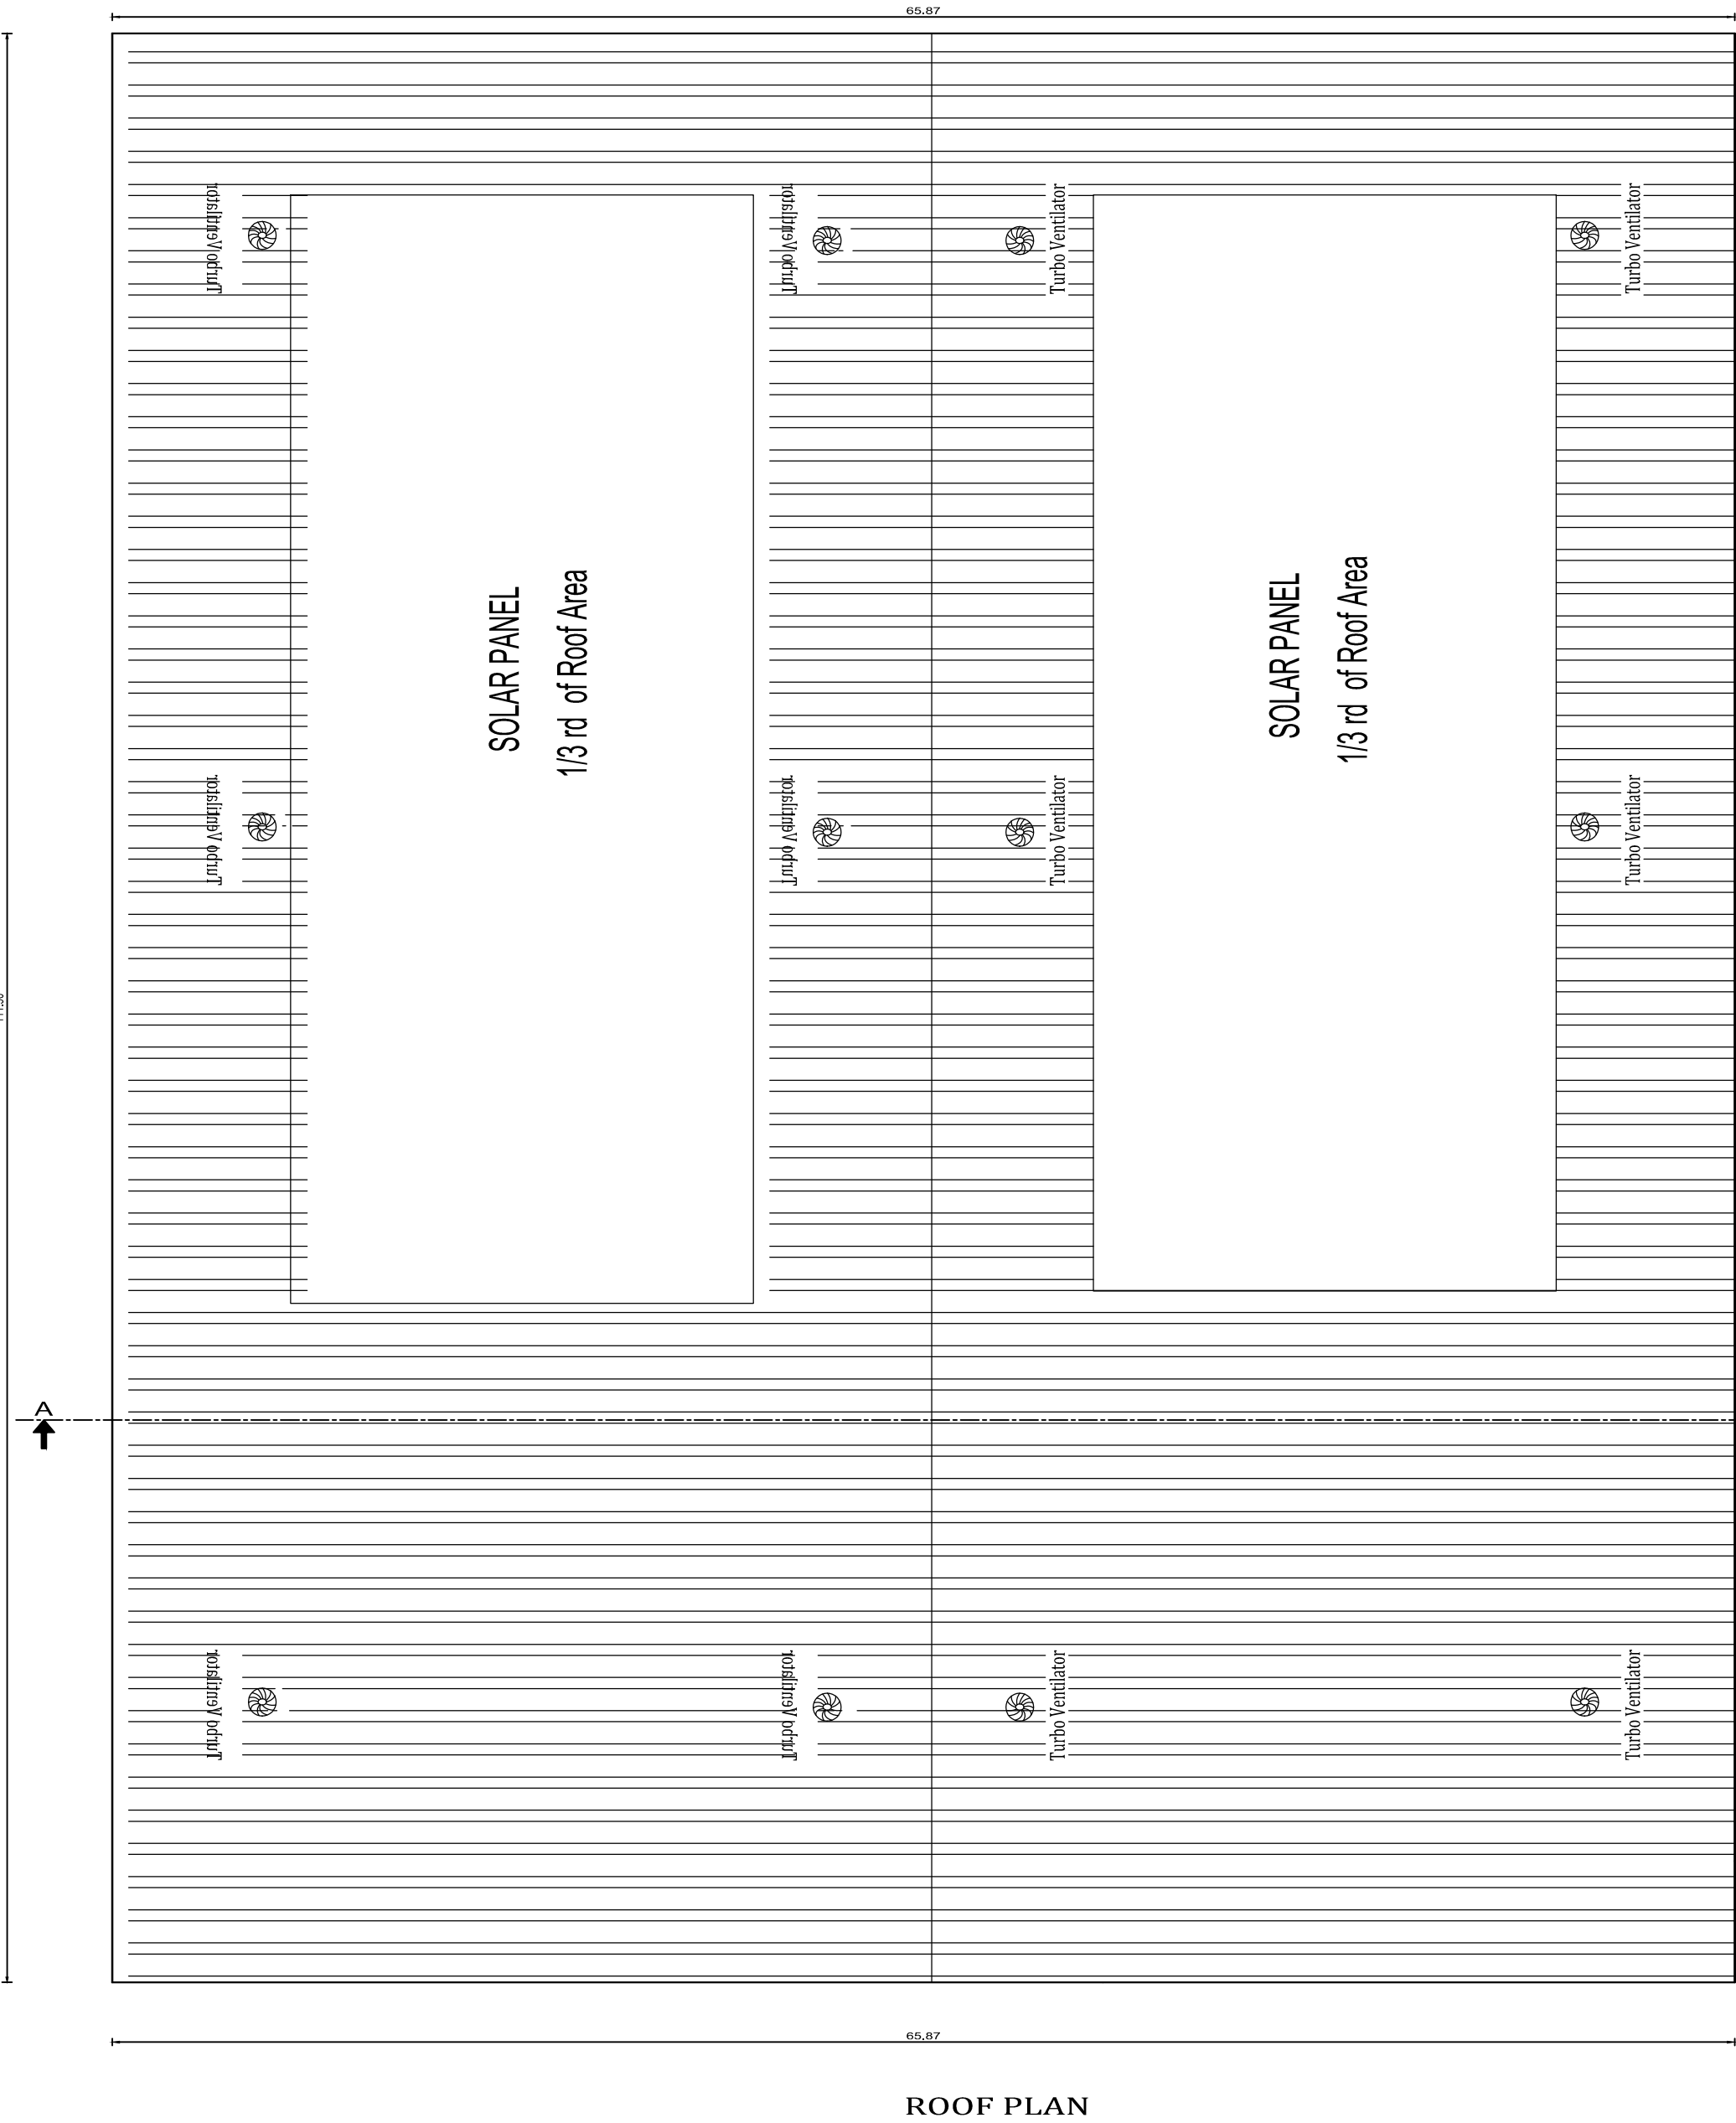


ROOF PLAN

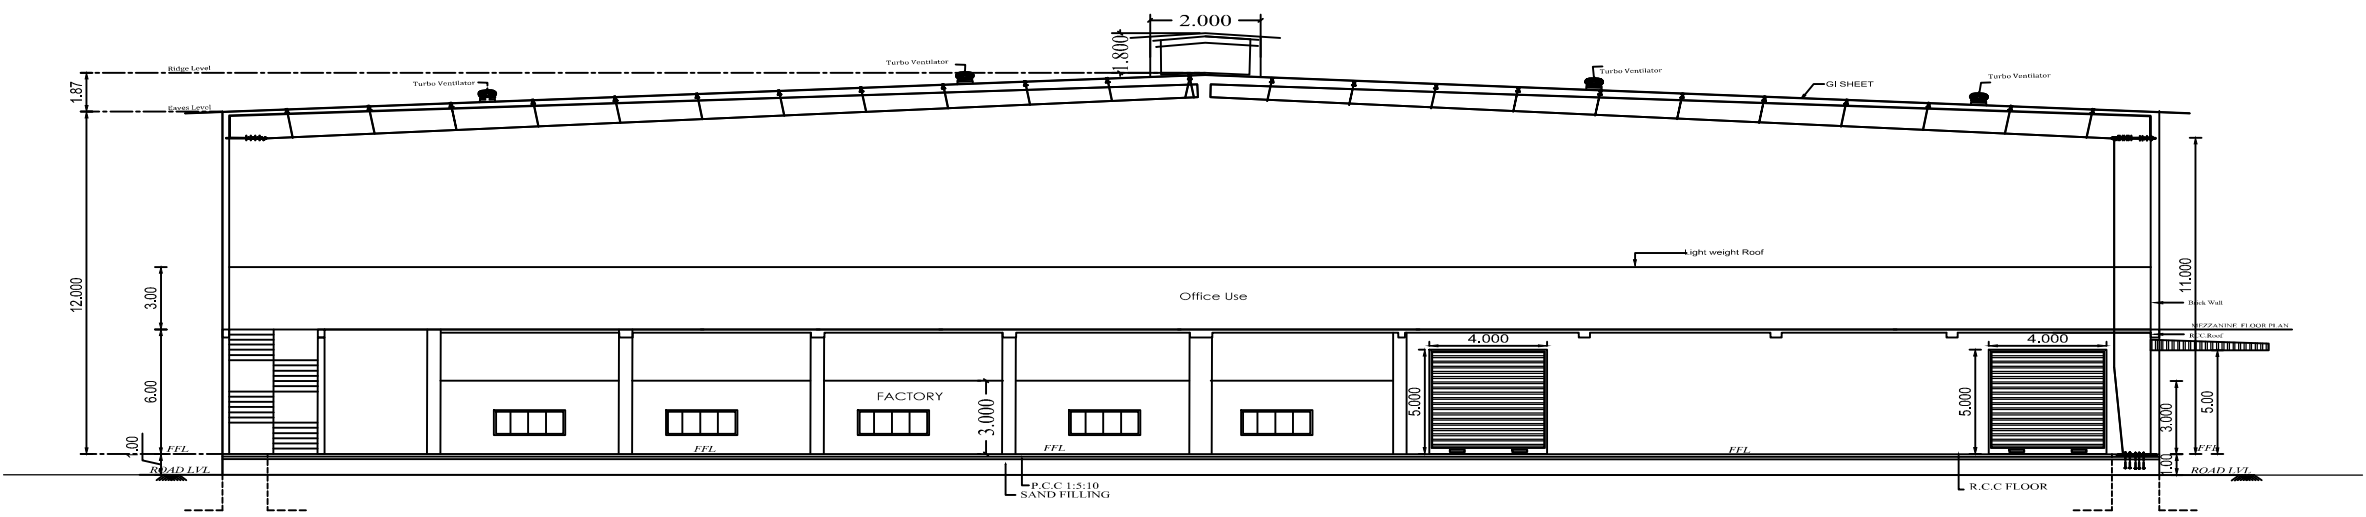

SECTION -AA

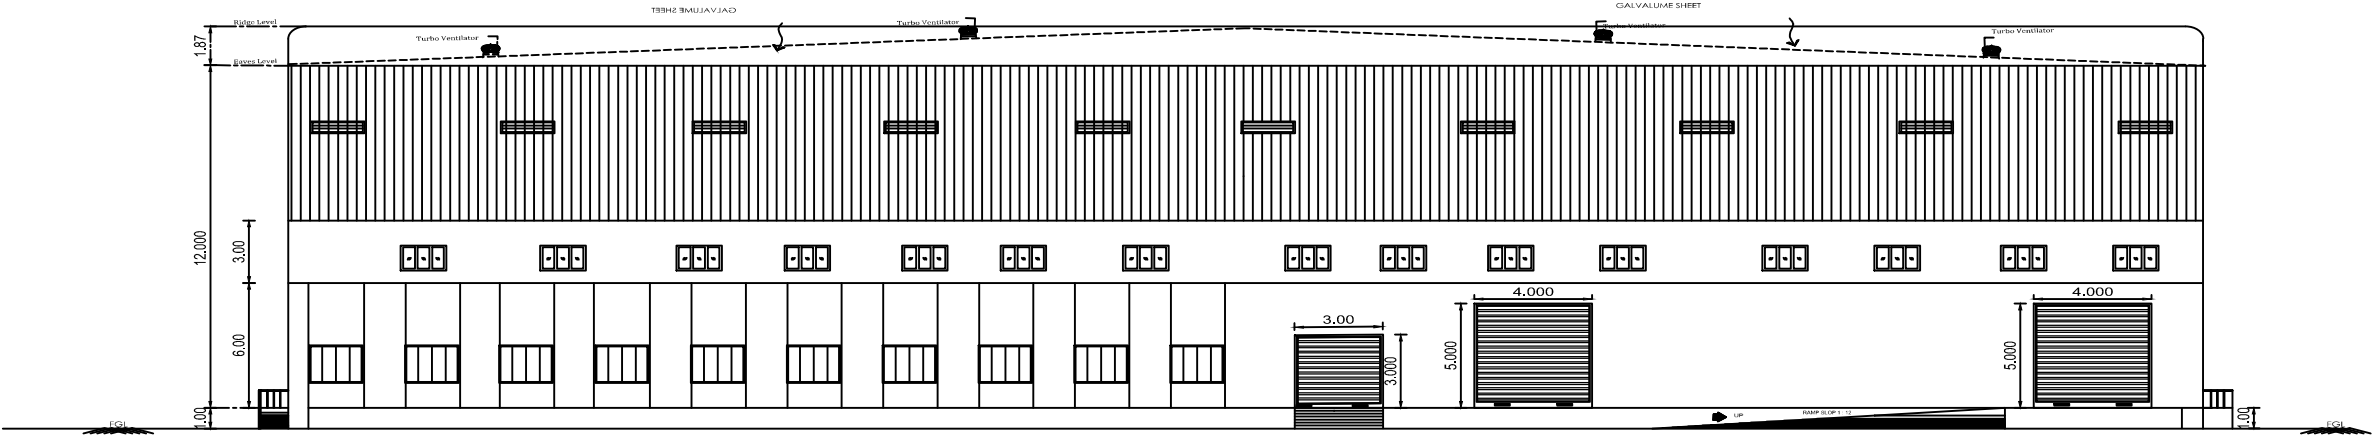


ELEVATION

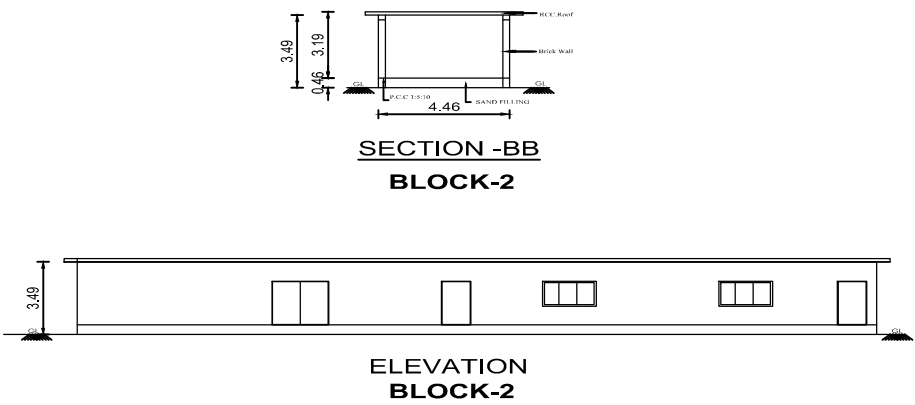


SECTION -BB
BLOCK-2

ELEVATION
BLOCK-2

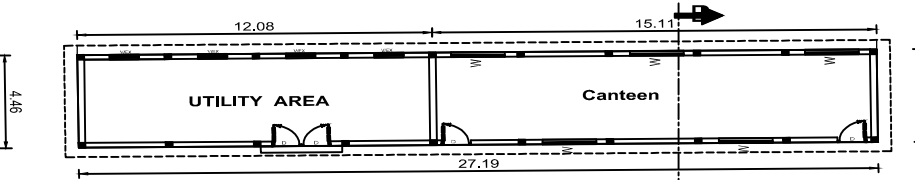


UTILITY AREA / CANTEEN
BLOCK-2

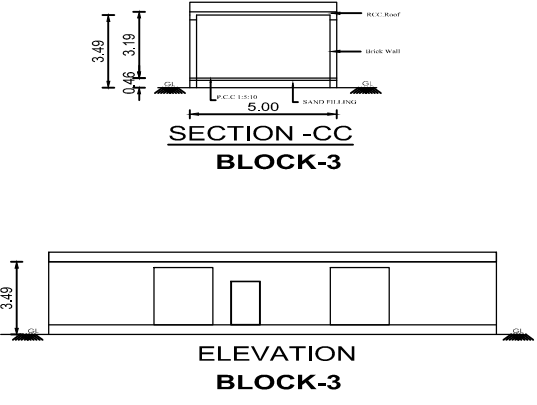


SECTION -CC
BLOCK-3

ELEVATION
BLOCK-3

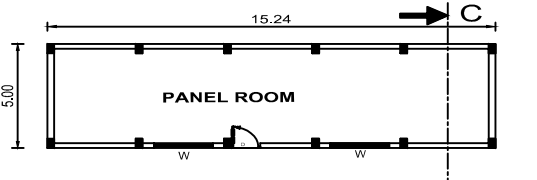


PANEL ROOM
BLOCK-3

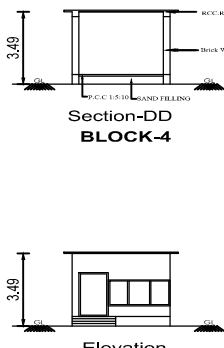

Section-DD
BLOCK-4

Elevation
BLOCK-4

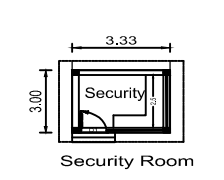

Security Room
BLOCK-4

PROPOSED CONSTRUCTION OF INDUSTRIAL BUILDING
IN APPROVED SIPCOT INDUSTRIAL PARK AT
IRUNGATTUKOTTAI ,INDUSTRIAL PLOT NO.- E5
COMPRISED IN SURVEY NOS. 276pt, 283pt, 284pt, 285pt
OF KEEVALUR VILLAGE (THANDALAM) ,
SRIPERUMBUDUR TALUK , KANCHEEPURAM
DISTRICT.

SIPCOT APPROVED LAYOUT NO.104/2023

CATEGORY OF INDUSTRY: ORANGE (ANNEXURE - VII OF TNCDBR-2019)
SI NO : (11) PLASTIC INDUSTRIES LIKE INJECTION MOULDING

AREA STATEMENT

SITE EXTENT - 12505.05 Sq.m (or) 3.09 Acre

DESCRIPTION	FSI AREA (SQ.M)	NON FSI AREA (SQ.M)	TOTAL BUILDUP AREA (SQ.M)
PROPOSED FACTORY BLOCK 1			
GROUND FLOOR (FACTORY)	7370.85	-	7370.85
MEZZANINE FLOOR (OFFICE)	476.24	-	476.24
UTILITY AREA AND CANTEEN BLOCK 2			
GROUND	121.26	-	121.26
EB PANEL ROOM BLOCK 3			
GROUND	76.2	-	76.2
SECURITY ROOM BLOCK 3			
GROUND	-	10	10
UG SUMP	-	24	24
FIRE SUMP	-	24	24
STP	-	18.51	18.51
TOTAL	8044.55	76.51	8121.06

FSI AREA = 8044.55
TOTAL SITE AREA = 12505.05 = 0.64

PARKING REQUIRED / PROVIDED DETAILS					
PARKING DETAILS	TWO WHEELER	CYCLE	CAR	LORRY	TOTAL NO.OF WORKERS
Required	99	99	5	10 Nos	Male 20
Provided	100	100	5(1PC)	10 Nos	Female 10
SANITATION REQUIRED / PROVIDED DETAILS					
SANITATION DETAILS	WATER CLOSET	URINALS	ABLUTION TAPS	WASHING TAPS	
Required	2	01	2	5 Nos	
Provided	5(2 PC)	08	4	5 Nos	















Proposed building
Existing road
Site boundary

SIGNATURE OF OWNER

REGISTERED ENGINEER
B. MALLIKA, ME. (PhD)
Registered Engineer Grade-II
RE-11 / KKDTCP/017/2022
84, Kalamman Koil Street,
Pasumpon Nagar, Madurai-625003.

STRUCTURAL ENGINEER
B. MALLIKA, ME. (PhD)
Registered Structural Engineer
RSE-1 / KKDTCP/013/2022
84, Kalamman Koil Street,
Pasumpon Nagar, Madurai-625003.

NORTH

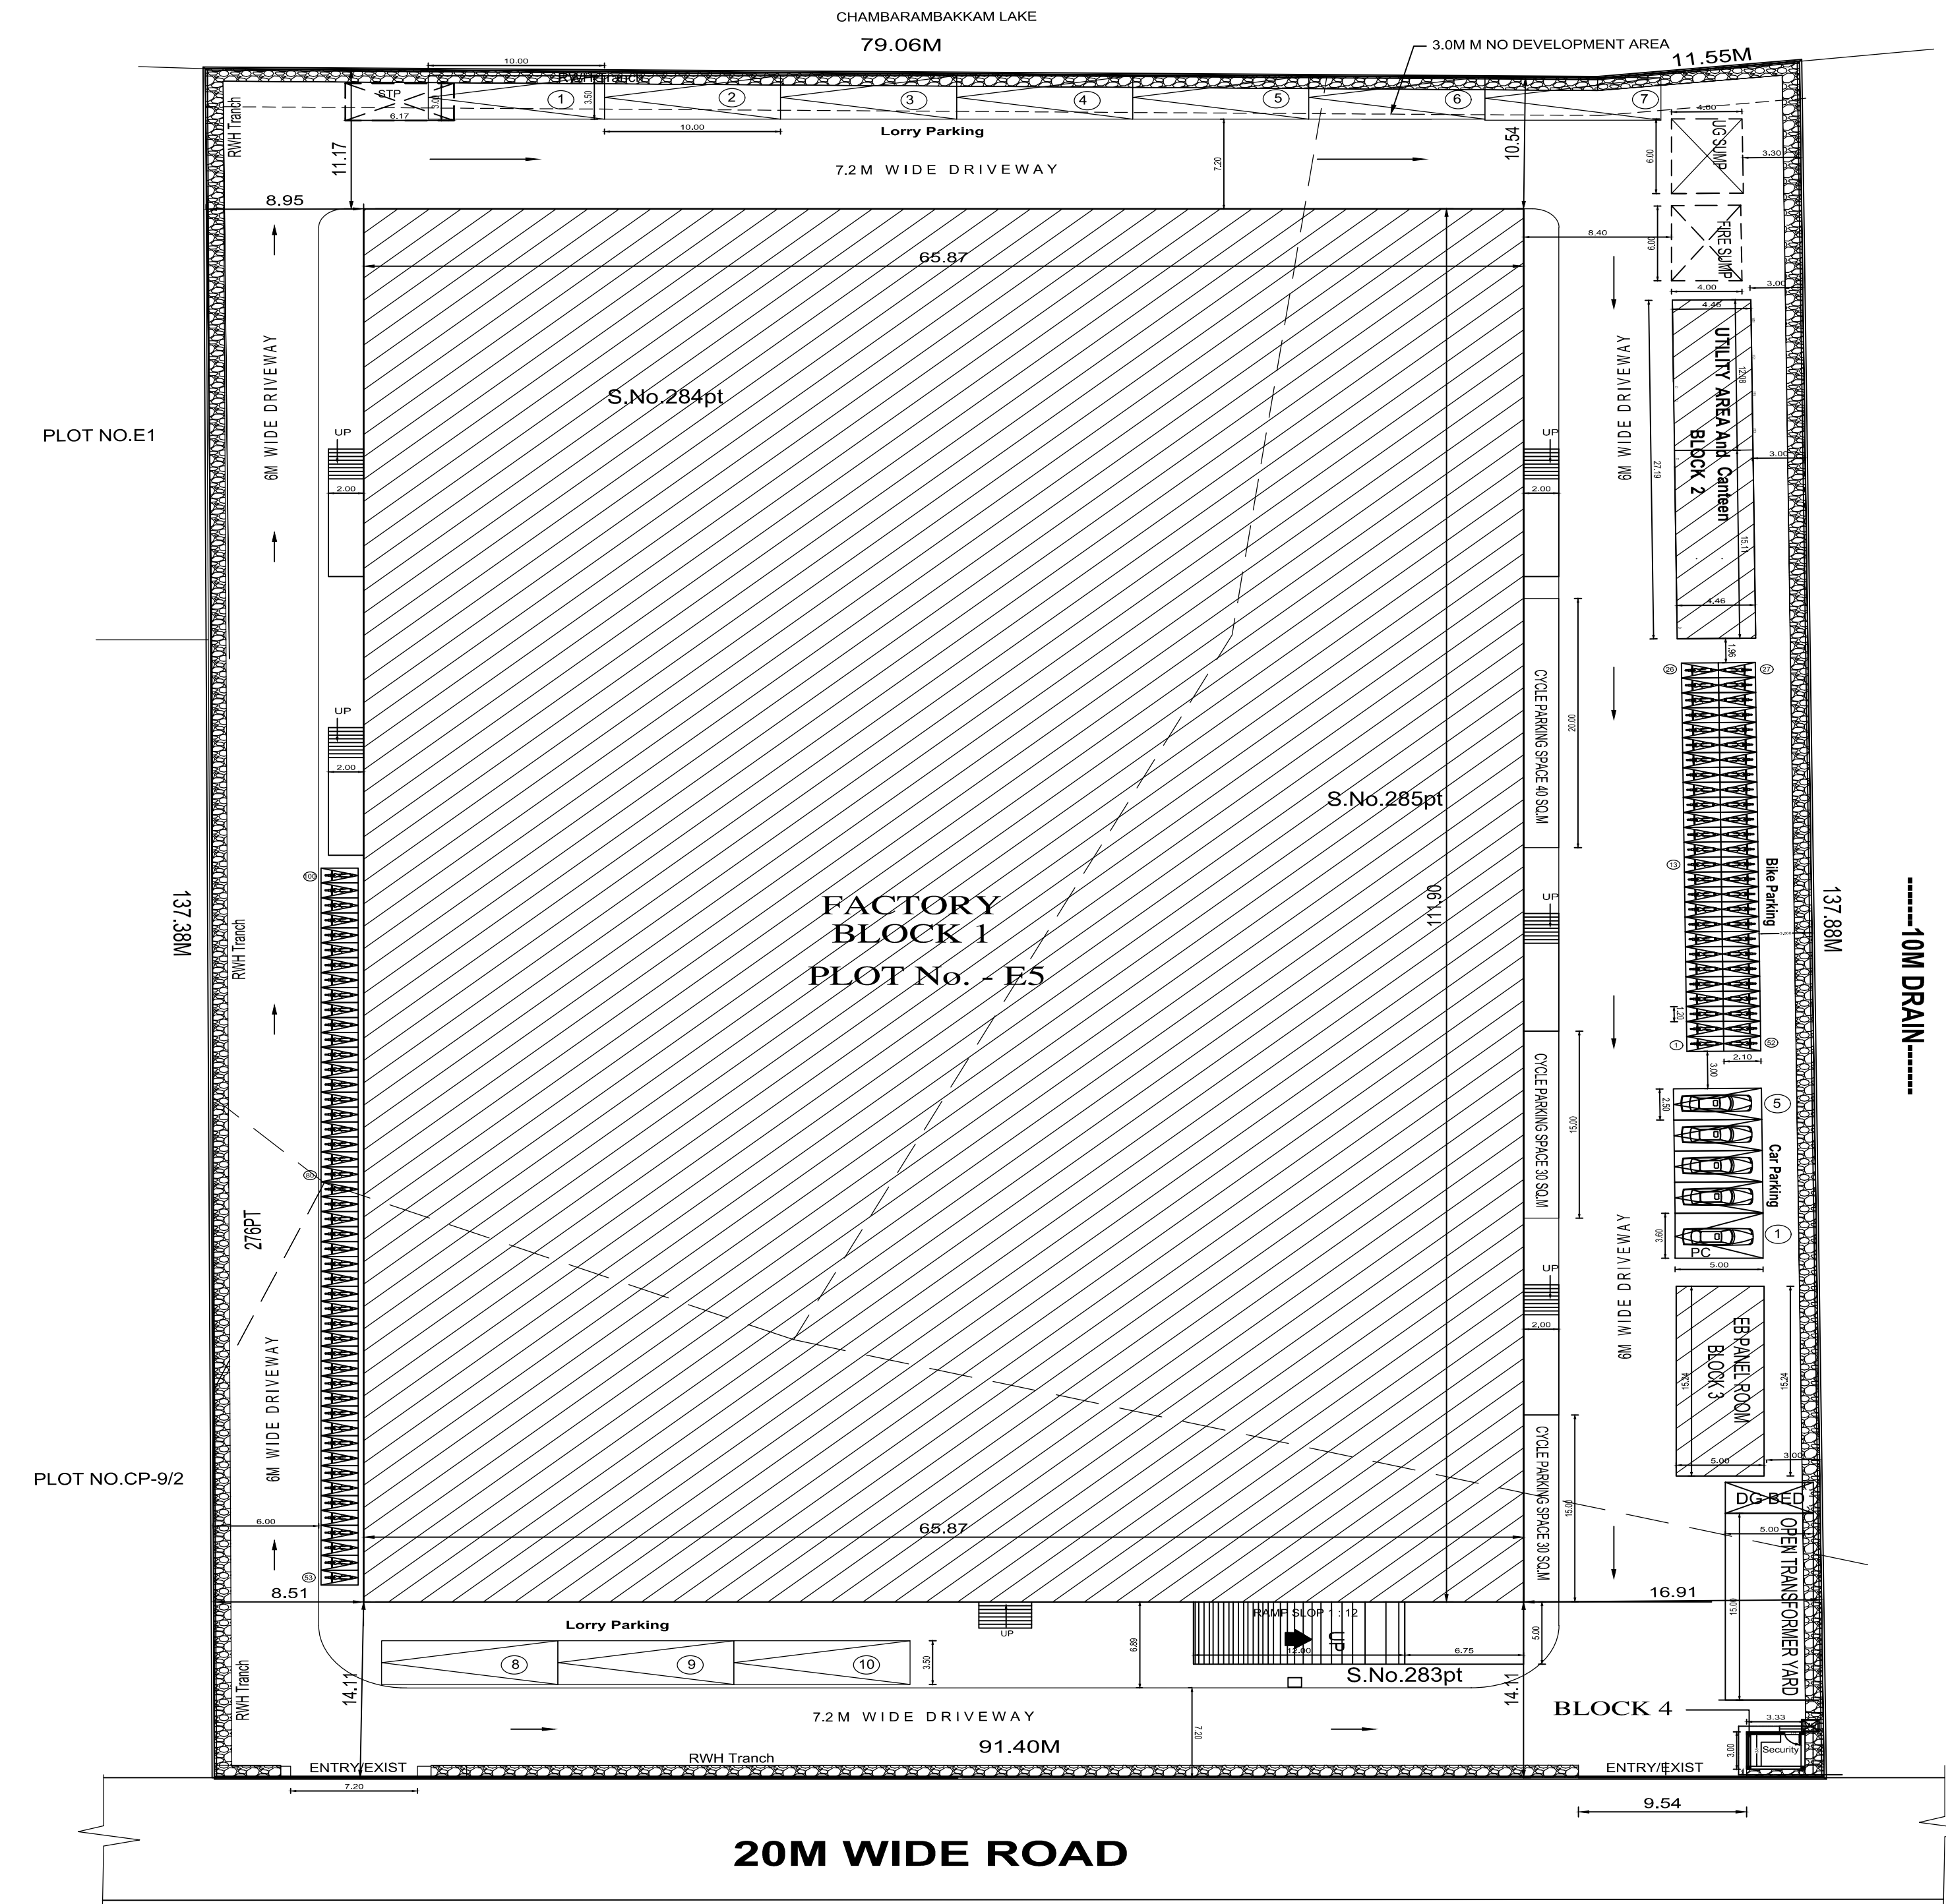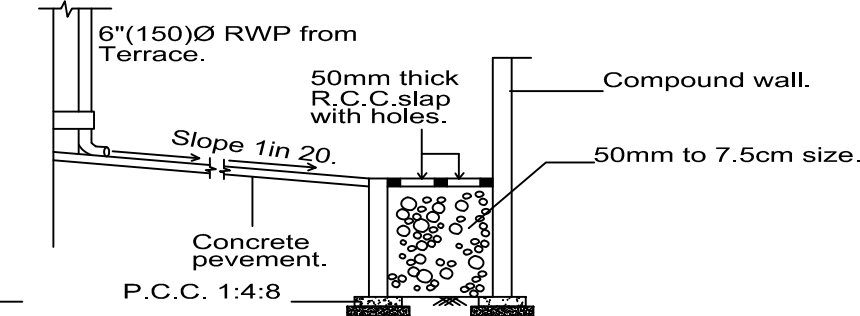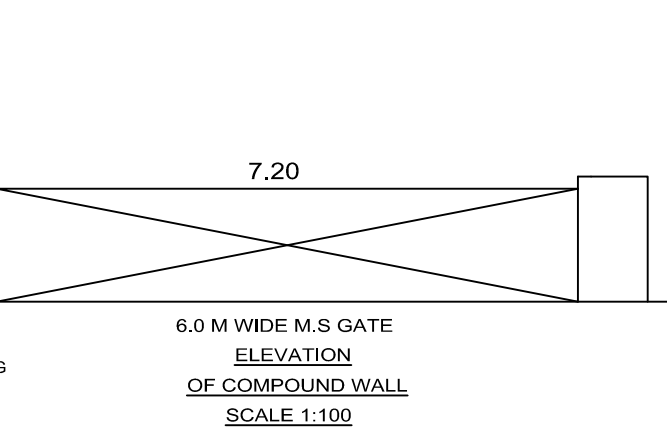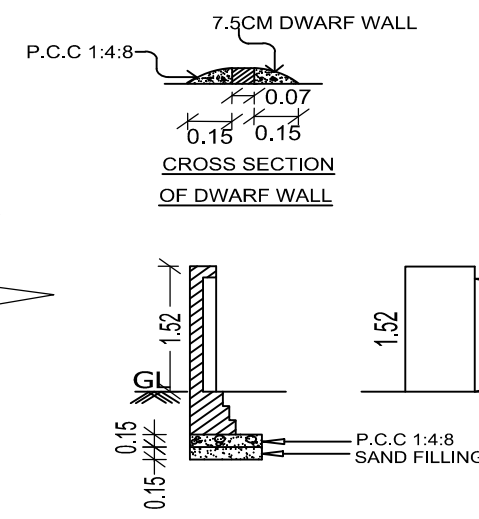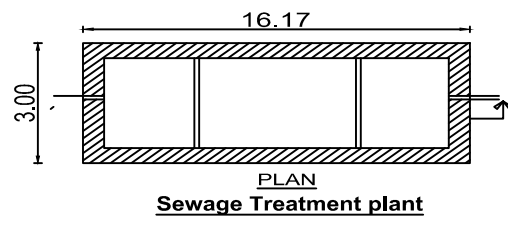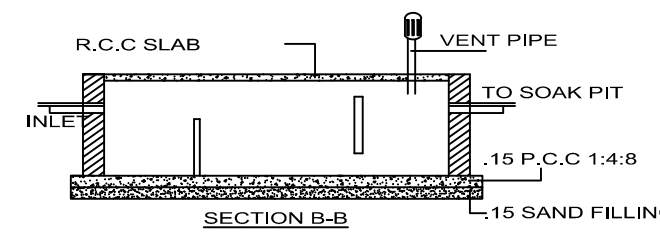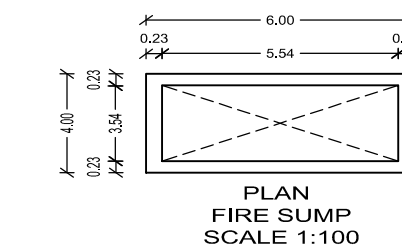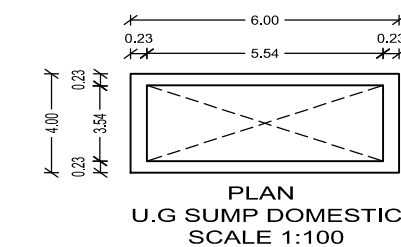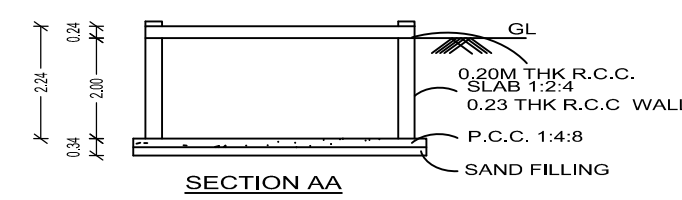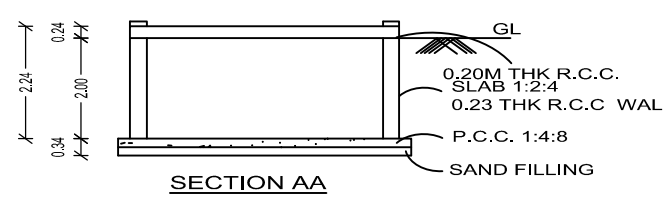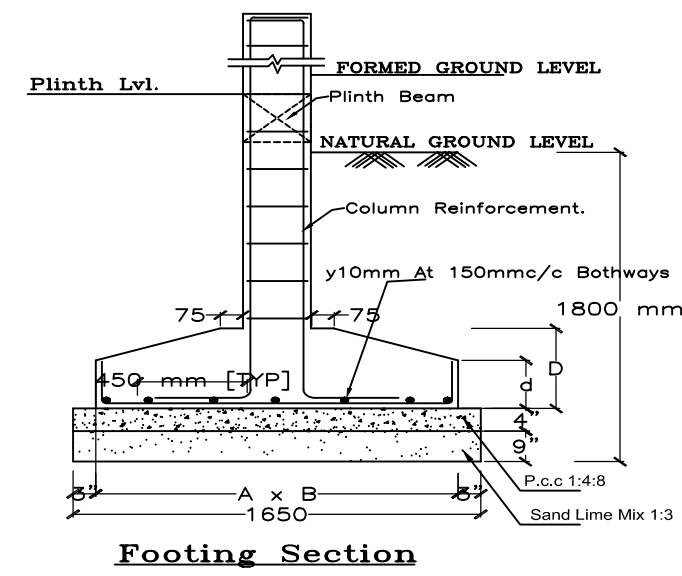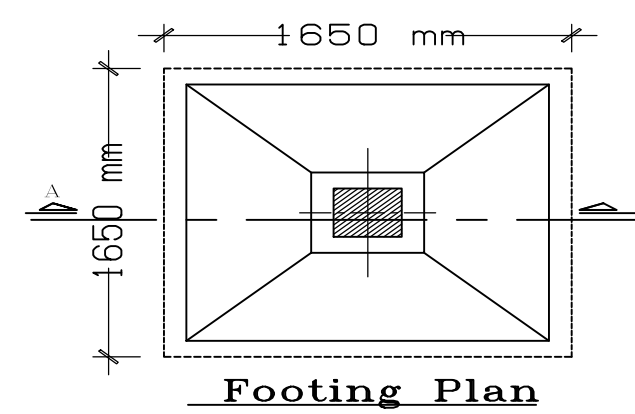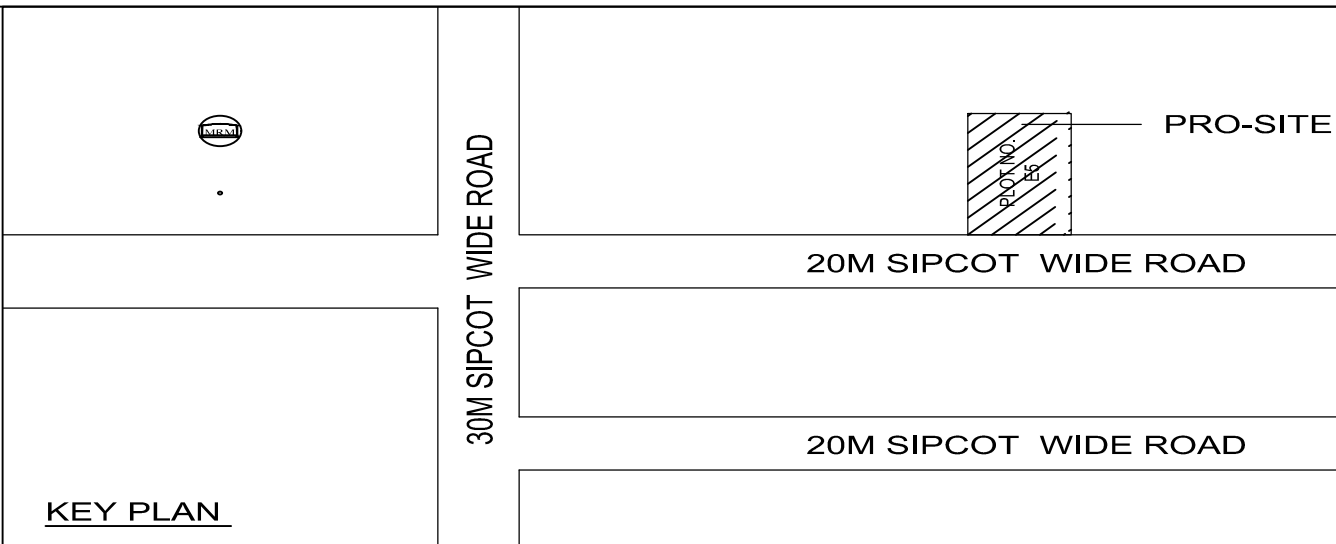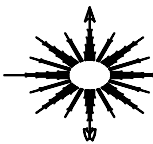

SITE PLAN
Scale (1:100)

Eight ways to know a piece of land before you pay for it.

This report covers one part of the picture. These cover the rest, drawn from the same government records, for any property in Tamil Nadu.

LandLens One

Ask anything about a property and get an answer grounded in live government records, with the sources shown.

[/landlens/one](#)



Verify My Land

Every record check run on one property and returned as a single report.

[/landlens/verify-my-land](#)



Legal Opinion

An advocate's written opinion on the title, built on the records we pull for it.

[/landlens](#)



One Map

Every layer on one map: the parcel, its boundary, zoning, water bodies and what sits around it.

[/landlens/one/map](#)



PriceMap

What land actually changed hands for around this plot, taken from the registered deeds.

[/landlens/pricemap](#)



Build Scope

What you are allowed to build here: floor space, height, coverage and setbacks.

[/landlens/build-scope](#)



Property Tracker

Watch a property and hear about it when something new is registered against it.

[/landlens/property-tracker](#)



Deal Room

Run the transaction in one place: documents, stamping, signatures and the parties.

[/landlens/deal-room](#)



Twenty-four checks you can run yourself, at no cost.

Records and verification

The registers themselves, read for you.

Encumbrance Certificate

Patta and Chitta

Field Measurement Sketch

EC Analyzer

Bank charge check

Court case search

Seller background check

Approval check by survey

Value and duty

What it is worth and what it costs to register.

Guideline value by street

Guideline value by survey

Stamp duty and registration fees

Capital gains

Floor space index

Area unit converter

Zoning and land use

What the plan says can happen on this land.

Land use zone finder

CMDA land use check

Coastal regulation zone

Master plan check

Water bodies finder

Airport height clearance

Registers and directories

Who holds it, and which office keeps the record.

Find your registering office

Temple property check

Waqf property check

RERA register



Every free tool
/tools



Services we run
for you
/services



The LandLens
suite
/landlens/one



Every claim in this document traces back to a government record.

Legal opinions, due diligence and title verification

Building plan, layout and sub-division approvals

Completion and occupancy certificates, regularisation

Escrow, negotiation and NRI property management

Land survey, soil testing, architecture and construction

Verified RealEstate
3/350/2 Mettukuppam,
OMR Thoraipakkam,
Chennai 600 097, India
hello@verified.realestate
+91 9996 12 9996

Prepared from the registers named on the page each finding sits on. Where a register could not be read, this document says so in its place rather than leaving the gap to be read as a clean result.

