

PP

APPROVAL RECORD

Planning Permission

Kancheepuram

Kancheepuram district, Tamil Nadu

APPROVAL TYPE

Building Plan

ISSUING AUTHORITY

Rural Panchayat












The approval as the planning authority issued it, reproduced in full behind this page.

An approval speaks to what was sanctioned, not to what was built. Completion is a separate record.








PLAN SHOWING THE PROPOSED GROUND FLOOR, FIRST FLOOR AND SECOND FLOOR CONSTRUCTION WITH THREE DWELLING UNITS OF THE RESIDENTIAL BUILDING AT PLOT NO: 52, "BHAGGYAM GOPALAKRISHNAN NAGAR" COMPRISED IN SURVEY NO:218/2 (Part), IN NEW SURVEY NO: 218/72 (AS PER PATTA NO: 21157), VARADHARAJAPURAM VILLAGE, KUNDRATHUR TALUK, KANCHEEPURAM DISTRICT. WITHIN KUNDRATHUR PANCHAYAT UNION LIMITS. SCALE :- 1:100 (1"=8'0"), Layout Approved vide CMDA P.P.D/L.O No: 06/2018, Ltr.No:L1/5445/2016, dt:29/01/2018.

PLOT_AREA_M2=209.34
AVG_PLOT_DEPTH=15.00
AVG_PLOT_WIDTH=12.10
AREA_TYPE=OTHERS
LAND_USE_ZONE=RESIDENTIAL
RWHT_DECLARED=YES
PREMIUM_FSI_REQUIRED=NO
IS_APPROVED_LAYOUT=YES
IS_SWIMMING_POOL_EXISTS=NO
BUILDING_NEAR_TO_RIVER=NO
BUILDING_NEAR_MONUMENT=NO
BUILDING_NEAR_GOVT_BLDG=NO
WHETHER_GOVT_OR_AIDED_SCHOOL=NO
NOC_FOR_CONSTRUCTION_NEAR_MONUMENT=NO
JURISDICTION_TYPE=PANCHAYAT
LEASEHOLD_LAND=NO
IF_HERITAGE_TOWN_LESSTHAN_1KM_RADIUS=NO
PROVISION_FOR_GREEN_BUILDINGS_AND_SUSTAINABILITY=YES

PLAN INFO
PLOT_NO=52, BHAGGYAM GOPALAKRISHNAN NAGAR,
VILLAGE=VARADHARAJAPURAM
TALUK=KUNDRATHUR
DISTRICT=KANCHEEPURAM
AS_PER_DOCUMENT=209.68
AS_AT_SITE=209.34
FMB_OR_PLR=209.34
SINGLE_FAMILY_BLDG=NO
CRZ=NO
SECURITY_ZONE=NO
ACCESS_WIDTH_M=9.00
PATTA_NO=21157
OSR_APPLICABLE=NO
SURVEY_NO=218/72,
ROAD_WIDTH=9.00
ROAD_LENGTH=12.10

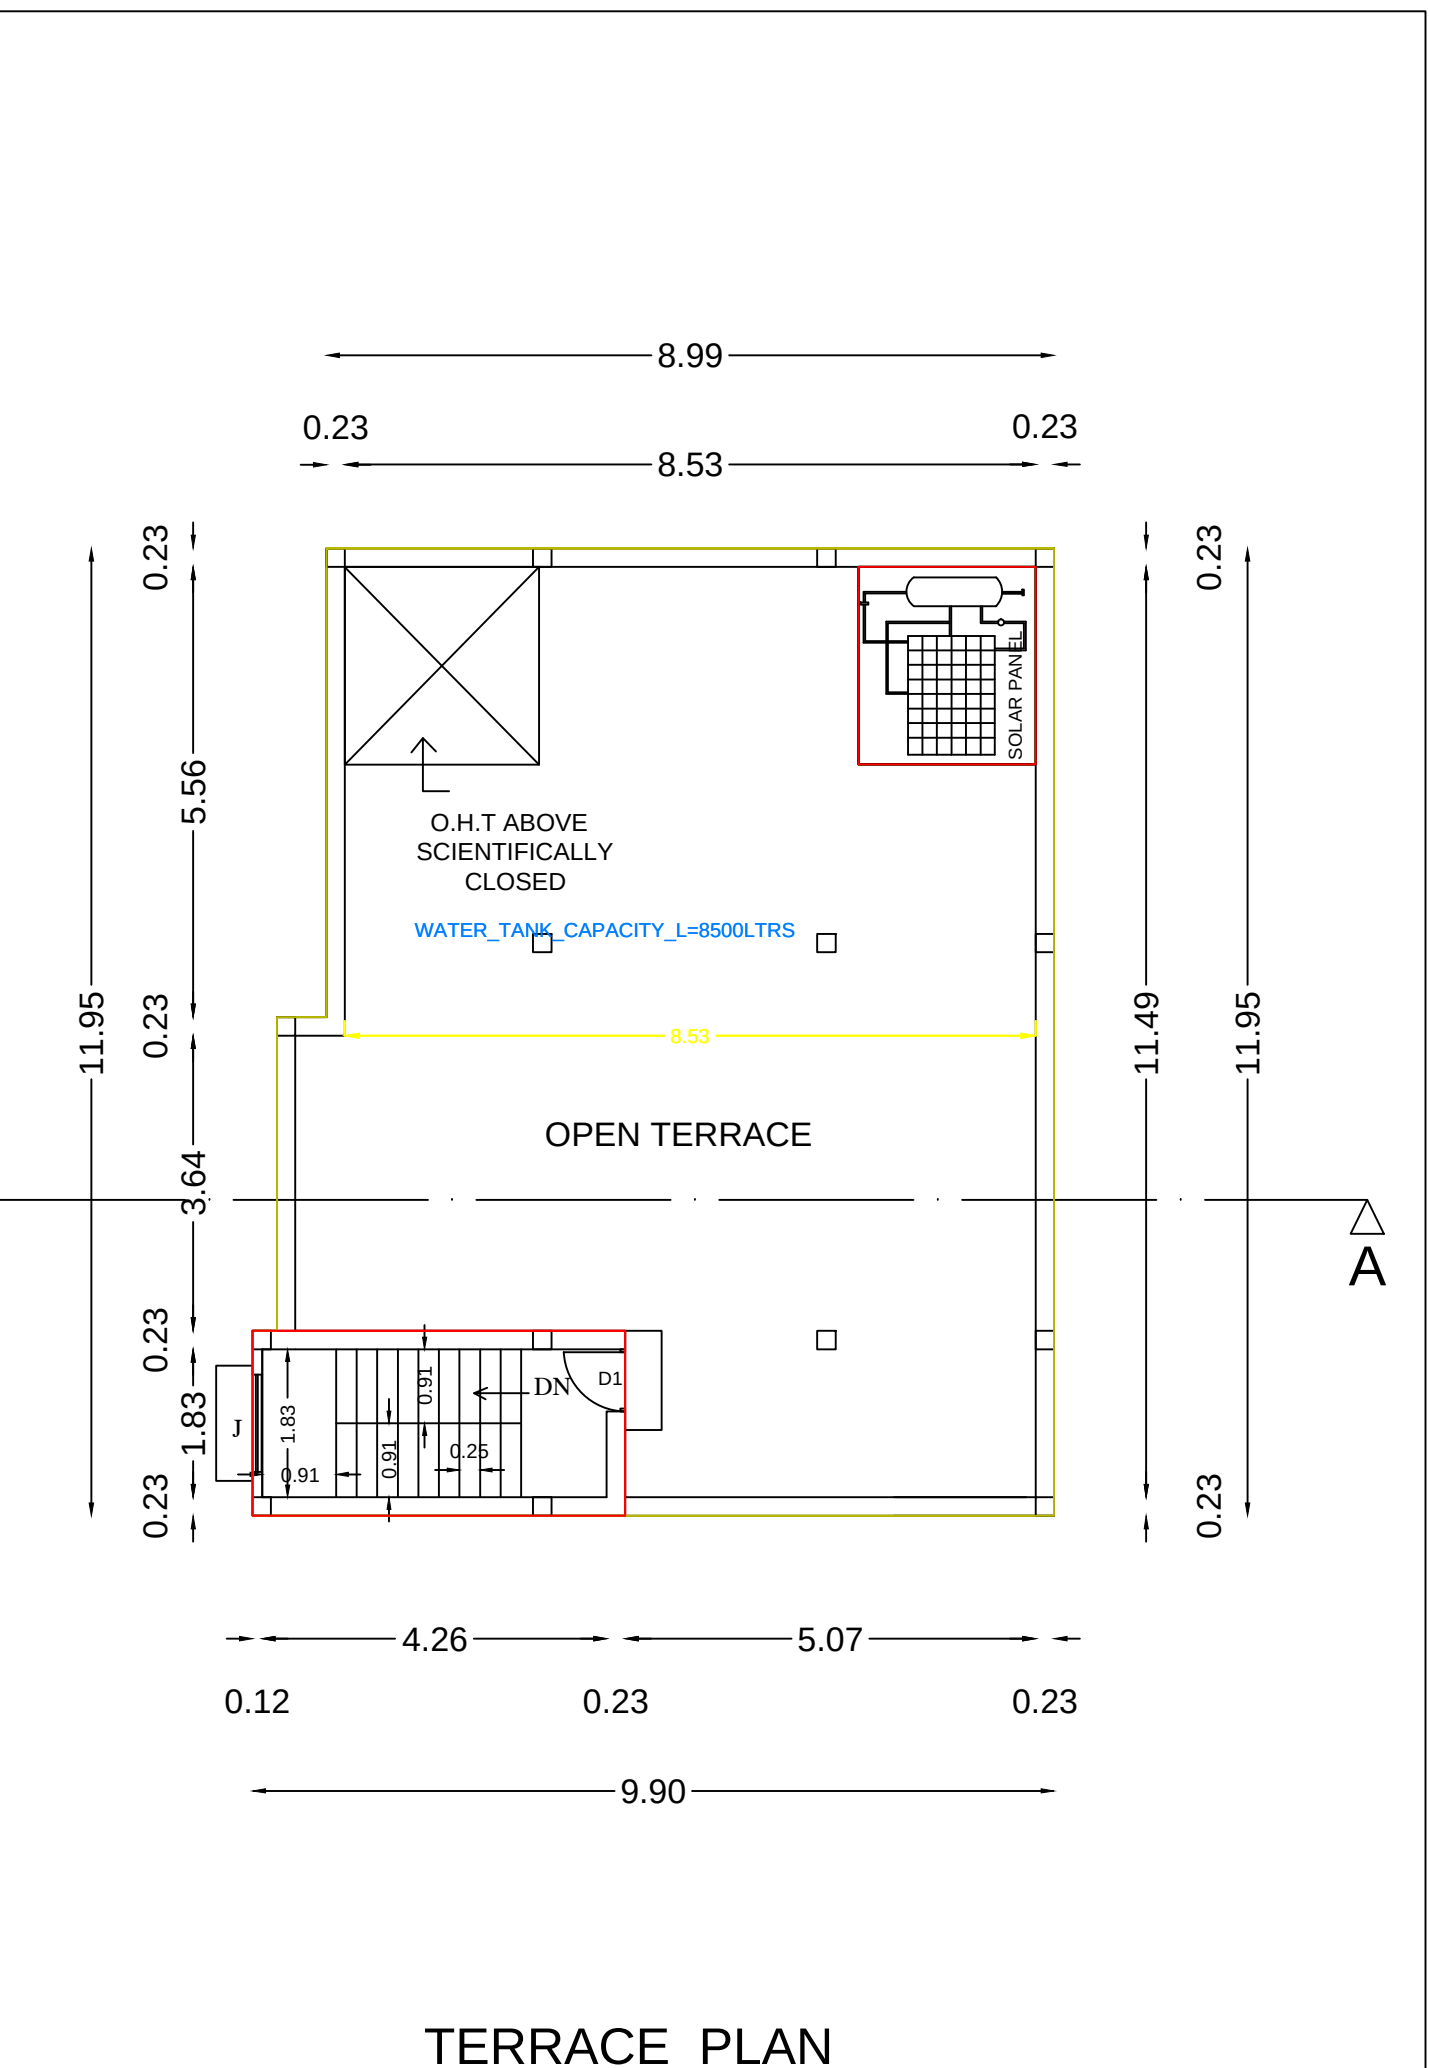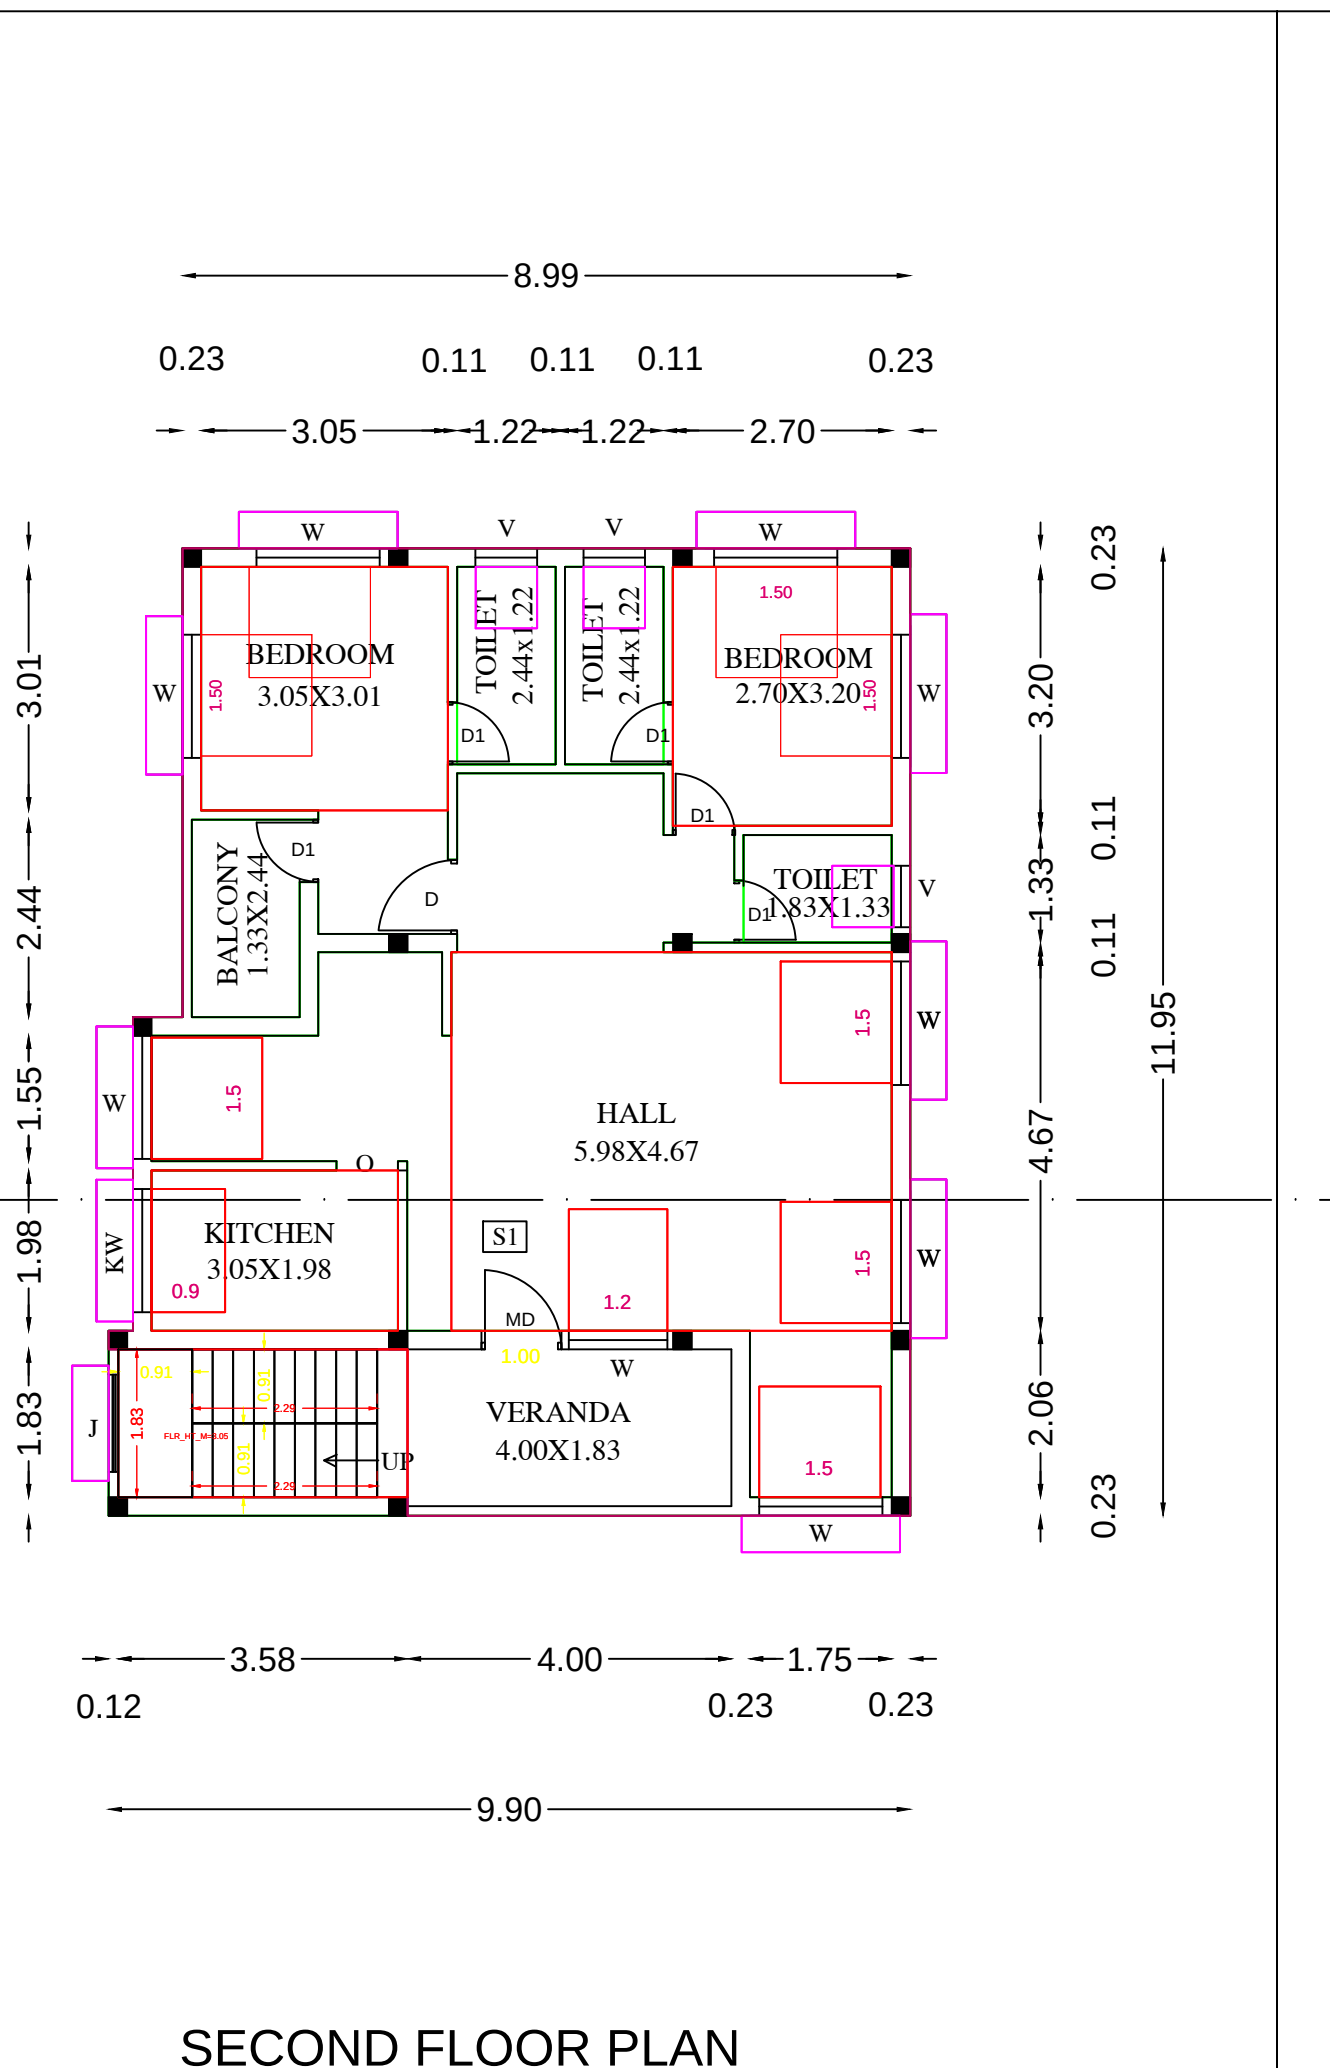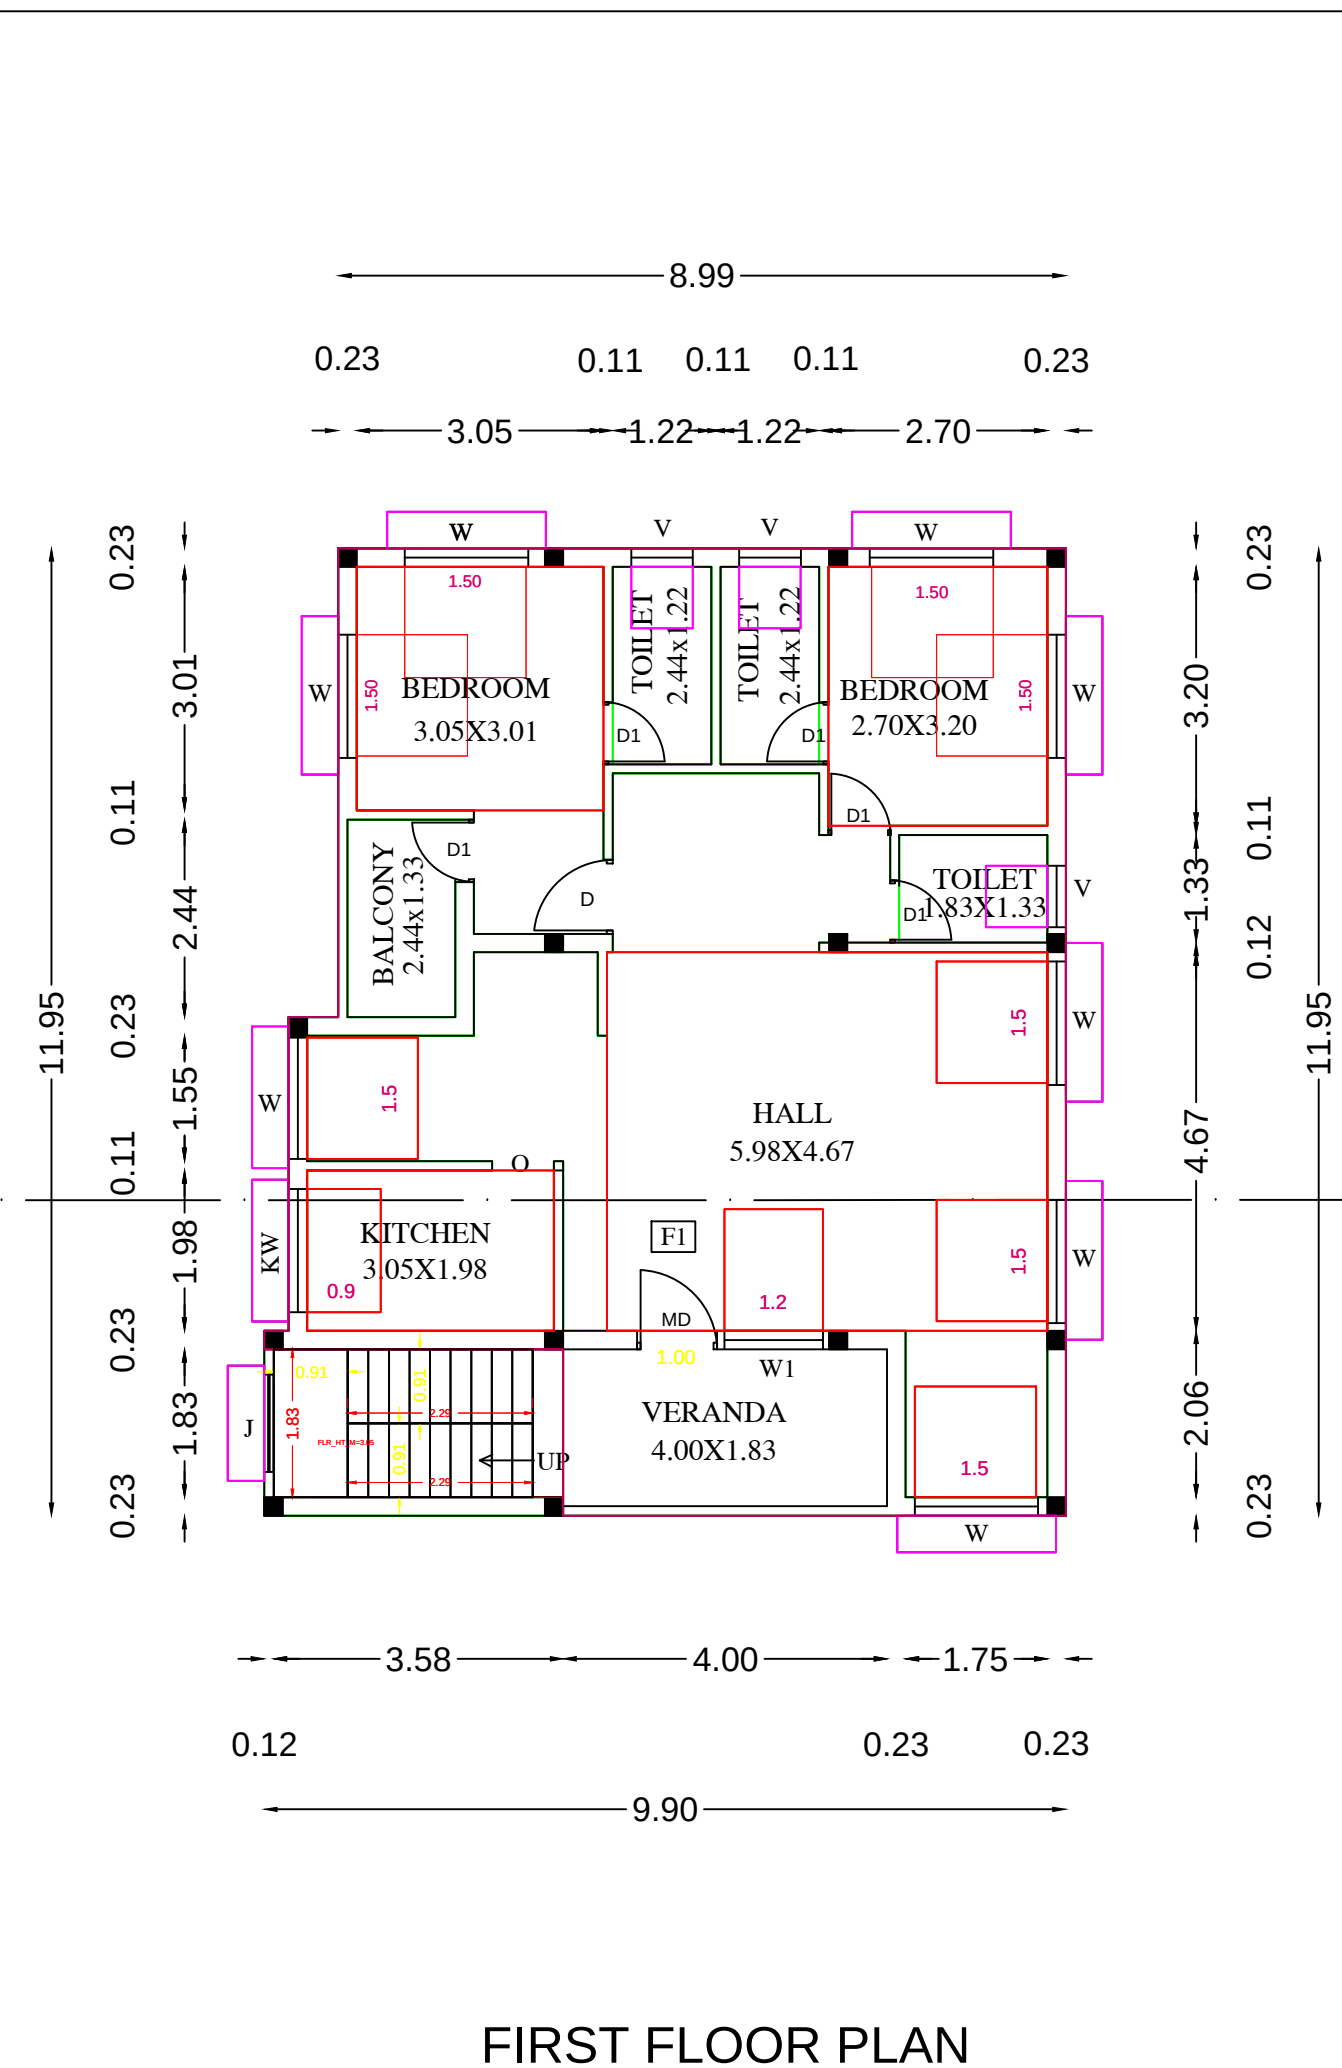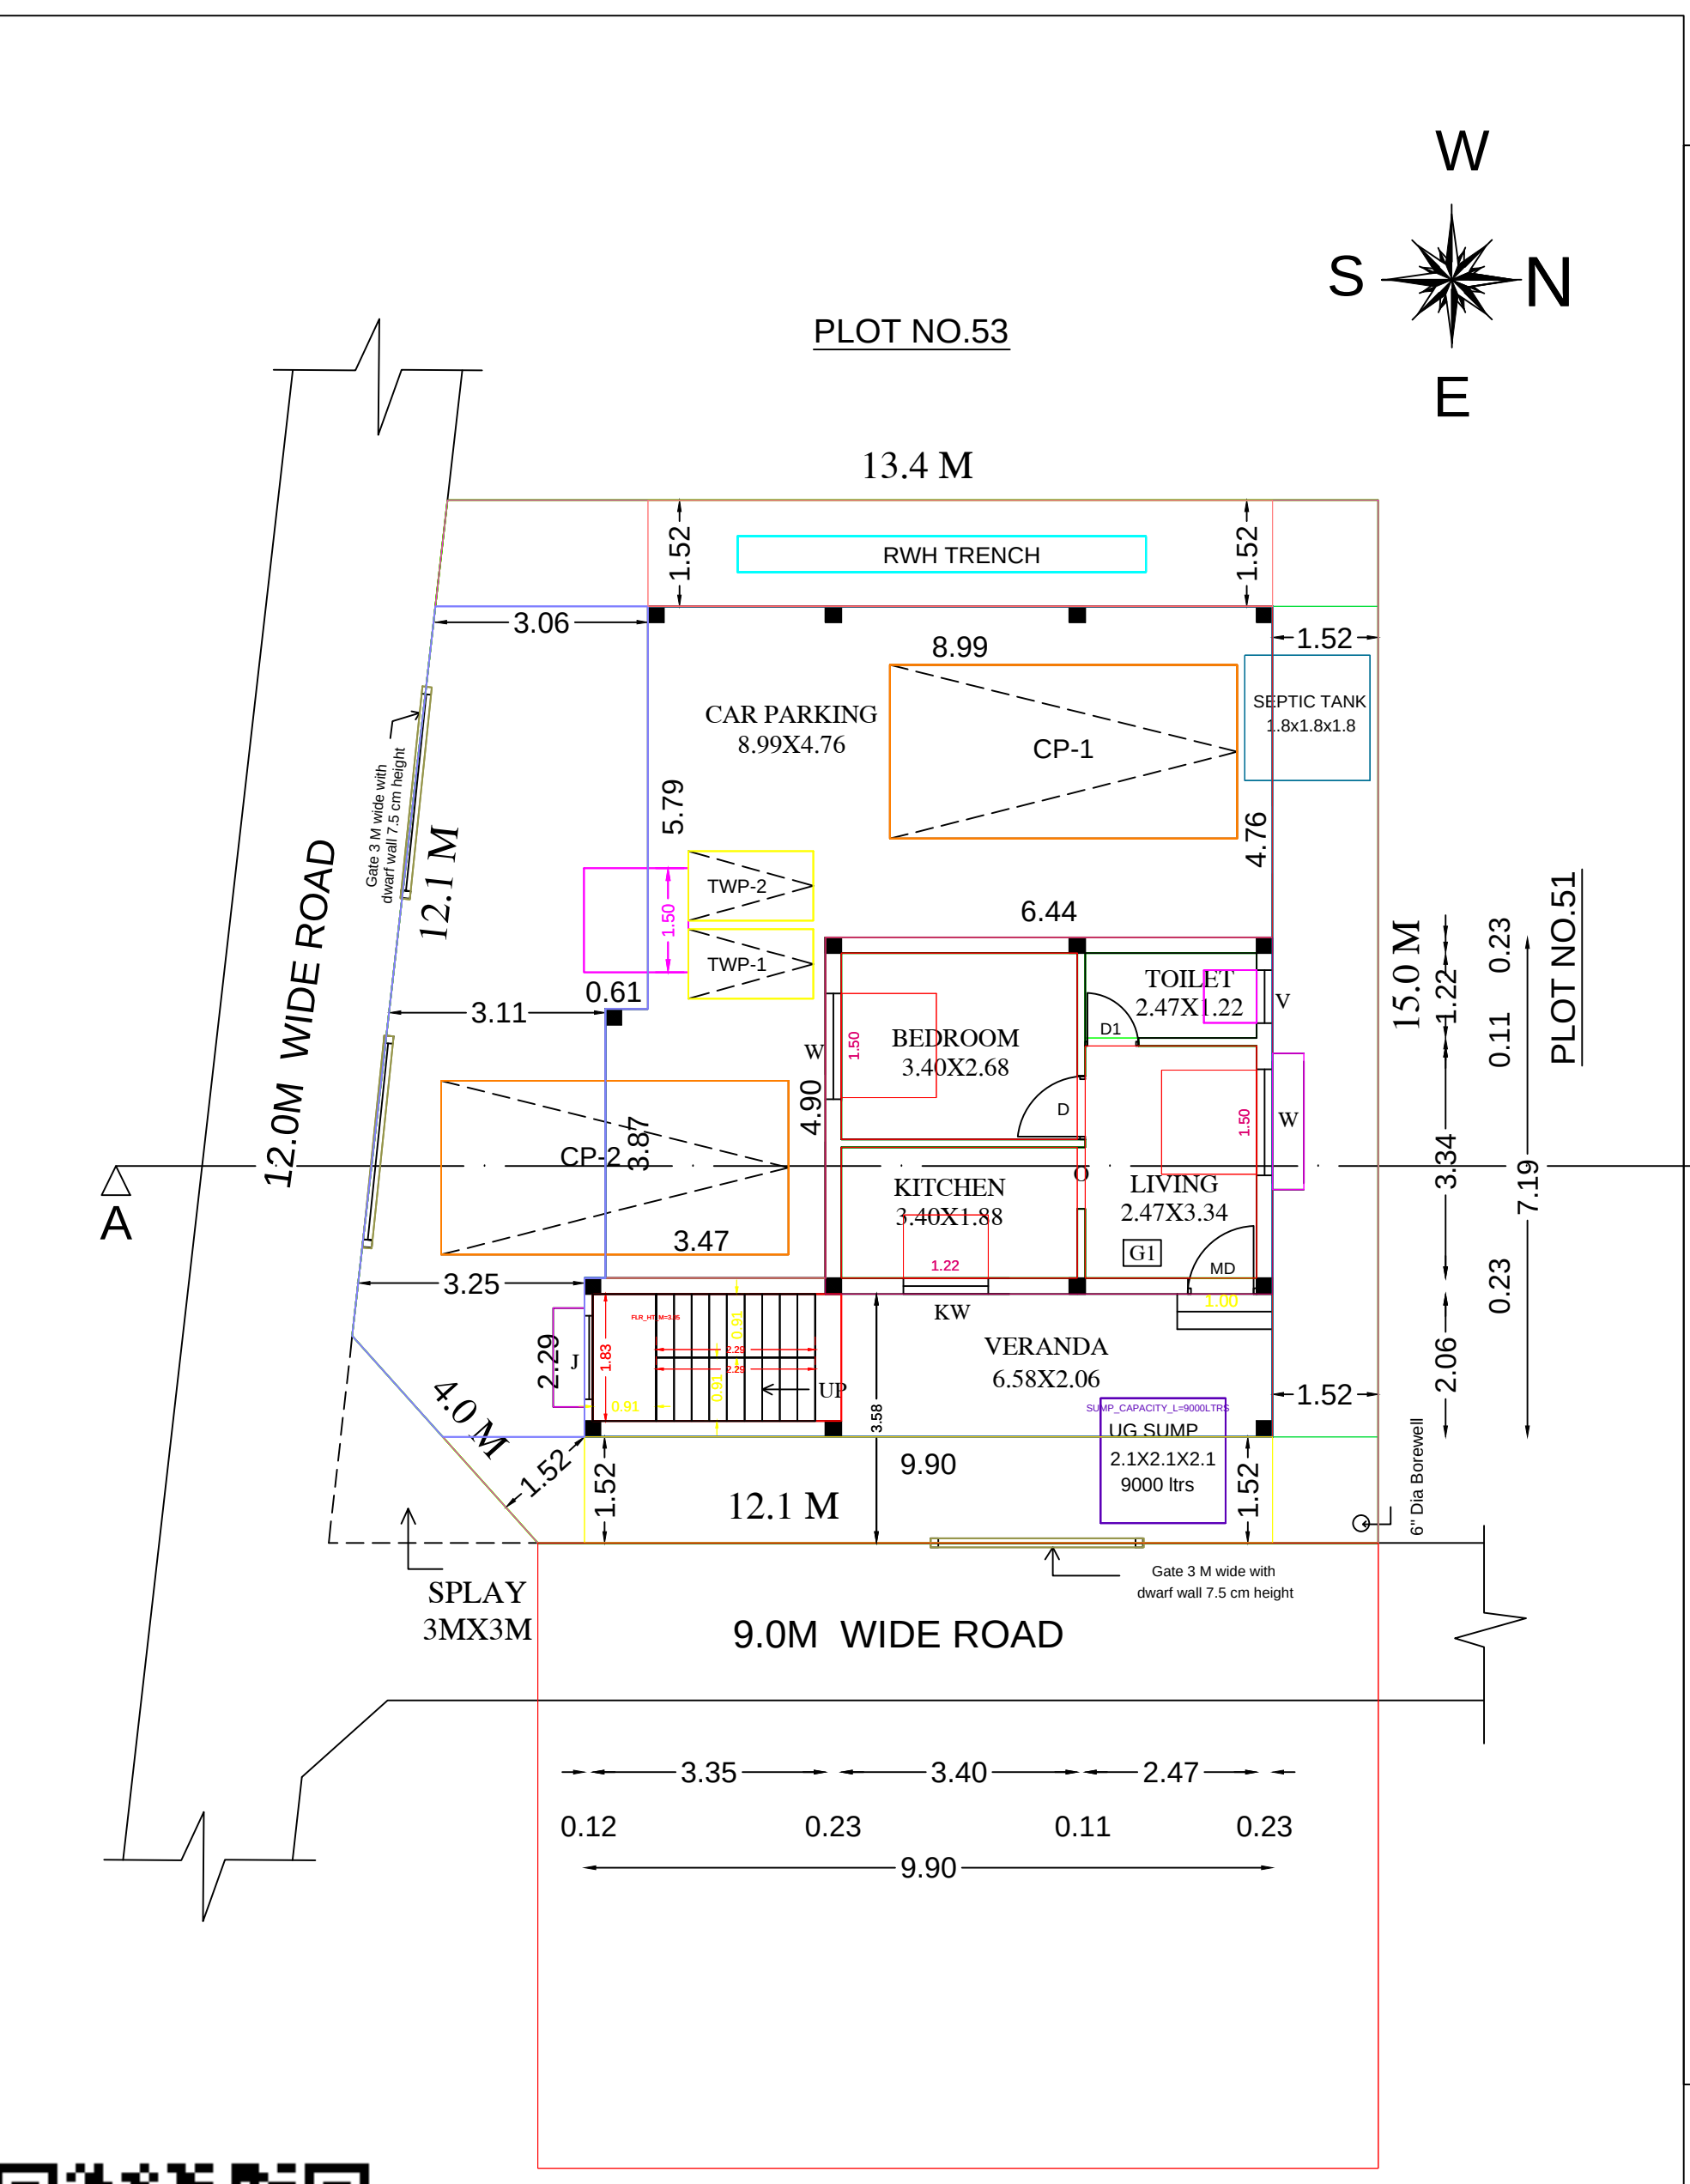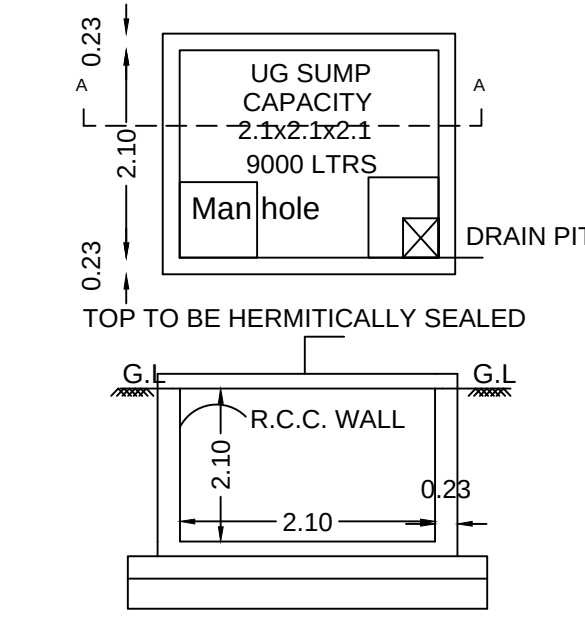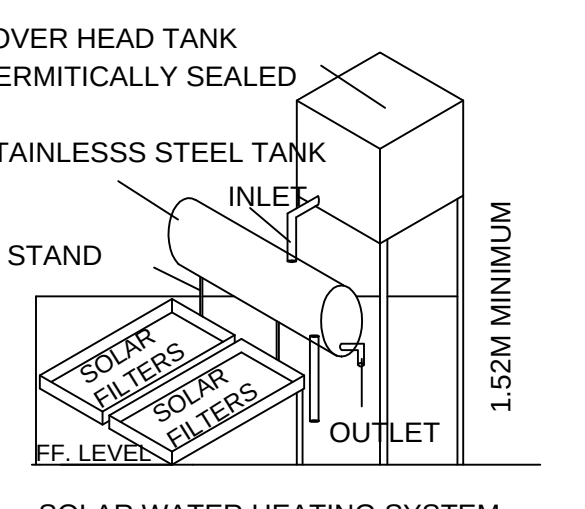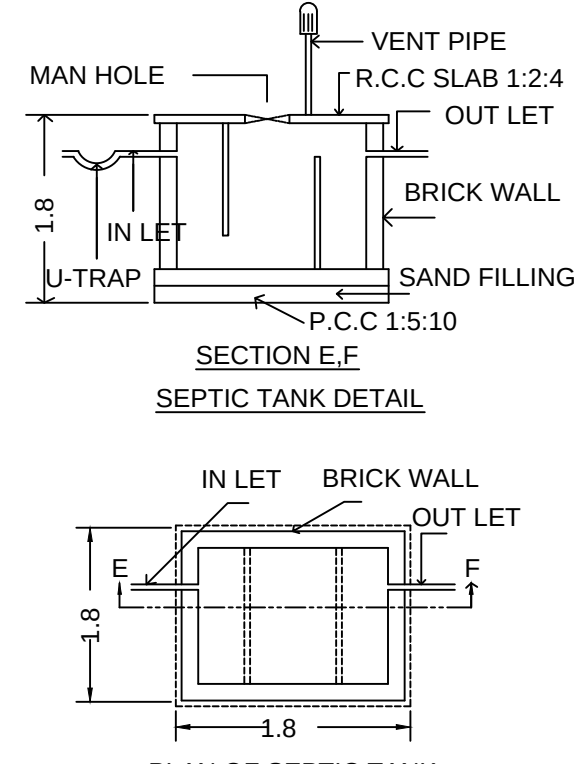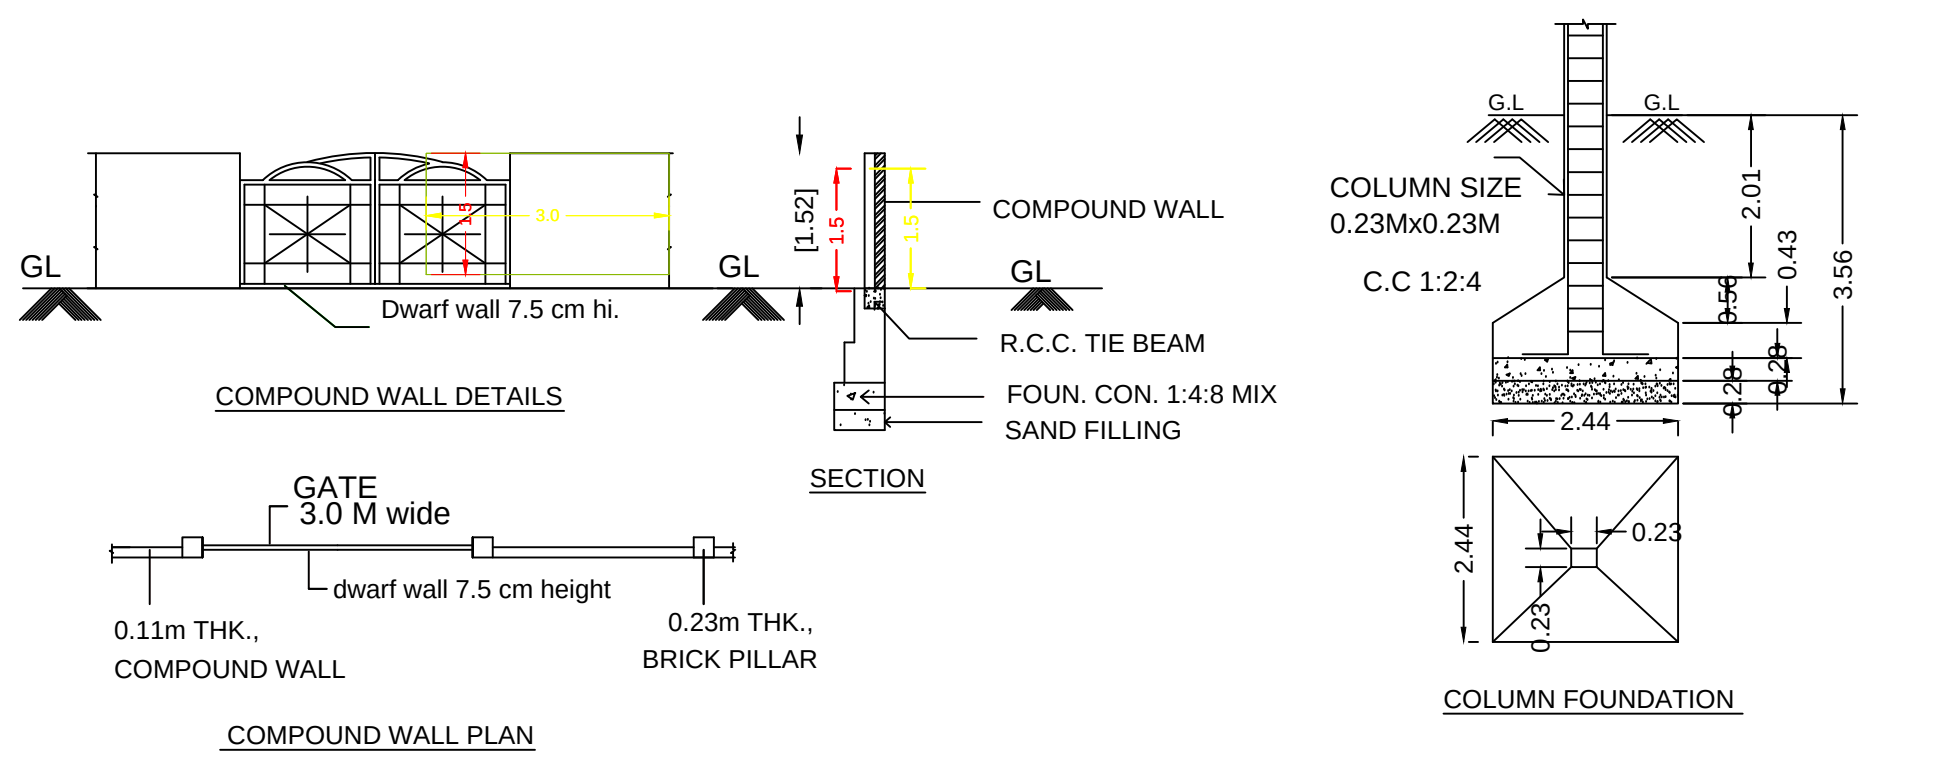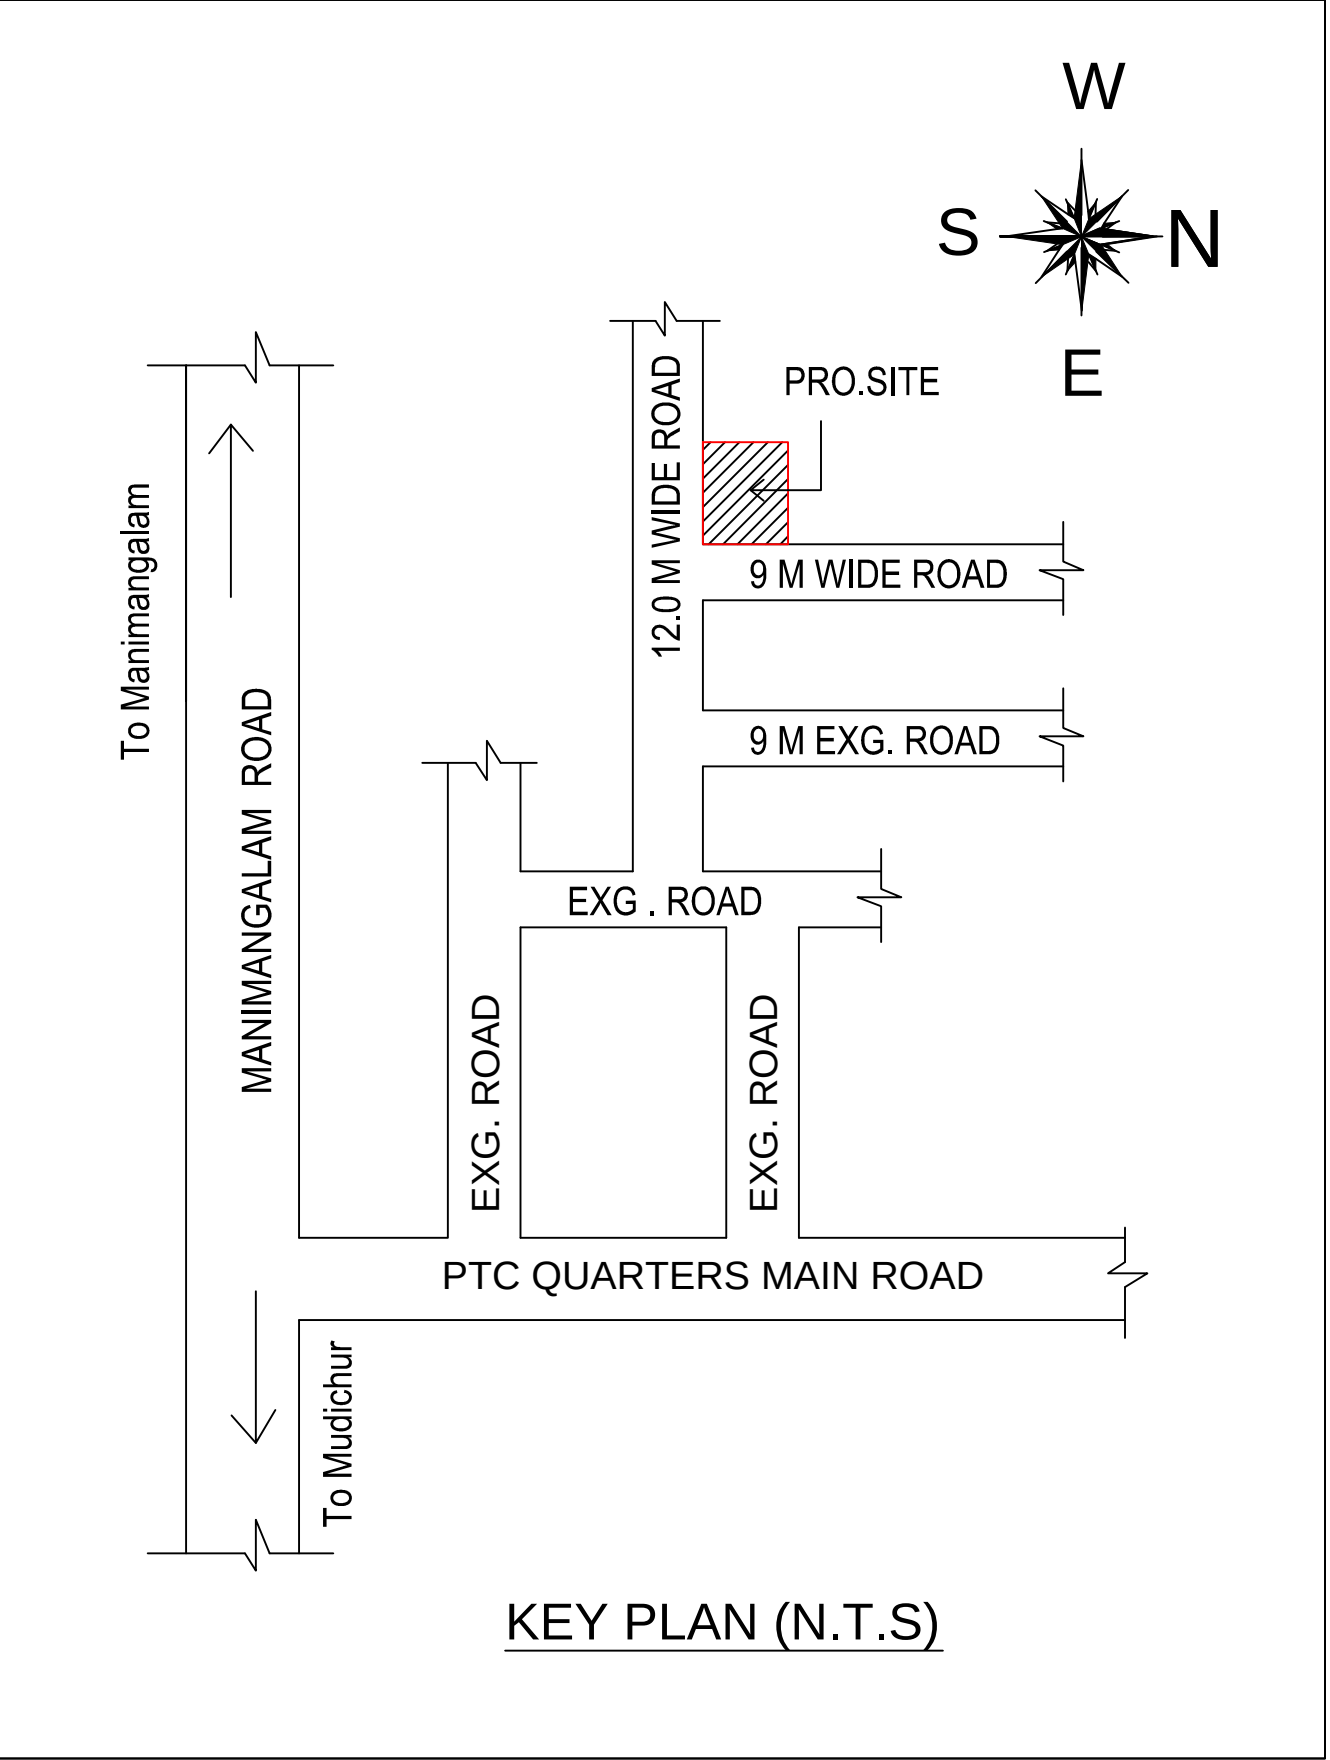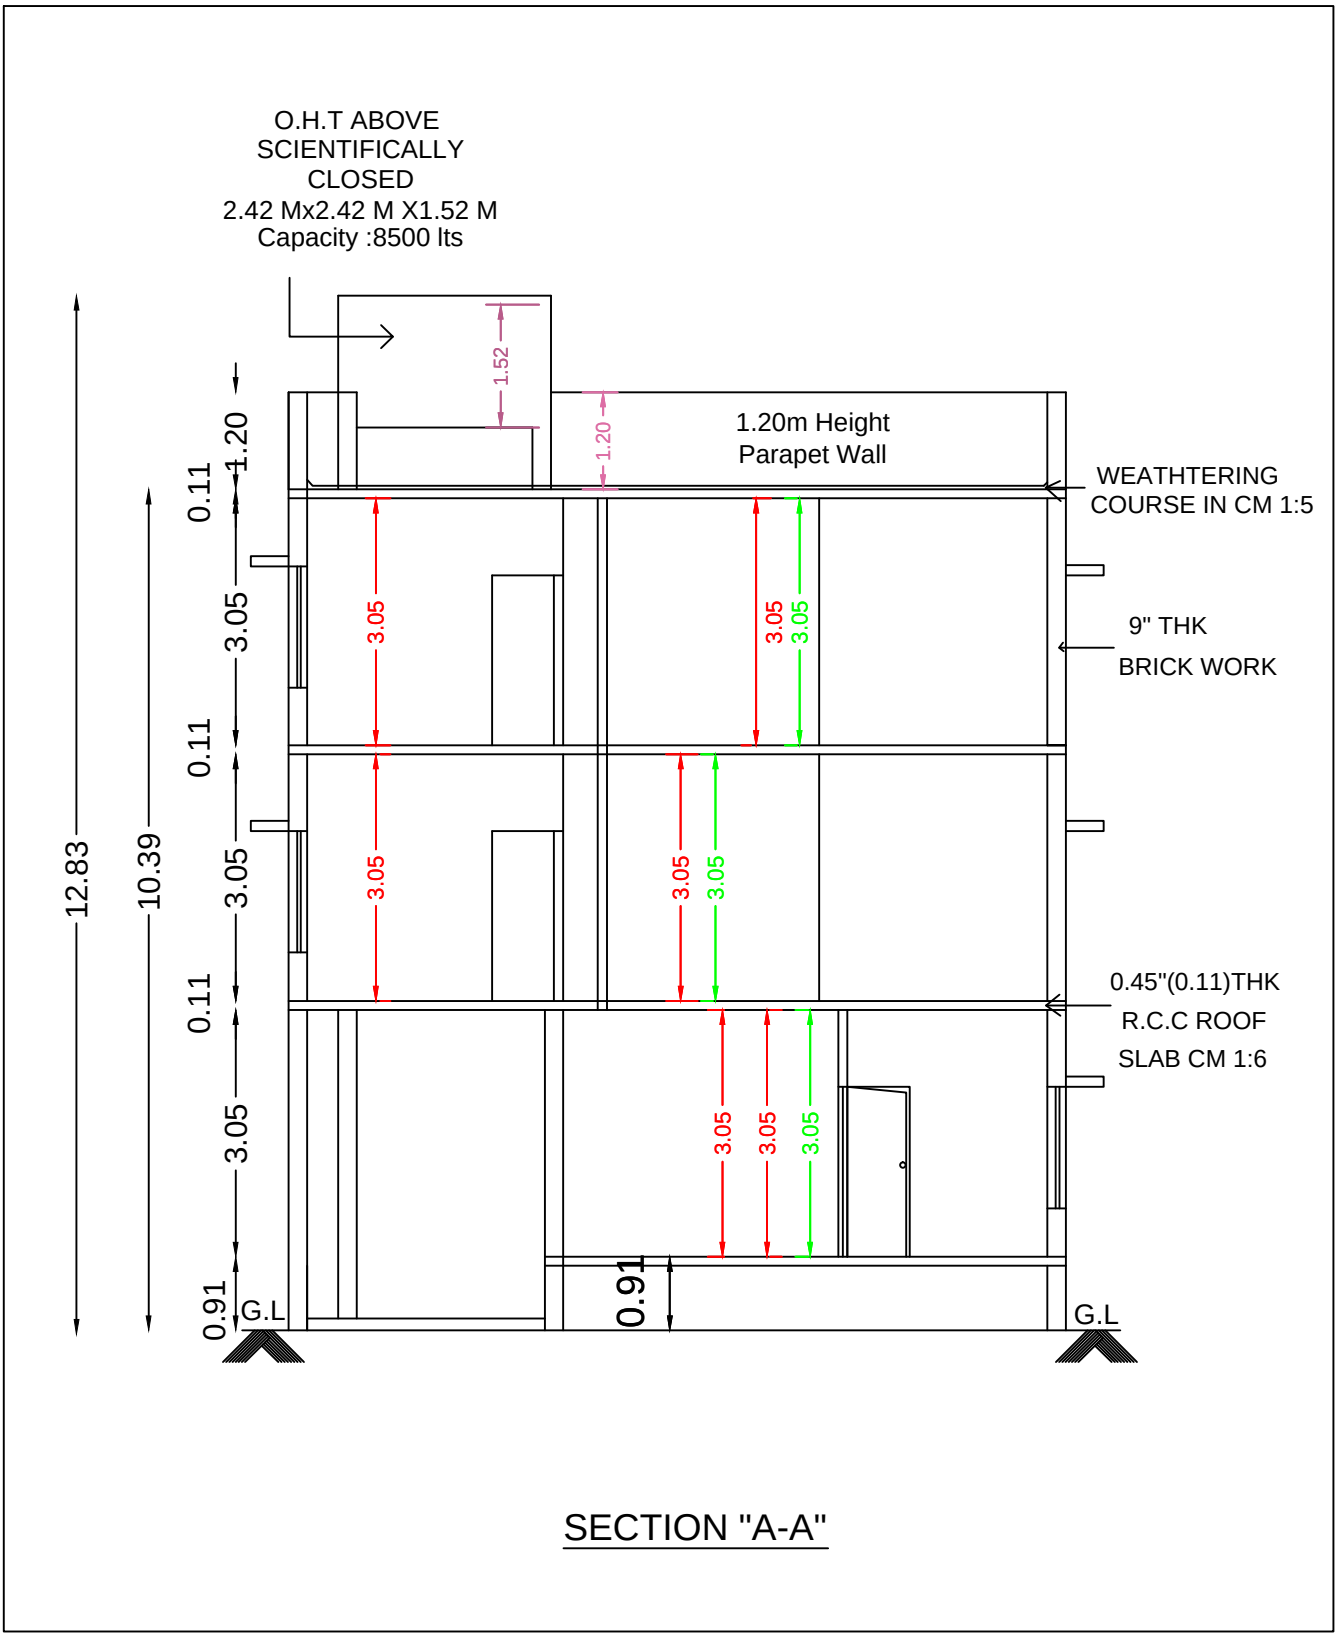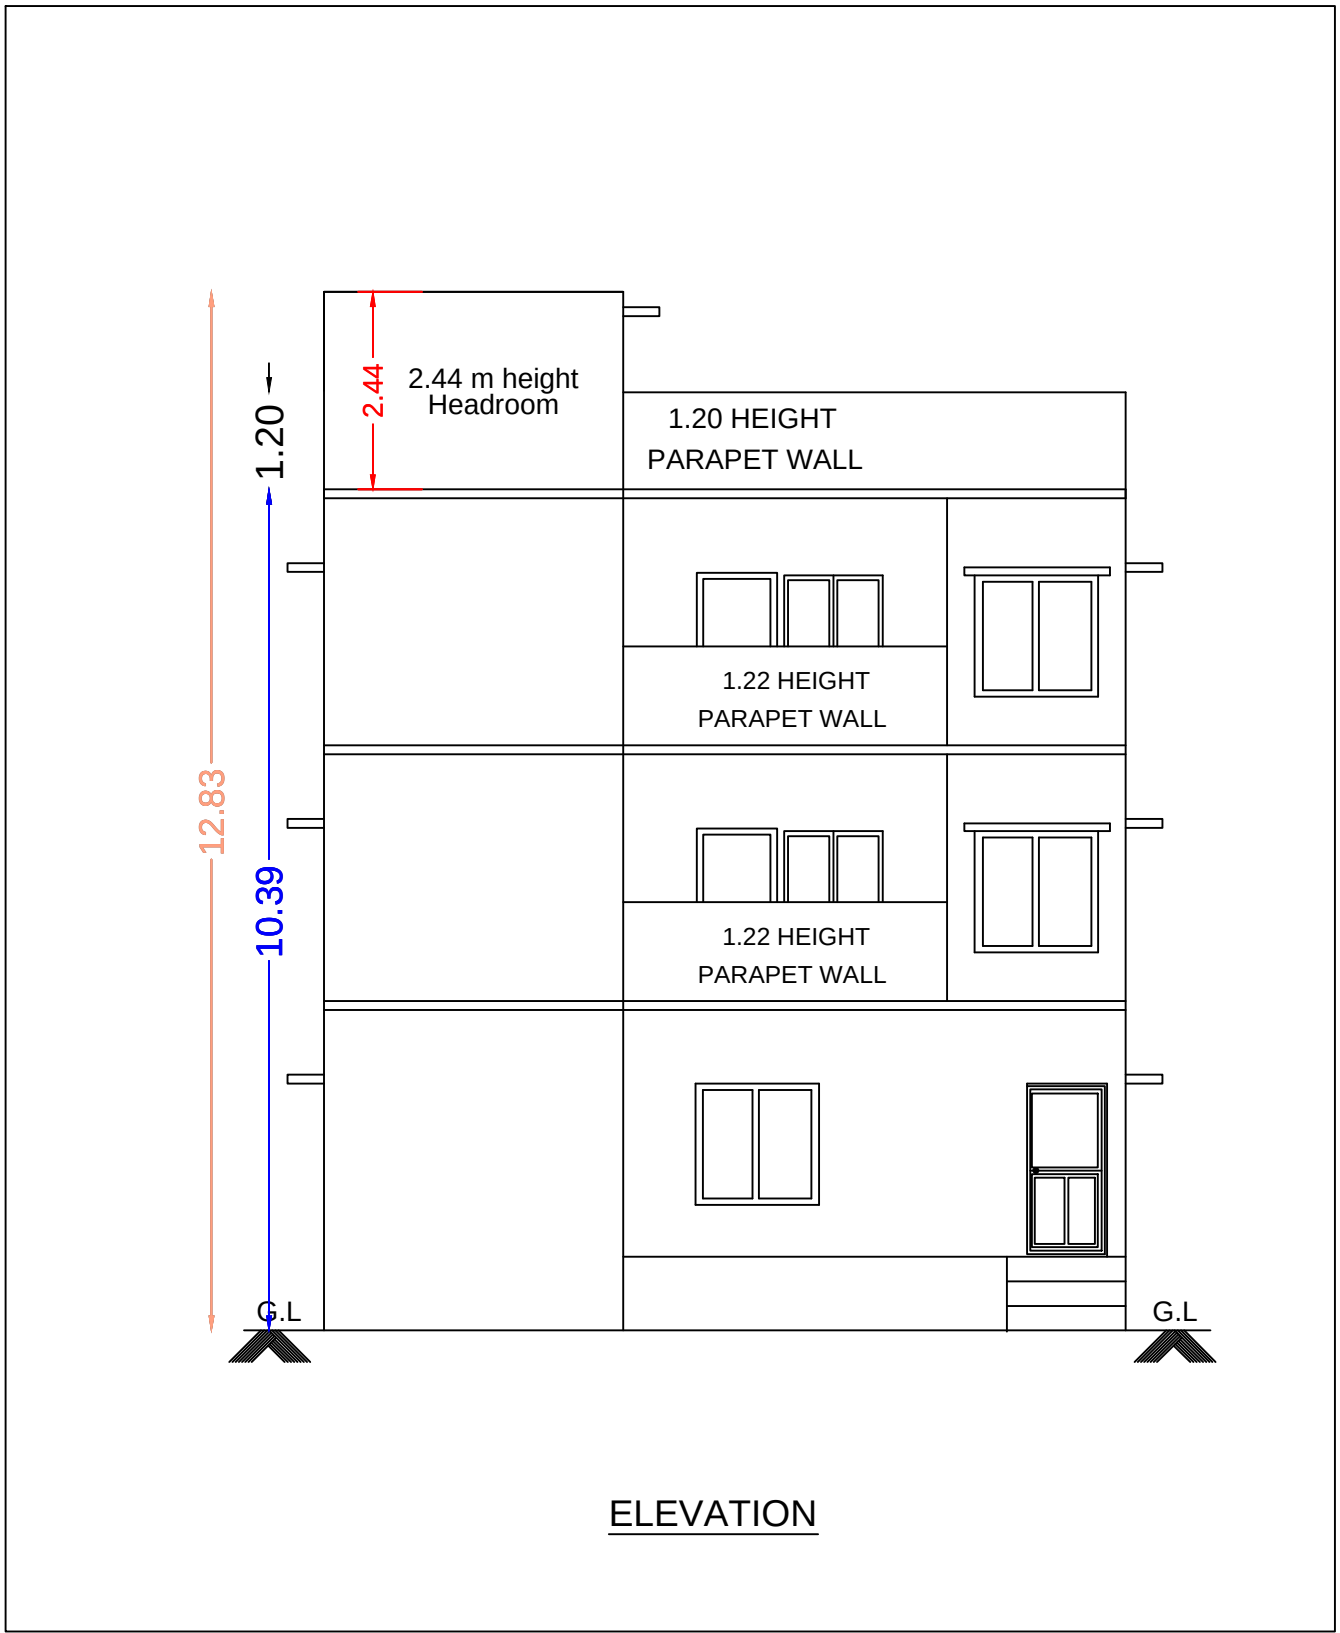

SITE CUM GROUND FLOOR PLAN
SCALE :- 1:100 (1"=8'0")

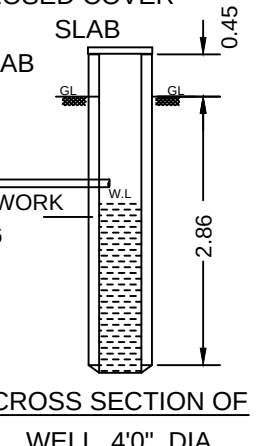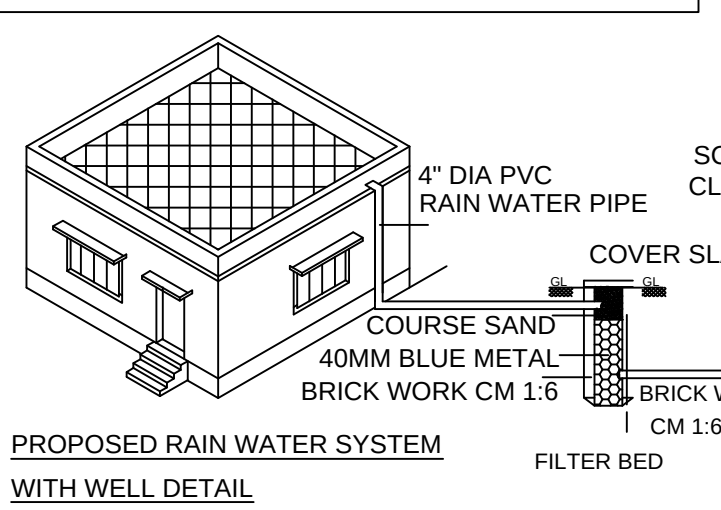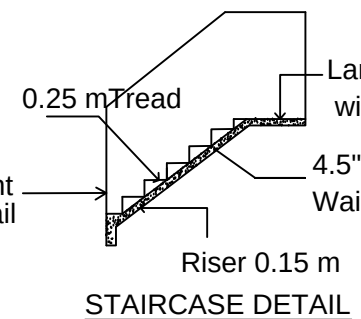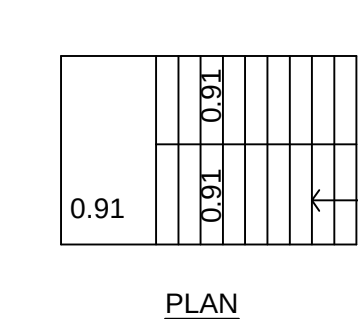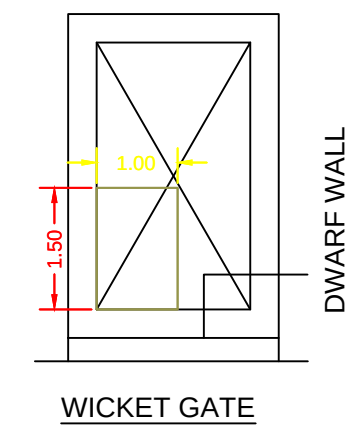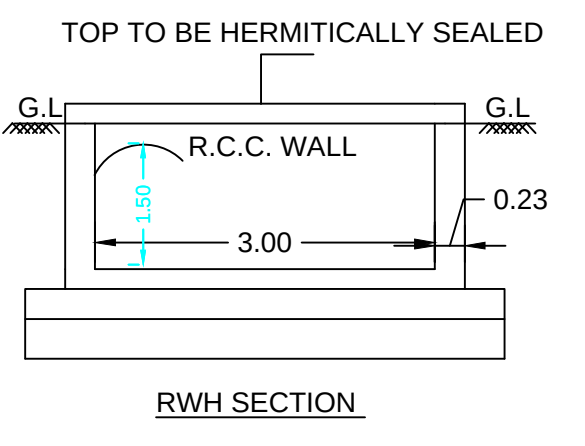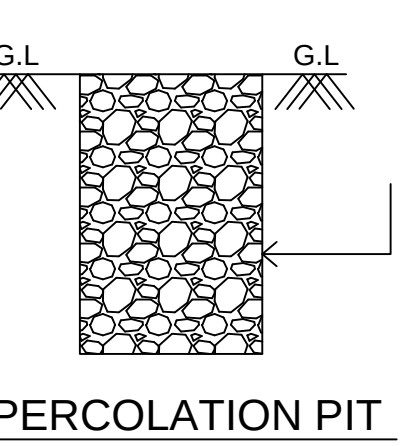

SCHEDULE OF JOINERY		
MD	DOOR	1.07x2.13
D	DOOR	0.91X2.13
D1	DOOR	0.76X2.13
O	OPENING	0.91X2.13
W	WINDOW	1.52X1.52
W1	WINDOW	1.22X1.37
KW	WINDOW	1.52X0.91
J	JALI	1.22X1.22
V	VENTILATOR	0.75X0.75

AREA STATEMENT		
	SQ.MT	SQ.FT
PLOT EXTENT (As per Document) (Excluding splay)	209.68	2257.00
PLOT EXTENT (As at SITE)	209.34	2253.32
PLOT EXTENT (Super Imposed)	209.34	2253.32
GROUND FLOOR	54.20	583.40
FIRST FLOOR	111.91	1204.59
SECOND FLOOR	111.91	1204.59
TOTAL AREA	278.02	2992.58

FSI		1.328
PLOT COVERAGE		53.45 %
OPEN SPACE AREA	97.43	1048.73
Non-FSI AREA		
PARKING AREA	57.70	621.08
HEADROOM AREA	10.53	113.34

PARKING DETAILS				
DWELLING UNIT NO	DWELLING UNIT AREA(sq.m)	CAR PARKING REQUIRED	CAR PARKING PROVIDED	TWO PARKING REQ
G1	33.04	-	-	-
F1	104.31	1	1	1
S1	104.31	1	1	1
TOTAL		2	2	2

COLOUR INDEX	
	PROPOSED
	SITE BOUNDARY
	ROAD

OWNER (Mr.SATHISHKUMAR S.S. & Mrs.INDUMATHY S)

M.RAMAMURTHY,B.E.F.I.V.,
REGISTERED ENGINEER GR-I
RE / GR-1 / 19/03/075
G1-VIJAY MARA,
14,KARUMARIAMMAN NAGAR,
WEST TAMBARAM, CHENNAI-600 045
Cell:9884336669.

LICENCED SURVEYOR

D: Sys 1 / KALAI / Approval -24 / 20/12 /Mr.Sathishkumar s.s.Mrs.Indumathy s.

Eight ways to know a piece of land before you pay for it.

This report covers one part of the picture. These cover the rest, drawn from the same government records, for any property in Tamil Nadu.

LandLens One

Ask anything about a property and get an answer grounded in live government records, with the sources shown.

[/landlens/one](#)



Verify My Land

Every record check run on one property and returned as a single report.

[/landlens/verify-my-land](#)



Legal Opinion

An advocate's written opinion on the title, built on the records we pull for it.

[/landlens](#)



One Map

Every layer on one map: the parcel, its boundary, zoning, water bodies and what sits around it.

[/landlens/one/map](#)



PriceMap

What land actually changed hands for around this plot, taken from the registered deeds.

[/landlens/pricemap](#)



Build Scope

What you are allowed to build here: floor space, height, coverage and setbacks.

[/landlens/build-scope](#)



Property Tracker

Watch a property and hear about it when something new is registered against it.

[/landlens/property-tracker](#)



Deal Room

Run the transaction in one place: documents, stamping, signatures and the parties.

[/landlens/deal-room](#)



Twenty-four checks you can run yourself, at no cost.

Records and verification

The registers themselves, read for you.

Encumbrance Certificate

Patta and Chitta

Field Measurement Sketch

EC Analyzer

Bank charge check

Court case search

Seller background check

Approval check by survey

Zoning and land use

What the plan says can happen on this land.

Land use zone finder

CMDA land use check

Coastal regulation zone

Master plan check

Water bodies finder

Airport height clearance

Value and duty

What it is worth and what it costs to register.

Guideline value by street

Guideline value by survey

Stamp duty and registration fees

Capital gains

Floor space index

Area unit converter

Registers and directories

Who holds it, and which office keeps the record.

Find your registering office

Temple property check

Waqf property check

RERA register



Every free tool
/tools



Services we run
for you
/services



The LandLens
suite
/landlens/one



Every claim in this document traces back to a government record.

Legal opinions, due diligence and title verification

Building plan, layout and sub-division approvals

Completion and occupancy certificates, regularisation

Escrow, negotiation and NRI property management

Land survey, soil testing, architecture and construction

Verified RealEstate
3/350/2 Mettukuppam,
OMR Thoraipakkam,
Chennai 600 097, India
hello@verified.realestate
+91 9996 12 9996

Prepared from the registers named on the page each finding sits on. Where a register could not be read, this document says so in its place rather than leaving the gap to be read as a clean result.

