

PP

APPROVAL RECORD

Planning Permission

Kancheepuram

Kancheepuram district, Tamil Nadu

APPROVAL TYPE

Building Plan

ISSUING AUTHORITY

Rural Panchayat

The approval as the planning authority issued it, reproduced in full behind this page.


An approval speaks to what was sanctioned, not to what was built. Completion is a separate record.

PLAN SHOWING THE PROPOSED CONSTRUCTION OF GROUND FLOOR,FIRST FLOOR AND SECOND FLOOR RESIDENTIAL BUILDING 3 DWELLING UNIT AT PLOT NO.45, COMPRISED IN SURVEY No.601, " G.R. TOWNSHIP ", OLD S.NO.601/1A1, PATTa NO: 9287, AS PER PATTa S NO: 601/15, OF GERUGAMBAKKAM VILLAGE, KUNDRATHUR TALUK, KANCHEEPURAM DISTRICT, KUNDRATHUR PANCHAYAT UNION.


SCALE- 1:100

OWNER NAME: Mr. P.KASIVISWANATH & Mr. P. GOPALAKRISHNAN.


C.M.D.A LAYOUT APPROVED
P.P.D/ L.O. NO. 237/2023
VIDE LETTER NO. LAYOUT-1/ 0212/ 2022
DATED ON : 19/ 09/ 2023.

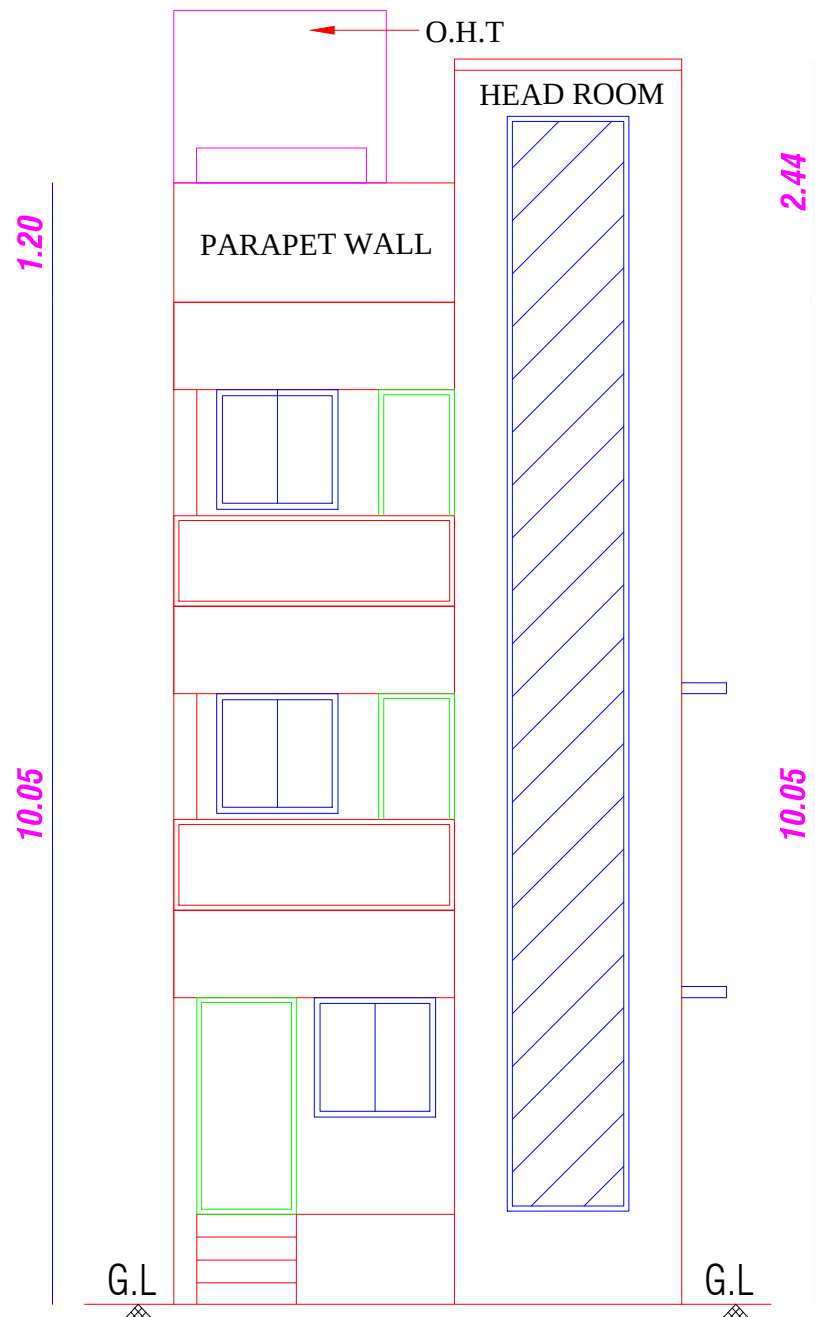


ELEVATION

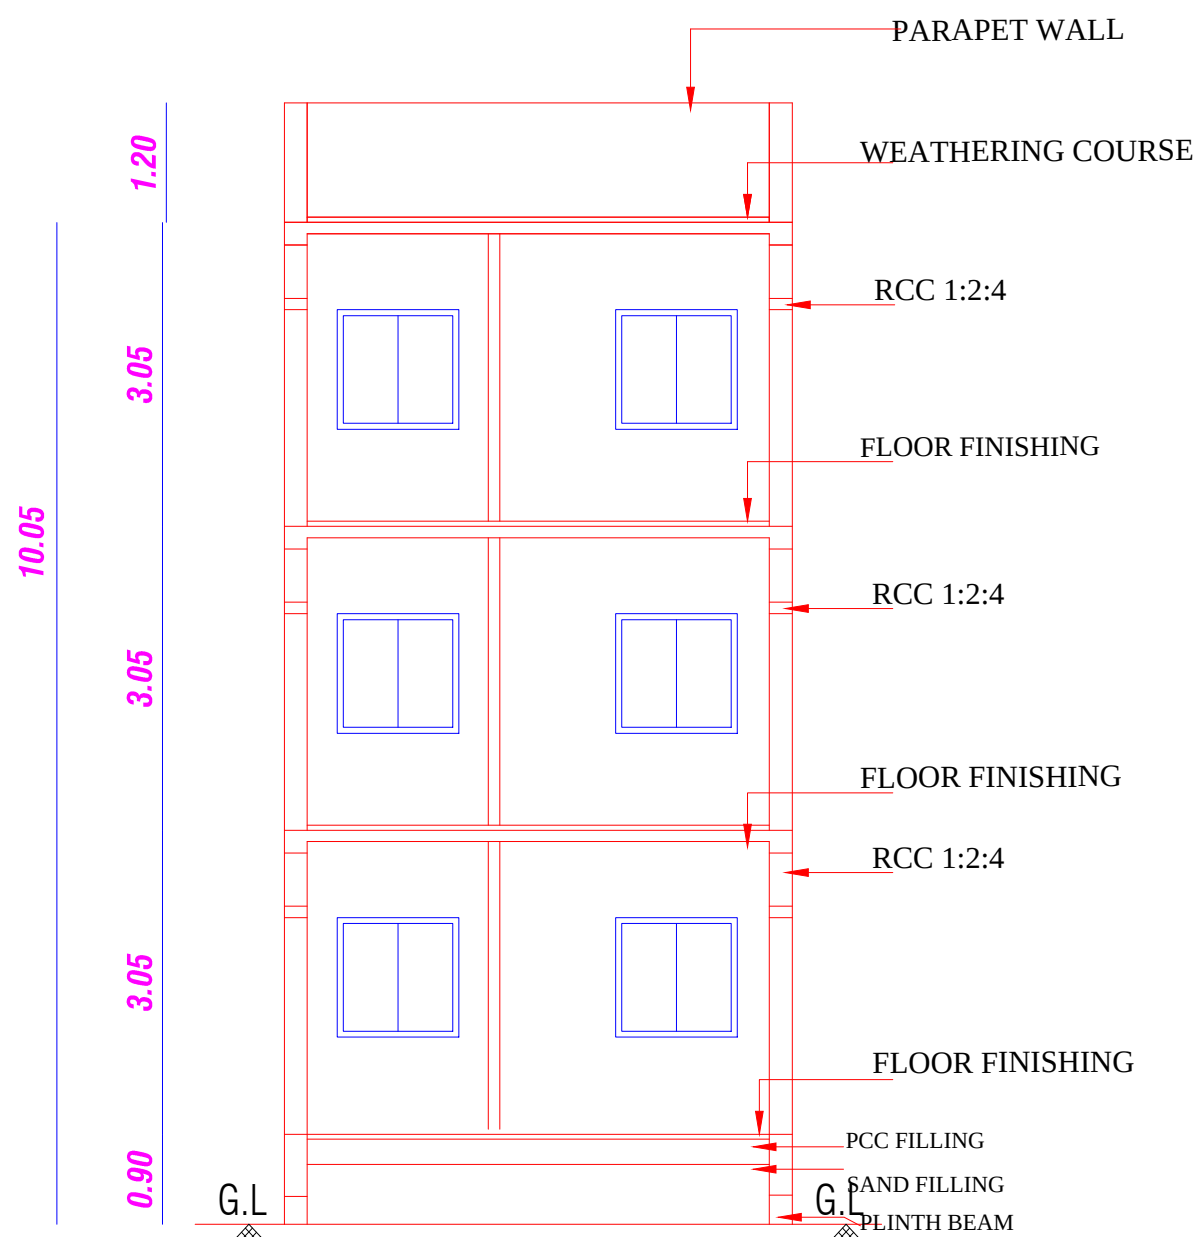

SECTION A-A

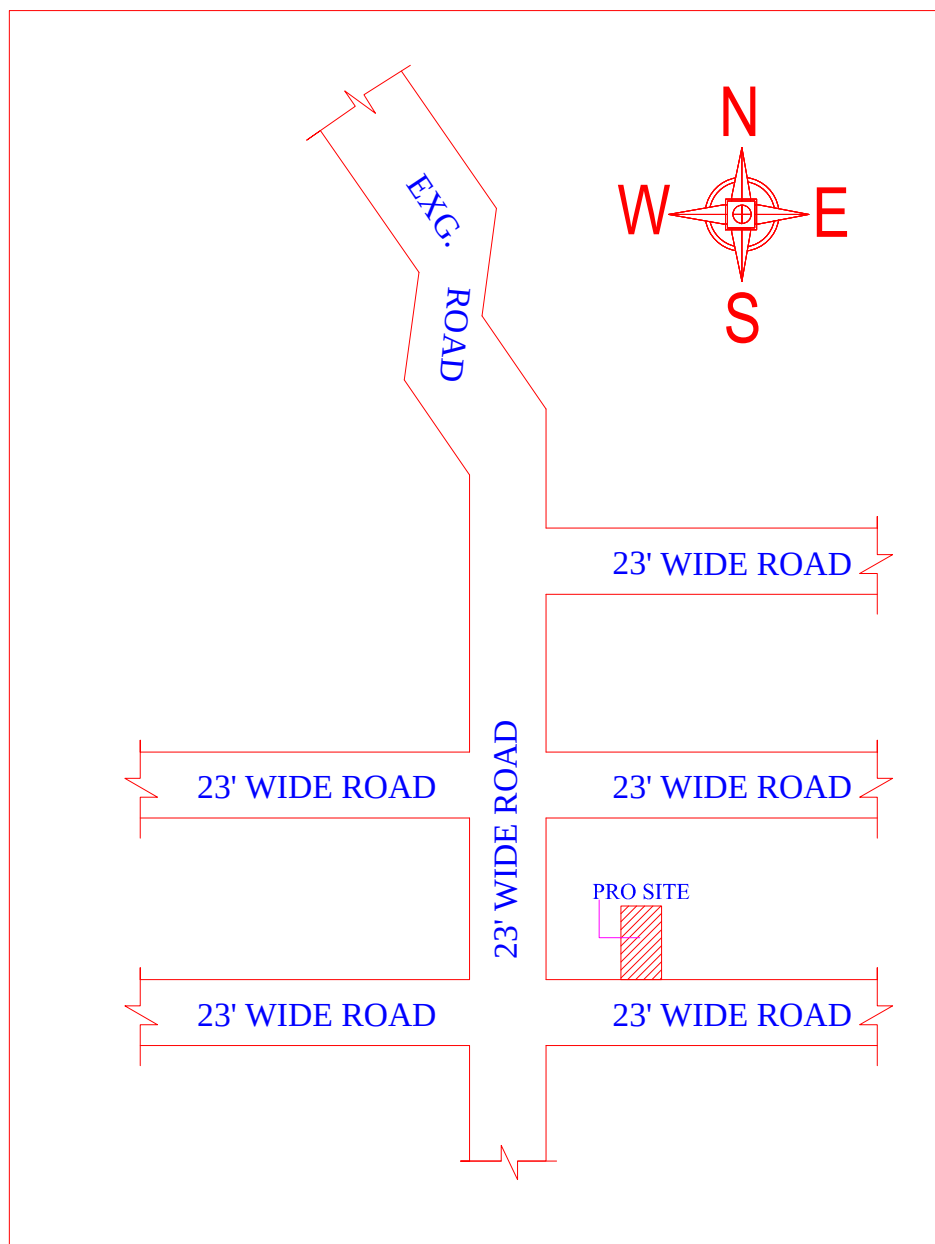

KEY PLAN (N.T.S)

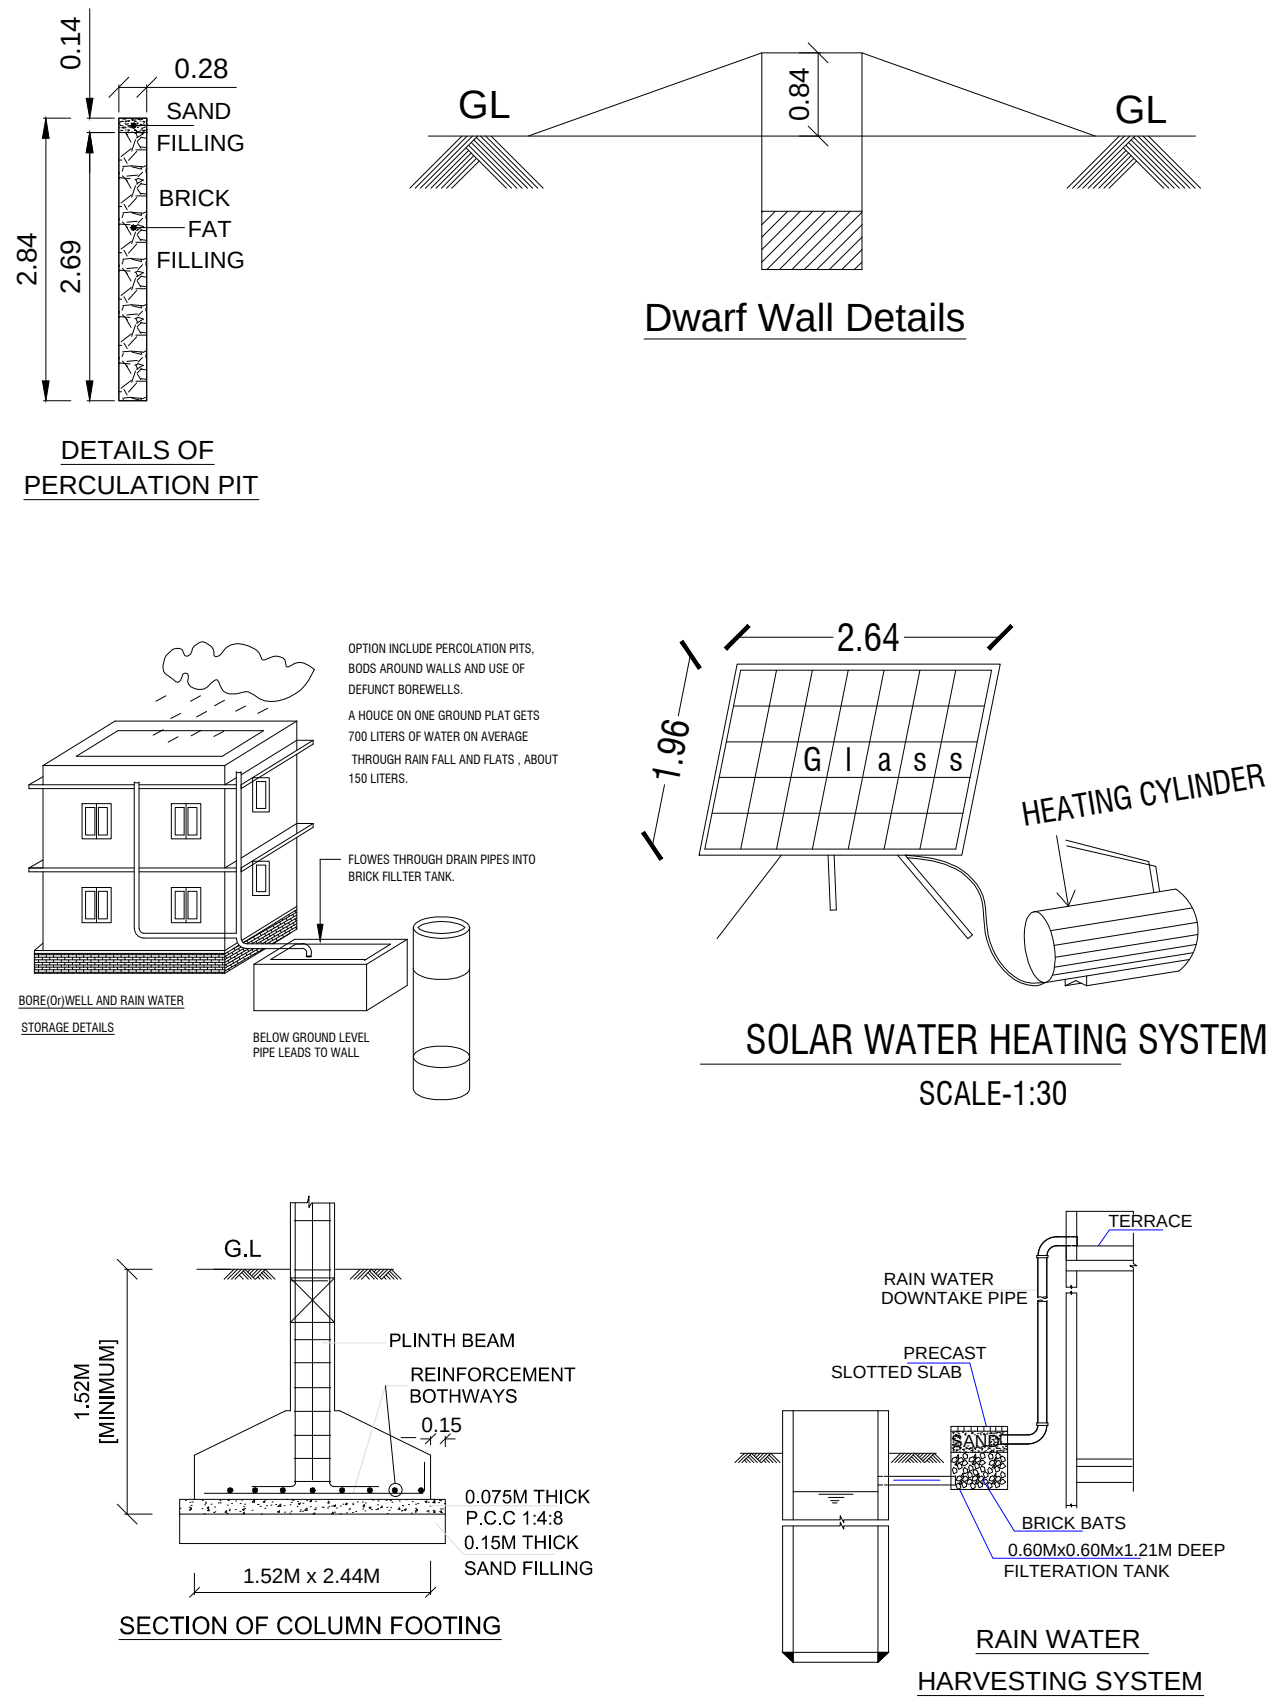


DETAILS OF PERCOLATION PIT


SOLAR WATER HEATING SYSTEM

SECTION OF COLUMN FOOTING


RAIN WATER HARVESTING SYSTEM

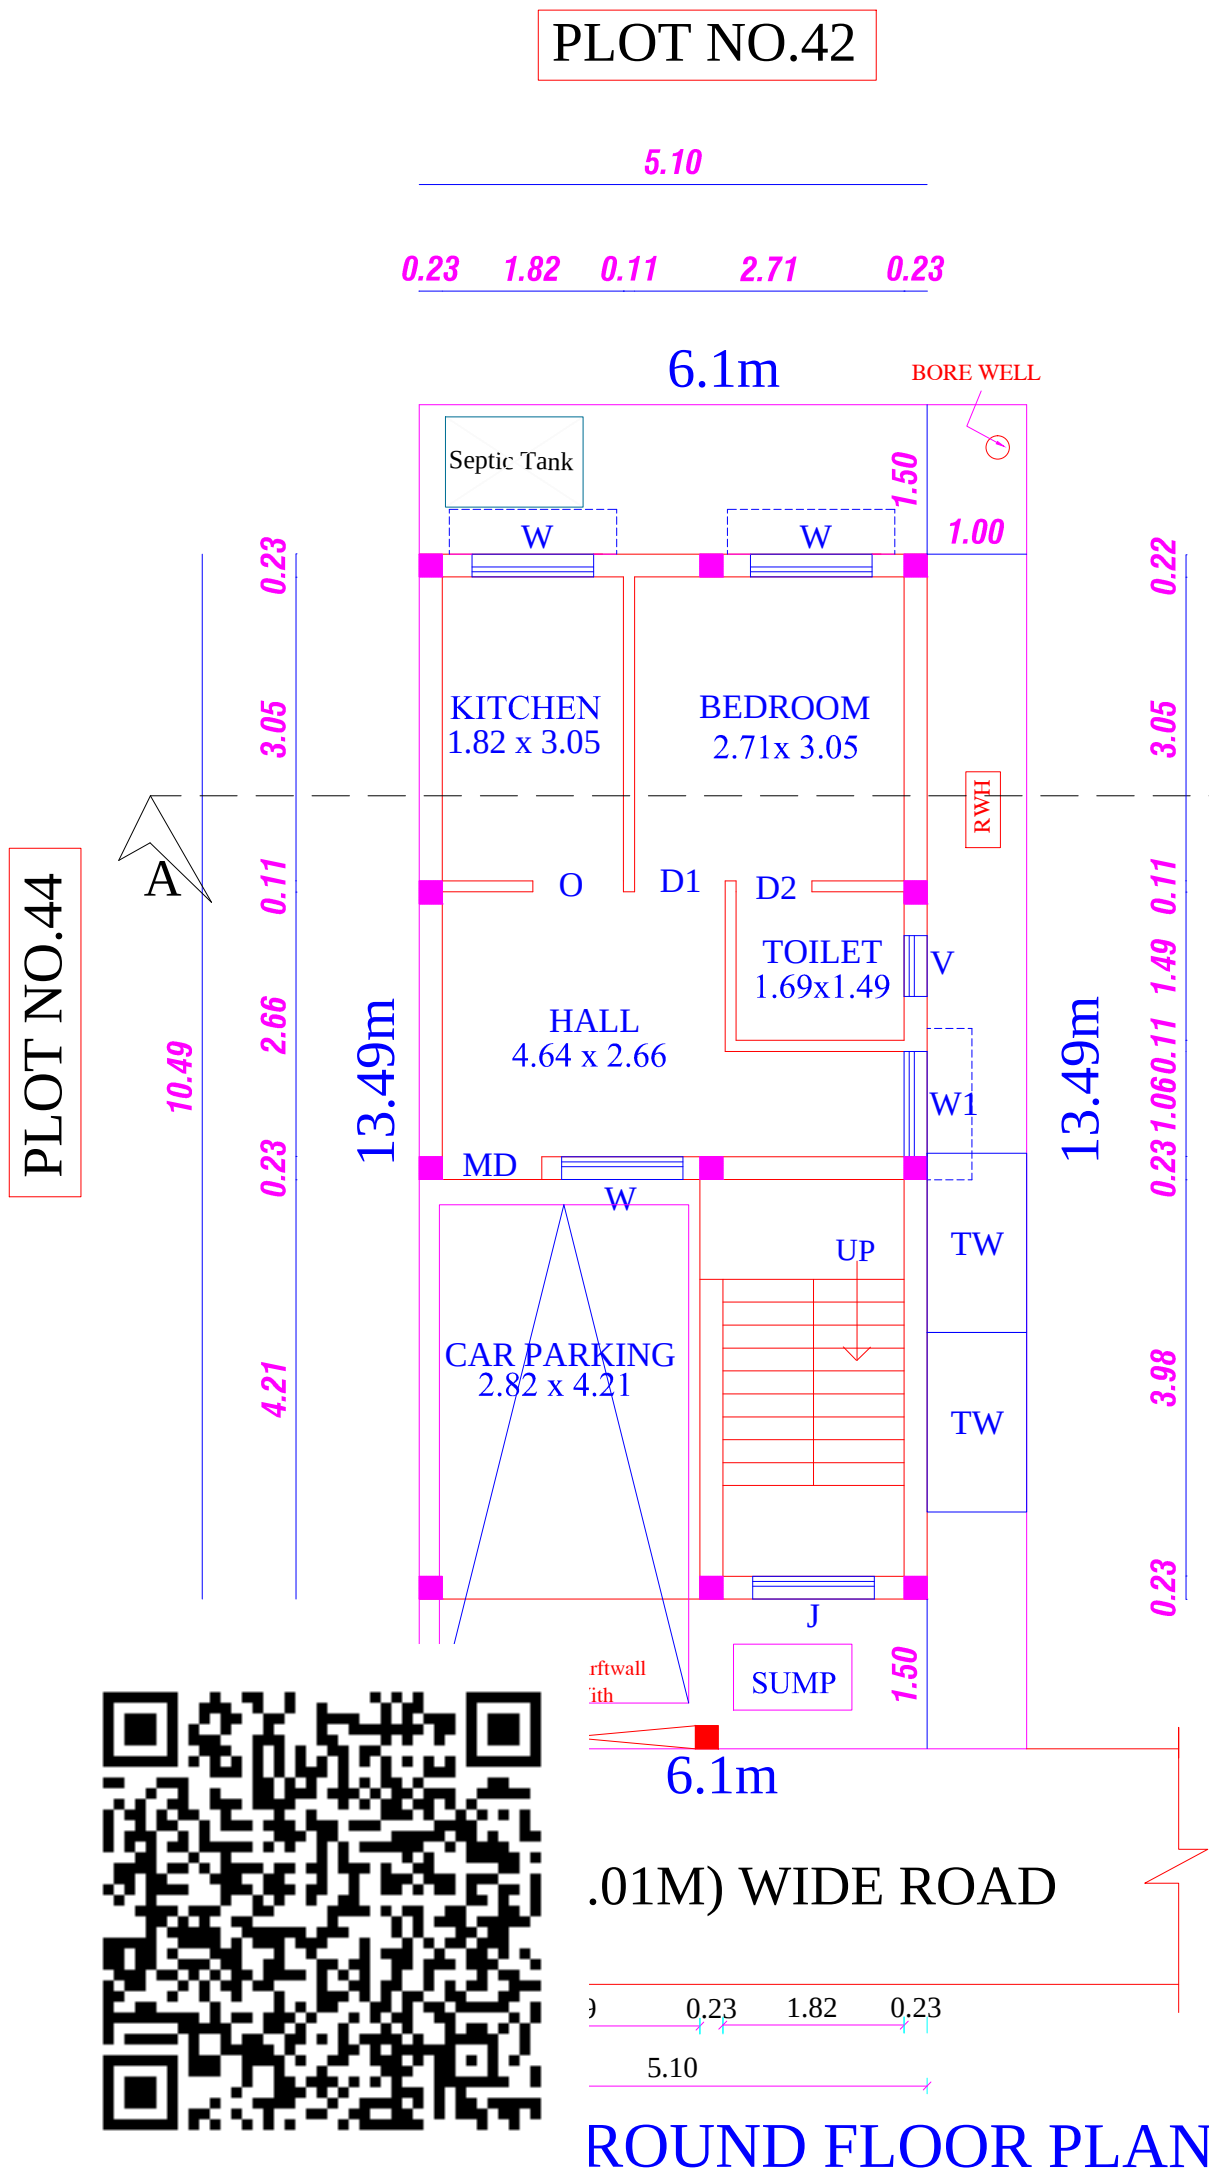


ROUND FLOOR PLAN

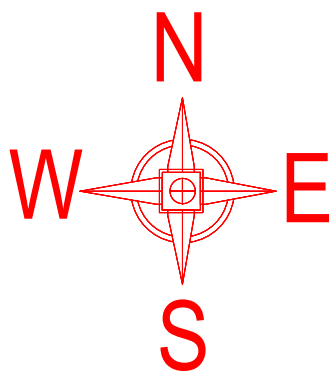


PLOT NO.46

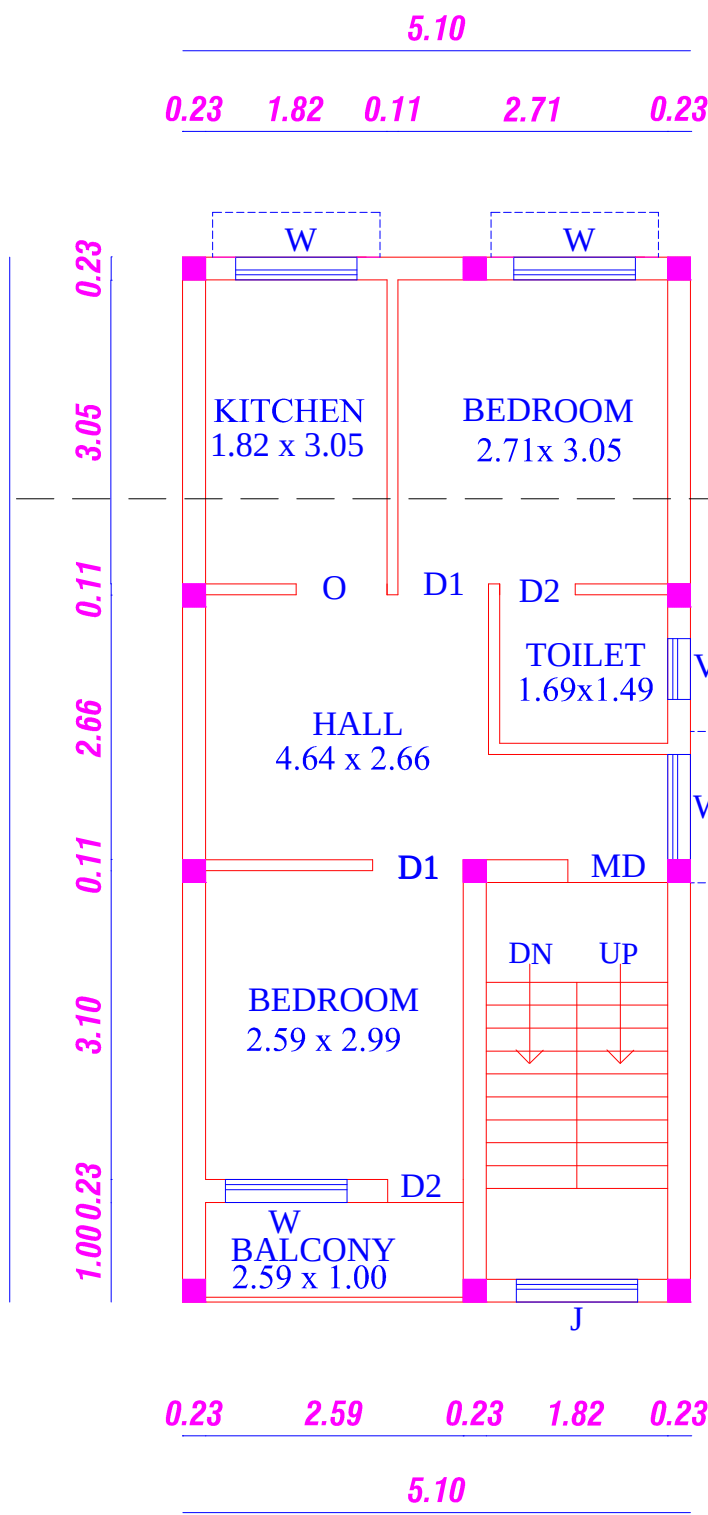


FIRST FLOOR PLAN

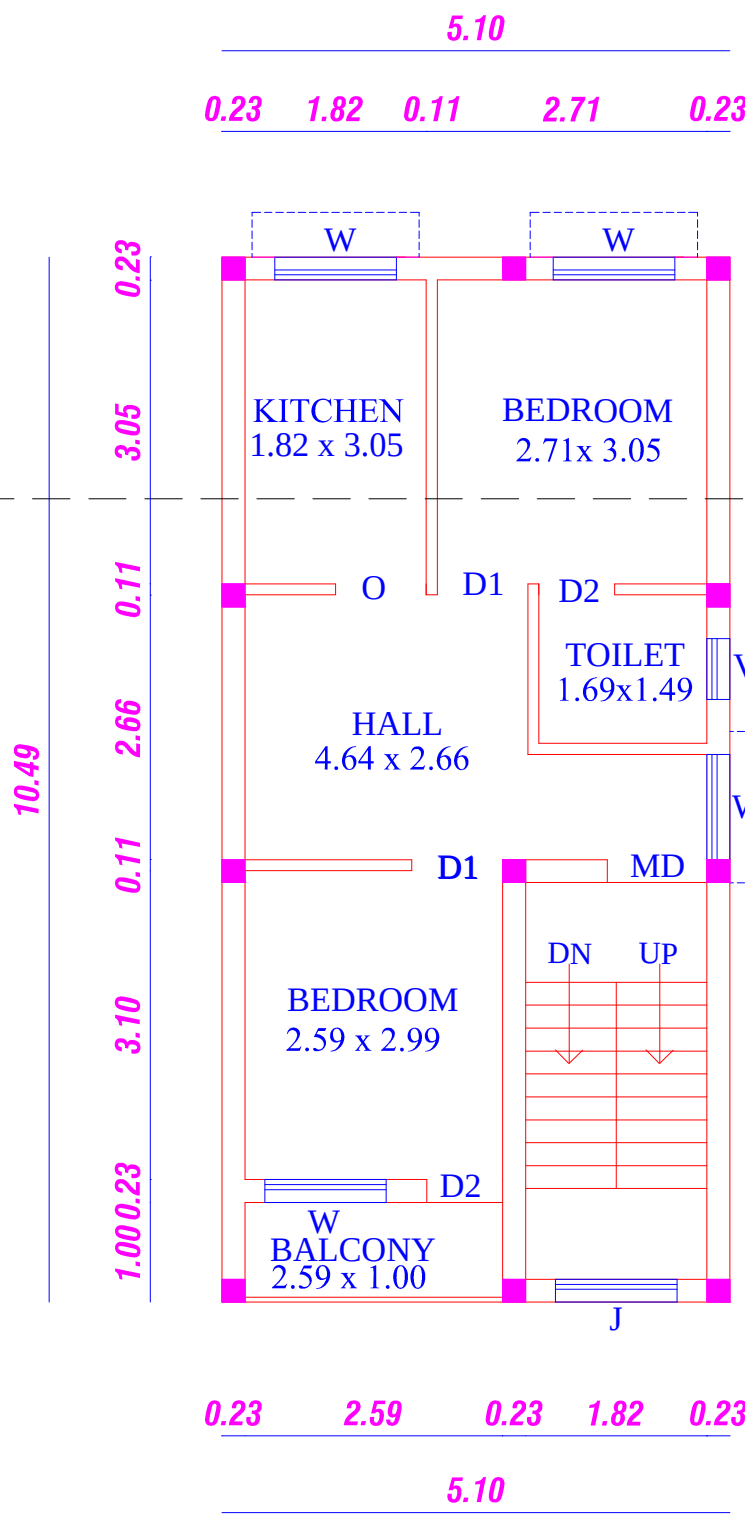

SECOND FLOOR PLAN

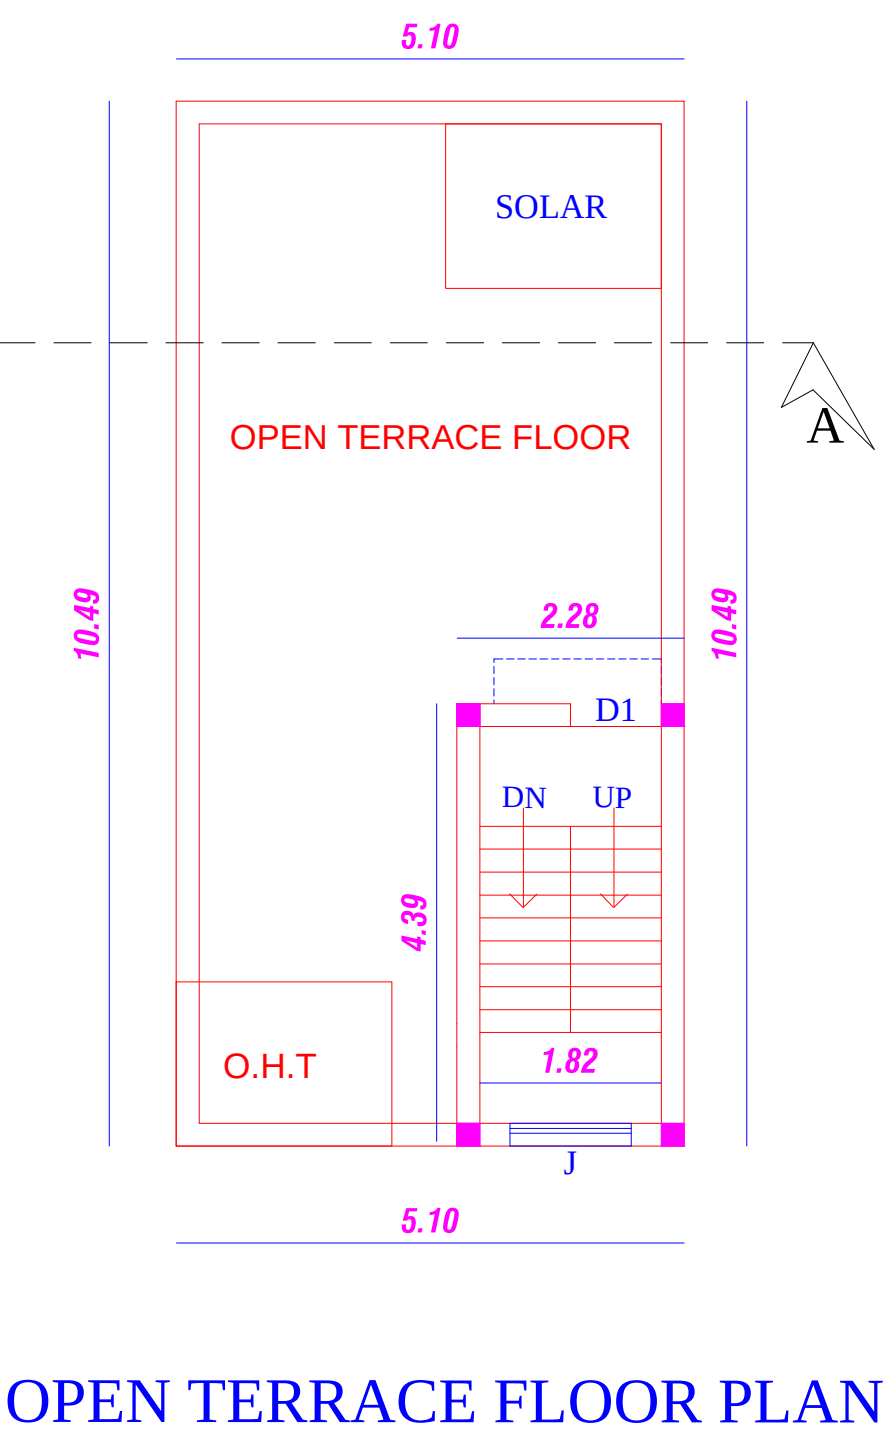

OPEN TERRACE FLOOR PLAN

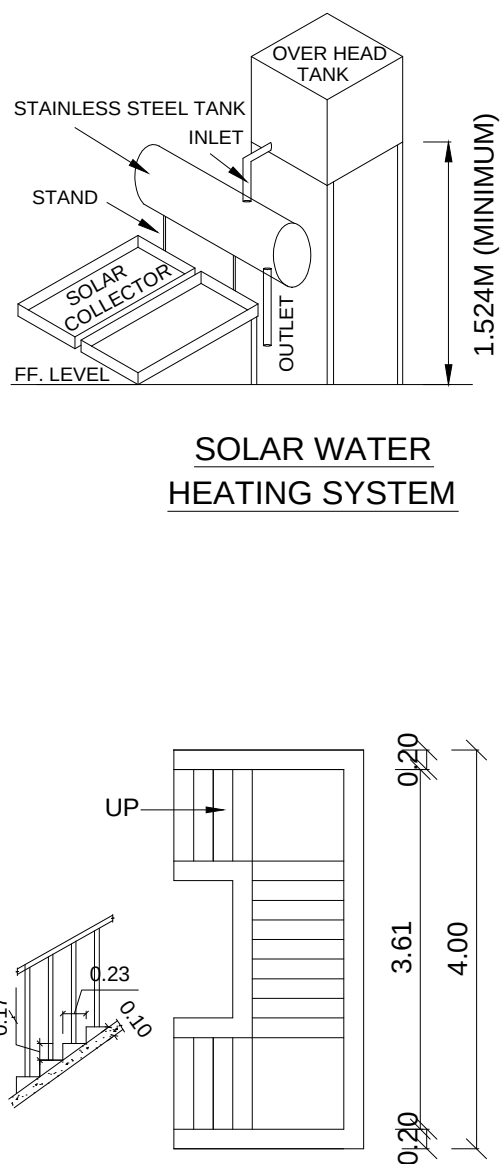

SOLAR WATER HEATING SYSTEM

AREA STATEMENT	SQ.FT	SQ.M
PLOT EXTENT AS PER DOCUMENT	886.00	82.31
PLOT EXTENT AS PER PATTa	883.72	82.10
PLOT EXTENT AS PER SITE	885.01	82.22
GROUND FLOOR	575.23	53.44
FIRST FLOOR	575.23	53.44
SECOND FLOOR	575.23	53.44
TOTAL FLOOR AREA	1725.69	160.32
PLOT COVERAGE	64.92%	
F.S.I	1.94	
HEAD ROOM AREA	108.93	10.12

SCHEDULE OF JOINERY		
TYPE	DESCRIPTION	SIZE
MD	MAIN DOOR	3'-6" X 7'-0"
D1	DOOR	3'-0" X 7'-0"
D2	DOOR	2'-6" X 7'-0"
W	WINDOW	4'-0" X 4'-0"
W1	WINDOW	3'-0" X 4'-0"
W2	WINDOW	4'-0" X 4'-6"
V	VENTILATOR	2'-0" X 2'-0"

Dwarf Wall Details		
FOUNDATION		
FOUNDATION AND BASEMENT IN RCC COLUMN AND PLINTH BEAM OVER A BED OF RCC 1:4:8, 6" THICK AS PER STRUCTURAL DETAILS.		
SUPER STRUCTURE:-		
SUPER STRUCTURE IN 23 TH. .11.5TH. COUNTRY BURNT BRICK WALLS WITH CEMENT MORTAR 1:5		
RCC MEMBERS		
FOOTING, COLUMNS, PLINTH BEAMS, LINTEL, SUNSHADE, FLOOR, ROOF BEAMS, SLABS & STAIR WITH RCC 1:1.5:3 USING 20MM NOMINAL SIZE BROCKEN STONES.		
PLASTERING		
WALLS INSIDE & OUTSIDE IN CM 1:5, 12mm TH. CEILING IN CM 1:3 9mm TH.		
PAINTING		
FINISHING THE WALL, CEILING WITH CEMENT PAINT OVER & PRIMING COAT		
FLOORING		
FINISHING THE FLOOR WITH 20 TH GRANO FLOORING OVER A BED OF PCC 1:4:8 6" TH. AND RIVER SAND		
DOORS & WINDOWS		
DOORS WITH COUNTRY WOODEN FRAMES 32 TH. FLUSH DOOR SHUTTERS, SS FASTENINGS, PAINT FINISH		
WINDOWS WITH MEDIUM ANODISED ALUMINIUM OPENABLE SHUTTERS WITH 4 mm GLASS & STANDARD FASTENINGS		

COLOUR INDEX	
PROPOSED	
BOUNDARY	
EXISTING ROAD	
ROAD	
EXISTING BUILDING	
SCALE 1: 100	ALL DIMENISONS ARE IN METRES

SIGN OF OWNER:-

SIGN OF REGISTER ENGINEER:-

A.KARTHIKEYAN, B.E.,D.C.E(CIVIL)
REGISTERED ENGINEER
AVADI CITY MUNICIPAL CORPORATION
REG No.012/LS/2021/00003
THIRUVALLUR MUNICIPALITY
REG No.014/LS/2020/00009
No.163, N.M.ROAD, AVADI, CHENNAI-54
CELL No.9626639419, 7904819315,

Eight ways to know a piece of land before you pay for it.

This report covers one part of the picture. These cover the rest, drawn from the same government records, for any property in Tamil Nadu.

LandLens One

Ask anything about a property and get an answer grounded in live government records, with the sources shown.

[/landlens/one](#)



Verify My Land

Every record check run on one property and returned as a single report.

[/landlens/verify-my-land](#)



Legal Opinion

An advocate's written opinion on the title, built on the records we pull for it.

[/landlens](#)



One Map

Every layer on one map: the parcel, its boundary, zoning, water bodies and what sits around it.

[/landlens/one/map](#)



PriceMap

What land actually changed hands for around this plot, taken from the registered deeds.

[/landlens/pricemap](#)



Build Scope

What you are allowed to build here: floor space, height, coverage and setbacks.

[/landlens/build-scope](#)



Property Tracker

Watch a property and hear about it when something new is registered against it.

[/landlens/property-tracker](#)



Deal Room

Run the transaction in one place: documents, stamping, signatures and the parties.

[/landlens/deal-room](#)



Twenty-four checks you can run yourself, at no cost.

Records and verification

The registers themselves, read for you.

Encumbrance Certificate

Patta and Chitta

Field Measurement Sketch

EC Analyzer

Bank charge check

Court case search

Seller background check

Approval check by survey

Value and duty

What it is worth and what it costs to register.

Guideline value by street

Guideline value by survey

Stamp duty and registration fees

Capital gains

Floor space index

Area unit converter

Zoning and land use

What the plan says can happen on this land.

Land use zone finder

CMDA land use check

Coastal regulation zone

Master plan check

Water bodies finder

Airport height clearance

Registers and directories

Who holds it, and which office keeps the record.

Find your registering office

Temple property check

Waqf property check

RERA register



Every free tool
/tools



Services we run
for you
/services



The LandLens
suite
/landlens/one



Every claim in this document traces back to a government record.

Legal opinions, due diligence and title verification

Building plan, layout and sub-division approvals

Completion and occupancy certificates, regularisation

Escrow, negotiation and NRI property management

Land survey, soil testing, architecture and construction

Verified RealEstate
3/350/2 Mettukuppam,
OMR Thoraipakkam,
Chennai 600 097, India
hello@verified.realestate
+91 9996 12 9996

Prepared from the registers named on the page each finding sits on. Where a register could not be read, this document says so in its place rather than leaving the gap to be read as a clean result.

