

PP

APPROVAL RECORD

Planning Permission

Kancheepuram district, Tamil Nadu

APPROVAL TYPE



Building Plan

ISSUING AUTHORITY


Rural Panchayat

The approval as the planning authority issued it, reproduced in full behind this page.

An approval speaks to what was sanctioned, not to what was built. Completion is a separate record.

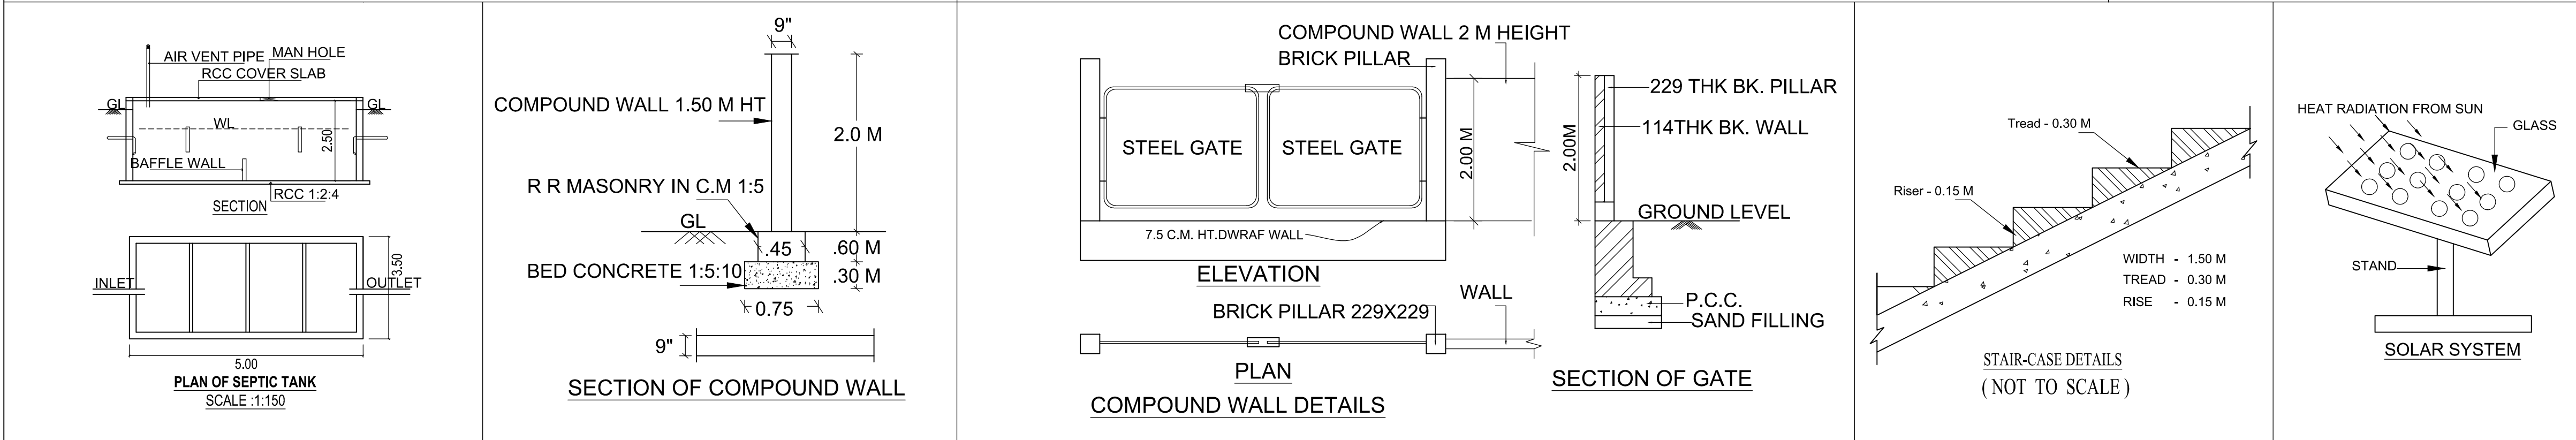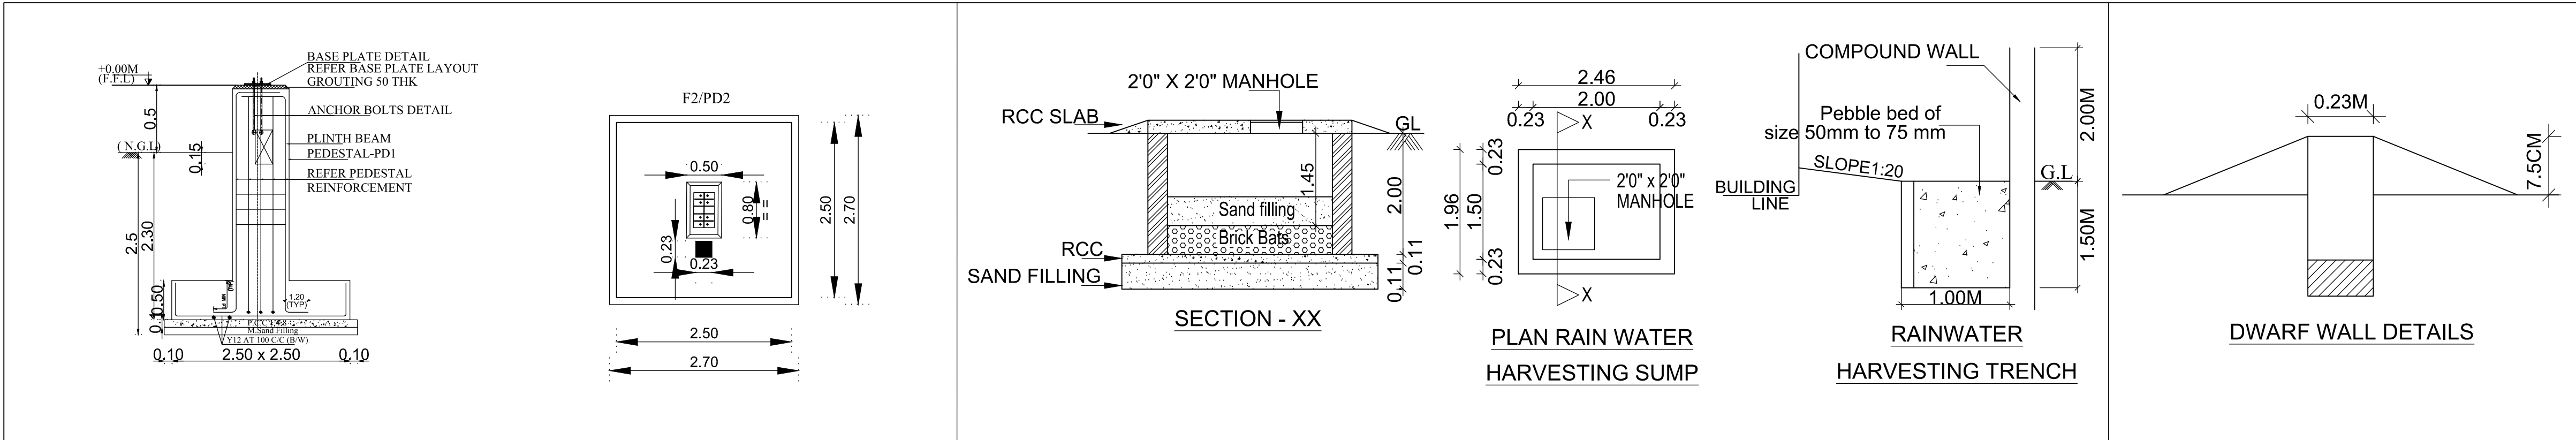

			S.Nos	AREA in Cents	AREA in Sq.m	Sanitation Details:-					
			91/1A	27.20	1120.00	Sl. No.	Sanitary Unit	REQUIRED		PROVIDED	
			92/1A3	1.00	40.00			MALE	FEMALE	MALE	FEMALE
			TOTAL	28.20	1160.00	1.	Water Closet	01 Nos	01 Nos	01 Nos	01 Nos
						2.	Ablution Taps	01 Nos	01 Nos	01 Nos	01 Nos
						3.	Urinals	01 Nos	-	01 Nos	-
						4.	Wash Basins	01 Nos	01 Nos	01 Nos	01 Nos
						5.	Baths	-	-	-	-
						6.	Drinking Water Fountains	02 Nos	02 Nos	02 Nos	02 Nos
						7.	Cleaner's Sink	01 Nos	01 Nos	01 Nos	01 Nos

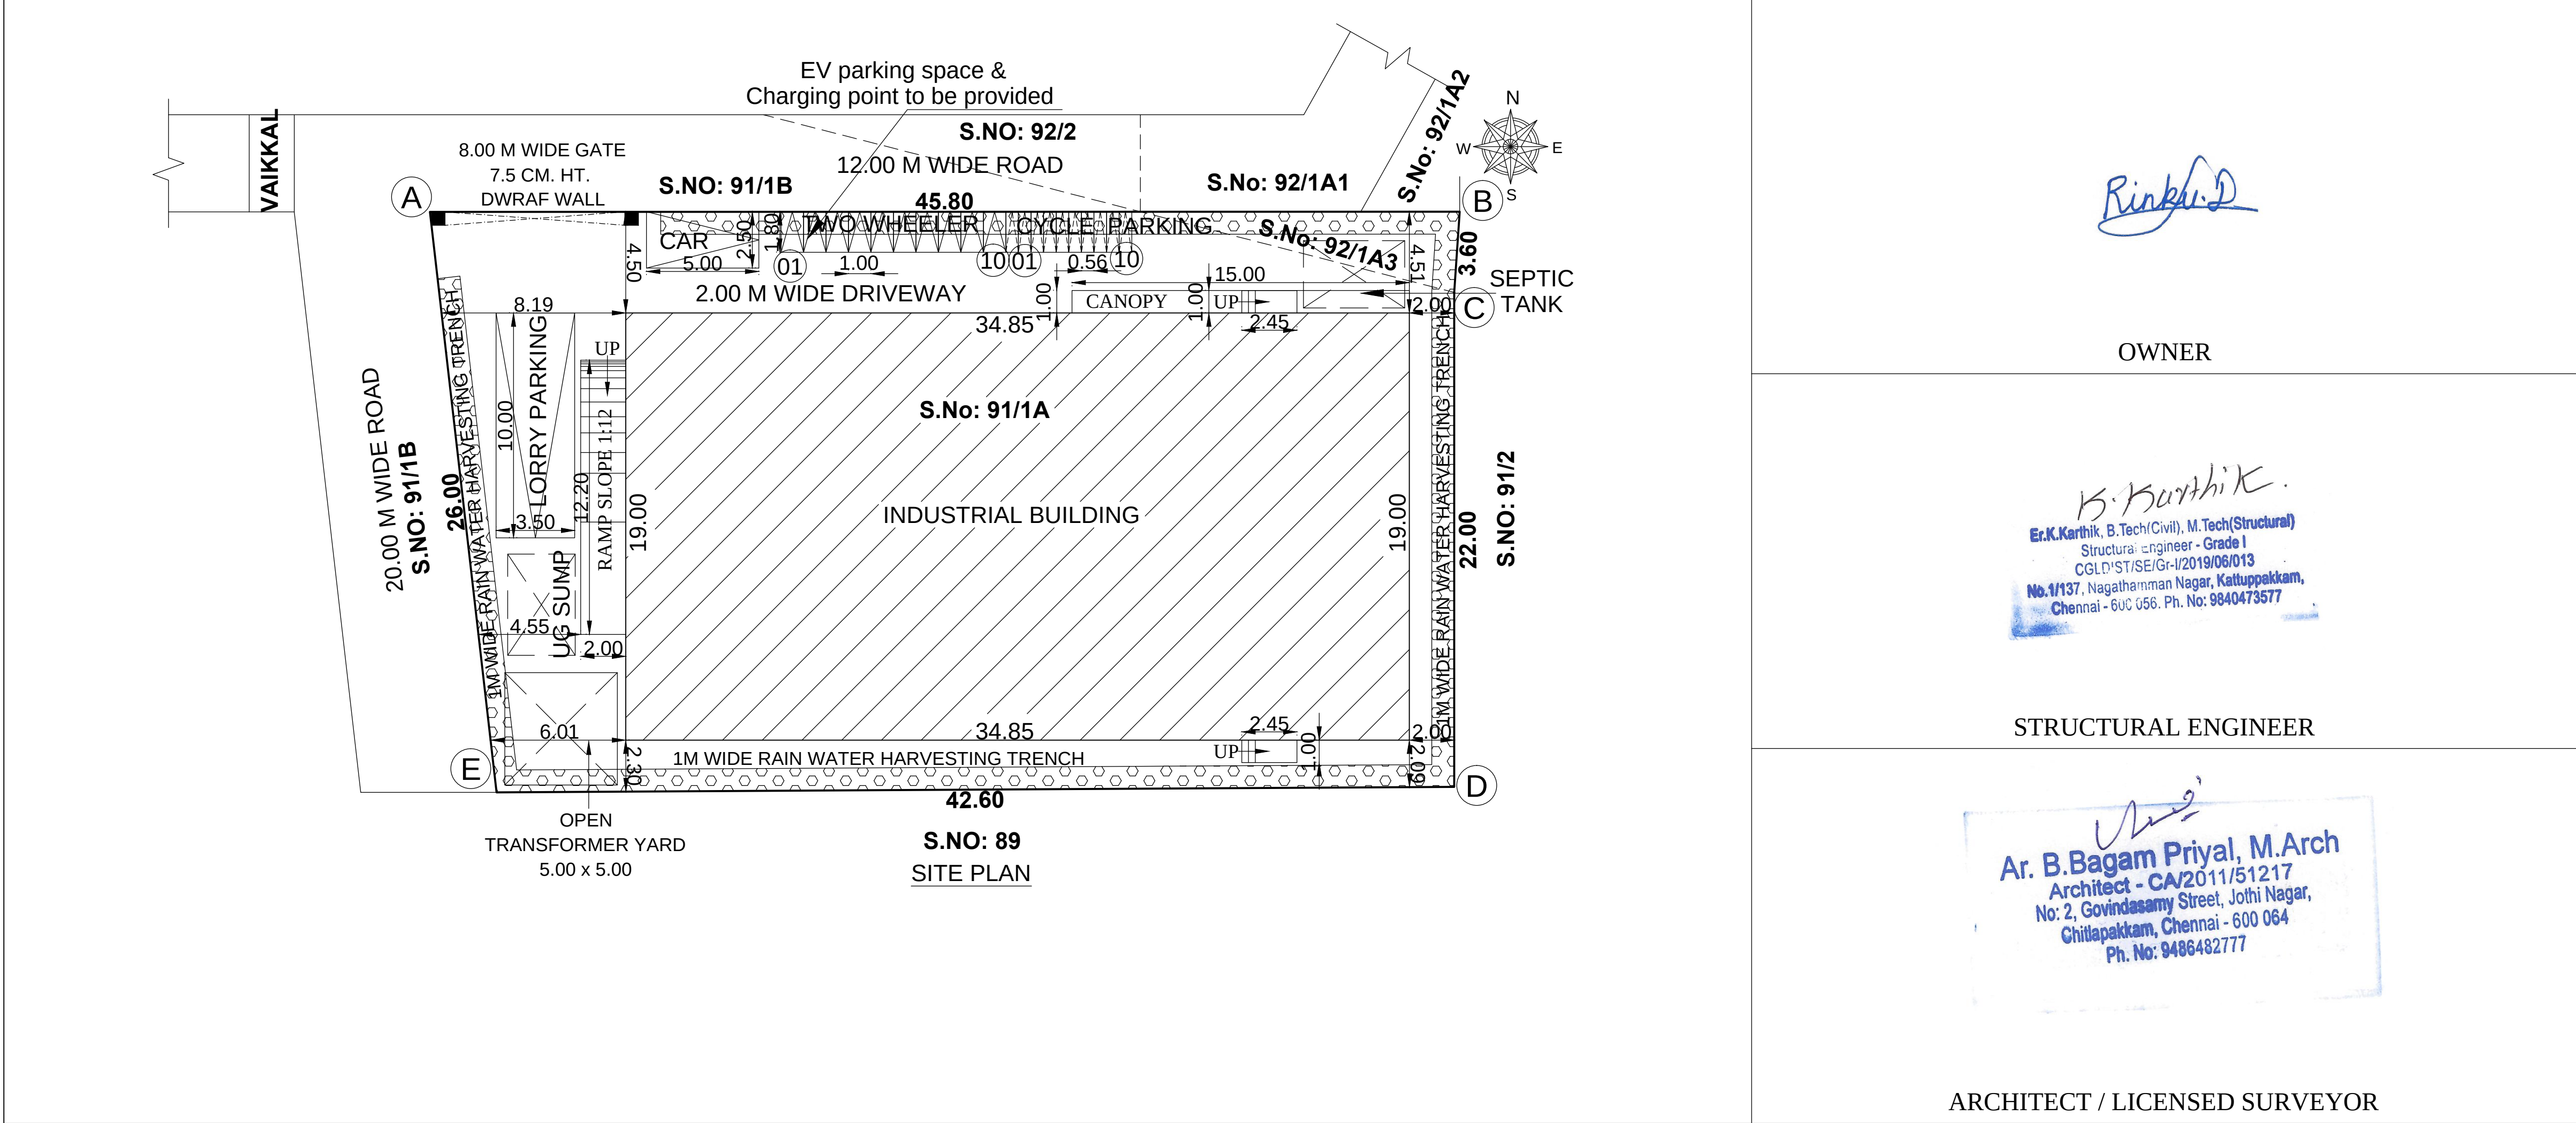

SHEET NO: 01/02					
SITE PLAN					
PLAN SHOWING THE PROPOSED CONSTRUCTION OF INDUSTRIAL BUILDING IN S.NOS: 91/1A & 92/1A3 OF PERIYA MADURAPAKKAM VILLAGE, WALAJABAD TALUK, KANCHEEPURAM DISTRICT.					
AS PER TNCD & BR - 2019 CATEGORY OF INDUSTRY - GREEN					
AS PER ANNEXURE - VI					
S.NO. (23) ASSEMBLY OF DOMESTIC ELECTRICAL APPLIANCES					
SPECIFICATION					
0.47mm JSW Colour GI Sheets with all Flashing, End Moulding Complete.		FOUNDATION : RCC COLUMN FOOTINGS			
2' Wide Clear Poly Carbonate Sheets at Each Bay in the Side Cladding for Optimal Lighting. Turbo Ventilators. Hilti Screws to be Used.		BRICK WORK : C.M 1:6 FOR SUPER STRUCTURE			
Details to be Provided by Vendor:		CEMENT PAINT: TWO COATS FOR WALLS & ONE EXTRA COAT FOR CEILING			
1. Wind Load Assumed.		PLASTERING : C.M 1:5 FOR WALLS & 1:3 FOR CEILING			
2.Thickness of Frames in Detail.		FLOORING : VITRIFIED AND GRANITE			
		R.C.C : M25 AND ABOVE GRADE FOR ALL CONCRETE WORKS			
		WOOD WORK : ALL WOOD WORKS IN BEST QUALITY TIMBER			
		WEATHERING : AS PER NATIONAL BUILDING CODE COURSE			
JOINERIES:-					
D1	DOOR	1.20 X 2.40	W	WINDOW	1.80 X 1.50
D2	DOOR	1.00 X 2.40	W1	WINDOW	1.50 X 1.50
D3	DOOR	0.76 X 2.40	W2	WINDOW	1.20 X 1.50
SD	SLIDING DOOR	1.00 X 2.40	W3	WINDOW	1.00 X 1.50
RS	ROLLING SHUTTER	3.00 X 4.00	V	VENTILATOR	1.80 X 0.76
RS1	ROLLING SHUTTER	4.00 X 5.00	V1	VENTILATOR	0.60 X 0.60
AREA STATEMENT:-					
TOTAL SITE EXTENT (AS PER DOCUMENTS)				: 28.20 Cents	
TOTAL SITE EXTENT (AS PER PATTa)				: 1160.00 Sq.m	
SL. NO.	DESCRIPTION	TOTAL F.S.I AREA. SQ.M	NON F.S.I AREA. SQ.M	TOTAL BUILT UP AREA. SQ.M	
01.	INDUSTRIAL BUILDING GROUND FLOOR	662.29	-	662.29	
02.	OFFICE MEZZANINE FLOOR	126.93	-	126.93	
03.	CANOPY	15.00	-	15.00	
TOTAL AREA		804.22	-	804.22	
F.S.I =		$\frac{804.22}{1160.00}$	= 0.69		
TOTAL H.P		-	50 H.P		
NUMBER OF EMPLOYEES		-	MALE: 5, FEMALE: 5 = 10 Nos		
PARKING DETAILS:-					
SL. NO.	PARKING	REQUIRED		PROVIDED	
01.	LORRY	1 Nos		1 Nos	
02.	TWO WHEELER PARKING	1 Nos		1 Nos	
03.	TWO WHEELER PARKING	10 Nos		10 Nos	
04.	CYCLE PARKING	10 Nos		10 Nos	
COLOUR INDEX:-					
PROPOSED BUILDING		SCALE - 1 : 200			
EXISTING ROAD					
O.S.R					
SITE BOUNDARY					
ALL MEASUREMENTS ARE IN METER					
FIRE FIGHTING EQUIPMENT & MECHANICAL VENTILATION PROVIDED FOR ENTIRE BUILDING					

Eight ways to know a piece of land before you pay for it.

This report covers one part of the picture. These cover the rest, drawn from the same government records, for any property in Tamil Nadu.

LandLens One

Ask anything about a property and get an answer grounded in live government records, with the sources shown.

[/landlens/one](#)



Verify My Land

Every record check run on one property and returned as a single report.

[/landlens/verify-my-land](#)



Legal Opinion

An advocate's written opinion on the title, built on the records we pull for it.

[/landlens](#)



One Map

Every layer on one map: the parcel, its boundary, zoning, water bodies and what sits around it.

[/landlens/one/map](#)



PriceMap

What land actually changed hands for around this plot, taken from the registered deeds.

[/landlens/pricemap](#)



Build Scope

What you are allowed to build here: floor space, height, coverage and setbacks.

[/landlens/build-scope](#)



Property Tracker

Watch a property and hear about it when something new is registered against it.

[/landlens/property-tracker](#)



Deal Room

Run the transaction in one place: documents, stamping, signatures and the parties.

[/landlens/deal-room](#)



Twenty-four checks you can run yourself, at no cost.

Records and verification

The registers themselves, read for you.

Encumbrance Certificate

Patta and Chitta

Field Measurement Sketch

EC Analyzer

Bank charge check

Court case search

Seller background check

Approval check by survey

Zoning and land use

What the plan says can happen on this land.

Land use zone finder

CMDA land use check

Coastal regulation zone

Master plan check

Water bodies finder

Airport height clearance

Value and duty

What it is worth and what it costs to register.

Guideline value by street

Guideline value by survey

Stamp duty and registration fees

Capital gains

Floor space index

Area unit converter

Registers and directories

Who holds it, and which office keeps the record.

Find your registering office

Temple property check

Waqf property check

RERA register



Every free tool
/tools



Services we run
for you
/services



The LandLens
suite
/landlens/one



Every claim in this document traces back to a government record.

Legal opinions, due diligence and title verification

Building plan, layout and sub-division approvals

Completion and occupancy certificates, regularisation

Escrow, negotiation and NRI property management

Land survey, soil testing, architecture and construction

Verified RealEstate
3/350/2 Mettukuppam,
OMR Thoraipakkam,
Chennai 600 097, India
hello@verified.realestate
+91 9996 12 9996

Prepared from the registers named on the page each finding sits on. Where a register could not be read, this document says so in its place rather than leaving the gap to be read as a clean result.

