



SECTION B-B

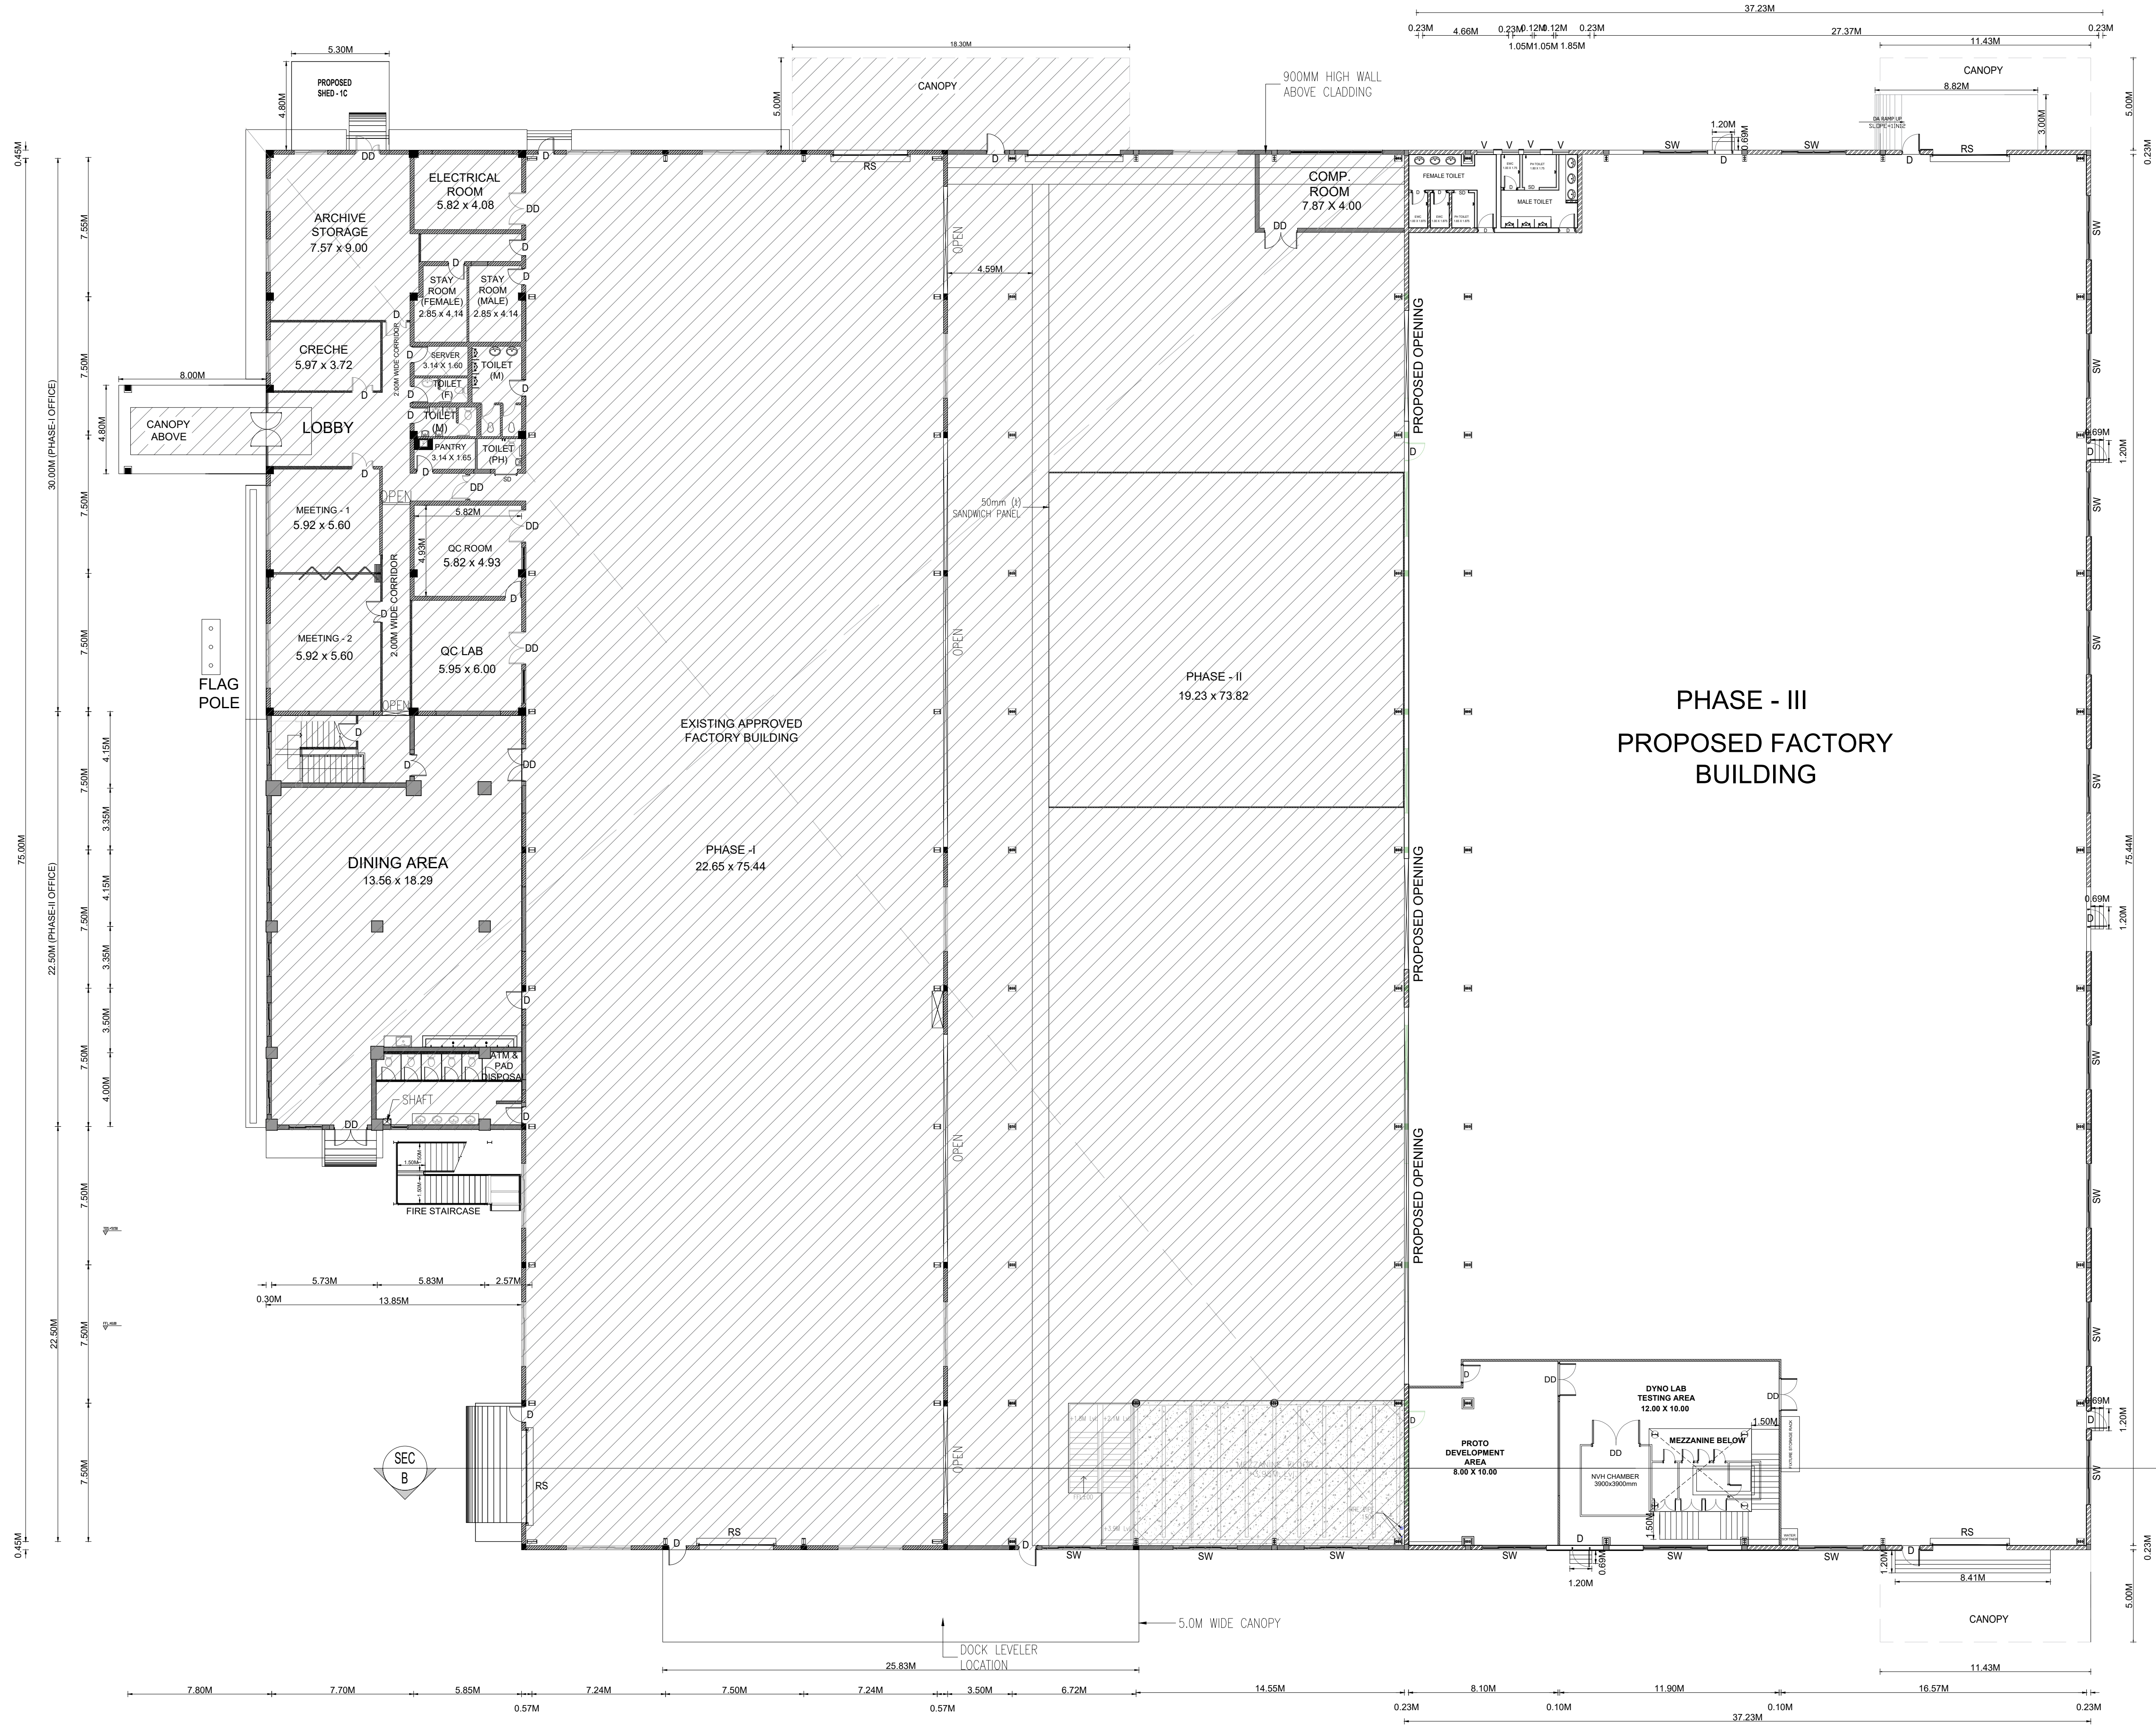

GROUND FLOOR PLAN

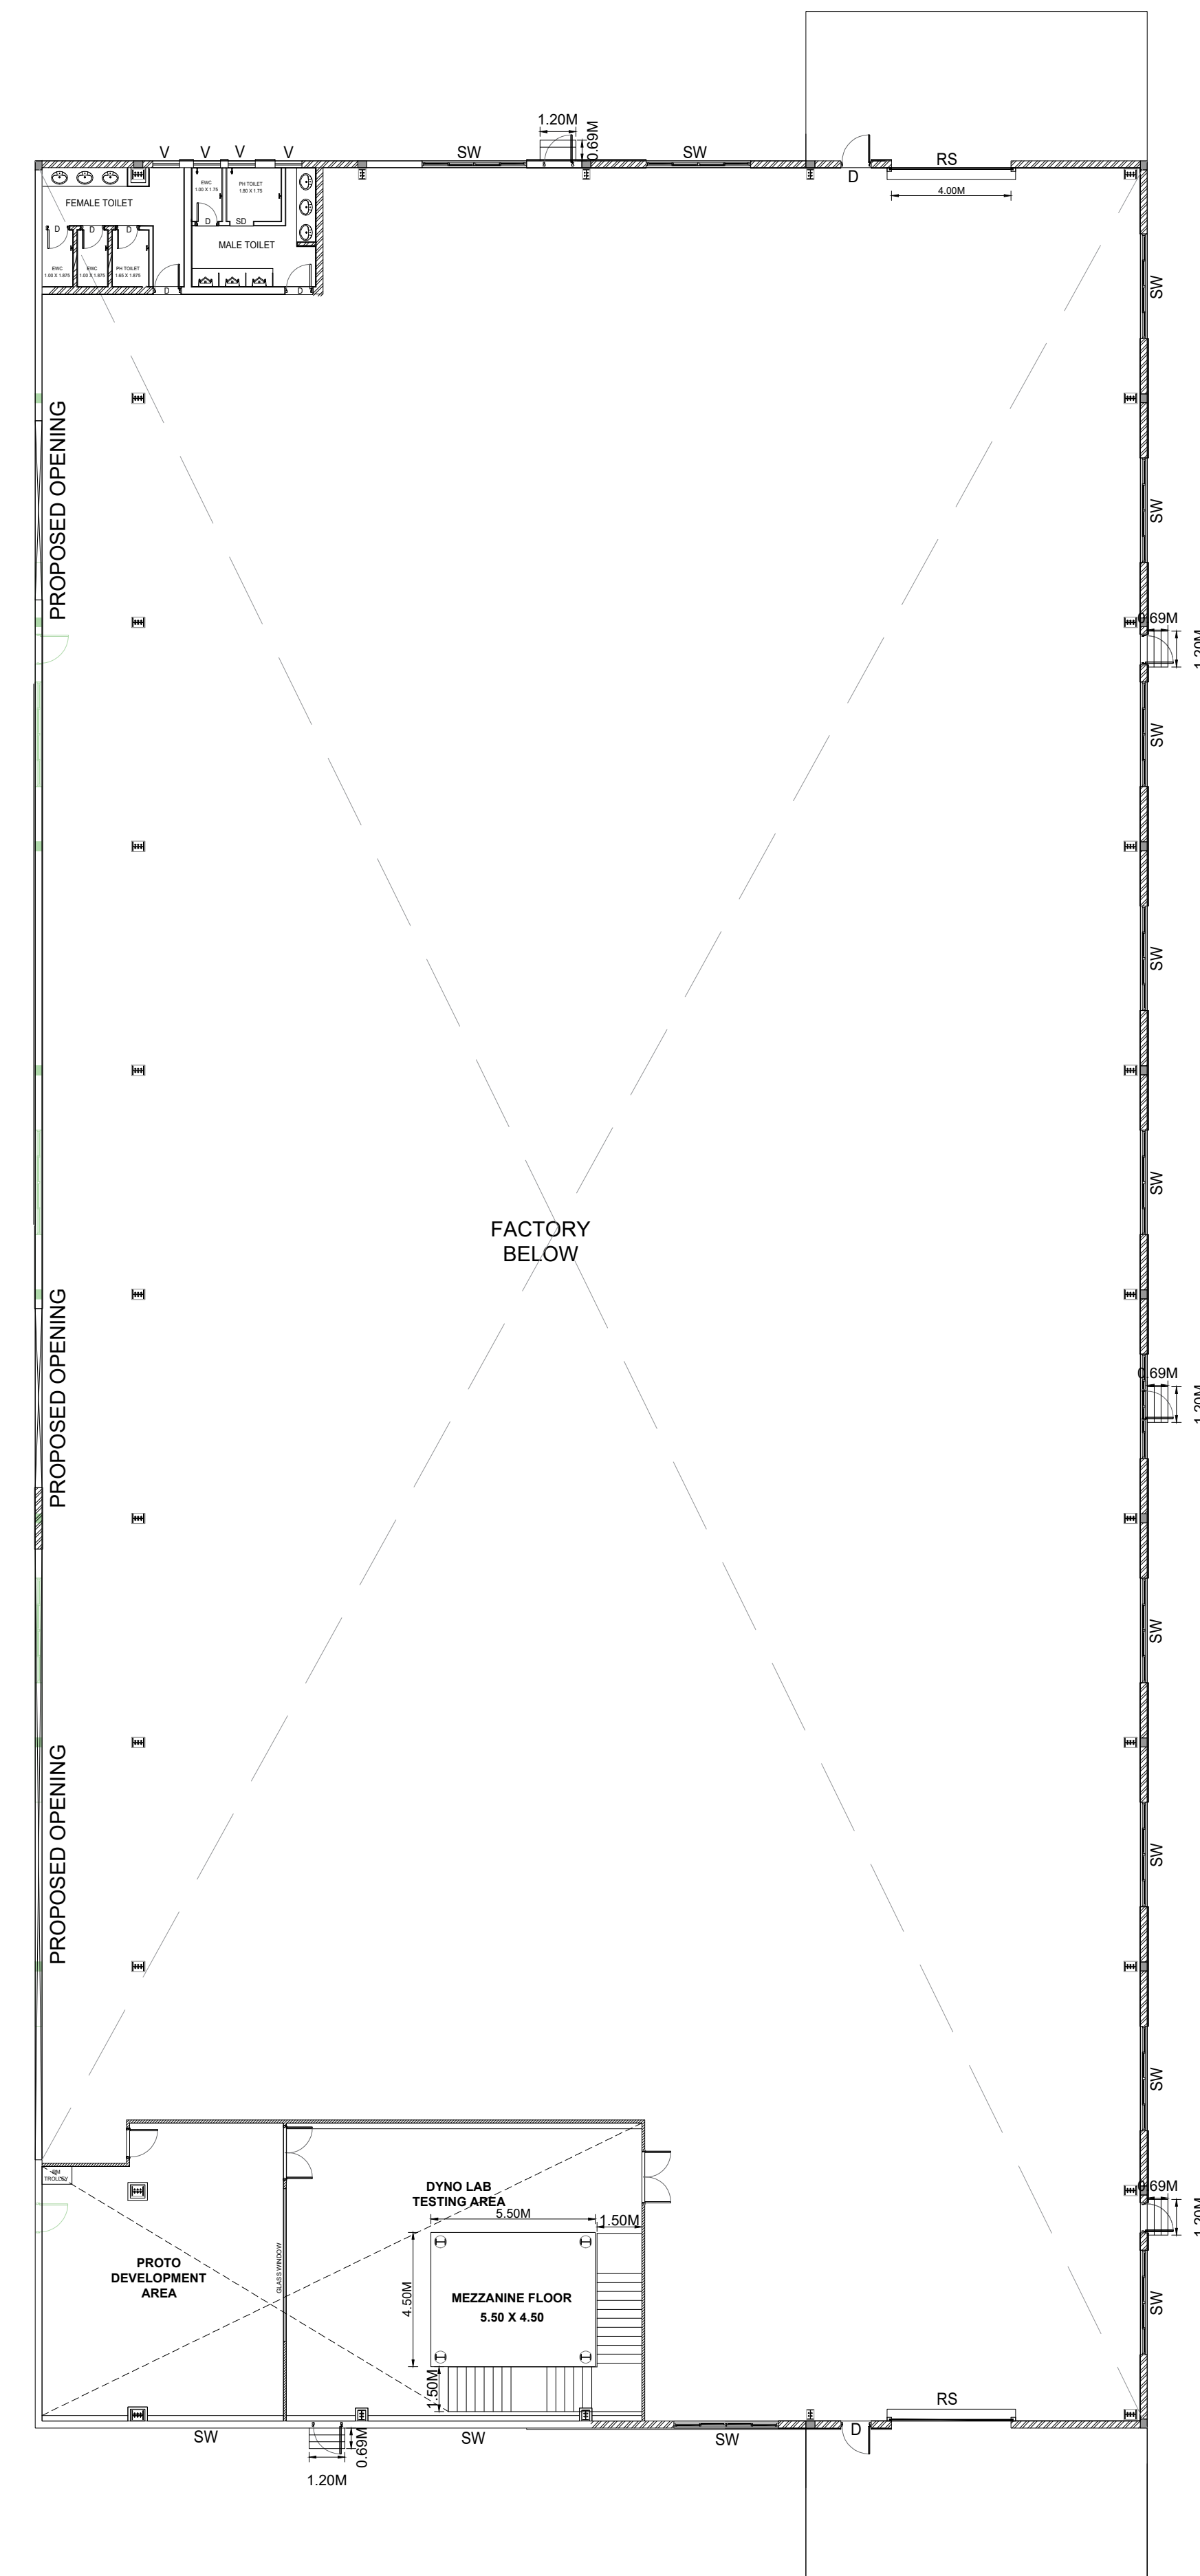

MEZZANINE FLOOR PLAN

SHEET NO : 01/04

PLAN SHOWING THE ADDITIONAL AND REVISED FACTORY BUILDING OF MA NICHAS INDUSTRIAL PRODUCTS PRIVATE LIMITED, AT PLOT NO. K32, SIPCOT INDUSTRIAL PARK, PHASE - II, S NO: 10/PT. 218PT. 219PT. 271PT & 272PT OF MAINAKKAM VILLAGE, SRIPERUMBUDUR TALUK, KANCHEEPURAM DISTRICT.

TITLE: FACTORY BUILDING - PHASE III PLAN, SECTION & ELEVATION



SCALE: SITE PLAN: 1:200, FLOOR PLAN: 1:100

JOINERY DETAILS

TYPE	DESCRIPTION	SIZE
RS	ROLLING SHUTTER	4.00 X 4.00
SD	SLIDING DOOR	1.00 X 2.10
D	DOOR	1.20 X 2.10
DD	DOUBLE DOOR	1.80 X 2.10
FW	FIXED GLASS WINDOW	1.80 X 1.20
W	WINDOW	1.20 X 1.20
V	VENTILATOR	0.90 X 0.60




OWNER / OCCUPYER

V. SIVA, M.E.
STRUCTURAL ENGINEER GRADE-I
CGLDIST/SEGR/2002311006
79, 4th Street, K.K. Nagar, Salem,
Villupuram - 605 401.


STRUCTURAL ENGINEER

S.M. GOMATHY & Tech. (CIVIL)
Registered Engineer Grade - I (REG-Gr1)
Reg.No: CGLDIST/REG-4/2002311006
Plot No: 38 & 40, Landmark: Park, Sathy Nagar,
1st Street, Villupuram, Chennai - 605 001.

REGISTERED ENGINEER Gr-I

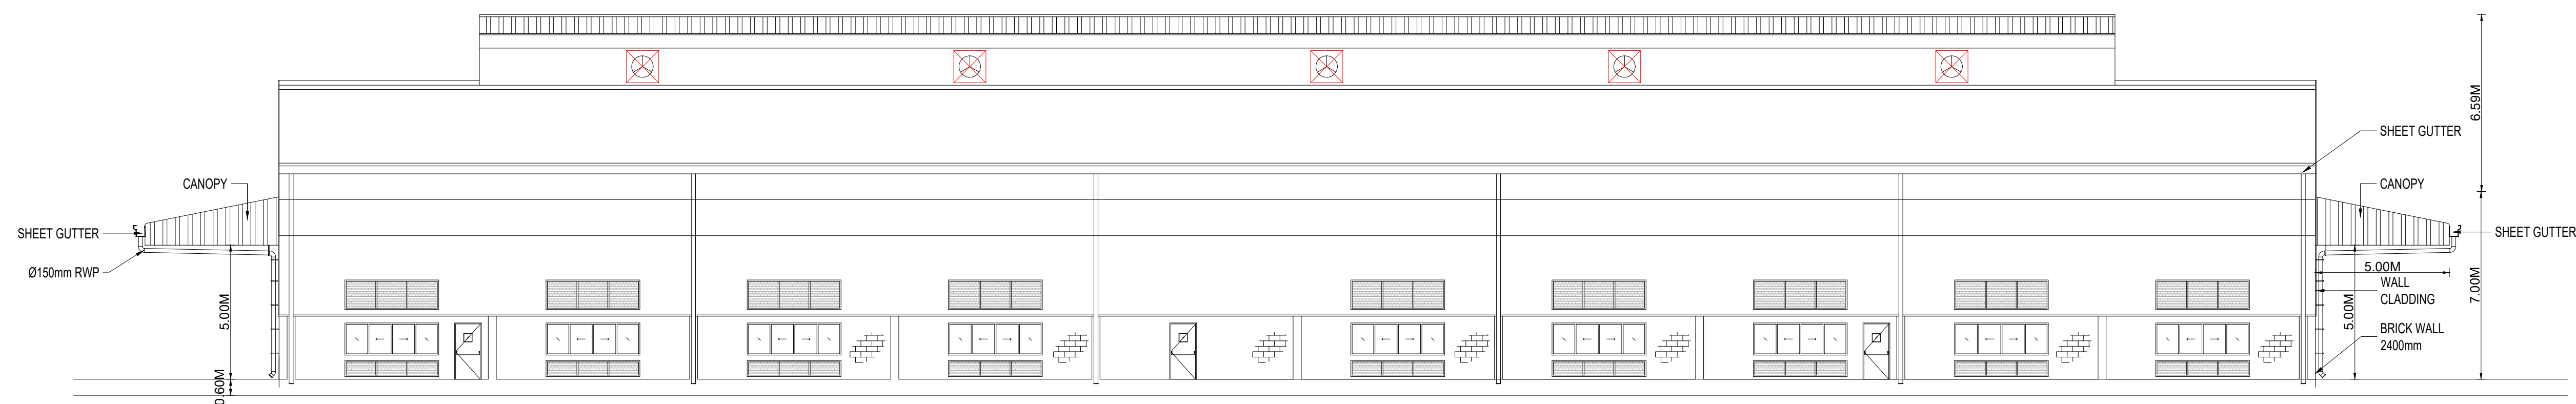

SIDE ELEVATION

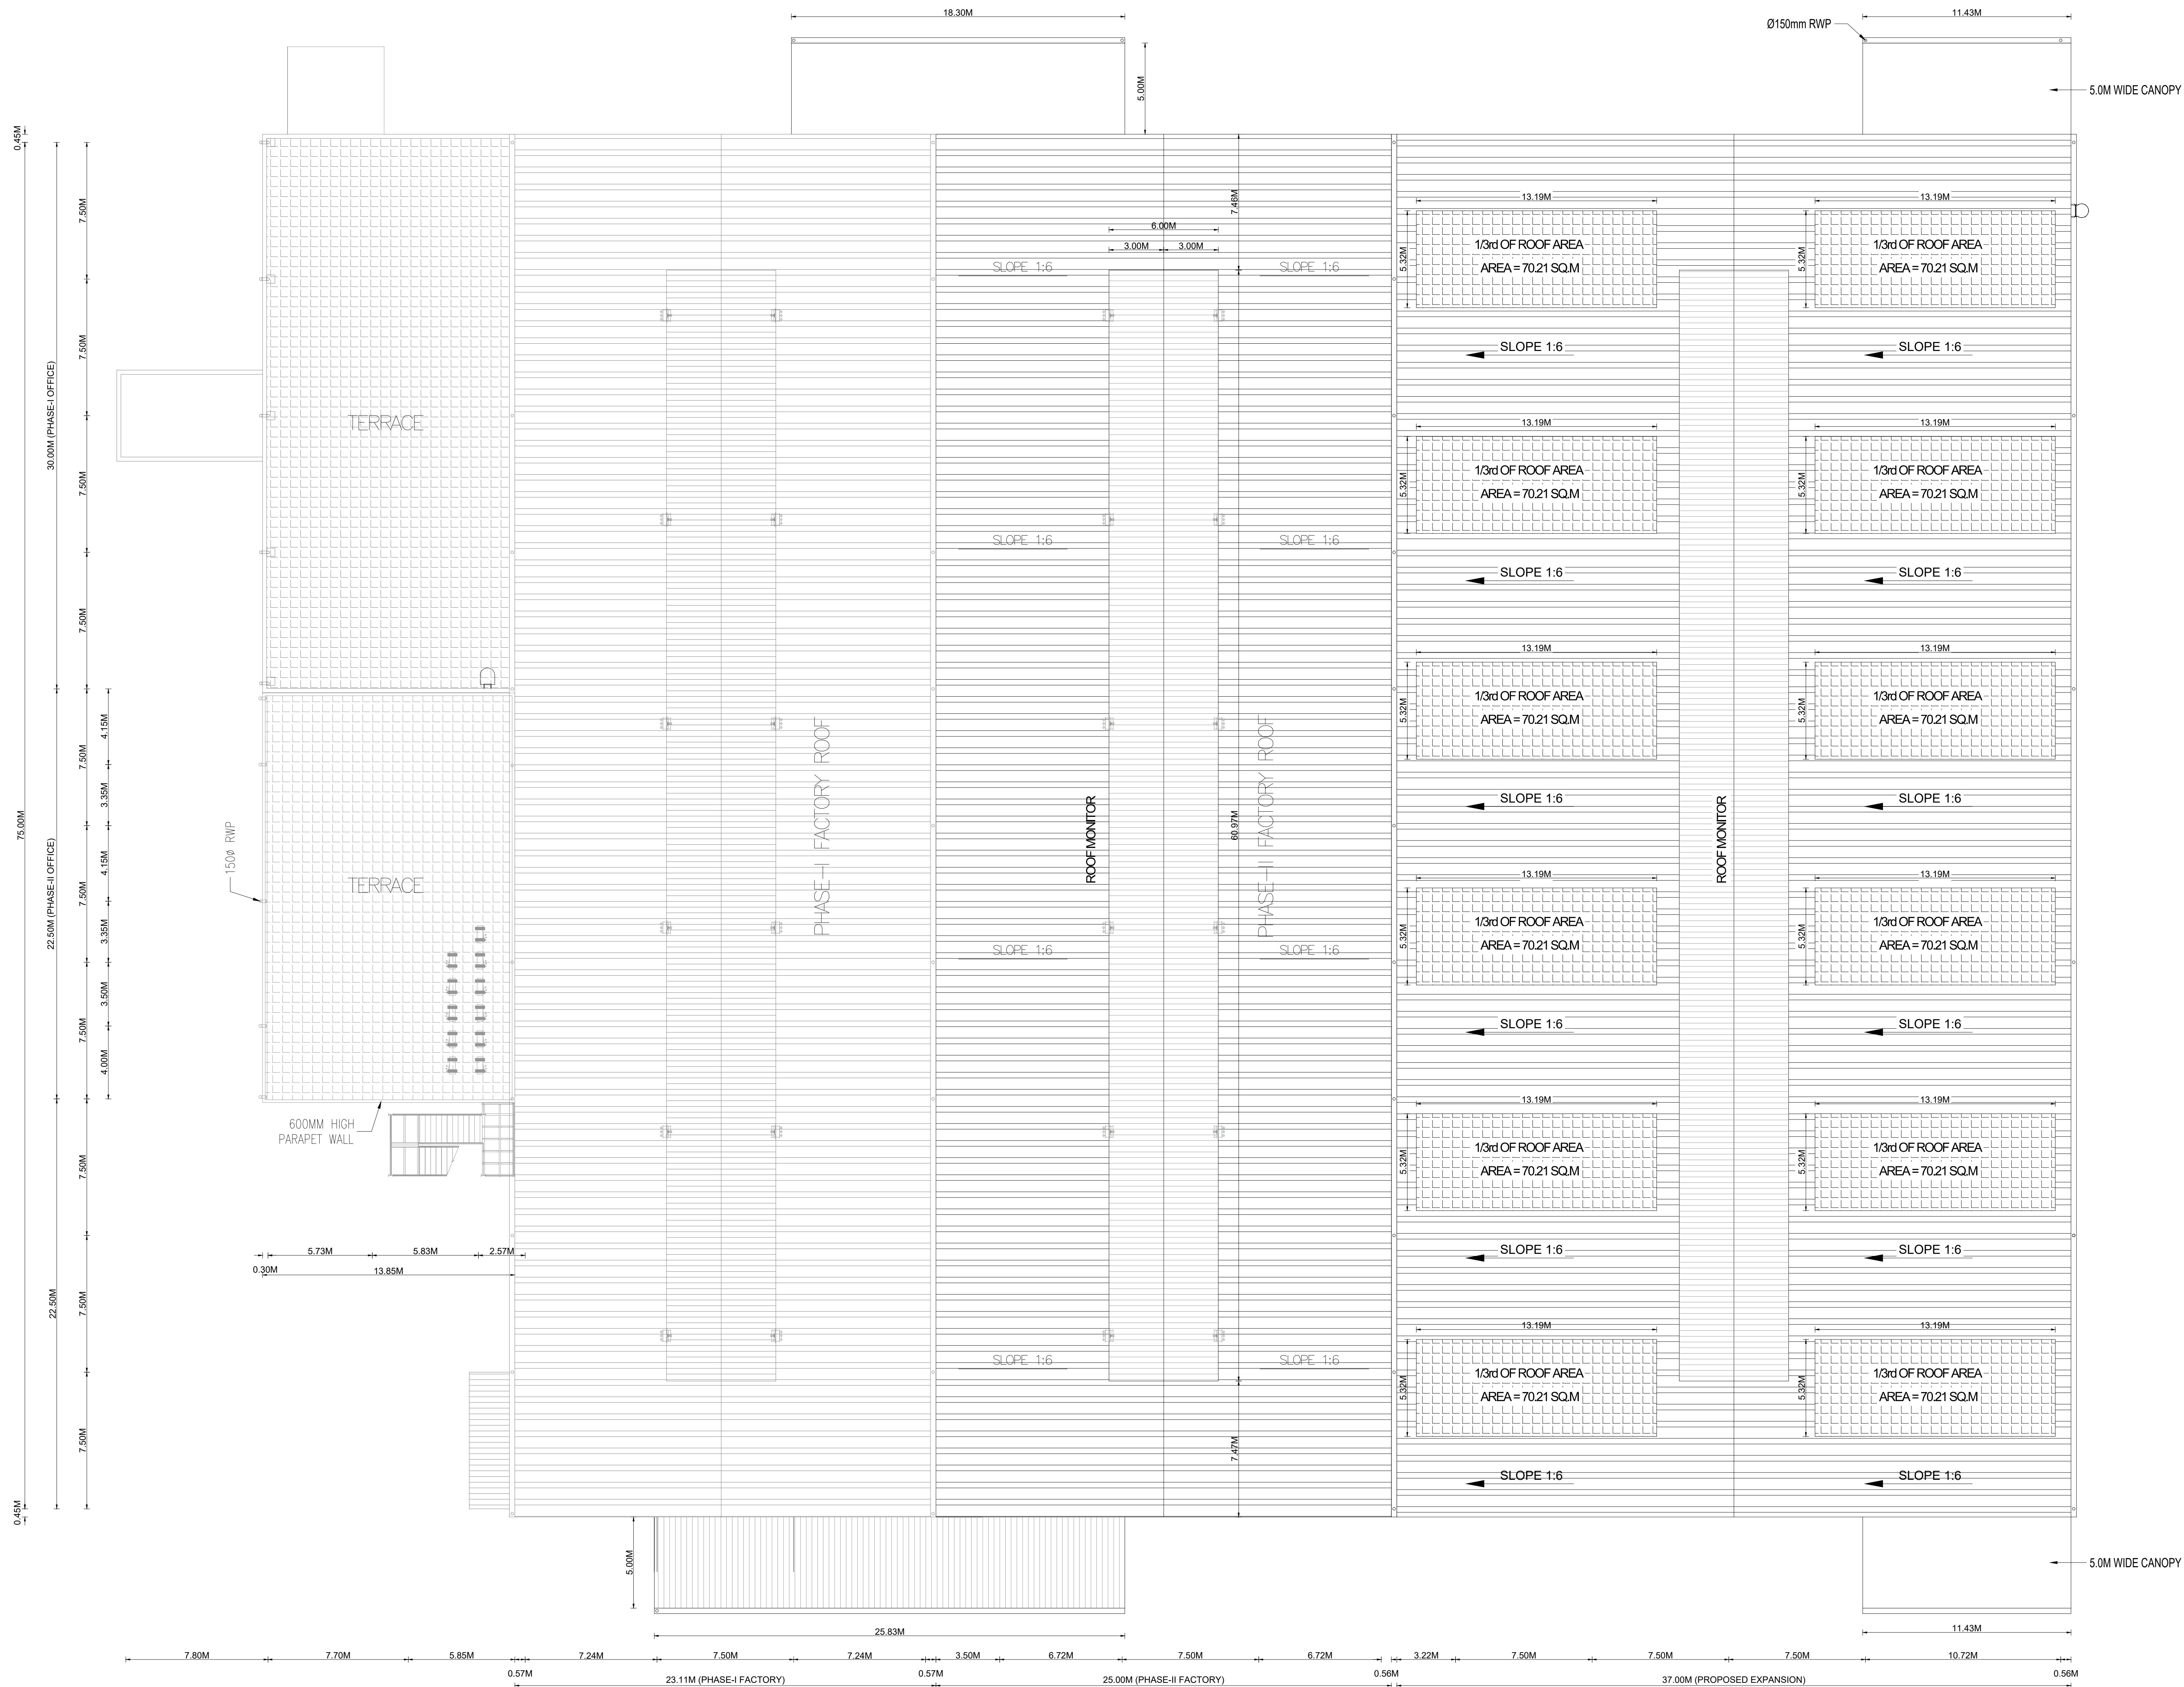


ROOF PLAN

SHEET NO : 02/04

PLAN SHOWING THE ADDITIONAL AND REVISED FACTORY BUILDING OF M/s NICHAS INDUSTRIAL PRODUCTS PRIVATE LIMITED. AT PLOT NO. K3/2, SIPCOT INDUSTRIAL PARK, PHASE-II, S.NO. 197PT, 218PT, 219PT, 271PT & 272PT OF MAMBAKKAM VILLAGE, SRIPERUMBUDUR TALUK, KANCHEEPURAM DISTRICT.

TITLE:
FACTORY BUILDING - PHASE III
ROOF PLAN & ELEVATION

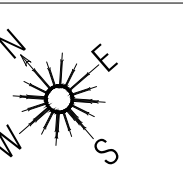

SCALE: SITE PLAN- 1:200, FLOOR PLAN 1: 100

JOINERY DETAILS

TYPE	DESCRIPTION	SIZE
RS	ROLLING SHUTTER	4.00 X 4.00
SD	SWING DOOR	1.00 X 2.10
D	DOOR	1.20 X 2.10
FW	FIXED GLASS WINDOW	1.80 X 1.20
W	WINDOW	1.20 X 1.20
V	VENTILATOR	0.90 X 0.60



OWNER / OCCUPYER

V. SIVA, M.E.

STRUCTURAL ENGINEER GRADE-I
C/LD/ST/SE/GR-I/2023/11/008
79, 4th Street, K.K.Nagar, Salamedu,
Villupuram - 605 401.



STRUCTURAL ENGINEER

S.M. GOMATHY, B.Tech. (CIVIL)


Registered Engineer Grade - I, (RE-Gr I)
Reg. No. COLLESTREG-I/2023/09/007
C1/Plot No. 39 & 40, Lakshmi Plaza, Sakthi Nagar,
1st Street, Nagamangaluru, Chennai - 600 061.

REGISTERED ENGINEER Gr-I


TITLE: HT/LT, PUMP SHED, DG BARREL STORAGE, OIL STORAGE, FIRE WATER TANK & PUMP ROOM

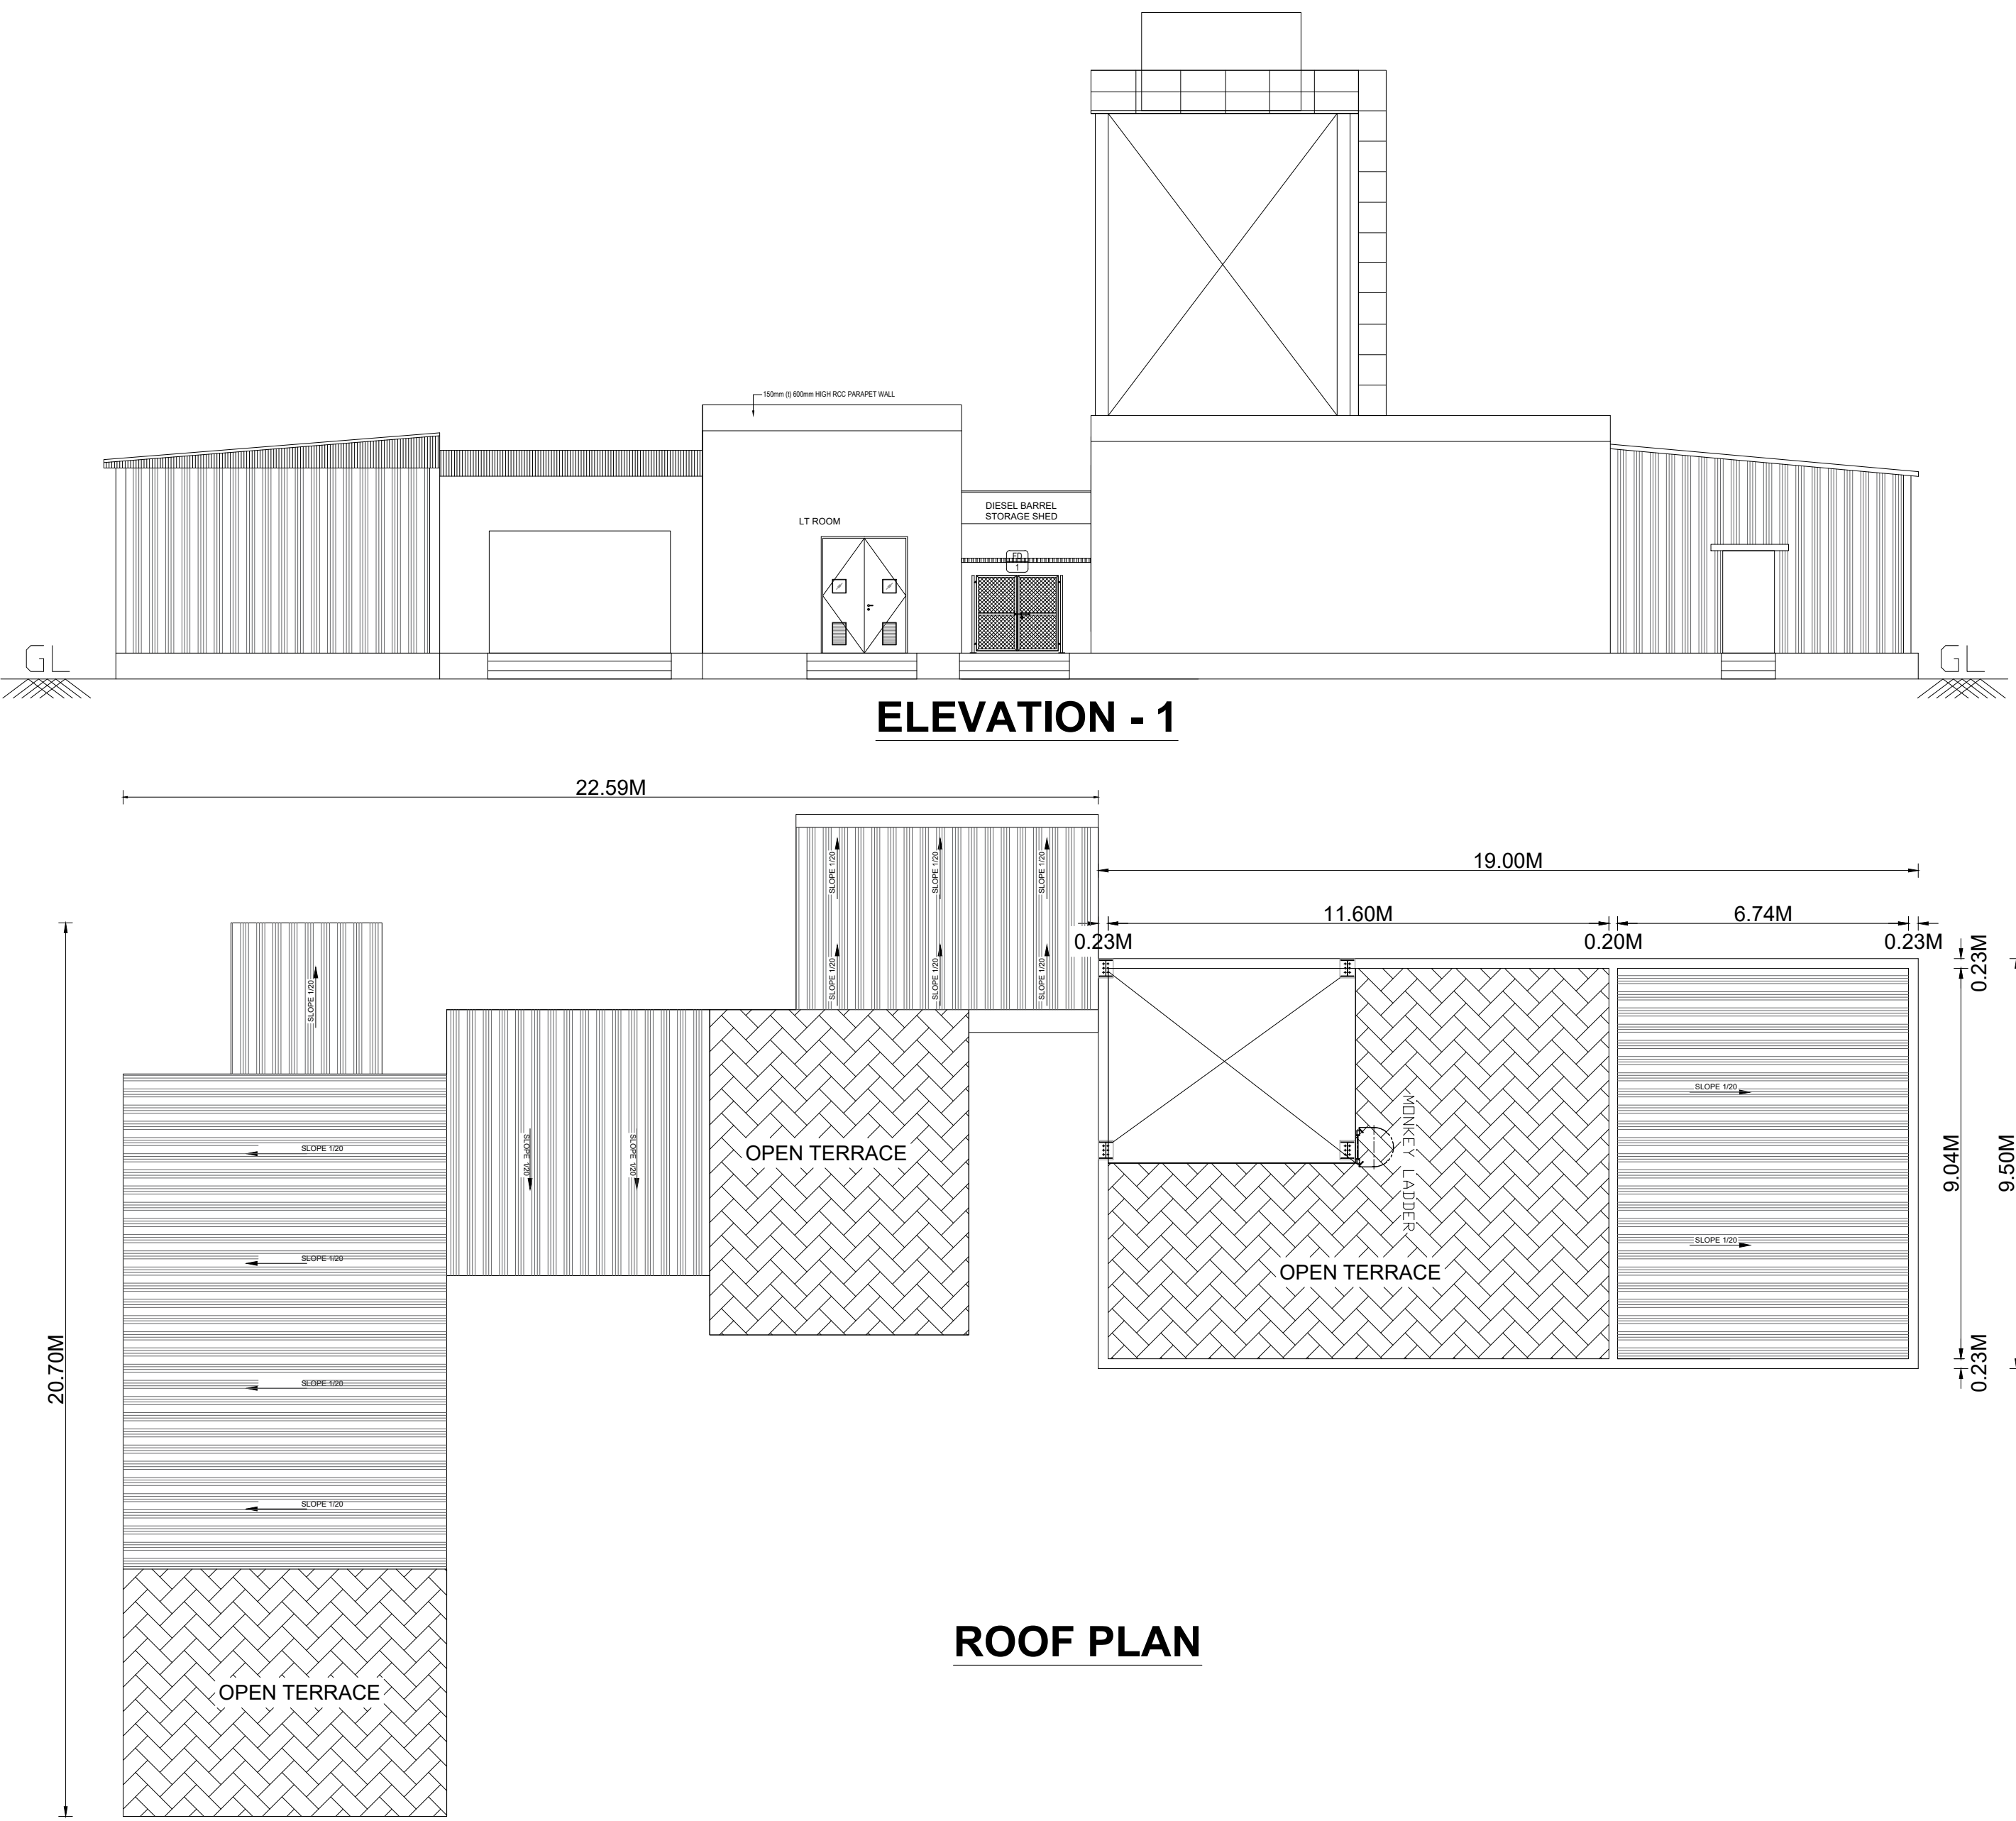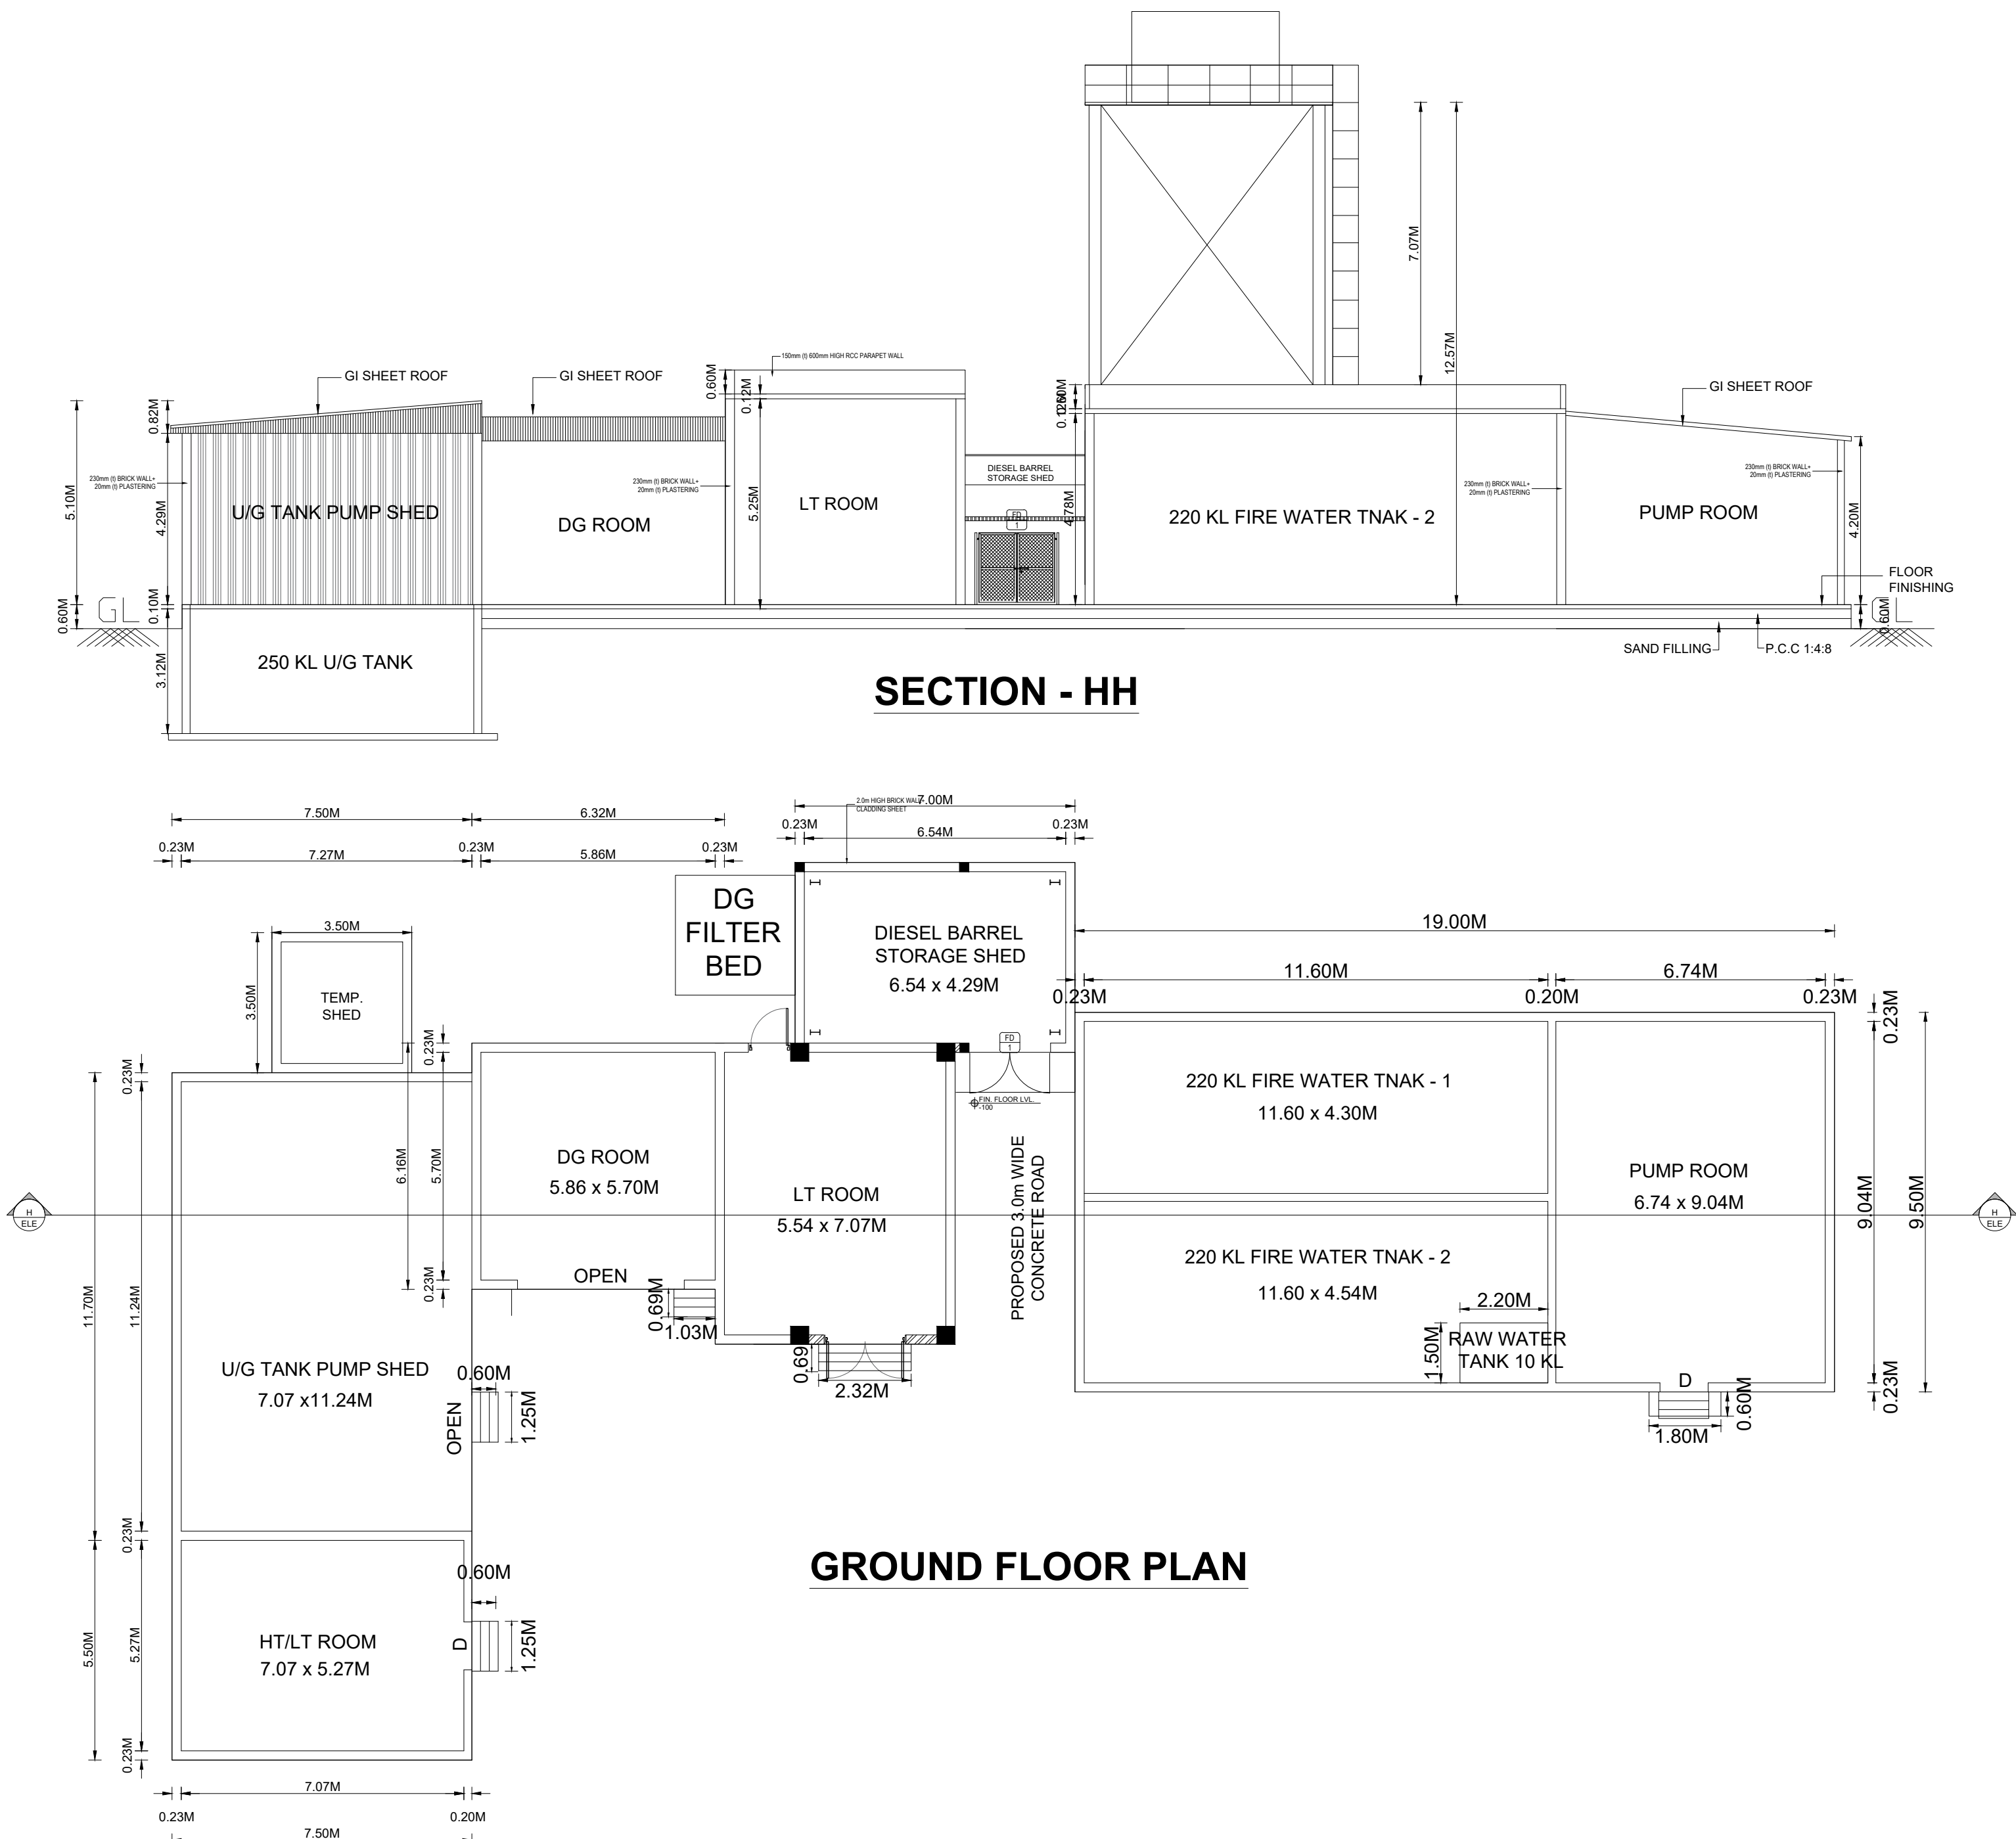


TITLE: COVERED CAR PARKING SHED

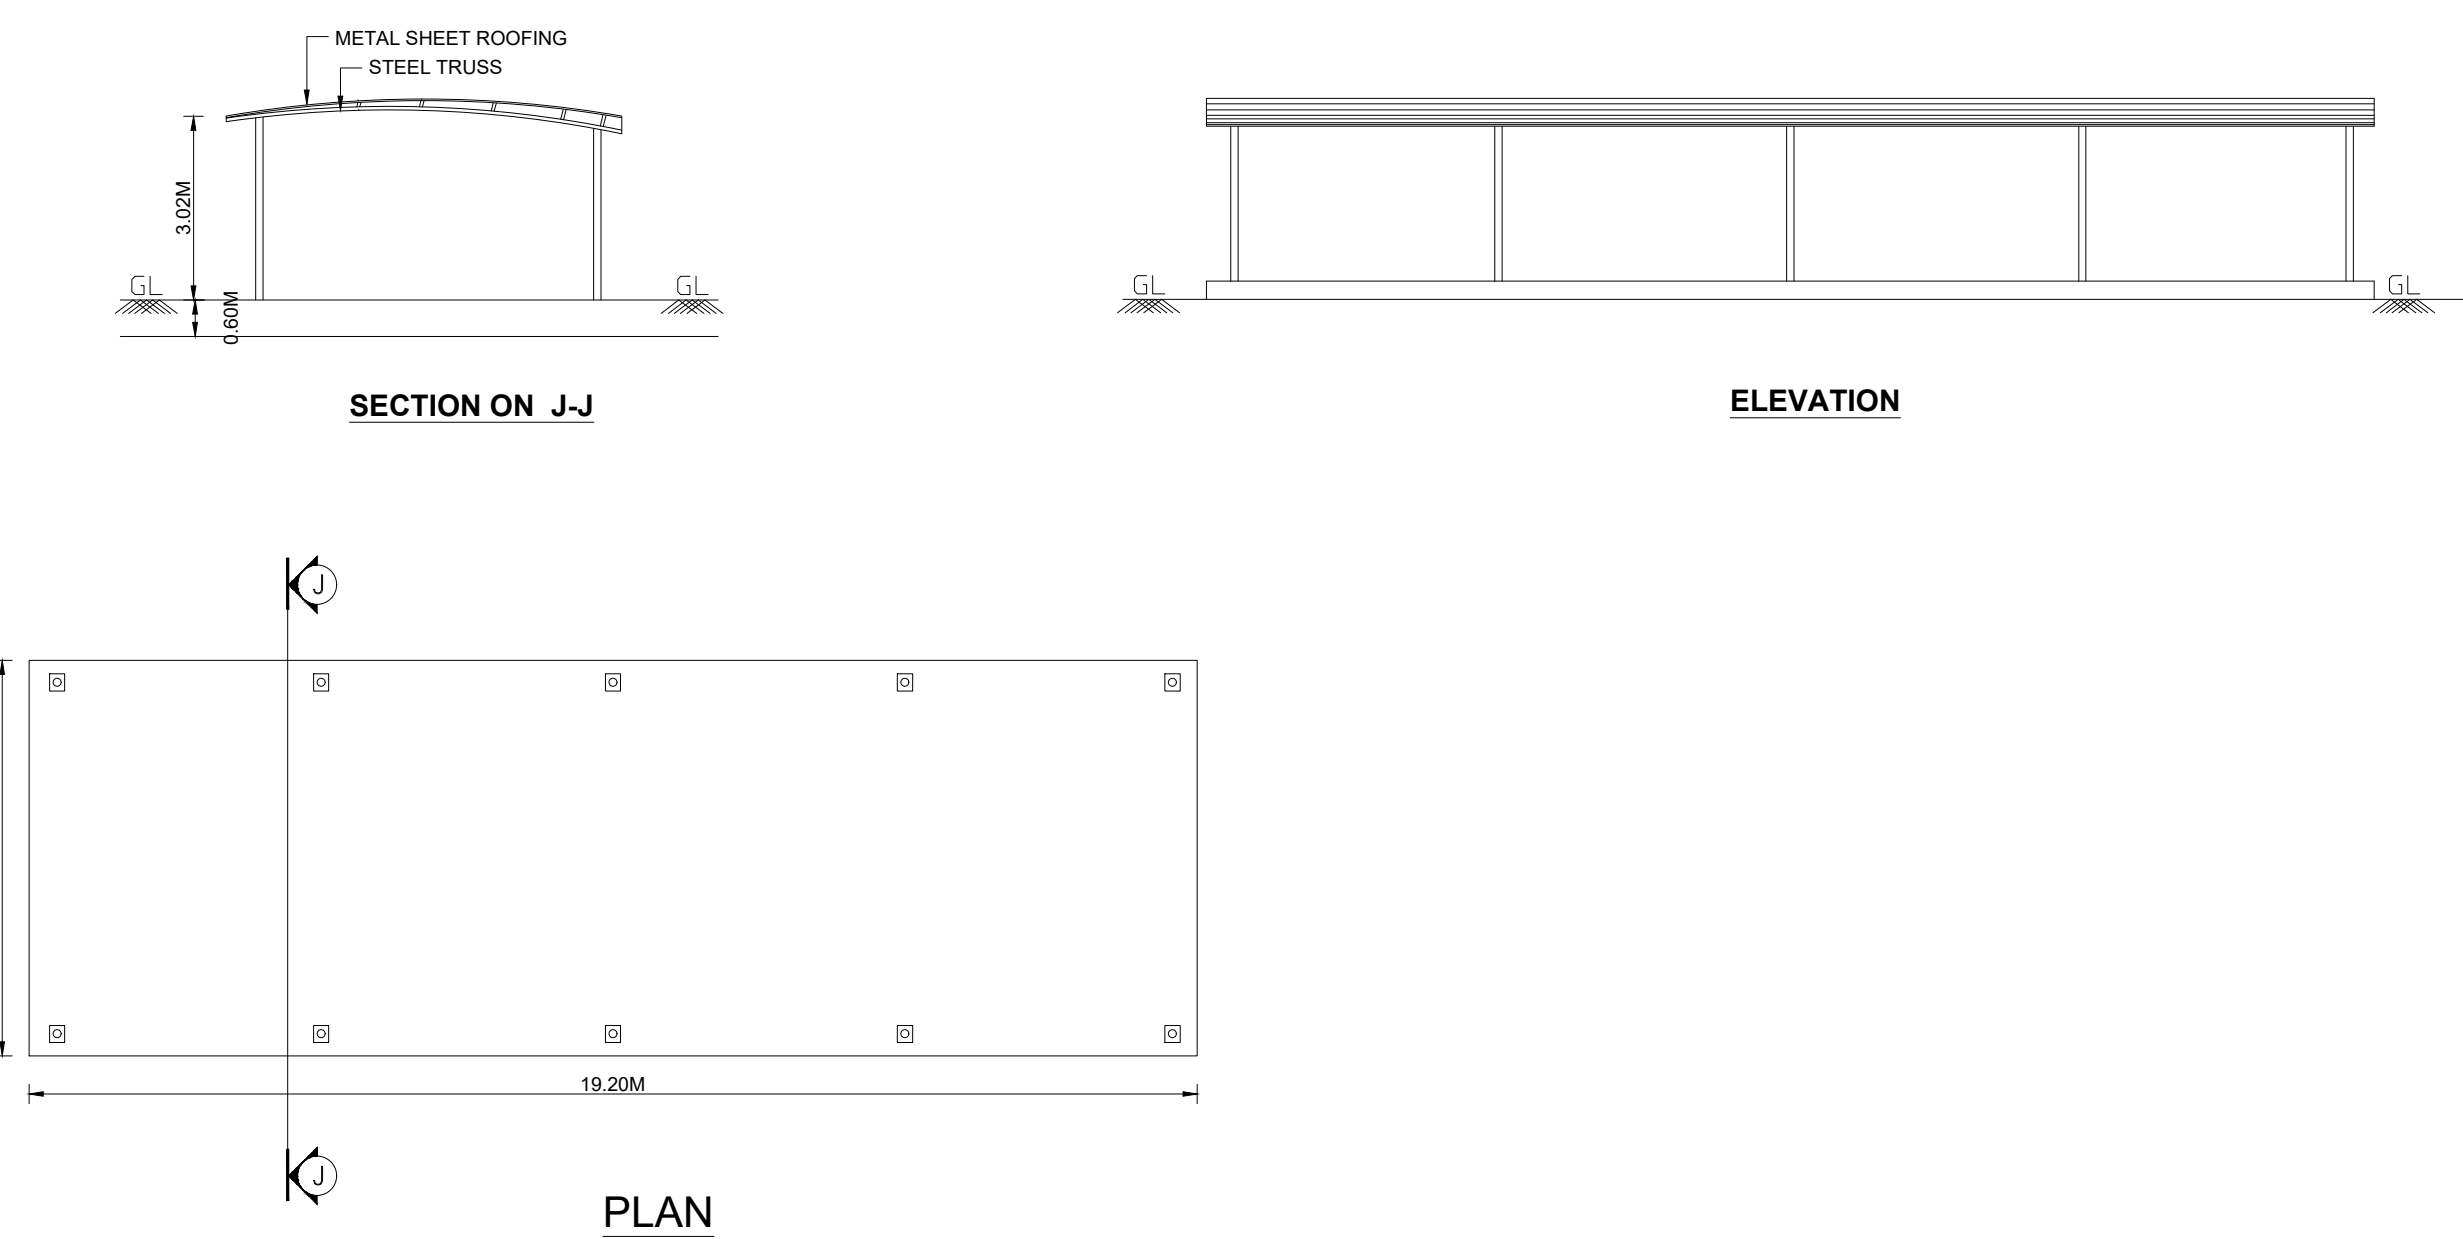


TITLE: PROPOSED SHED PHASE -I

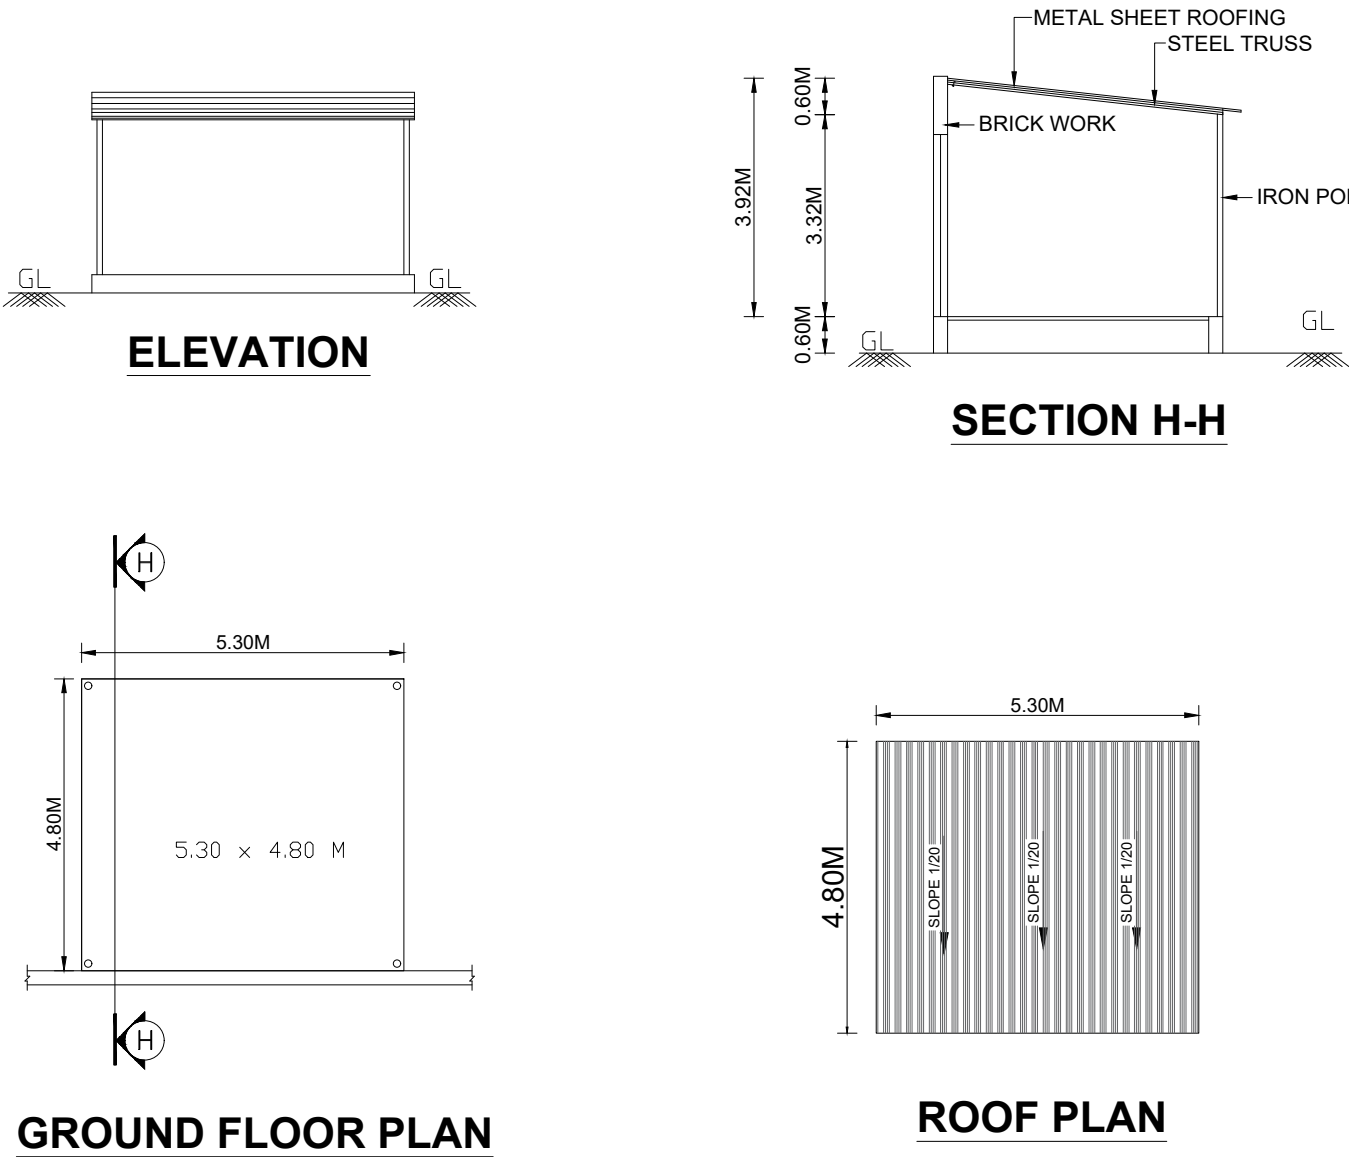


TITLE: SCRAP SHED

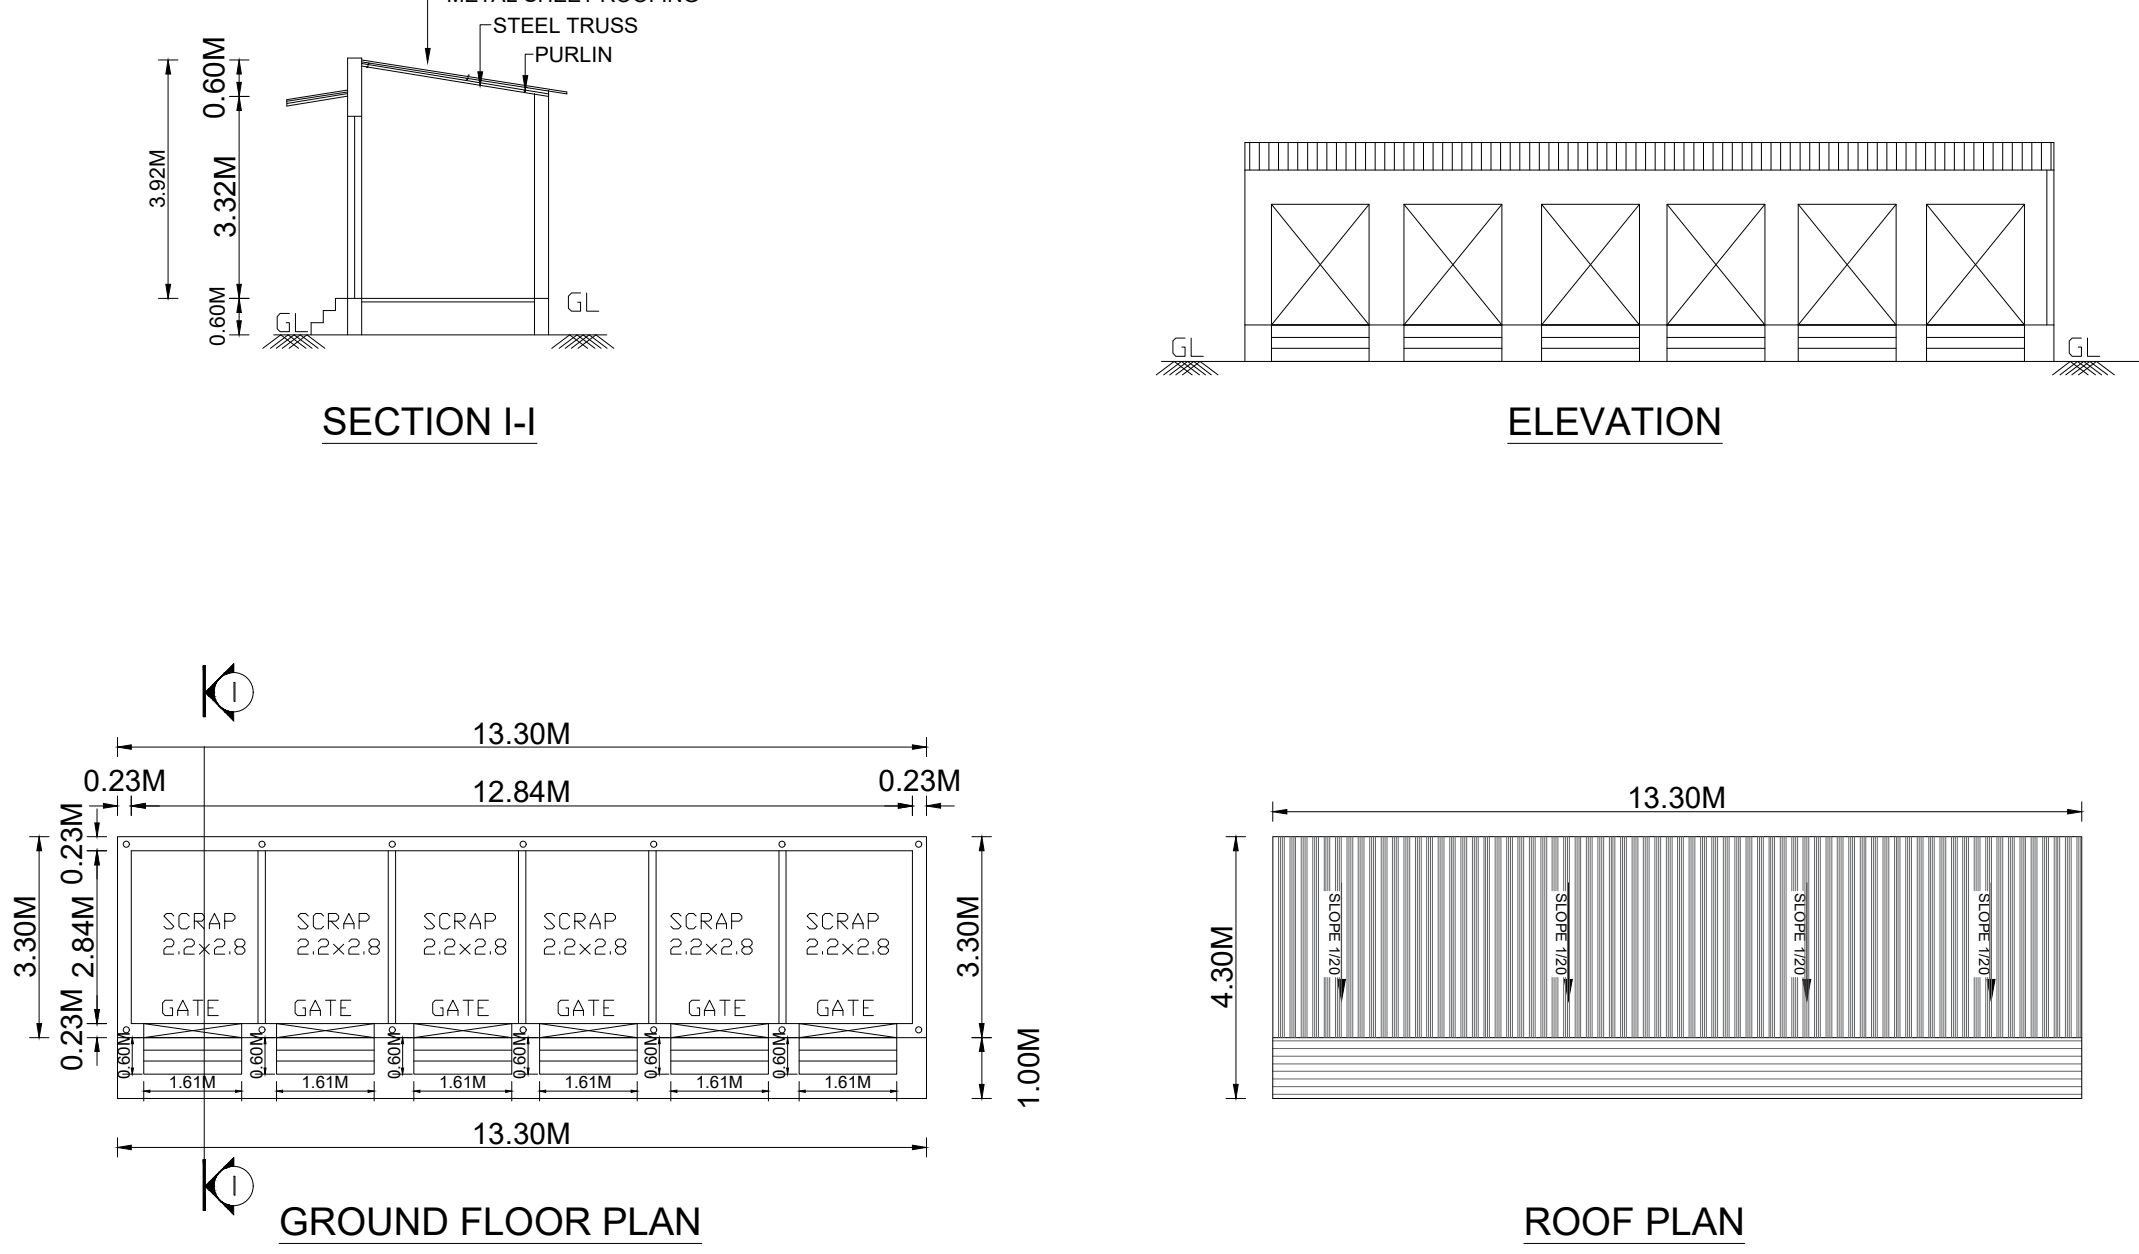

TITLE: CHEMICAL SHED

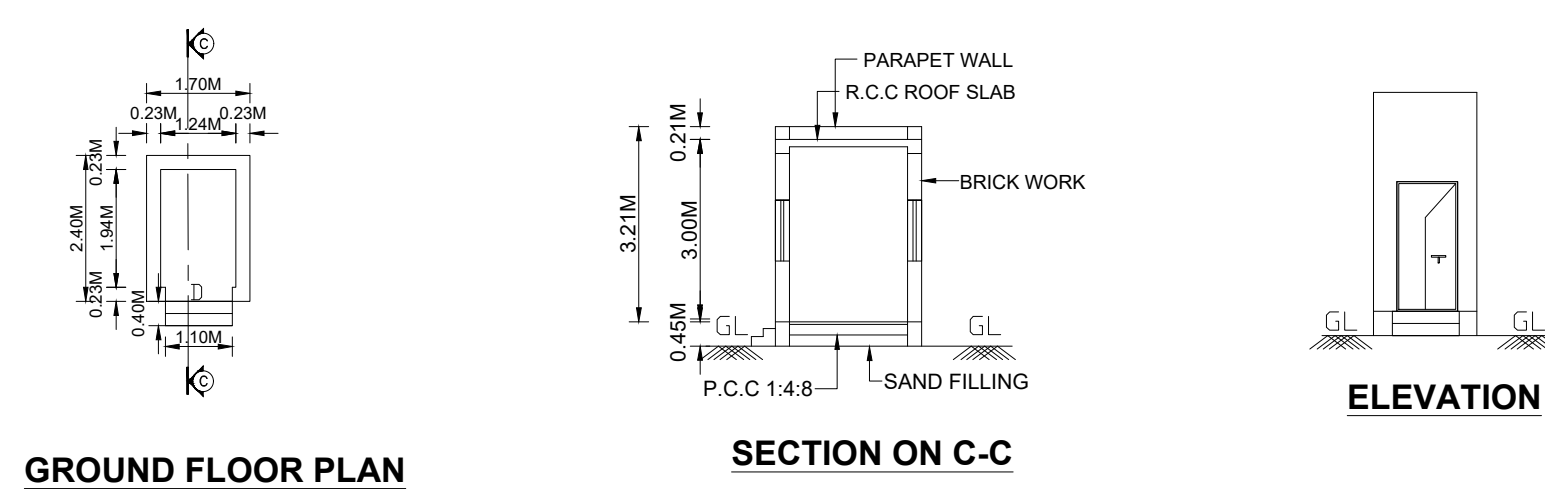


TITLE: STP ROOM

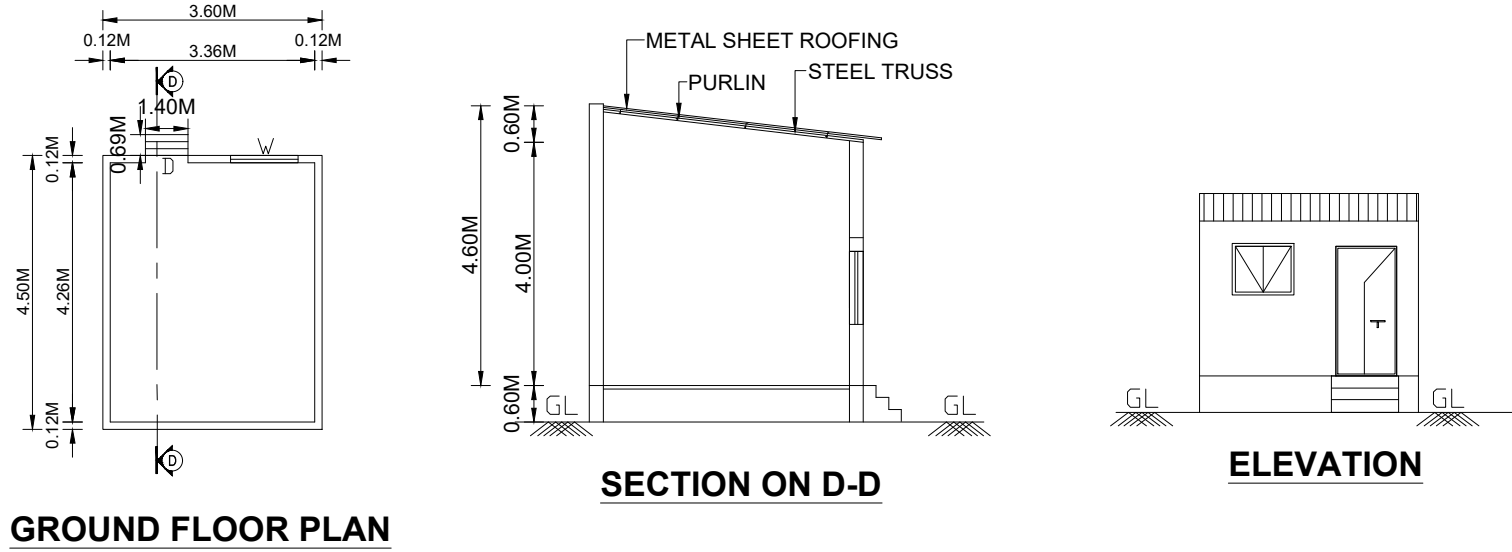

SHEET NO : 03/04

PLAN SHOWING THE ADDITIONAL AND REVISED FACTORY BUILDING OF M/s NICHIAS INDUSTRIAL PRODUCTS PRIVATE LIMITED, AT PLOT NO. K3/2, SIPCOT INDUSTRIAL PARK, PHASE -II, S NO: 197PT, 218PT, 219PT, 271PT & 272PT OF MAMBAKKAM VILLAGE, SRIPERUMBUDUR TALUK, KANCHEEPURAM DISTRICT.

TITLE:
HT/LT, PUMP SHED, DG BARREL STORAGE,
OIL STORAGE, FIRE WATER TANK & PUMP ROOM,
COVERED CAR PARKING SHED,
PROPOSED SHED PHASE -I, SCRAP SHED,
CHEMICAL SHED & STP ROOM

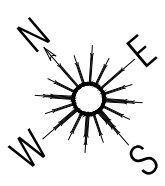

SCALE: SITE PLAN- 1:200, FLOOR PLAN 1: 100

JOINERY DETAILS

TYPE	DESCRIPTION	SIZE
RS	ROLLING SHUTTER	4.00 X 4.00
SD	SWING DOOR	1.00 X 2.10
D	DOOR	1.20 X 2.10
FW	FIXED GLASS WINDOW	1.80 X 1.20
W	WINDOW	1.20 X 1.20
V	VENTILATOR	0.90 X 0.60



OWNER / OCCUPIER

V. SIVA, M.E.

STRUCTURAL ENGINEER GRADE-I
CGLDIST/SE/GR-1/2023/11/006
79, 4th Street, K.K.Nagar, Salamadu,
Villupuram - 605 401.

STRUCTURAL ENGINEER

S. M. GOMATHY, B.Tech. (CIVIL)

Registered Engineer Grade - 1, (RE-Gr1)
Reg. No: CGLDIST/RE-Gr-1/2023/09/007
C1 Plot No: 39 & 40, Lakshmi Patti, Balaji Nagar,
1st Street, Nagavallur, Chennai - 600 061.

REGISTERED ENGINEER Gr-1

