

PP

APPROVAL RECORD

Planning Permission

Kancheepuram district, Tamil Nadu

APPROVAL TYPE

Building Plan

ISSUING AUTHORITY

Rural Panchayat


The approval as the planning authority issued it, reproduced in full behind this page.

An approval speaks to what was sanctioned, not to what was built. Completion is a separate record.


PLAN SHOWING THE PROPOSED STILT FLOOR & FIRST FLOOR CONSTRUCTION OF COMMERCIAL BUILDING AT PLOT Nos: 9 & 10
"TEMPLE VIEW GARDENS" IN OLD S.Nos: 451/2, 451/1H & 451/1I, AS PER PATTa NEW S.Nos:451/14 & 451/5, PATTa Nos:2035 & 1930, OF
PANRUTI VILLAGE & PANCHAYAT (SRIPERUMBUDUR PANCHAYAT UNION), SRIPERUMBUDUR TALUK, KANCHEEPURAM DISTRICT.

OWNER'S NAME:Mr.S.SAKTHIVEL
& Mrs.S.MALATHI


LAYOUT FRAMEWORK WAS APPROVED
S.P.F NO:471/2020

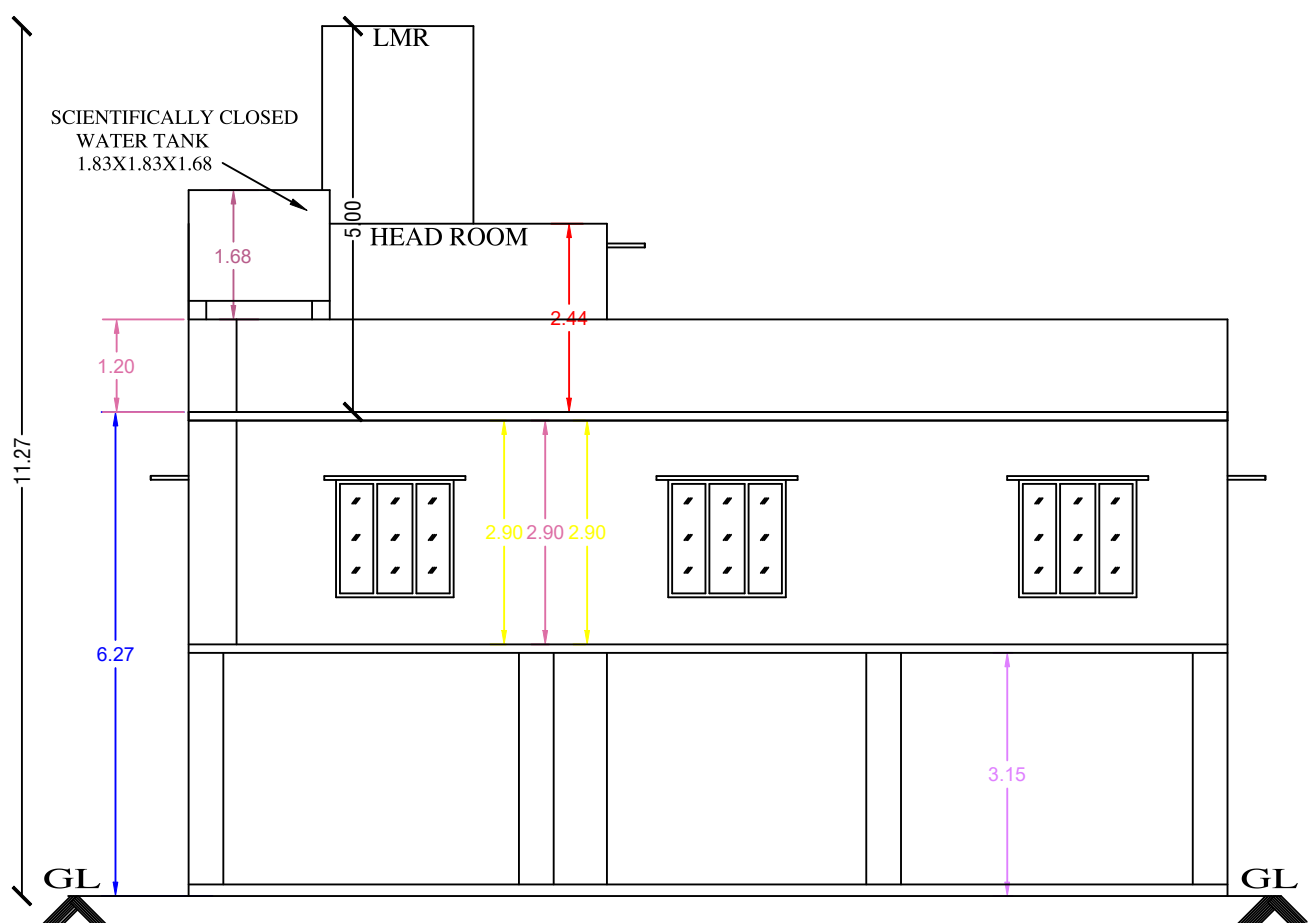


FRONT ELEVATION

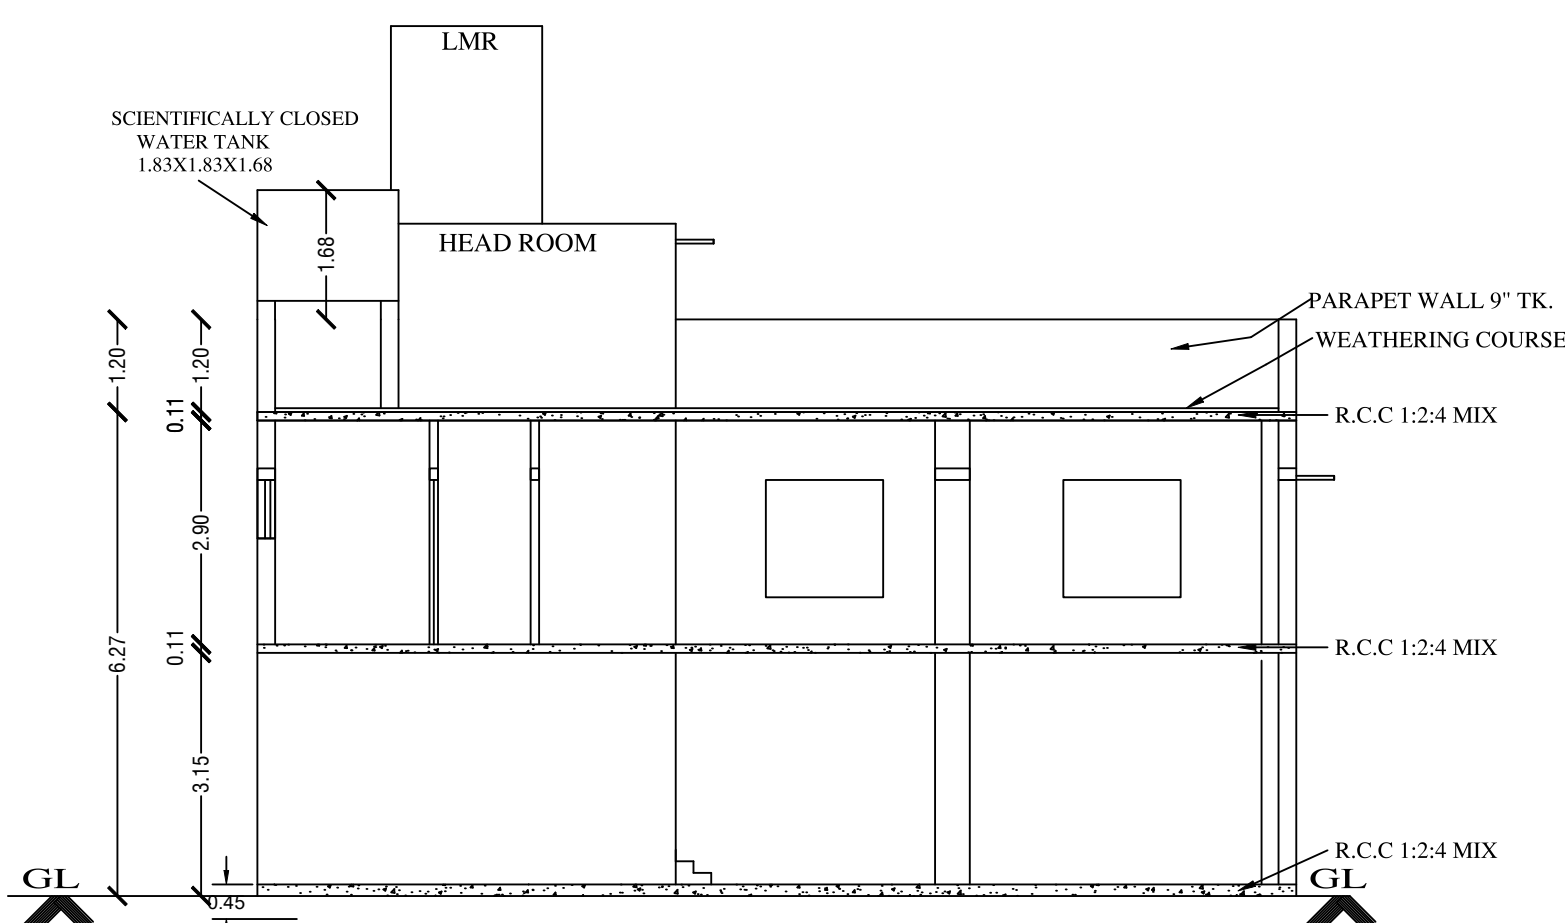


SECTION : "A-A"

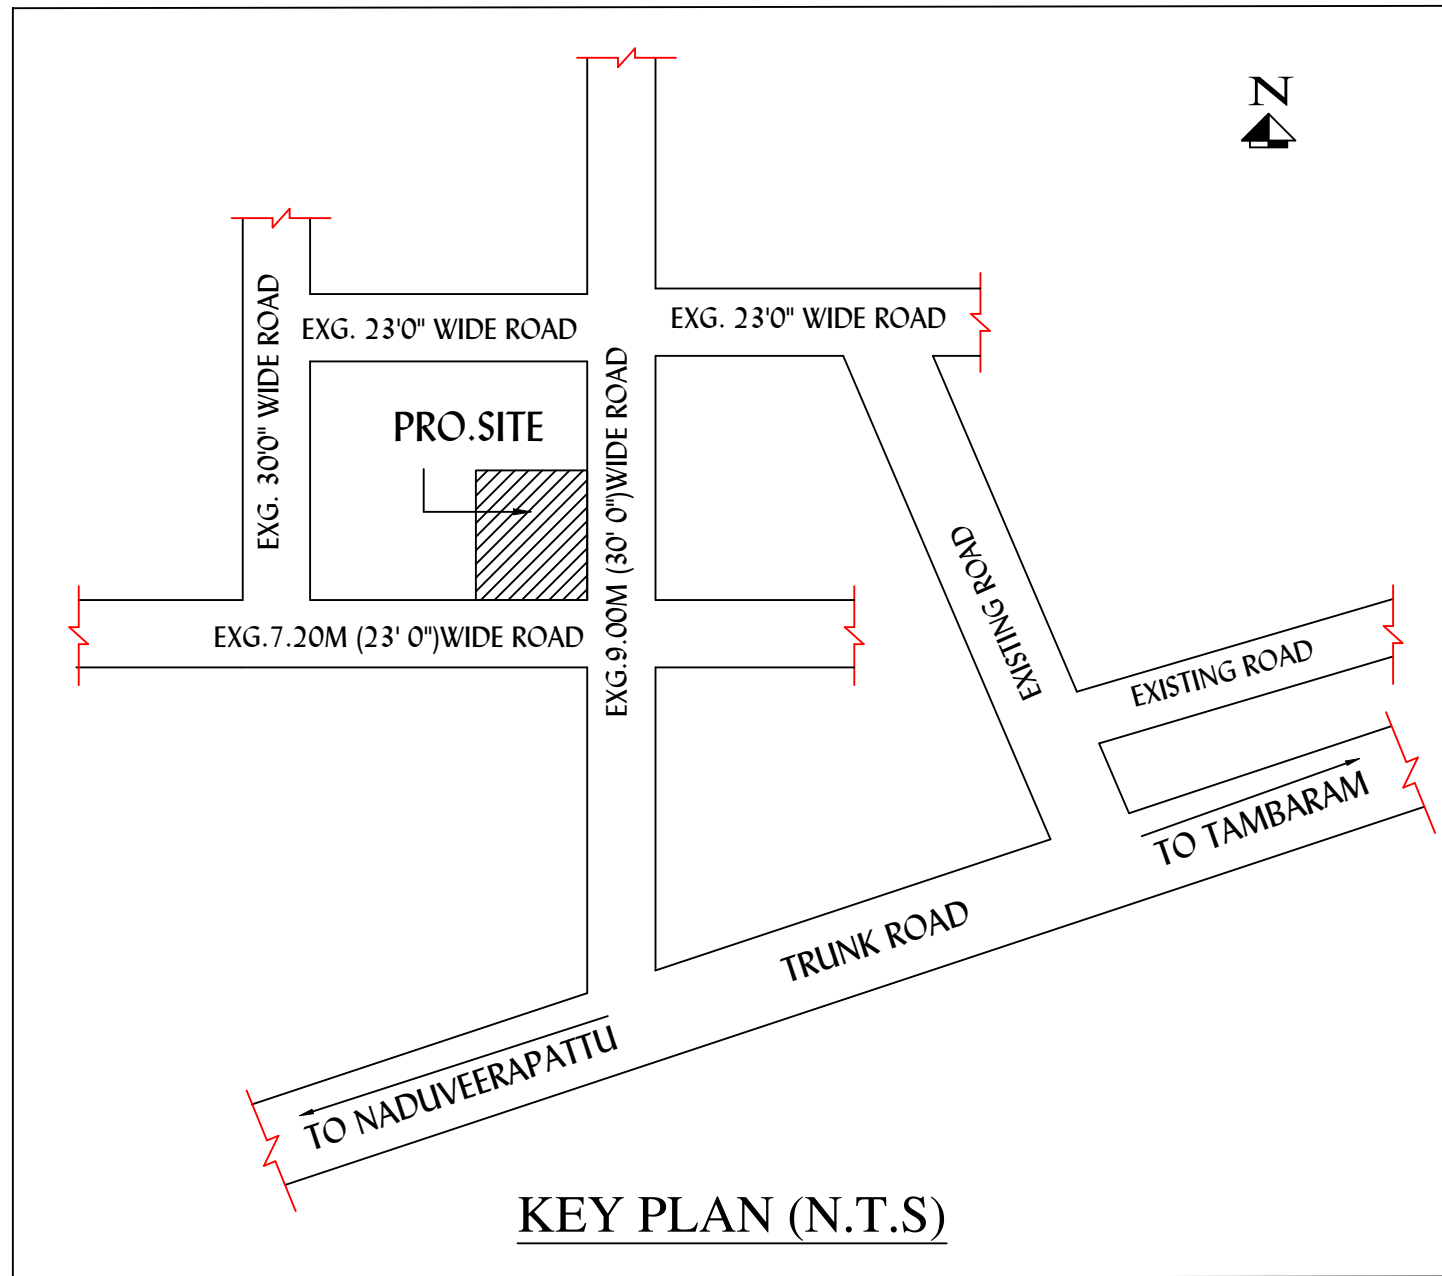


KEY PLAN (N.T.S)

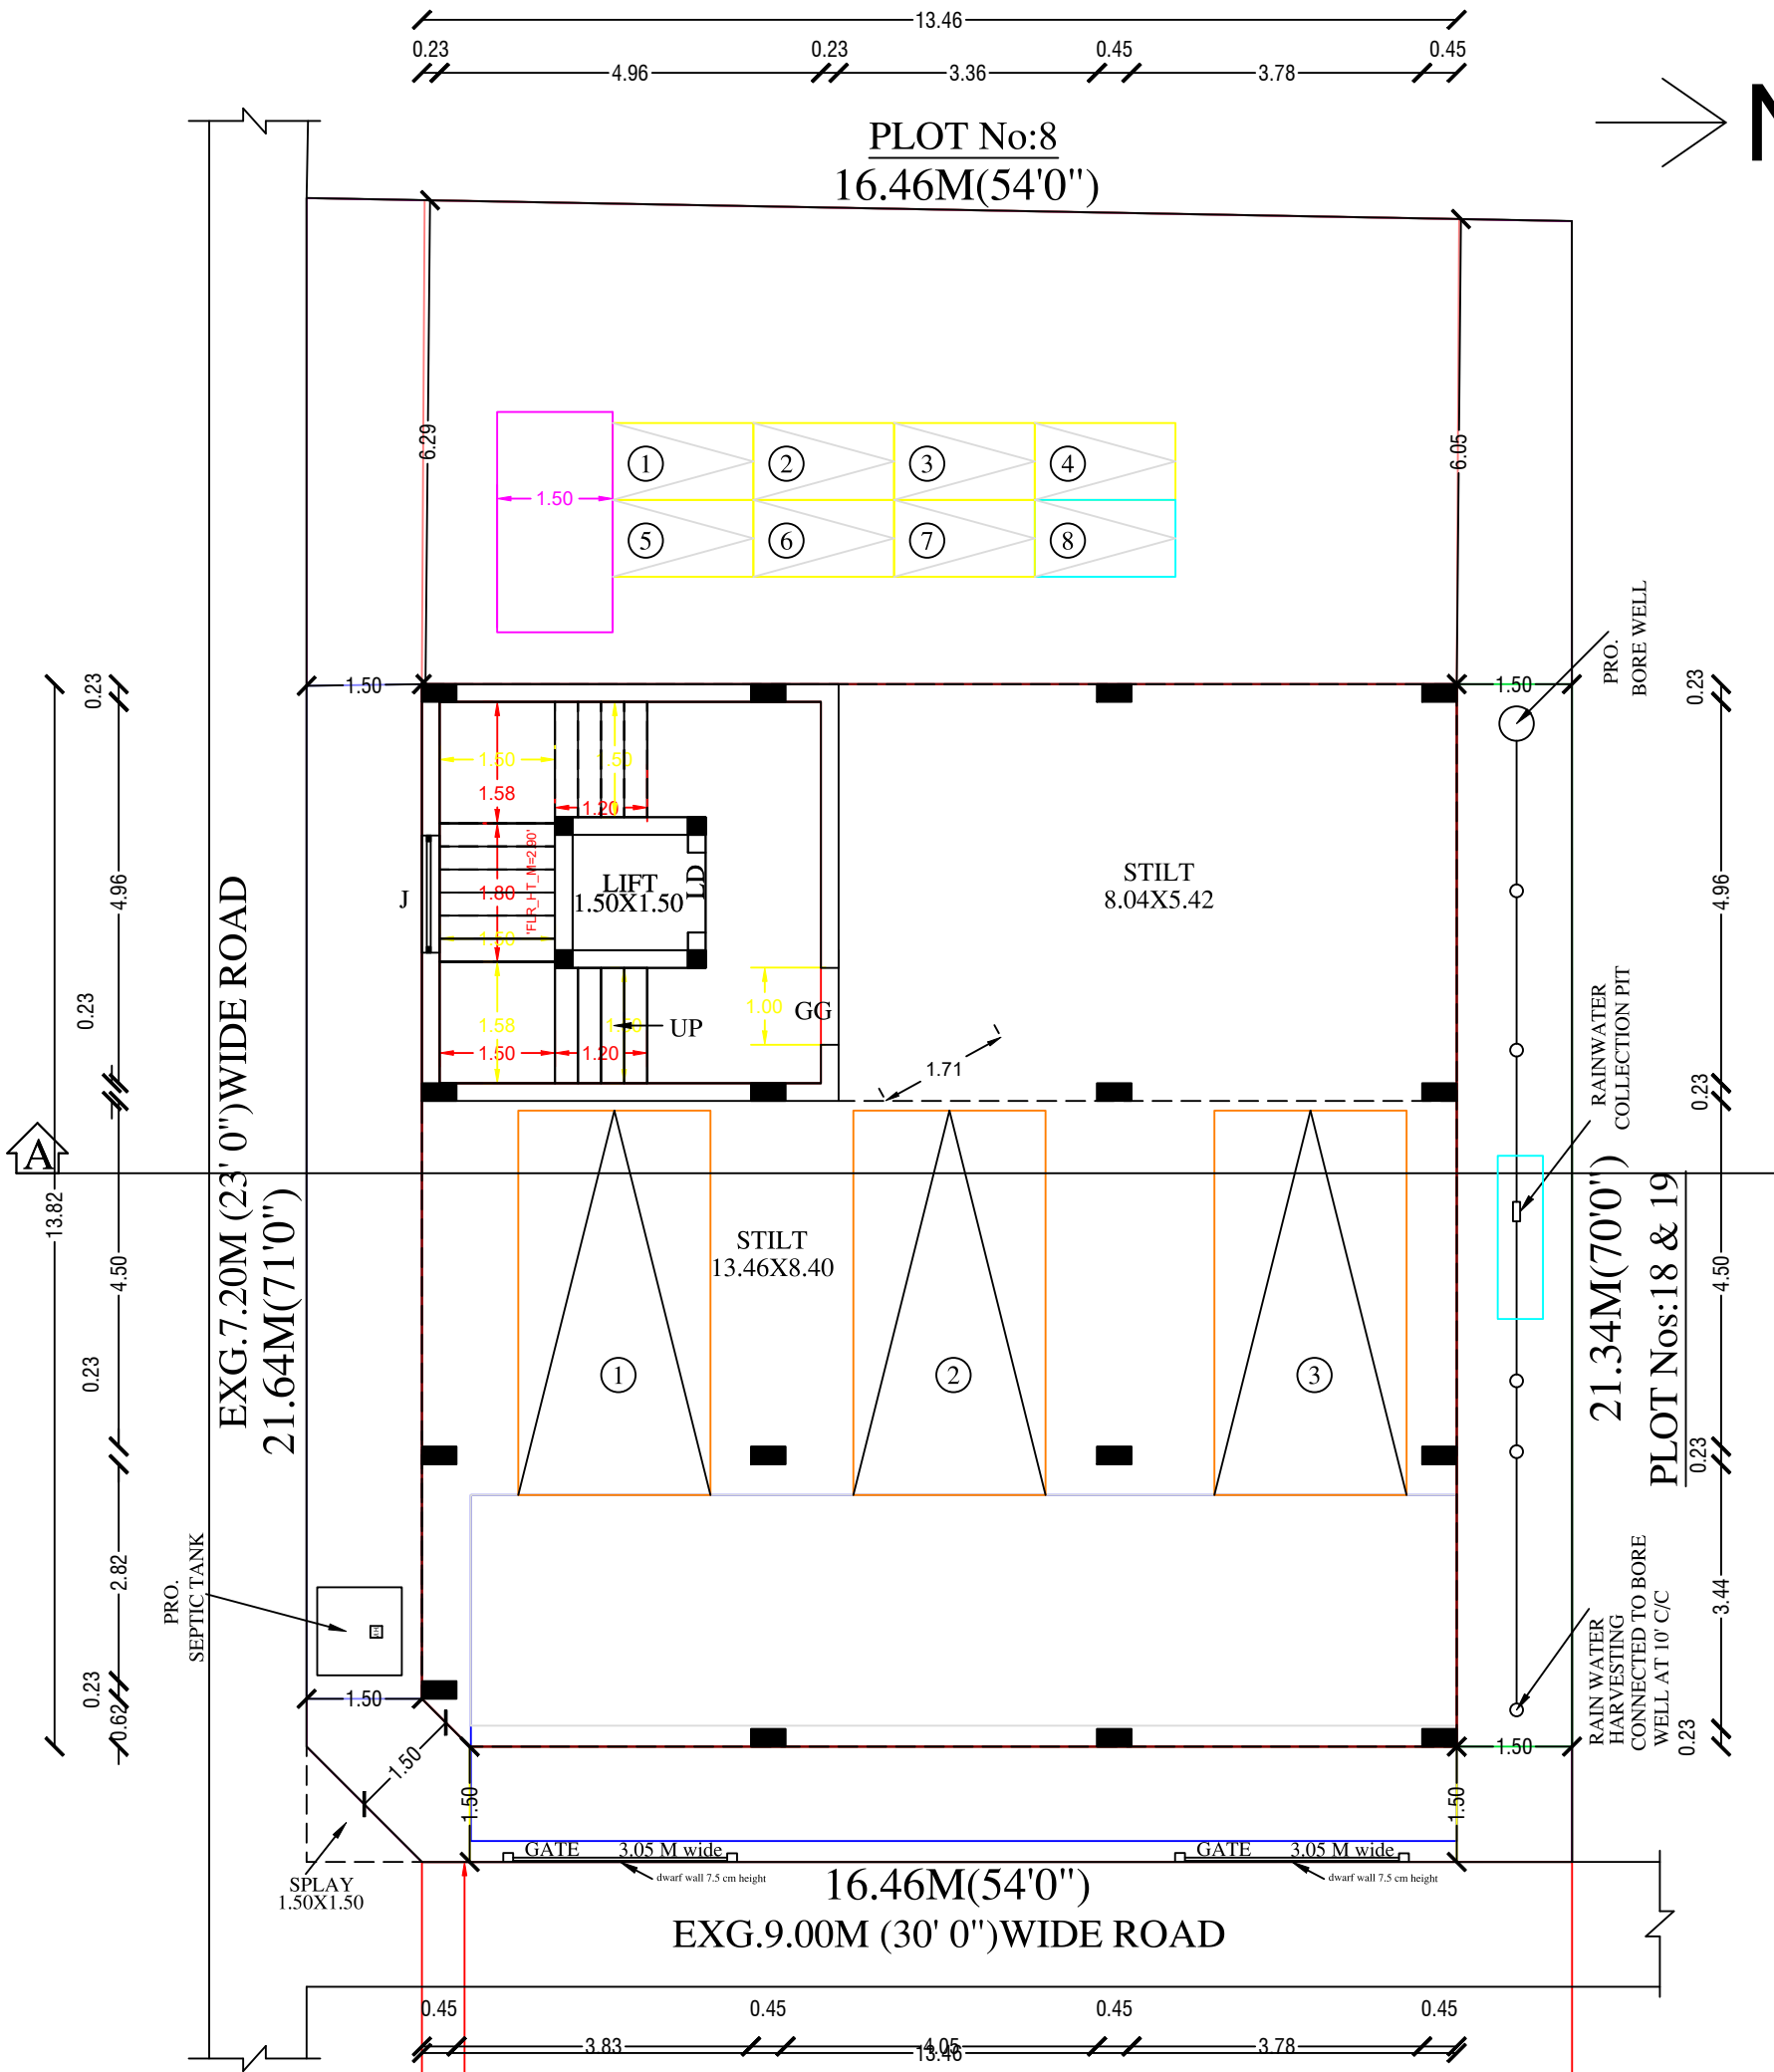

SITE PLAN CUM
STILT FLOOR PLAN

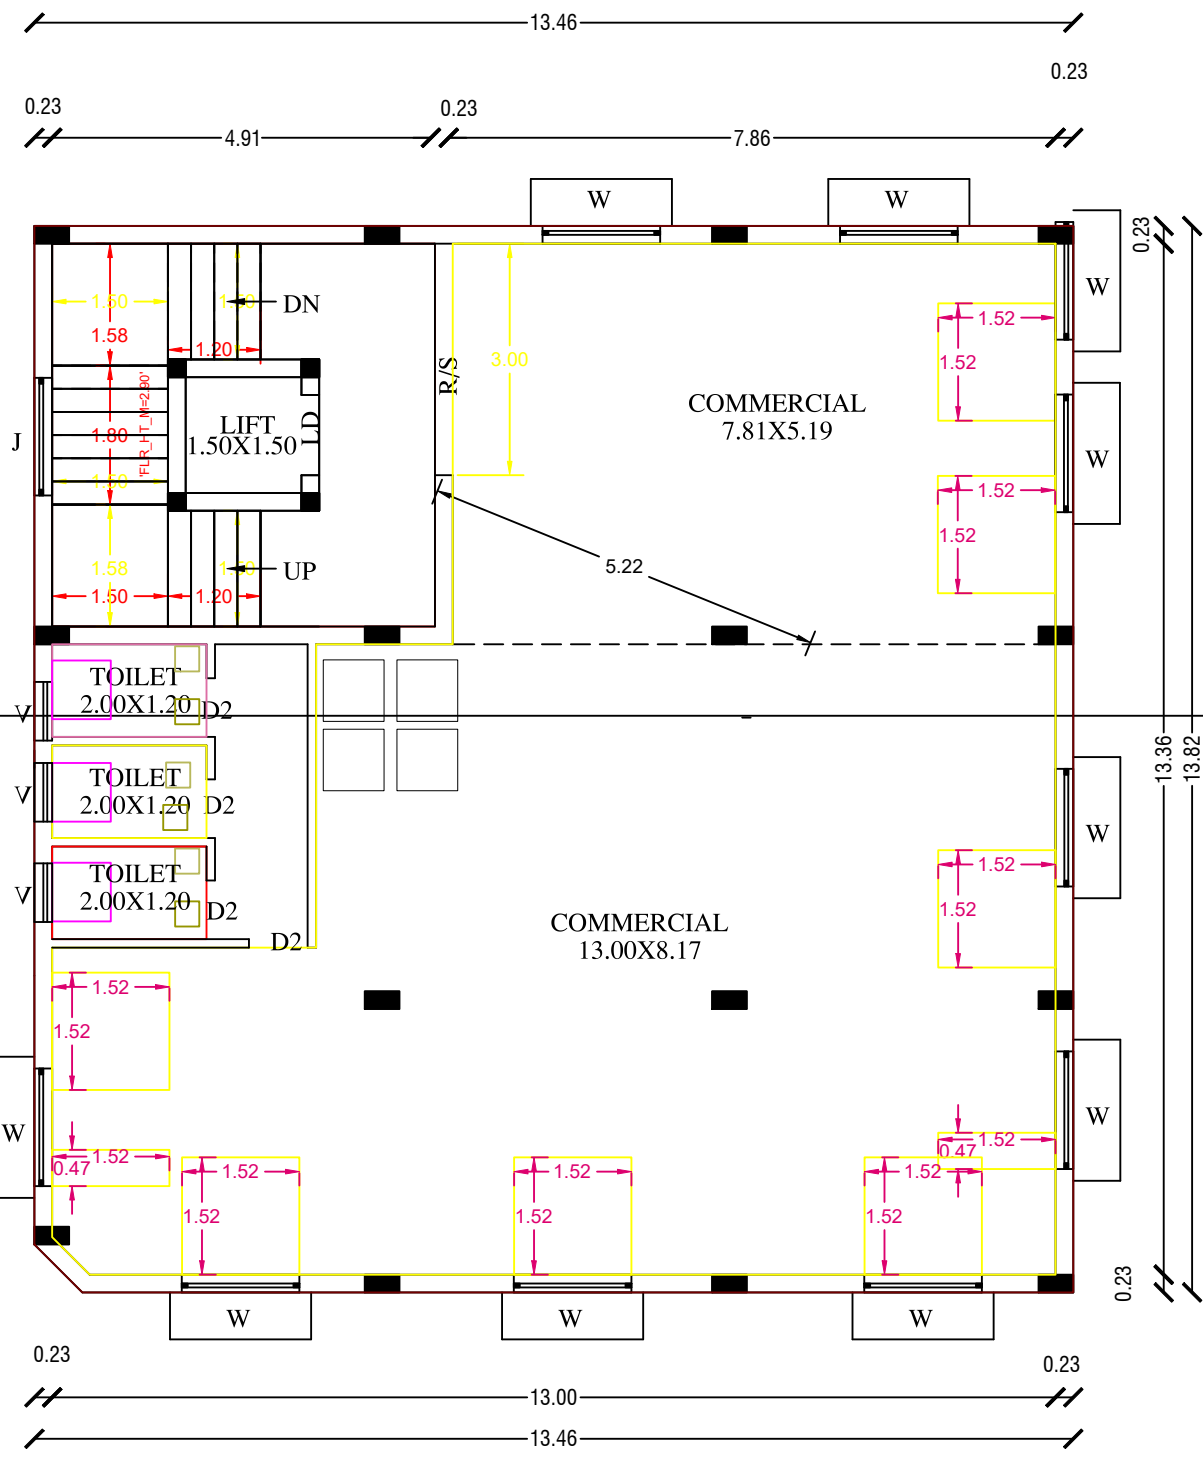


FIRST FLOOR PLAN

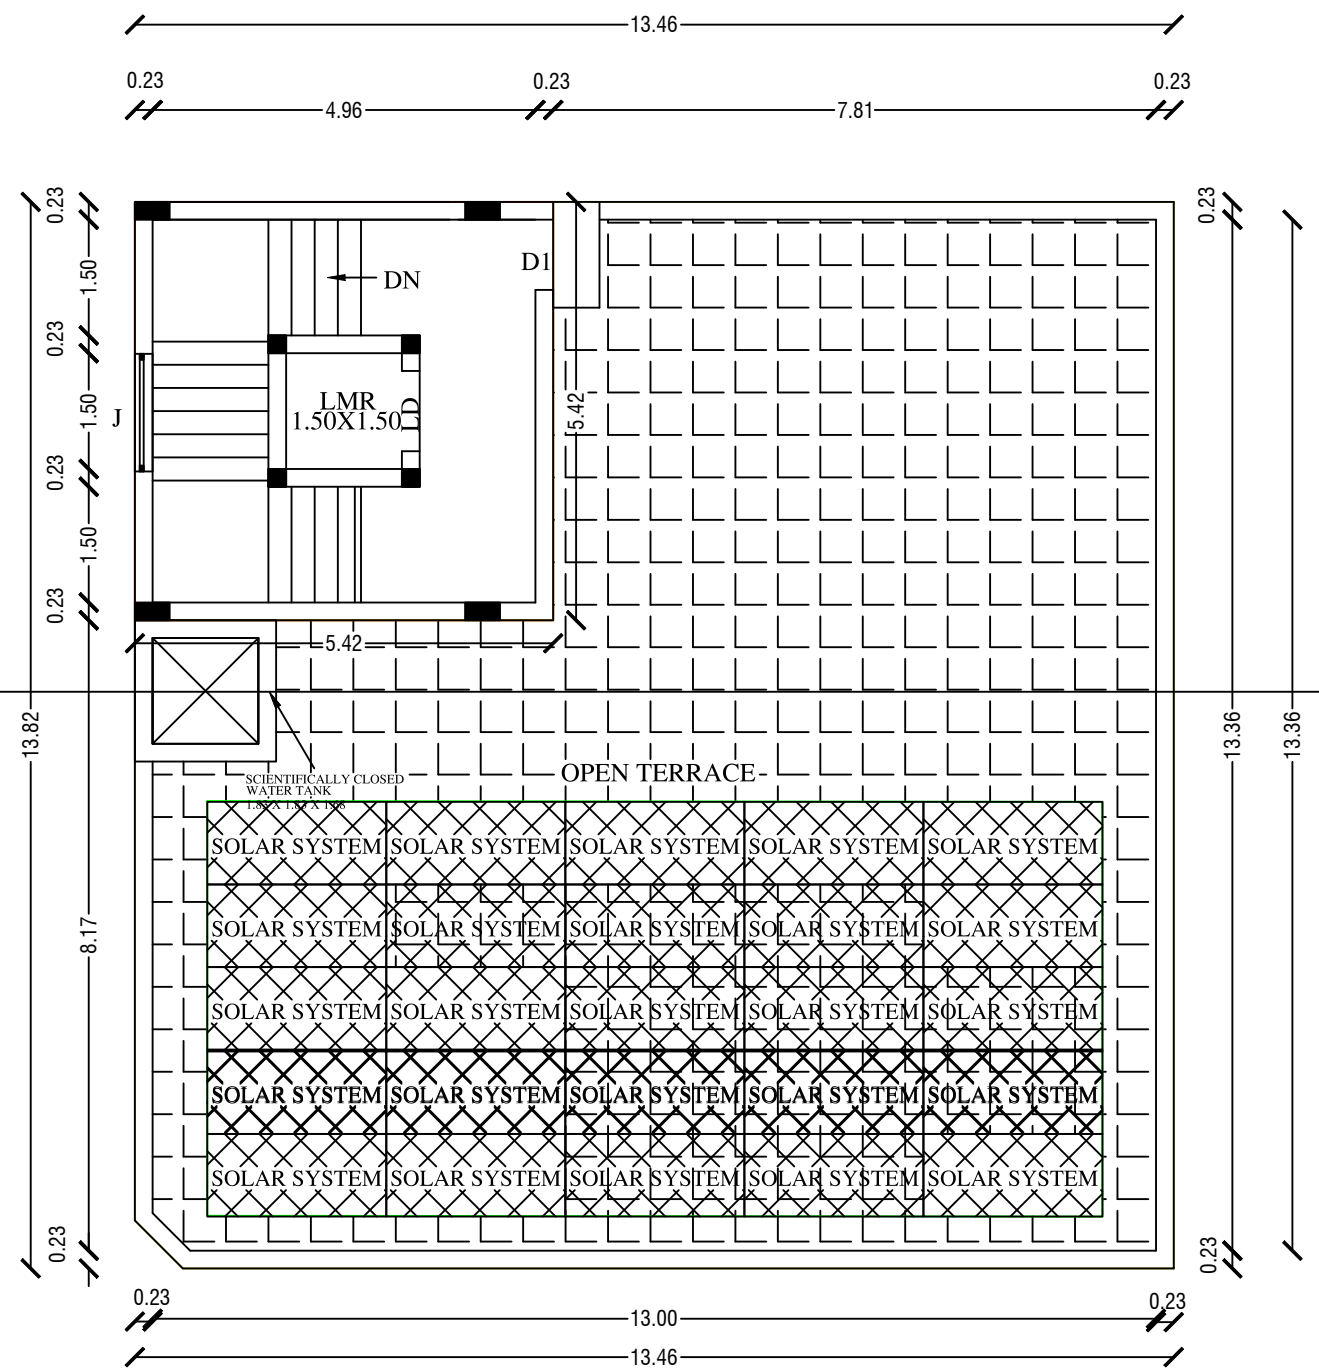


TERRACE FLOOR PLAN




Dwarf Wall Details

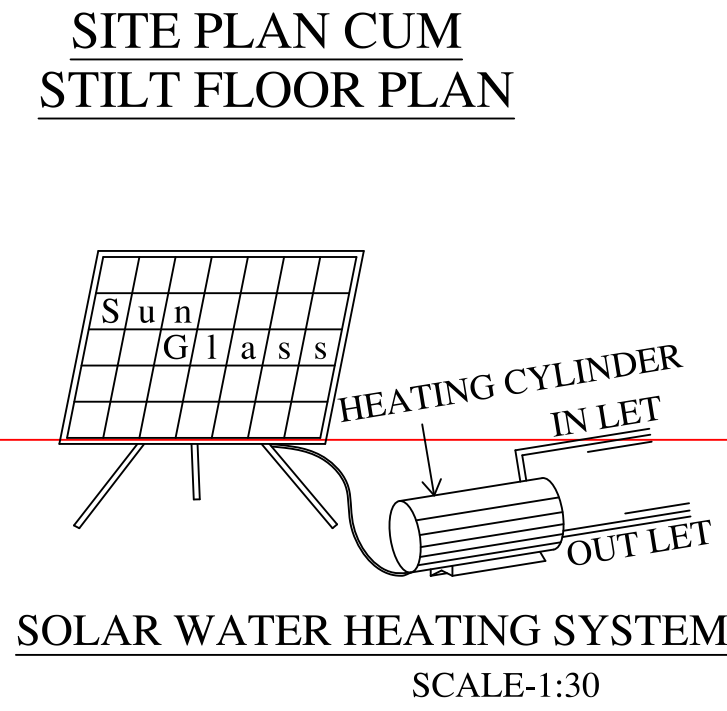


SOLAR WATER HEATING SYSTEM
SCALE:1:30

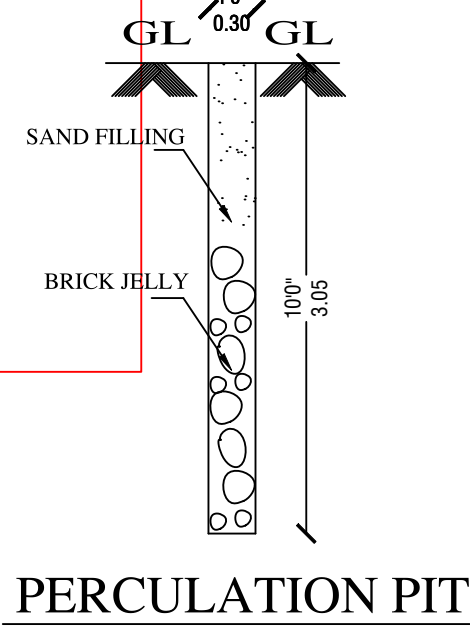


PERCOLATION PIT

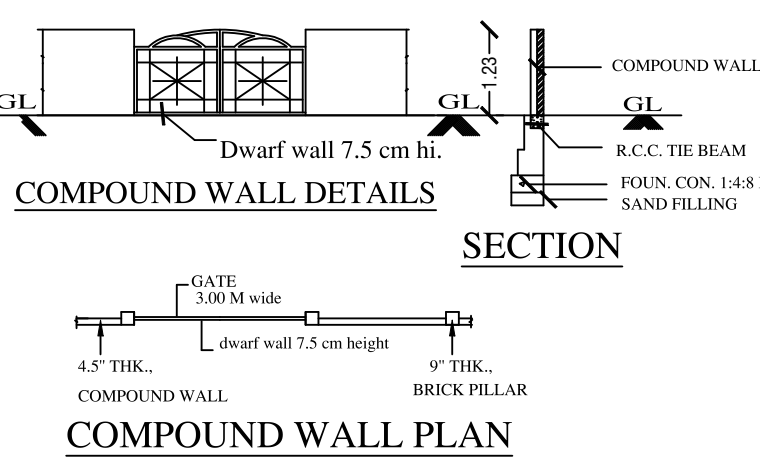

COMPOUND WALL PLAN

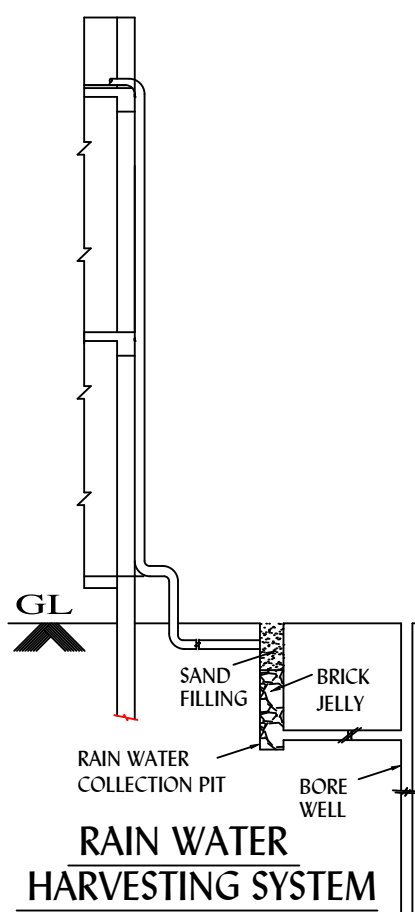

RAIN WATER
HARVESTING SYSTEM

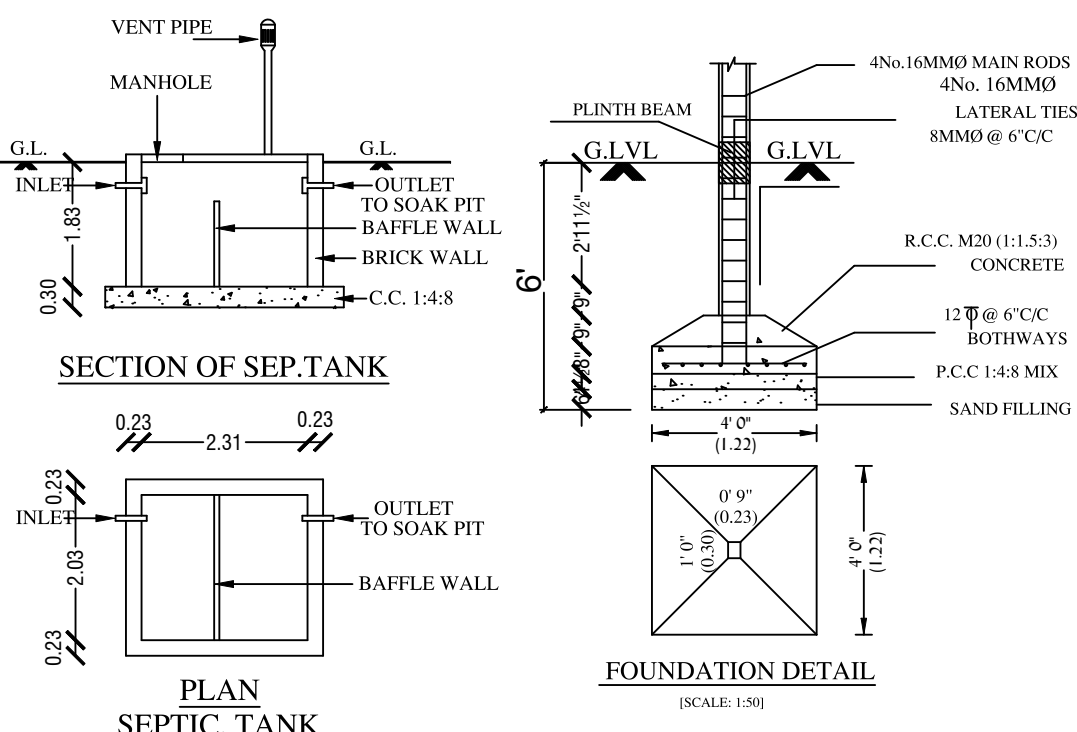

SECTION OF SEP. TANK

PLAN
SEPTIC. TANK

FOUNDATION DETAIL
(SCALE:1:30)

PLAN INFO
PLOT AREA M2=353.67
AS AT SITE= 352.56
FMB OR PLR= 350.00
AS PER DOCUMENT=353.67
PLOT NO=9 & 10
TALUK=SRIPERUMBUDUR
DISTRICT=KANCHEEPURAM
MECHANICAL PARKING=NO
AVG. PLOT DEPTH=21.49
AVG. PLOT WIDTH=16.46
AREA TYPE=OTHERS
ROAD WIDTH=9.00
ROAD LENGTH=250
SINGLE FAMILY BLDG=NO
CRZ=NO
SECURITY_ZONE=NO
ACCESS_WIDTH_M=250
WHETHER GOVT OR AIDED SCHOOL=NO
LAND USE_ZONE= COMMERCIAL
LEASEHOLD LAND=NO
BLOCK_1_B-SHOP_MEMBER_COUNT=4
BLOCK_1_B-PCO_MEMBER_COUNT=4
BLOCK_1_B-PCO_NON_RESIDENTIAL_MEMBER_COUNT=0
PROVISION FOR GREEN BUILDINGS AND SUSTAINABILITY=YES
FIRE PROTECTION AND FIRE SAFETY REQUIREMENTS=YES
RWHD_DECLARED=YES
BUILDING NEAR TO RIVER=NO
BUILDING NEAR MONUMENTS=NO
BUILDING NEAR GOVT BLDG=NO
NOC FOR CONSTRUCTION NEAR MONUMENT=NO
NOC_FIRE_DEPT=YES
JURISDICTION_TYPE=PANCHAYAT
SURVEY_NO=451/5 & 451/14
PATTa NO=1930 & 2035
OSR APPLICABLE=NO
OSR SURR BUYBACK RETAIN=NO
PREMIUM_FSI_REQUIRED=NO
IS_APPROVED_LAYOUT=NO
IS_SWIMMING_POOL_EXISTS=NO
IF_HERITAGE_TOWN_LESS THAN 1KM_RADIUS=NO

JOINERIES			SCALE: 1:100
MAIN DOOR	MD	1.00 X 2.13	
ARCH OPEN	A/O	0.91 X 2.13	
DOOR	D1	0.91 X 2.13	
DOOR	D2	0.76 X 2.13	
WINDOW	W	1.52 X 1.22	
VENTILATOR	V	0.76 X 0.76	
JOLLY	J	1.22 X 1.22	

COLOUR INDEX	STAIRCASE
PROPOSED	
EXG.ROAD	
SITE BOUNDARY	

EXTENT	IN	SQFTS	SQMTS
PLOT AREA (AS PER DOC.)		3807.00	353.67
PLOT AREA (AS PER PATTa.)		3767.40	350.00
PLINTH AREA OF F.FLOOR (COM.)		1999.74	185.78
TOTAL AREA		1999.74	185.78
F.S.I		0.57	
COVERAGE		57.12%	
NON-FSI AREA			
PLINTH AREA OF STILT.FLOOR		1999.74	185.78
HEAD ROOM & LMR AREA		316.24	29.38

S. S. Sakthivel
S. Malathi

OWNER

Cell No. 94442 50437
R. GANESAN, B.Tech.,
Registered Engineer
CMDA: RE/GR-II/19/03/007
Structural Engineer
Tambaram City Municipal Corporation
Maraimalai Nagar Municipality
Nandhivaram - Guduvanchery Municipality
Kundrathur Municipality
Royal Planners
No. 29/6, Phoenix Towers, Venkatesan Street,
West Tambaram, Chennai - 600 045.
Phone: 044 - 2226 4757, 044 - 2226 4216

Eight ways to know a piece of land before you pay for it.

This report covers one part of the picture. These cover the rest, drawn from the same government records, for any property in Tamil Nadu.

LandLens One

Ask anything about a property and get an answer grounded in live government records, with the sources shown.

[/landlens/one](#)



Verify My Land

Every record check run on one property and returned as a single report.

[/landlens/verify-my-land](#)



Legal Opinion

An advocate's written opinion on the title, built on the records we pull for it.

[/landlens](#)



One Map

Every layer on one map: the parcel, its boundary, zoning, water bodies and what sits around it.

[/landlens/one/map](#)



PriceMap

What land actually changed hands for around this plot, taken from the registered deeds.

[/landlens/pricemap](#)



Build Scope

What you are allowed to build here: floor space, height, coverage and setbacks.

[/landlens/build-scope](#)



Property Tracker

Watch a property and hear about it when something new is registered against it.

[/landlens/property-tracker](#)



Deal Room

Run the transaction in one place: documents, stamping, signatures and the parties.

[/landlens/deal-room](#)



Twenty-four checks you can run yourself, at no cost.

Records and verification

The registers themselves, read for you.

Encumbrance Certificate

Patta and Chitta

Field Measurement Sketch

EC Analyzer

Bank charge check

Court case search

Seller background check

Approval check by survey

Value and duty

What it is worth and what it costs to register.

Guideline value by street

Guideline value by survey

Stamp duty and registration fees

Capital gains

Floor space index

Area unit converter

Zoning and land use

What the plan says can happen on this land.

Land use zone finder

CMDA land use check

Coastal regulation zone

Master plan check

Water bodies finder

Airport height clearance

Registers and directories

Who holds it, and which office keeps the record.

Find your registering office

Temple property check

Waqf property check

RERA register



Every free tool
/tools



Services we run
for you
/services



The LandLens
suite
/landlens/one



Every claim in this document traces back to a government record.

Legal opinions, due diligence and title verification

Building plan, layout and sub-division approvals

Completion and occupancy certificates, regularisation

Escrow, negotiation and NRI property management

Land survey, soil testing, architecture and construction

Verified RealEstate
3/350/2 Mettukuppam,
OMR Thoraipakkam,
Chennai 600 097, India
hello@verified.realestate
+91 9996 12 9996

Prepared from the registers named on the page each finding sits on. Where a register could not be read, this document says so in its place rather than leaving the gap to be read as a clean result.

