

PP

APPROVAL RECORD

Planning Permission

Kancheepuram district, Tamil Nadu

APPROVAL TYPE

Building Plan

ISSUING AUTHORITY


DTCP

The approval as the planning authority issued it, reproduced in full behind this page.

An approval speaks to what was sanctioned, not to what was built. Completion is a separate record.

PLAN SHOWING THE PROPOSED CONSTRUCTION OF G.I SHEET ROOF INDUSTRIAL BUILDING (ORANGE CATEGORY) IN Re.S.F. Nos: 158/7,8,9,10,11,12,13,14,15 AT MAMBAKKAM VILLAGE, SRIPERUMUDAR TALUK, KANCHEEPURAM DISTRICT.

Applicant : S.PRABHU

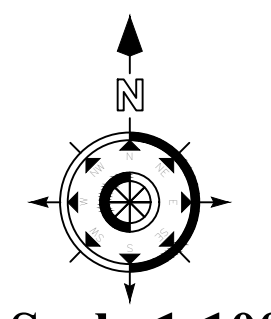SITE AREA DETAILS	AREA IN Sq.m	
AS PER DOCUMENT	7000.00	
AS PER PATTA	7000.00	

CATEGORY- ORANGE
Annexure VI [See rule 36] List of Orange Category Industries
S.no:6 code 2006 Flakes from rejected PET bottle
S.no:40 code 2040 Industries engaged in recycling
S.no:41 code 2041 Industries engaged in recycling
S.no:60 code 2060 Reprocessing of waste plastic including PVC

OPEN SPACE RESERVATION:
OSR AREA : 705.00 Sq.m. 10.07%

BUILDING FLOOR WISE BREAKUP DETAILS			
FLOOR NAME (GROUND FLOOR)		FSI Area in Sqmt	Non FSI Area in Sqmt
BLOCK - A	GROUND FLOOR	936.46	-
	SEWAGE WASTE PLANT	-	1.51
	SEWAGE TREATMENT PLANT	-	1.51
	RAINWATER HARVESTING	-	1.51
Total		936.46	4.53

FSI - $\frac{940.99}{7000.00} = 0.13 < 1.50$

S.No	Parking Area Description	AREA (Sq.m)	REQUIRED	PROVIDED
1	One Car Space for every 200 Sq.m of Office Floor Area (3 Car Parking + 2 EV Car Parking + 2 PH Parking)	260.00	02	07
2	One Two Wheeler Space for every 75 Sq.m of Workshop Floor Area (15 Two Wheeler Parking + 8 EV Two Wheeler Parking)	936.46	14	247
3	One Cycle Space for every 75 Sq.m of Workshop Floor Area	936.46	14	227


JOINERY DETAILS:-	IN FEET	IN METRE	COLOUR INDEX
RS ROLLING SHUTTER	10'0" X 8'-0"	3.35 X 2.44	SITE BOUNDARY
D1 DOOR	2'-6" X 7'-0"	0.76 X 2.13	PROPOSED BUILDING
W WINDOW	6'-0" X 5'-0"	1.83 X 1.52	EXISTING ROAD
V VENTILATOR	6'-0" X 2'-0"	1.83 X 0.61	DRIVEWAY
VI VENTILATOR	3'-0" X 2'-0"	0.91 X 0.61	

WORKERS DETAILS:				
NO OF LABOUR WORKERS		- 10 PERSONS		
S.NO	MACHINERY DETAILS	HP PER MACHINE	QTY	TOTAL HP
1	Shredding machine	150HP	1	150 HP
TOTAL HP				150.00 HP




APPLICANT

 E. M.P. SURESHKUMAR M.E REG. STRUCTURAL ENGINEER GRADE I 08/2025/RSE Gr-I/EDTCP (Renewal) Cell: 99443 60702	 E. G. SATHYASEELAN, B.E.LBS. Registered Engineer Grade - II RE/Gr-II/004/Karur PS CONSTRUCTION, Cell : 63831 38907.
REGISTERED STRUCTURAL ENGINEER	REGISTERED ENGINEER

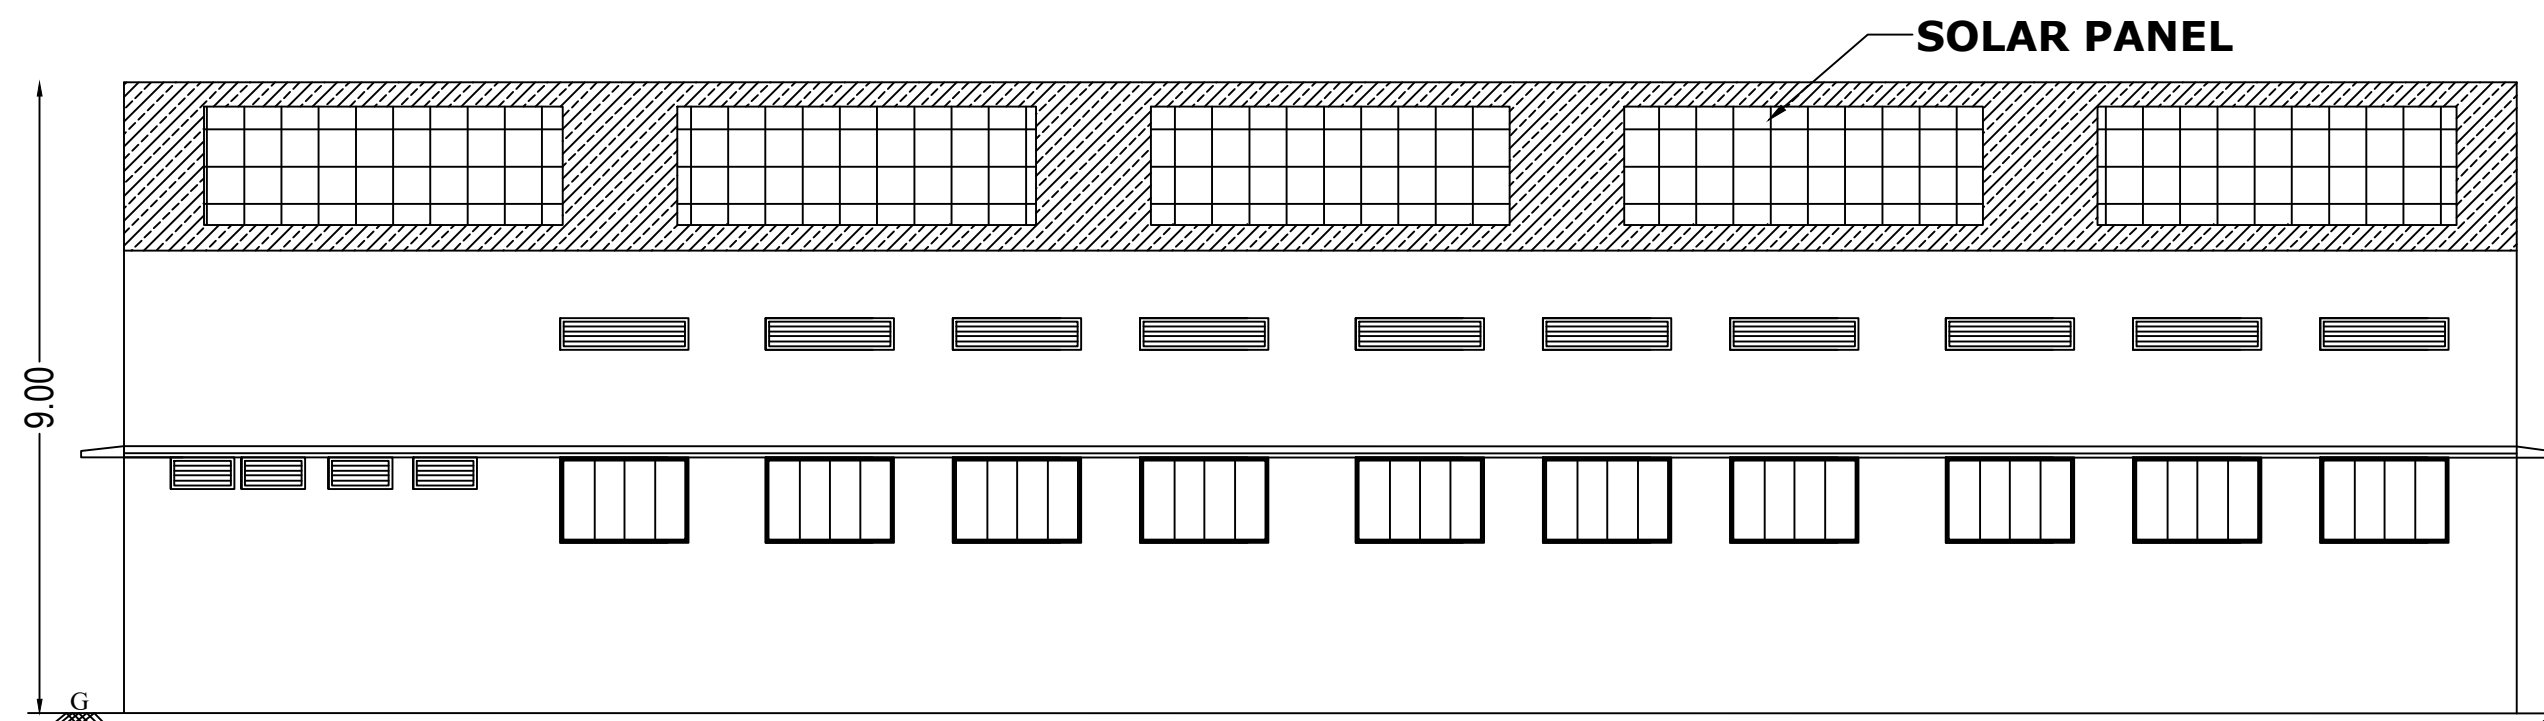


ELEVATION
BLOCK - A


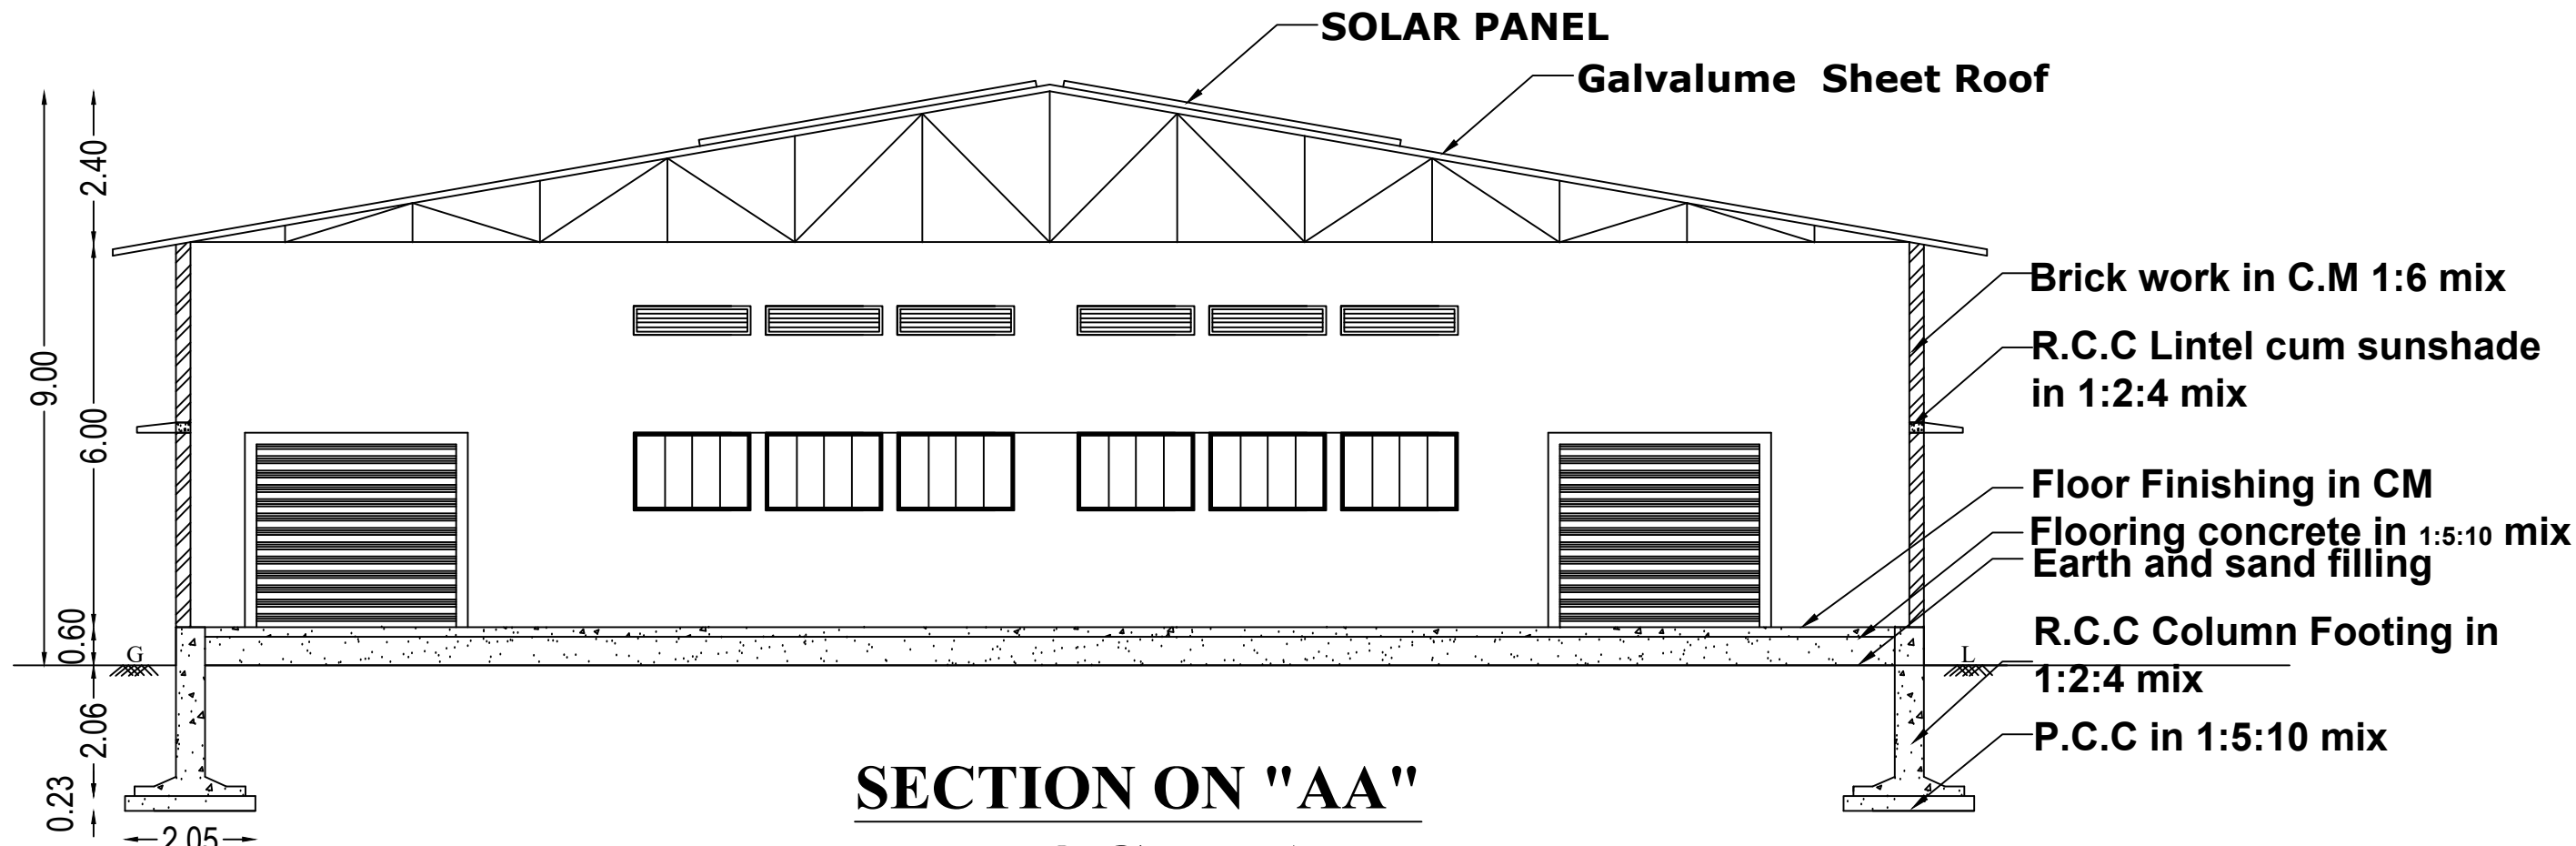


SECTION ON "AA"
BLOCK - A

DISTRICT TOWN AND COUNTRY PLANNING OFFICE
KANCHIPURAM DISTRICT.
FILE NO: SWP / BPA / 873477 / 2026
BUILDING APPROVAL NUMBERED AS
SWO / B.P (Industry) /D.D.T.C.P (KPM) NO: 120/2026

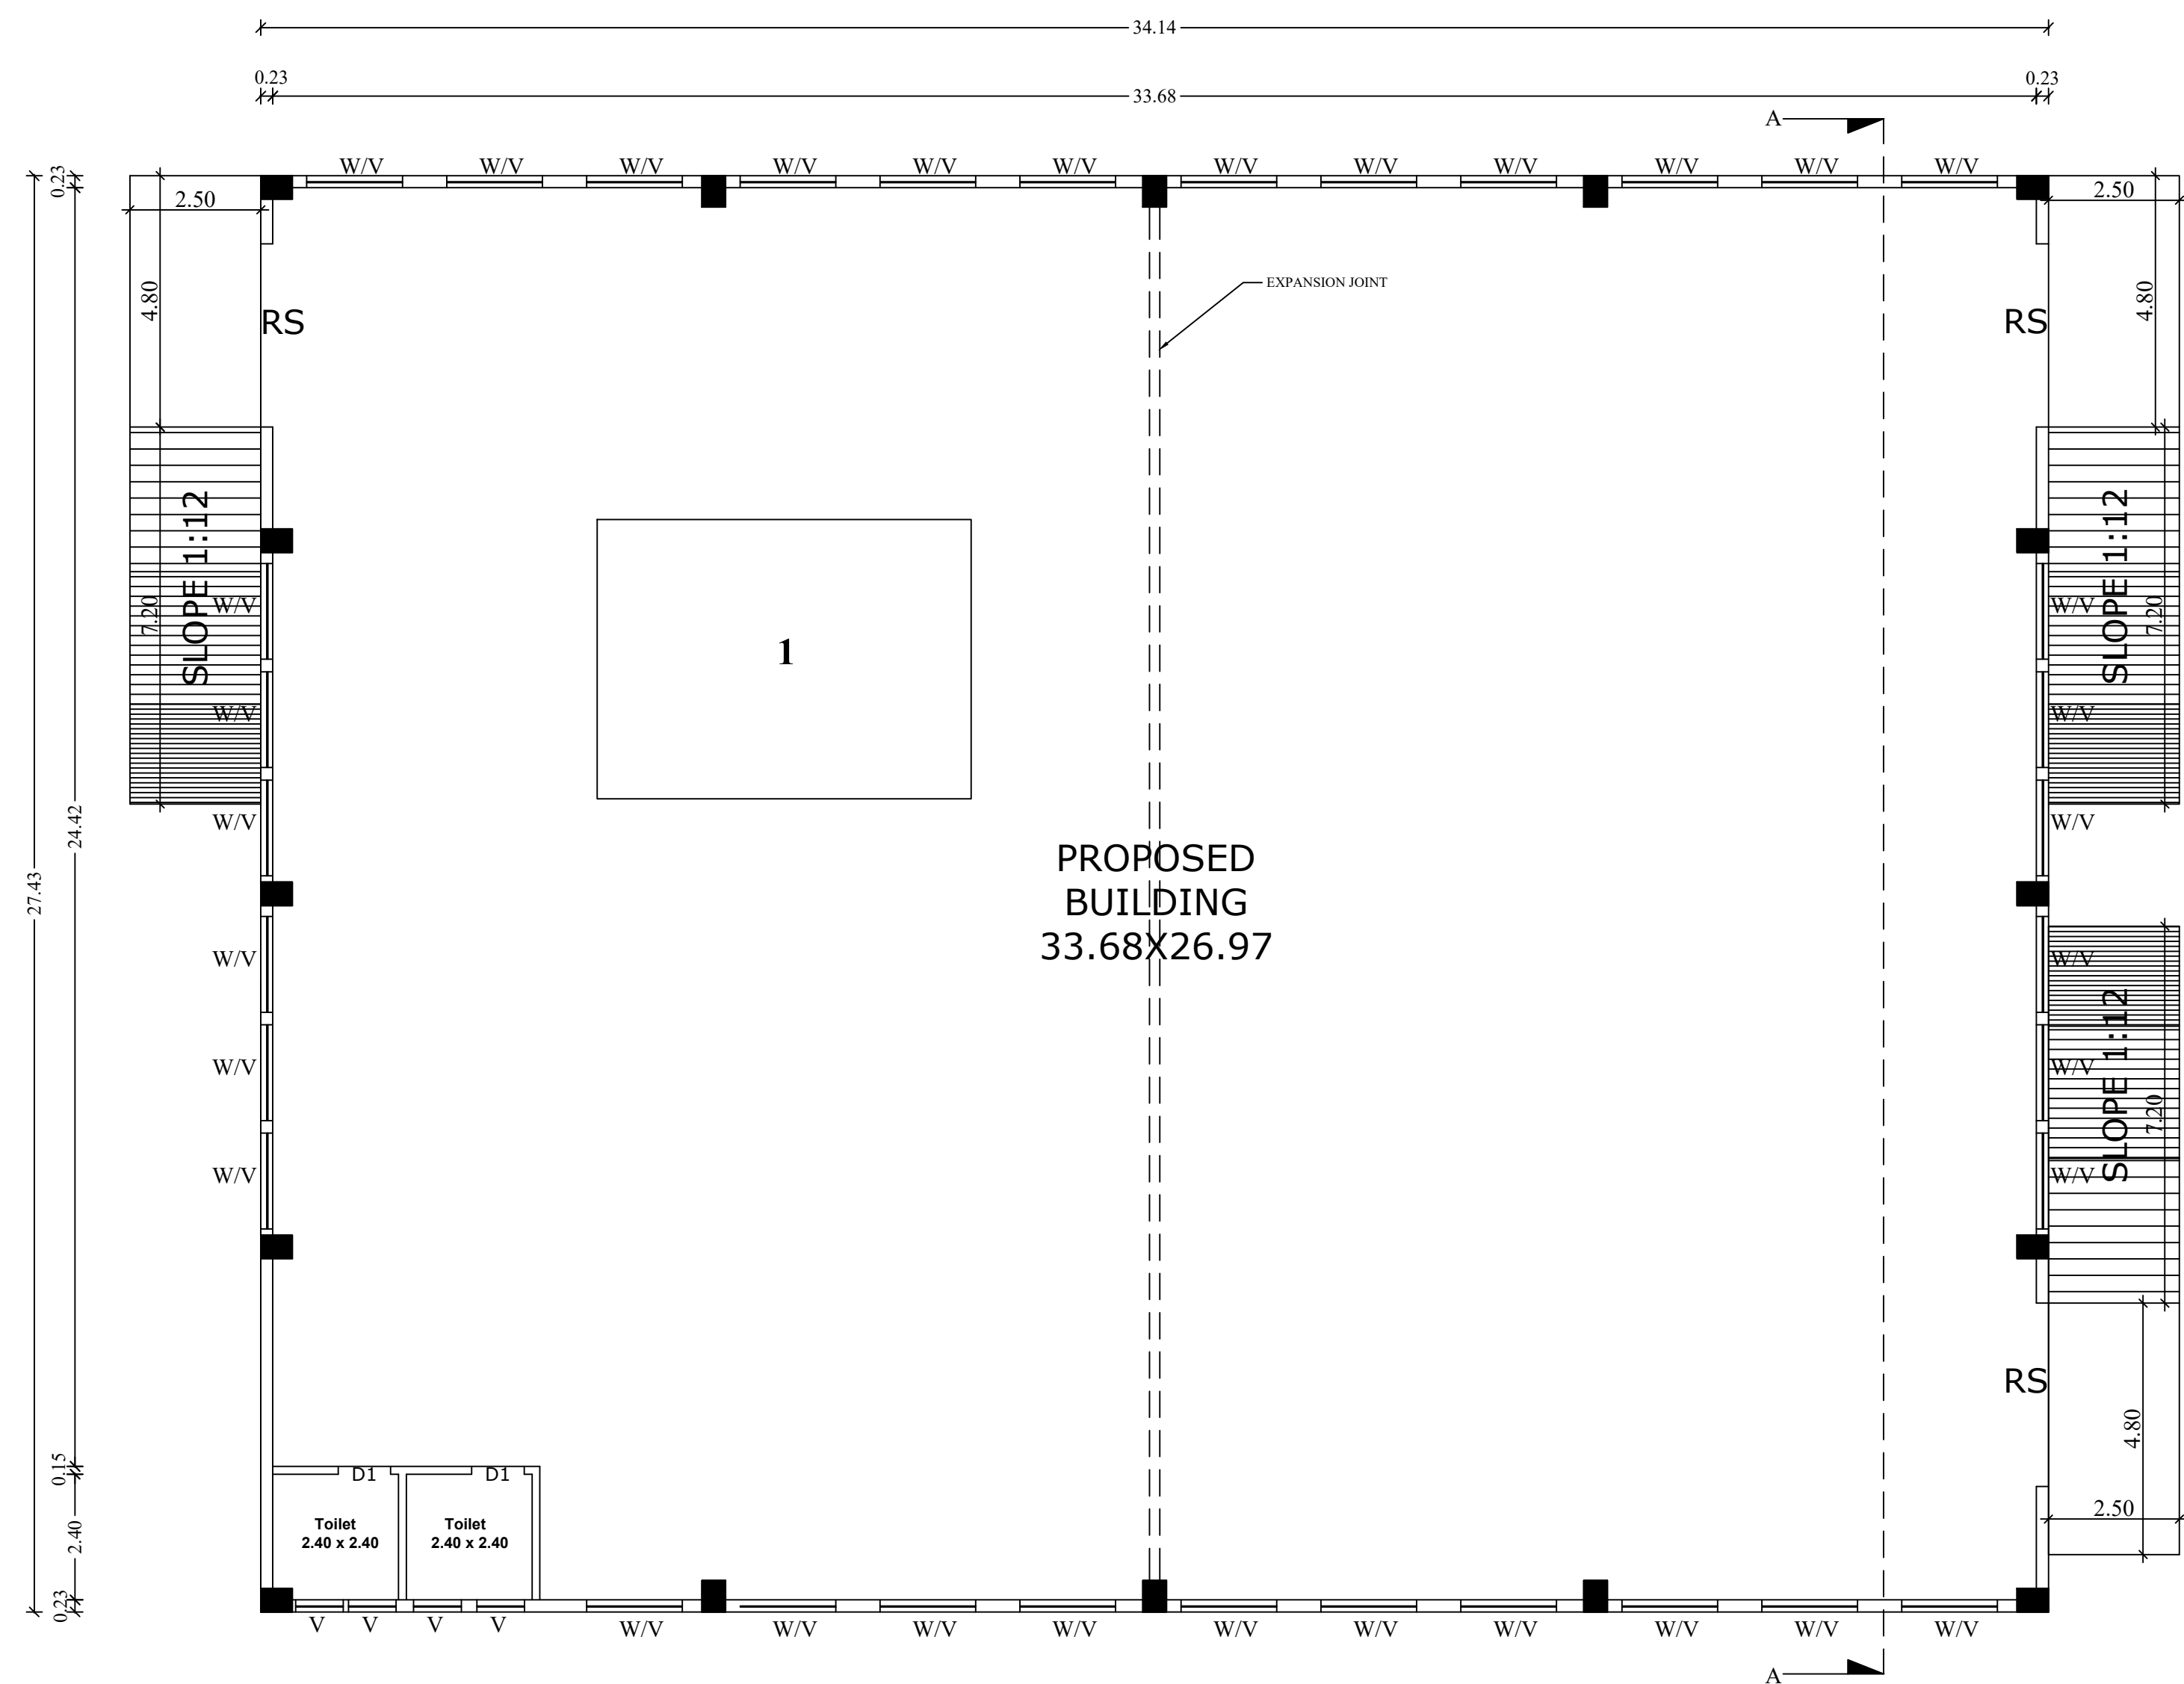

GROUND FLOOR PLAN
BLOCK - A

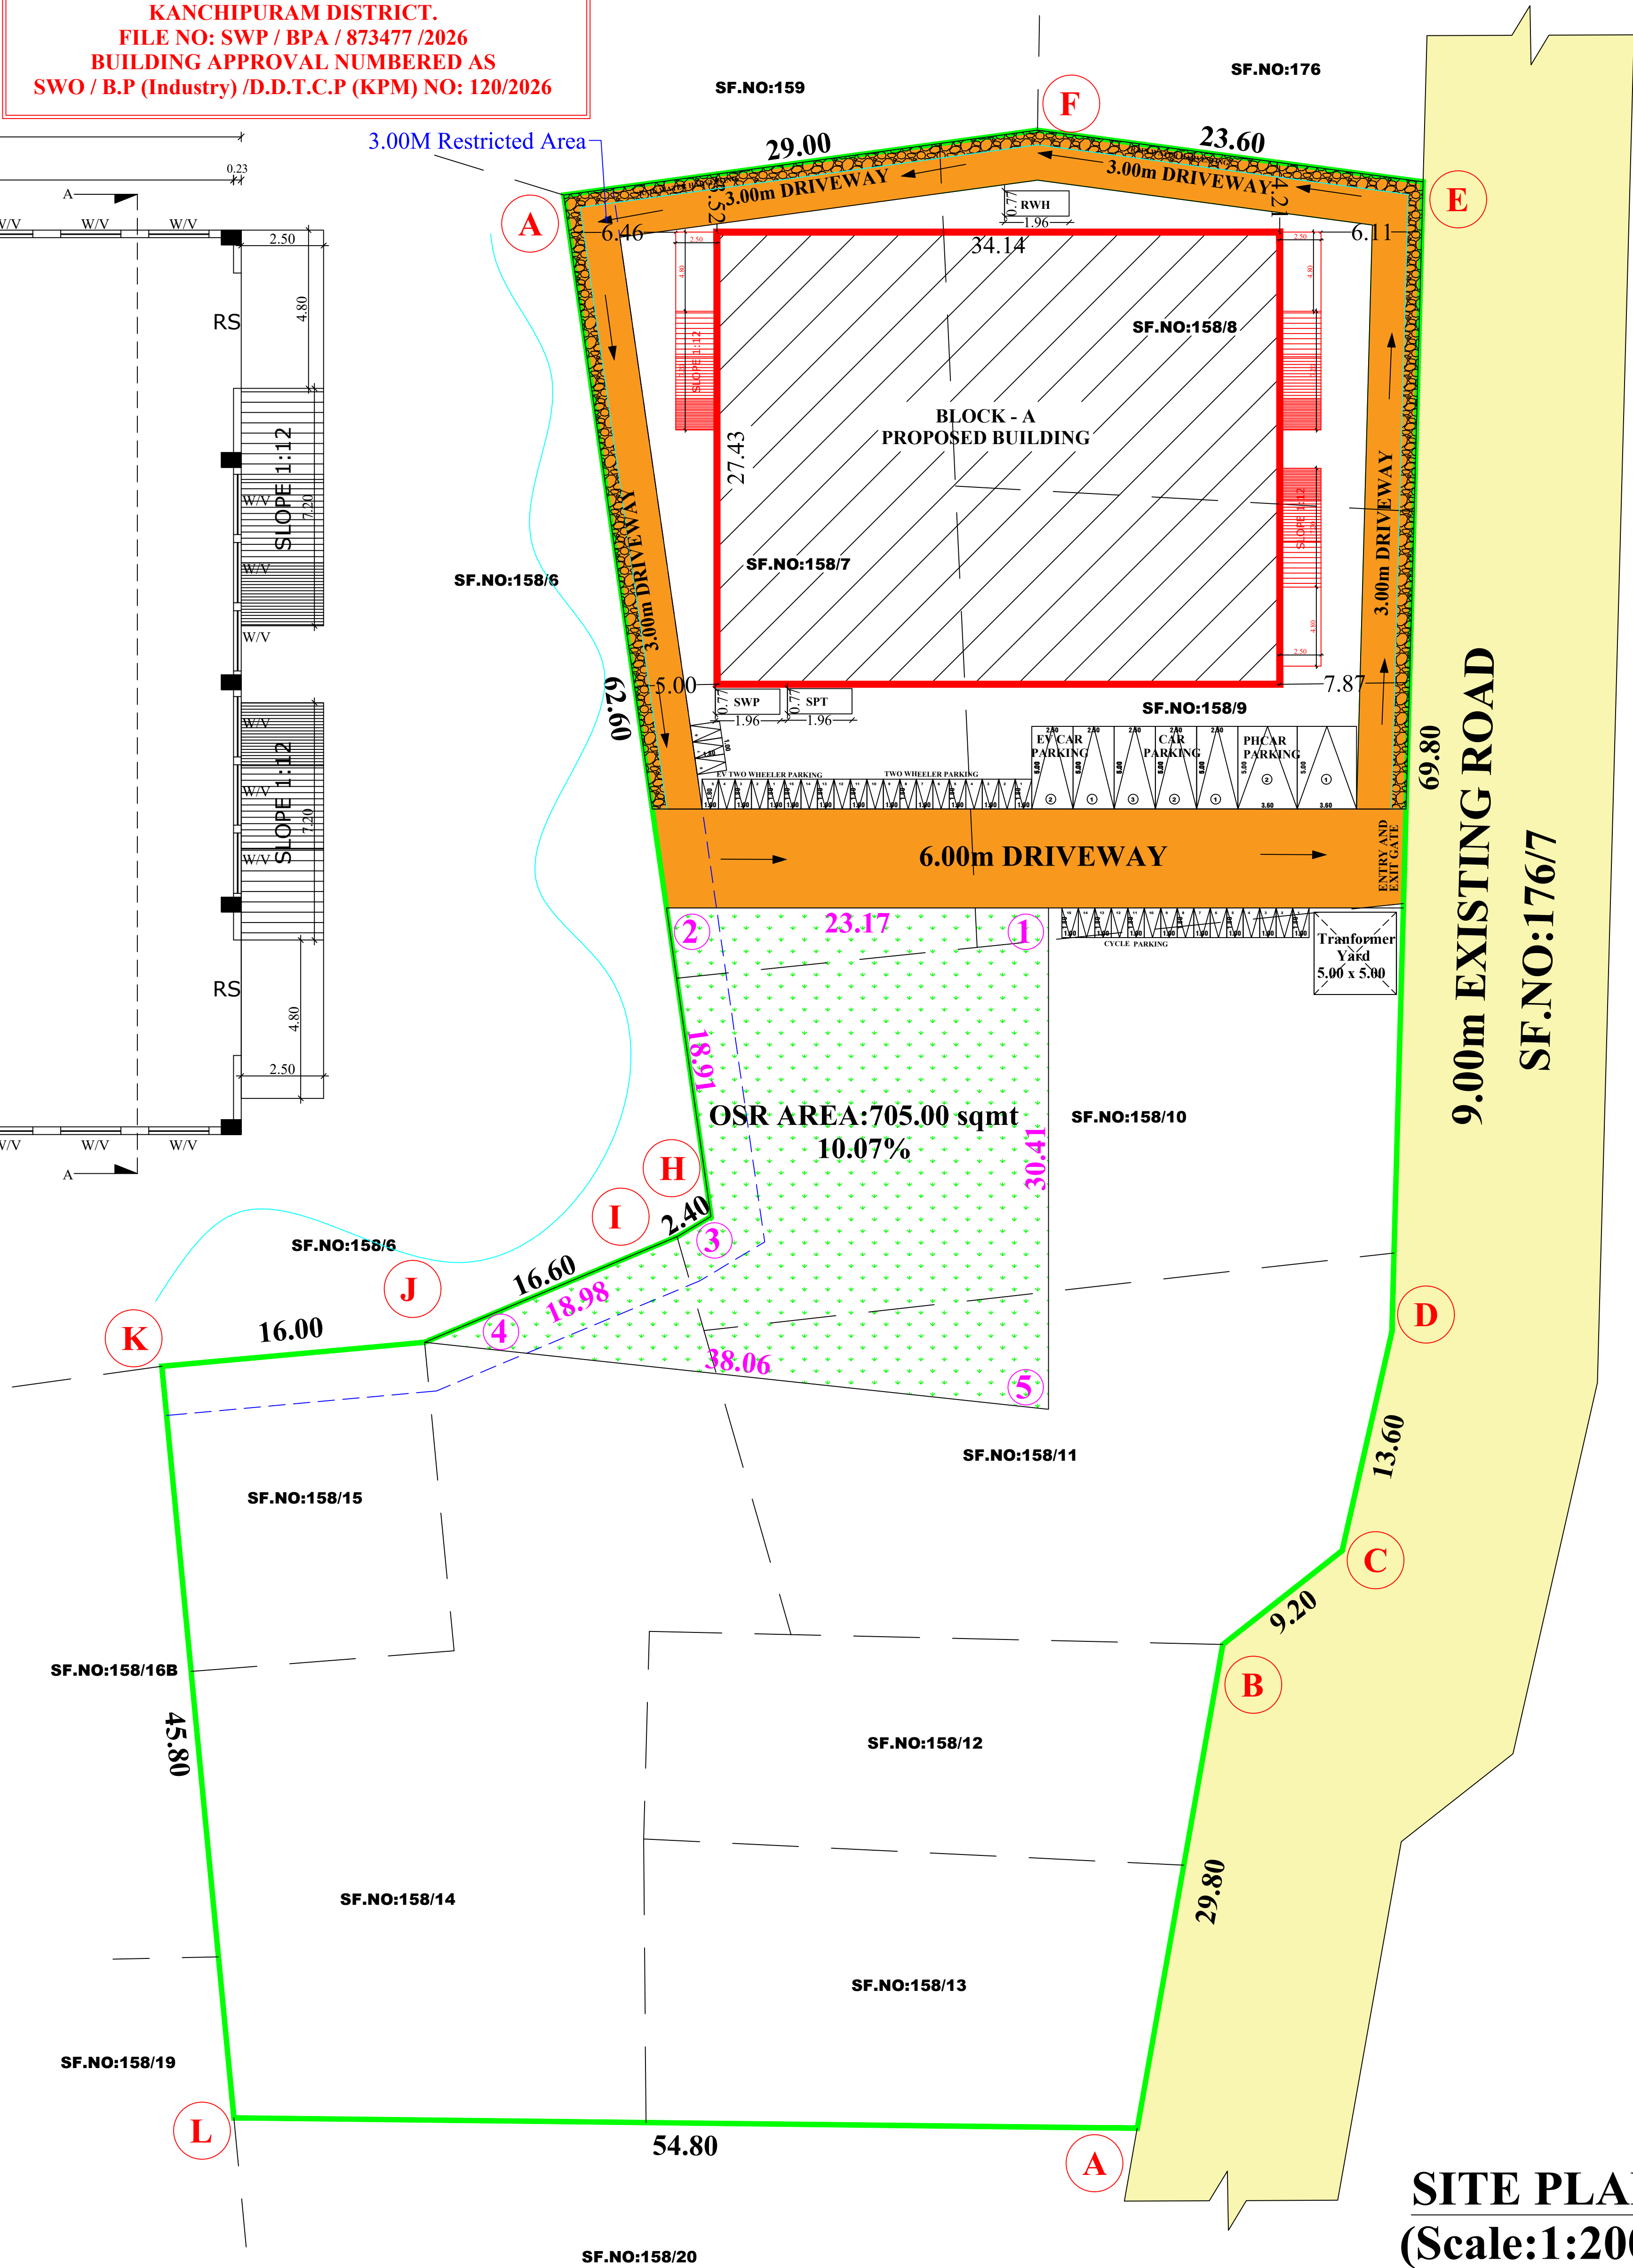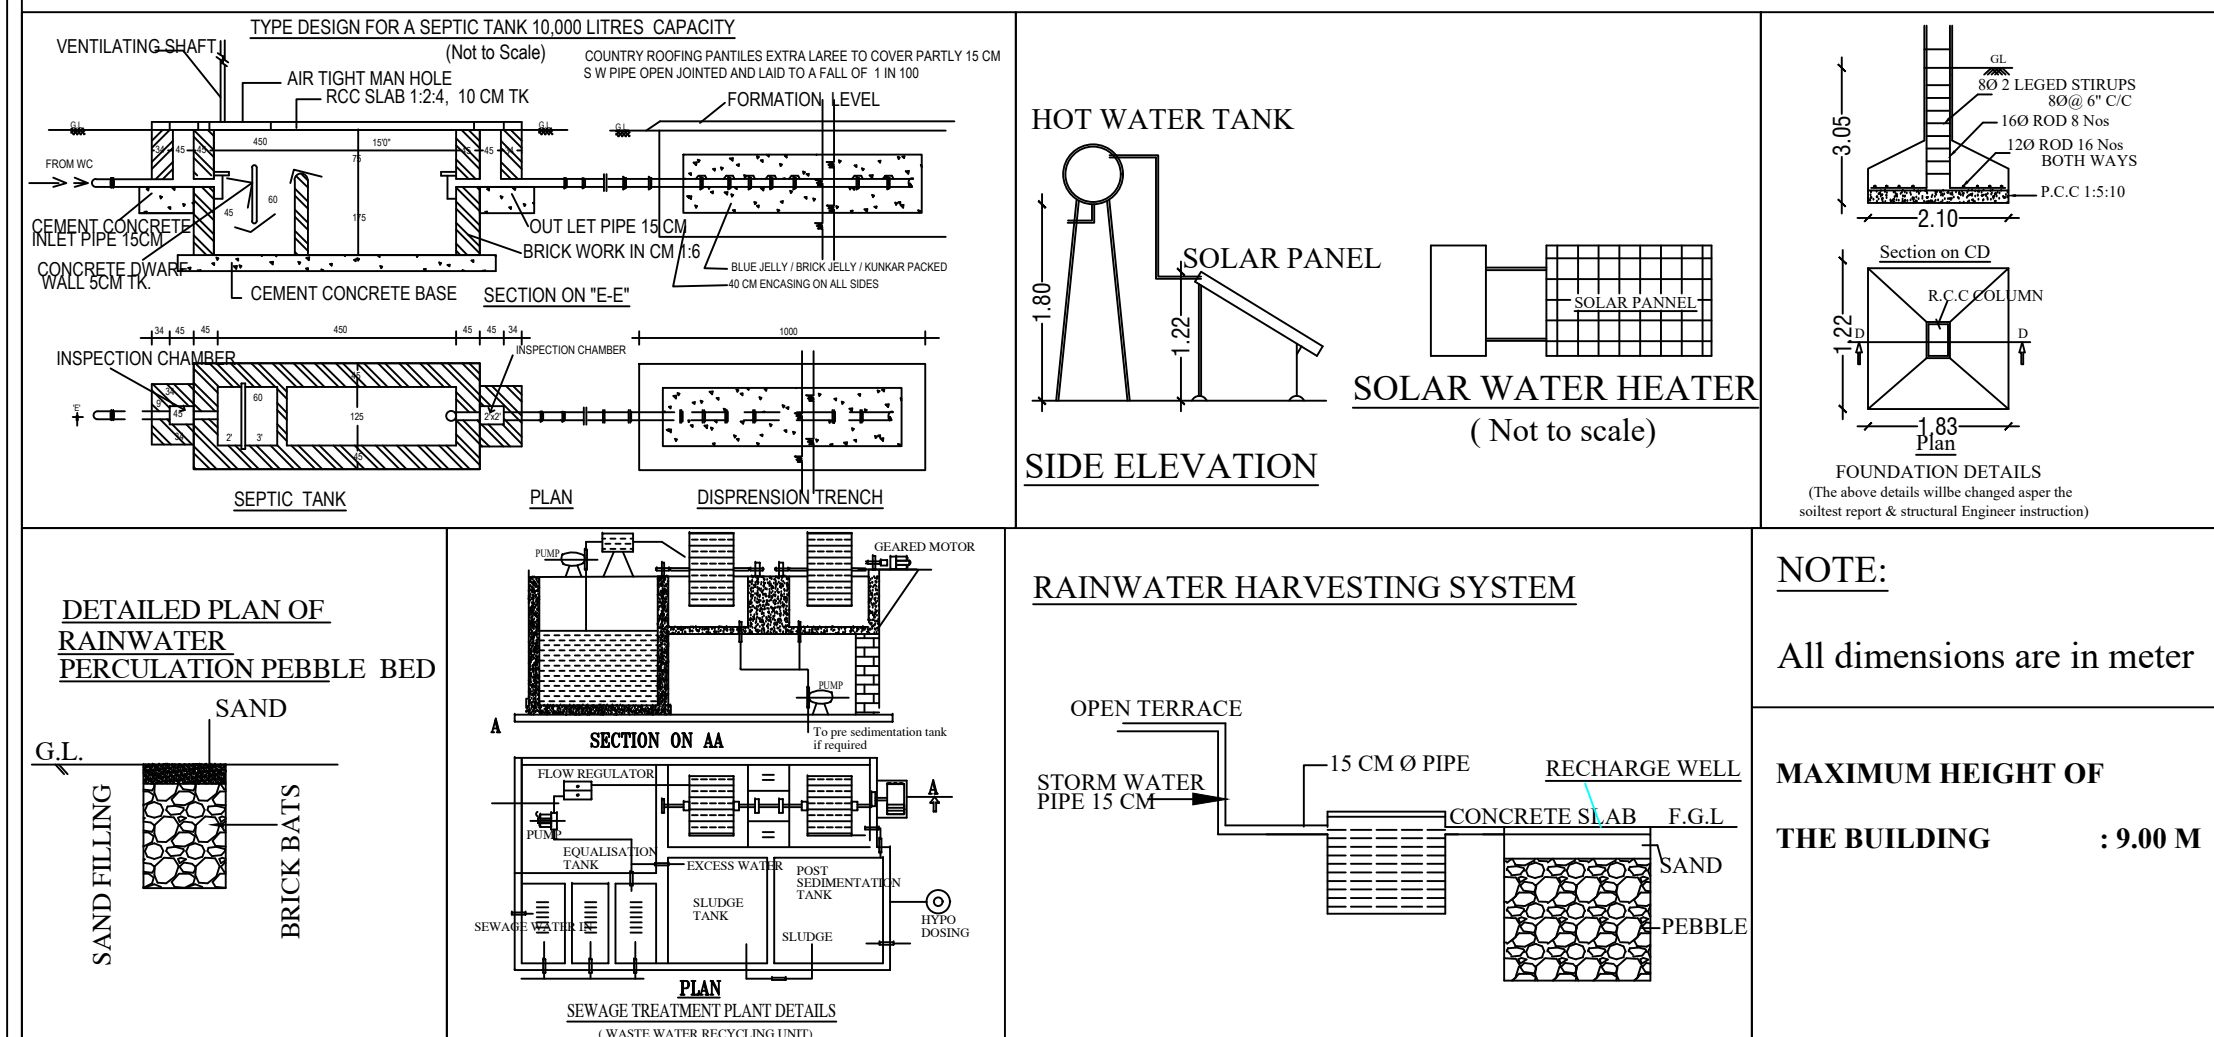

SITE PLAN
(Scale:1:200)

Eight ways to know a piece of land before you pay for it.

This report covers one part of the picture. These cover the rest, drawn from the same government records, for any property in Tamil Nadu.

LandLens One

Ask anything about a property and get an answer grounded in live government records, with the sources shown.

[/landlens/one](#)



Verify My Land

Every record check run on one property and returned as a single report.

[/landlens/verify-my-land](#)



Legal Opinion

An advocate's written opinion on the title, built on the records we pull for it.

[/landlens](#)



One Map

Every layer on one map: the parcel, its boundary, zoning, water bodies and what sits around it.

[/landlens/one/map](#)



PriceMap

What land actually changed hands for around this plot, taken from the registered deeds.

[/landlens/pricemap](#)



Build Scope

What you are allowed to build here: floor space, height, coverage and setbacks.

[/landlens/build-scope](#)



Property Tracker

Watch a property and hear about it when something new is registered against it.

[/landlens/property-tracker](#)



Deal Room

Run the transaction in one place: documents, stamping, signatures and the parties.

[/landlens/deal-room](#)



Twenty-four checks you can run yourself, at no cost.

Records and verification

The registers themselves, read for you.

Encumbrance Certificate

Patta and Chitta

Field Measurement Sketch

EC Analyzer

Bank charge check

Court case search

Seller background check

Approval check by survey

Value and duty

What it is worth and what it costs to register.

Guideline value by street

Guideline value by survey

Stamp duty and registration fees

Capital gains

Floor space index

Area unit converter

Zoning and land use

What the plan says can happen on this land.

Land use zone finder

CMDA land use check

Coastal regulation zone

Master plan check

Water bodies finder

Airport height clearance

Registers and directories

Who holds it, and which office keeps the record.

Find your registering office

Temple property check

Waqf property check

RERA register



Every free tool
/tools



Services we run
for you
/services



The LandLens
suite
/landlens/one



Every claim in this document traces back to a government record.

Legal opinions, due diligence and title verification

Building plan, layout and sub-division approvals

Completion and occupancy certificates, regularisation

Escrow, negotiation and NRI property management

Land survey, soil testing, architecture and construction

Verified RealEstate
3/350/2 Mettukuppam,
OMR Thoraipakkam,
Chennai 600 097, India
hello@verified.realestate
+91 9996 12 9996

Prepared from the registers named on the page each finding sits on. Where a register could not be read, this document says so in its place rather than leaving the gap to be read as a clean result.

