

PP

APPROVAL RECORD

Planning Permission


Kanniyakumari
Kanniyakumari district, Tamil Nadu

APPROVAL TYPE
Building Plan


ISSUING AUTHORITY
DTCP

The approval as the planning authority issued it, reproduced in full behind this page.


An approval speaks to what was sanctioned, not to what was built. Completion is a separate record.

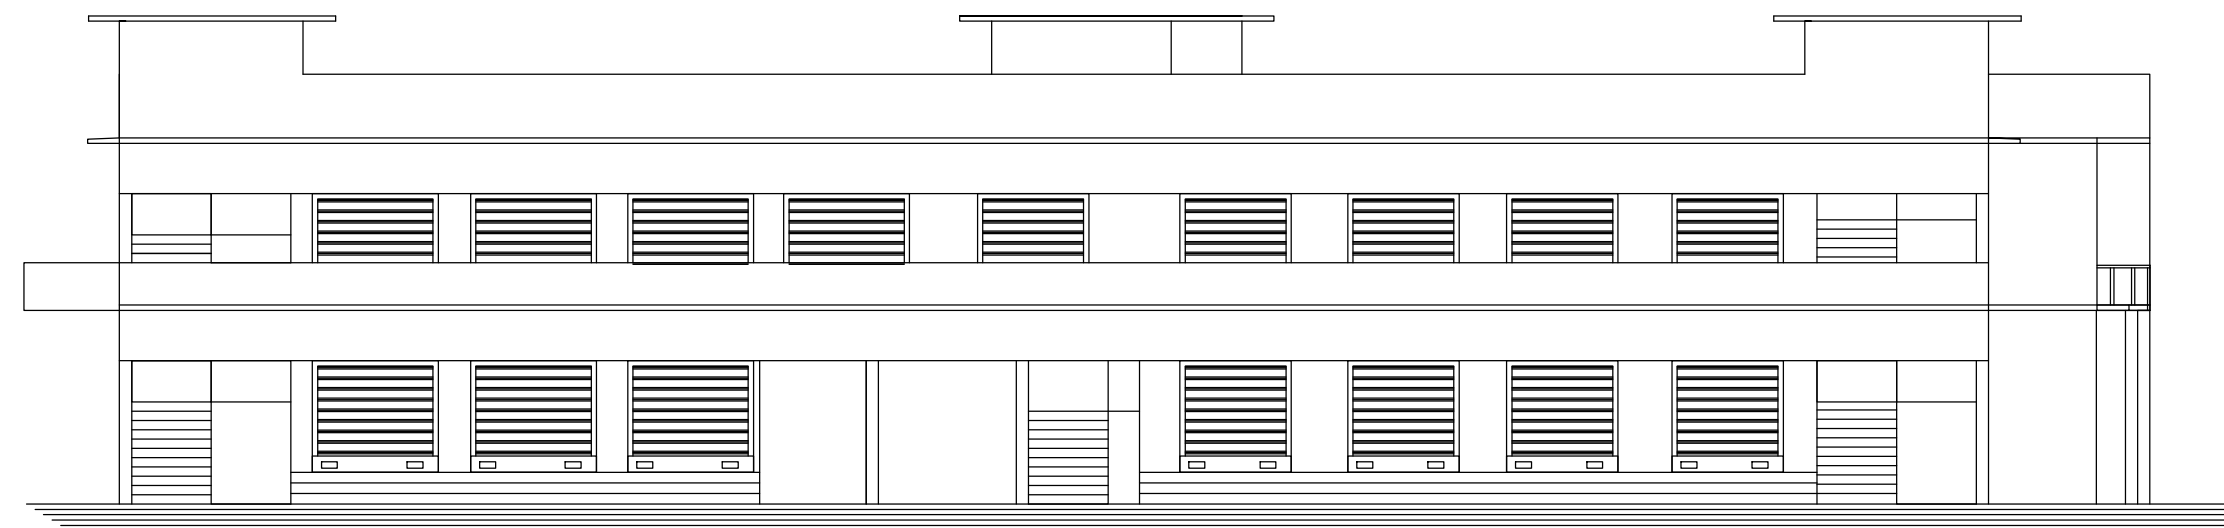


FRONT ELEVATION

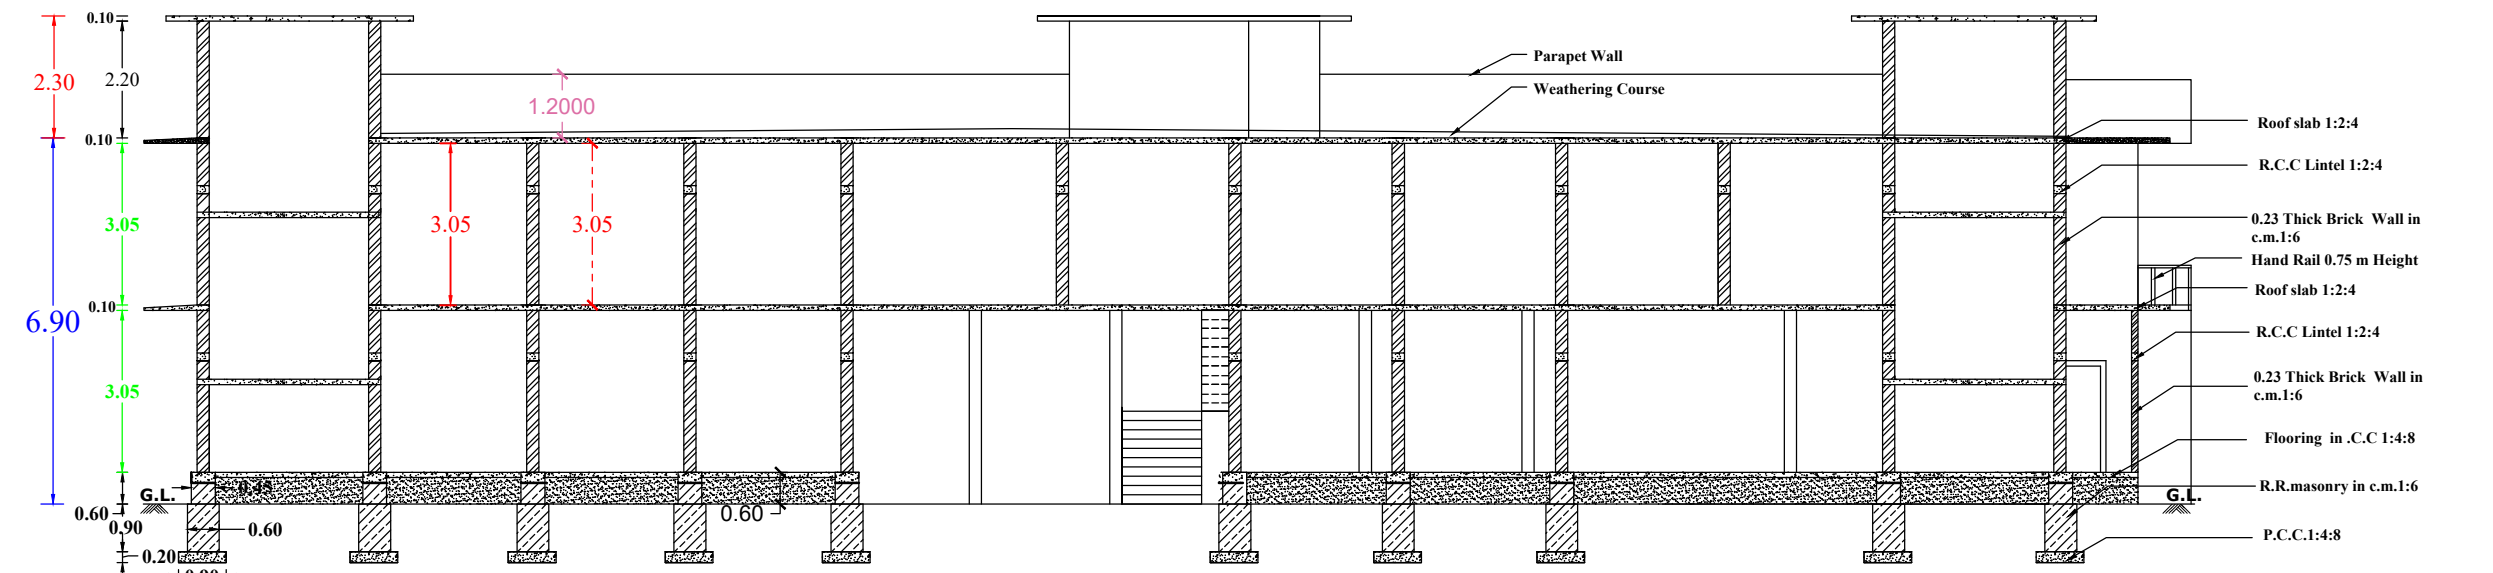


SECTION ON AB

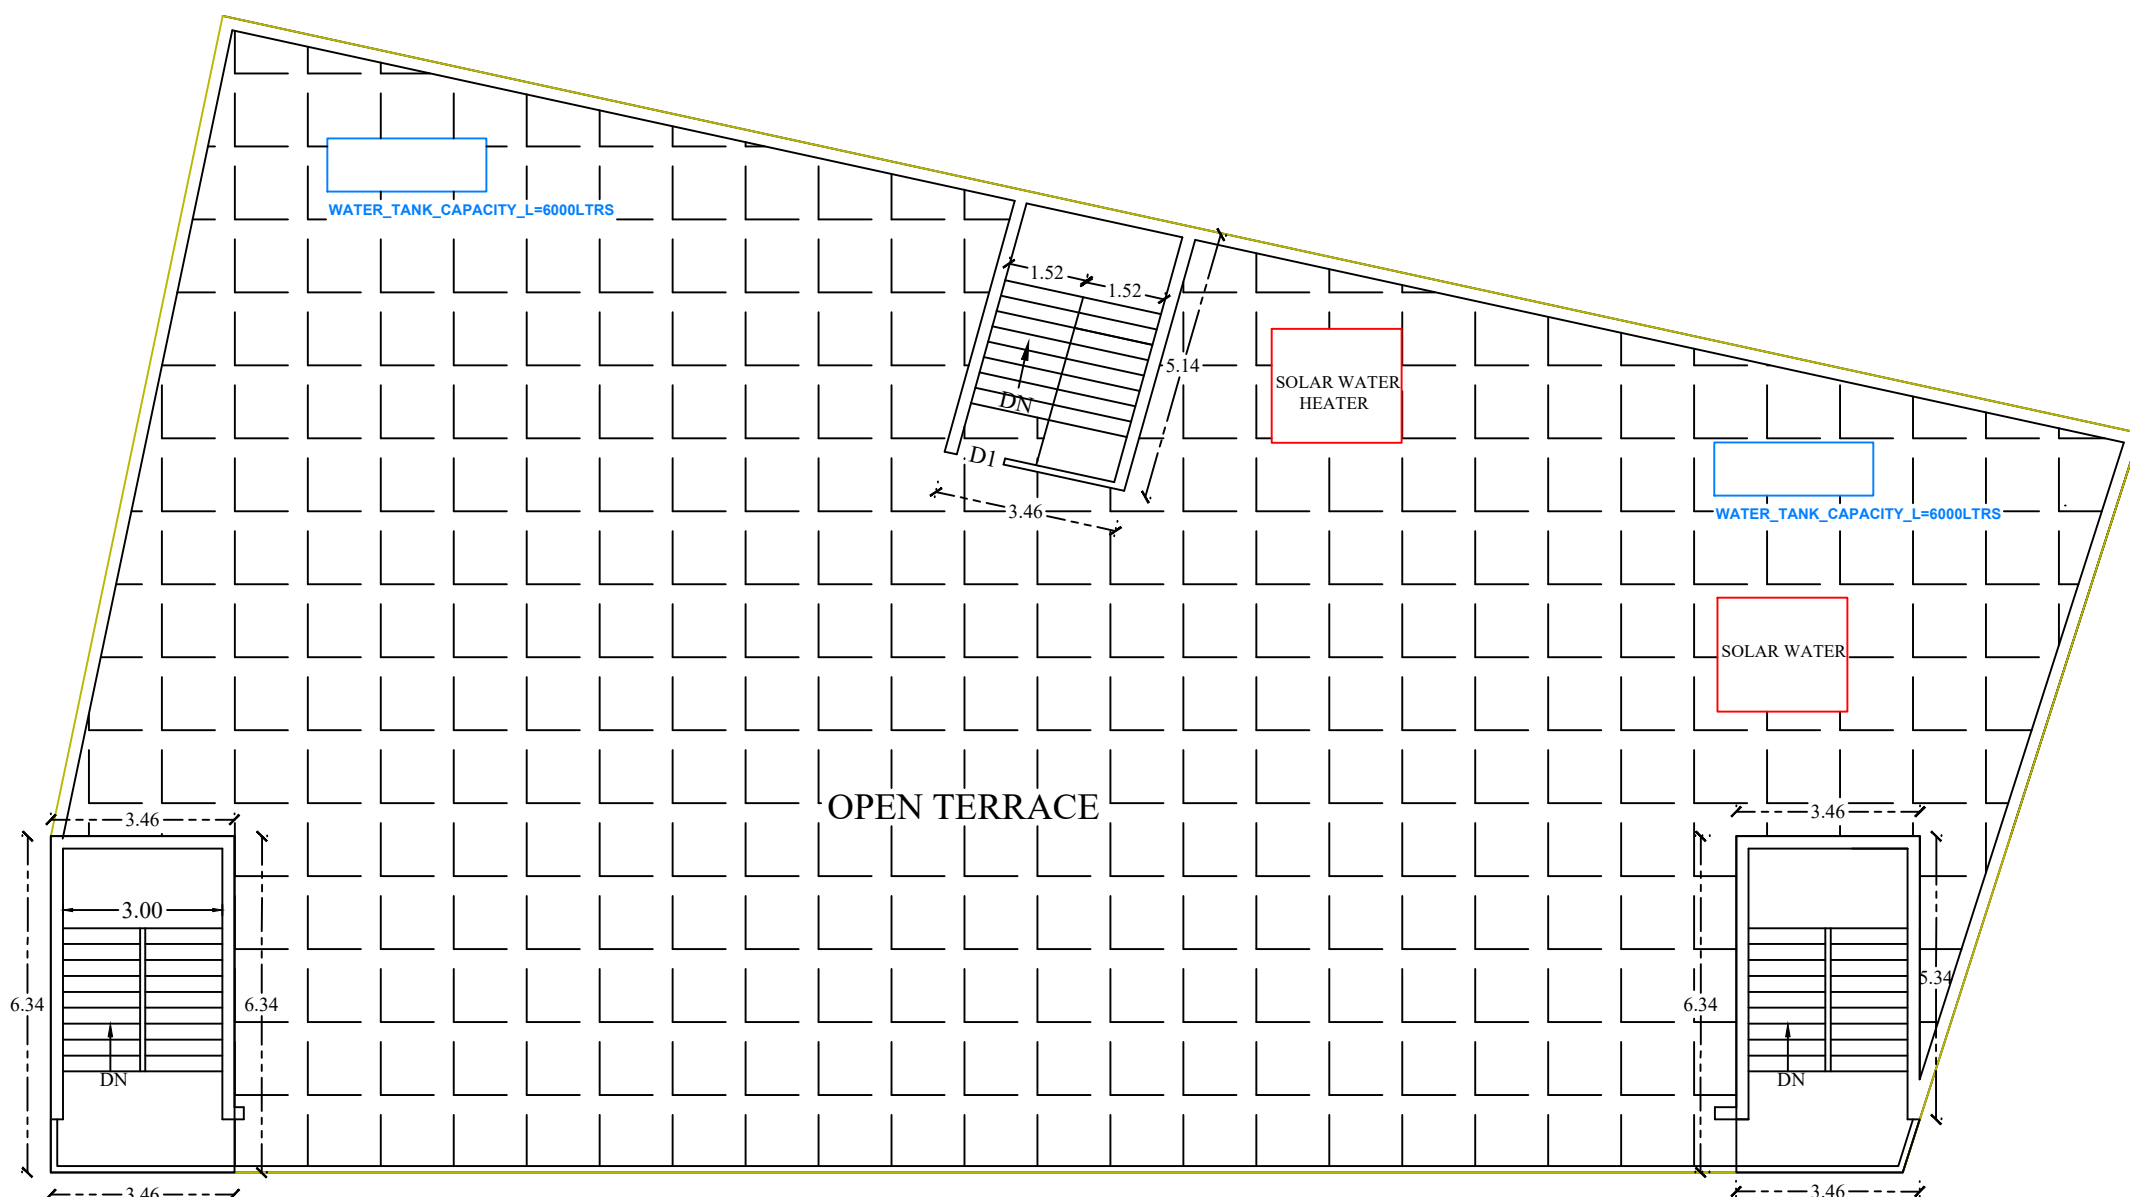


TERRACE FLOOR PLAN

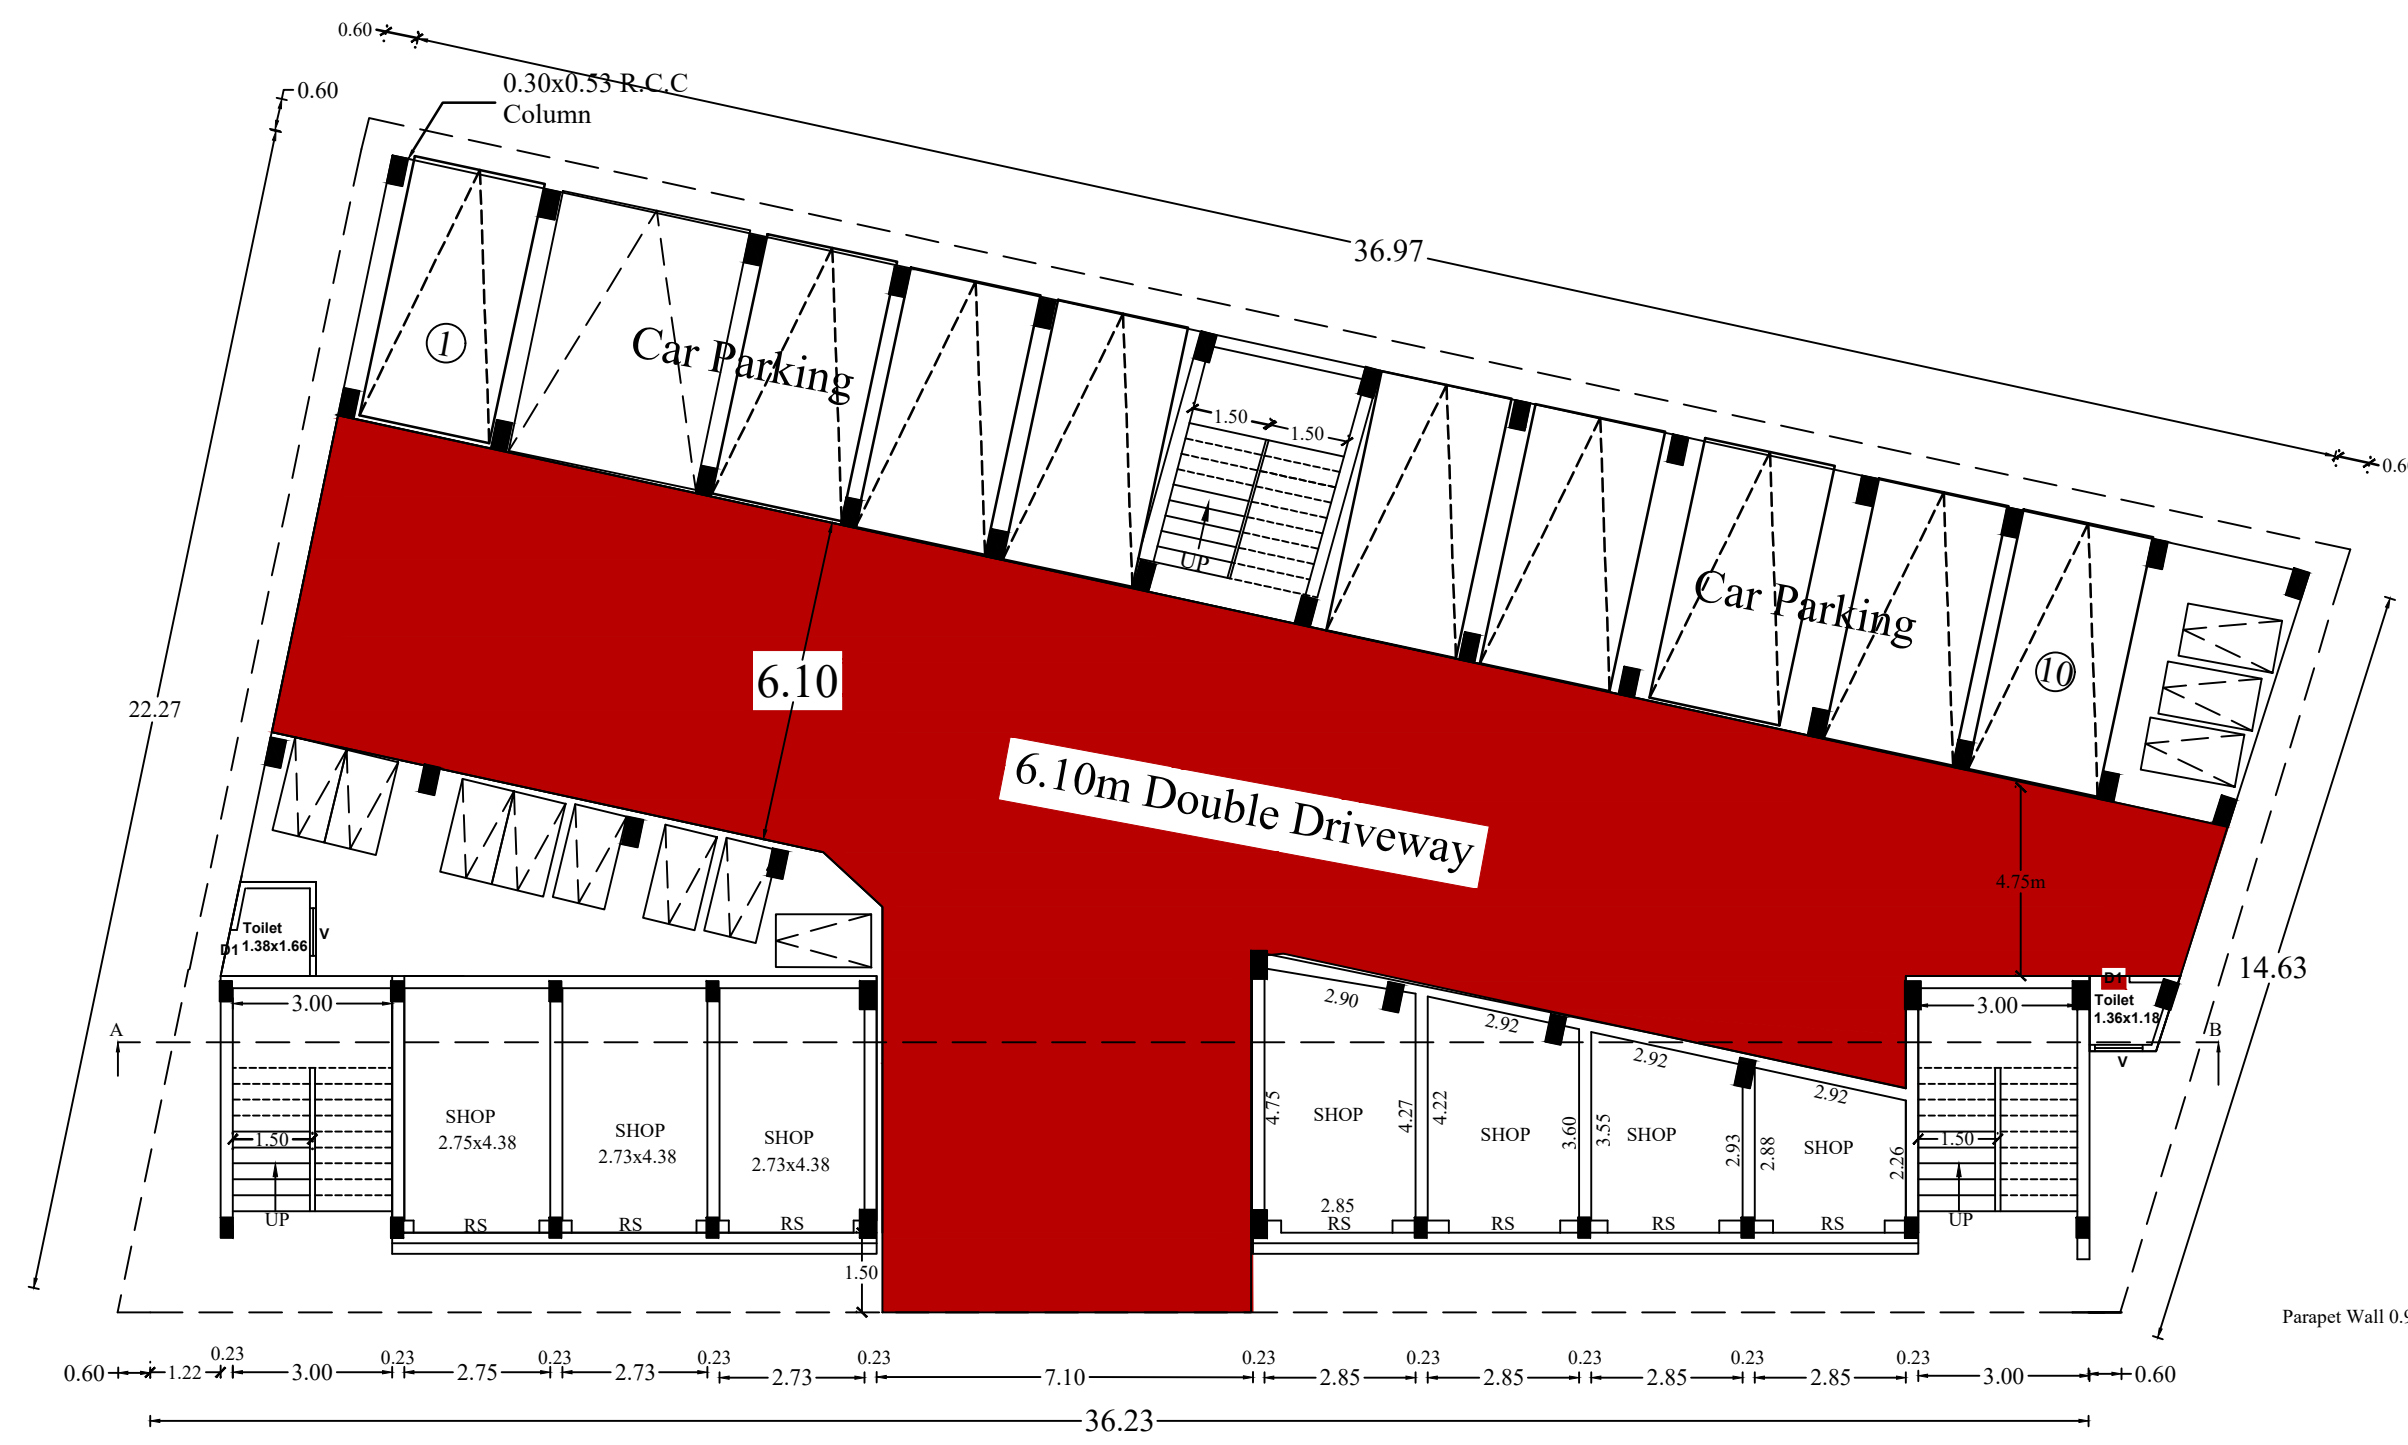


GROUND FLOOR PLAN (Shops & Parking)

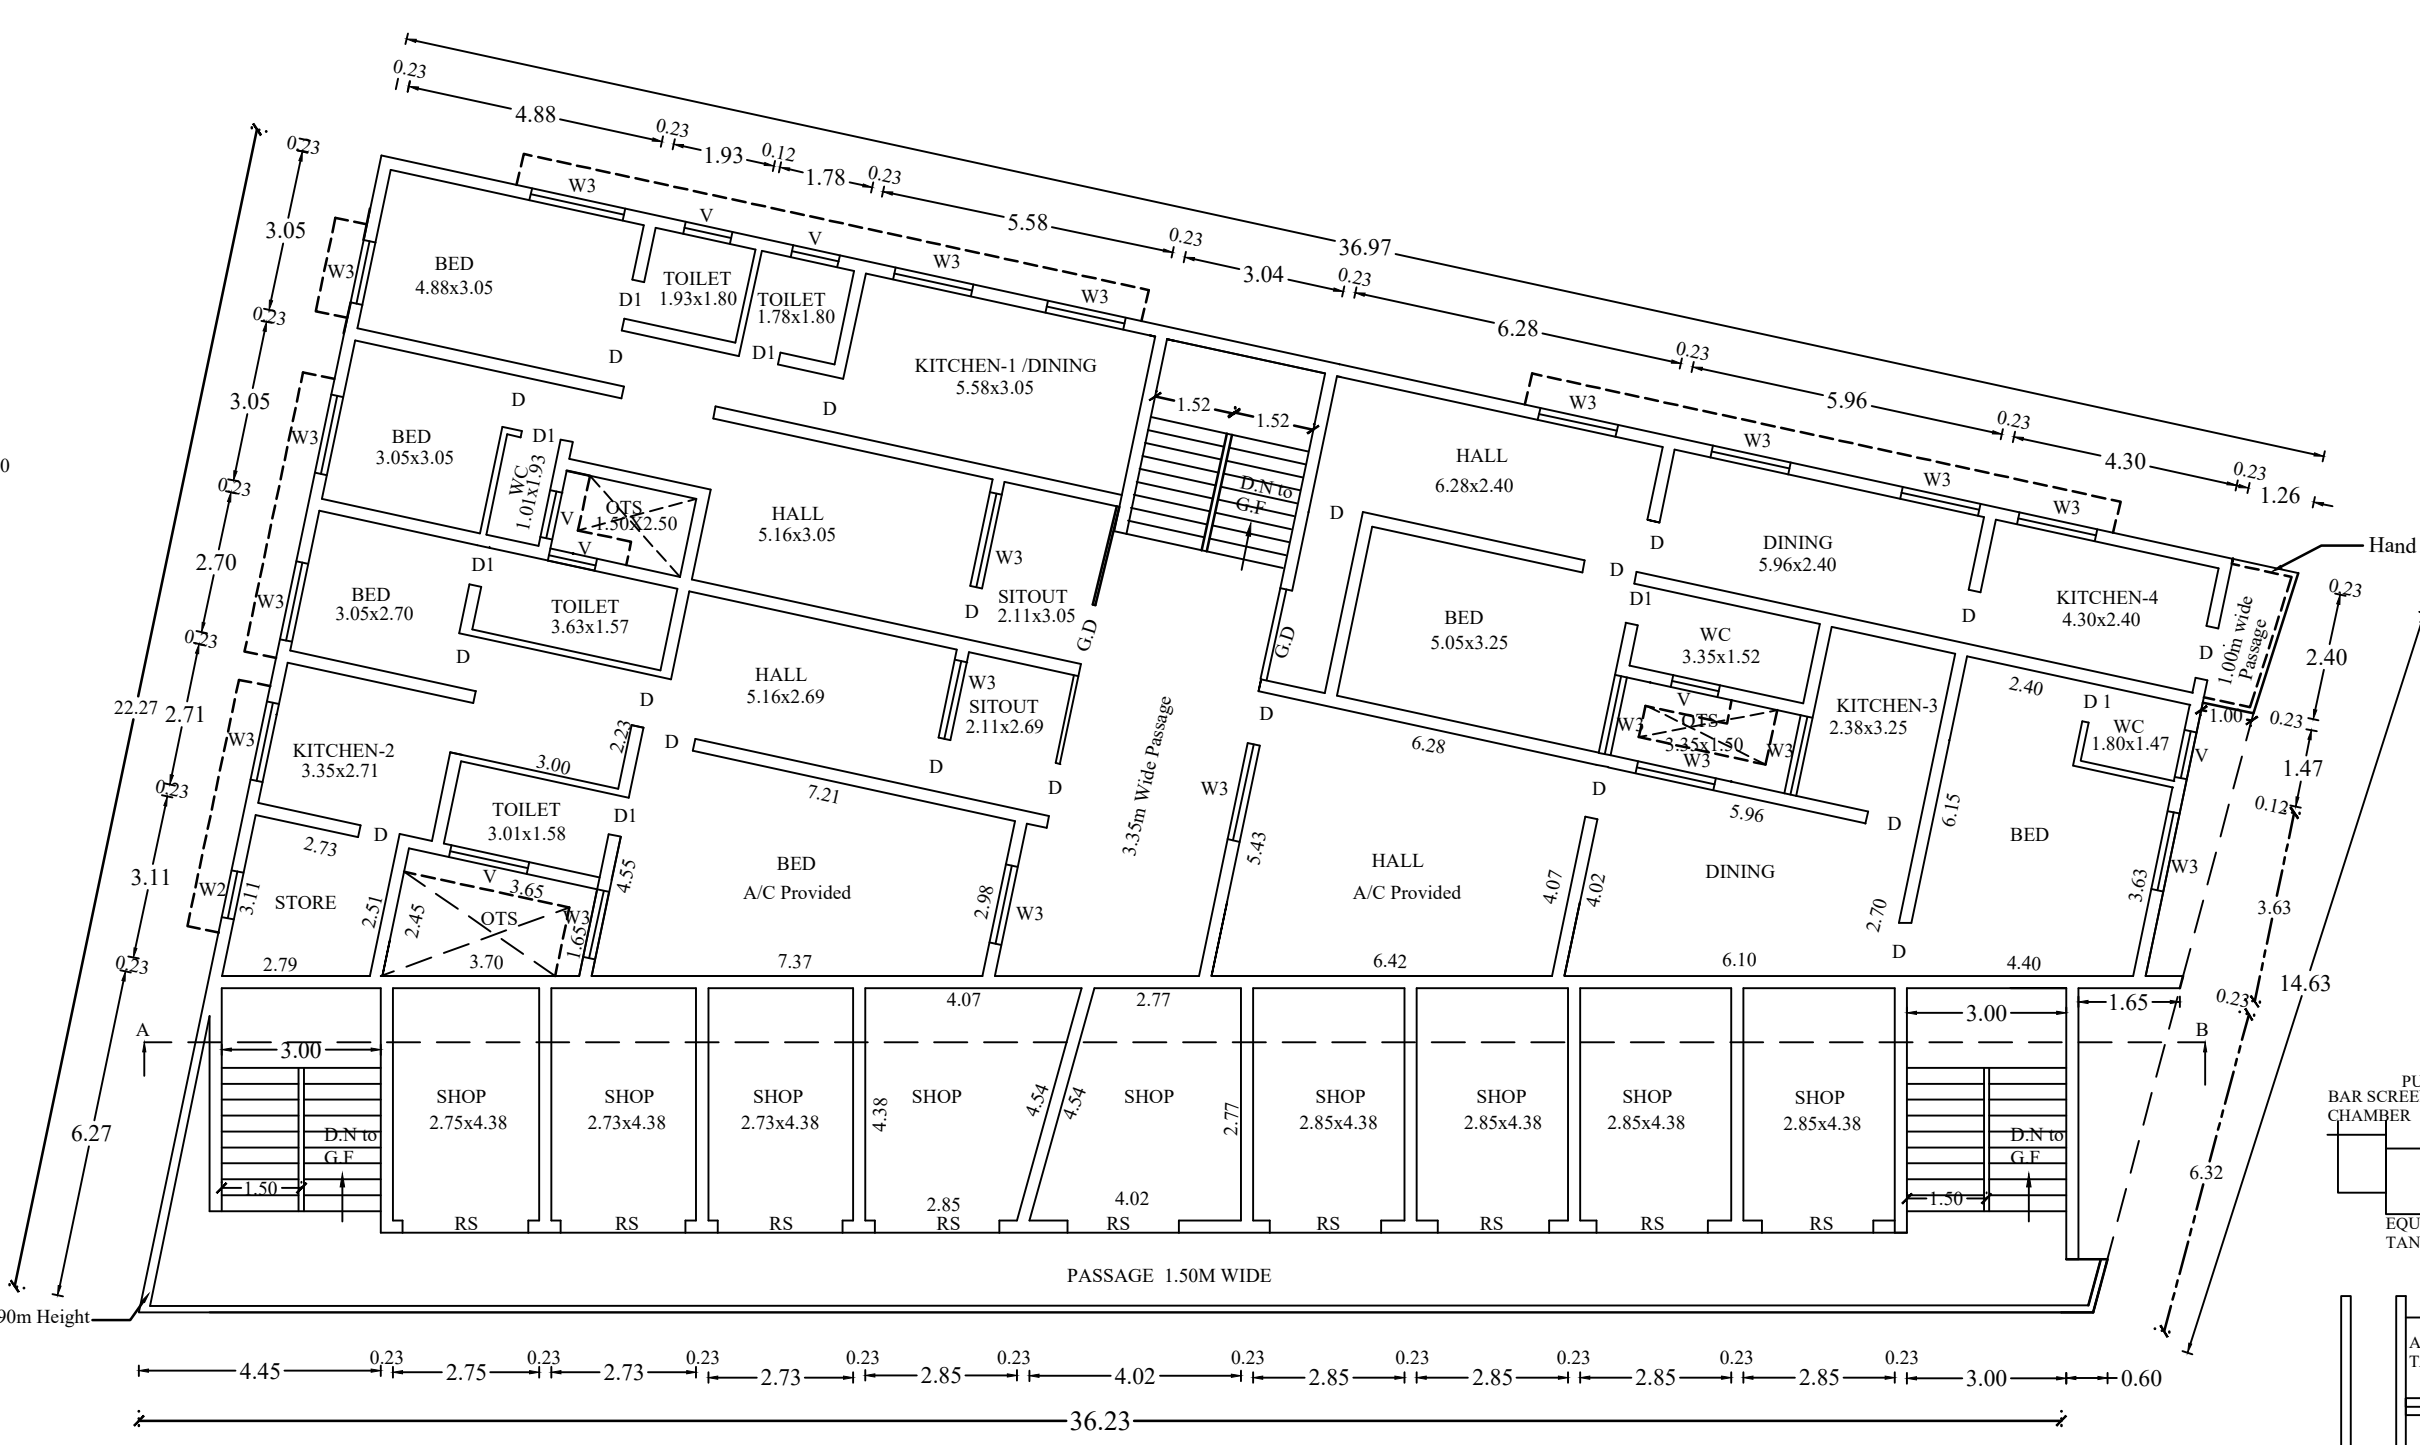

FIRST FLOOR PLAN (Shops & Residential)

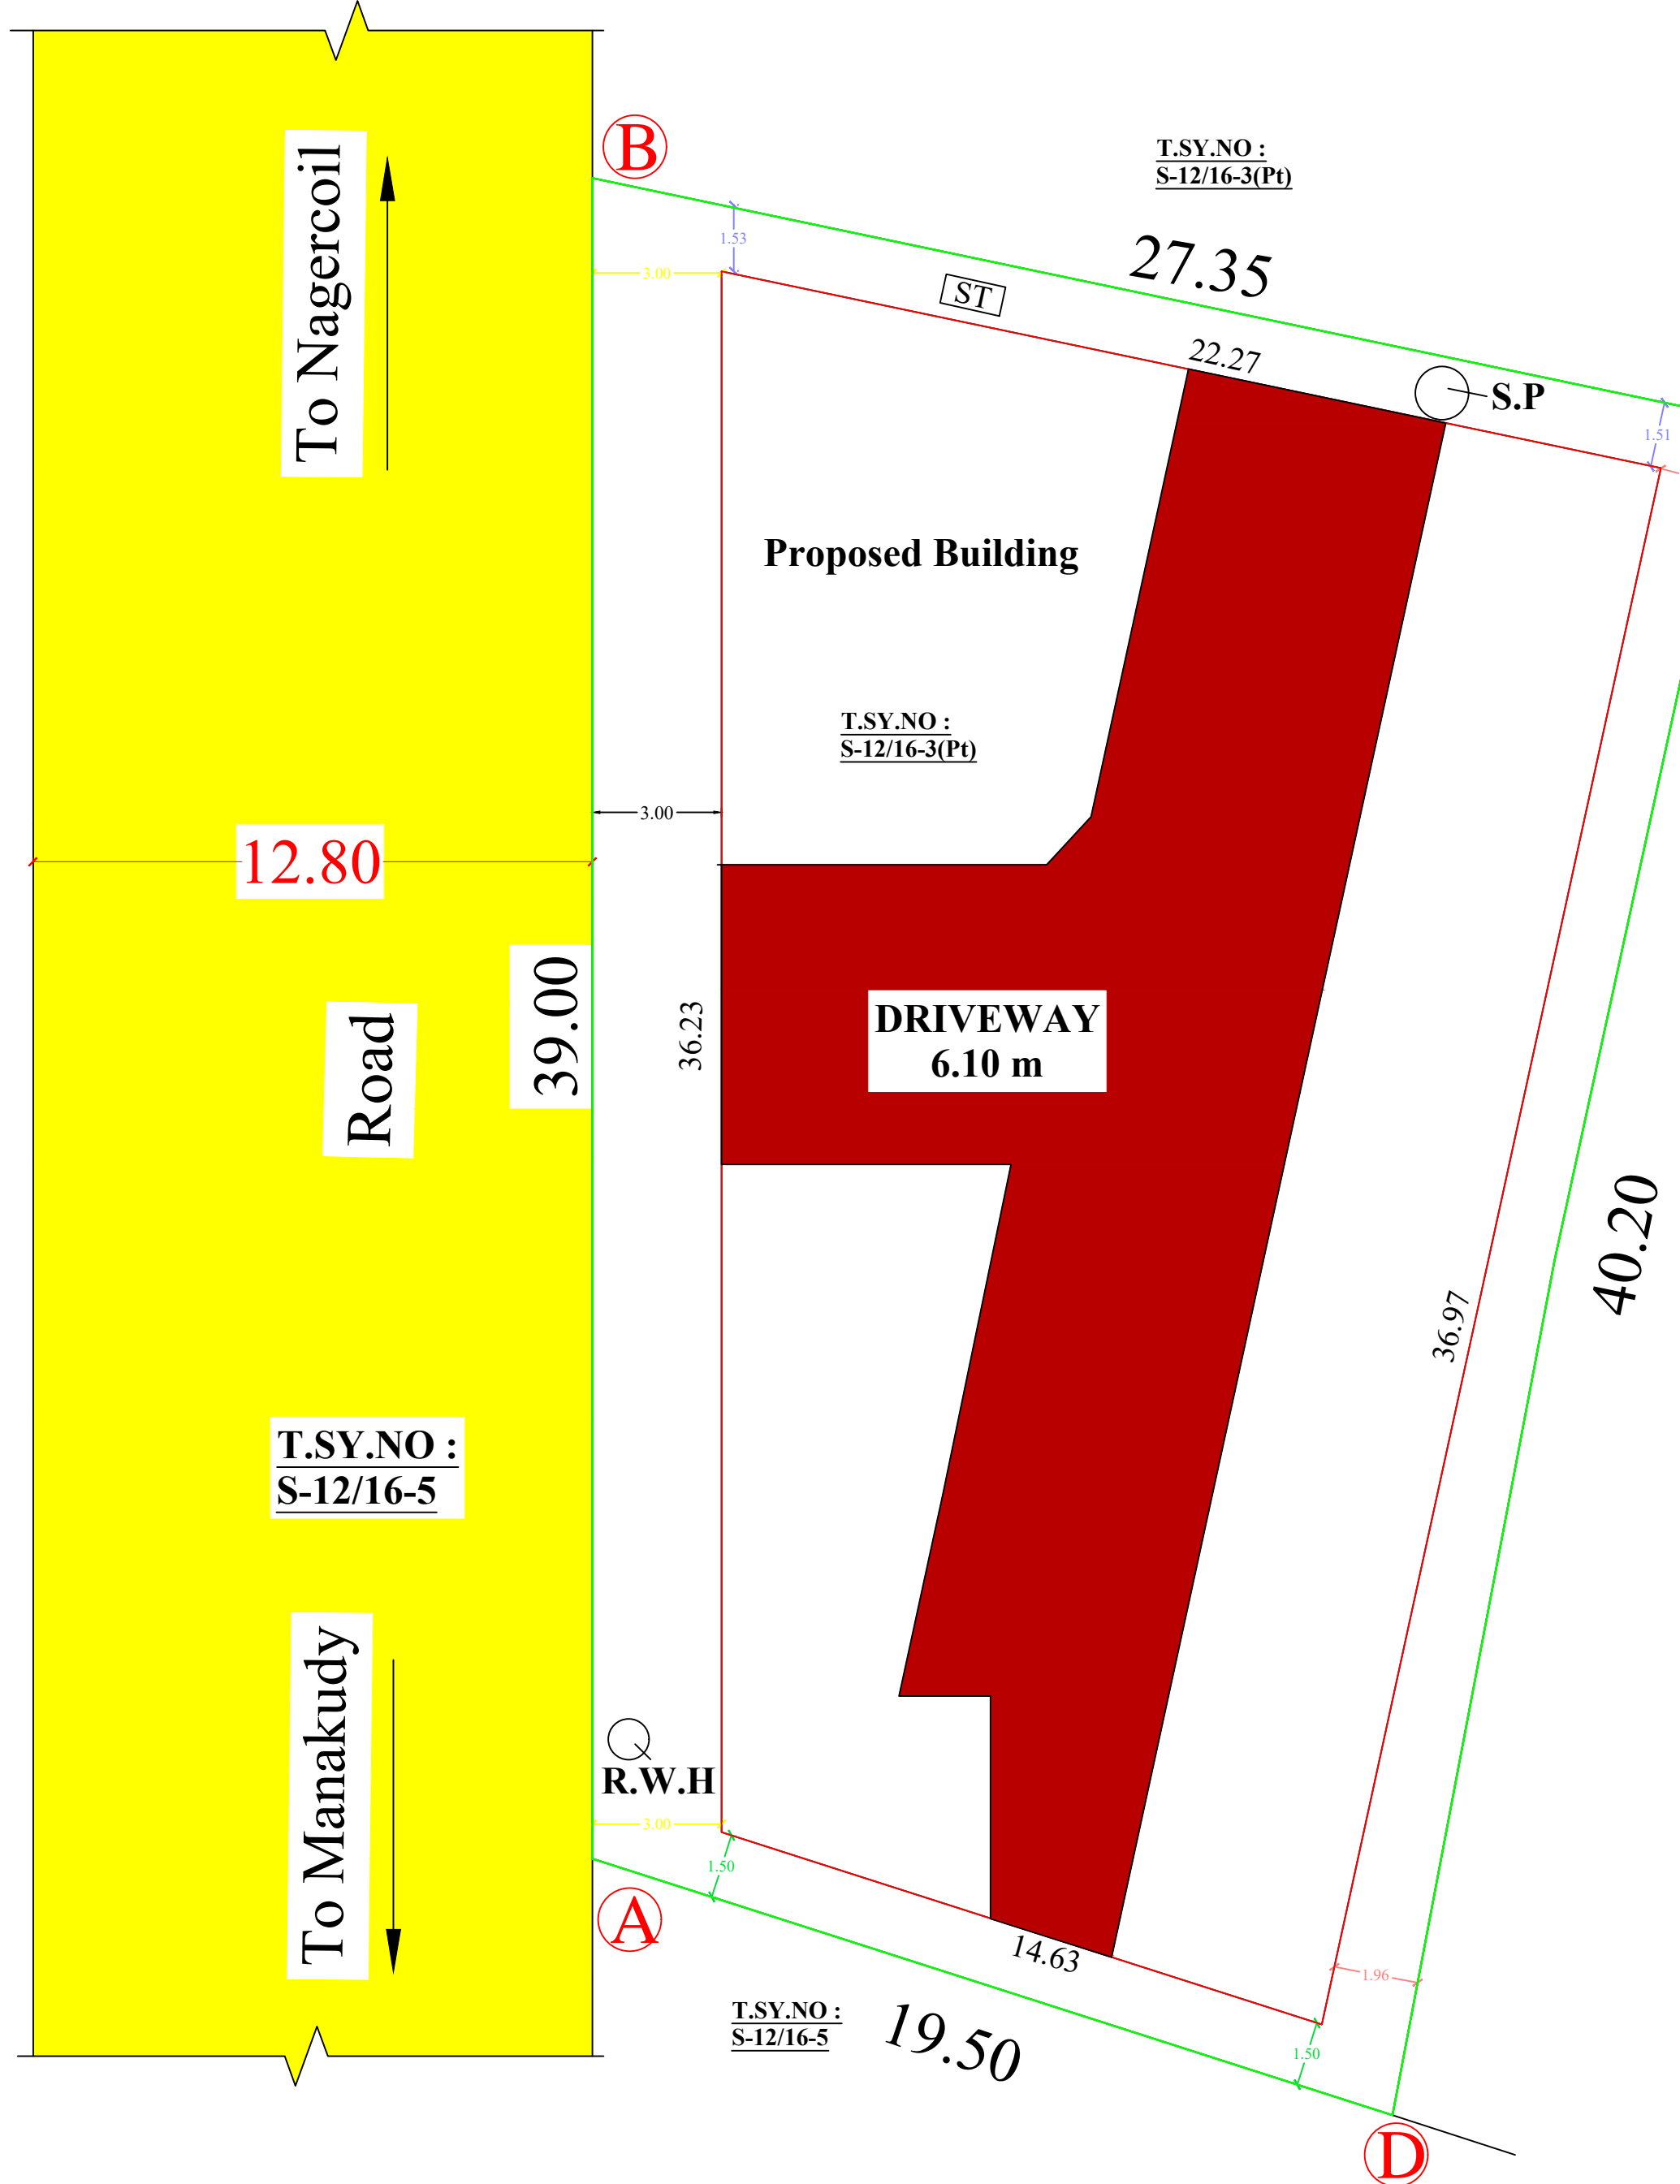

SITE PLAN
SCALE 1:200

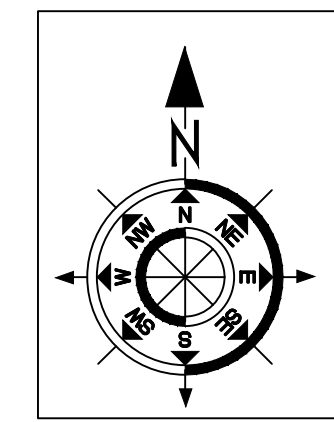

SCALE SITE PLAN=1:100		SHEET NO. 1
"ALL DIMENSIONS ARE IN METRE"		
CERTIFICATE		
Certified that provision shall be made to provide rain water harvesting arrangements system in the proposed construction.		
COLOUR INDEX		
SITE BOUNDARY		
ROAD/STREET		
PROPOSED BUILDING		
FLOOR AREA RATIO 745.68 = 0.812 < 2.0		
PLOT COVERAGE RATIO P.C= 664.00 X100 = 72.38% 917.28		
Parking calculation Residential Building		
Ground Floor		
First Floor		
Second Floor		
Third Floor		
Fourth Floor		
Fifth Floor		
Sixth Floor		
Seventh Floor		
Eighth Floor		
Ninth Floor		
Tenth Floor		
Eleventh Floor		
Twelfth Floor		
Thirteenth Floor		
Fourteenth Floor		
Fifteenth Floor		
Sixteenth Floor		
Seventeenth Floor		
Eighteenth Floor		
Nineteenth Floor		
Twentieth Floor		
Twenty-first Floor		
Twenty-second Floor		
Twenty-third Floor		
Twenty-fourth Floor		
Twenty-fifth Floor		
Twenty-sixth Floor		
Twenty-seventh Floor		
Twenty-eighth Floor		
Twenty-ninth Floor		
Thirtieth Floor		
Thirty-first Floor		
Thirty-second Floor		
Thirty-third Floor		
Thirty-fourth Floor		
Thirty-fifth Floor		
Thirty-sixth Floor		
Thirty-seventh Floor		
Thirty-eighth Floor		
Thirty-ninth Floor		
Fortieth Floor		
Forty-first Floor		
Forty-second Floor		
Forty-third Floor		
Forty-fourth Floor		
Forty-fifth Floor		
Forty-sixth Floor		
Forty-seventh Floor		
Forty-eighth Floor		
Forty-ninth Floor		
Fiftieth Floor		
Fifty-first Floor		
Fifty-second Floor		
Fifty-third Floor		
Fifty-fourth Floor		
Fifty-fifth Floor		
Fifty-sixth Floor		
Fifty-seventh Floor		
Fifty-eighth Floor		
Fifty-ninth Floor		
Sixtieth Floor		
Sixty-first Floor		
Sixty-second Floor		
Sixty-third Floor		
Sixty-fourth Floor		
Sixty-fifth Floor		
Sixty-sixth Floor		
Sixty-seventh Floor		
Sixty-eighth Floor		
Sixty-ninth Floor		
Seventieth Floor		
Seventy-first Floor		
Seventy-second Floor		
Seventy-third Floor		
Seventy-fourth Floor		
Seventy-fifth Floor		
Seventy-sixth Floor		
Seventy-seventh Floor		
Seventy-eighth Floor		
Seventy-ninth Floor		
Eightieth Floor		
Eighty-first Floor		
Eighty-second Floor		
Eighty-third Floor		
Eighty-fourth Floor		
Eighty-fifth Floor		
Eighty-sixth Floor		
Eighty-seventh Floor		
Eighty-eighth Floor		
Eighty-ninth Floor		
Ninetieth Floor		
Ninety-first Floor		
Ninety-second Floor		
Ninety-third Floor		
Ninety-fourth Floor		
Ninety-fifth Floor		
Ninety-sixth Floor		
Ninety-seventh Floor		
Ninety-eighth Floor		
Ninety-ninth Floor		
One hundredth Floor		
One hundred and first Floor		
One hundred and second Floor		
One hundred and third Floor		
One hundred and fourth Floor		
One hundred and fifth Floor		
One hundred and sixth Floor		
One hundred and seventh Floor		
One hundred and eighth Floor		
One hundred and ninth Floor		
One hundred and tenth Floor		
One hundred and eleventh Floor		
One hundred and twelfth Floor		
One hundred and thirteenth Floor		
One hundred and fourteenth Floor		
One hundred and fifteenth Floor		
One hundred and sixteenth Floor		
One hundred and seventeenth Floor		
One hundred and eighteenth Floor		
One hundred and nineteenth Floor		
One hundred and twentieth Floor		
One hundred and twenty-first Floor		
One hundred and twenty-second Floor		
One hundred and twenty-third Floor		
One hundred and twenty-fourth Floor		
One hundred and twenty-fifth Floor		
Two hundred and eighty-fifth Floor		
Two hundred and eighty-sixth Floor		
Two hundred and eighty-seventh Floor		
Two hundred and eighty-eighth Floor		
Two hundred and eighty-ninth Floor		
Two hundred and ninetieth Floor		
Two hundred and ninety-first Floor		
Two hundred and ninety-second Floor		
Two hundred and ninety-third Floor		
Two hundred and ninety-fourth Floor		
Two hundred and ninety-fifth Floor		
Two hundred and ninety-sixth Floor		
Two hundred and ninety-seventh Floor		
Two hundred and ninety-eighth Floor		
Two hundred and ninety-ninth Floor		
Two hundredth Floor		

PLAN SHOWING THE PROPOSED	
CONSTRUCTION OF COMMERCIAL BUILDING (SHOPS) & RESIDENTIAL	
BUILDING BEARING AT VELLADICHIVILAI, IN	
WARD - S, BLOCK NO-12 T.Sy.No:16/3(P), OF	
VADIVEESWARAM SOUTH VILLAGE,	
NAGERCOIL CITY MUNICIPAL CORPORATION,	
AGASTHEESWARAM TALUK, KANYAKUMARI DISTRICT.	
AREA OF DETAILS	
SITE AREA : 917.28sq.m (9874sq.ft)	
BUILDING	
GROUND FLOOR AREA (SHOPS) 132.60	
GROUND FLOOR (Parking) 531.40	
FIRST FLOOR AREA (Shops) 179.80	
FIRST FLOOR AREA (Residential) 434.00	
HEAD ROOM AREA 66.18	
TOTAL FLOOR AREA 1456.00	
TOTAL FLOOR AREA 1456.00	
Eight ways to know a piece of land before you pay for it.

This report covers one part of the picture. These cover the rest, drawn from the same government records, for any property in Tamil Nadu.

LandLens One

Ask anything about a property and get an answer grounded in live government records, with the sources shown.

[/landlens/one](#)



Verify My Land

Every record check run on one property and returned as a single report.

[/landlens/verify-my-land](#)



Legal Opinion

An advocate's written opinion on the title, built on the records we pull for it.

[/landlens](#)



One Map

Every layer on one map: the parcel, its boundary, zoning, water bodies and what sits around it.

[/landlens/one/map](#)



PriceMap

What land actually changed hands for around this plot, taken from the registered deeds.

[/landlens/pricemap](#)



Build Scope

What you are allowed to build here: floor space, height, coverage and setbacks.

[/landlens/build-scope](#)



Property Tracker

Watch a property and hear about it when something new is registered against it.

[/landlens/property-tracker](#)



Deal Room

Run the transaction in one place: documents, stamping, signatures and the parties.

[/landlens/deal-room](#)



Twenty-four checks you can run yourself, at no cost.

Records and verification

The registers themselves, read for you.

Encumbrance Certificate

Patta and Chitta

Field Measurement Sketch

EC Analyzer

Bank charge check

Court case search

Seller background check

Approval check by survey

Value and duty

What it is worth and what it costs to register.

Guideline value by street

Guideline value by survey

Stamp duty and registration fees

Capital gains

Floor space index

Area unit converter

Zoning and land use

What the plan says can happen on this land.

Land use zone finder

CMDA land use check

Coastal regulation zone

Master plan check

Water bodies finder

Airport height clearance

Registers and directories

Who holds it, and which office keeps the record.

Find your registering office

Temple property check

Waqf property check

RERA register



Every free tool
/tools



Services we run
for you
/services



The LandLens
suite
/landlens/one



Every claim in this document traces back to a government record.

Legal opinions, due diligence and title verification

Building plan, layout and sub-division approvals

Completion and occupancy certificates, regularisation

Escrow, negotiation and NRI property management

Land survey, soil testing, architecture and construction

Verified RealEstate
3/350/2 Mettukuppam,
OMR Thoraipakkam,
Chennai 600 097, India
hello@verified.realestate
+91 9996 12 9996

Prepared from the registers named on the page each finding sits on. Where a register could not be read, this document says so in its place rather than leaving the gap to be read as a clean result.

