

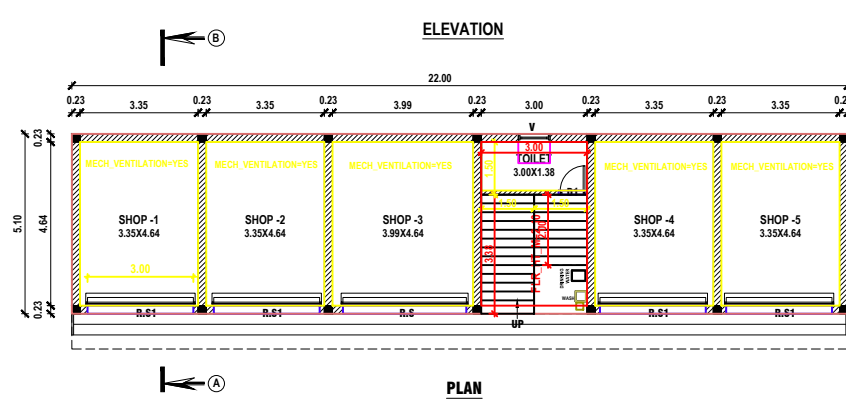



SECTION ON AB

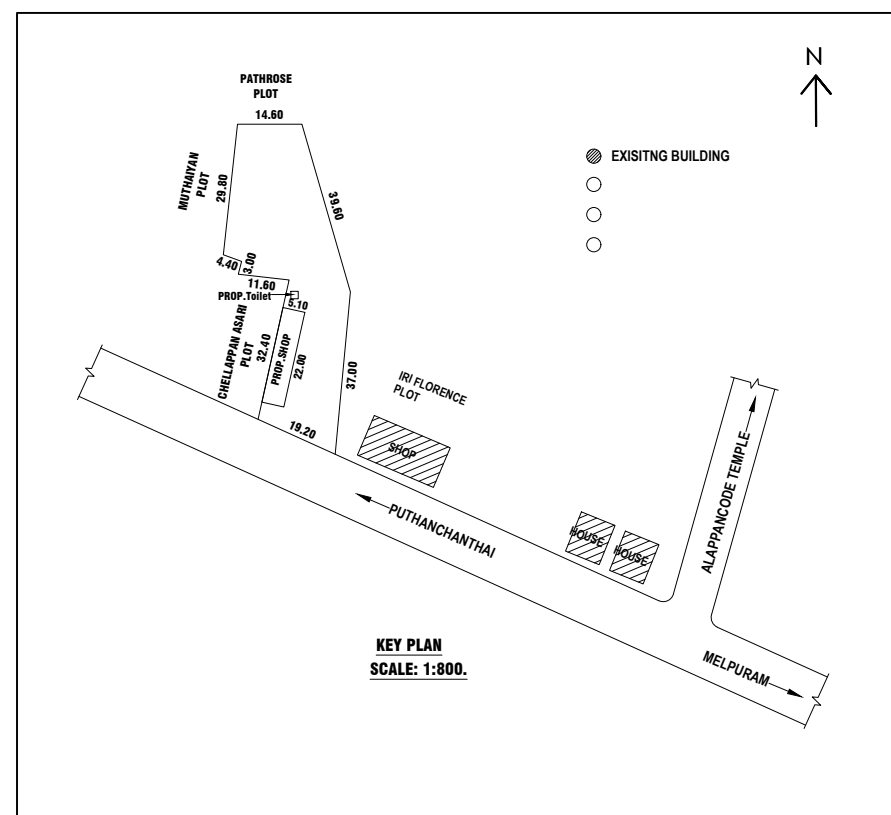


SCALE: 1:800

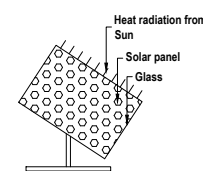


SOLAR SYSTEM

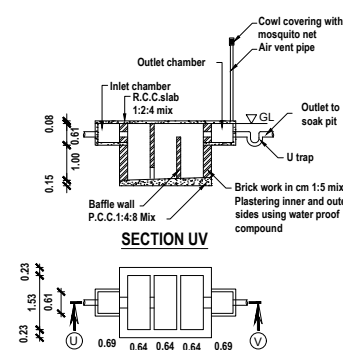


SEPTIC TANK PLAN

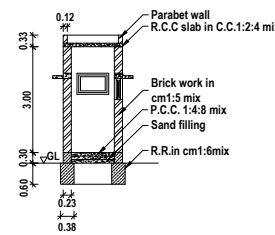


SECTION ON :

 


TOILET PLAN

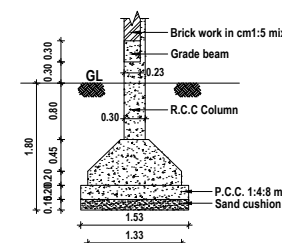


COLUMN DET

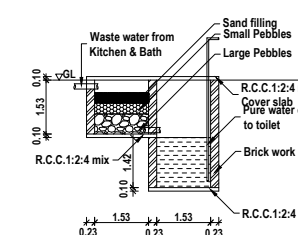


WASTE WATER RECYCLING SYSTEM

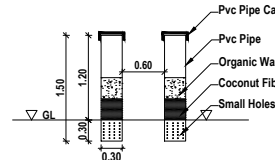

PIPE COMPOST

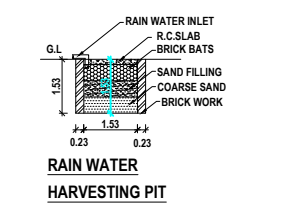

RWH_CAPACITY_L=5

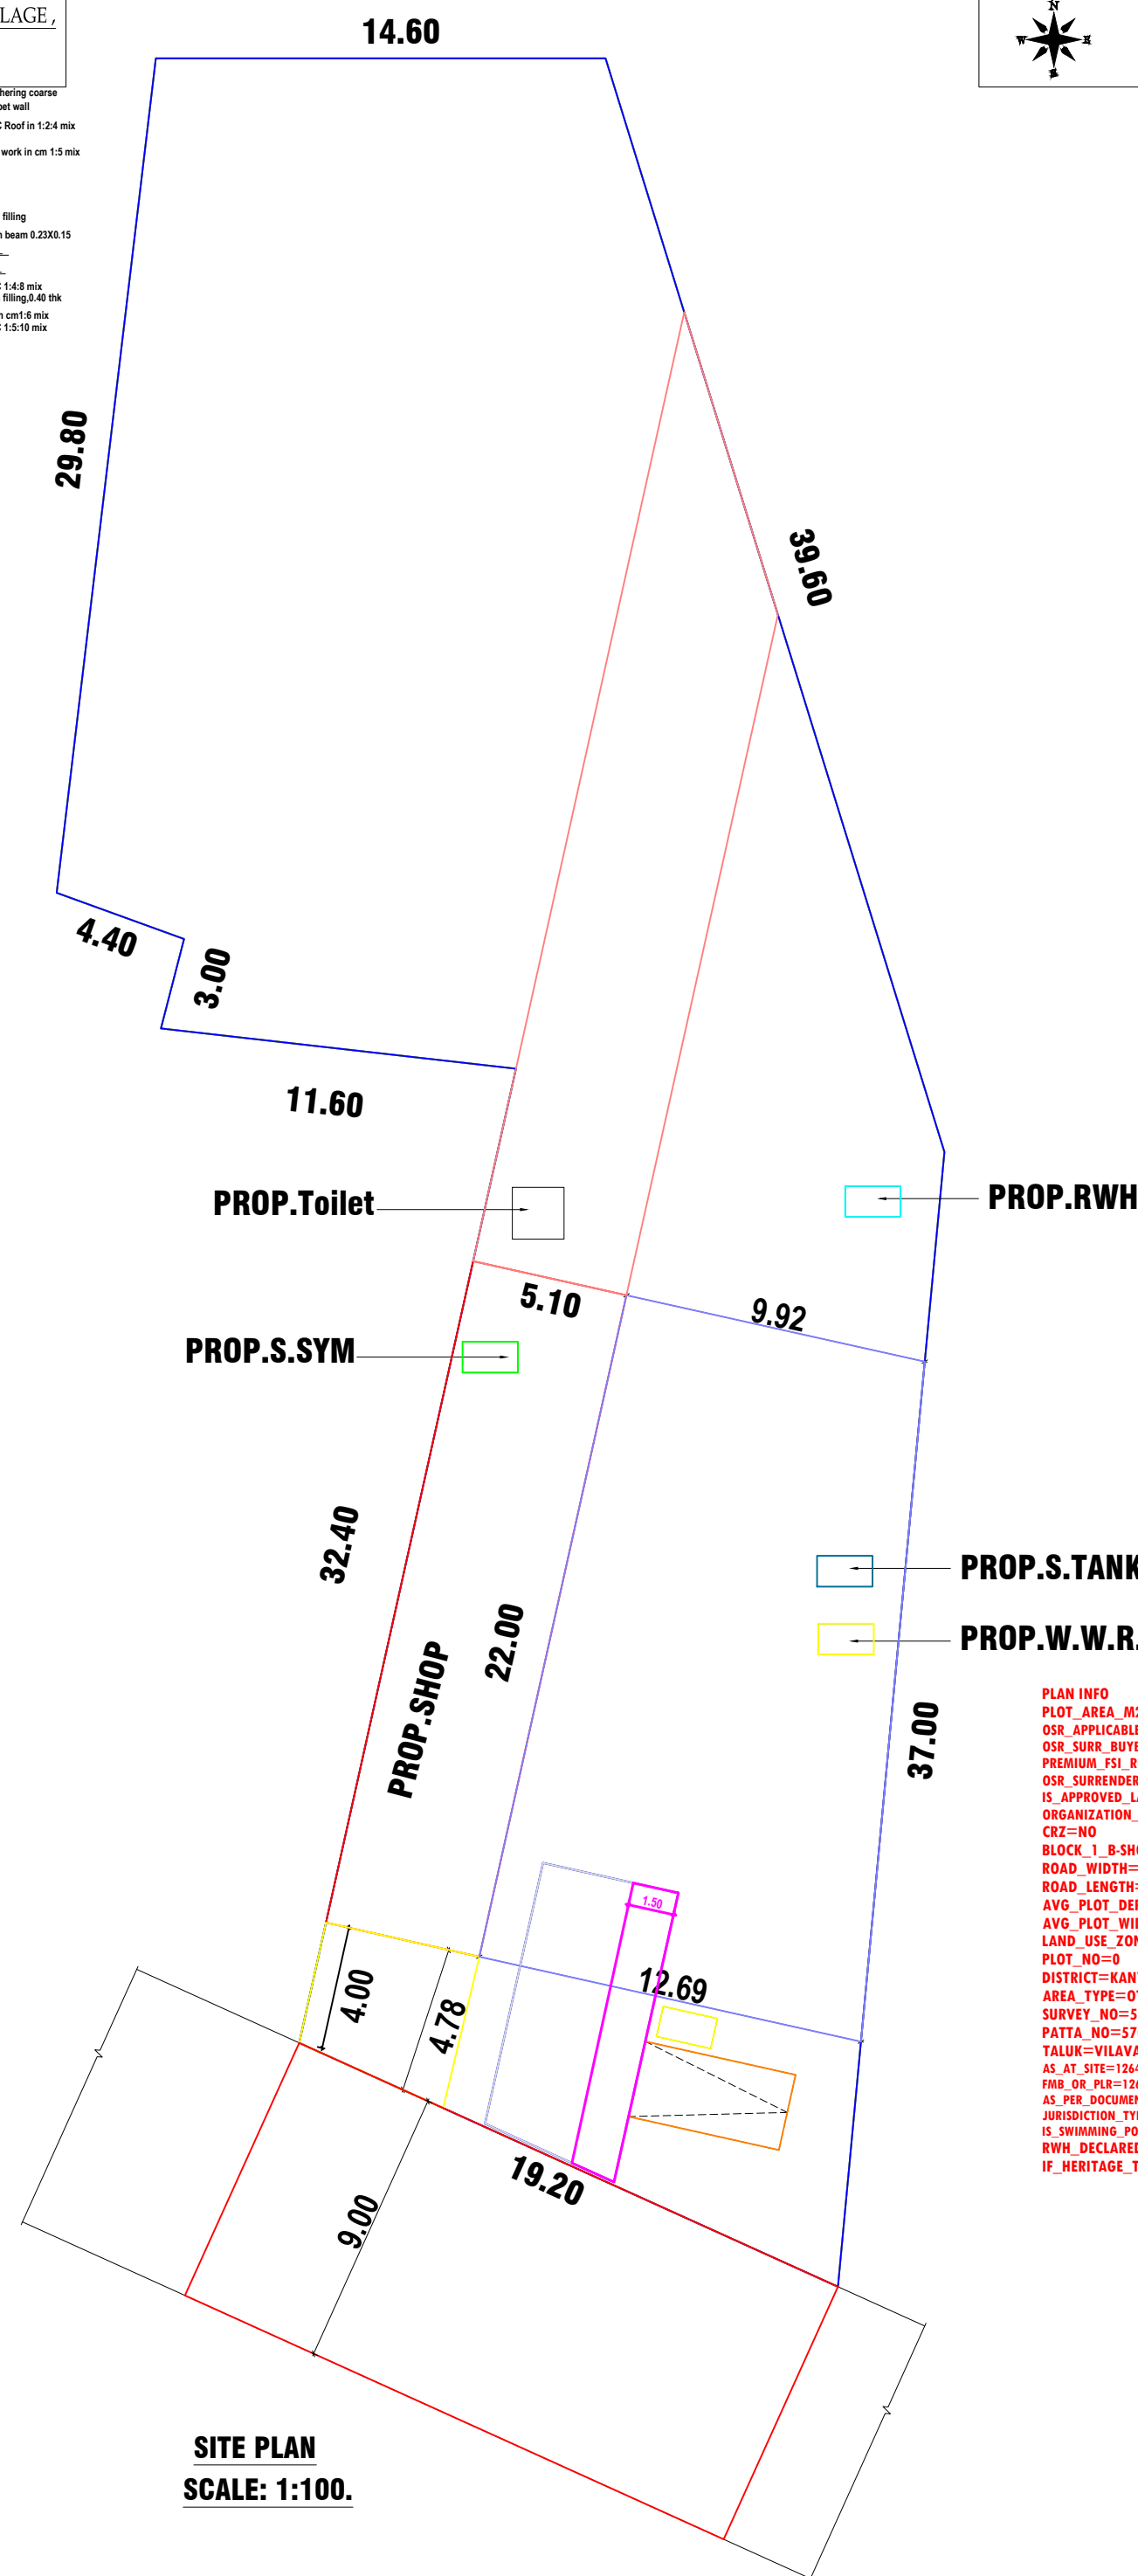

SITE PLAN
SCALE: 1:100.



NAME AND ADDRESS OF OWNER:
Mrs.SHERLIN SHERLY,
W/O Mr.SURESH KUMAR,
KAIPALLY KUZHI,
EDAICODE (P.O.), K.K.DISTRICT.

AREA DETAILS		
Plinth Area	112.20 Sq.mt	(1207.72 Sq.ft
Floor Area	94.60 Sq.mt	(1018.27 Sq.ft)
Plot Area	31.250 Cents	(12.65 Acres)
Vacant Area	1152.49 Sq.mt	(12405.38 Sq.ft)

SCHEDULE OF JOINERIES		
REF	DESCRIPTION	SIZE
RS	ROLLING SHUTTER	3.50 X 2.10
RS1	ROLLING SHUTTER	3.00 X 2.10
D1	DOOR	0.80 X 2.10
V	VENTILATOR	0.90 X 2.10

ALL DIMENSIONS ARE IN METRE

SCALE : 1:100

0	0	7	7	6
	0	6	2	3

upfront

Signature of Owner _____

[Signature]

Dr. K.S. SREEKUMAR, B.A., D.C.E.
ELECTRICIANS, ENGINEERS, TRUSTEES, ENGINEERS

ENSEED REGISTERED ENGINEER
 GRADE III
 SRAVANA CONSTRUCTION

cell. 9488322967, 8072006200

Signature of Engineer

For Office Use Only

PLAN INFO
PLOT_AREA_M2=1264.68
OSR_APPLICABLE=NO
OSR_SURR_BUYBACK_RETAIN=RETAIN
PREMIUM_FSI_REQUIRED=NO
OSR_SURRENDER_OR_BUYBACK=YES
IS_APPROVED_LAYOUT=YES
ORGANIZATION_TYPE=PRIVATE
CR2=NO
BLOCK_1_BSHOP_MEMBER_COUNT=2
ROAD_WIDTH=9.00
ROAD_LENGTH=100.00
AVG_PLOT_DEPTH=67.00
AVG_PLOT_WIDTH=19.20
LAND_USE_ZONE=COMMERCIAL
PLOT_NO=0
DISTRICT=KANYAKUMARI
AREA_TYPE=OTHERS
SURVEY_NO=550-728
PATTA_NO=5708
TALUK=VILAVANCODE
AS_AT_SIT=1264.67
THB_OR_PUB=1264.67
AS_PER_DOCUMENT=1264.67
JURISDICTION_TYPE=TOWN PANCHAYAT
S_SWIMMING_POOL_EXISTS=NO
RWID_REQUIRED=YES
IF HERITAGE_TOWN_LESS THAN 100M RECLAM=YES



Signature Not Verified
Signed by: Executive Office
Location: Kanniyakumari
Date: 2023.11.27 16:49:44