



PLAN SHOWING THE PROPOSED CONSTRUCTION OF A TERRACE ROOF RESIDENTIAL BUILDING AT EDAICODE IN RE.SY.NO: 369 / 1 OF EDAICODE VILLAGE , EDAICODE TOWN PANCHAYAT, VILAVANCODE TALUK, KANYAKUMARI DISTRICT.




NAME OF OWNER:  
Mrs.PRATHEBHA.B, D/O Mr.BABY ,  
AMBETTINKKALAI ,  
MELE PUNNACHEL VEEDU ,  
EDAICODE.

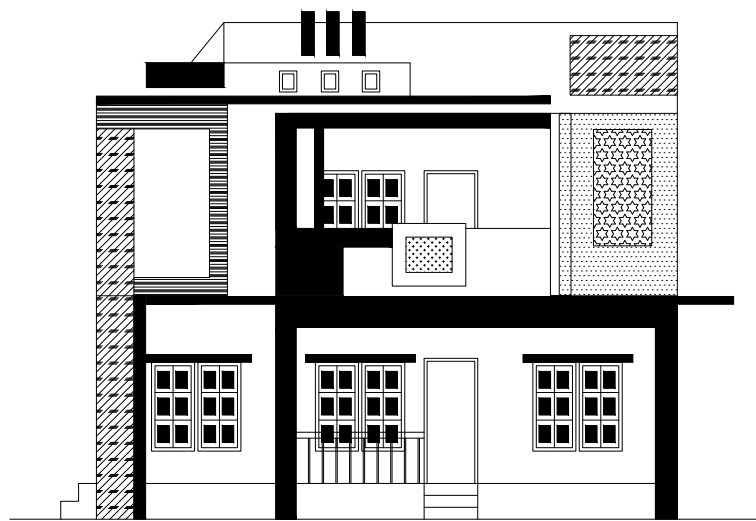

ELEVATION

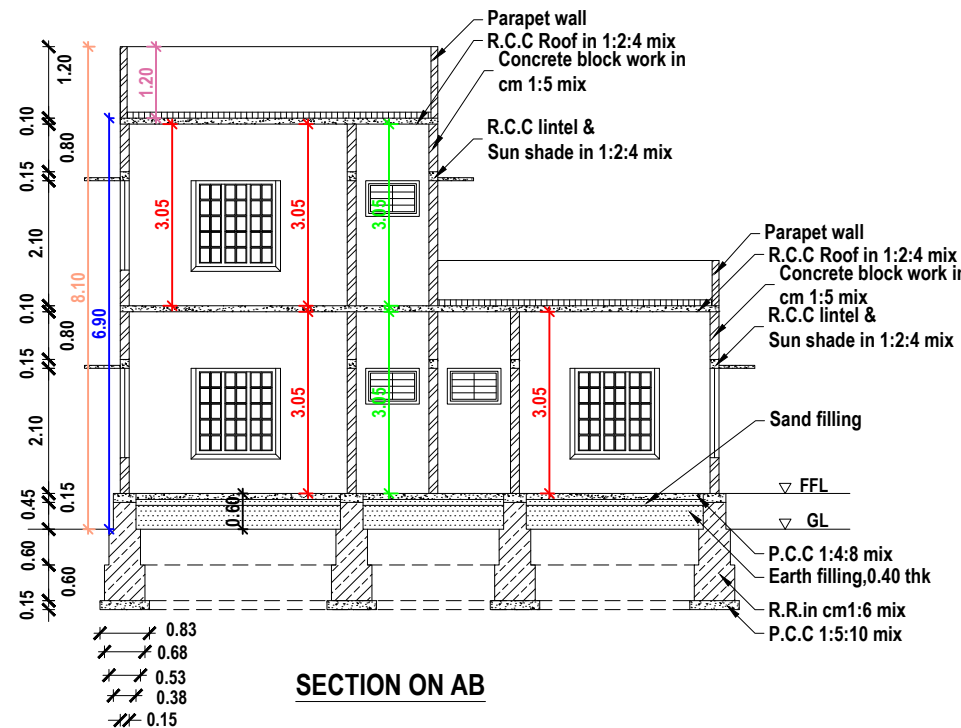

SECTION ON AB

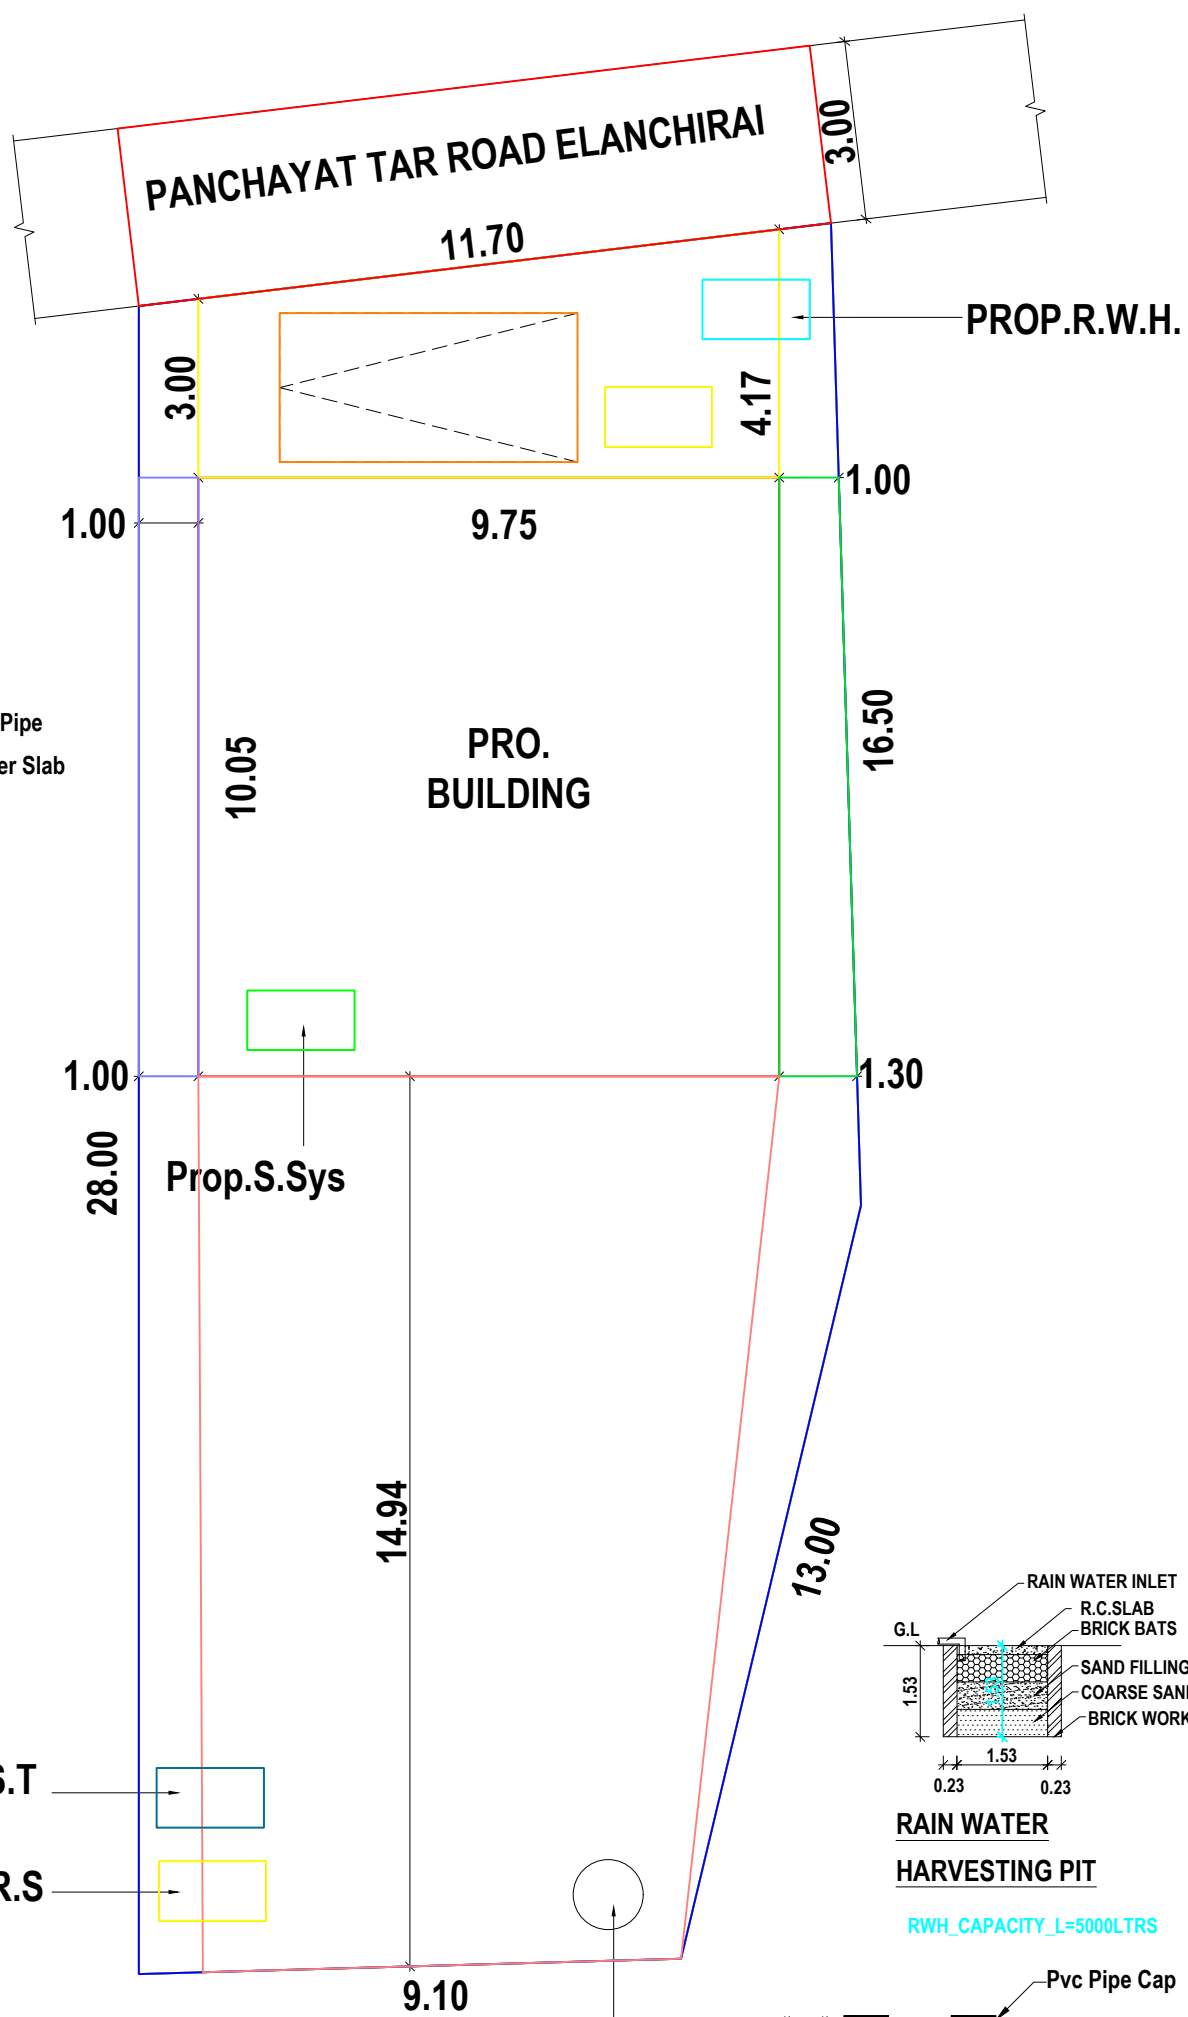


PROP.R.W.H.

Prop.S.Sys


Prop.S.T

Prop.W.W.R.S


Prop.P.C.P

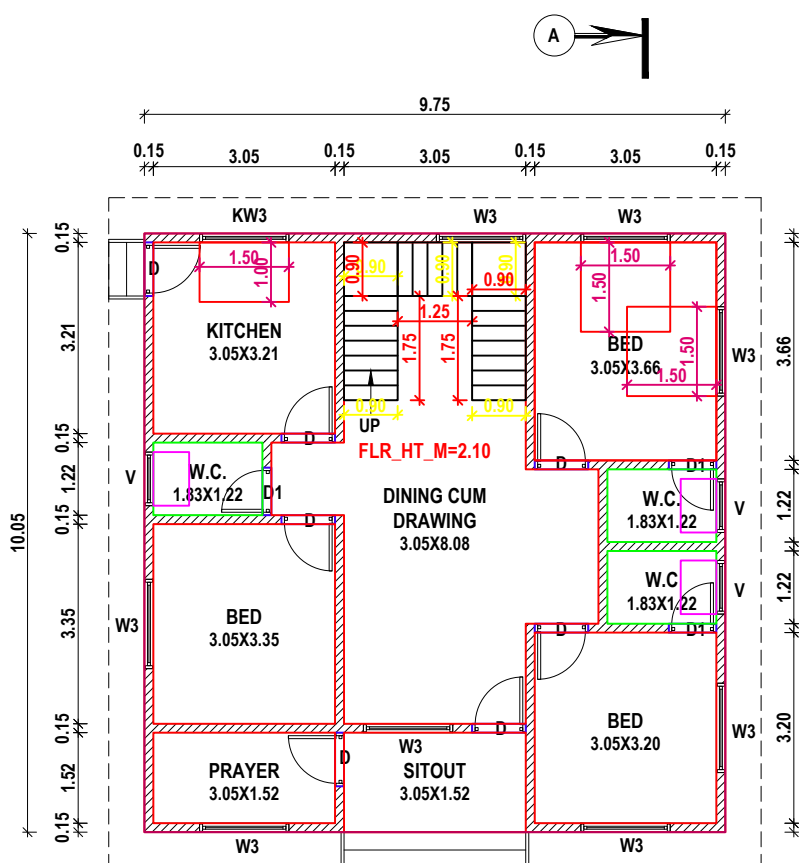


GROUND FLOOR PLAN

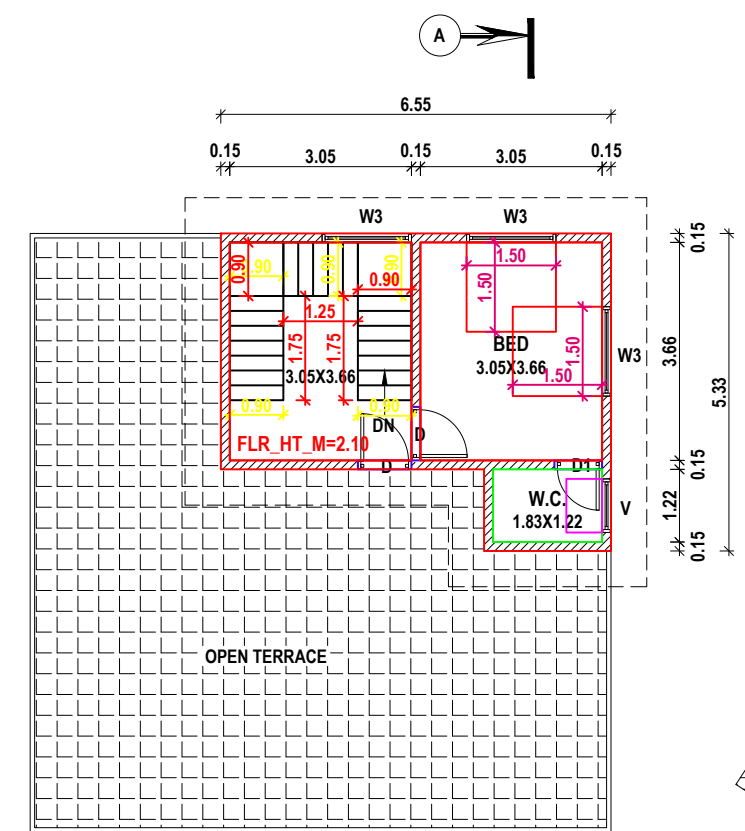


FIRST FLOOR PLAN

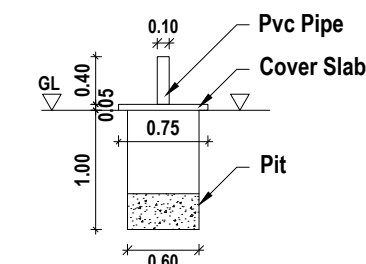

SOLID WASTE COMPOST PIT

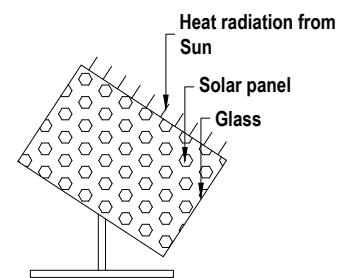


SOLAR SYSTEM

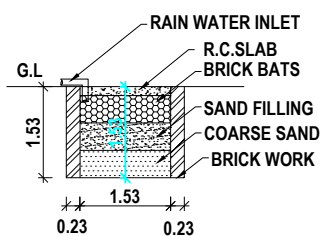


RAIN WATER HARVESTING PIT


RWH\_CAPACITY\_L=5000LTRS

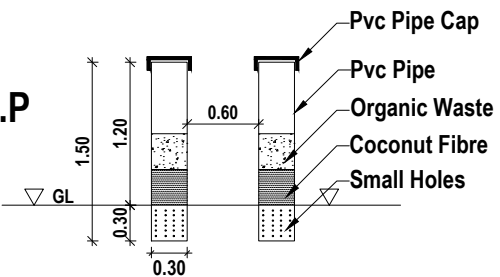


PIPE COMPOST PIT

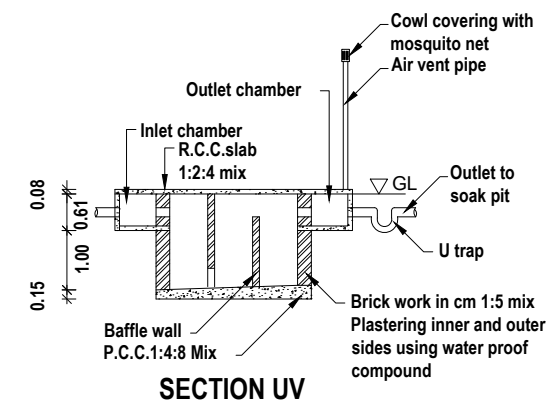

SECTION UV

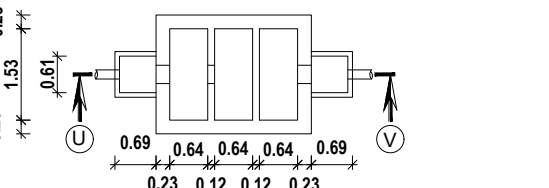

SEPTIC TANK PLAN

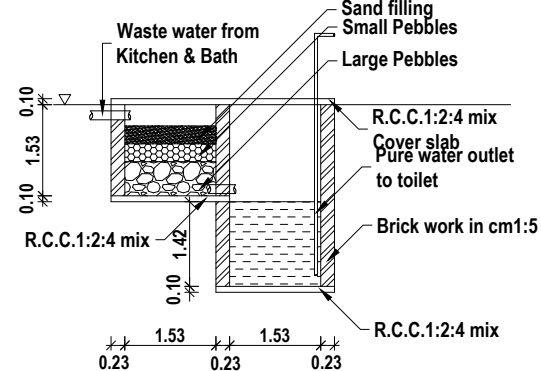

WASTE WATER RECYCLING SYSTEM

Signature of Owner

For Office Use Only

| AREA DETAILS |             |                   |
|--------------|-------------|-------------------|
| Site Area    | 8.000 Cents | ( 323.76 Sq.m )   |
| PLINTH AREA  |             |                   |
| Ground Floor | 97.99 Sq m  | ( 1054.76 Sq.ft ) |
| First Floor  | 28.86 Sq m  | ( 310.65 Sq.ft )  |
| Total        | 126.85 Sq m | ( 1365.41 Sq.ft ) |
| FLOOR AREA   |             |                   |
| Ground Floor | 86.24 Sq m  | ( 928.29 Sq.ft )  |
| First Floor  | 24.56 Sq m  | ( 264.36 Sq.ft )  |
| Total        | 110.80 Sq m | ( 1192.65 Sq.ft ) |
| Vacant Area  | 225.77 Sq m | ( 2430.19 Sq.ft ) |

SCHEDULE OF JOINERIES

| REF | DESCRIPTION | SIZE      |
|-----|-------------|-----------|
| D   | Door        | 0.90X2.10 |
| D1  | Door        | 0.80X2.10 |
| W3  | Window      | 1.50X1.50 |
| W2  | Window      | 0.90X1.50 |
| KW3 | Window      | 1.50X1.00 |
| V   | Ventilator  | 0.90X0.60 |

|                             |           |
|-----------------------------|-----------|
| ALL DIMENSIONS ARE IN METRE | DWG NO    |
| SCALE : 1:100               | 0 1 4 0 6 |
|                             | 1 1 1 2 3 |

Signature of Engineer

Er. K.S. SREEKUMAR B.A., D.C.E.  
LICENSED REGISTERED ENGINEER  
GRADE III  
SRAVANA CONSTRUCTION  
Cell: 9488322967, 8072006200

PLAN INFO  
PLOT\_AREA\_M2=323.76  
SINGLE\_FAMILY\_BLDG=YES  
OSR\_APPLICABLE=NO  
OSR\_SURR\_BUYBACK\_RETAIN=RETAIN  
PREMIUM\_FSI\_REQUIRED=NO  
OSR\_SURRENDER\_OR\_BUYBACK=YES  
IS\_APPROVED\_LAYOUT=YES  
ORGANIZATION\_TYPE=PRIVATE  
CRZ=NO  
ROAD\_WIDTH=3.00  
ROAD\_LENGTH=100.00  
AVG\_PLOT\_DEPTH= 28.00  
AVG\_PLOT\_WIDTH= 11.70  
LAND\_USE\_ZONE = RESIDENTIAL  
PLOT\_NO=0  
DISTRICT=KANYAKUMARI  
AREA\_TYPE=OTHERS  
SURVEY\_NO=369/1  
PATTA\_NO=1  
TALUK=VILAVANCODE  
AS\_AT\_SITE=322.96  
FMB\_OR\_PLR=322.96  
AS\_PER\_DOCUMENT=322.96  
JURISDICTION\_TYPE=TOWN PANCHAYAT  
IS\_SWIMMING\_POOL\_EXISTS=NO  
RWH\_DECLARED=YES  
IF\_HERITAGE\_TOWN\_LESS THAN 1KM\_RADIUS=YES

SRAVANA CONSTRUCTION  
Panchayat Office Jn., Edaicode.  
Mob: 9488322967, 8072006200  
Office: 04651-284454  
email: sravanaedaicode@gmail.com  
web: www.sravanaconstruction.com

Signature Not Verified  
Signed by: Executive Officer  
Location: Kanyakumari  
Date: 2023.12.22 16:32:36