

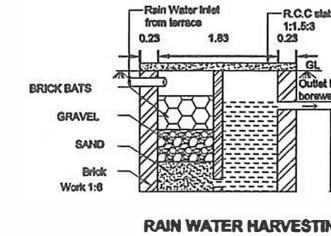
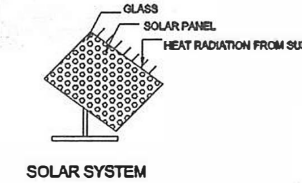
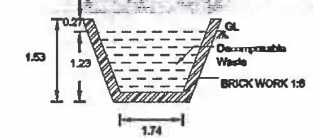


PLAN SHOWING THE PROPOSED CONSTRUCTION OF RCC RESIDENTIAL BUILDING
IN RE-SURVEY NO. 137 / 1A1, OF KUNNATHOOR VILLAGE, AT VADAKKATHANVILAI,
MELANGALAM IN PUTHUKKADAI TOWN PANCHAYAT, PUTHUKKADAI POST.

Owner : Mr. R. Anantha Geethan, s/o. Mrs. R. Sunitha.

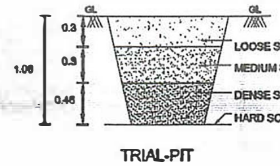


SCALE : NTS

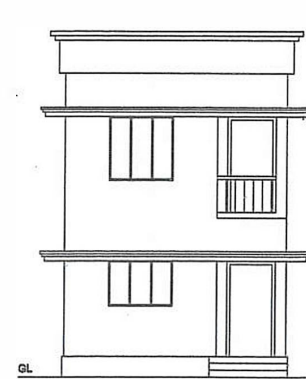


ELEVATION


SCALE - 1 : 100

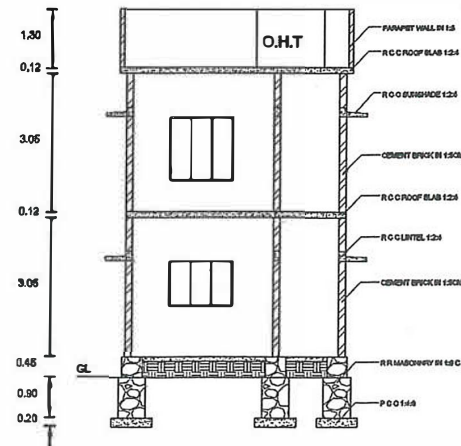


SECTION ON X-Y

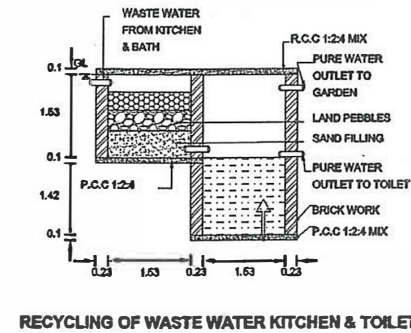

RECYCLING OF WASTE WATER KITCHEN & TOILET

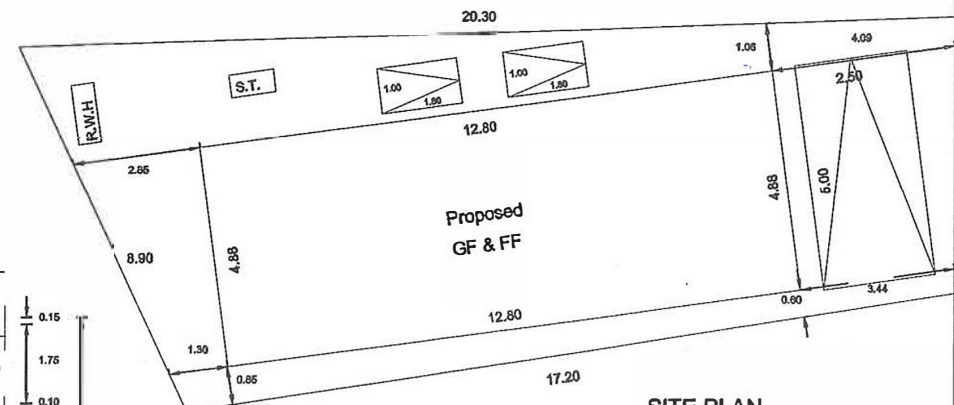

SITE PLAN
SCALE 1 : 100

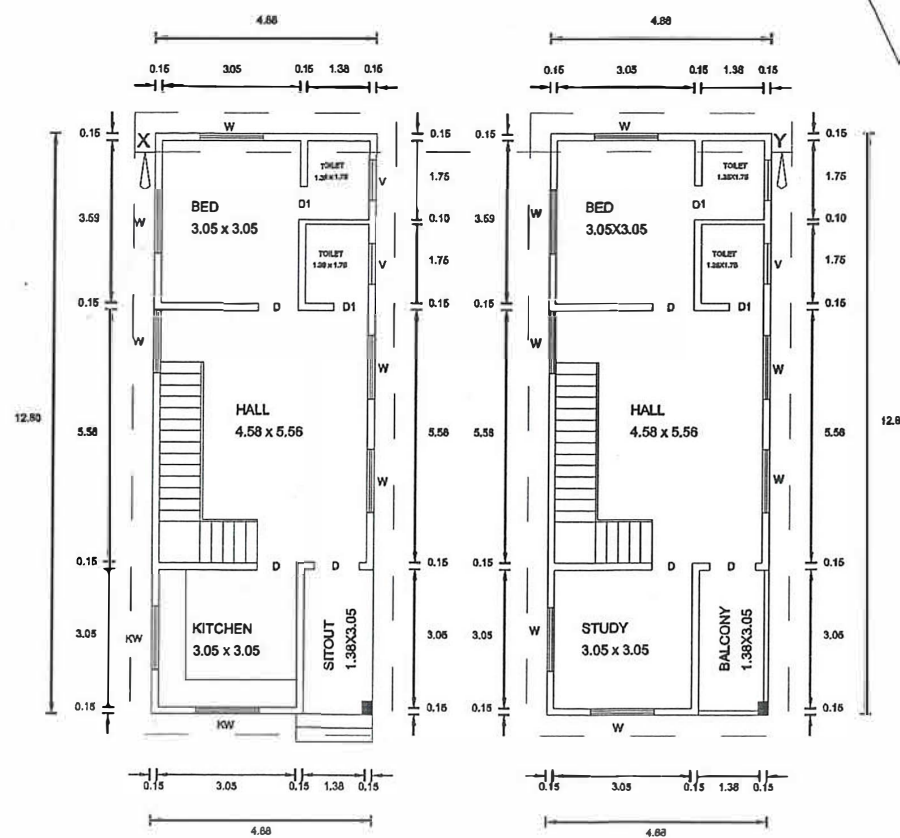


GROUND FLOOR PLAN

FIRST FLOOR PLAN

SCALE - 1 : 100

Signature Not
Verified
Signed by Executive Officer
Location: Kanniyakumari
Date: 2023.11.17 18:18:24

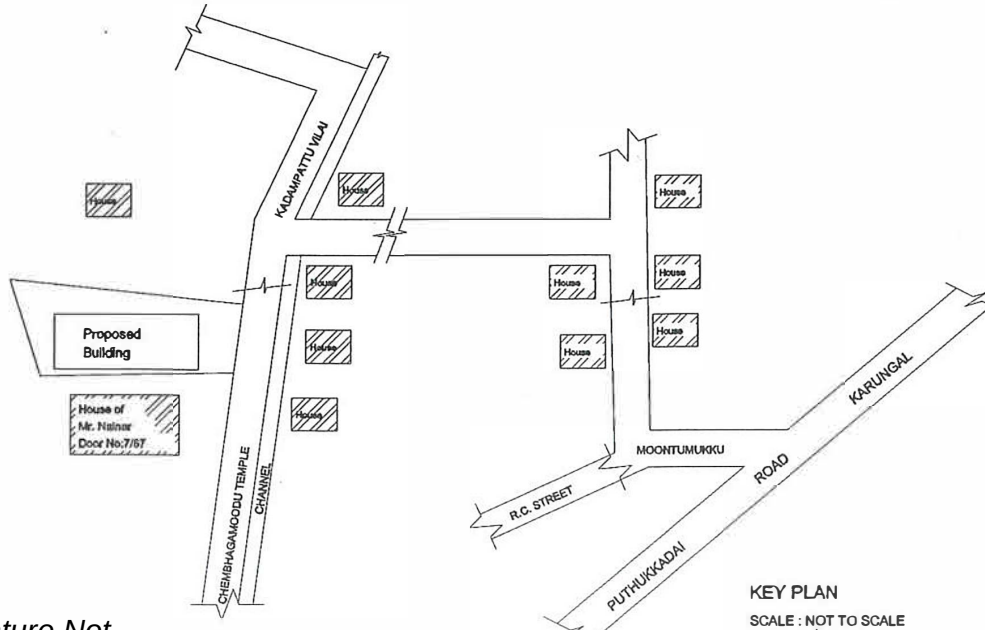

KEY PLAN
SCALE : NOT TO SCALE

ALL DIMENSIONS ARE IN METER PLAN SCALE 1:100	
CERTIFIED THAT PROVISIONS SHALL BE MADE TO RAIN WATER HARVESTING ARRANGEMENTS SYSTEM IN THE PROPOSED CONSTRUCTION	
REFERENCE D - DOOR - 1.00 x 2.10 D1 - DOOR - 0.75 x 2.10 W - WINDOW - 1.40 x 1.40 KW - WINDOW - 1.40 x 1.00 V - VENTILATOR - 0.90 x 0.60	
AREA OF SITE : 137.598 sq.m.(1481.10 sq.ft.) AREA OF PROPOSED GROUND FLOOR : 62.46 sq.m. (672.31 sq.ft.) FIRST FLOOR : 62.46 sq.m. (672.31 sq.ft.) TOTAL AREA : 124.92 sq.m.(1344.62 sq.ft.) AREA OF VACANT : 76.138 sq.m.(819.549 sq.ft.) ROAD EXISTING	
PARKING CALCULATION GROUND FLOOR : 62.46 sq.m. (672.319 sq.ft.) KITCHEN-1 FIRST FLOOR : 62.46 sq.m. (672.319 sq.ft.) TOTAL AREA : 124.92 sq.m.(1344.638 sq.ft.) FIRST 75 Sq. m. : NIL NEXT Sq. m. : 1 car 2 WHEELER SPACE	
PLOT COVERAGE = $62.46 \times 100 = 45.38\%$ $\frac{137.598}{124.92} = 0.9 < 2.0$ F.S.I = $\frac{137.598}{124.92} = 0.9 < 2.0$	
Signature of Land and Building Owner Signature of Mr. R. Anantha Geethan	
Er. M.J. MEGARIN JOYE, M.E. (STRUCT), A.M.I.E., C.ENG. (I) CHARTERED STRUCTURAL ENGINEER GOVT. REGISTERED ENGINEER APSARA CONSTRUCTIONS Puthukkadal - 629 171 Ph: 81 899 888 37, 752873 33 38	
SIGNATURE OF LICENCED ENGINEER	
APSARA CONSTRUCTIONS	
Opp. Kurusadi Jn	
Puthukkadal	
Cell : 9443993958	Drawn by : D.K. JESSEY
7688733338	Checked by : Er. M.J. MEGARIN JOYE
Date: 15.10.2023	Scale: A2 (B-1)
	Mail : apsara_engineers97@gmail.com