
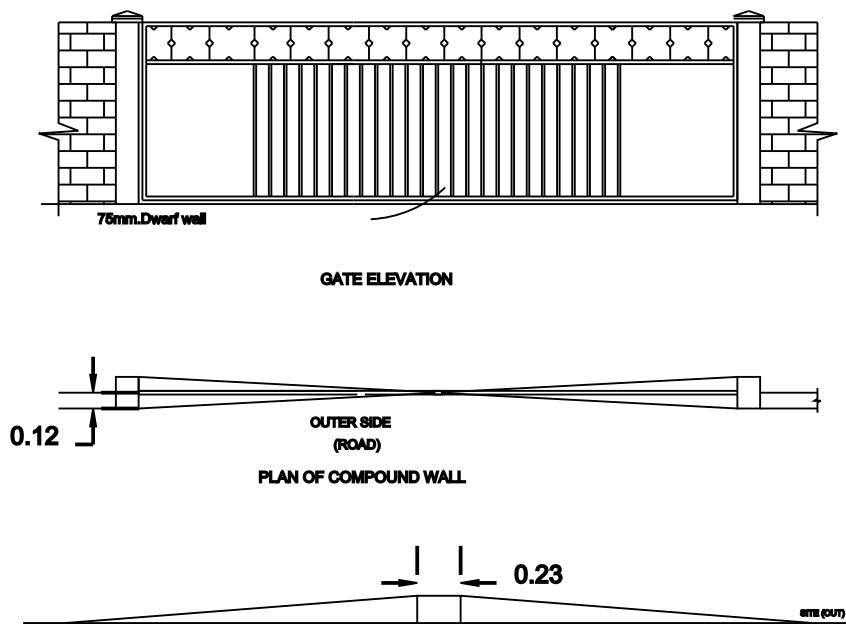


PLAN SHOWING THE PROPOSED CONSTRUCTION OF RESIDENTIAL BUILDING IN R.S.No:618/7B1A2A AND PATTA NO : 6757 OF THOVALAI VILLAGE, VELMURUGAN NAGAR, THOVALAI, ARALVOIMOZHI TOWN PANCHAYAT, THOVALAI TALUK, KANYAKUMARI DISTRICT.

NAME OF OWNER : Mr.D.DAVID JEBAKUMAR, S/o.Mr.DURAISAMI NADAR.


SCALE 1:100

ALL DIMENSIONS ARE IN 'METER'

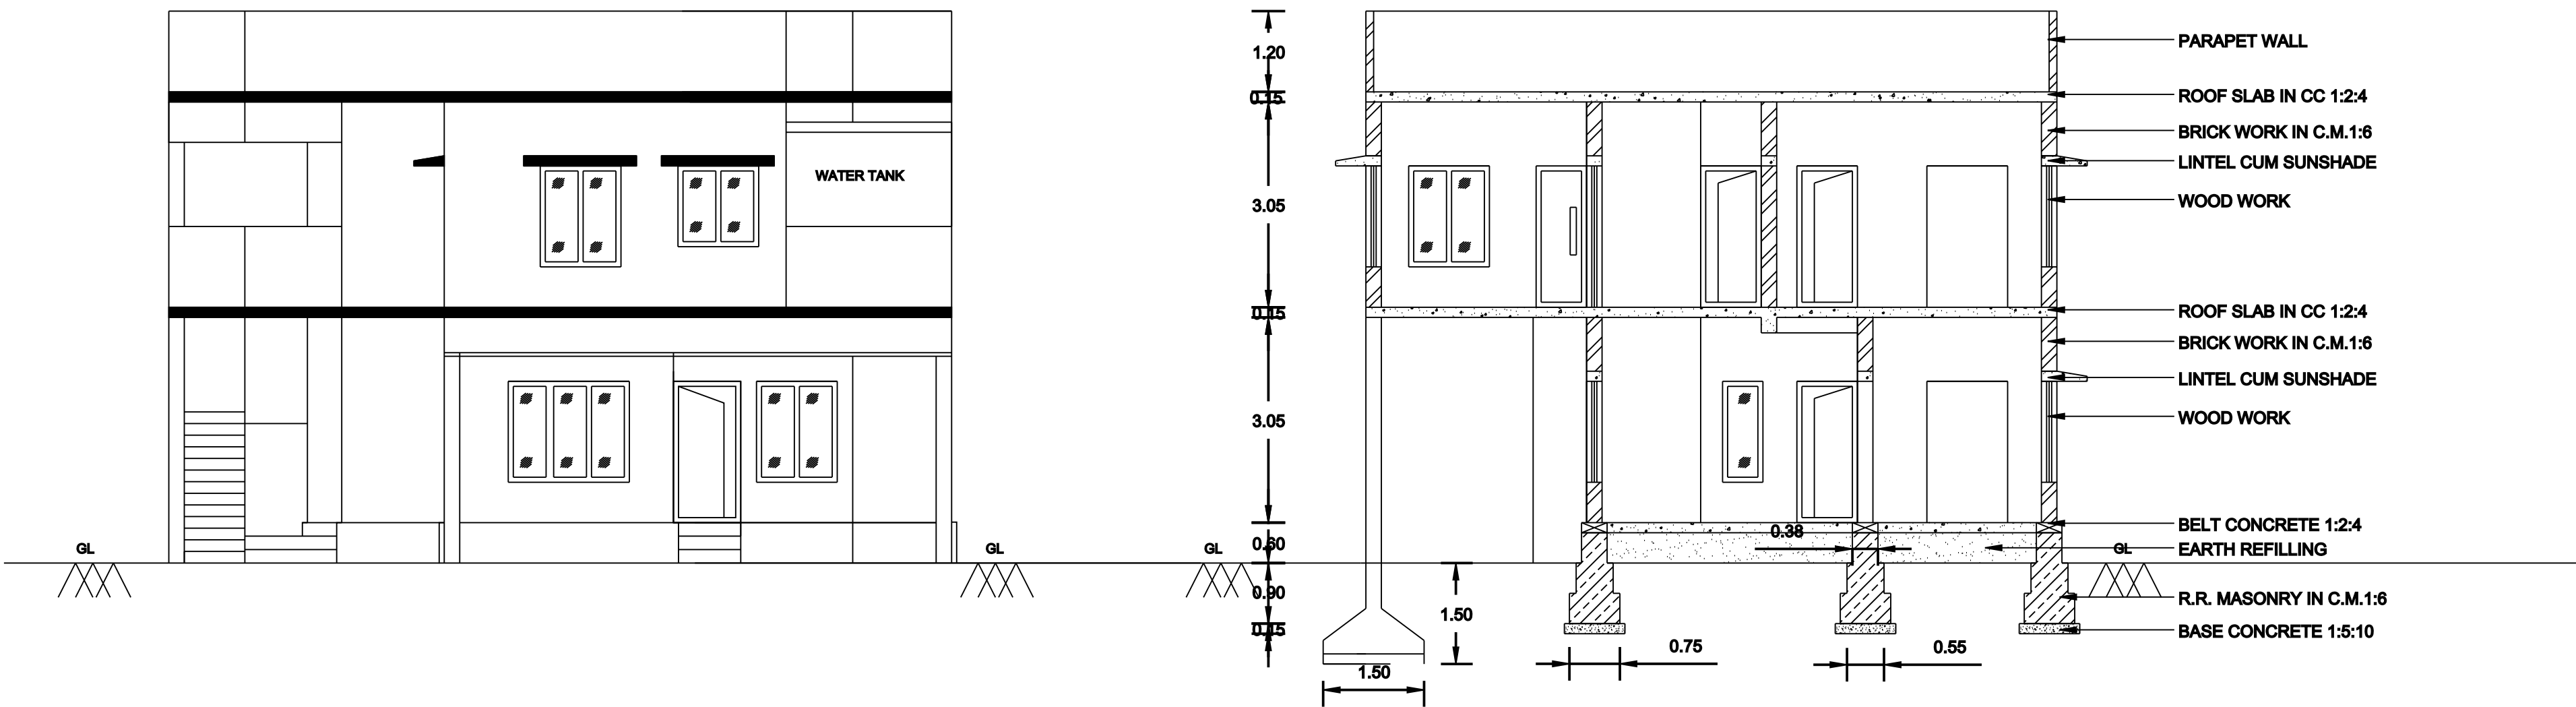


ELEVATION

SECTION ON 'AB'

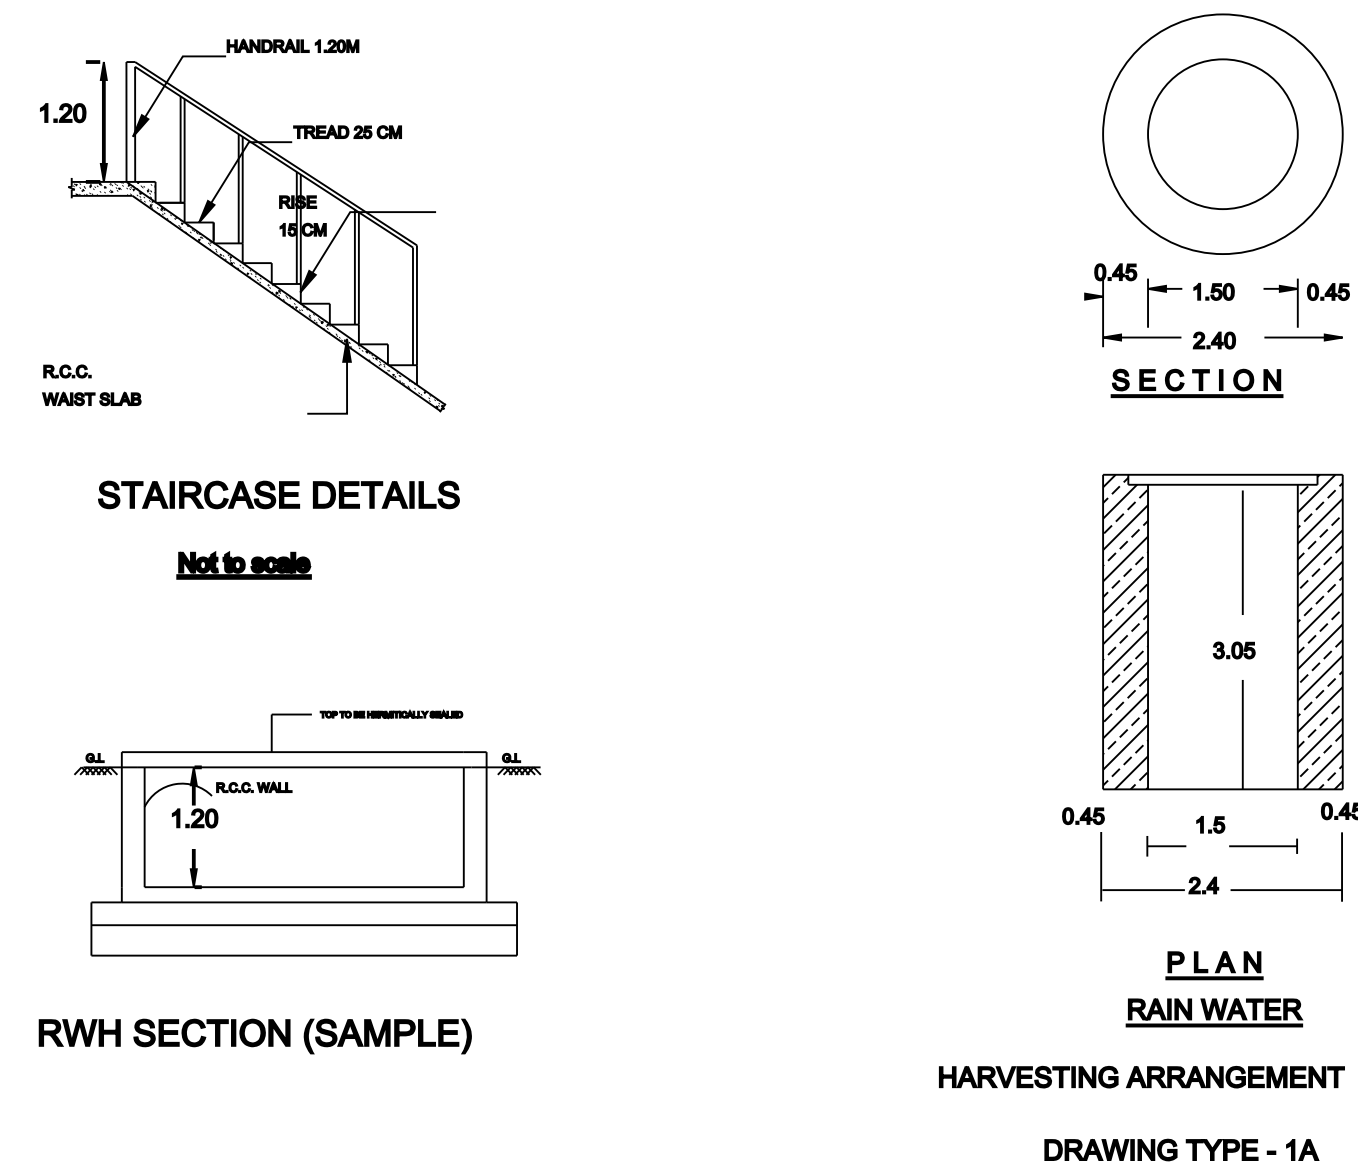


RWH SECTION (SAMPLE)


HARVESTING ARRANGEMENT
DRAWING TYPE - 1A

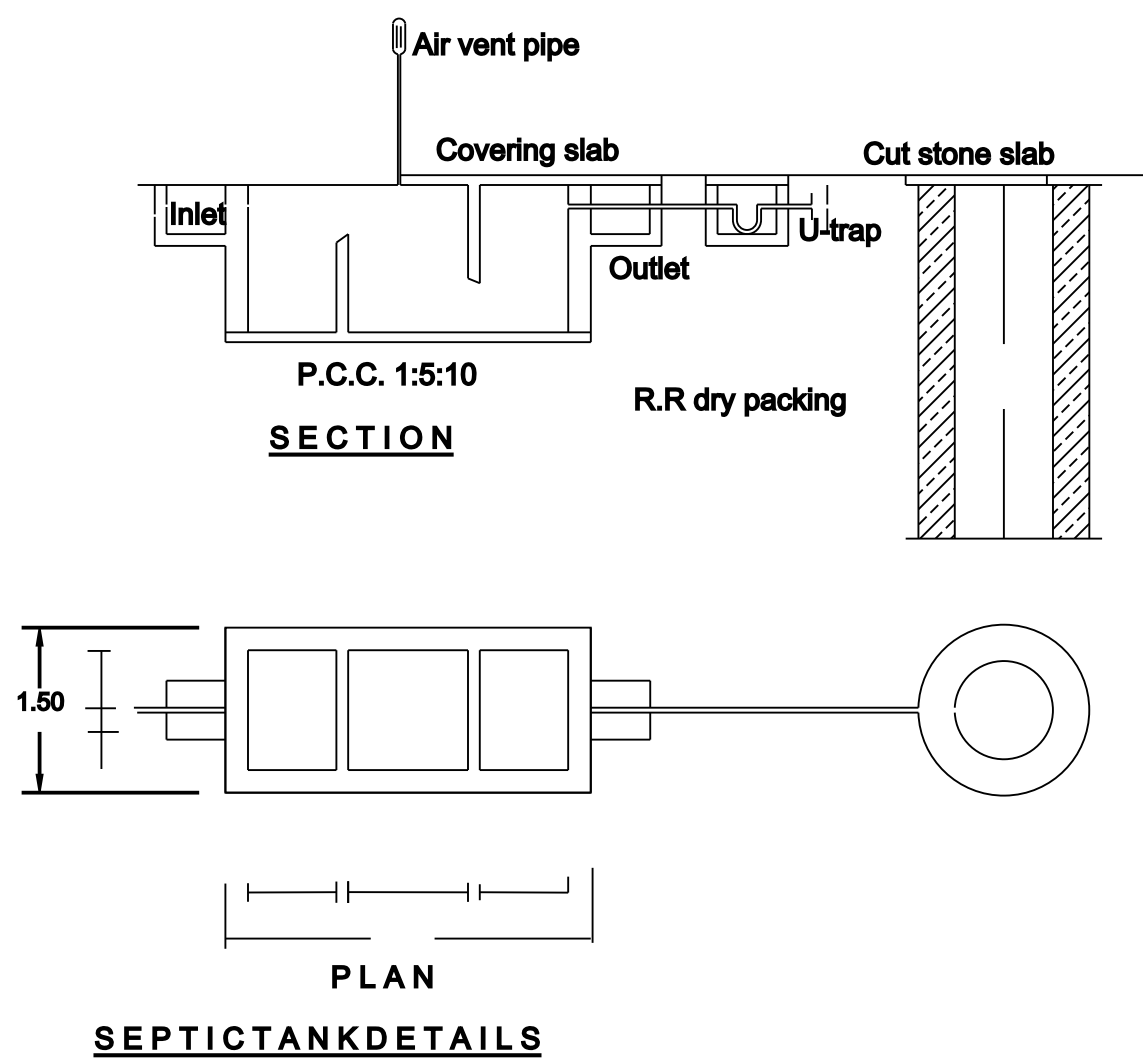


SEPTIC TANK DETAILS

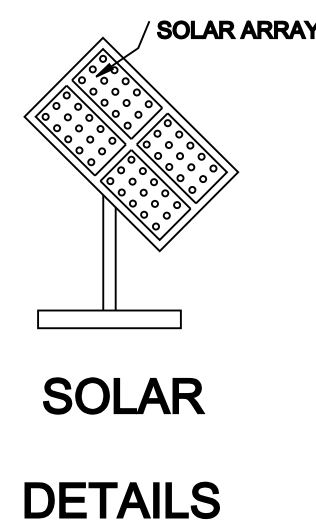

SOLAR
DETAILS

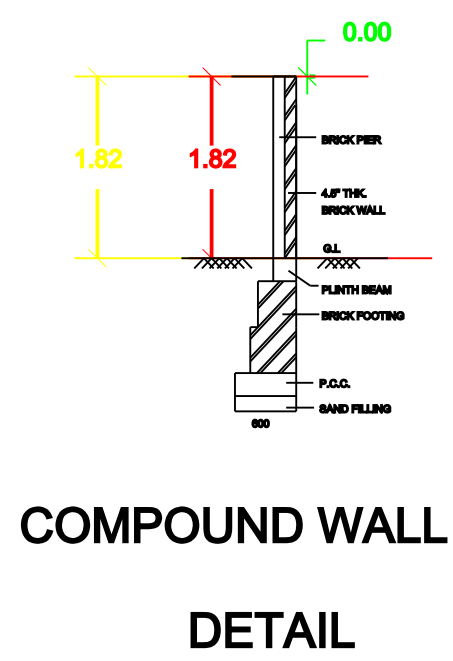


COMPOUND WALL
DETAIL

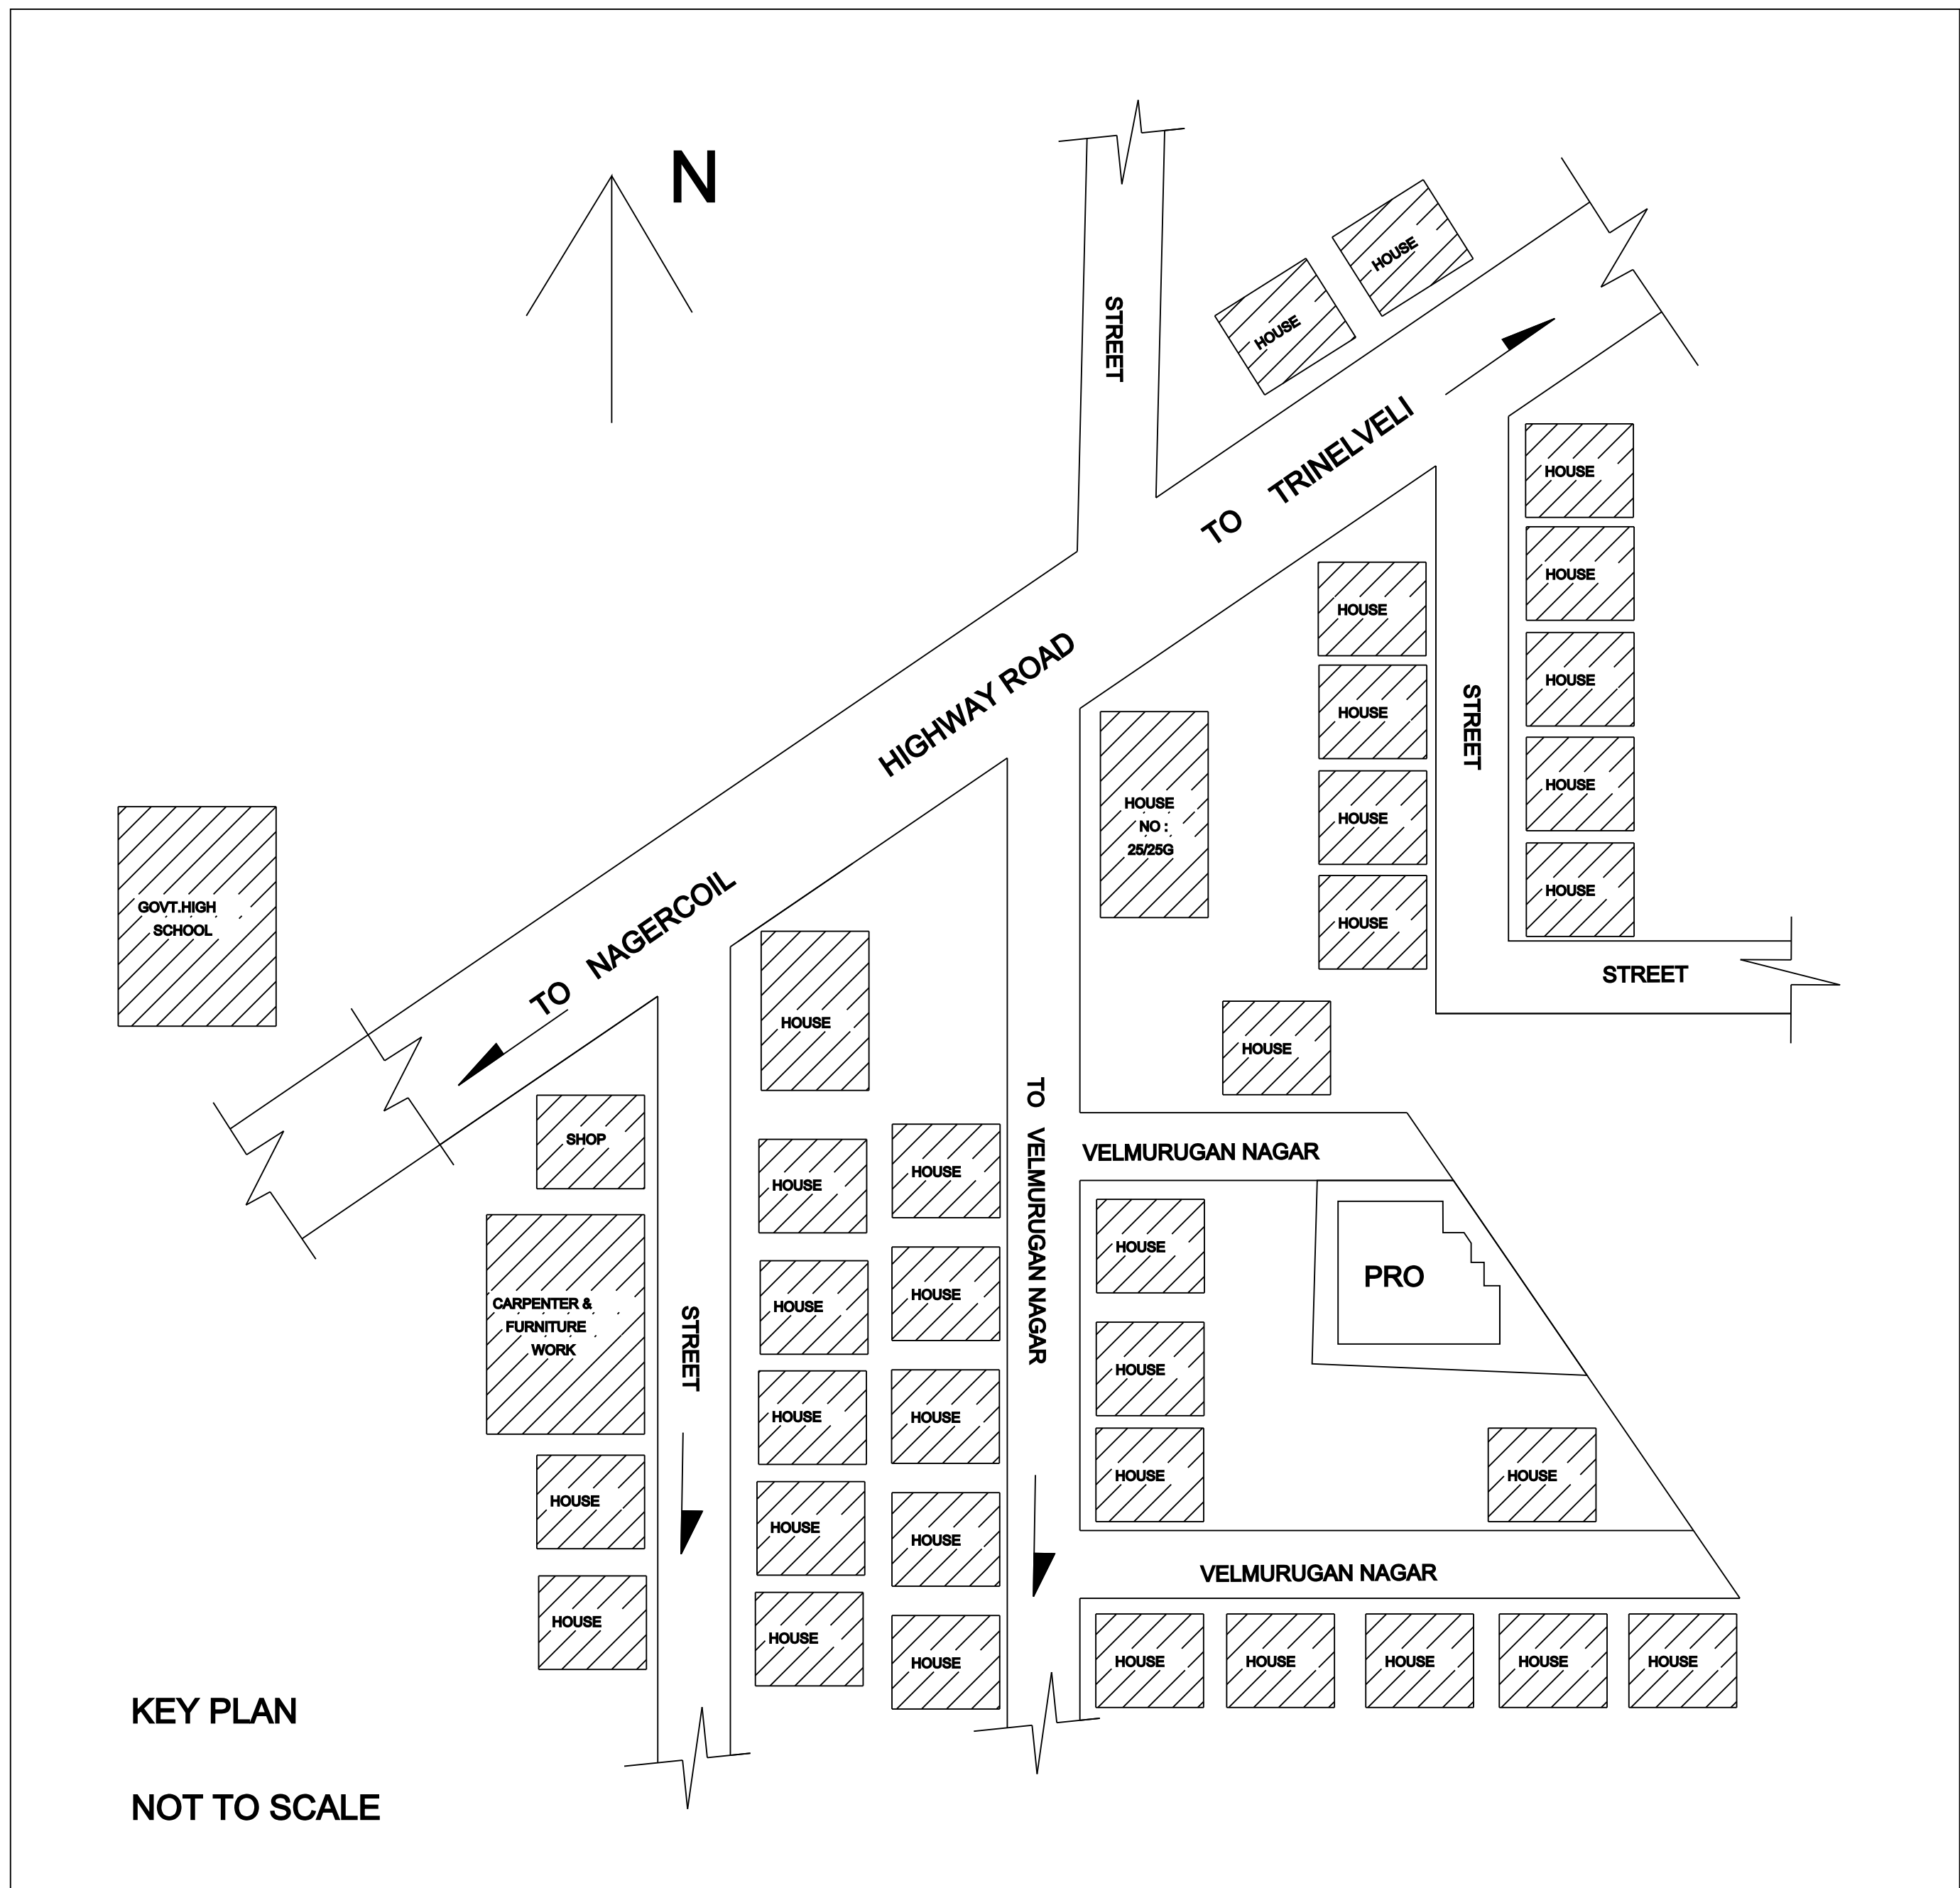


KEY PLAN


NOT TO SCALE

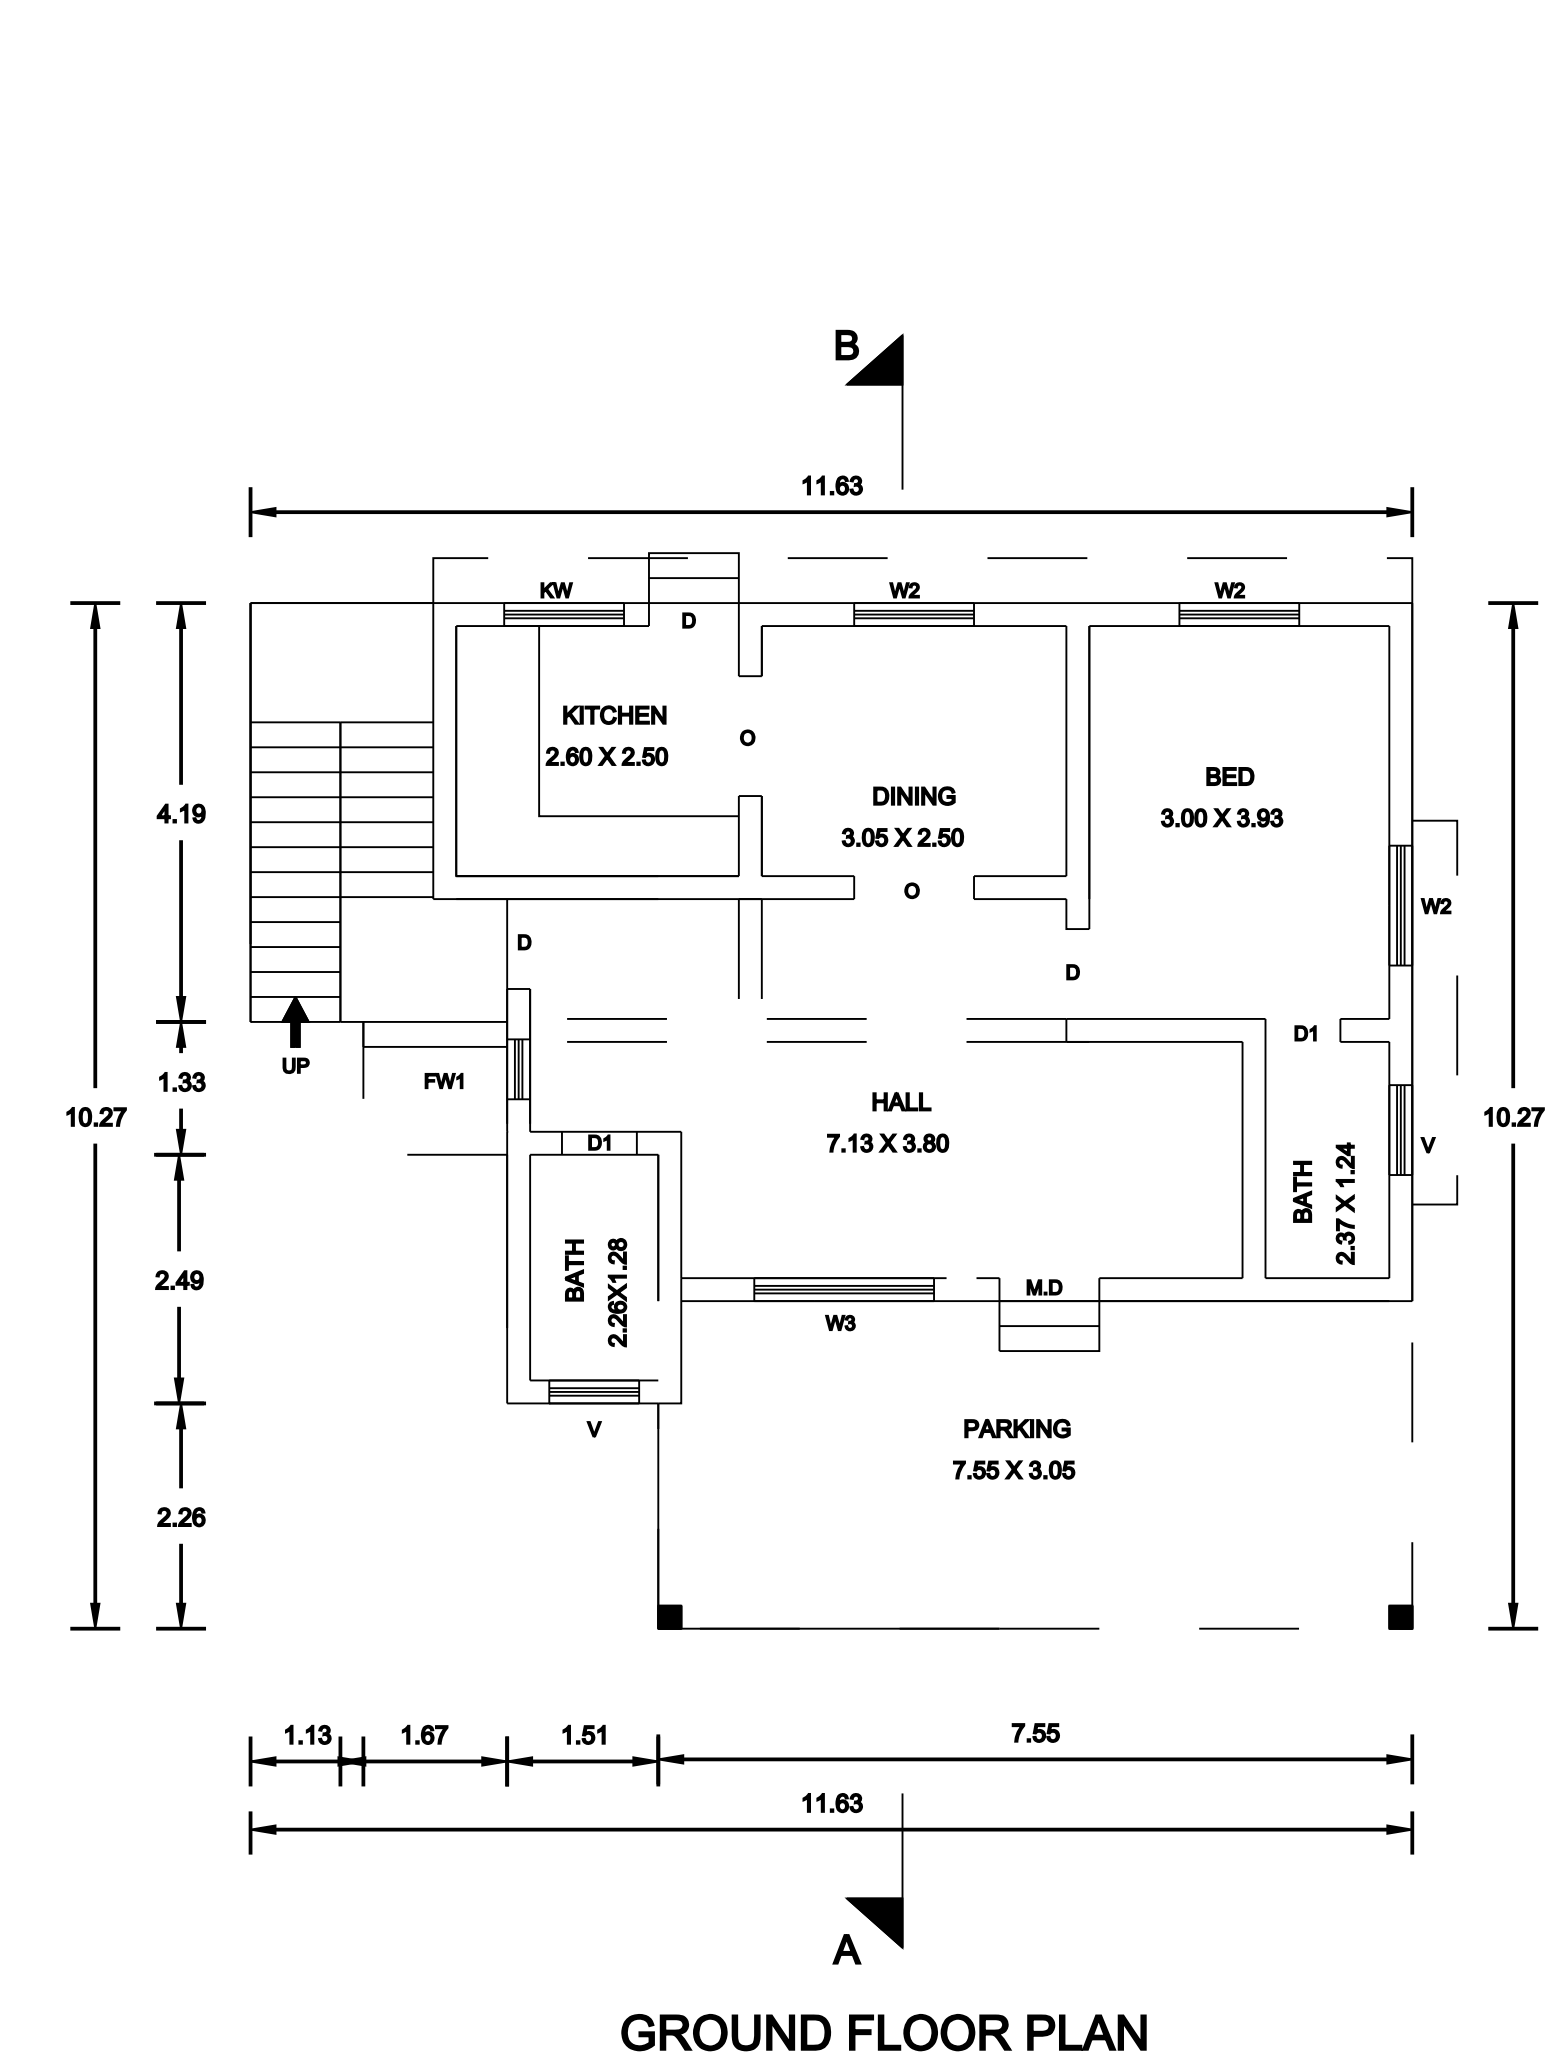

GROUND FLOOR PLAN

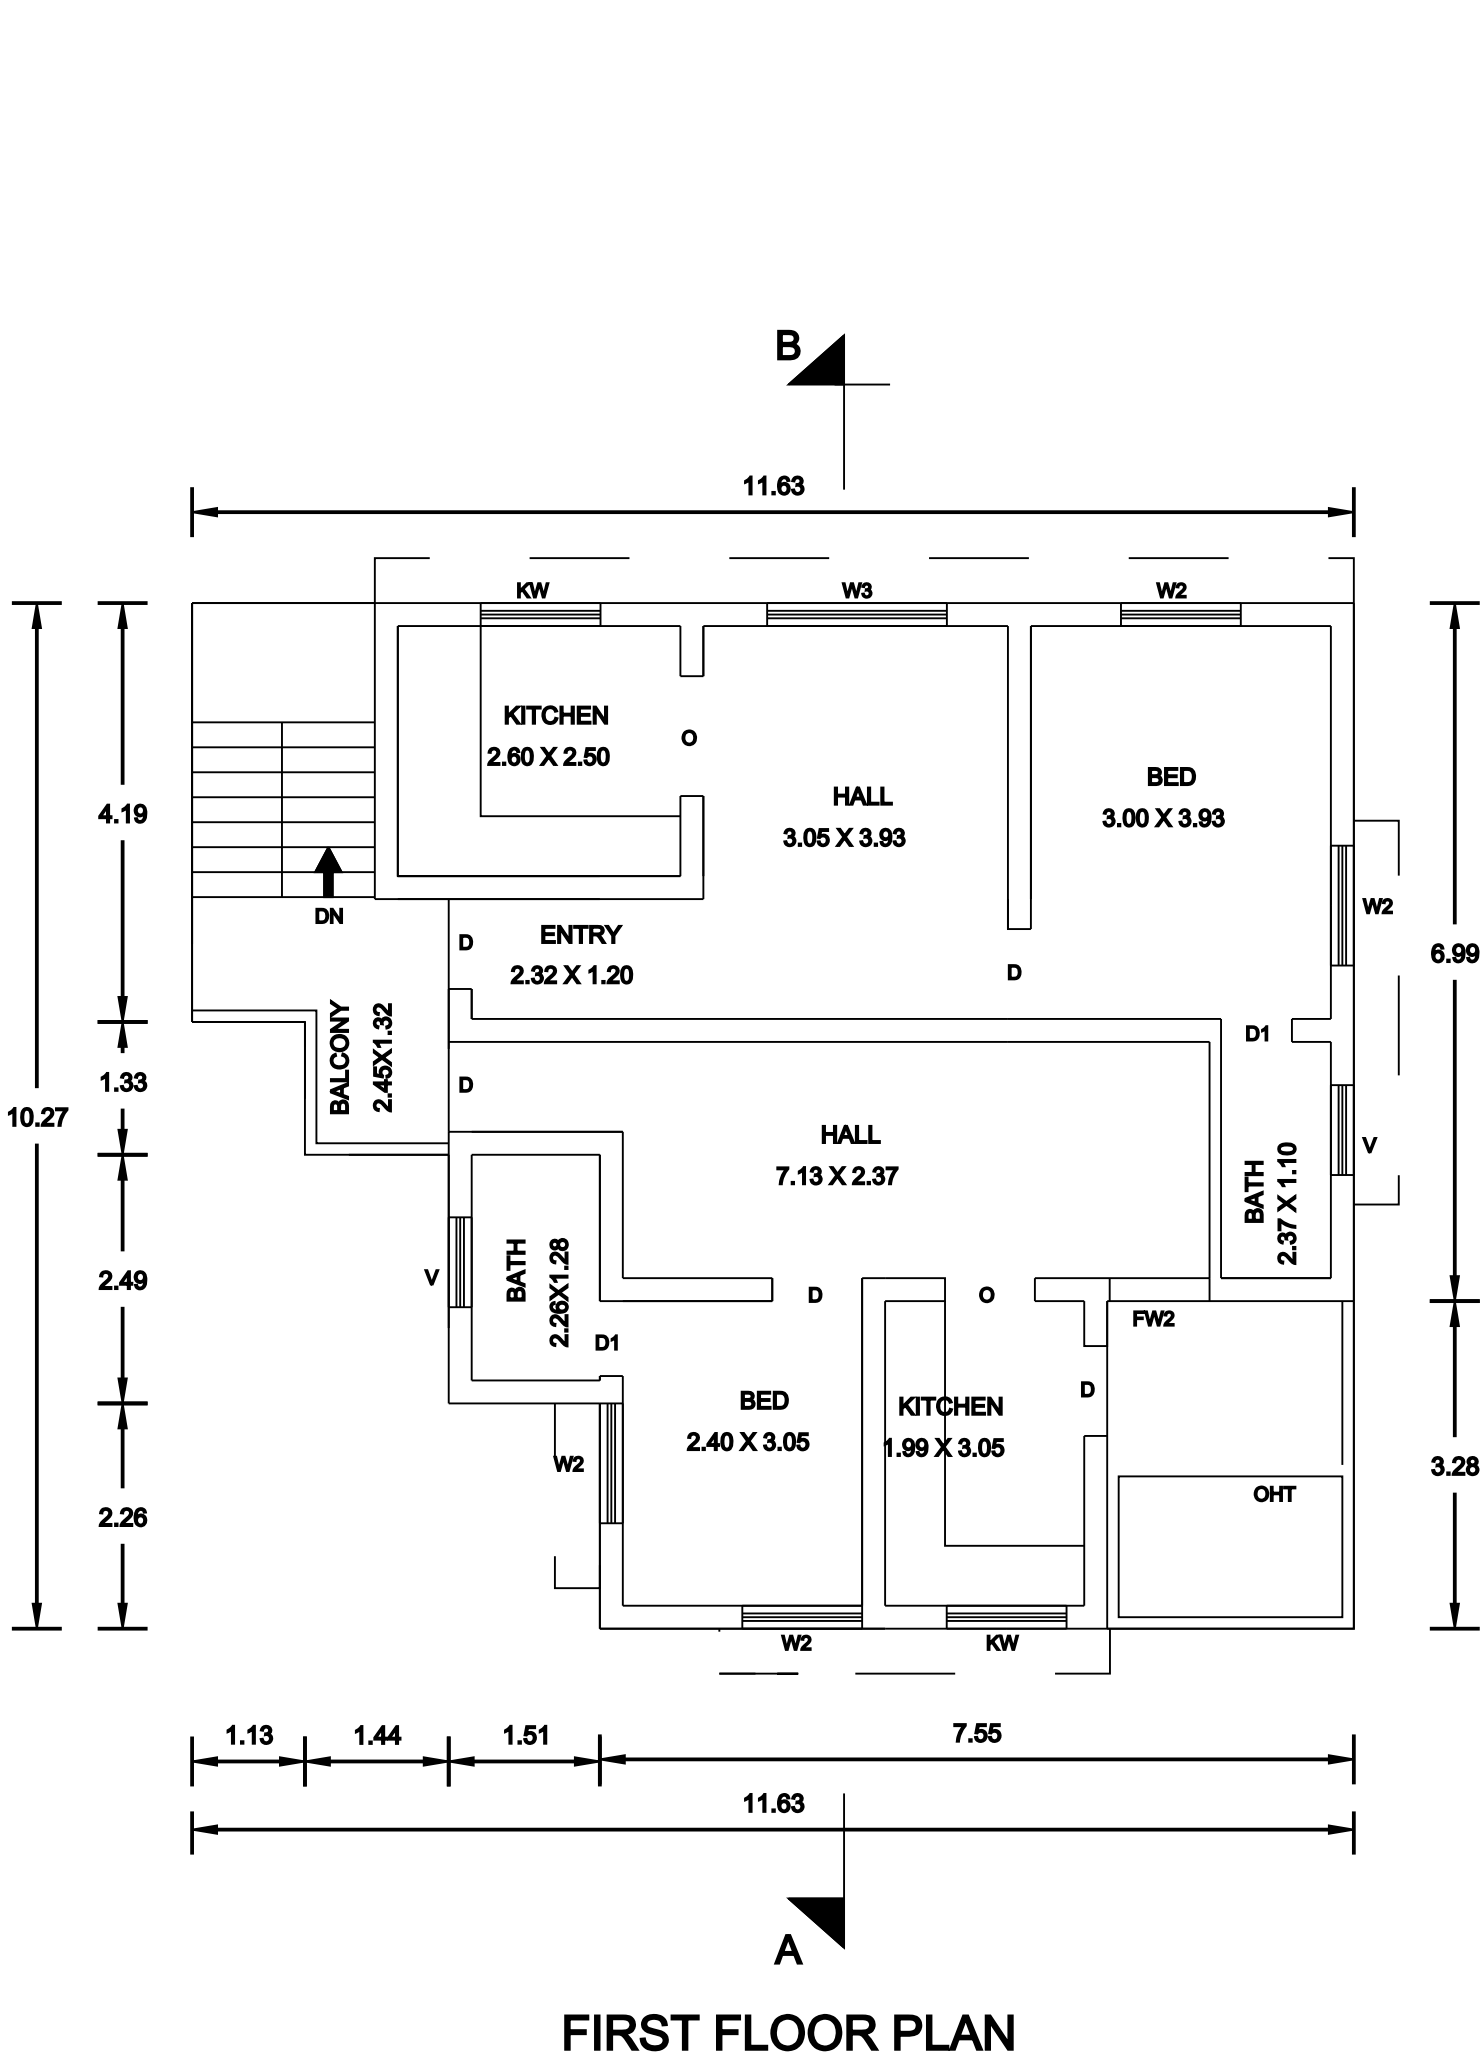

FIRST FLOOR PLAN

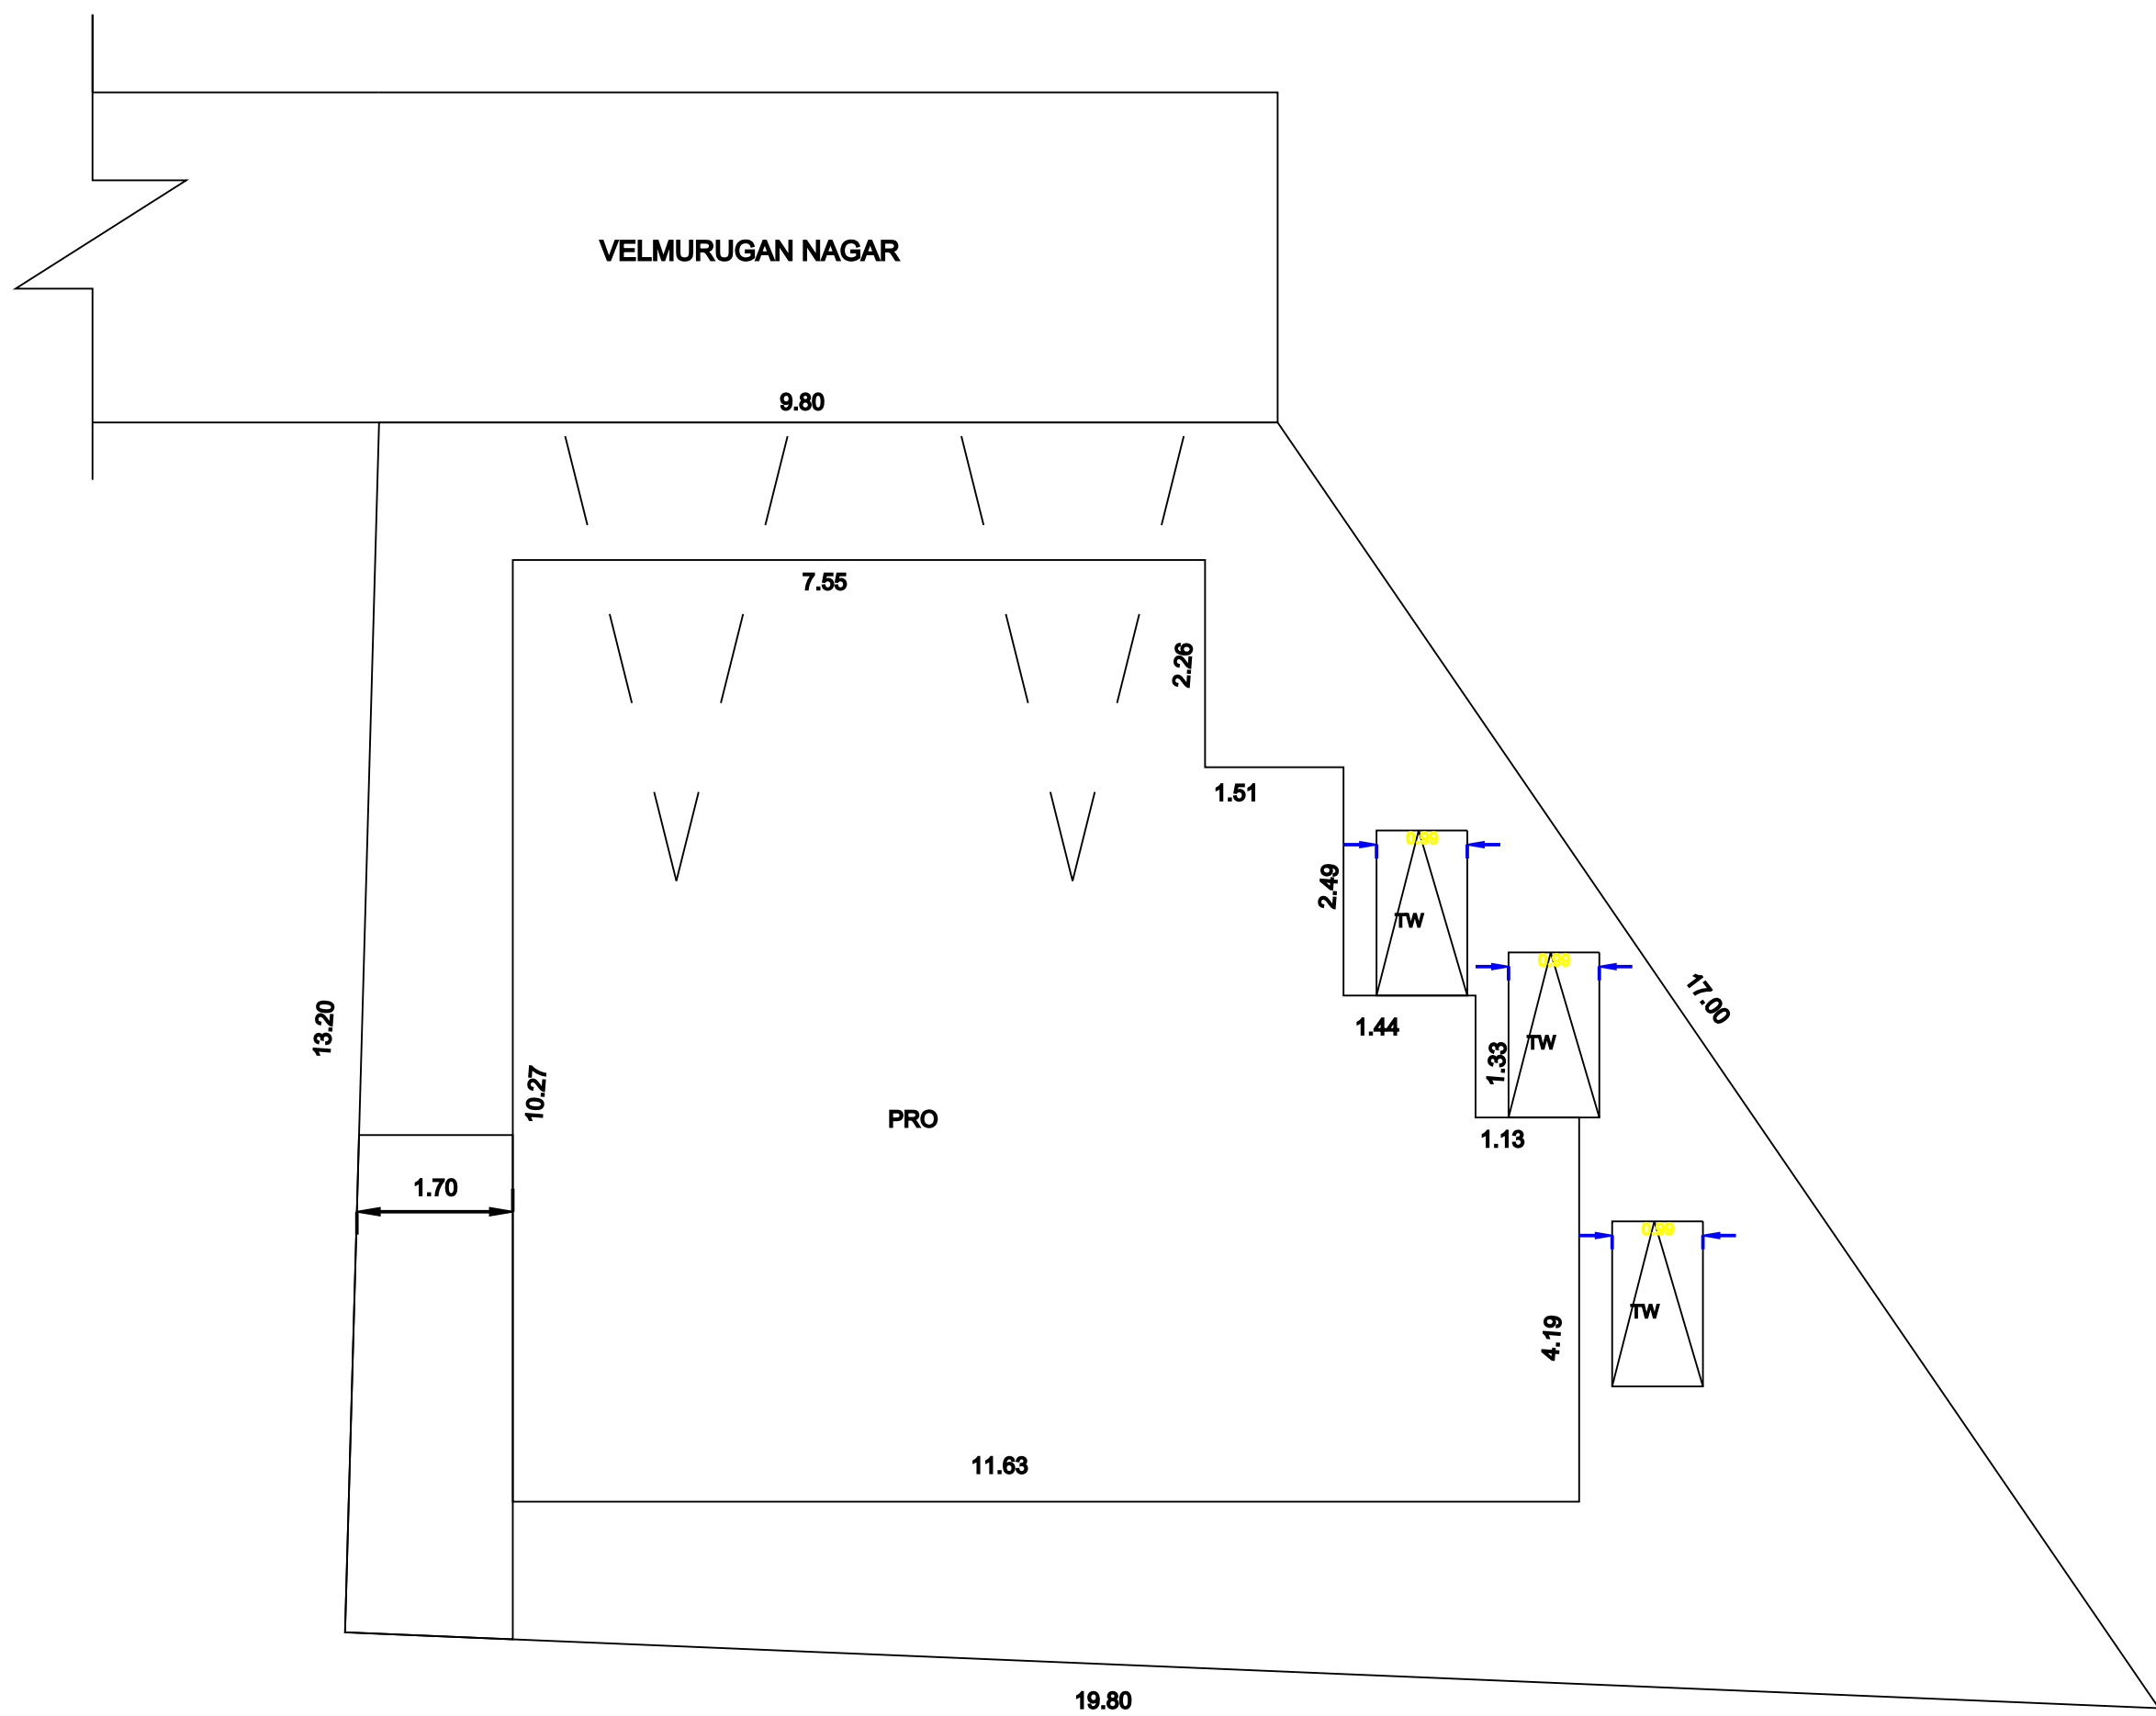

AREA DETAILS	Sq.m	Sq.ft
SITE AREA	202.50	2178

PLINTH AREA		
PROPOSED G.F	102.37	1101.50
PROPOSED F.F	97.55	1049.84
Total Area	199.92	2151.14
VACCANT	100.13	1077.40

PLOT COVERAGE = 60.85 %		
FSI = 0.967 < 2.0		

CERTIFICATE Certified that provision shall be made to provide rain water harvesting arrangements system in the proposed construction.		
--	--	--

PARKING CALCULATION 1 CAR SPACE FOR EVERY 1 DWELLING UNITS AND TWO WHEELER SPACE FOR EVERY DWELLING UNIT		
---	--	--

FLOOR AREA G.F	66.66 Sq.m
FLOOR AREA F.F	66.37 Sq.m

TOTAL FLOOR AREA = 133.03 Sq.m		
EVERY 75 Sq.m = 1 Car		
(133.03 Sq.m - 75.0 Sq.m = 58.03 Sq.m)		
Total car Space = 0.77 = 1.04 say 2 car		
PARKING PROVIDED = 2 Car space		
= 3 Two wheelers space		

PROPOSED	☐
BOUNDARY	☐
ROAD & STREET	☐
EXISTING BUILDING	☒

Schedule of Joineries	
MD DOOR	1.00 X 2.10
D DOOR	0.90 X 2.10
D1 DOOR	0.75 X 2.10
O OPENING	1.20 X 2.10
FW WINDOW	0.81 X 1.80
FW2 WINDOW	1.00 X 1.80
W2 WINDOW	1.20 X 1.80
W3 WINDOW	1.80 X 1.80
KW WINDOW	1.20 X 1.20
V VENTILATOR	0.90 X 0.90

(D.DAVID JEBAKUMAR)
Sign Of Owner:

Er. L. MEHALARAJU, P.E.
Registered Engineer
JESUS CONSTRUCTION
No: 8/2A-12, ULS Complex, Balamore Road
Thittuvilai, Bhuthapandy Post - 629 852.
Ph: 8903371173, 7373555527

Sign Of Registered Engineer :

JESUS CONSTRUCTIONS
THITTUVILAI, KK DISTRICT
MOBILE NO : 8903371173
: 7373555527