




PLAN SHOWING THE PROPOSED CONSTRUCTION OF A TERRACE ROOF RESIDENTIAL BUILDING IN RE.SY.NO: 394 / 11A OF EDAICODE VILLAGE, EDAICODE TOWN PANCHAYAT, VILAVANCODE TALUK, KANYAKUMARI DISTRICT.

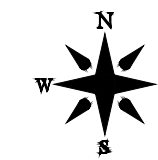


NAME OF OWNER:
Mr.SREEKANTH.G & Mrs.J.B.SUJITHRAKUMARI,
KEEZHE KAITHAKUZH PUTHEN VEEDU,
EDAICODE, EDAICODE P.O.

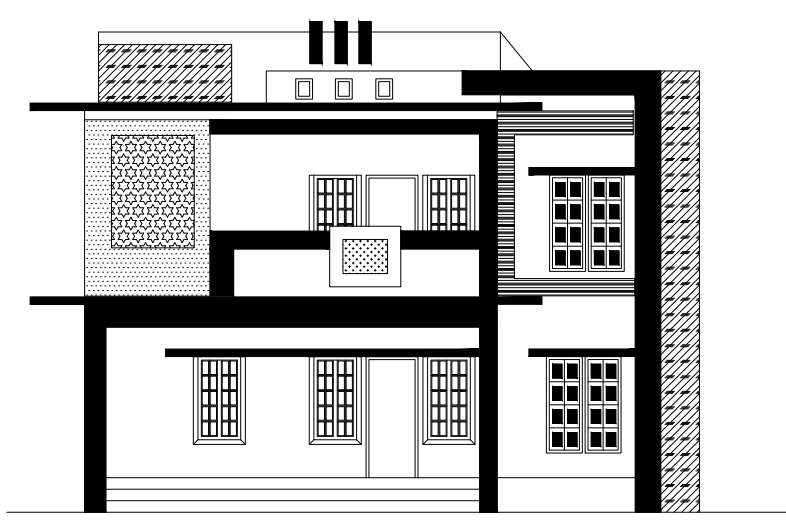

ELEVATION

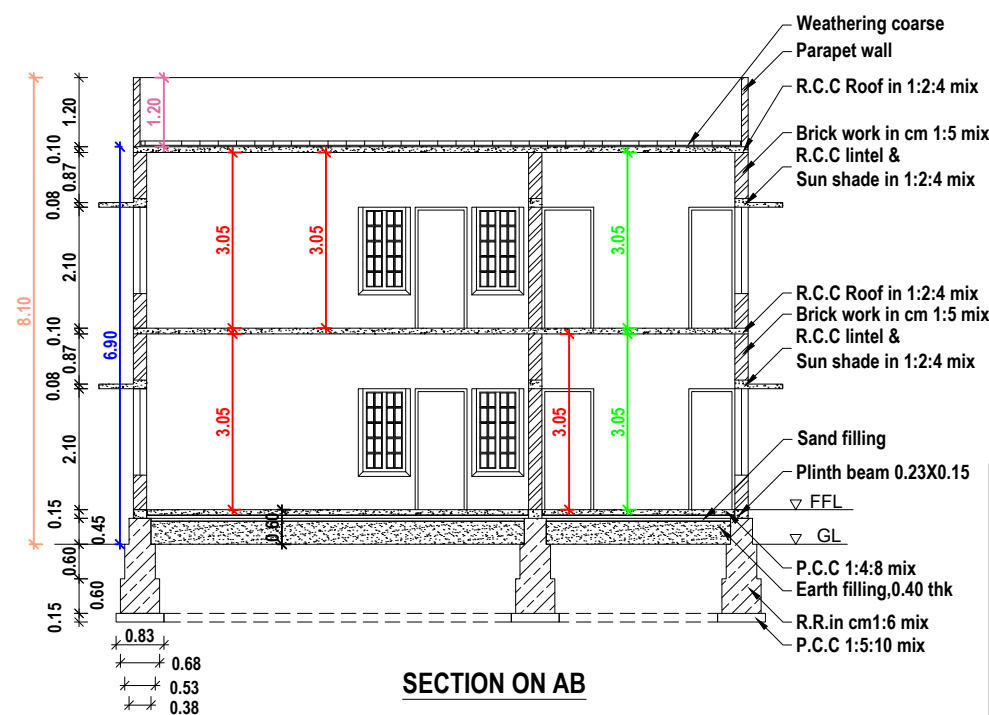


SECTION ON AB

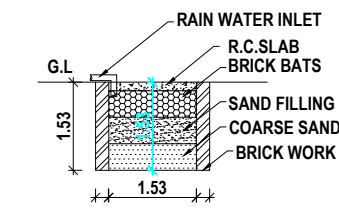


RAIN WATER HARVESTING PIT


RWH_CAPACITY_L=5000LTRS

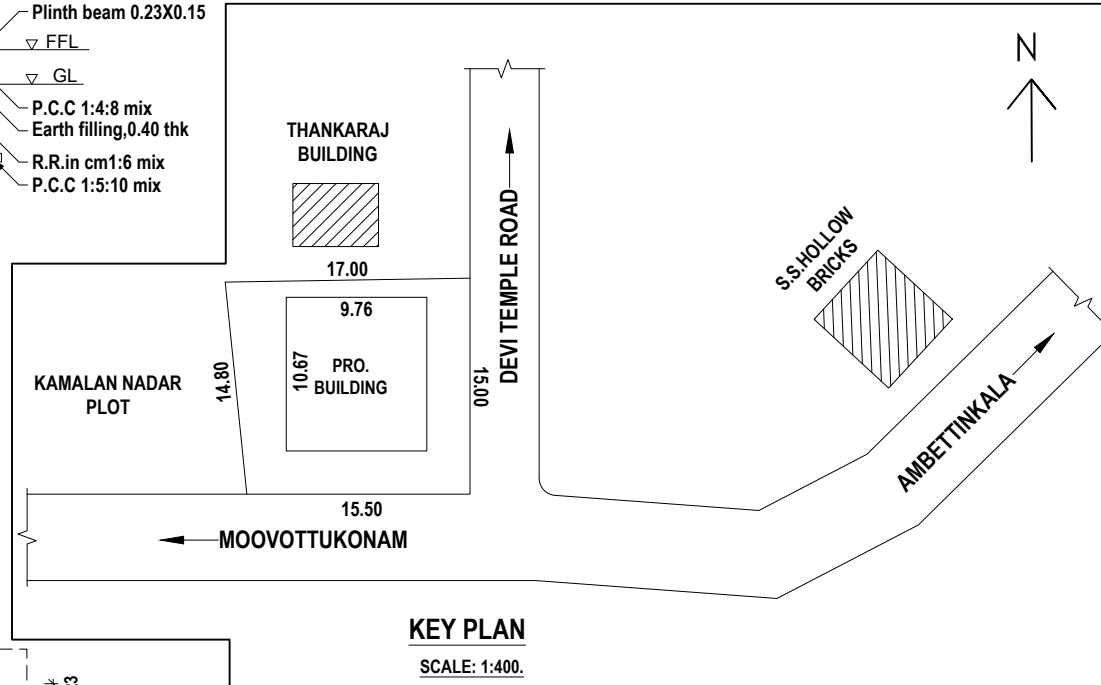


KEY PLAN
SCALE: 1:400.

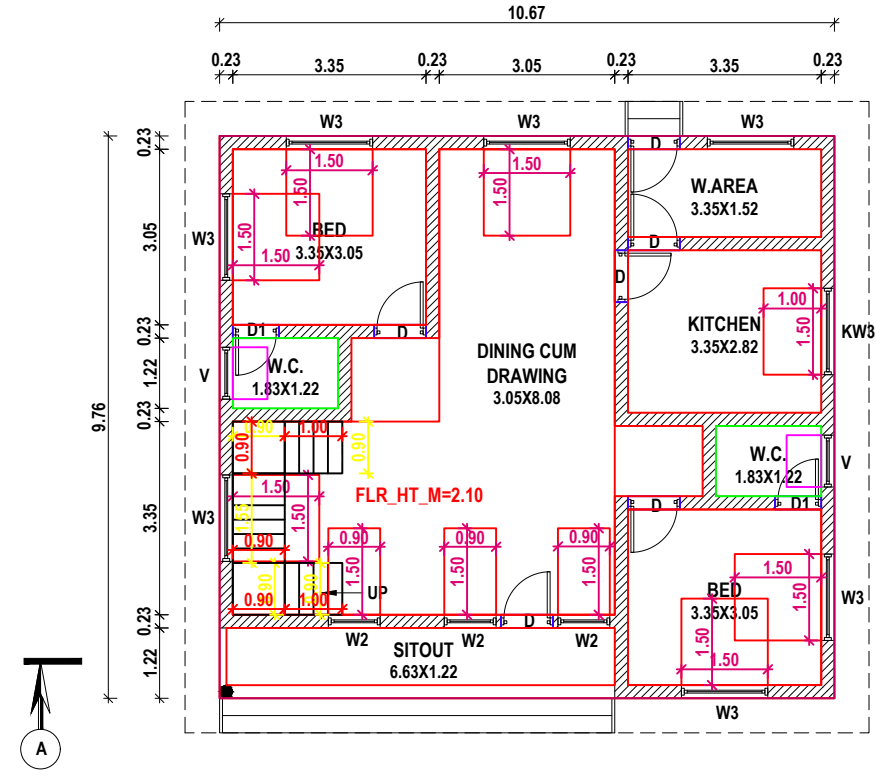


GROUND FLOOR PLAN

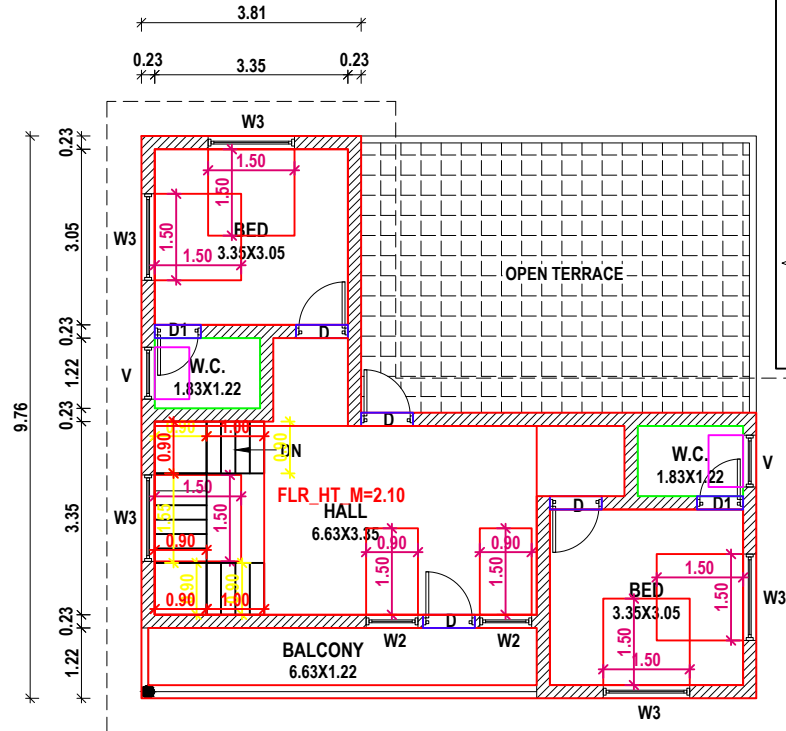


FIRST FLOOR PLAN

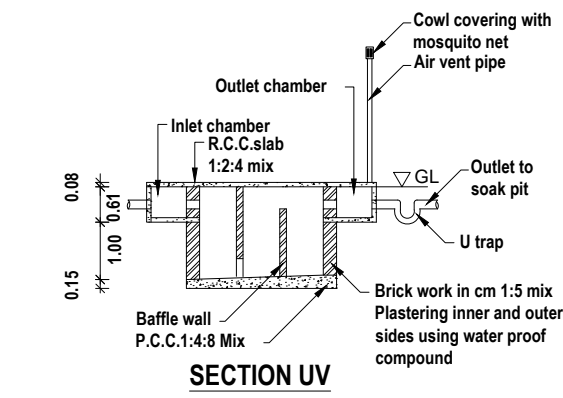


SECTION UV

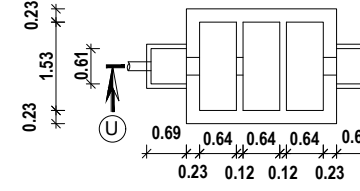


SEPTIC TANK PLAN

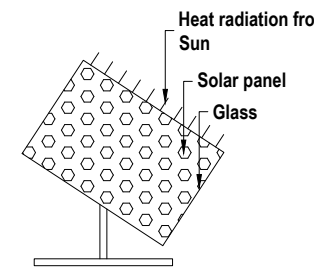


SOLAR SYSTEM

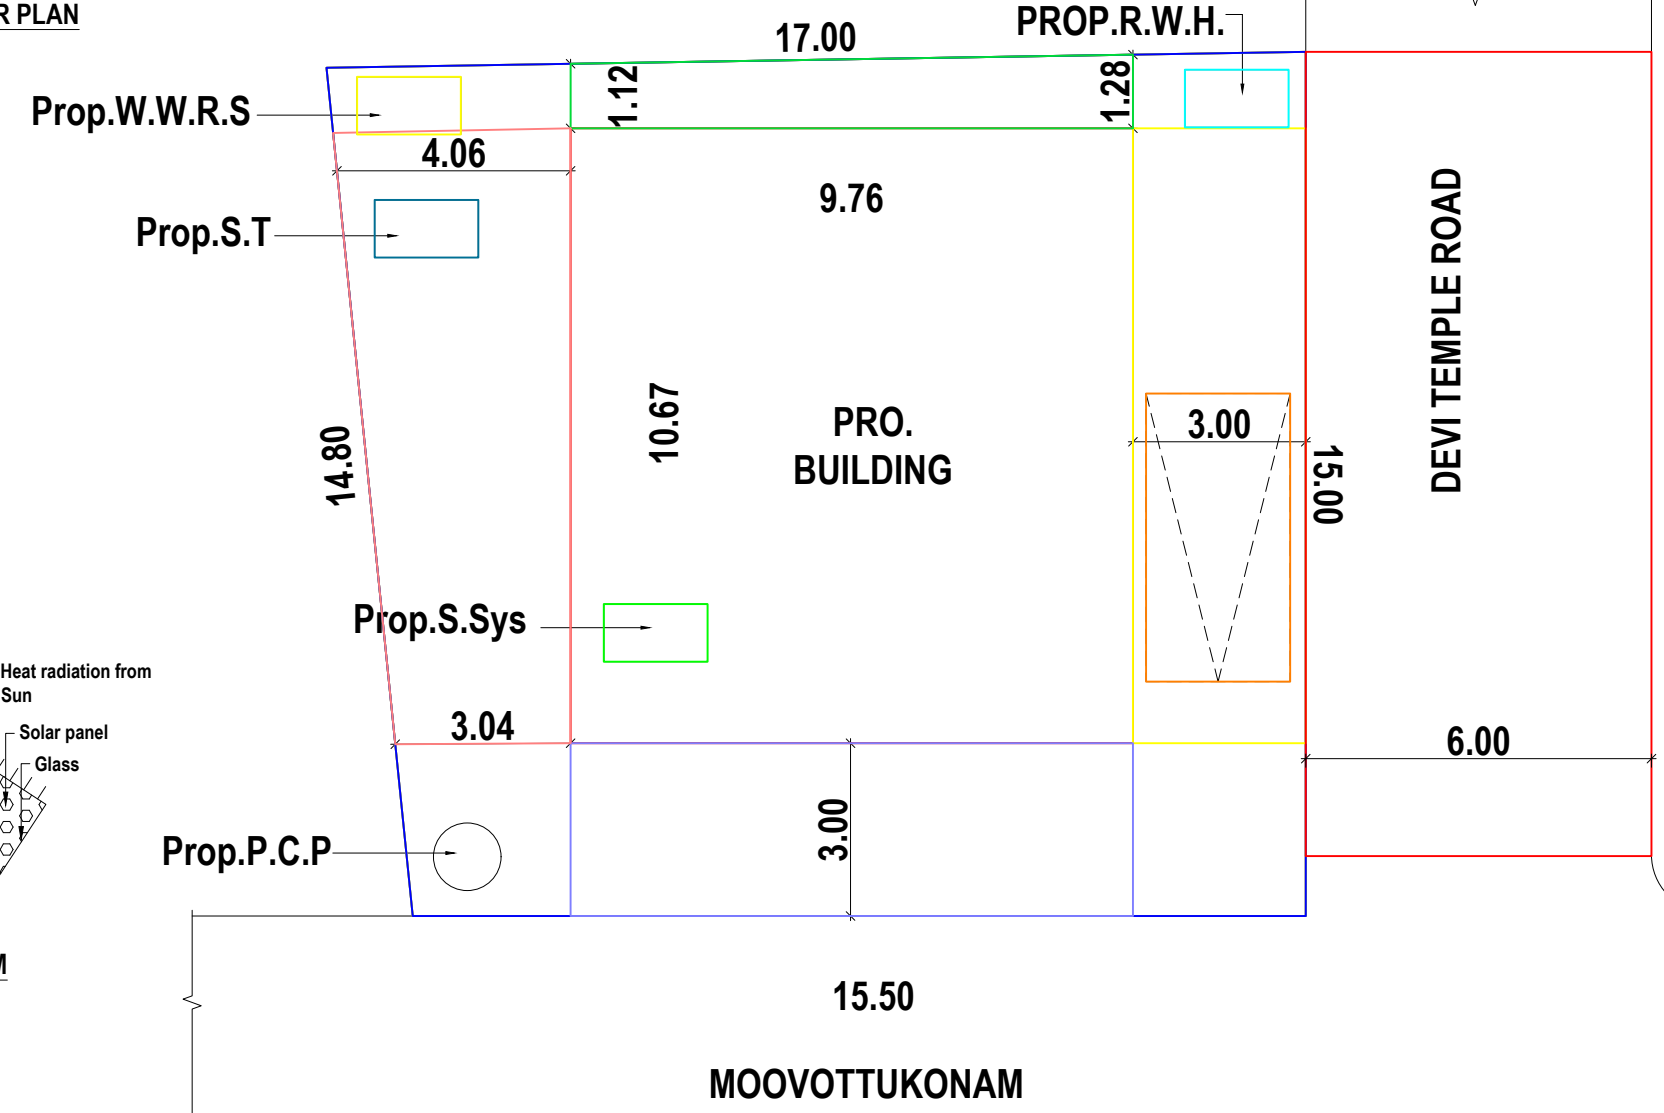


MOOVOTTUKONAM

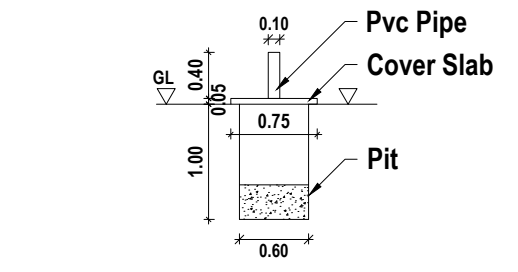

SOLID WASTE COMPOST PIT

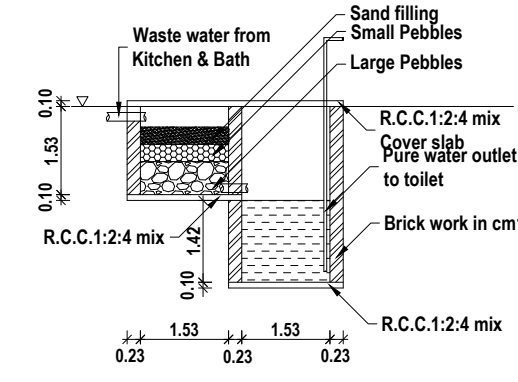

WASTE WATER RECYCLING SYSTEM

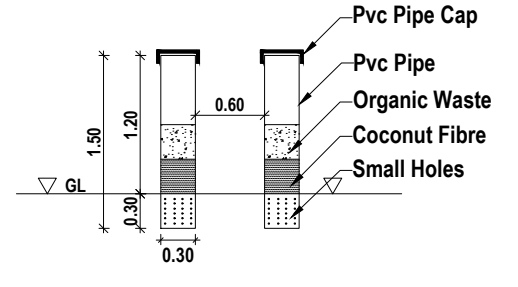

PIPE COMPOST PIT

AREA DETAILS		
Site Area	6.000 Cents	(242.82 Sq.m)
PLINTH AREA		
Ground Floor	104.14 Sq m	(1120.96 Sq.ft)
First Floor	71.22 Sq m	(766.61 Sq.ft)
Total	175.36 Sq m	(1887.58 Sq.ft)
FLOOR AREA		
Ground Floor	87.26 Sq m	(939.27 Sq.ft)
First Floor	57.29 Sq m	(616.67 Sq.ft)
Total	144.55 Sq m	(1555.94 Sq.ft)
Vacant Area	138.68 Sq m	(1492.75 Sq.ft)

SCHEDULE OF JOINERIES		
REF	DESCRIPTION	SIZE
D	Door	0.90X2.10
D1	Door	0.80X2.10
W3	Window	1.50X1.50
W2	Window	0.90X1.50
KW2	Window	0.90X1.00
V	Ventilator	0.90X0.60
ALL DIMENSIONS ARE IN METRE		
SCALE : 1:100		DWG NO : 01432

Signature of Owner

Signature of Engineer

PLAN INFO
PLOT_AREA_M2=242.82
SINGLE_FAMILY_BLDG=YES
OSR_APPLICABLE=NO
OSR_SURRENDER_OR_RETAIN=RETAIN
PREMIUM_FSI_REQUIRED=NO
OSR_SURRENDER_OR_BUYBACK=YES
IS_APPROVED_LAYOUT=YES
ORGANIZATION_TYPE=PRIVATE
CRZ=NO
ROAD_WIDTH=6.00
ROAD_LENGTH=100.00
AVG_PLOT_DEPTH= 15.00
AVG_PLOT_WIDTH= 15.00
LAND_USE_ZONE = RESIDENTIAL
PLOT_NO=0
DISTRICT=KANYAKUMARI
AREA_TYPE=OTHERS
SURVEY_NO=394/11A
PATTA_NO=7378
TALUK=VILAVANCODE
AS_AT_SITE=241.59
FMB_OR_PLR=241.59
AS_PER_DOCUMENT=241.59
JURISDICTION_TYPE=TOWN PANCHAYAT
IS_SWIMMING_POOL_EXISTS=NO
RWH_DECLARED=YES
IF_HERITAGE_TOWN_LESS_THAN_1KM_RADIUS=YES

For Office Use Only